

TAB. 01 COVER

12-07-22 P:\paved\1247\dwg\1247 01\1247 01 COVER-NOTE-CONTROL.dwg




CITY OF SANTA ROSA

IMPROVEMENT PLANS FOR

LOS ALAMOS TRUNK SEWER REPLACEMENT SEGMENT 1 (STREAMSIDE DRIVE TO ELAINE DRIVE)

CONTRACT NO. C01903

DECEMBER 2022

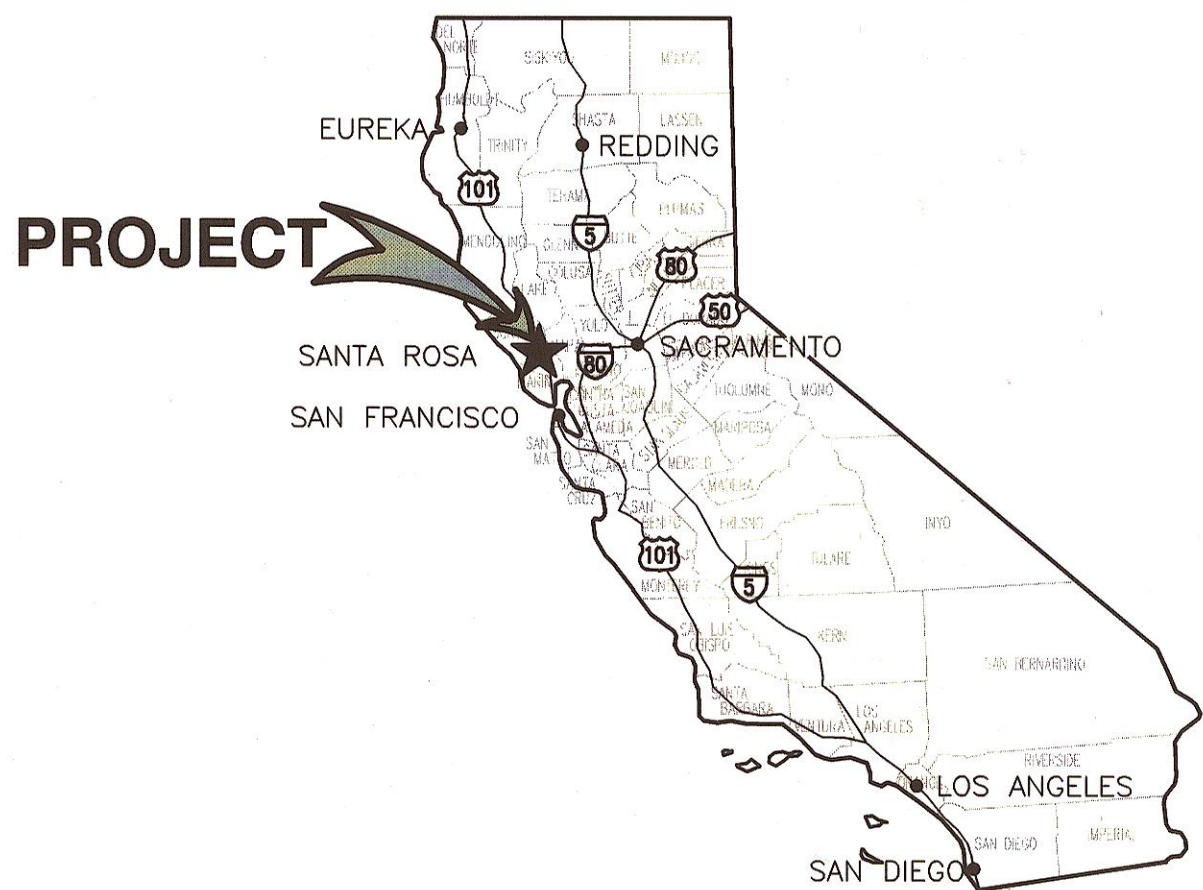


CALIFORNIA STATE MAP

NOT TO SCALE

GENERAL NOTES

1. ALL WORKMANSHIP, MATERIALS AND CONSTRUCTION SHALL CONFORM TO THE CITY OF SANTA ROSA STANDARD PLANS, THE CONSTRUCTION SPECIFICATIONS FOR PUBLIC IMPROVEMENTS, THE SPECIAL PROVISIONS FOR THIS PROJECT AND THE STATE STANDARD SPECIFICATIONS AND STANDARD PLANS. THE CONTRACTOR IS RESPONSIBLE FOR UNDERSTANDING ALL STANDARDS PERTAINING TO THIS PROJECT.
2. THE CONTRACTOR SHALL CALL UNDERGROUND SERVICE ALERT (USA) NORTH AT 811 NO LESS THAN 2 WORKING DAYS PRIOR TO ANY EXCAVATION FOR MARK OUTS OF EXISTING UNDERGROUND FACILITIES IN ACCORDANCE WITH SECTION 5-1.36E. OF THE SPECIAL PROVISIONS.
3. THE LOCATIONS OF UNDERGROUND UTILITIES AND OTHER OBSTACLES SHOWN ON THE PLANS ARE BASED ON THE BEST AVAILABLE INFORMATION. THE CONTRACTOR SHALL POTHOLE AND DETERMINE THE EXACT LOCATION OF ALL POTENTIAL CONFLICTS IN ACCORDANCE WITH U.S.A. LAWS AND THESE SPECIAL PROVISIONS AND THE STANDARD SPECIFICATIONS. IF ANY UNMARKED UTILITIES ARE ENCOUNTERED, OR IF UNABLE TO LOCATE A MARKED UTILITY AFTER POT HOLING, THE CONTRACTOR SHALL IMMEDIATELY NOTIFY THE OWNER OF THAT UTILITY AND THE CITY ENGINEER.
4. ALL SEWER MANHOLES, MAINLINE CLEANOUTS AND WATER VALVES THAT ARE ON ACTIVE SYSTEMS SHALL BE ACCESSIBLE TO CITY PERSONNEL AT ALL TIMES AND SHALL BE BROUGHT TO GRADE WITHIN 48 HOURS OF PAVING.
5. THE CONTRACTOR SHALL PROTECT AND PRESERVE CITY MONUMENTS. THE CONTRACTOR SHALL COORDINATE WITH THE CITY ENGINEER 10 WORKING DAYS IN ADVANCE FOR REFERENCING OF EXISTING MONUMENTS TO BE DISTURBED. THE CONTRACTOR SHALL RECONSTRUCT DISTURBED MONUMENTS IN ACCORDANCE WITH CITY STANDARD 280.
6. OVERHEAD UTILITY SERVICE DROPS MAY NOT BE SHOWN ON THE PLANS. THE CONTRACTOR SHALL INVESTIGATE THE SITE AND BE AWARE OF LIMITED CLEARANCES UNDER OVERHEAD UTILITY LINES AND LOW HANGING TREE BRANCHES. THE CONTRACTOR'S TRUCKS AND EXCAVATION EQUIPMENT SHALL BE SIZED SO THAT OVERHEAD WIRES AND TREE BRANCHES ARE NOT DAMAGED.
7. ALL EXCAVATED MATERIAL SHALL BE DISPOSED OF AS GENERATED AND AT NO TIME SHALL THE CONTRACTOR PLACE EXCAVATED MATERIAL AT THE WORK SITE.
8. THE CONTRACTOR SHALL ONLY REMOVE EXISTING TREES OR SHRUBS AS NOTED ON THE PLANS OR AS DIRECTED BY THE ENGINEER.
9. FOR CLARITY OF EXISTING SUBSURFACE CONDITIONS, NOT ALL CROSSWALKS, STOP BARS, OR EXISTING PAVEMENT MARKINGS ARE SHOWN ON THE PLANS. TRAFFIC STRIPES, RAISED PAVEMENT MARKERS AND PAVEMENT MARKINGS DAMAGED DUE TO THE CONTRACTOR'S OPERATIONS SHALL BE REPLACED PER CITY OF SANTA ROSA TRAFFIC STANDARDS PART III, TRAFFIC MARKINGS. PATCHING OF DAMAGED MARKINGS WILL NOT BE ALLOWED WITHOUT PRIOR APPROVAL FROM ENGINEERING. ALL DAMAGED RAISED PAVEMENT (NON-REFLECTIVE) MARKERS MUST BE CERAMIC.
10. THE CONTRACTOR SHALL KEEP A SET OF PLANS ON-SITE THAT IS CONTINUALLY AND LEGIBLY UPDATED AS THE PROJECT PROGRESSES. THIS SET OR AN EXACT COPY SHALL BE GIVEN TO THE ENGINEER AT THE END OF THE WORK.

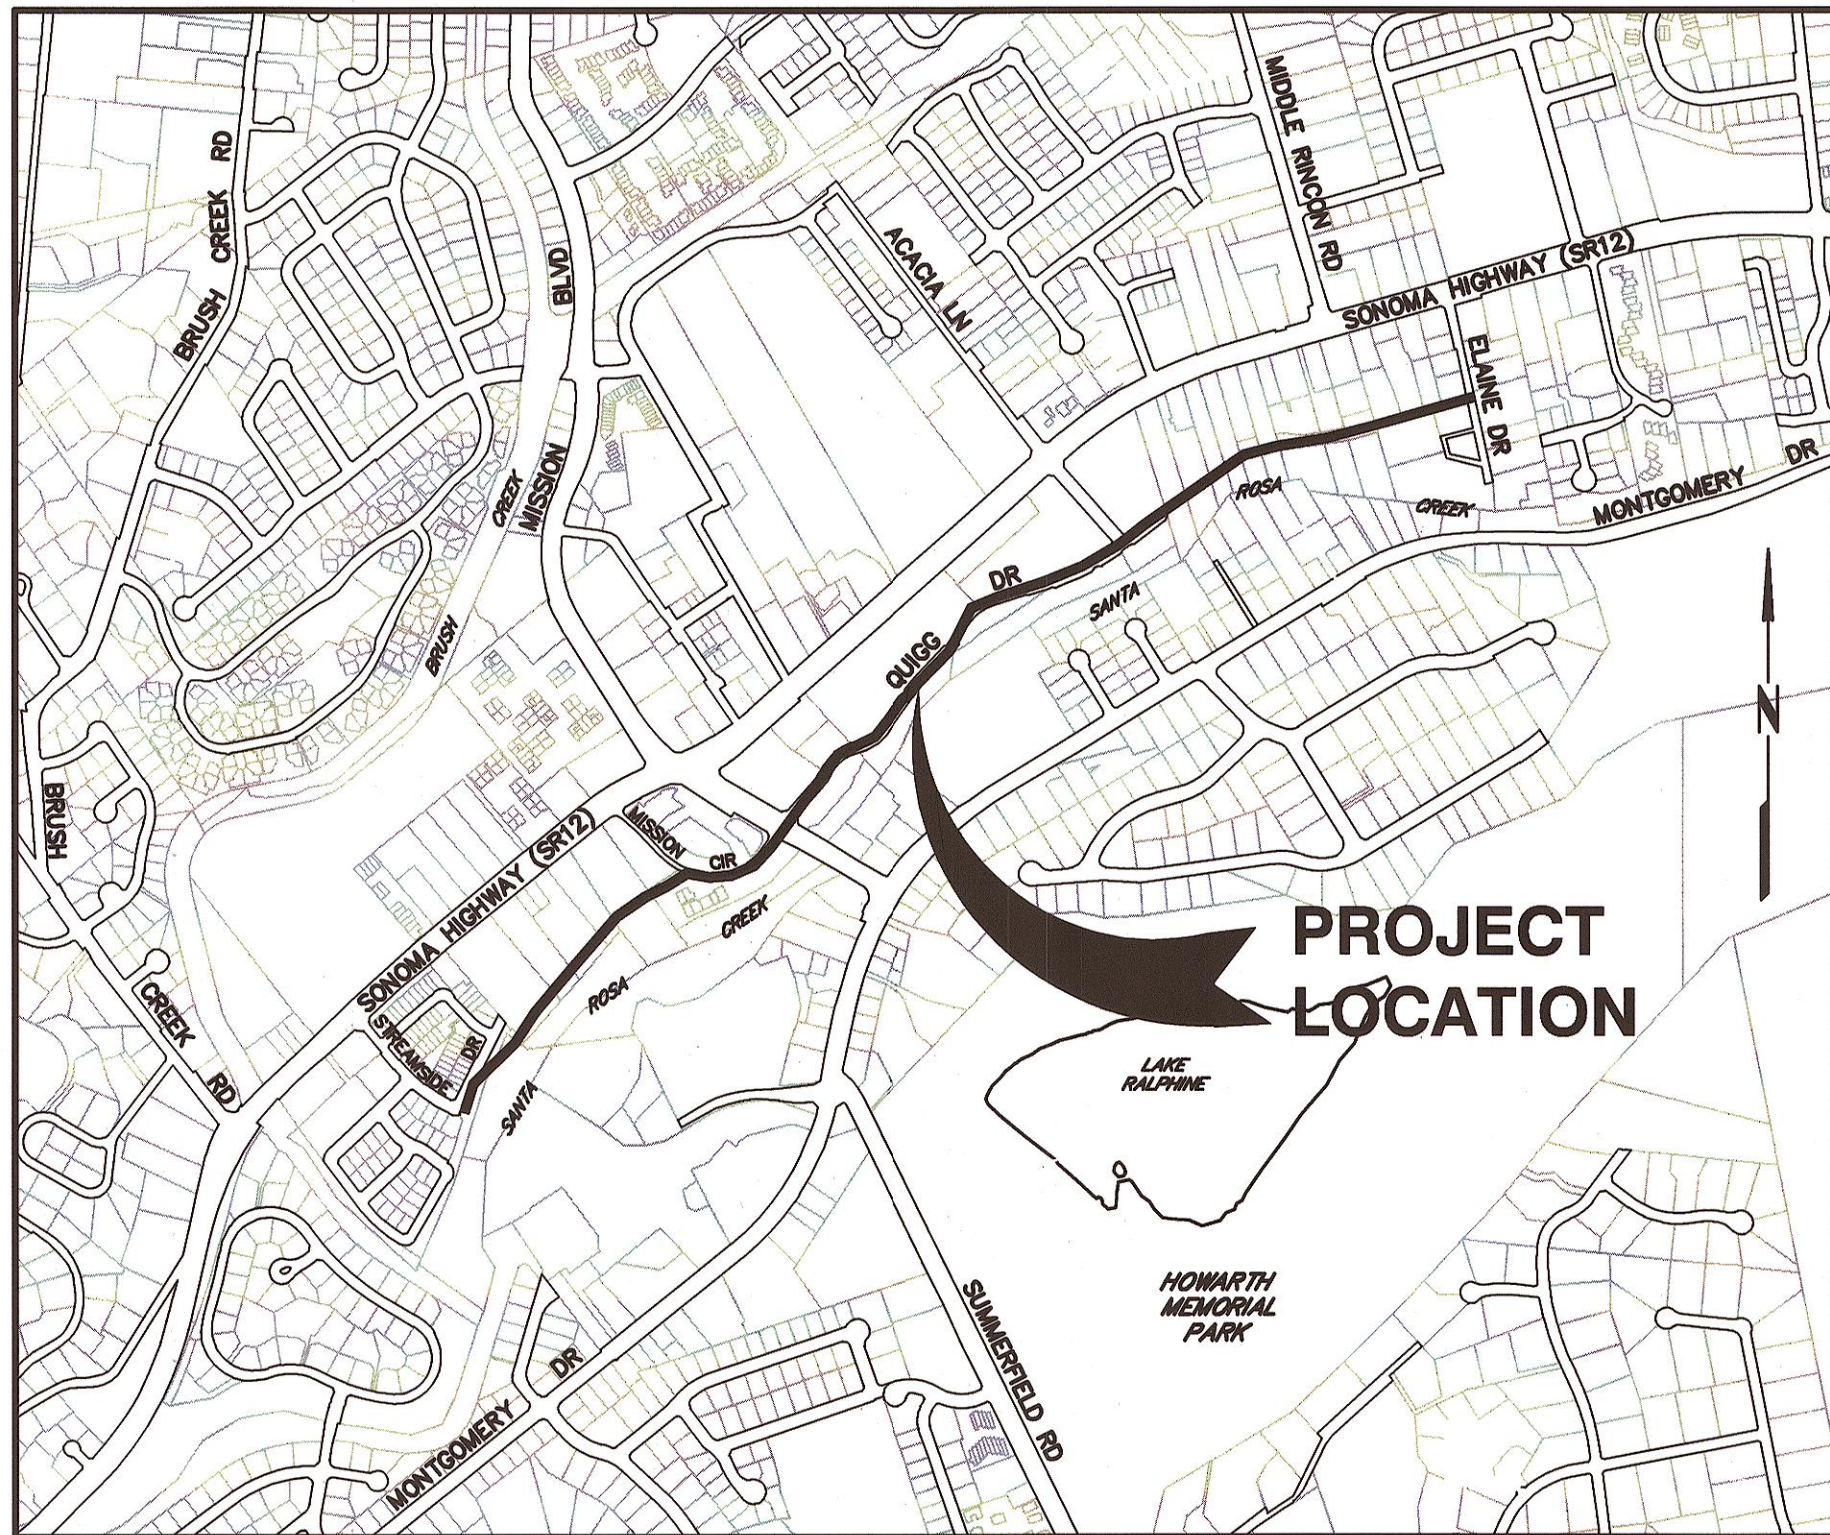

LOCATION MAP

NOT TO SCALE

INDEX OF SHEETS

SHEET NO.	DESCRIPTION
1	COVER
2	ABBREVIATIONS, LEGEND & NOTES
3	TYPICAL TRENCH & SURFACING DETAILS
4	TYPICAL SURFACING DETAILS
5	MISCELLANEOUS DETAILS
6	SHEET LAYOUT & SURVEY CONTROL DATA
7	LAYOUT, CONCEPTUAL TRUNK SEWER BYPASS PUMPING & CONSTRUCTION ACCESS PLAN
8	UTILITY PLAN & PROFILE STA.1+00-ST.A.3+65
9	UTILITY PLAN & PROFILE STA.3+65-ST.A.8+00
10	UTILITY PLAN & PROFILE STA.8+00-ST.A.12+25
11	UTILITY PLAN & PROFILE STA.12+25-ST.A.16+75
12	UTILITY PLAN & PROFILE STA.16+75-ST.A.21+25
13	UTILITY PLAN & PROFILE STA.21+25-ST.A.25+75
14	UTILITY PLAN & PROFILE STA.25+75-ST.A.30+25
15	UTILITY PLAN & PROFILE STA.30+25-ST.A.34+50
16	UTILITY PLAN & PROFILE STA.34+50-ST.A.38+50
17	UTILITY PLAN & PROFILE STA.38+50-ST.A.43+00
18	UTILITY PLAN & PROFILE STA.43+00-ST.A.47+50
19	UTILITY PLAN & PROFILE STA.47+50-ST.A.51+00
20	UTILITY PLAN & PROFILE STA.51+00-ST.A.54+50
21	GRADING & SURFACE PLAN STA.1+00-ST.A.8+00
22	GRADING & SURFACE PLAN STA.8+00-ST.A.16+75
23	GRADING & SURFACE PLAN STA.16+75-ST.A.25+75
24	GRADING & SURFACE PLAN STA.25+75-ST.A.34+50
25	GRADING & SURFACE PLAN STA.34+50-ST.A.43+00
26	GRADING & SURFACE PLAN STA.43+00-ST.A.51+00
27	GRADING & SURFACE PLAN STA.51+00-ST.A.54+50
28	HIGHWAY 12 WATER MAIN UTILITY & SURFACING PLAN, PROFILE & DETAILS
29	CURB RAMP DETAILS 1
30	CURB RAMP DETAILS 2
31	CURB RAMP DETAILS 3
32	CURB RAMP DETAILS 4
33	CURB RAMP DETAILS 5

FINAL PAY ITEMS

ROADWAY EXCAVATION 1,030 CY

Design/Const	Survey
TPW Field Svc's	Utilities Op's
Traffic	Storm Water
Materials Lab	
BY	REVISION
NO.	DATE
DATE: DECEMBER 2022	
SCALE: AS SHOWN	CHK BY: BB
DWN BY: PIT	APPROVED: Assistant City Manager
By: JASON NUTT Date: 1/11/23	
LOS ALAMOS TRUNK SEWER REPLACEMENT SEGMENT 1 (STREAMSIDE DRIVE TO ELAINE DRIVE)	
COVER	
CONTRACT NO. C01903	
SHEET 1 OF 33	
FILE NO. 2018-0043	

ABAN	AGGREGATE BASE	MAX	MAXIMUM
AC	ABANDONED	MBGR	METAL BEAM GUARD RAIL
ACP	ASPHALT CONCRETE	MFR	MANUFACTURE
AD	ASBESTOS CEMENT PIPE	MG	MILLION GALLONS
ADA	ALGEBRAIC DIFFERENCE	MH	MANHOLE
ADPT	AMERICANS WITH DISABILITIES ACT	MIN	MINIMUM
AGG	ADAPTER	MISC	MISCELLANEOUS
ALUM	AGGREGATE	MJ	MECHANICAL JOINT
ALU	ALUMINUM	MSL	MEAN SEA LEVEL
AP	ANGLE POINT	N	NORTH
APN	ASSESSORS PARCEL NUMBER	NO.	NUMBER
APPROX	APPROXIMATE	NA	NOT APPLICABLE
ARV	AIR RELEASE VALVE	NIC	NOT IN CONTRACT
AVE	AVENUE	NFT	NATIONAL PIPE THREAD
BC	BEGIN HORIZONTAL CURVE	OC	ON CENTER
BLDG	BUILDING	OD	OUTSIDE DIAMETER
BLVD	BOULEVARD	OH	OVERHEAD
BM	BENCHMARK	OZ	OUNCE
BO	BLOWOFF	PA	PLANTER AREA
BSL	BUILDING SETBACK LINE	PC	POINT OF CURVATURE
BV	BUTTERFLY VALVE	PCC	PORTLAND CEMENT CONCRETE
BVC	BEGIN VERTICAL CURVE	PD	PLANTER DRAIN
BW	BOTTOM OF WALL	PE	PLAIN END
B&R	BRELJE & RACE	PG	PAD GRADE
CAV	COMBINATION AIR & VACUUM RELEASE VALVE	PIV	POST INDICATOR VALVE
CB	CATCH BASIN	PL	PROPERTY LINE
CBC	CALIFORNIA BUILDING CODE	PN	PAVING NOTCH
CD	CONTROLLED DENSITY FILL	POC	POINT OF CONNECTION
CHK	CHECK	POS	PRIVATE OPEN SPACE
CIP	CAST IRON PIPE	POT	POINT ON TANGENT
CIPP	CAST-IN-PLACE PIPE	PP	POWER POLE
CL	CENTERLINE	PRC	POINT OF REVERSE CURVATURE
CLR	CLASS	PRV	PRESSURE REDUCING VALVE
CLR	CLEAR	PSI	POUND PER SQUARE INCH
CMP	CORRUGATED METAL PIPE	PSV	PRESSURE SUSTAINING VALVE
CMPA	CORRUGATED METAL PIPE ARCH	PT	POINT OF TANGENCY
CO	AIR CURB	PU	PUBLIC UTILITY EASEMENT
COAX	COAXIAL CABLE	PVC	POLYVINYL CHLORIDE
COMM	COMMUNICATION	PVI	POINT OF VERTICAL INTERSECTION
CONC	CONCRETE	PVMT	PAVEMENT
COND	CONDUIT	PVT	PRIVATE
COTG	CLEANOUT TO GRADE	PWE	PUBLIC WATER EASEMENT
CP	CONTROL POINT	R	RADIUS
CPGL	COUPLING	RAW	RAW WATER
CR	CURB RETURN	RC	RELATIVE COMPACTION
CSP	CORRUGATED STEEL PIPE	RCB	REINFORCED CONCRETE BOX
CTR	CENTER	RCP	REINFORCED CONCRETE PIPE
CY	CUBIC YARDS	RD	ROAD
C/C	CENTER TO CENTER	RED	REDUCER
C&G	CURB AND GUTTER	REF	REFERENCE
DBL	DOUBLE	RFBP	REDUCED PRESSURE BACKFLOW PREVENTER
DCDC	DOUBLE CHECK DETECTOR CHECK	RSC	REMOTE SUPERVISORY CONTROL
DDC	DOUBLE DETECTOR CHECK	RT	RIGHT
DET	DETECTOR	RW	RECYCLED WATER
DI	DROP INLET	RWL	RAIN WATER LEADER
DIA	DIAMETER	R/W	RIGHT OF WAY
DIP	DUCTILE IRON PIPE	S	SLOPE
DR	DRIVE	S.A.D.	SEE ARCHITECTURAL DRAWINGS
DS	DOWNSTREAM	SCADA	SUPERVISORY CONTROL & DATA ACQUISITION
DWG	DRAWING	SCH	SCHEDULE
D/W	DRIVEWAY	SD	STORM DRAIN
END	END HORIZONTAL CURVE	SDCB	STORM DRAIN CATCH BASIN
ECC	ECCENTRIC	SDCO	STORM DRAIN CLEANOUT
EFFL	EFFLUENT (SEWER)	SDDI	STORM DRAIN DROP INLET
EG	EXISTING GROUND	SDE	STORM DRAIN EASEMENT
EL	ELEVATION	SDMH	STORM DRAIN MANHOLE
ELEC	ELECTRICAL	SE	SEWER EASEMENT
ELL	ELBOW	S.E.D.	SEE ELECTRICAL DRAWINGS
EP	EDGE OF PAVEMENT	SF	SQUARE FEET
ESMT	EASEMENT	S.L.D.	SEE LANDSCAPE DRAWINGS
EVC	END VERTICAL CURVE	SOF	SLIP ON FLANGE
EW	EACH WAY	SO	SIDE OPENING (SD)
EX	EXISTING	S.P.D.	SEE PLUMBING DRAWINGS
FC	FACE OF CURB	SPEC	SPECIFICATION
FCA	FLANGED COUPLING ADAPTER	SST	STAINLESS STEEL
FDC	FIRE DEPARTMENT CONNECTION	SS	SANITARY SEWER
FES	FLARED END SECTION	SSCO	SANITARY SEWER CLEANOUT
FF	FINISHED FLOOR	S.S.D.	SEE STRUCTURAL DRAWINGS
FG	FINISHED GRADE	S.S.E.	SANITARY SEWER EASEMENT
FH	FIRE HYDRANT	SSMH	SANITARY SEWER MANHOLE
FL	FLOWLINE	ST	STREET
FL	FLOW LINE	STA	STATION
FLG	FLANGE	STD	STANDARD
FLSO	FLOWLINE OF SIDE OPENING	STL	STEEL
FLEX	FLEXIBLE	SVC	SERVICE
FM	FORCE MAIN (PRESSURE)	SWE	SIDEWALK EASEMENT
FRP	FIBERGLASS REINFORCED PLASTIC	SY	SQUARE YARDS
FT	FEET	S/W	SIDEWALK
FTG	FOOTING	TAN	TANGENT
GALV	GALVANIZED	TB	TOP OF BOX
GB	GRADE BREAK	TC	TOP OF CURB
GM	GAS METER	TCE	TEMPORARY CONSTRUCTION EASEMENT
GPM	GALLONS PER MINUTE	TD	TOP OF DIKE
GRD	GROUND	TEL	TELEPHONE
GSP	GALVANIZED STEEL PIPE	TEMP	TEMPORARY
GV	GATE VALVE	TF	TOP OF FOUNDATION
HB	HEADER BOARD	TG	TOP OF GRATE
HGD	HOT DIPPED GALVANIZED	THD	THREADED
HDPE	HIGH DENSITY POLYETHYLENE	TP	TREE PROTECTION
HP	HIGH POINT	TS	TOP OF SLAB
HPG	HIGH PRESSURE GAS	TW	TOP OF WALL
HWY	HIGHWAY	TYP	TYPICAL
ICV	IRRIGATION CONTROL VALVE	UFFG	UNDER FLOOR FINISHED GRADE
ID	INSIDE DIAMETER	UNO	UNLESS NOTED OTHERWISE
INV	INVERT	VC	VERTICAL CURVE
IP	IRON PIPE	W	WATER
IPS	IRON PIPE SIZE	WM	WATER METER
IRR	IRRIGATION	WNF	WELD NECK FLANGE
ISA	INTERNATIONAL SIGN ASSOCIATION	WS	WATER SERVICE
JP	JOINT POLE	WT	WEIGHT
JT	JOINT TRENCH	WV	WATER VALVE
L	LENGTH	*	DEGREES
LBS	POUNDS	*	MINUTES
LF	LINEAL FEET	*	SECONDS
LG	LIP OF GARAGE	Δ	DELTA
LP	LOW POINT	&	AND
LT	LEFT	@	AT


LINES		
EXISTING BOUNDARY		
EXISTING PARCEL		
CENTER		
EASEMENT		
UTILITY & TOPOGRAPHY	EXISTING	PROPOSED
DROP INLET		
DROP INLET WITH SIDE OPENINGS		
STORM DRAIN, MANHOLE & CATCH BASIN		
STORM DRAIN MANHOLE (SURFACING PLAN)		
SEWER MAIN, MANHOLE & CLEAN OUT		
SEWER MANHOLE & CLEAN OUT (SURFACING PLAN)		
SEWER LATERAL & CLEANOUT		
IRRIGATION CONTROL VALVE BOX & SERVICE		
FIRE HYDRANT & SERVICE ASSEMBLY		
WATER MAIN, GATE VALVE, CROSS & ELBOW		
WATER MAIN, BLOWOFF, TEE, GATE VALVE, CROSS & BEND		
SINGLE WATER SERVICE (SEE PLANS FOR SIZE)		
DUAL WATER SERVICE (SEE PLANS FOR SIZE)		
TEMPORARY BLOWOFF, REDUCER & TIE-IN		
END CAP OR PLUG		
GAS MAIN, VALVE & SERVICE		
ELECTRICAL MANHOLE		
TELEPHONE MANHOLE		
PACIFIC BELL TELEPHONE PULL BOX/VAULT		
ELECTRICAL CONDUIT & BOX		
STREET LIGHT CONDUIT & BOX		
STREET LIGHT		
TRAFFIC SIGNAL		
TRAFFIC SIGNAL PULL BOX		
JOINT POLE & GUY ANCHOR		
OVERHEAD UTILITY		

1. GRADES INDICATED ON UTILITY PROFILES FOR PRECAST MANHOLE BASE FABRICATION SHALL NOT BE USED IN THE FIELD TO CONSTRUCT SEWER MAIN BETWEEN MANHOLES.

2. SHELF ELEVATIONS SHOWN ON UTILITY PROFILES INDICATES THE SHELF ELEVATION AT THE INSIDE EDGE OF THE MANHOLE BARREL. MANHOLE SHELF SHALL BE SLOPE INWARD AT A RATE OF 2-INCHES PER FOOT PER CITY STD 500.

3. DROP INLETS WILL BE REQUIRED FOR ANY SIDE SEWER WITH AN INVERT MORE THAN 2 FEET ABOVE THE CROWN OF THE OUTGOING SEWER. MANHOLE BASES SHALL BE FABRICATED WITH CHANNEL FOR DROP CONNECTIONS.

4. SHELF ELEVATIONS DETERMINED BASED ON A HEIGHT OF 2-INCHES ABOVE THE CROWN OF THE OUTGOING SEWER OR SPRINGLINE OF THE HIGHEST INCOMING (NON-DROP INLET) SEWER, WHICHEVER IS GREATER.

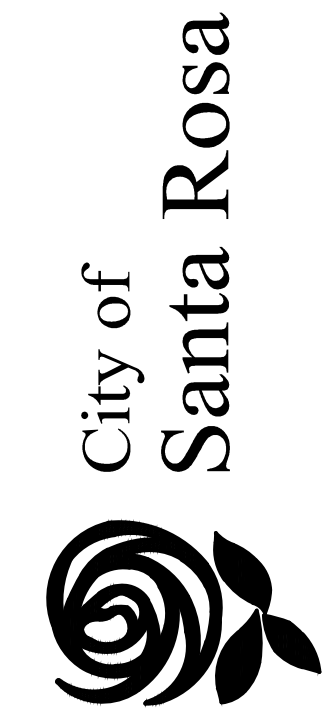




Brelje & Race CONSULTING ENGINEERS 475 Aviation Blvd., Suite 120 • Santa Rosa, CA 95403 • 707-576-1322 www.brce.com		DATE: DECEMBER 2022
DWN BY: P/T	SCALE: AS SHOWN	CHK BY: BLB & BB

ABBREVIATIONS, LEGEND & NOTES

CONTRACT NO. C01903
SHEET 2 OF 33
FILE NO. 2018-0043

Tab: 03 TYPICAL TRENCH DETAILS


12-09-22 bryant \\4247\\img\\4247 01\\4247 01 DETAIL - Typical & Miscellaneous.dwg

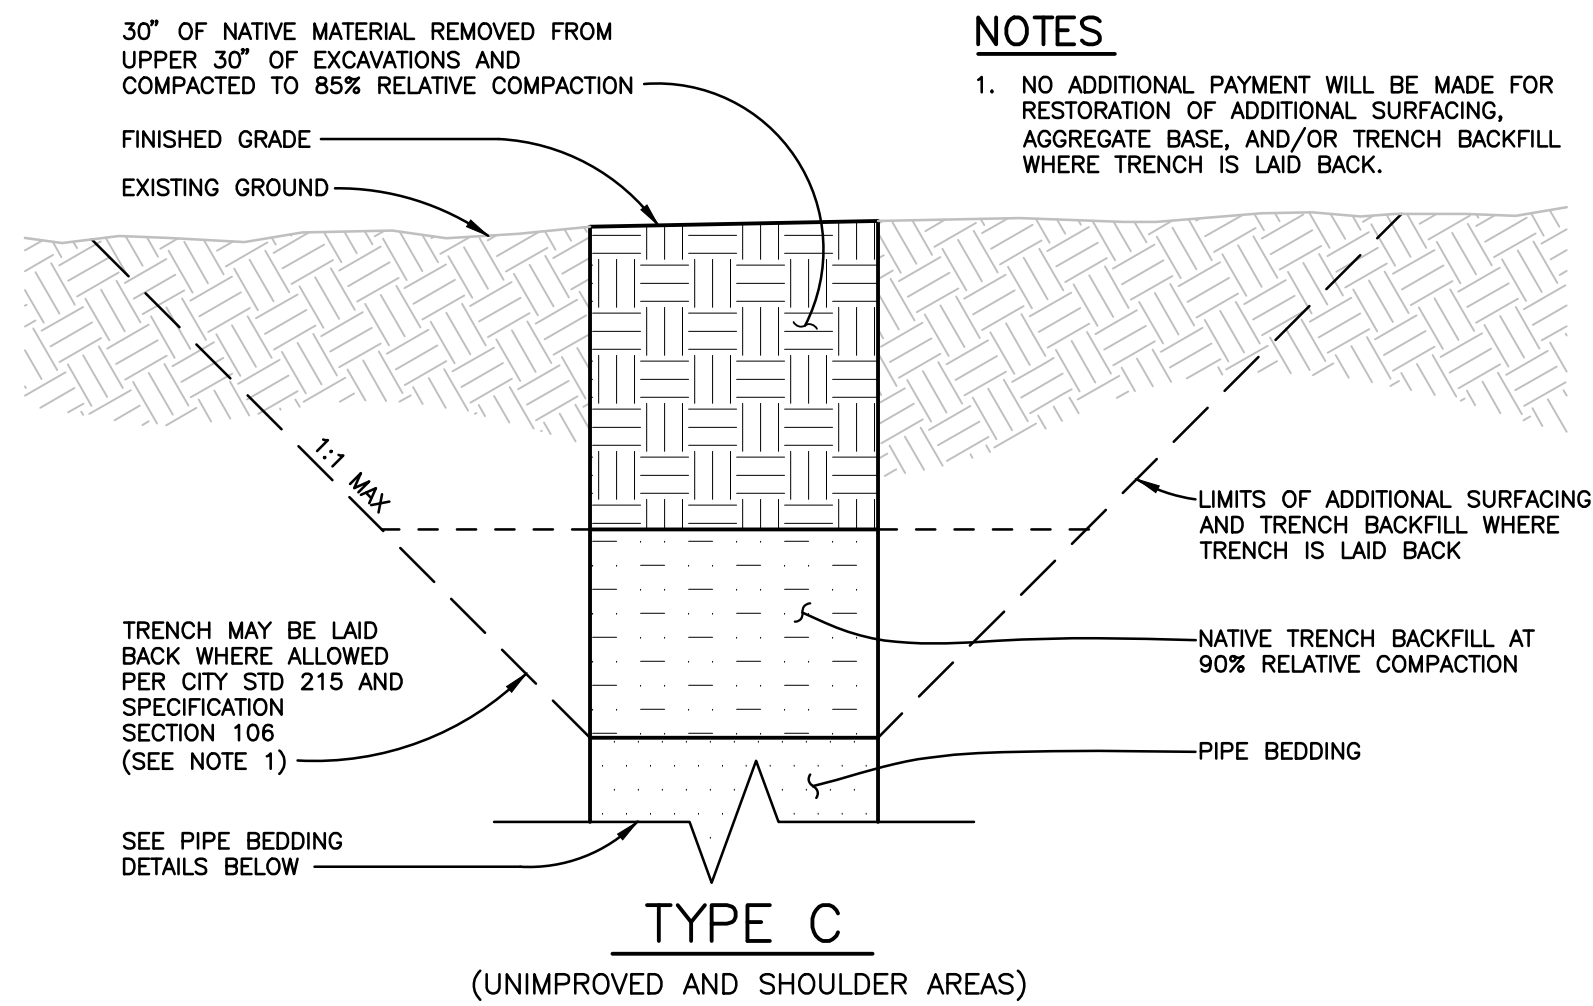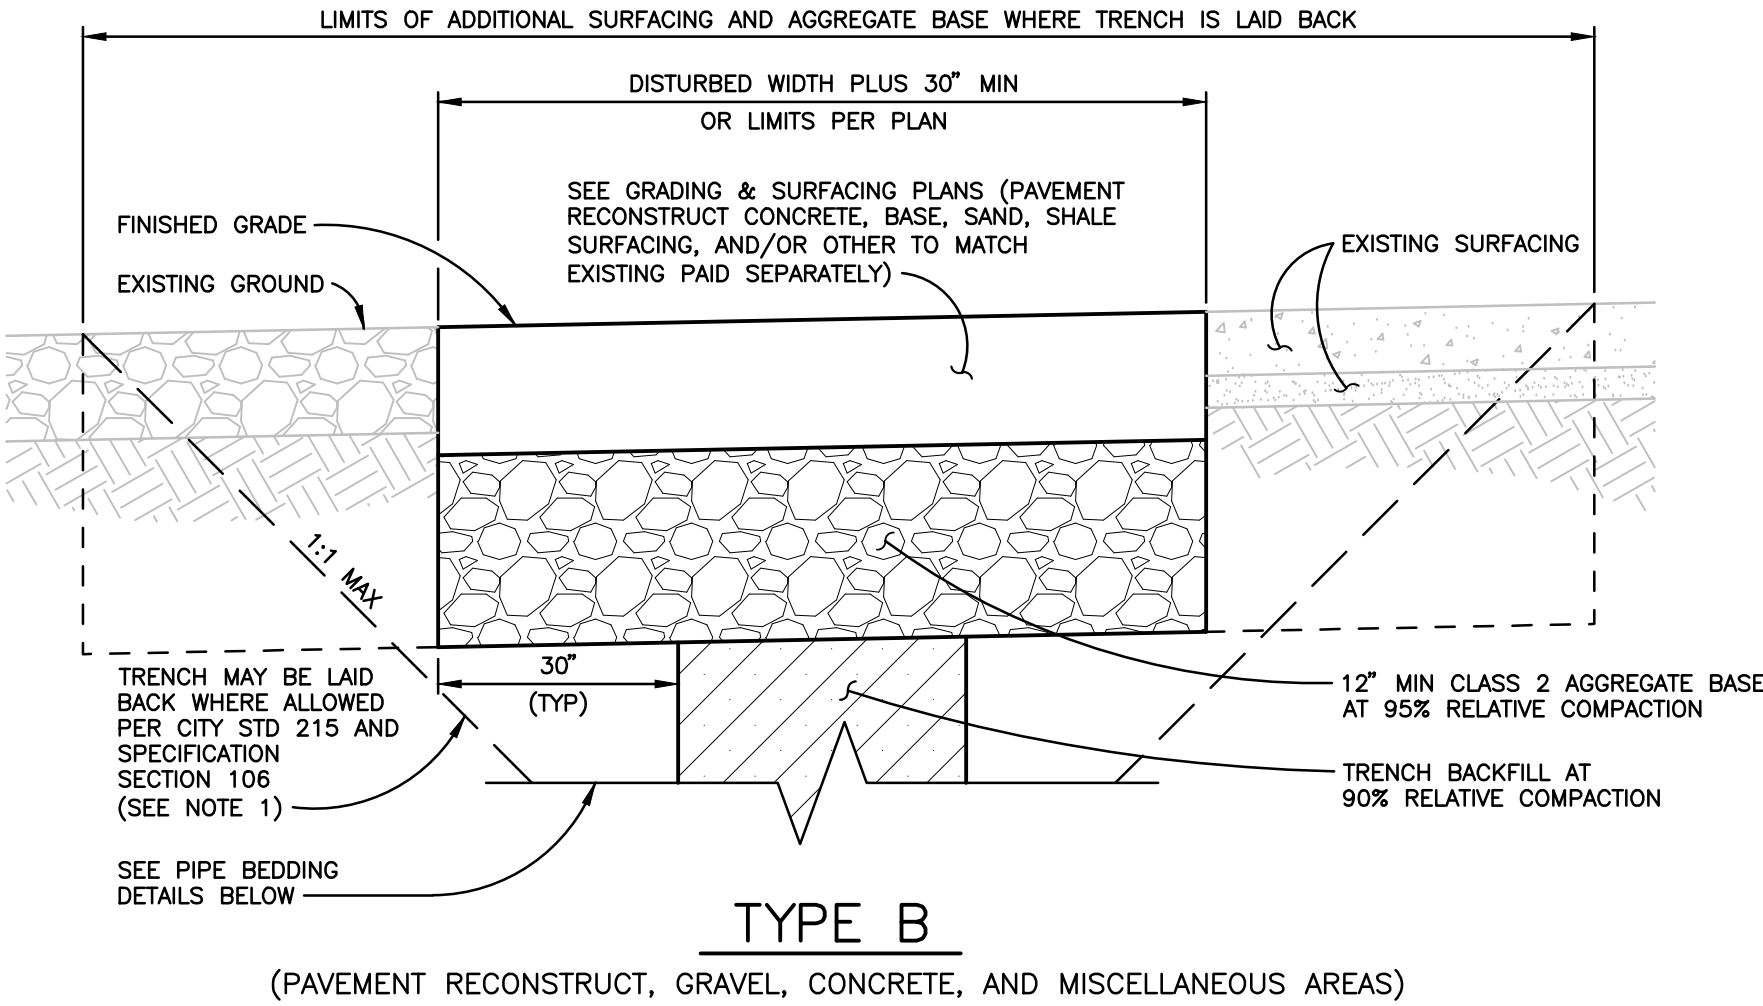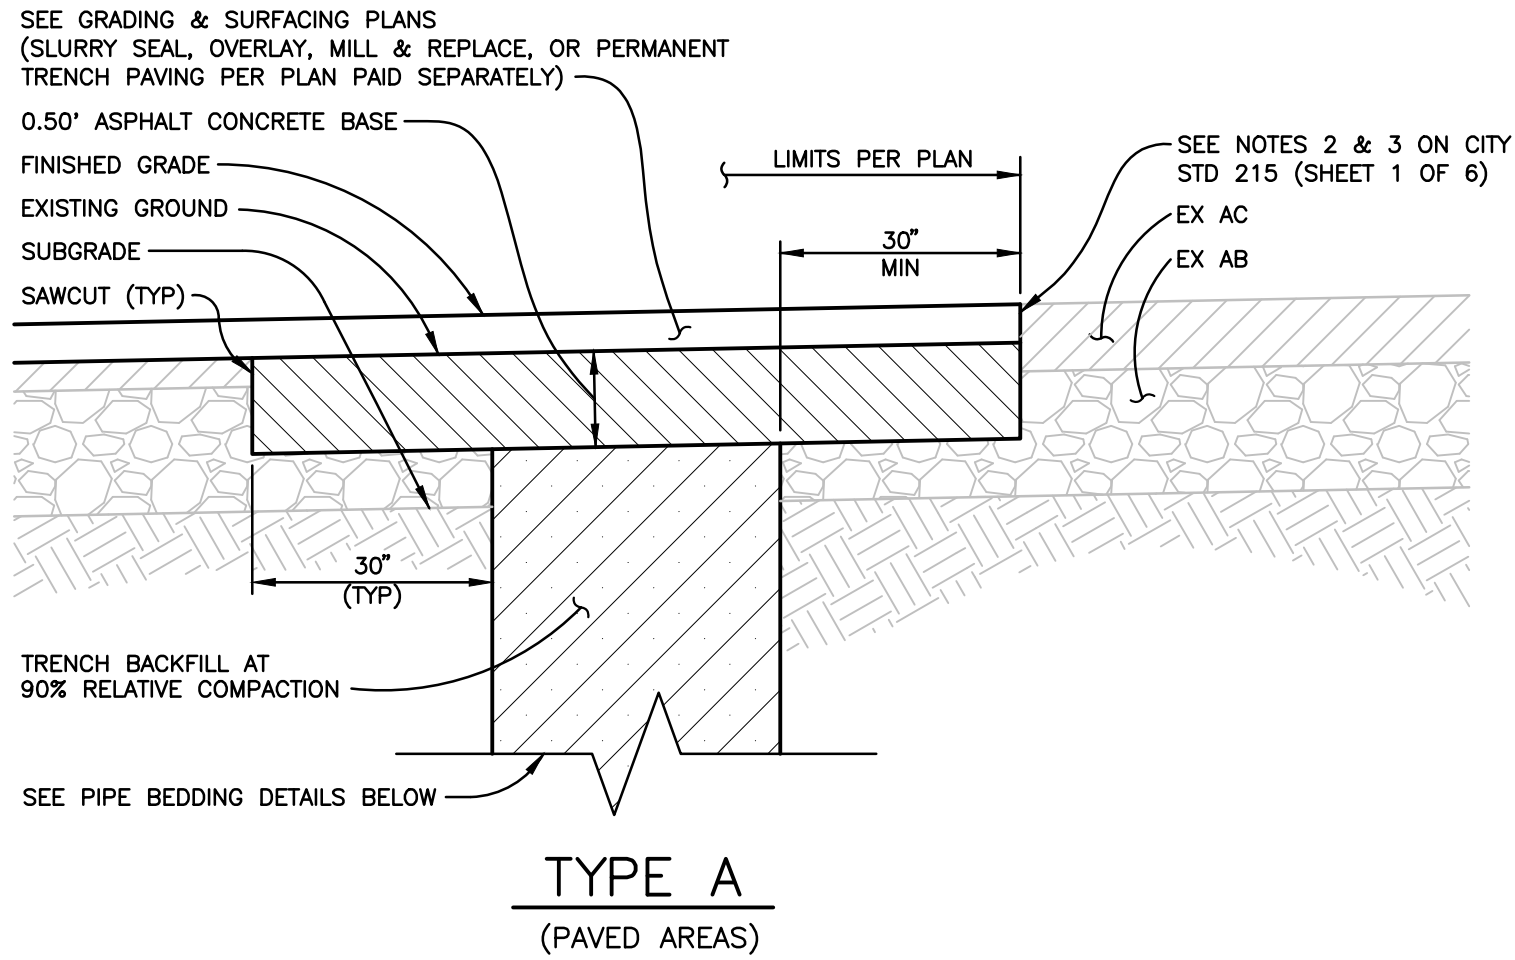

TOP OF TRENCH BACKFILL

BEDDING FOR UNSTABLE TRENCH PER CITY STD-215

UNSTABLE TRENCH

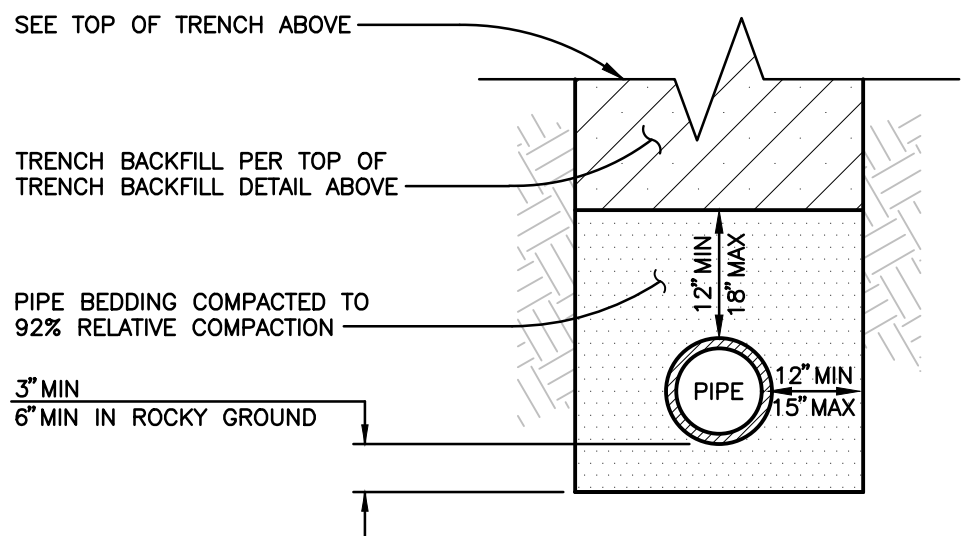


PIPE Ø LARGER THAN 18"
PIPE BEDDING

BEDDING FOR PIPE 18" AND SMALLER PER CITY STD-215

PIPE Ø 18" AND SMALLER


TYPICAL TRENCH SECTIONS

NOT TO SCALE

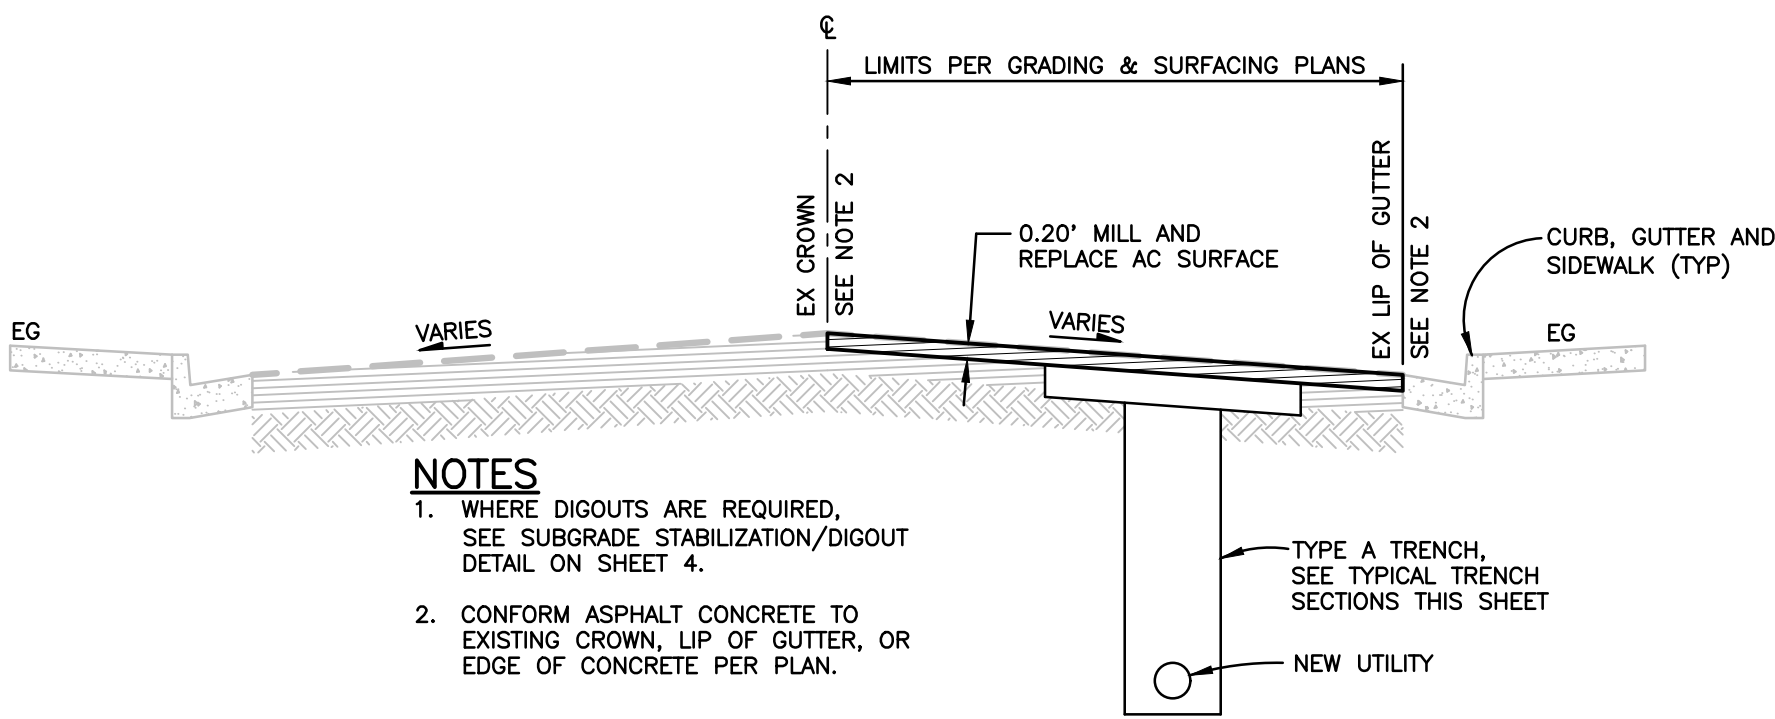


PAVEMENT MILL AND REPLACE TYPICAL SECTION

NOT TO SCALE

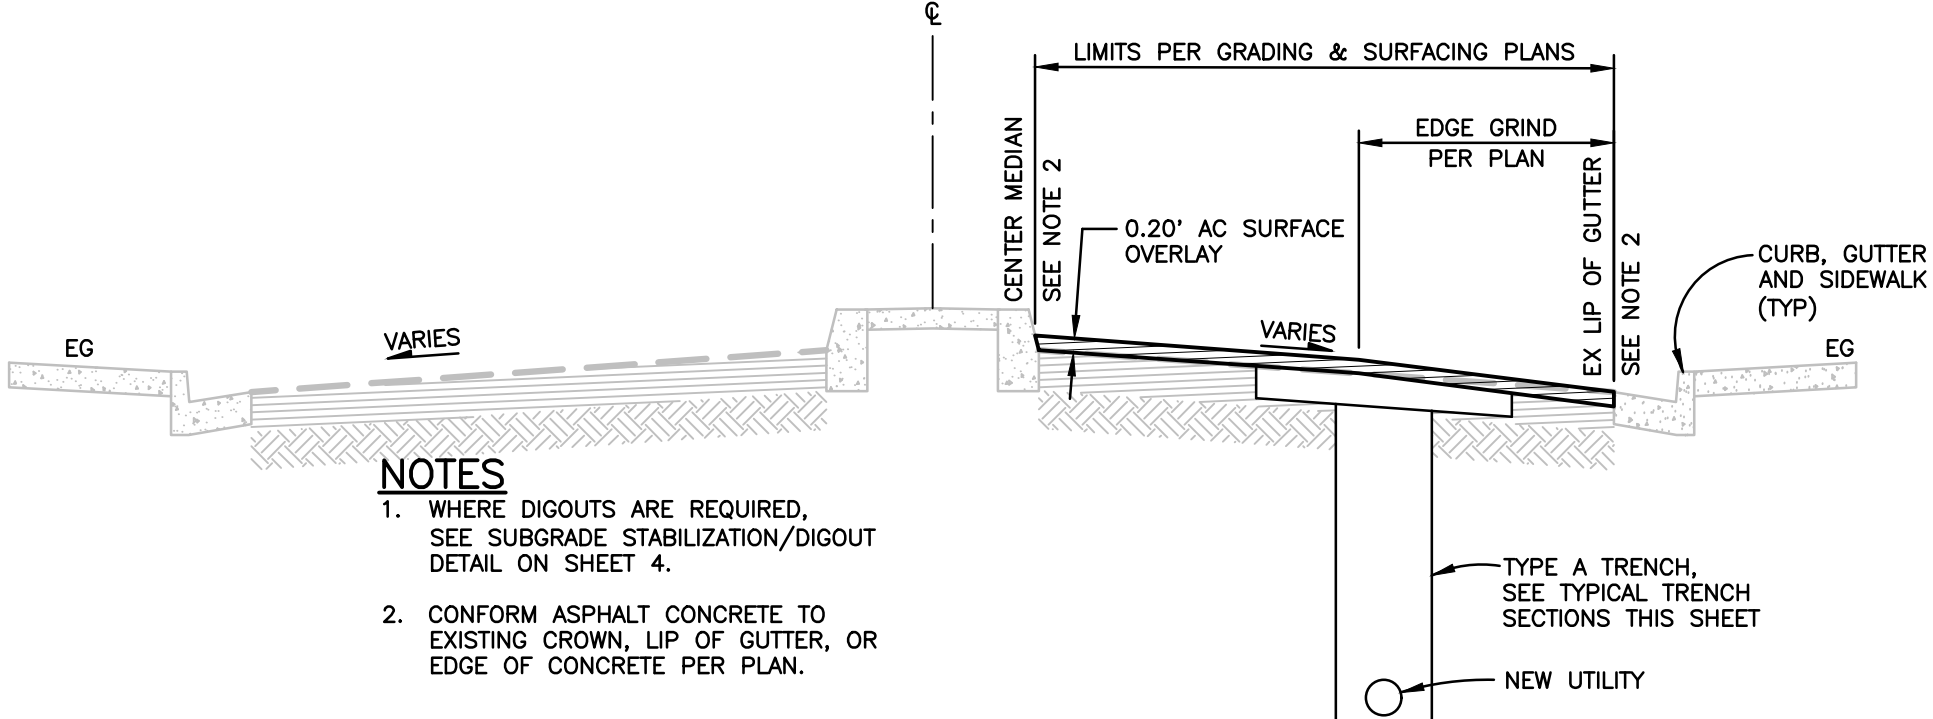


OVERLAY TYPICAL SECTION

NOT TO SCALE

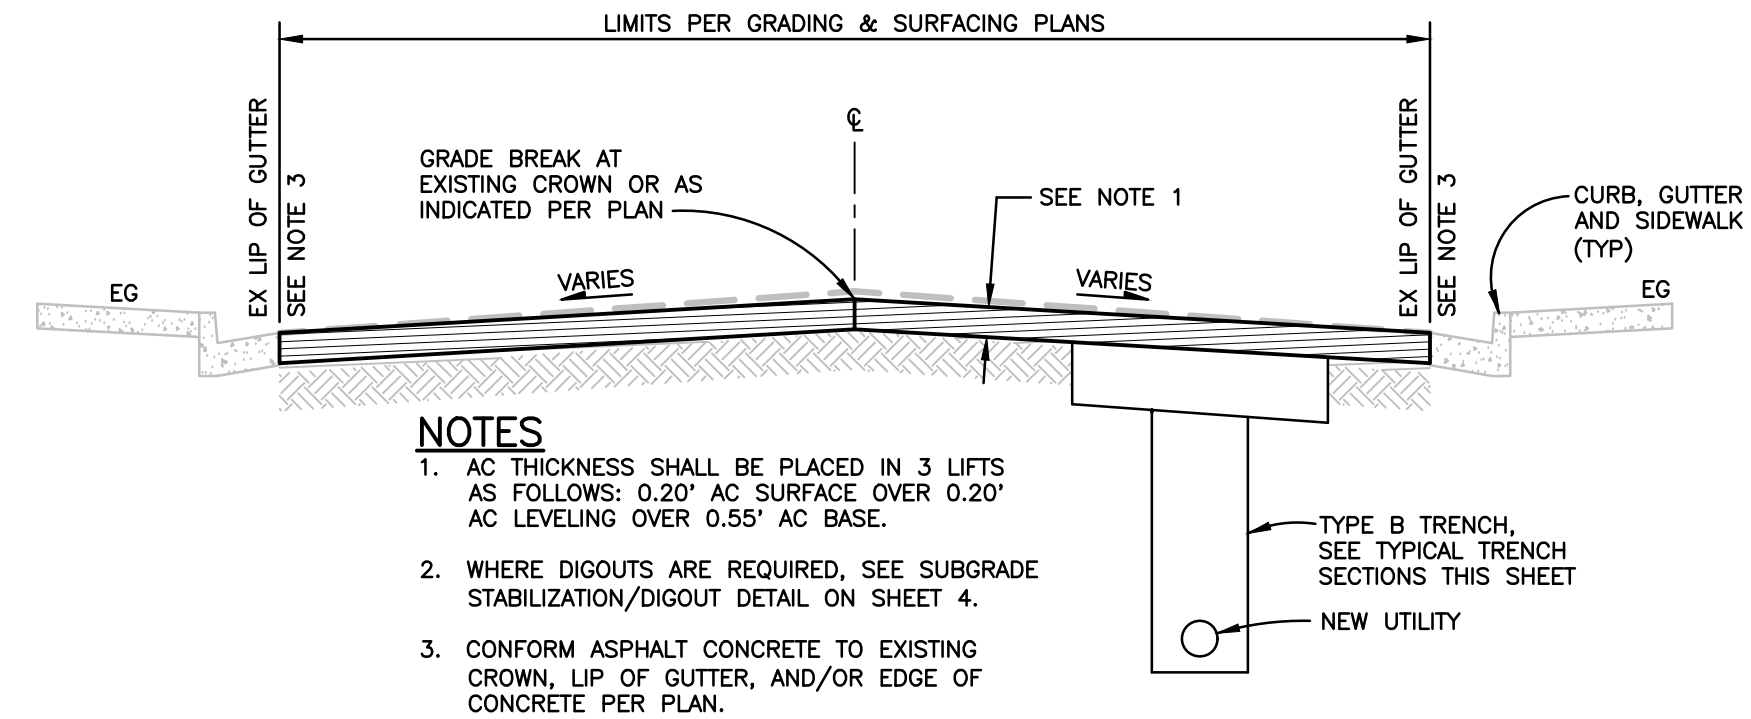


RECONSTRUCT TYPICAL SECTION

NOT TO SCALE

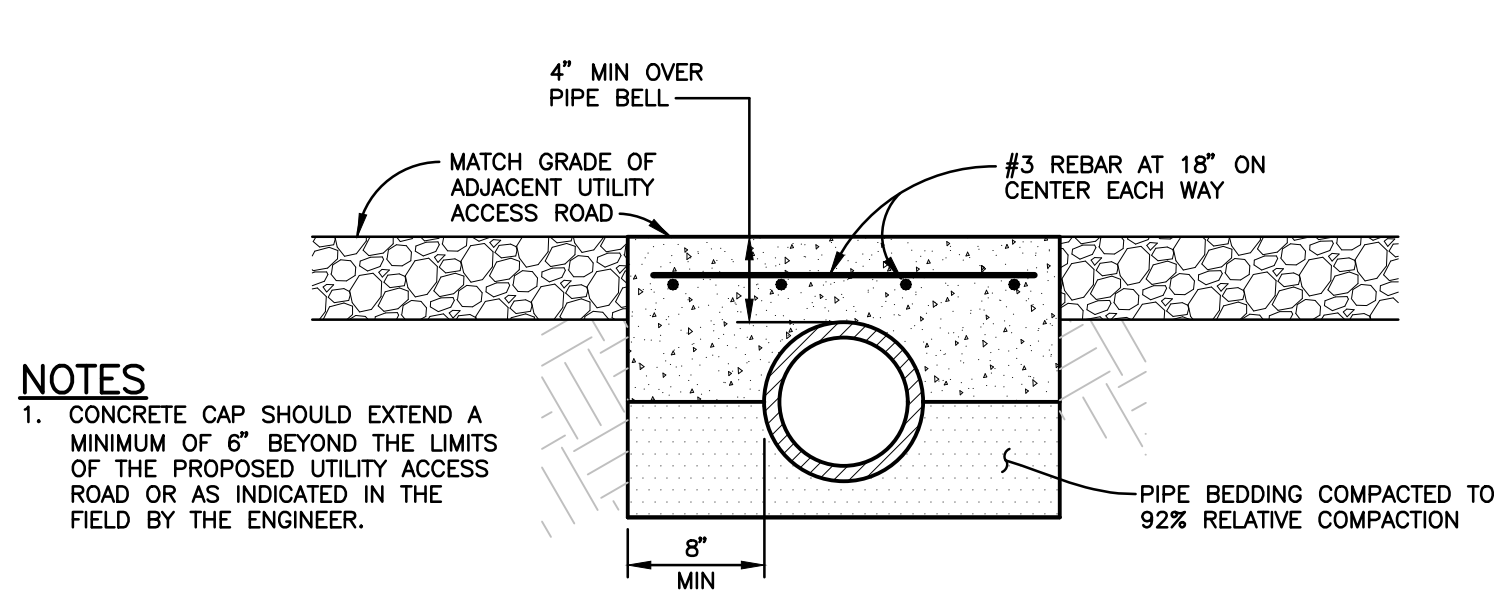


STORM DRAIN WITH CONCRETE CAP

NOT TO SCALE

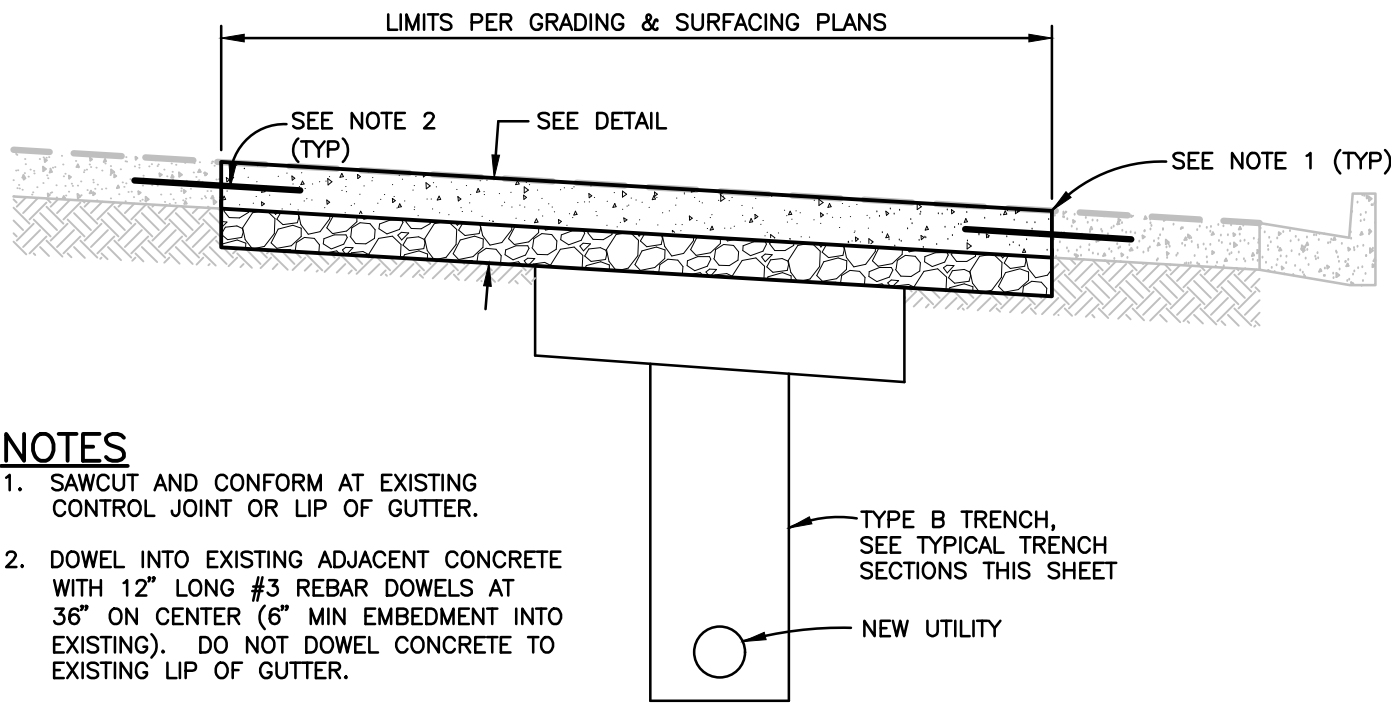


REINFORCED CONCRETE DRIVEWAY TYPICAL SECTION

NOT TO SCALE

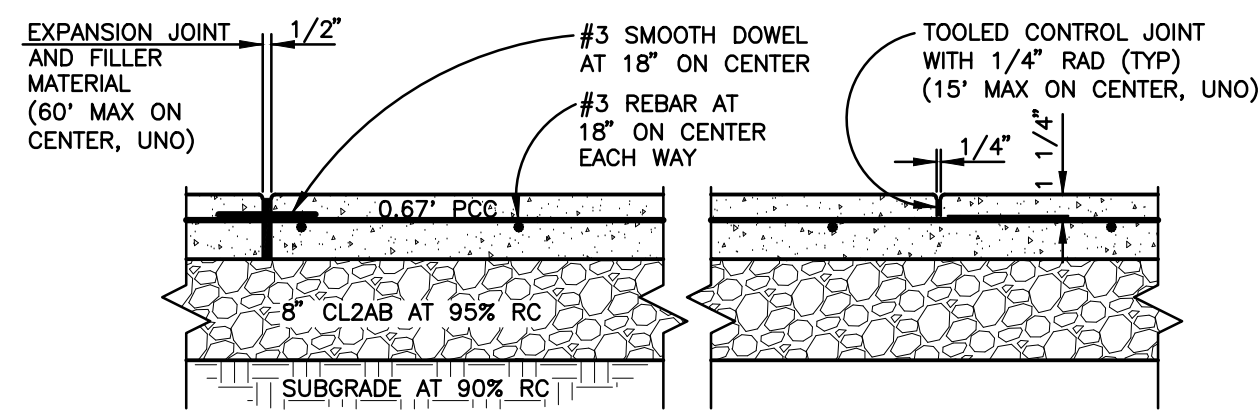

DETAIL

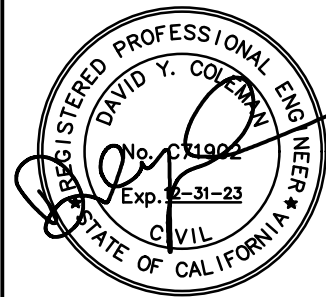

NO.	DATE	REVISION	BY


Brelje & Race
CONSULTING ENGINEERS
4715 Aviation Blvd. • Suite 120 • Santa Rosa, CA 95403 • 707-576-1322
www.brelje.com

SCALE: AS SHOWN
DWN BY: PIT

DATE: DECEMBER 2022
CHK BY: BLB & BB


LOS ALAMOS TRUNK SEWER
REPLACEMENT SEGMENT 1
(STREAMSIDE DRIVE TO ELAINE DRIVE)

**TYPICAL TRENCH & SURFACING
DETAILS**

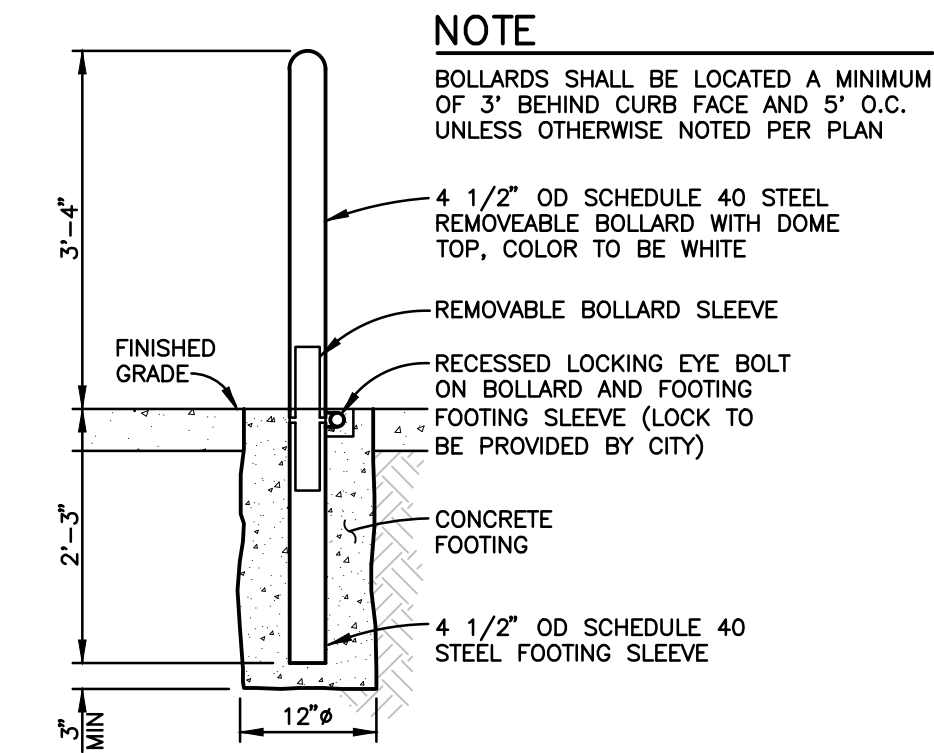

REMOVEABLE BOLLARD

NOT TO SCALE

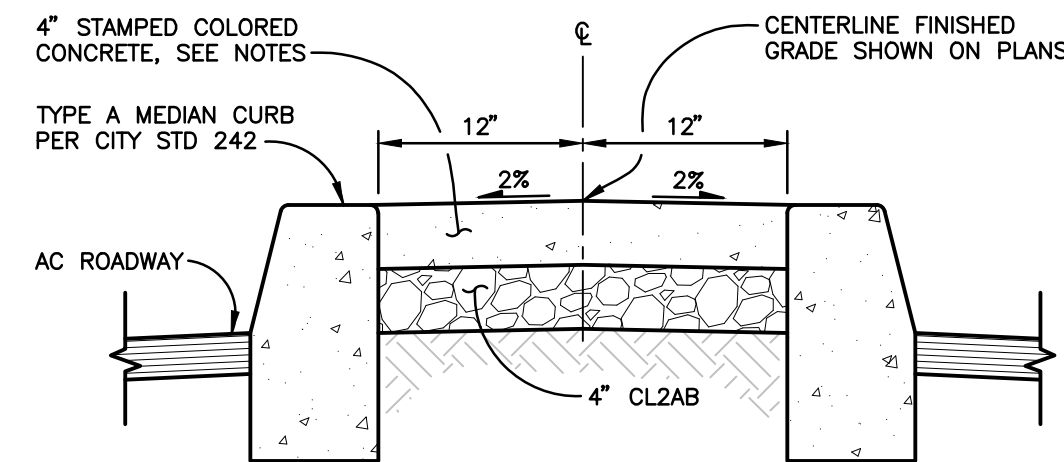


CENTER MEDIAN TYPICAL SECTION

NOT TO SCALE

- ## NOTES

1. CONCRETE SURFACE SHALL BE CROWNED TO DRAW AWAY FROM CENTERLINE.
2. PROVIDE PREMOLDED EXPANSION JOINTS (FULL THICKNESS OF CONCRETE) AT 30' SPACING.
3. COLOR SHALL BE BOMANITE "FRENCH GREY" FLASHED WITH BOMANITE "SUNSET GREY" OR APPROVED EQUIVALENT TO MATCH EXISTING.
4. PATTERN SHALL BE BOMACRON "MEDIUM ASHLAR SLATE" BY BOMANITE OR APPROVED EQUIVALENT TO MATCH EXISTING.
5. PROVIDE A 2'x2' MOCK UP OF TEXTURED, COLORED CONCRETE FOR CITY APPROVAL PRIOR TO INSTALLATION.

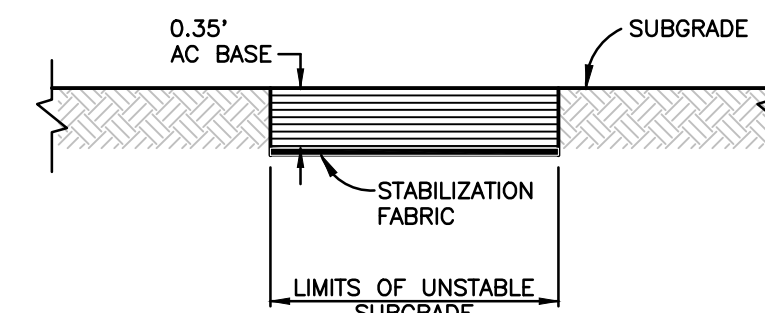


SUBGRADE STABILIZATION/DIGOUT

NOT TO SCALE


- ## NOTES

1. SUBGRADE STABILIZATION/DIGOUTS ARE NOT SHOWN ON THE PLAN SHEETS. EXACT LOCATIONS SHALL BE MARKED IN THE FIELD BY THE ENGINEER.
2. SUBGRADE STABILIZATION/DIGOUTS SHALL BE PERFORMED AFTER ROADWAY EXCAVATION OR PAVEMENT MILLING IS COMPLETE AND PRIOR TO PLACING AC BASE AND STABILIZATION FABRIC.

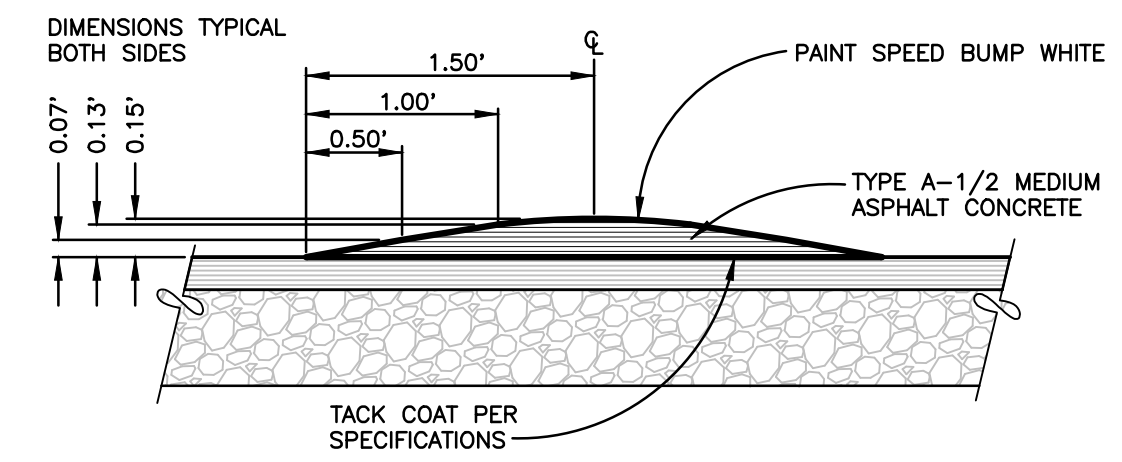

SPEED BUMP

NOT TO SCALE

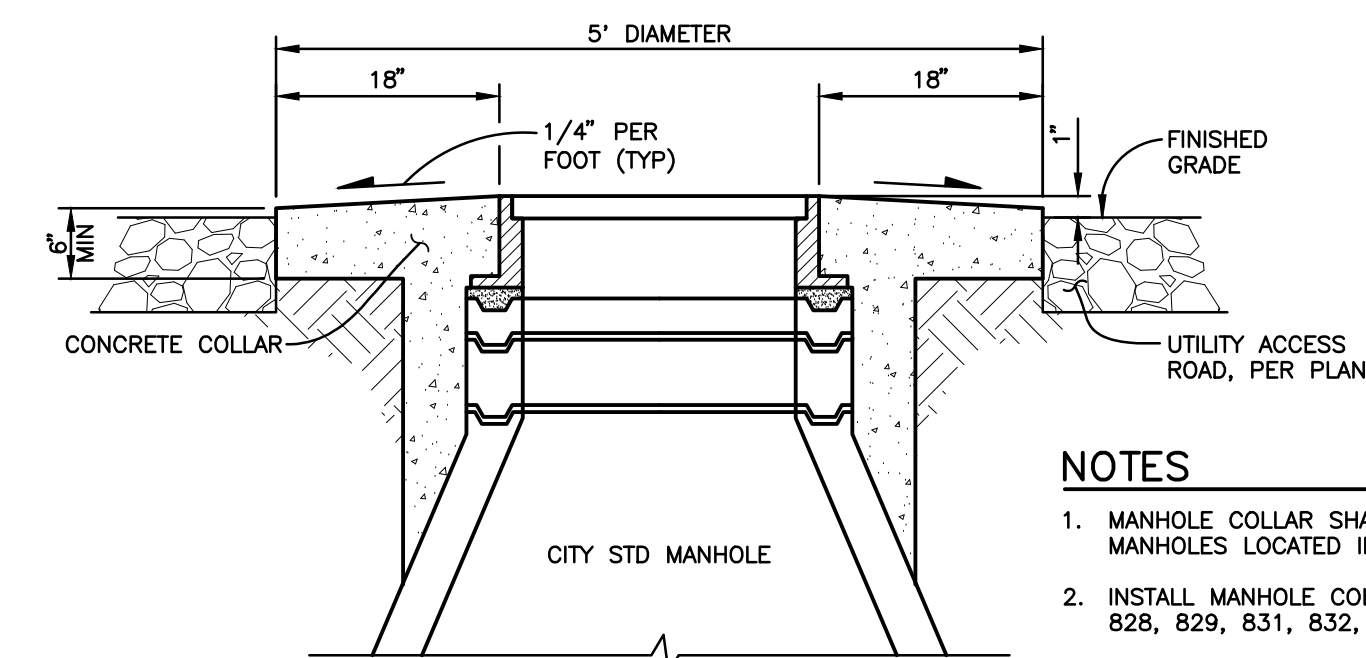


MANHOLE COLLAR

NOT TO SCALE


- ## NOTES

1. MANHOLE COLLAR SHALL BE INSTALLED AT ALL MANHOLES LOCATED IN UTILITY ACCESS ROADS.
2. INSTALL MANHOLE COLLAR AT NEW SSMH 826, 828, 829, 831, 832, AND EX SSMH 18.

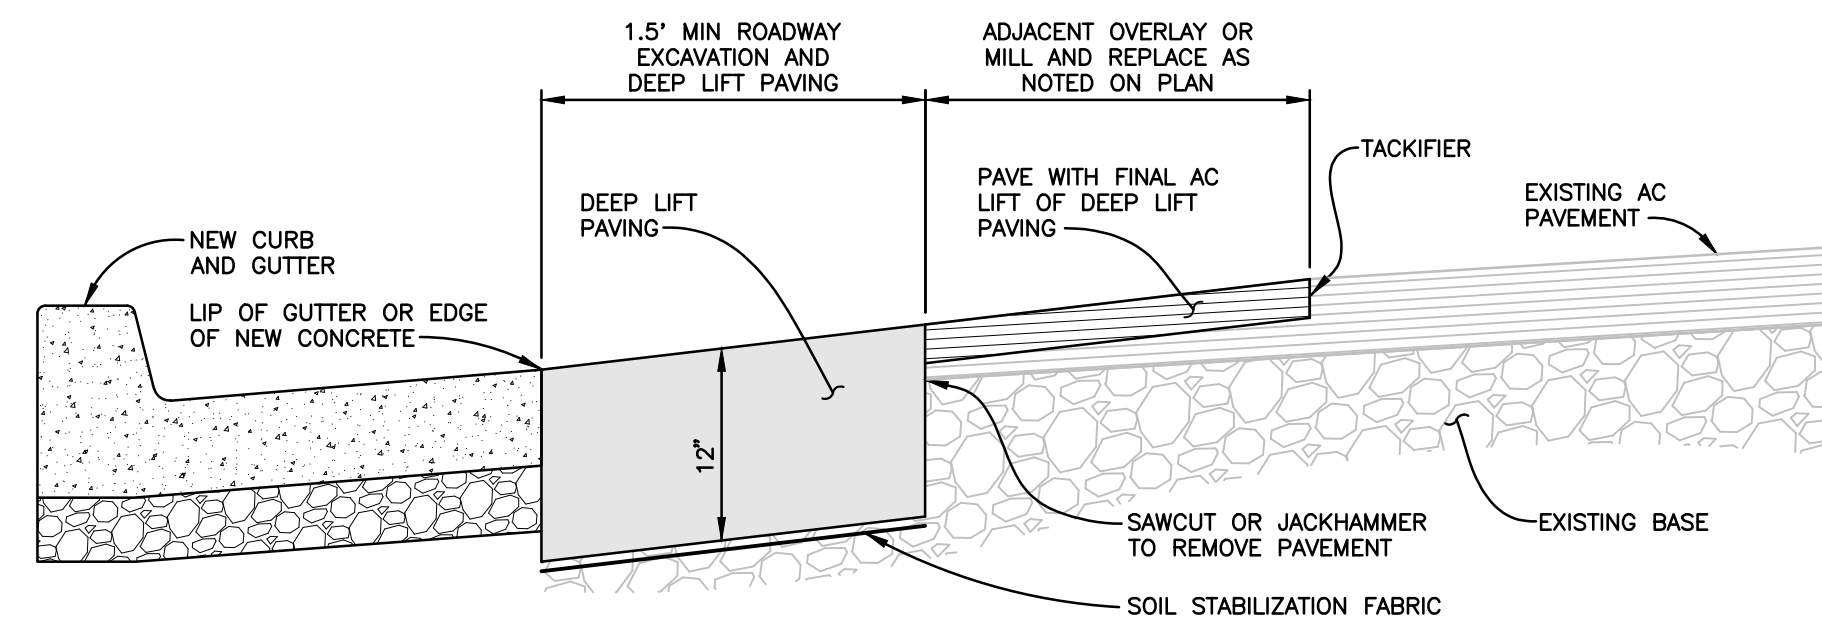

DEEP LIFT PAVING TYPICAL SECTION

NOT TO SCALE

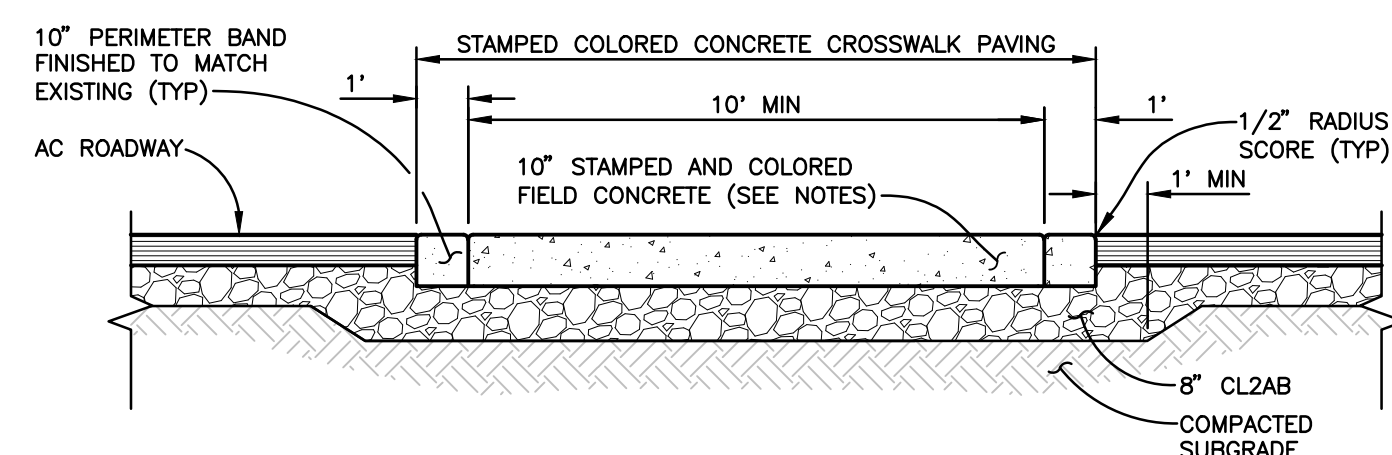


STAMPED AND COLORED CONCRETE CROSSWALK TYPICAL SECTION

NOT TO SCALE


- ## NOTES

1. PROVIDE WEAKENED PLANE JOINTS AT INTERVALS EQUAL TO FIELD WIDTH AND TO MATCH EXISTING.
2. FIELD CONCRETE PATTERN SHALL BE BOMANITE'S "BOMACRON MEDIUM ASHLAR SLATE." BASE COLOR TO BE BOMANITE "FRENCH GREY" FLASHED WITH "SUNSET GREY" OR APPROVED EQUIVALENT TO MATCH EXISTING.
3. PROVIDE A 2'x2' COLOR MOCK UP OF TEXTURED, COLORED CONCRETE FOR CITY APPROVAL PRIOR TO INSTALLATION.

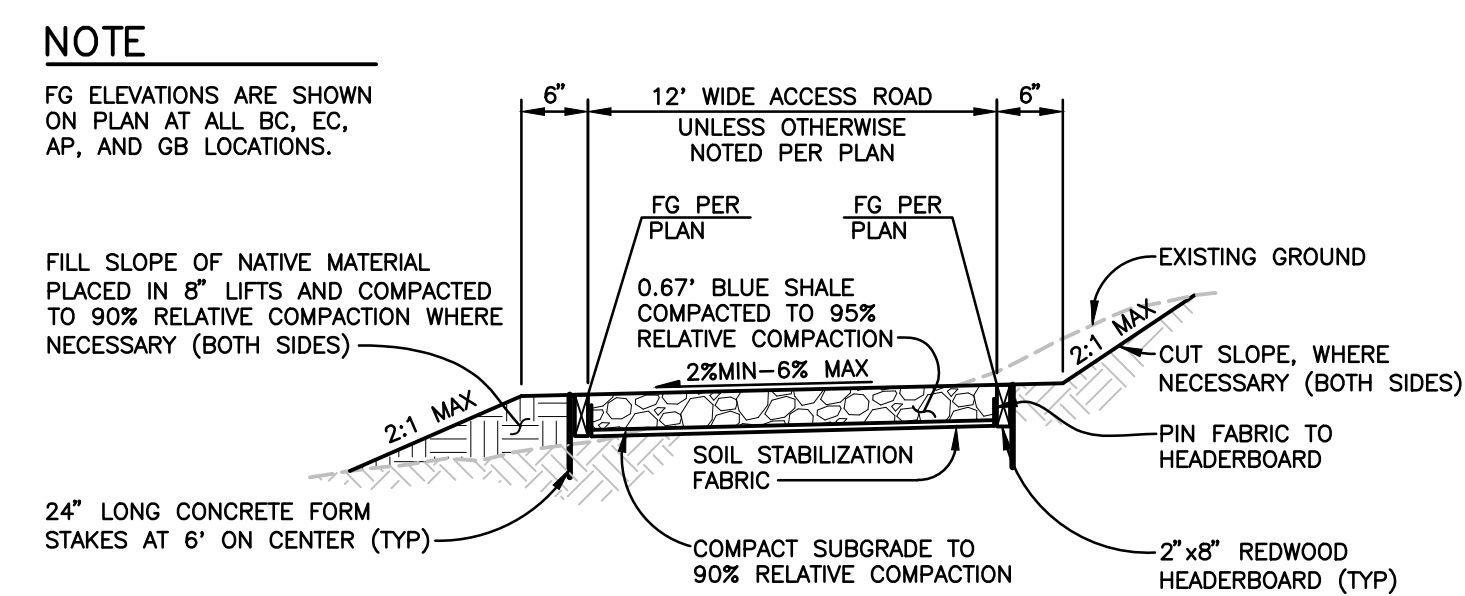

UTILITY ACCESS ROAD TYPICAL SECTION

NOT TO SCALE

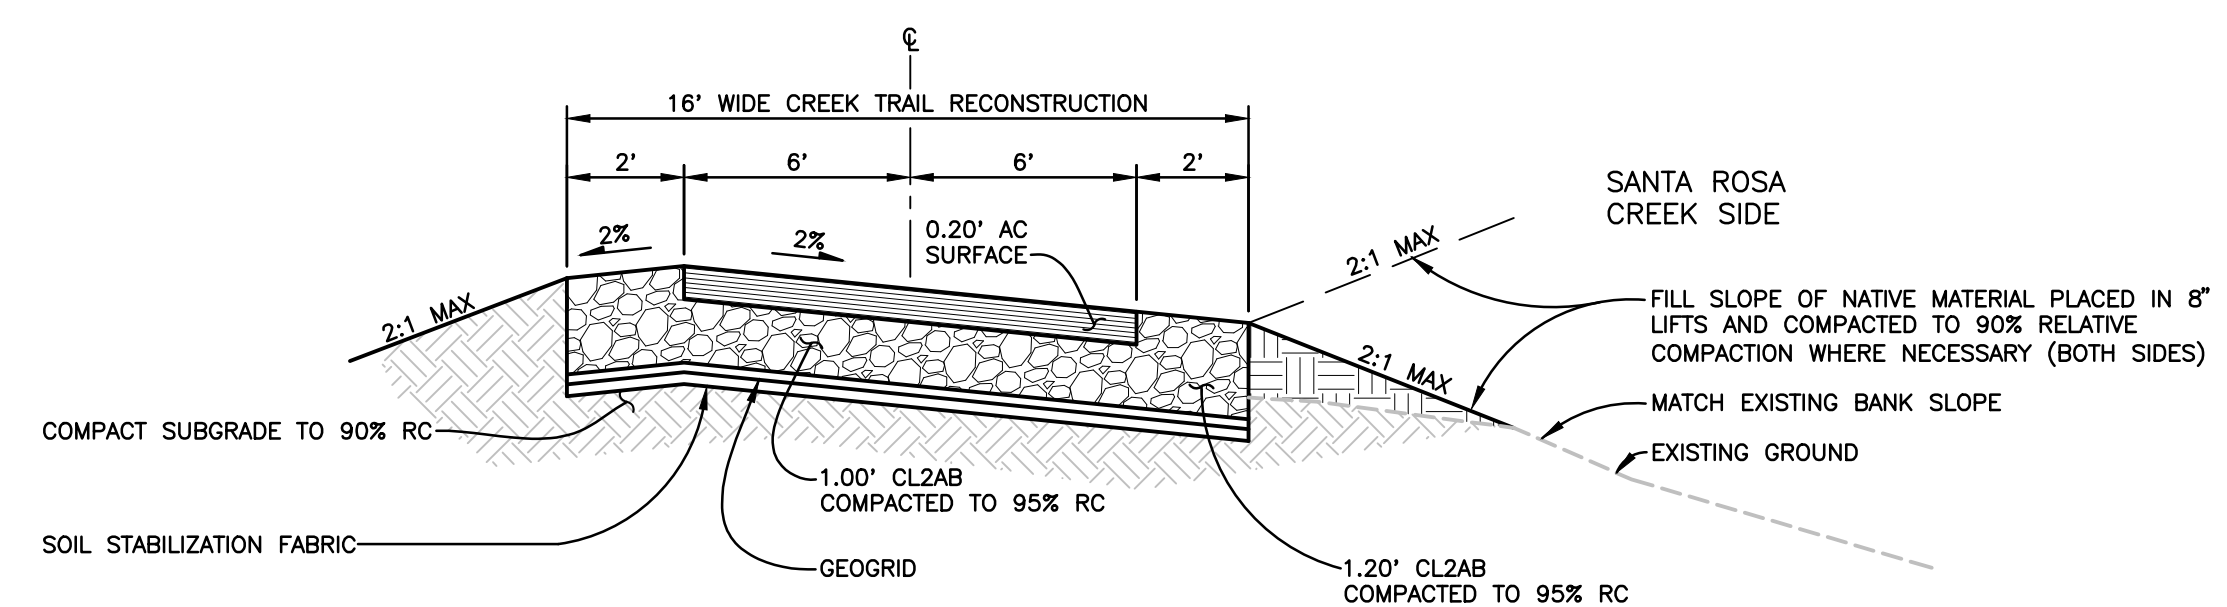

BIKE PATH TRAIL RECONSTRUCTION TYPICAL SECTION

NOT TO SCALE



City of
Santa Rosa

[illegible]

Brelje & Race
—CONSULTING ENGINEERS
4745 Aviation Blvd. • Suite 120 • Santa Rosa, CA 95403 • 707-576-1322
www.brcce.com

SCALE: AS SHOWN	DATE: DECEMBER 2012
DWN BY: PIT	CHK BY: BLB & BB


**REPLACEMENT SEGMENT 1
(STREAMSIDE DRIVE TO ELAINE DRIVE)**

TYPICAL SURFACING DETAILS


CONTRACT NO.

SHEET 4 OF 33


FILE NO. 2018-0043

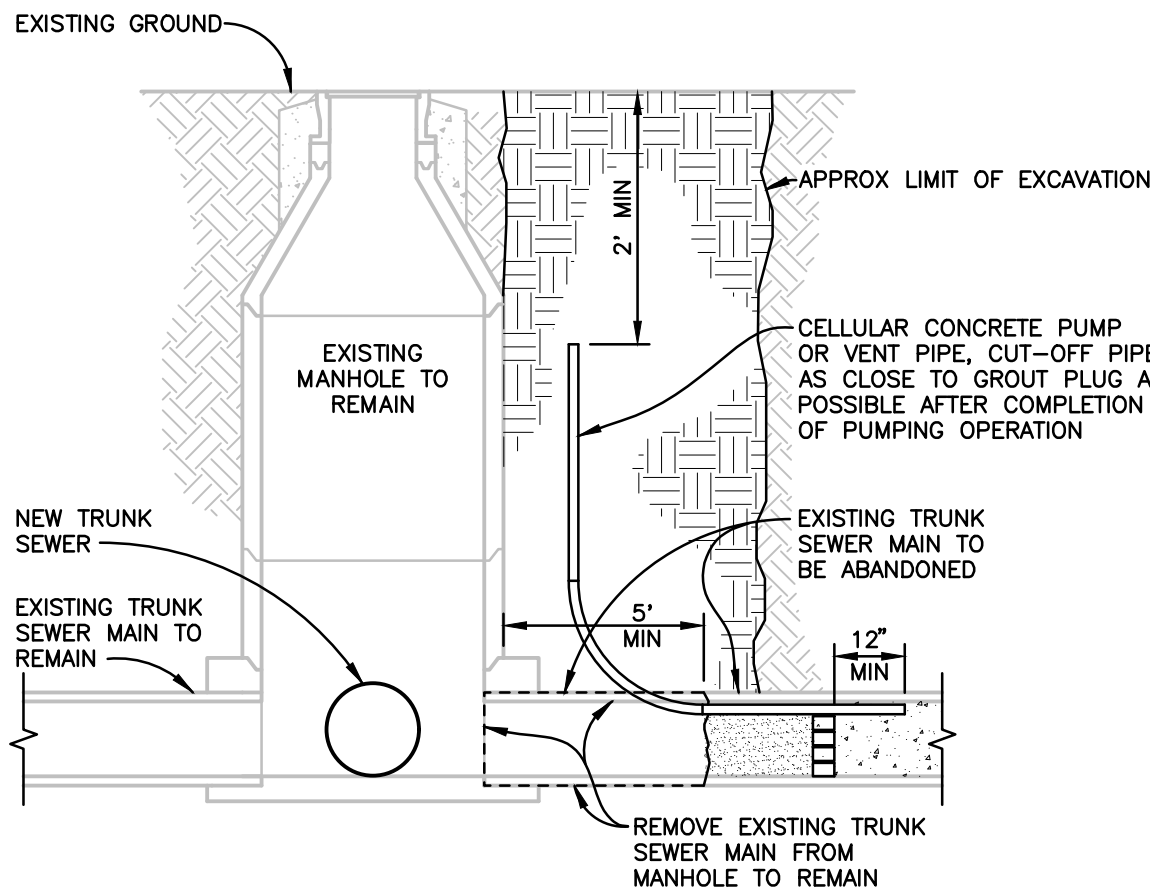


ABANDONMENT AT EXISTING MANHOLE TO REMAIN
TYPICAL AT EX SSMH 50 & 18

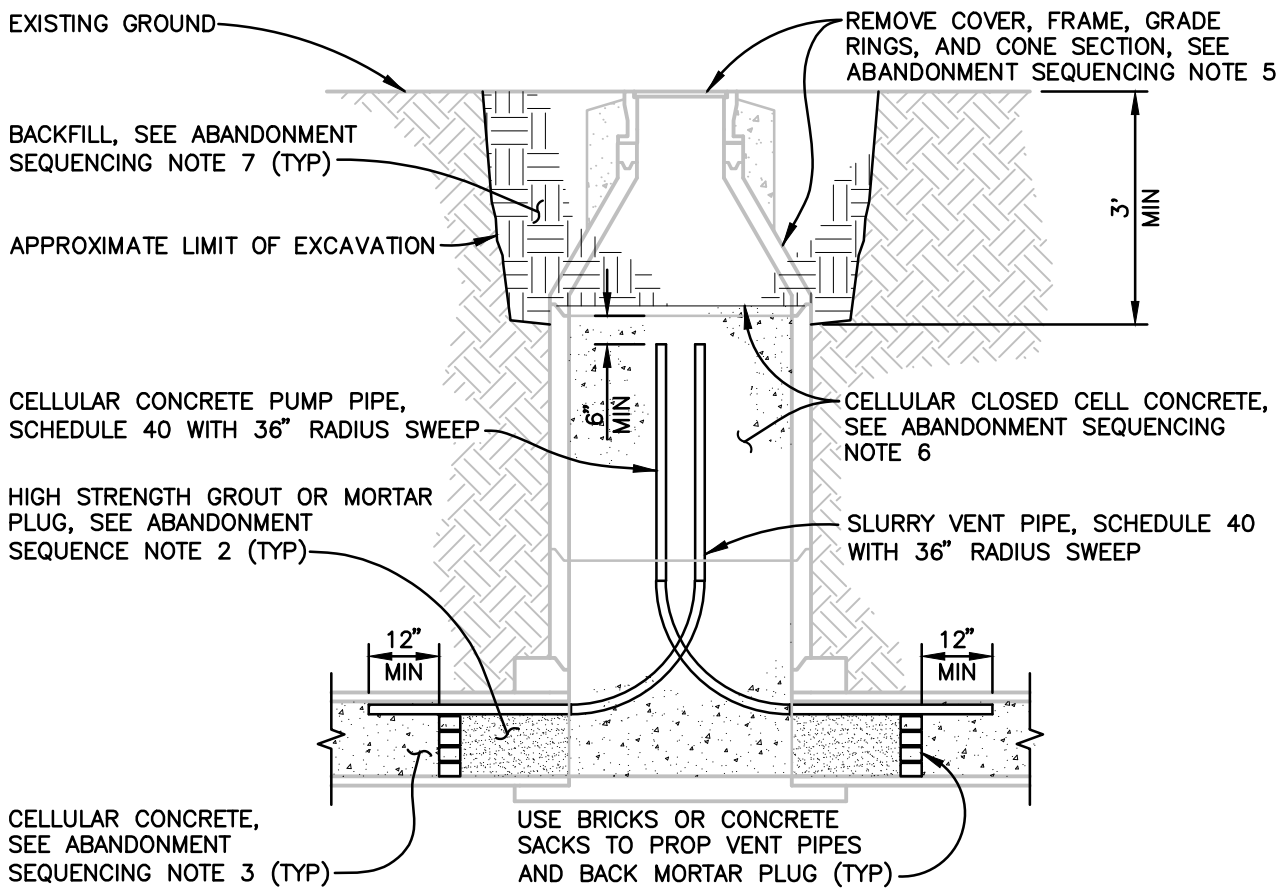

ABANDONMENT AT MANHOLE TO BE ABANDONED
TYPICAL AT EX SSMH 61, 29, 28, 26, 25, 24, 6, 23, 21, 99, 12, 13, 14, 15, 16, 17

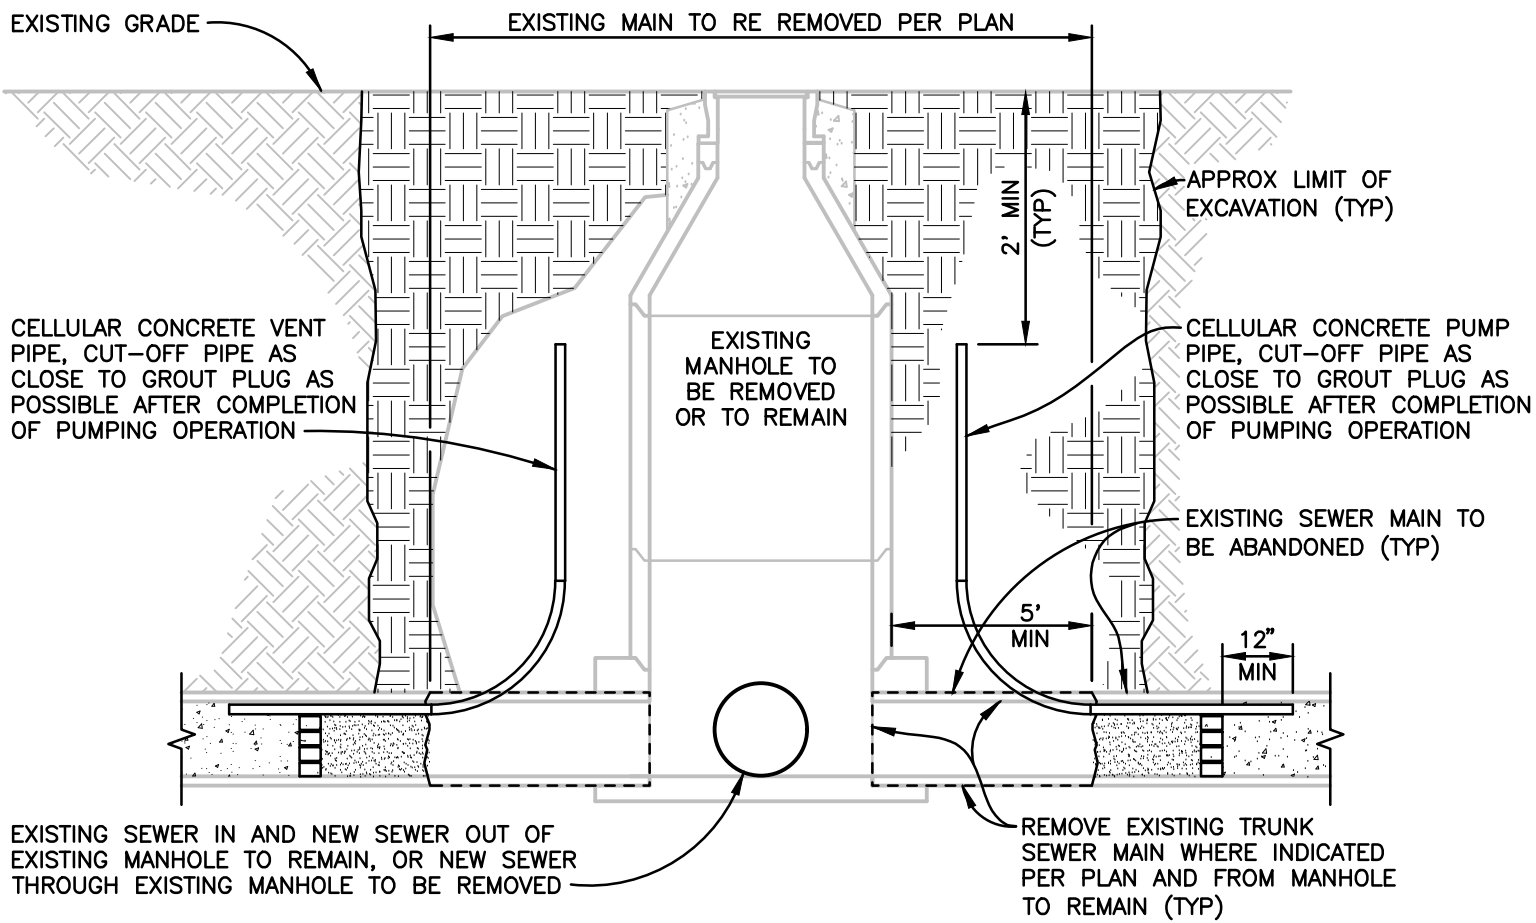

ABANDONMENT AT EXISTING MANHOLE OR MAIN TO BE REMOVED OR MANHOLE TO REMAIN
TYPICAL AT EX SSMH 49, 110, 22, 88, 81, 60, 42, 61
SIMILAR AT NEW SSMH 801, 818, 825, &
SIMILAR AT EX SS NEAR STA 31+25, 32+60, 48+10, 48+60 & 49+55

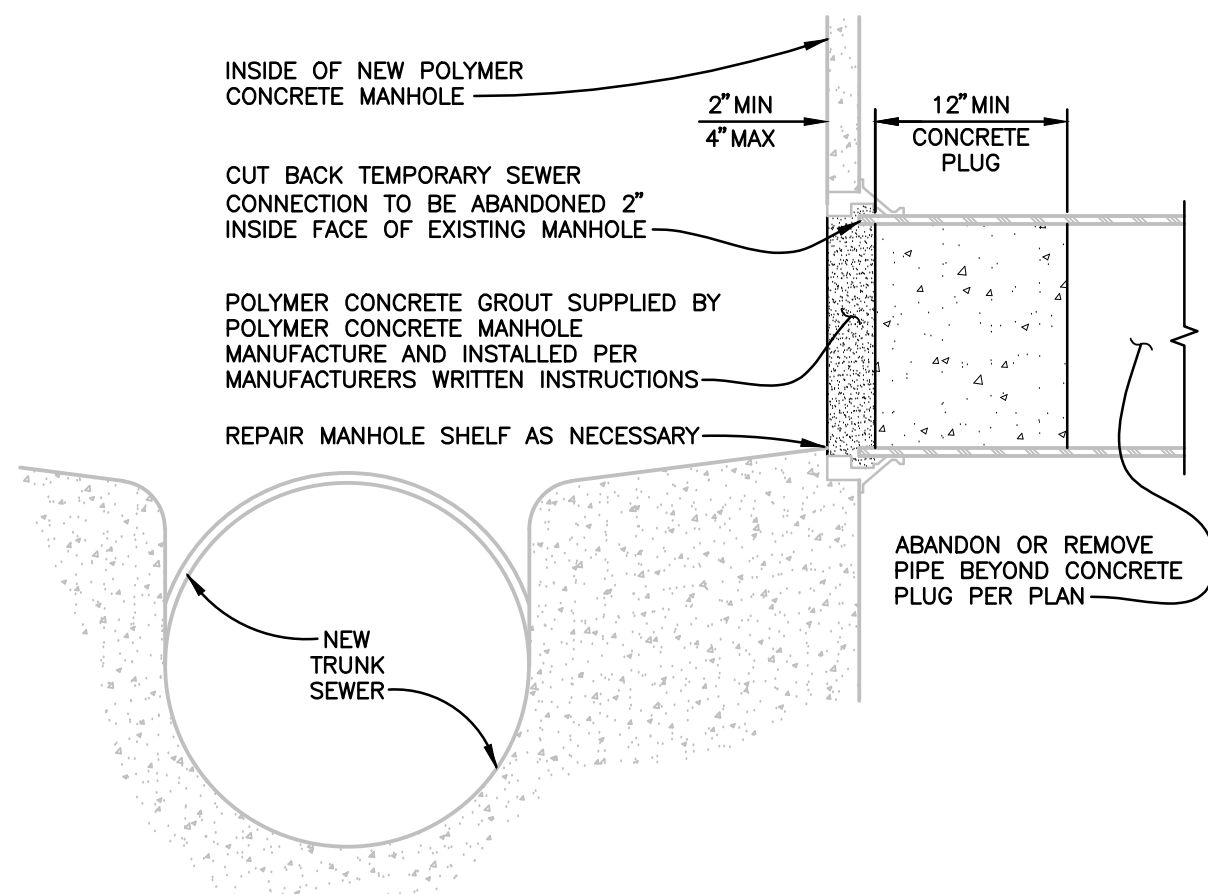

ABANDONMENT OF TEMPORARY CONNECTION AT NEW POLYMER CONCRETE MANHOLE
TYPICAL AT NEW SSMH 806, 818 AND 830

ABANDONMENT NOTES

1. REMOVE ACCUMULATED SLUDGE AND DISCHARGE GROUNDWATER TO SANITARY SEWER COLLECTION SYSTEM WHILE PUMPING CELLULAR CLOSED CELL CONCRETE, IF NECESSARY.
2. REMOVE ALL INSIDE AND OUTSIDE SEWER DROPS AND PLUG SIDE SEWERS AND LATERALS PER CITY STD 507. INSTALL PUMP CONNECTION POINT IF SIDE SEWER OR LATERAL IS TO BE ABANDONED WITH CELLULAR CONCRETE AS INDICATED PER PLAN.
3. PROVIDE THRUST RESTRAINT FOR PUMP AND VENT PIPES AS NECESSARY.
4. CELLULAR CONCRETE SHALL BE A LOW STRENGTH MIXTURE OF HYDRAULIC CEMENT, WATER, AND CLOSED CELL PREFORMED-FOAM.
5. SURFACE RESTORATION AND BACKFILL SHALL BE PER TOP OF TRENCH BACKFILL DETAILS SHOWN ON SHEET 3 TO MATCH EXISTING ADJACENT SURFACING AND AS SHOWN ON GRADING AND SURFACING PLANS SHEET 21 THRU 27.

ABANDONMENT SEQUENCING


1. COMPLETE INSTALLATION OF NEW SEWER MAIN AND CONFIRM THAT ALL SERVICE LATERALS HAVE BEEN REROUTED AND CONNECTED TO THE NEW MAIN. REMOVE ALL CONNECTIONS BETWEEN EXISTING AND NEW SEWER PRIOR TO BEGINNING ANY ABANDONMENT OPERATIONS.
2. INSTALL VENT PIPES AND MORTAR PLUGS AT EACH MANHOLE OR PIPE END TO BE ABANDONED. ALLOW MORTAR PLUGS TO CURE FOR A MINIMUM OF 48 HRS.
3. STARTING AT MOST DOWNSTREAM PUMP CONNECTION POINT AND PROGRESSING UPSTREAM ONE PUMP CONNECTION AT A TIME, PUMP CELLULAR CONCRETE INTO THE PUMP CONNECTION AT EACH MANHOLE TO BE ABANDONED BEGINNING AT THE DOWNSTREAM END. COMPLETELY FILL THE PIPE BEING ABANDONED AND BRING THE HYDRAULIC GRADE LINE OF THE CELLULAR CONCRETE TO A LEVEL APPROXIMATELY 12" ABOVE THE UPPER END (VENT PIPE SIDE) OF THE FILLED PIPE CROWN.
4. REPLACE MANHOLE LIDS AND ALLOW CELLULAR CONCRETE MATERIAL TO CURE FOR A MINIMUM OF 12 HOURS.
5. REMOVE MANHOLE COVER, FRAME, GRADE RINGS, CONE SECTION, AND MANHOLE BARRELS TO A MINIMUM DEPTH OF 3' BELOW EXISTING GROUND.
6. FILL REMAINING MANHOLE BARREL WITH CELLULAR CONCRETE AND ALLOW MATERIAL TO CURE FOR A MINIMUM OF 12 HOURS.
7. FILL REMAINING VOID WITH NATIVE MATERIAL COMPACTED TO 90% RELATIVE COMPACTION AND RESTORE SURFACING TO MATCH EXISTING ADJACENT SURFACING.

ABANDONMENT DETAILS


NOT TO SCALE

FENCE NOTES


1. FENCING SHALL MATCH ADJACENT EXISTING FENCING TO REMAIN.
2. FENCING DETAILS ARE SHOWN TO PROVIDE A MINIMUM STANDARD FOR CONSTRUCTION AND MAY NOT MATCH THE CONSTRUCTION OF EXISTING ADJACENT FENCING.

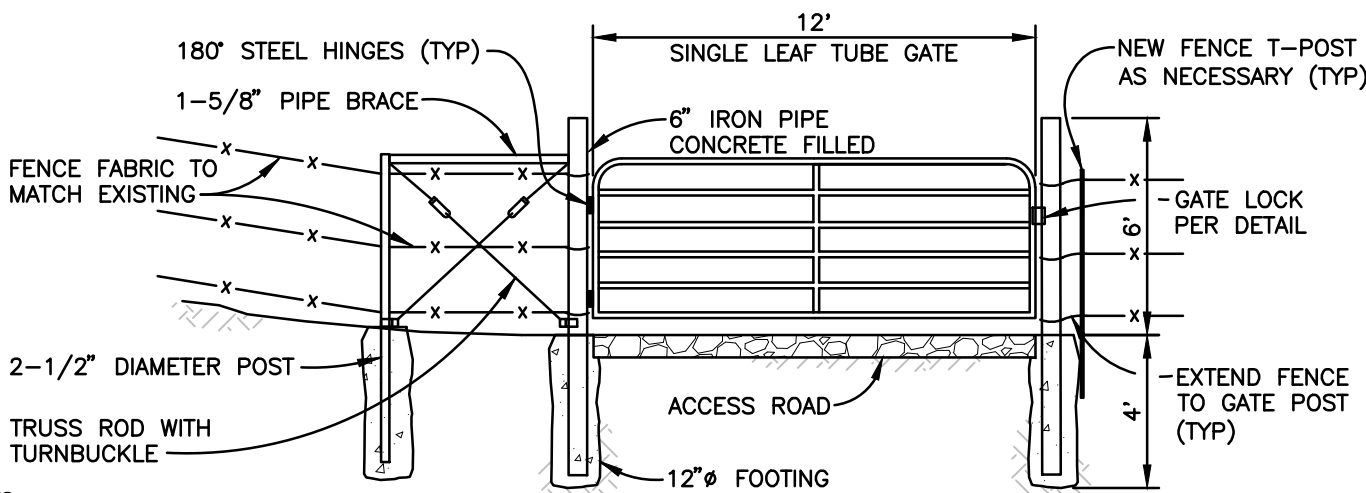

RANCH STYLE GATE

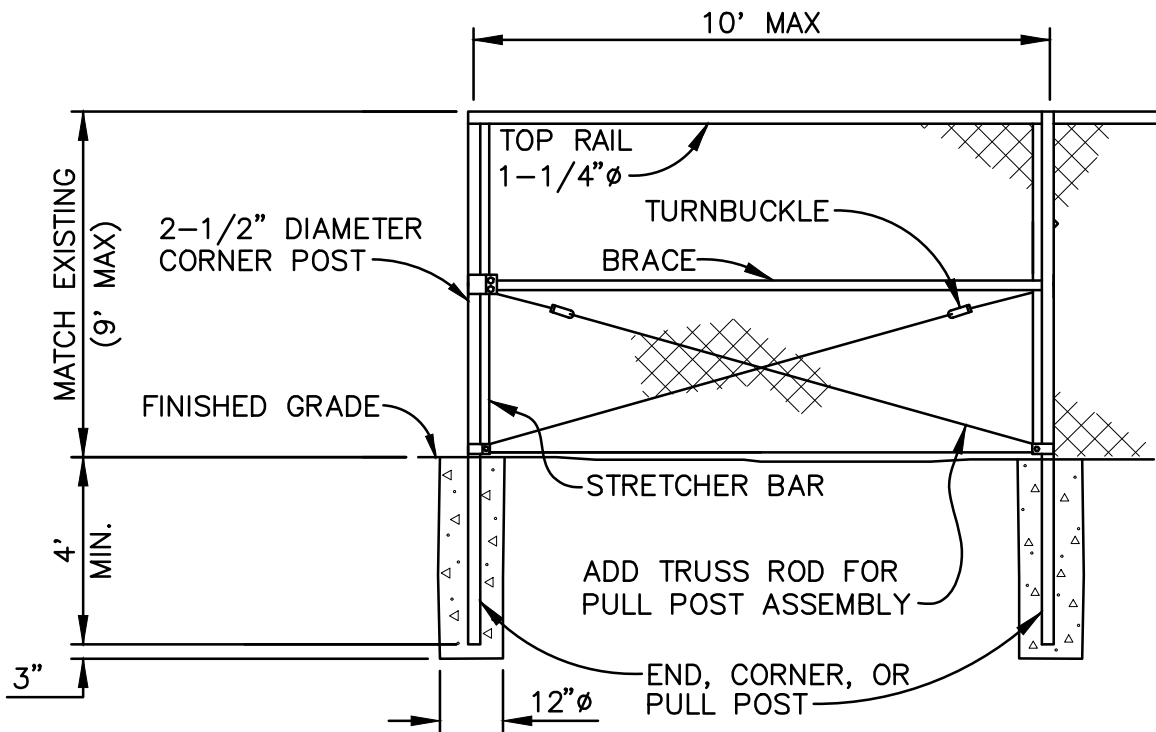

CORNER OR END PANEL ASSEMBLY
PULL POST ASSEMBLY SIMILAR

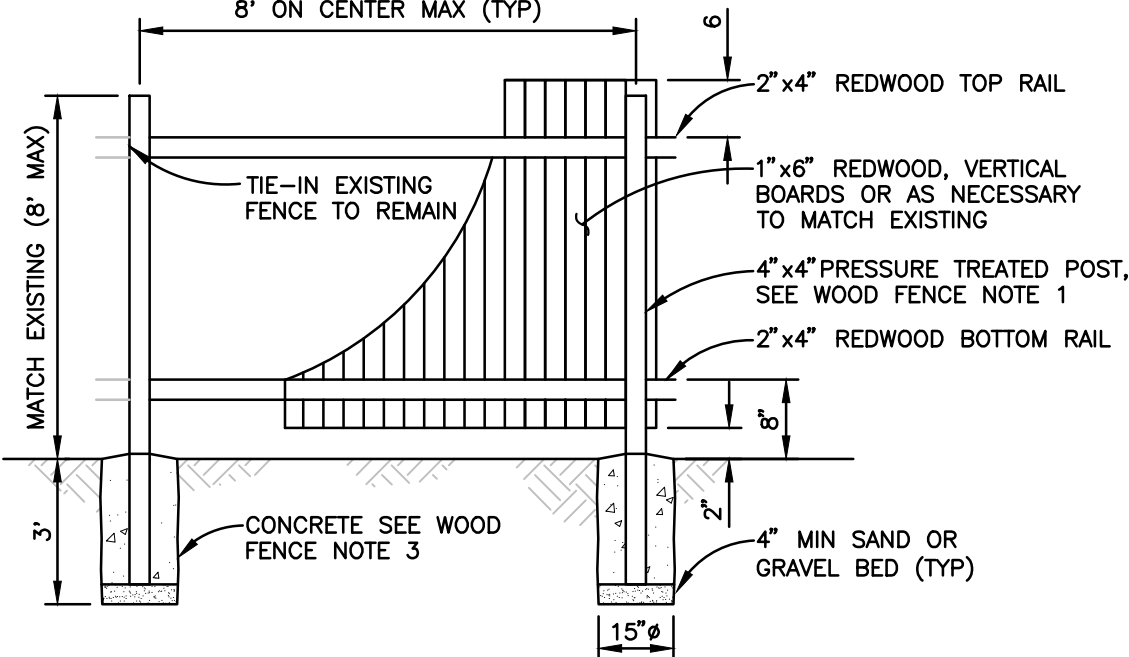


WOOD FENCE NOTES

1. ALL POSTS SHALL BE PRESSURED TREATED DOUGLAS FIR NUMBER 2 APPROVED FOR IN GROUND USE, UBC 25-12.
2. ALL NAILS, BOLTS, AND WASHERS SHALL BE HOT DIPPED GALVANIZED.
3. CONCRETE SHALL BE 4000 PSI AT 28 DAYS.
4. ALL WOOD SHALL BE KILN DRIED OR UNBUNDLED ON THE PROJECT SITE FOR AT LEAST THREE WEEKS PRIOR TO CONSTRUCTION TO AVOID SHRINKING.

TYPICAL WOOD FENCE DETAILS

TYPICAL FENCE DETAILS

NOT TO SCALE

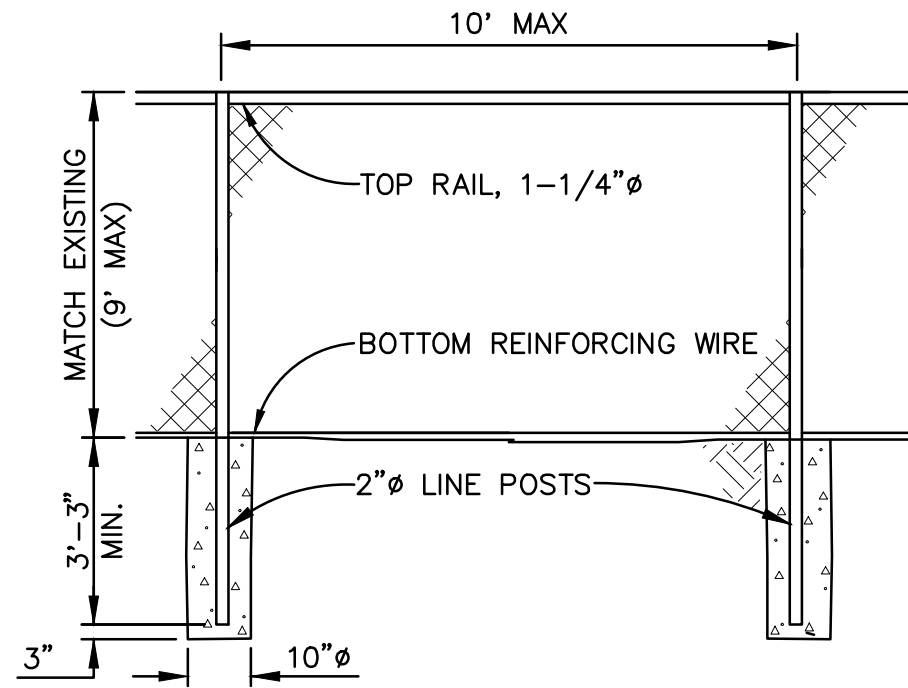


TYPICAL LINE FENCE

CHAIN LINK FENCE NOTES

1. CHAIN LINK FENCE MATERIALS SHALL MATCH EXISTING.
2. ALL POSTS, FRAMES, HARDWARE, AND FABRIC SHALL BE GALVANIZED.
3. CHAIN LINK FABRIC SHALL BE WOVEN TO EXISTING ADJACENT CHAIN LINK FABRIC TO REMAIN TO PROVIDE A SEAMLESS INSTALLATION.

TYPICAL CHAIN LINK FENCE DETAILS

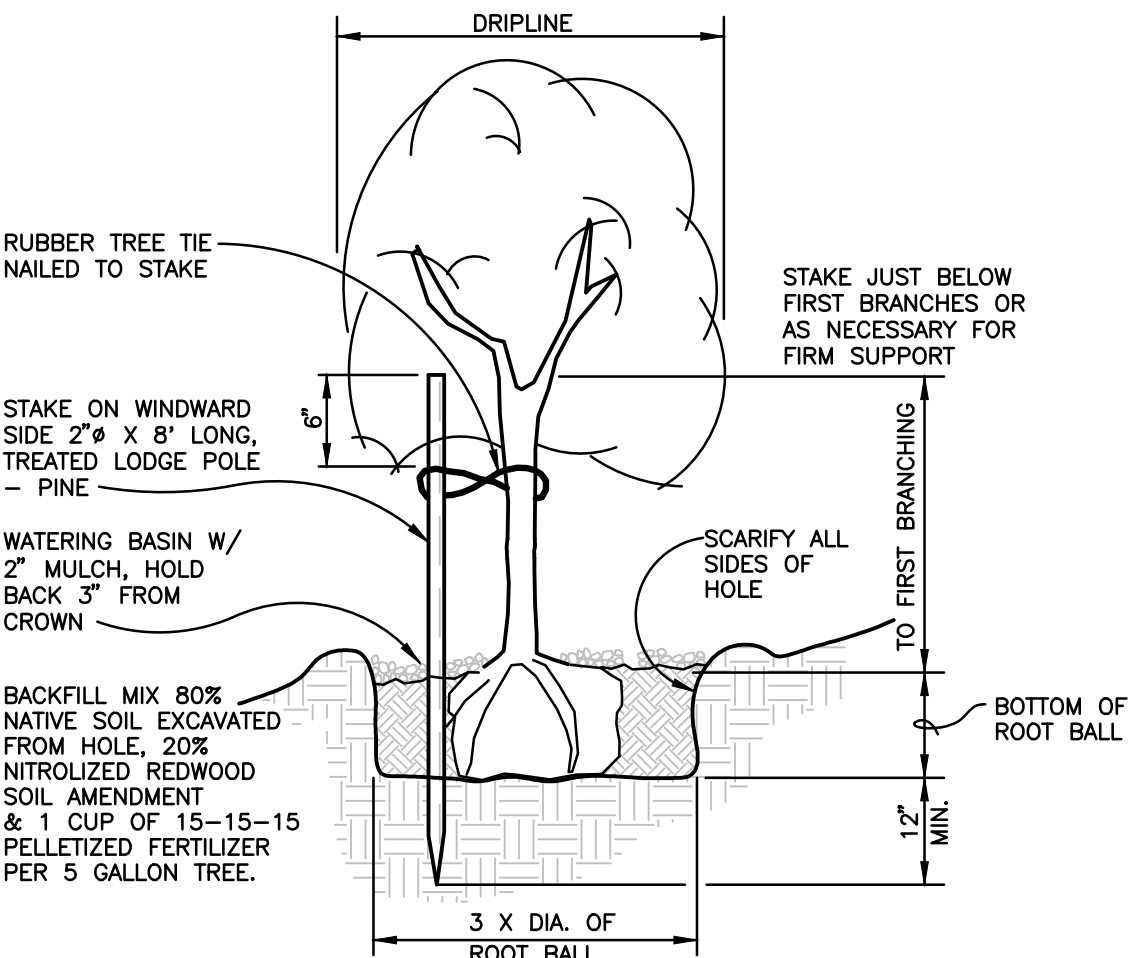


NOTES

1. PLANT SO THAT TOP OF ROOT BALL IS 1" ABOVE FINISHED GRADE.
2. TREE SPECIES SHALL BE AND SHALL BE 15 GALLONS IN SIZE.
3. CONTRACTOR SHALL BE RESPONSIBLE FOR INSURING THE HEALTH OF THE TREES FOR 1-YEAR FROM THE PROJECT COMPLETION DATE.
4. SATURATE EXCAVATED HOLE WITH WATER PRIOR TO PLANTING TREE.

TREE PLANTING

NOT TO SCALE

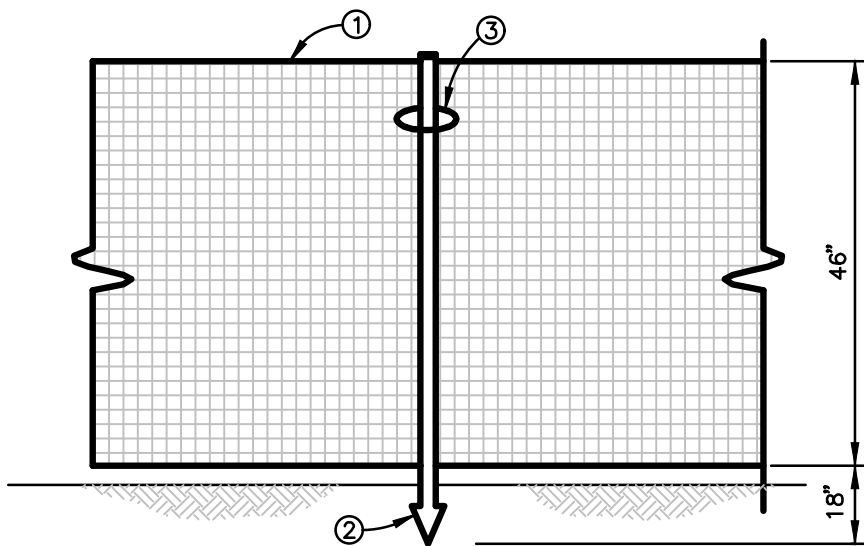

- ① FRASER-EDWARDS SPORTS FENCE - IT PLUS/PLASTIC FENCING, OR EQUAL COLOR-ORANGE OR RED.
- ② LIGHTWEIGHT 5-1/2" HEIGHT STANDARD FORM QUALITY "T-POST" PLACED AS NEEDED TO FORM DRIPLINE RADIUS. (POST SPACING 20" MAXIMUM).
- ③ SLIDE FABRIC OVER "T-POST" AND INSTALL METAL TIE WIRE AT TOP OF POST.

TREE PROTECTION NOTES

1. ALL TREES AND BUSHES NOT MARKED TO BE REMOVED SHALL BE SAVED.
2. TEMPORARY TREE PROTECTION FENCING SHALL BE ERECTED AT ALL LOCATIONS SHOWN ON THE PLANS AND AS DIRECTED IN THE FIELD BY THE ENGINEER.
3. TREES AND BUSHES MARKED TO BE REMOVED SHALL BE CUT AND REMOVED, INCLUDING ROOT BALL. BACKFILL AND COMPACT ROOT BALL HOLE WITH NATIVE MATERIAL TO RESTORE ORIGINAL GRADE.
4. FENCING SHALL GENERALLY BE INSTALLED OUTSIDE THE DRIPLINES OF PROTECTED TREES (AS SHOWN ON THE PLANS) PRIOR TO INITIATION OF ANY WORK. INSTALLATION OF FENCING WITHIN DRIPLINES SHALL BE APPROVED BY THE PROJECT ARBORIST, AND EVIDENCE OF FENCING INSPECTION SHALL BE FORWARDED BY THE PROJECT ARBORIST.
5. FENCING CAN ONLY BE RELOCATED FOR CONSTRUCTION OF NECESSARY IMPROVEMENTS UNDER REVIEW BY THE PROJECT ARBORIST.
6. NO ACTIVITY SHALL OCCUR WITHIN DRIPLINES OF PROTECTED TREES, EXCEPT AS INDICATED ON THE PROJECT PLANS.
7. THE PROJECT ARBORIST SHALL KEEP WRITTEN RECORDS OF SITE INSPECTIONS AND SHALL FORWARD A SUMMARY REPORT TO THE PLANNING DEPARTMENT OF ALL WORK AUTHORIZED WITHIN DRIPLINES. GENERAL COMPLIANCE TO TREE PRESERVATION RECOMMENDATIONS AND DAMAGE AFFECTING TREE SURVIVABILITY IN ACCORDANCE WITH CONDITIONS OF PROJECT APPROVAL. ANY REQUIRED REPORT SHALL BE RECEIVED PRIOR TO FINAL CLEARANCE OF IMPROVEMENTS AUTHORIZED BY THESE PLANS.
8. AT NO TIME WILL PARKING, STORAGE OR HANDLING OF MATERIALS, OR VEHICULAR ACCESS BE ALLOWED WITHIN THE DRIPLINES OF TREES WITHOUT THE WRITTEN APPROVAL OR PRESENCE OF THE PROJECT ARBORIST.
9. ANY PRUNING SHALL BE THE MINIMUM NECESSARY TO ACHIEVE HAZARD REDUCTION AND PUBLIC SAFETY, CONSTRUCTION CLEARANCE, AND TO IMPROVE TREE HEALTH.
10. ALL PRUNING SHALL BE DONE ACCORDING TO ISA OR NAA STANDARDS, BY QUALIFIED PERSONNEL. PRUNING SHALL BE DONE BY ISA CERTIFIED TREE WORKERS OR CERTIFIED ARBORISTS, OR UNDER THE DIRECT SUPERVISION OF A CERTIFIED ARBORIST.
11. PRUNING FOR HAZARD REDUCTION SHALL INCLUDE: THE REMOVAL OF DEAD BRANCHES OR STEMS 3 INCHES IN DIAMETER OR LARGER, BROKEN, WEAKLY-ATTACHED OR CROSSING BRANCHES. PRUNING FOR CONSTRUCTION CLEARANCE SHALL BE THE MINIMUM NECESSARY FOR THE SAFE OPERATION OF EQUIPMENT AND CONSTRUCTION ACTIVITIES. BRANCHES SHALL BE CUT BACK TO APPROPRIATE SIZED LATERALS OR THE PARENT STEM. NO STUBS, BROKEN ENDS, FLUSH CUTS, OR WOUNDS ON TRUNKS OR BRANCHES ARE ACCEPTABLE.
12. WHERE REPEATED OPERATION OF EQUIPMENT MUST OCCUR IMMEDIATELY ADJACENT TO PROTECTED TREES, THE SUPERVISING ARBORIST MAY REQUIRE THAT A 6-INCH LAYER OF WOOD CHIPS OR COARSE MULCH BE SPREAD TO PREVENT SOIL COMPACTION WITHIN TREE ROOTZONES.
13. IF ROOTS LARGER THAN 1 INCH IN DIAMETER ARE ENCOUNTERED DURING GRADING OR TRENCHING, THEY SHOULD BE CUT CLEANLY ACROSS THE FACE OF THE ROOT WITH A SHARP SAW, FAST ANY DAMAGED PORTION.
14. IN AREAS WHERE ROOTS ARE ENCOUNTERED AND BACKFILL WILL BE PLACED, ROOTS SHOULD BE LEFT EXPOSED AS SHORT A TIME AS POSSIBLE TO AVOID DRYING OUT.

TEMPORARY TREE PROTECTION FENCE

NOT TO SCALE

REGISTERED PROFESSIONAL ENGINEER
DAVID Y. COHEN
Exp. 05-31-23
CIVIL
STATE OF CALIFORNIA

City of
Santa Rosa

LOS ALAMOS TRUNK SEWER
REPLACEMENT SEGMENT 1
(STREAMSIDE DRIVE TO ELAINE DRIVE)

MISCELLANEOUS DETAILS

CONTRACT NO.
C01903

SHEET 5 OF 33

FILE NO. 2018-0043

DATE: DECEMBER 2022

CHK BY: BLB & BB

DWN BY: PIT

SCALE: AS SHOWN

DATE: DECEMBER 2022

NO. DATE

REVISION

BY

12-09-22 kffzgph: \\4247.dwg\4247 01\ 4247.01 COVER-NOTE-CONTROL.dwg TAB: 06 SHEET LAYOUT AND CONTROL

CONTROL POINT COORDINATE TABLE				
NO	NORTHING	EASTING	ELEVATION	TYPE
1	1928279.889	6367435.965	226.62	MON. WELL 3" in. Disk
2	1928170.812	6367589.885	227.64	MON. WELL 3" in. Disk
3	1928301.697	6367732.197	229.32	PK NAIL
4	1928454.703	6367810.069	230.05	CHISELED X
5	1928443.548	6367881.461	222.01	PK NAIL
6	1928714.934	6368077.210	224.25	PK NAIL
7	1928861.006	6368323.938	225.44	PK NAIL
8	1928901.858	6368551.047	227.09	PK NAIL
9	1929027.254	6368787.996	232.37	CHISELED X
10	1929122.832	6368738.428	228.19	CHISELED X
11	1929138.694	6368591.738	227.86	CHISELED X
12	1929264.823	6368958.384	232.41	CHISELED X
13	1929554.295	6369134.431	232.40	CHISELED X
14	1929740.108	6369378.189	233.56	CHISELED X
15	1929972.312	6369602.291	233.53	PK NAIL
16	1930285.212	6369823.493	241.54	CHISELED X
17	1930365.544	6370114.500	241.68	PK NAIL
18	1930515.197	6370419.985	242.48	PK NAIL
19	1930501.004	6370377.899	242.15	PK NAIL
20	1930640.945	6370572.971	243.83	PK NAIL
21	1930869.846	6371920.334	257.57	PK NAIL
22	1931134.032	6371873.453	257.66	PK NAIL
40	1929670.363	6380457.408	383.57	GPS 439/B264
41	1929793.922	6368353.367	0.00	GPS 433
42	1931862.360	6374572.814	295.78	GPS 120/B120
45	1931862.372	6374572.849	0.00	G-120
46	1929793.922	6368353.367	0.00	G-433
47	1929670.475	6380457.350	0.00	G-439
8002	1931430.714	6371447.916	277.71	SET PK NAIL
8003	1931211.831	6371517.544	263.31	SET PK NAIL
8006	1931456.464	6371544.323	278.08	SET PK NAIL
8007	1931306.428	6371485.106	269.56	SET PK NAIL
8008	1931288.288	6371605.603	266.27	SET PK NAIL
8010	1931651.849	6372038.979	283.71	SET HUB & TACK
8011	1931793.315	6372350.193	285.86	SET CUT X
8012	1931713.893	6372400.335	286.15	SET CUT X

BENCHMARK

ELEVATIONS WERE DETERMINED BY A LEVEL RUN FROM:

- BENCHMARK B-154 THRU BENCHMARK B-157 FOR CONTROL POINT# 1-20.
- BENCHMARK B-157 THRU BENCHMARK B-160 FOR CONTROL POINT #21-22.

ELEVATIONS ARE TIED TO THE CITY OF SANTA ROSA'S VERTICAL CONTROL NETWORK WHICH IS BASED ON THE NGVD OF 1929 (1992).


BASIS OF BEARING

BASIS OF BEARING IS N71°36'15"E BETWEEN CITY OF SANTA ROSA HORIZONTAL CONTROL NETWORK MONUMENTS G-433 AND G-120


BASIS OF BEARINGS ARE NAD83 IN FEET, EPOCH 1991.35.

SURVEY CONTROL WAS ESTABLISHED BY GPS ON 12/18/2014 FOR CONTROL POINTS# 1, 2, 19-22, & 40-42 WITH THE BASE STATION AT CASR-1.

CITY COORDINATE MONUMENTS G-433 AND G-120 WERE USED FOR LOCAL REFERENCE AND THE GPS CONTROL WAS MOVED TO G-433 AND ROTATED TO G-120. CONTROL POINT #3-18 WERE SET BY RUNNING A CLOSED TRAVERSE FROM 1 AND 2, AND CLOSING ON 19 AND 20.

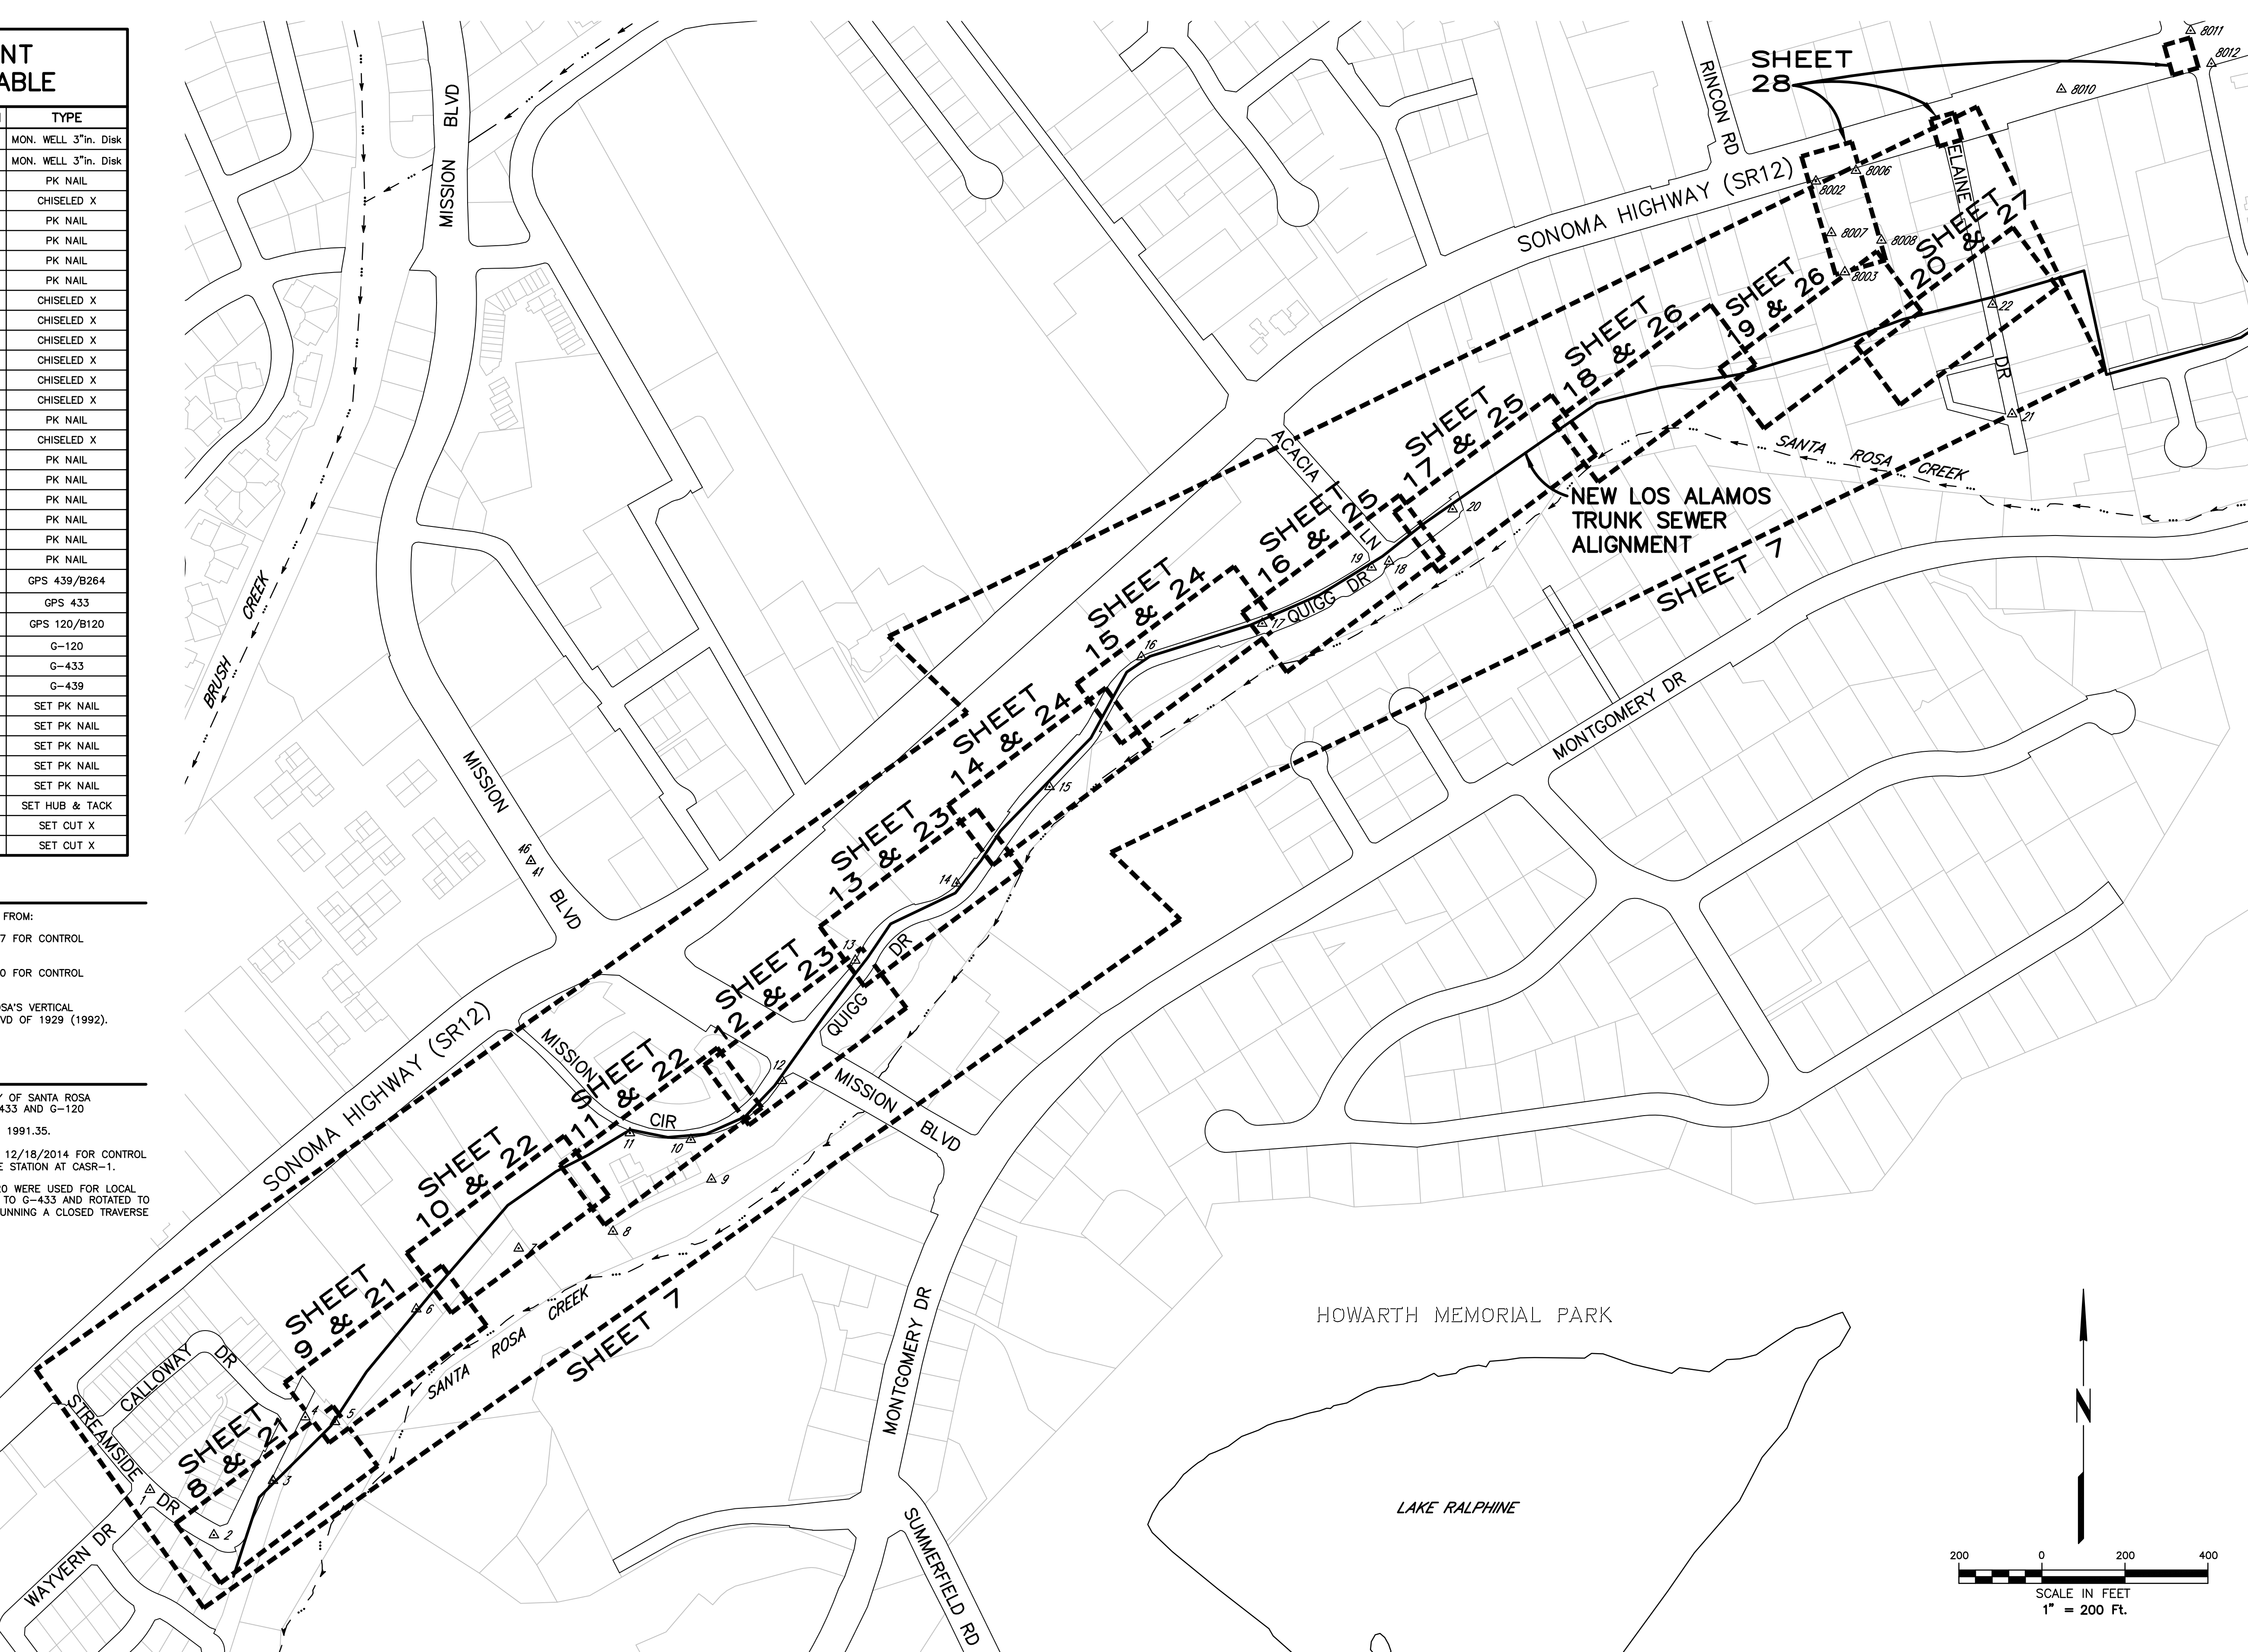

SHEET LAYOUT AND SURVEY CONTROL DATA

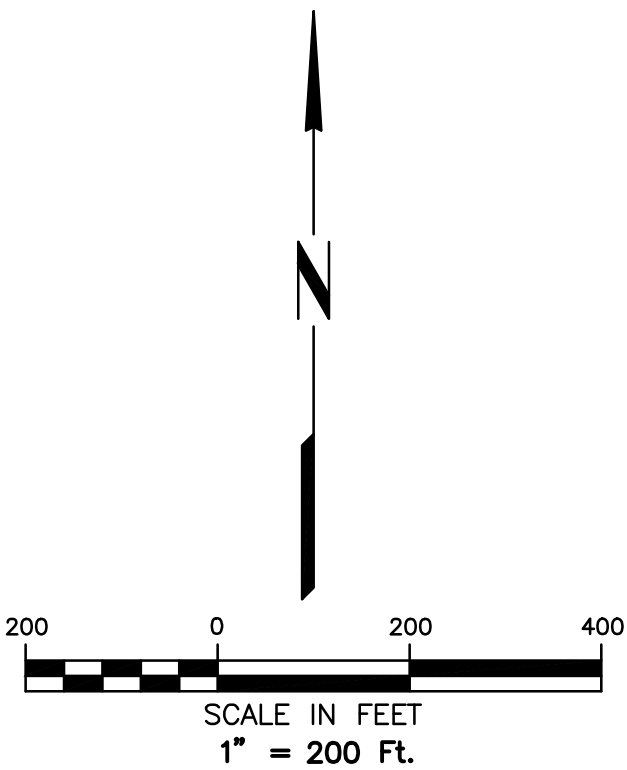

REGISTERED PROFESSIONAL ENGINEER
DAVID Y. COHEN
Exp. 12-31-23
CIVIL
STATE OF CALIFORNIA

City of
Santa Rosa

LOS ALAMOS TRUNK SEWER
REPLACEMENT SEGMENT 1
(STREAMSIDE DRIVE TO ELAINE DRIVE)

SHEET 6 OF 33

CONTRACT NO.
C01903

FILE NO. 2018-0043

Brelje & Race
CONSULTING ENGINEERS
475 Aviation Blvd. • Suite 120 • Santa Rosa, CA 95403 • 707-576-1322
www.brelje.com

DATE: DECEMBER 2022

CHK BY: BLB & BB



SCALE: AS SHOWN

DWN BY: PIT

NO. DATE

REVISION

BY

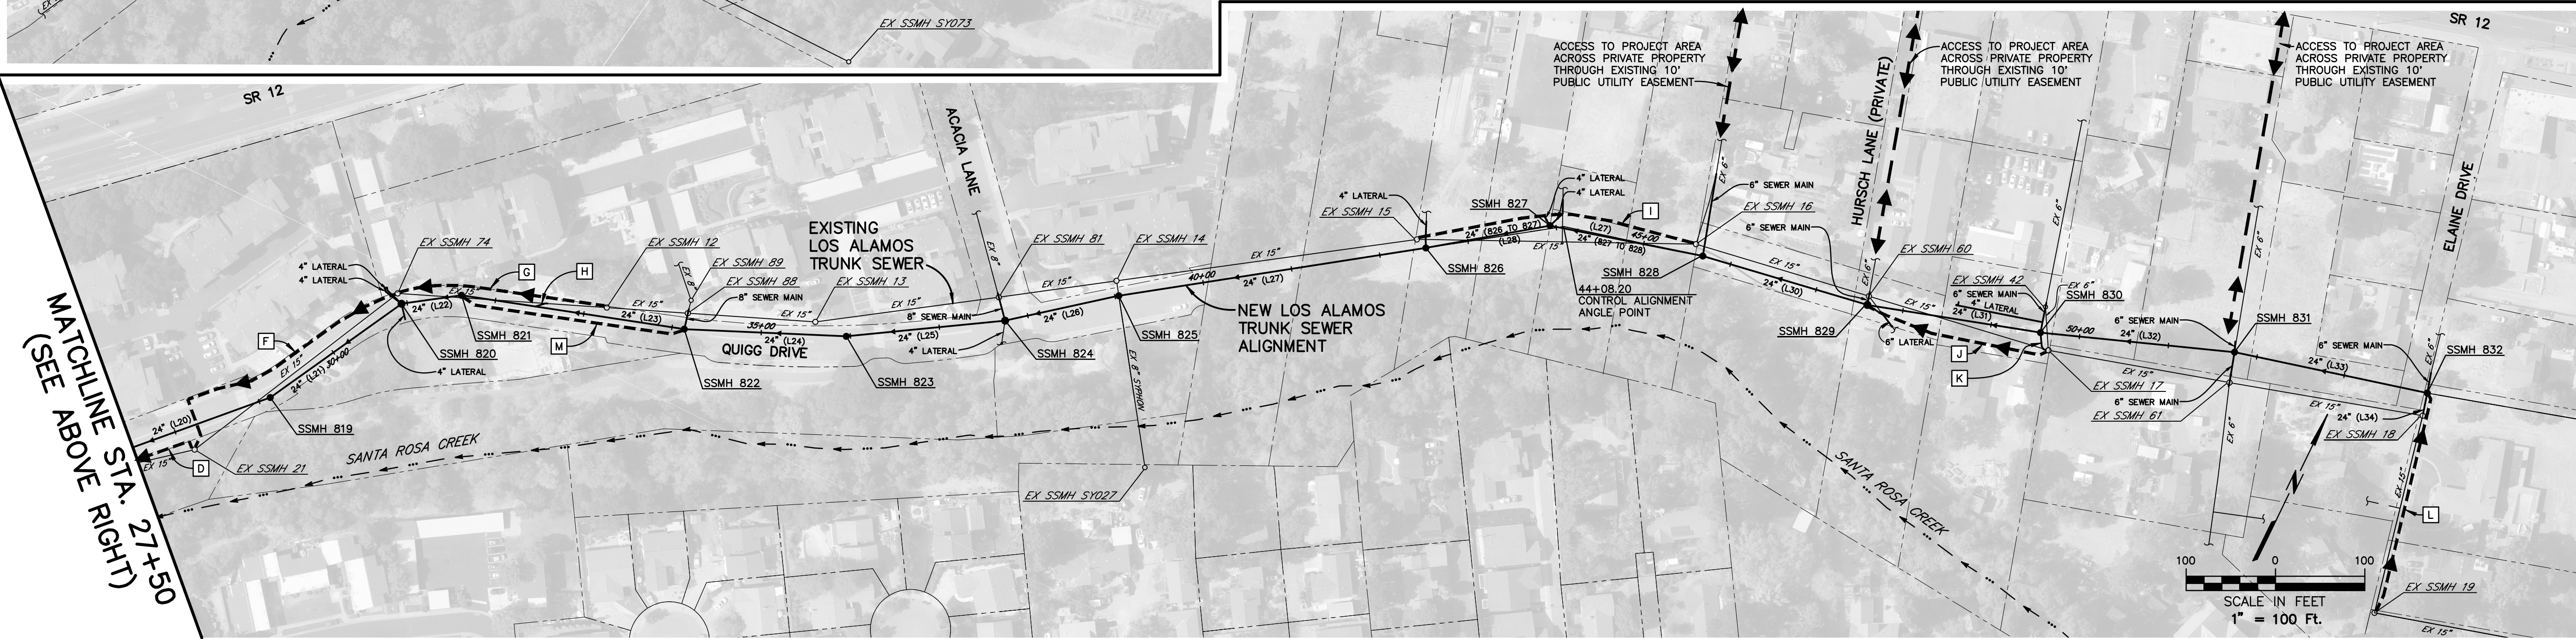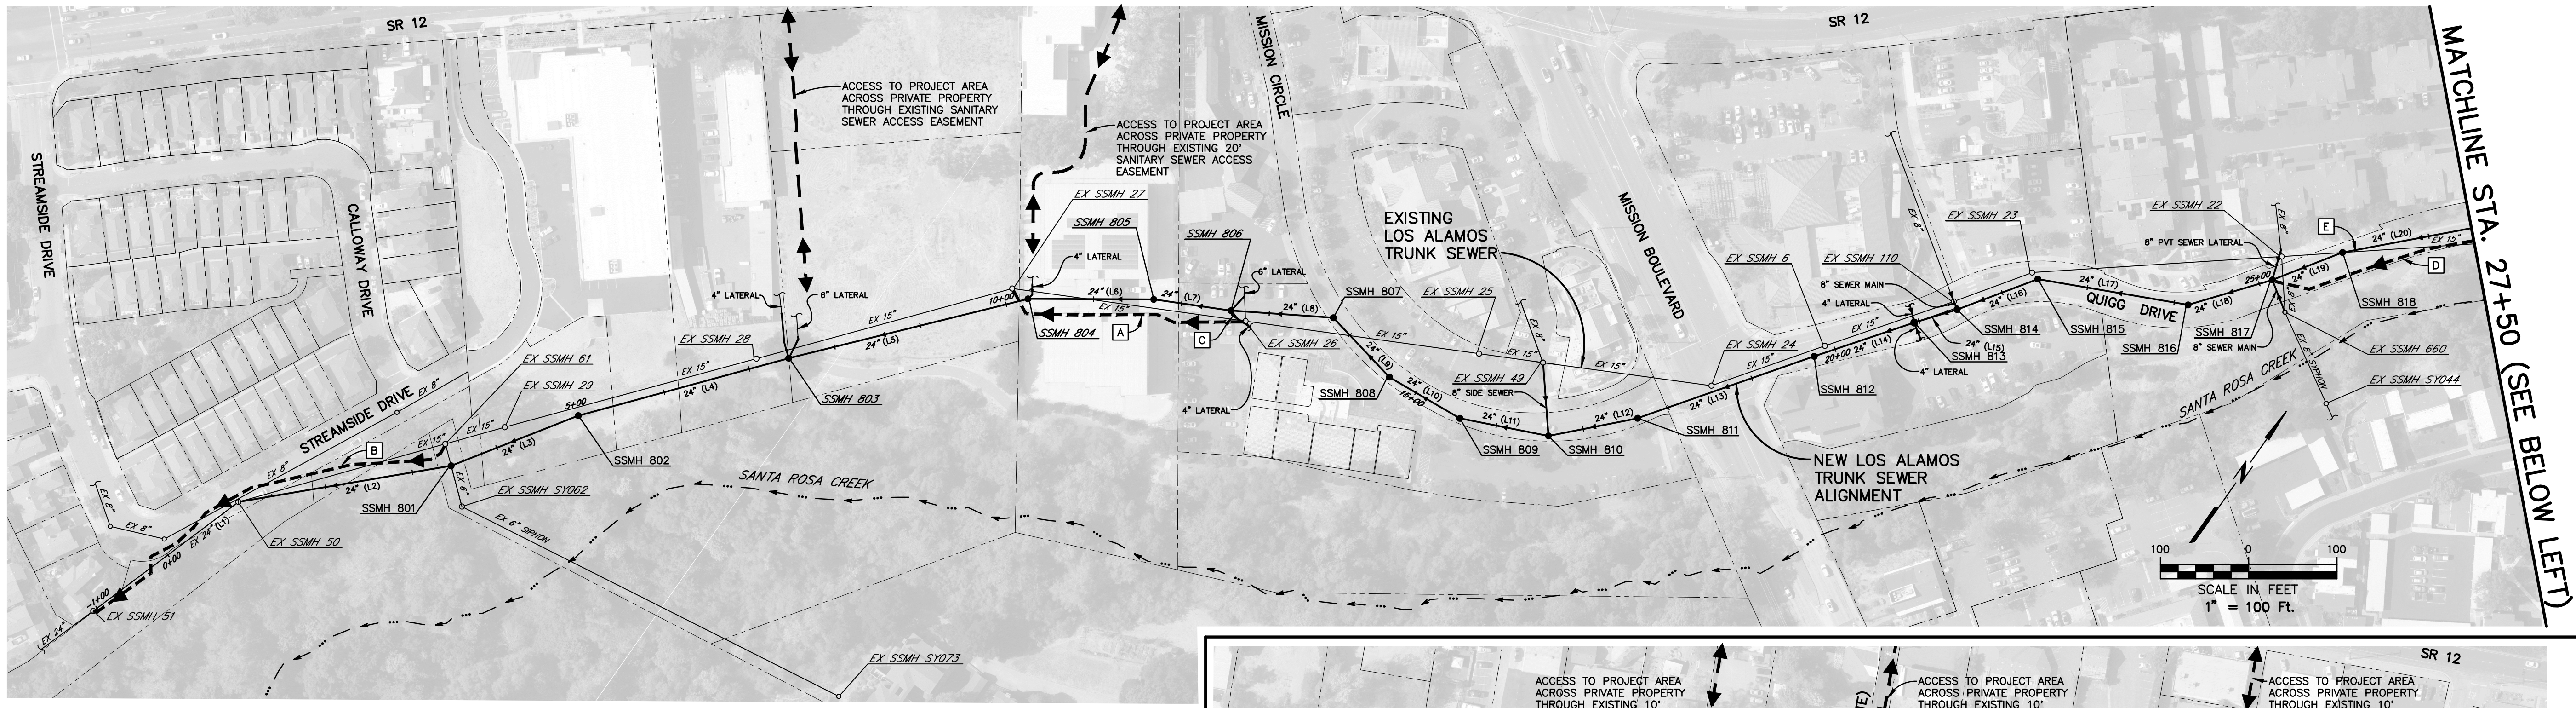

NEW TRUNK SEWER MANHOLE STRUCTURE TABLE								
SSMH NO.	STATION	NORTHING	EASTING		SSMH NO.	STATION	NORTHING	EASTING
EX 50	1+00.00	1928261.568	6367698.756		817	25+15.30	1929794.692	6369437.163
801	3+44.43	1928433.876	6367872.116		818	26+00.79	1929866.026	6369484.283
802	4+99.39	1928563.343	6367957.282		819	29+13.12	1930090.187	6369701.778
803	7+46.48	1928753.871	6368114.604		820	30+93.78	1930248.877	6369788.111
804	10+25.66	1928964.902	6368297.378		821	31+61.55	1930286.802	6369844.281
805	11+68.13	1929046.505	6368414.164		822	34+13.84	1930361.798	6370085.163
806	12+56.81	1929086.712	6368493.208		823	35+95.32	1930433.875	6370251.716
807	13+72.80	1929146.808	6368592.414		824	37+73.99	1930527.425	6370403.943
808	14+65.26	1929128.466	6368683.043		825	39+04.35	1930608.190	6370506.267
809	15+57.73	1929136.302	6368775.177		826	42+52.26	1930806.705	6370791.975
810	16+60.05	1929177.942	6368868.639	CONTROL ALIGNMENT ANGLE POINT (SEE NOTE)	827 (SEE NOTE)	44+08.20	1930895.687	6370920.041
811	17+63.06	1929252.483	6368939.737			43+93.40-318'L	1930889.856	6370906.068
812	19+74.99	1929425.008	6369062.820		828	45+67.59	1930934.181	6371074.708
813	20+94.56	1929521.534	6369133.389		829	47+59.80	1930965.580	6371264.339
814	21+45.30	1929561.514	6369164.635		830	49+56.03	1931022.482	6371452.140
815	22+43.11	1929642.480	6369219.501		831	51+74.39	1931097.864	6371657.081
816	24+15.80	1929716.635	6369375.462		832	53+94.94	1931151.106	6371871.103
					EX 18	54+07.74	1931126.063	6371877.586

TRUNK SEWER AND CONTROL ALIGNMENT LAYOUT NOTE

TRUNK SEWER BETWEEN SSMH 826 AND SSMH 828 IS OFFSET FROM CONTROL ALIGNMENT. SEE SHEETS 17 AND 18 FOR ADDITIONAL DETAIL.

NEW TRUNK SEWER ALIGNMENT CONTROL LINE TABLE					
LINE NO. BEARING LENGTH			LINE NO. BEARING LENGTH		
EX 24" (L1)	N17°56'06"E	N/A	24" (L19)	N33°26'48"E	85.49'
24" (L2)	N45°10'28"E	244.43'	24" (L20)	N44°08'07"E	312.33'
24" (L3)	N33°20'16"E	154.97'	24" (L21)	N28°32'52"E	180.65'
24" (L4)	N39°32'50"E	247.09'	24" (L22)	N55°58'22"E	67.77'
24" (L5)	N40°53'45"E	279.18'	24" (L23)	N72°42'24"E	252.29'
24" (L6)	N55°03'23"E	142.47'	24" (L24)	N66°35'56"E	181.48'
24" (L7)	N63°02'20"E	88.68'	24" (L25)	N58°25'40"E	178.67'
24" (L8)	N58°47'38"E	115.99'	24" (L26)	N51°42'57"E	130.36'
24" (L9)	S78°33'32"E	92.47'	24" (L27)	N55°12'28"E	347.90'
24" (L10)	N85°08'20"E	92.47'	ALIGNMENT (L28)	N55°12'28"E	155.95'
24" (L11)	N65°59'07"E	102.32'	24" (826 to 827)	N53°54'56"E	141.18'
24" (L12)	N43°38'45"E	103.01'	ALIGNMENT (L29)	N76°01'27"E	159.39'
24" (L13)	N35°30'17"E	211.93'	24" (827 to 828)	N75°16'24"E	174.37'
24" (L14)	N36°10'13"E	119.57'	24" (L30)	N80°35'54"E	192.21'
24" (L15)	N38°00'35"E	50.74'	24" (L31)	N73°08'37"E	195.85'
24" (L16)	N34°07'24"E	97.81'	24" (L32)	N69°48'40"E	218.74'
24" (L17)	N64°34'12"E	172.69'	24" (L33)	N76°01'49"E	220.55'
24" (L18)	N38°19'30"E	99.50'	24" (L34)	S13°35'38"E	12.04'

BYPASS PUMPING NOTES

- [A] SUGGESTED BYPASS PUMPING CONFIGURATION FROM EXISTING SSMH 26 TO EXISTING SSMH 27 FOR CONSTRUCTION OF NEW TRUNK SEWER BETWEEN NEW SSMH 804 AND TEMPORARY CONNECTION TO EXISTING TRUNK SEWER IMMEDIATELY DOWNSTREAM OF EXISTING SSMH 26 DESCRIBED IN ITEM 'C'. BYPASS PUMPING TO REMAIN IN SERVICE UNTIL NEW TRUNK SEWER IS FULLY OPERATIONAL (INCLUDING ALL SIDE SEWER MAINS AND LATERALS) DOWNSTREAM OF TEMPORARY CONNECTION TO EXISTING TRUNK SEWER IMMEDIATELY DOWNSTREAM OF EXISTING SSMH 26 DESCRIBED IN ITEM 'C'. AND DOWNSTREAM CONNECTION TO EXISTING SSMH 50 DESCRIBED IN ITEM 'B'. CONTRACTOR SHALL UNDERGROUND BYPASS PIPING AS NECESSARY TO MAINTAIN ACCESS TO STORAGE UNITS AND PARKING SPACES.
- [B] SUGGESTED BYPASS PUMPING CONFIGURATION FROM EXISTING SSMH 61 TO EXISTING SSMH 51 FOR NEW TRUNK SEWER TIE-IN TO EXISTING SSMH 50. BYPASS PUMPING TO REMAIN IN SERVICE UNTIL NEW TRUNK SEWER IS FULLY OPERATIONAL (INCLUDING ALL SIDE SEWER MAINS AND LATERALS) DOWNSTREAM OF TEMPORARY CONNECTION TO EXISTING TRUNK SEWER IMMEDIATELY DOWNSTREAM OF EXISTING SSMH 26 DESCRIBED IN ITEM 'C'.
- [C] TEMPORARY CONNECTION BETWEEN EXISTING TRUNK SEWER IMMEDIATELY DOWNSTREAM OF EXISTING SSMH 26 AND NEW SSMH 806. SEE SHEET 11 FOR ADDITIONAL DETAILS.
- [D] SUGGESTED BYPASS PUMPING CONFIGURATION FROM EXISTING SSMH 21 TO NEW SSMH 817 FOR CONSTRUCTION OF NEW SEWER BETWEEN STA 25+75 AND 26+50 INCLUDING NEW SSMH 818 AND TEMPORARY CONNECTION BETWEEN EXISTING TRUNK SEWER AND NEW SSMH 818 AS DESCRIBED IN ITEM 'E'. BYPASS PUMPING TO REMAIN IN SERVICE UNTIL NEW TRUNK SEWER IS FULLY OPERATIONAL (INCLUDING ALL SIDE SEWER MAINS AND LATERALS) DOWNSTREAM OF TEMPORARY CONNECTION BETWEEN EXISTING TRUNK SEWER AND NEW SSMH 818 DESCRIBED IN ITEM 'E'.
- [E] TEMPORARY CONNECTION BETWEEN EXISTING TRUNK SEWER UPSTREAM OF NEW SSMH 818 AND NEW TRUNK SEWER SSMH 818. SEE SHEET 14 FOR ADDITIONAL DETAILS.
- [F] SUGGESTED BYPASS PUMPING CONFIGURATION FROM EXISTING SSMH 74 TO EXISTING SSMH 21 FOR CONSTRUCTION OF PROPOSED IMPROVEMENTS FROM CROSSING AT STA 28+75 TO APPROXIMATELY STA 29+40 INCLUDING NEW SSMH 819. SUPPORT OR REMOVE AND REPLACE EXISTING TRUNK SEWER AS NECESSARY TO CONSTRUCT PROPOSED IMPROVEMENTS BETWEEN THESE LIMITS. BYPASS PUMPING TO REMAIN IN SERVICE UNTIL NEW TRUNK SEWER HAS BEEN CONSTRUCTED BETWEEN THESE LIMITS AND EXISTING TRUNK SEWER IS FULLY OPERATION UPSTREAM OF NEW SSMH 818 DESCRIBED IN ITEM 'E'.
- [G] SUGGESTED BYPASS PUMPING CONFIGURATION FROM EXISTING SSMH 12 TO EXISTING SSMH 74 FOR CONSTRUCTION OF PROPOSED IMPROVEMENTS BETWEEN NEW SSMH 820 AND TEMPORARY CONNECTION FROM EXISTING TRUNK SEWER UPSTREAM OF NEW SSMH 821 AT APPROXIMATELY STA 32+50 AS DESCRIBED IN ITEM 'H'. BYPASS PUMPING TO REMAIN IN SERVICE UNTIL NEW TRUNK SEWER IS FULLY OPERATIONAL (INCLUDING ALL SIDE SEWER MAINS AND LATERALS) DOWNSTREAM OF TEMPORARY CONNECTION FROM EXISTING TRUNK SEWER DESCRIBED IN ITEM 'H'.
- [H] TEMPORARY CONNECTION BETWEEN EXISTING TRUNK SEWER AND NEW TRUNK SEWER BETWEEN EXISTING SSMH 12 AND NEW SSMH 821 AT APPROXIMATELY STA 32+50. SEE SHEET 15 FOR ADDITIONAL DETAILS.
- [I] SUGGESTED BYPASS PUMPING CONFIGURATION FROM EXISTING SSMH 16 TO EXISTING SSMH 15 FOR CONSTRUCTION OF PROPOSED CROSSINGS AT STA 43+07 AND 44+98. SUPPORT OR REMOVE AND REPLACE EXISTING TRUNK SEWER AS NECESSARY TO CONSTRUCT PROPOSED CROSSINGS. BYPASS PUMPING TO REMAIN IN SERVICE UNTIL CROSSINGS HAVE BEEN COMPLETED.
- [J] SUGGESTED BYPASS PUMPING CONFIGURATION FROM EXISTING SSMH 17 TO NEW SSMH 829 FOR CONSTRUCTION OF NEW SEWER BETWEEN NEW SSMH 829 AND TEMPORARY CONNECTION TO EXISTING TRUNK SEWER IMMEDIATELY DOWNSTREAM OF EXISTING SSMH 17 AS DESCRIBED IN ITEM 'K'. BYPASS PUMPING TO REMAIN IN SERVICE UNTIL NEW TRUNK SEWER IS FULLY OPERATIONAL (INCLUDING ALL SIDE SEWERS AND LATERALS) DOWNSTREAM OF TEMPORARY CONNECTION FROM EXISTING TRUNK SEWER DESCRIBED IN ITEM 'K'.
- [K] TEMPORARY CONNECTION BETWEEN EXISTING TRUNK SEWER IMMEDIATELY DOWNSTREAM OF EXISTING SSMH 17 AND NEW TRUNK SEWER SSMH 830. SEE SHEET 19 FOR ADDITIONAL DETAILS.
- [L] SUGGESTED BYPASS PUMPING CONFIGURATION FROM EXISTING SSMH 19 TO NEW SSMH 832 FOR NEW TIE-IN TO EXISTING SSMH 18. BYPASS PUMPING TO REMAIN IN SERVICE UNTIL NEW TRUNK SEWER IS FULLY OPERATIONAL (INCLUDING ALL SIDE SEWERS AND LATERALS).
- [M] SUGGESTED BYPASS PUMPING CONFIGURATION FROM NEW SSMH 822 TO NEW SSMH 821 FOR REMOVAL OF TEMPORARY WYE NEAR STATION 32+50. SEE SHEET 15 FOR ADDITIONAL DETAILS.

SHEET NOTES

- BYPASS PUMPING AND/OR DIVERSION SYSTEMS SHALL BE PROVIDED TO MAINTAIN SEWER SERVICE FOR SIDE SEWERS, LATERALS, AND OTHER MINOR INCOMING SEWERS WHERE NECESSARY.
- SEE PLAN & PROFILE SHEETS 8 THROUGH 20 FOR ADDITIONAL DETAIL OF PROPOSED IMPROVEMENTS.
- FOR CLARITY PURPOSES, EXISTING AND PROPOSED EASEMENTS ARE NOT SHOWN ON THIS SHEET.
- SEE SPECIFICATION SECTION 131 BYPASS PUMPING FOR ADDITIONAL INFORMATION.
- SEE NOTES ON SHEET 2 FOR ADDITIONAL INFORMATION REGARDING NEW TRUNK SEWER CONSTRUCTED BY OTHERS.
- SEE DETAILS ON SHEET 5 FOR ABANDONMENT OF TEMPORARY CONNECTION AT NEW POLYMER CONCRETE MANHOLE.
- SEE SPECIFICATION SECTION 10-7 FOR WORK PLAN REQUIREMENTS AND CONCEPTUAL ORDER OF WORK.

LEGEND

- PROPOSED LOS ALAMOS TRUNK SEWER ALIGNMENT
- EXISTING TRUNK SEWER LOCATION
- EXISTING PROPERTY OR RIGHT OF WAY LINE
- SUGGESTED BYPASS PUMPING CONFIGURATION
- SITE ACCESS CONFIGURATION

REGISTERED PROFESSIONAL ENGINEER
DAVID Y. COHEN
Exp. 03-31-23
CIVIL
STATE OF CALIFORNIA

City of
Santa Rosa

REVISION

DATE

NO.

BY

Brelje & Race

CONSULTING ENGINEERS
475 Aviation Blvd. • Suite 120 • Santa Rosa, CA 95403 • 707-576-1322
www.brace.com

DATE: DECEMBER 2022

CHK BY: BLB & BB

SCALE: AS SHOWN

DWN BY: PIT



LOS ALAMOS TRUNK SEWER
REPLACEMENT SEGMENT 1
(STREAMSIDE DRIVE TO ELAINE DRIVE)

LAYOUT, CONCEPTUAL TRUNK
SEWER BYPASS PUMPING &
CONSTRUCTION ACCESS PLAN

CONTRACT NO.
C01903

SHEET 7 OF 33

FILE NO. 2018-0043

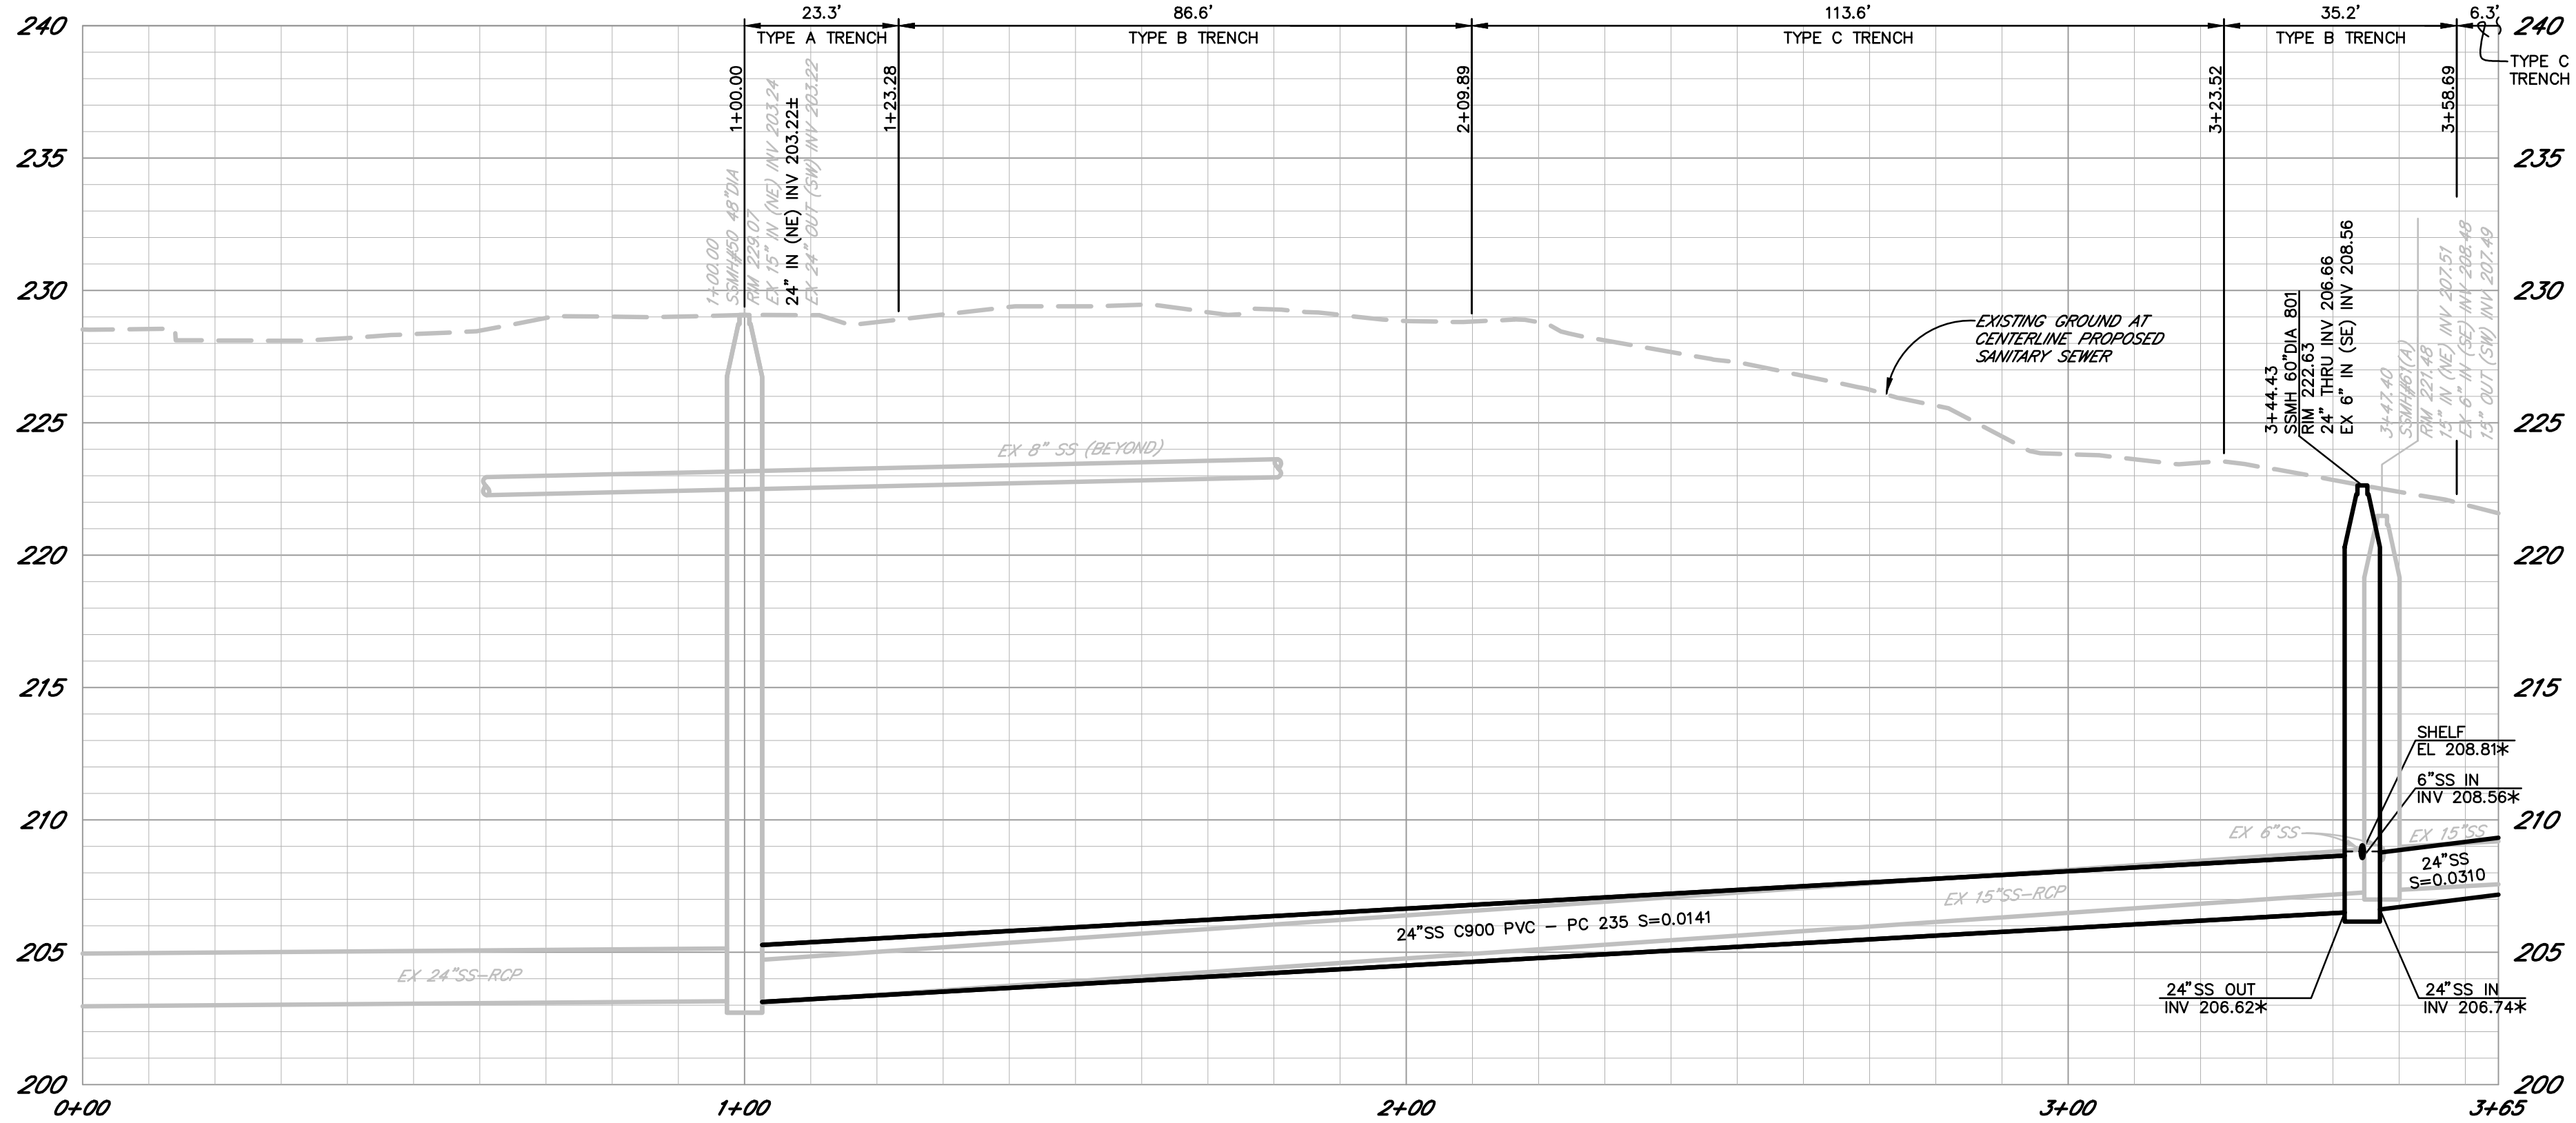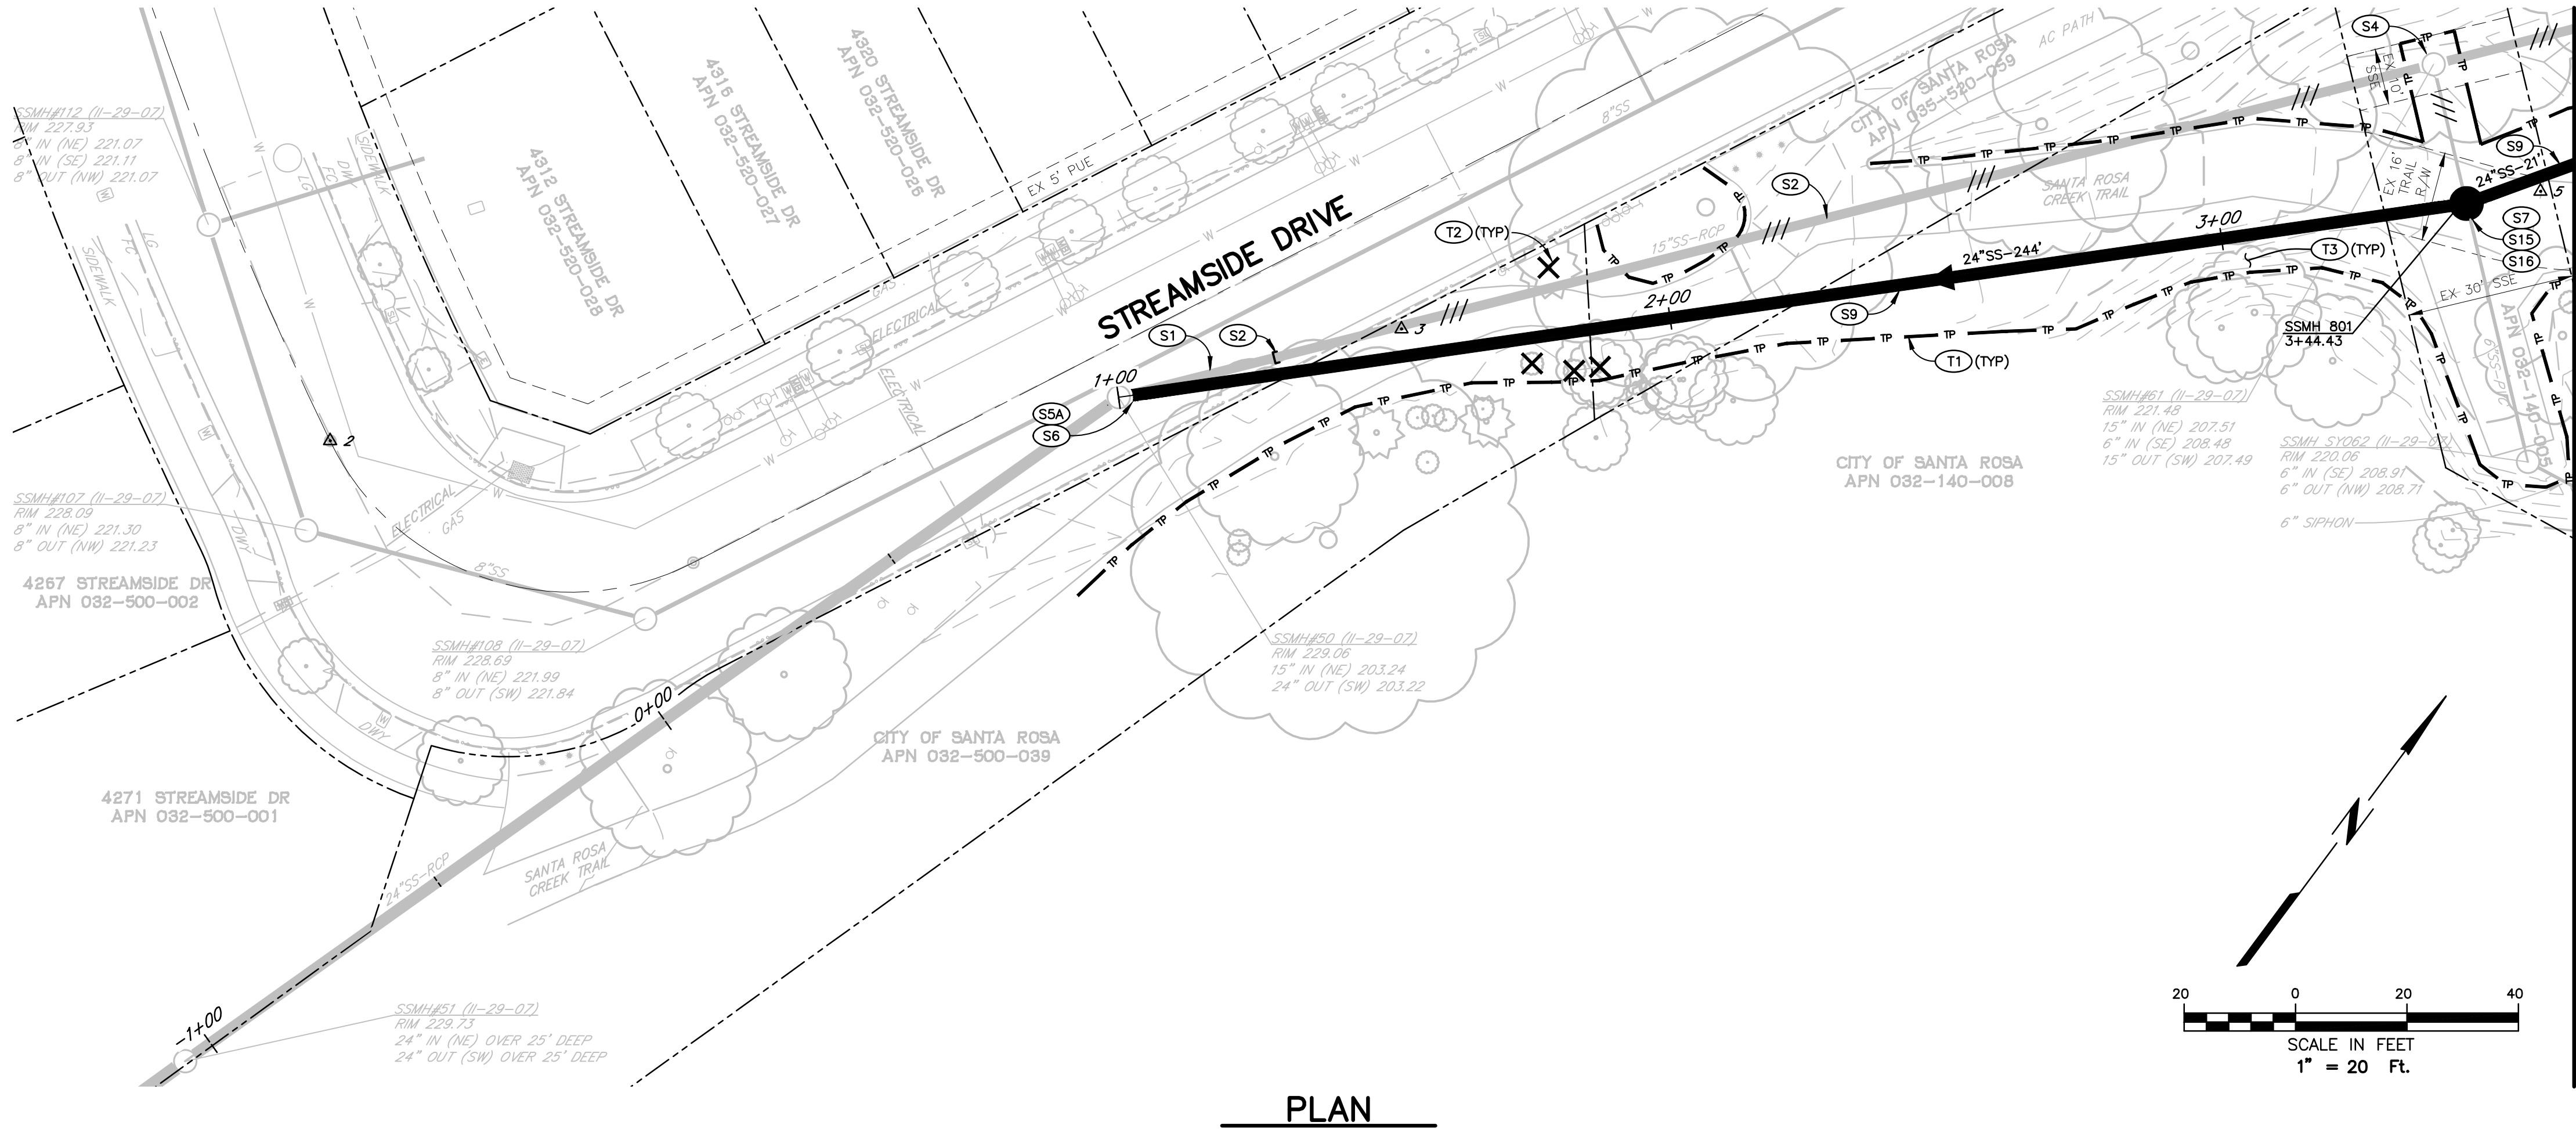

MATCHLINE 3+65 - SEE SHEET 9


CONSTRUCTION NOTES

(ONLY NOTES RELEVANT TO THIS SHEET ARE SHOWN)

- (S1) REMOVE AND PROPERLY DISPOSE OF EXISTING SANITARY SEWER MAIN WHERE ENCOUNTERED DURING EXCAVATION FOR THE NEW SANITARY SEWER MAIN.
- (S2) PLUG EXISTING SANITARY SEWER MAIN AND ABANDON WITH CELLULAR CONCRETE PER ABANDONMENT DETAILS ON SHEET 5. APPLICABLE TO EXISTING SANITARY SEWER MAIN NOT LOCATED WITHIN THE NEW SANITARY SEWER MAIN EXCAVATION.
- (S4) ABANDON IN PLACE EXISTING SANITARY SEWER MANHOLE SIMILAR TO CITY STANDARD 508 AND PER ABANDONMENT DETAILS ON SHEET 5.
- (SSA) CONNECT TO EXISTING MANHOLE. MODIFY EXISTING MANHOLE BASE FOR NEW SANITARY SEWER MAIN CONNECTION. PLUG NOTHERLY VOID TO BE ABANDONED WITH CONCRETE INCLUDING APPLICATION OF BONDING AGENT AFTER REMOVAL OF EXISTING 6" PVC PENETRATION. PERFORM WORK PER CITY CONSTRUCTION STANDARD SPECIFICATION 130-1.07A.
- (S6) TRUNK SEWER BYPASS PUMPING REQUIRED, SEE CONCEPTUAL TRUNK SEWER BYPASS PUMPING PLAN ON SHEET 7 FOR ADDITIONAL INFORMATION.
- (S7) INSTALL 60" POLYMER CONCRETE SANITARY SEWER MANHOLE PER CITY STD 500 EXCEPT NO COATING REQUIRED, WITH BOLT DOWN LID PER CITY STD 512.
- (S9) INSTALL 24" SANITARY SEWER MAIN PER CITY STANDARDS, TRENCH DETAILS PER SHEET 3 AND CITY STD 215.
- (S15) CONSTRUCT POURED-IN-PLACE CONCRETE MANHOLE BASE AROUND EXISTING SEWER, GROUT SMOOTH FLOW LINES FROM THE EXISTING SANITARY SEWER, CUT OUT EXISTING SANITARY SEWER MAIN ONCE NEW SANITARY SEWER MAIN DOWNSTREAM IS IN SERVICE. PLUG EXISTING SANITARY SEWER TO BE ABANDONED WITH CONCRETE PER CITY STANDARD 507 AND COAT MANHOLE BASE PER CITY CONSTRUCTION STANDARD SPECIFICATION 130-1.07.
- (S16) POTHOLE PRIOR TO ANY INSTALLATION OF NEW SEWER.
- (T1) TREE PROTECTION FENCE PER DETAIL ON SHEET 5.
- (T2) TREE AND STUMP TO BE REMOVED. PROVIDE TWO (2) 15 GALLON LIVE OAKS AT LOCATIONS TO BE DETERMINED BY CITY INSPECTOR PER CITY STD 101A.
- (T3) CITY ARBORIST SHALL BE ON-SITE DURING EXCAVATION WITHIN THE ROOT ZONE OF EXISTING TREES. IF ROOTS LARGER THAN 2" DIAMETER ARE FOUND, THEY SHALL BE CLEANLY CUT ACROSS THE FACE OF THE ROOT AT THE DIRECTION OF THE ARBORIST.

SHEET NOTE

- SURFACING NOT SHOWN FOR CLARITY PURPOSES, SEE COMPANION GRADING & SURFACE PLAN STA.1+00-STA.8+00 ON SHEET 21.

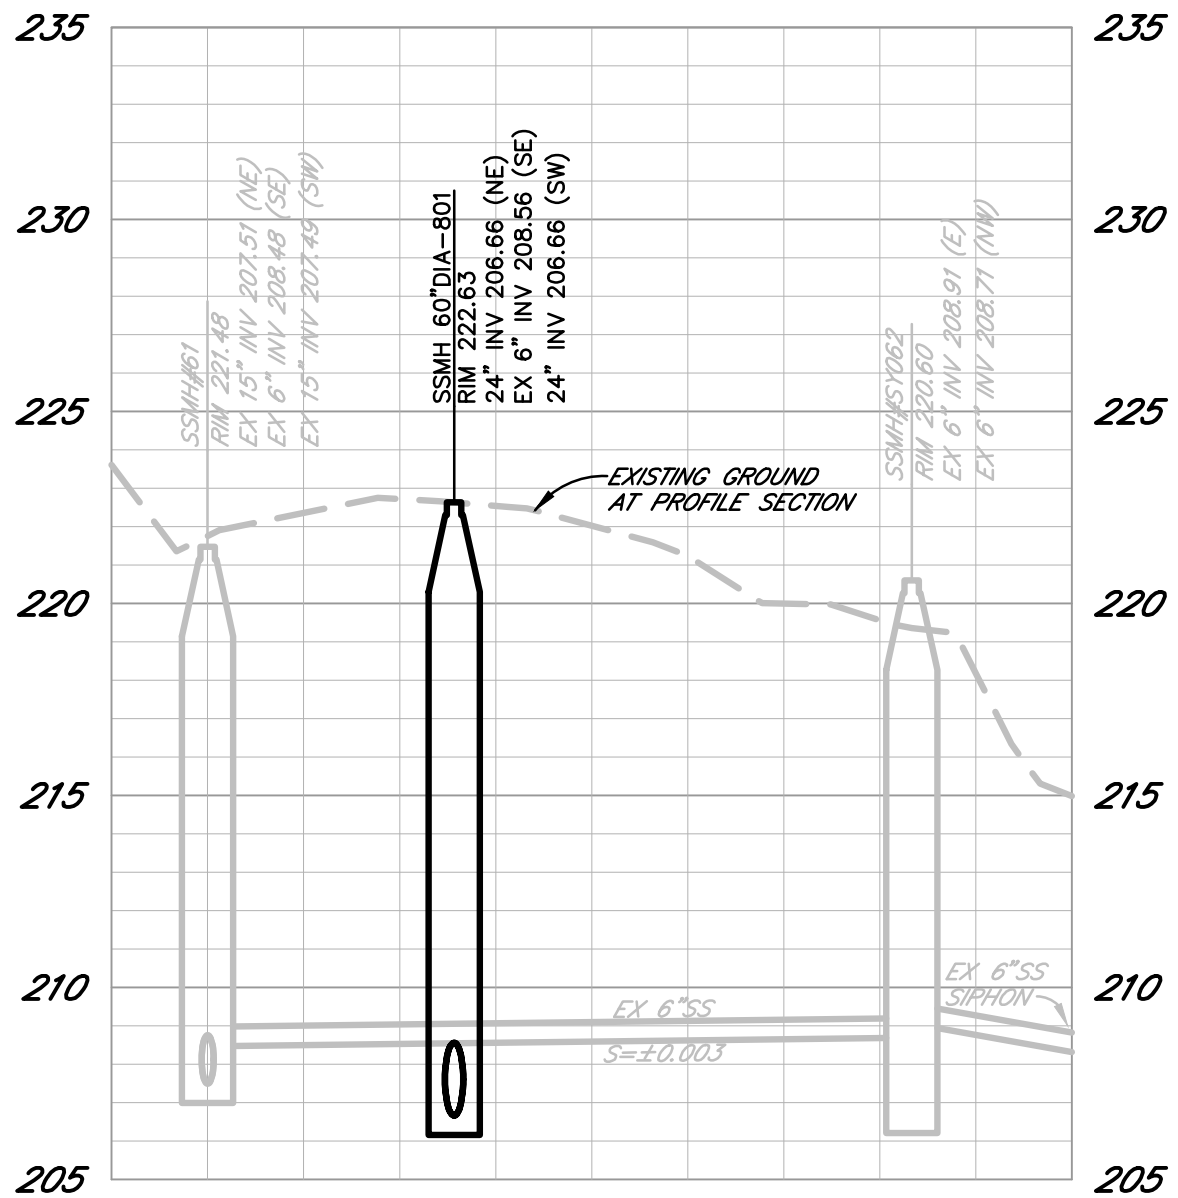

MATCHLINE 3+65 - SEE SHEET 9

REGISTERED PROFESSIONAL ENGINEER
DAVID Y. COLEMAN
Exp. 01-31-23
CIVIL
STATE OF CALIFORNIA

City of
Santa Rosa

LOS ALAMOS TRUNK SEWER
REPLACEMENT SEGMENT 1
(STREAMSIDE DRIVE TO ELAINE DRIVE)

UTILITY PLAN & PROFILE
STA.1+00-STA.3+65

CONTRACT NO.
C01903

SHEET 8 OF 33

FILE NO. 2018-0043

DATE: DECEMBER 2022

CHK BY: BLB & BB

SCALE: AS SHOWN

DWN BY: PIT

NO.

DATE


REVISION

BY

Brelje & Race


CONSULTING ENGINEERS
475 Aviation Blvd., Suite 120 • Santa Rosa, CA 95403 • 707-5761322
www.breco.com

MATCHLINE 8+00 — SEE SHEET 9

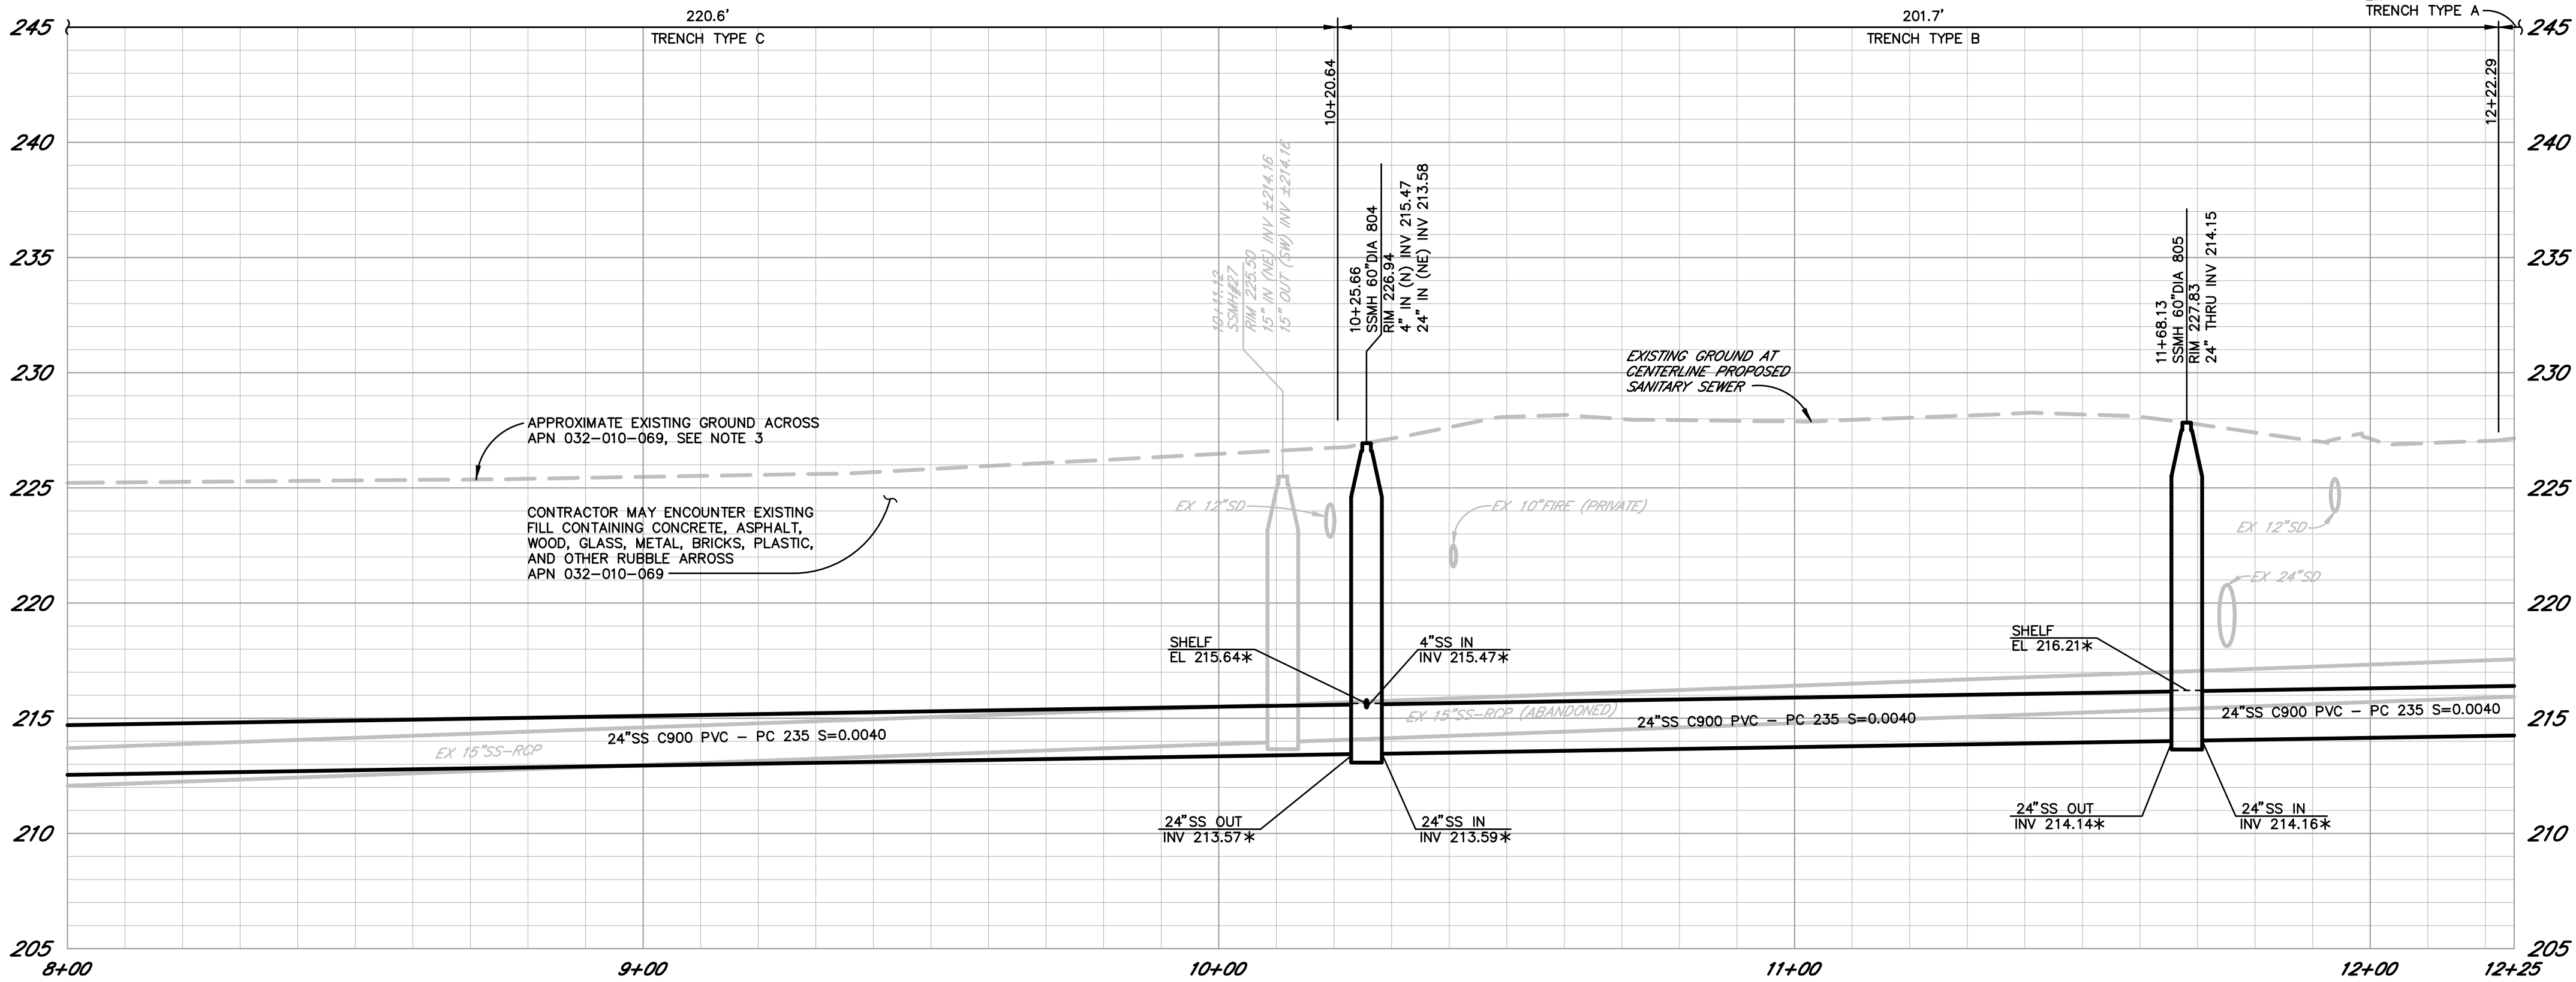

PROFILE
SCALE: HORZ. 1" = 20'
VERT. 1" = 5'

MATCHLINE 8+00 — SEE SHEET 9

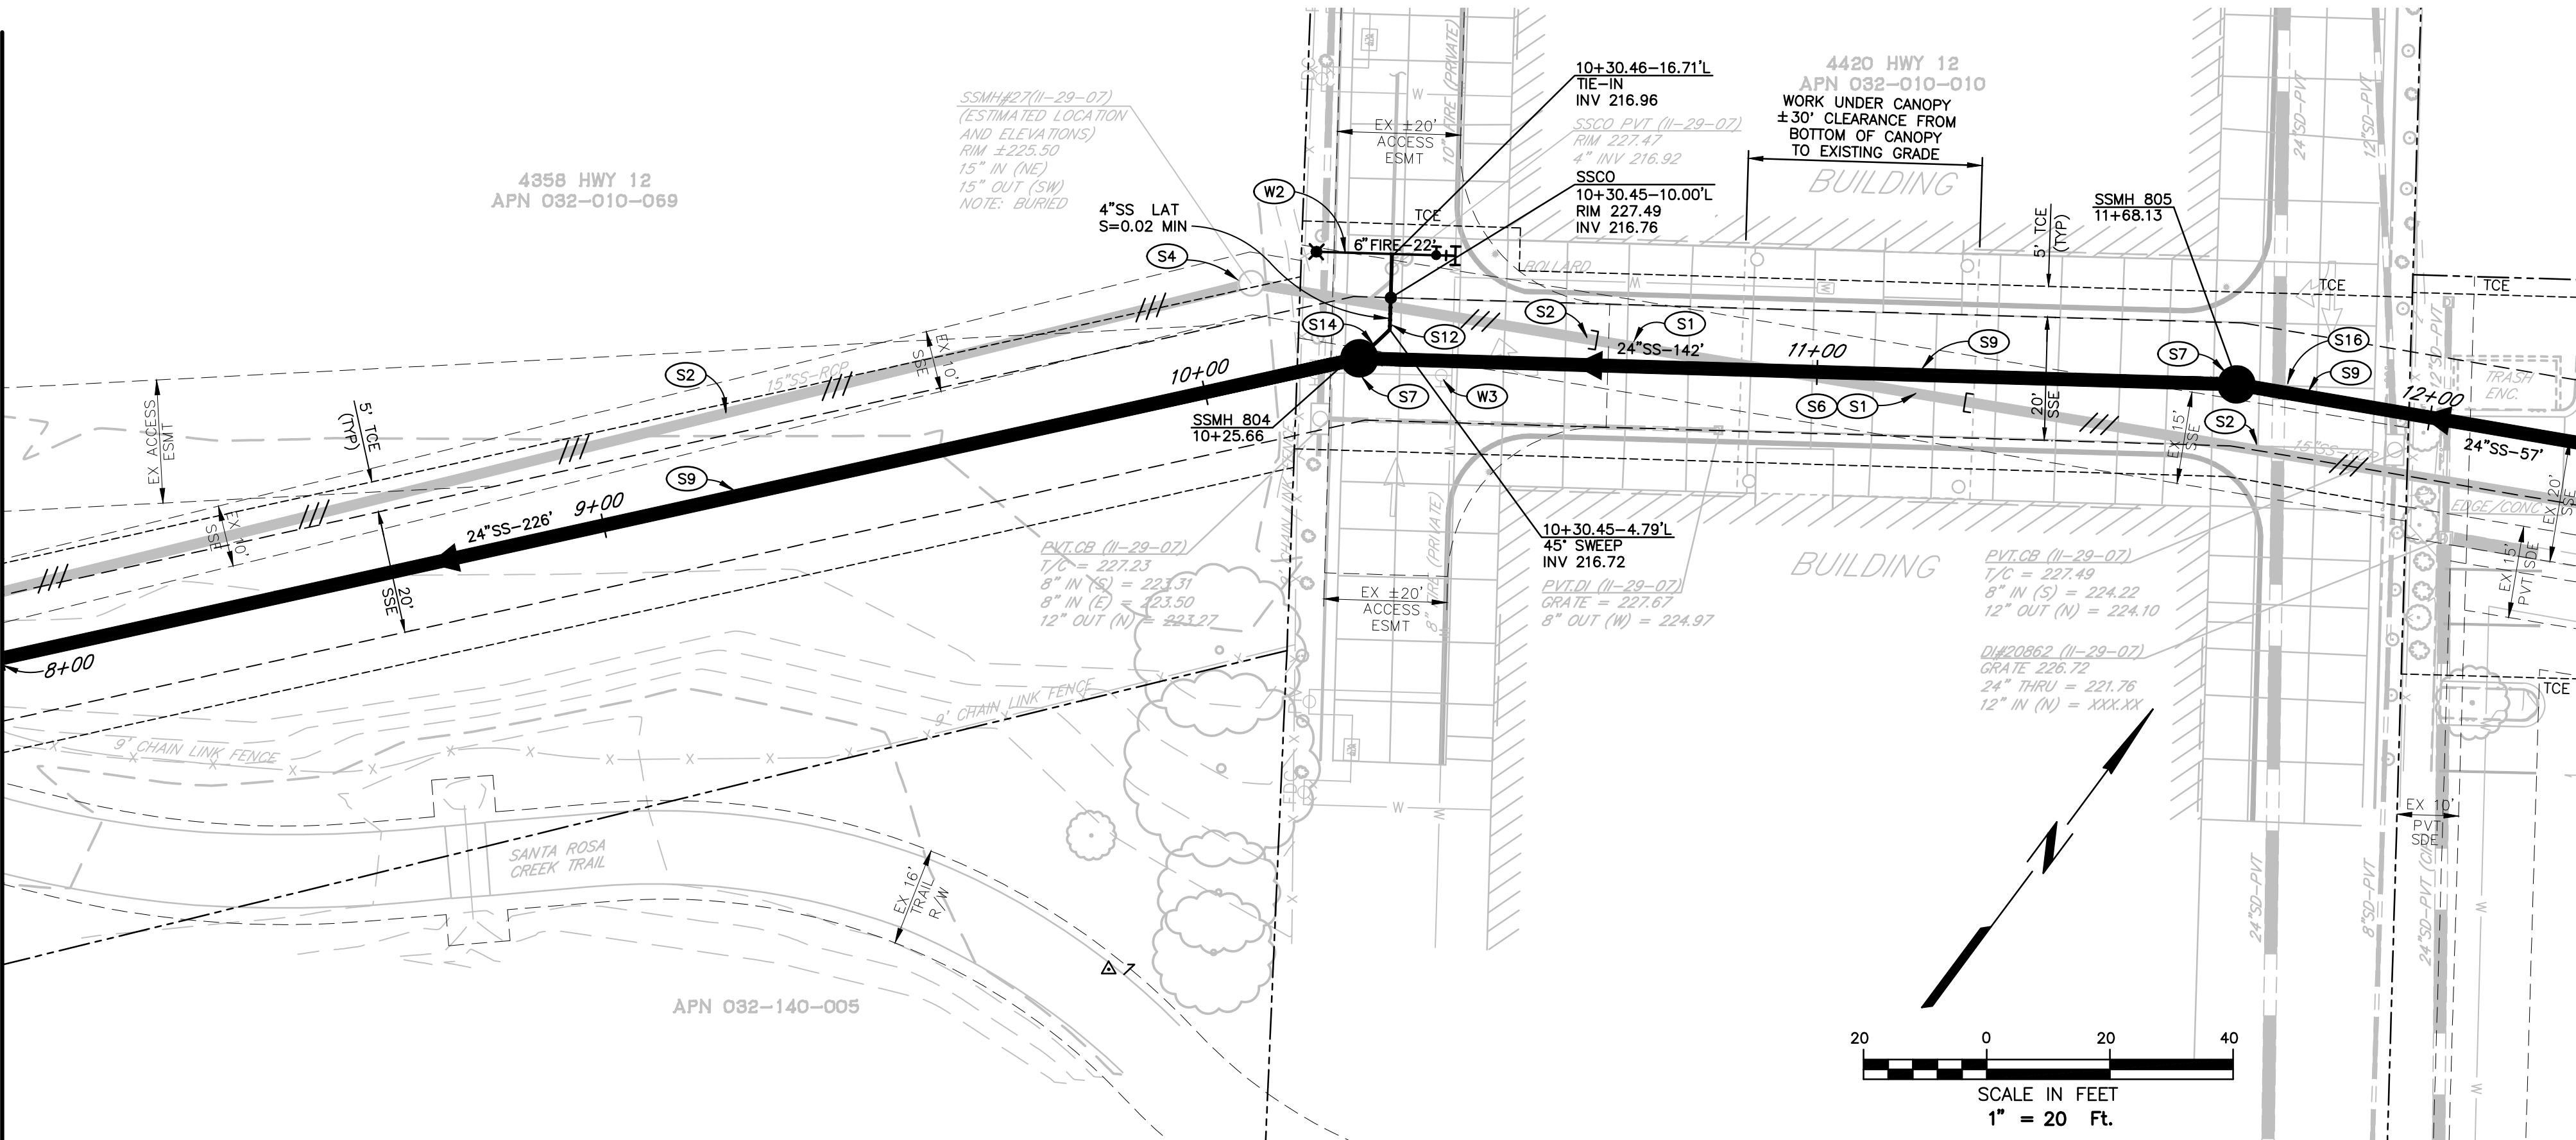

PLAN

MATCHLINE 12+25 — SEE SHEET 11

CONSTRUCTION NOTES



(ONLY NOTES RELEVANT TO THIS SHEET ARE SHOWN)

- (S1) REMOVE AND PROPERLY DISPOSE OF EXISTING SANITARY SEWER MAIN WHERE ENCOUNTERED DURING EXCAVATION FOR THE NEW SANITARY SEWER MAIN.
- (S2) PLUG EXISTING SANITARY SEWER MAIN AND ABANDON WITH CELLULAR CONCRETE PER ABANDONMENT DETAILS ON SHEET 5. APPLICABLE TO EXISTING SANITARY SEWER MAIN NOT LOCATED WITHIN THE NEW SANITARY SEWER MAIN EXCAVATION.
- (S4) ABANDON IN PLACE EXISTING SANITARY SEWER MANHOLE SIMILAR TO CITY STANDARD 508 AND PER ABANDONMENT DETAILS ON SHEET 5.
- (S6) TRUNK SEWER BYPASS PUMPING REQUIRED, SEE CONCEPTUAL TRUNK SEWER BYPASS PUMPING PLAN ON SHEET 7 FOR ADDITIONAL INFORMATION.
- (S7) INSTALL 60" POLYMER CONCRETE SANITARY SEWER MANHOLE PER CITY STD 500 EXCEPT NO COATING REQUIRED, WITH BOLT DOWN LID PER CITY STD 512.
- (S9) INSTALL 24" SANITARY SEWER MAIN PER CITY STANDARDS, TRENCH DETAILS PER SHEET 3 AND CITY STD 215.
- (S12) INSTALL 4" SANITARY SEWER LATERAL AND CLEANOUT SIMILAR TO CITY STD 513A. REMOVE OR ABANDON A PORTION OF EXISTING LATERAL PER CITY STD 507. CLEANOUT BOXES IN ROADWAY OR UNIMPROVED AREAS SHALL BE CHRISTY MODEL G5 WITH LID LABELED "SEWER" AND CONCRETE COLLAR SIMILAR TO CITY STD 877.
- (S14) CONNECT TO NEW POLYMER CONCRETE MANHOLE BASE AT THE PRECAST FABRICATION BASE INVERT ELEVATION INDICATED ON THE PROFILE. INVERT SHALL BE LOCATED AT OR ABOVE THE INVERT OF THE OUTLET PIPE CROWN PER CITY STD.
- (S16) POT HOLE PRIOR TO ANY INSTALLATION OF NEW SEWER.
- (W2) INSTALL PRIVATE FIRE HYDRANT, LATERAL, VALVE, AND TAPPING SLEEVE PER CITY STD 857. RE-USE EXISTING FIRE HYDRANT. LOCATION SHOWN IS APPROXIMATE. CONTRACTOR SHALL COORDINATE WITH THE PROPERTY OWNER ON INSTALLATION LOCATION.
- (W3) ABANDON EXISTING FIRE HYDRANT LATERAL PER CITY STDs BY CAPPING EXISTING TEE. REMOVE AND RE-USE EXISTING HYDRANT.

SHEET NOTES

- SURFACING NOT SHOWN FOR CLARITY PURPOSES, SEE COMPANION GRADING & SURFACE PLAN STA.8+00-STA.16+75 ON SHEET 22.
- ALL WORK, EXCEPT BYPASS PUMPING, BETWEEN STA 10+20 TO STA 19+25 SHALL BE PERFORMED AS NIGHT WORK BETWEEN THE HOURS OF 8 P.M. AND 5 A.M.
- APN 032-010-069 IS CURRENTLY BEING DEVELOPED AND THE EXISTING GROUND SURFACE SHOWN ACROSS THIS PROPERTY MAY NOT REFLECT THE CURRENT CONDITIONS. CONTRACTOR SHALL REVIEW SITE CONDITIONS AND COORDINATE WORK WITH THE PROPERTY OWNER AND PRIVATE DEVELOPMENT CONTRACTORS.

* DENOTES GRADES FOR PRECAST BASE FABRICATION ONLY.

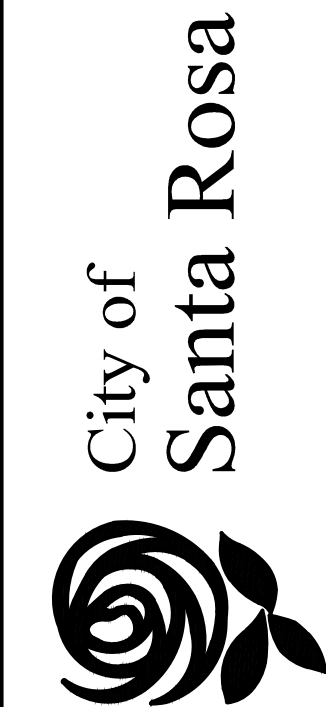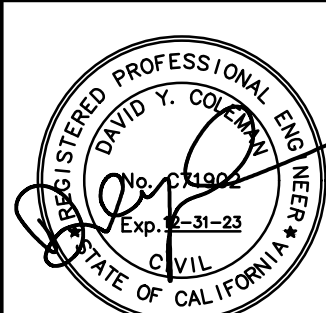

NO.	DATE	REVISION	BY


Brelje & Race
CONSULTING ENGINEERS
475 Aviation Blvd. • Suite 120 • Santa Rosa, CA 95403 • 707-576-1322
www.brelje.com

SCALE: AS SHOWN
DWN BY: PIT
DATE: DECEMBER 2022
CHK BY: BLB & BB

LOS ALAMOS TRUNK SEWER
REPLACEMENT SEGMENT 1
(STREAMSIDE DRIVE TO ELAINE DRIVE)

UTILITY PLAN & PROFILE
STA.8+00-STA.12+25

MATCHLINE 16+75 — SEE SHEET 11

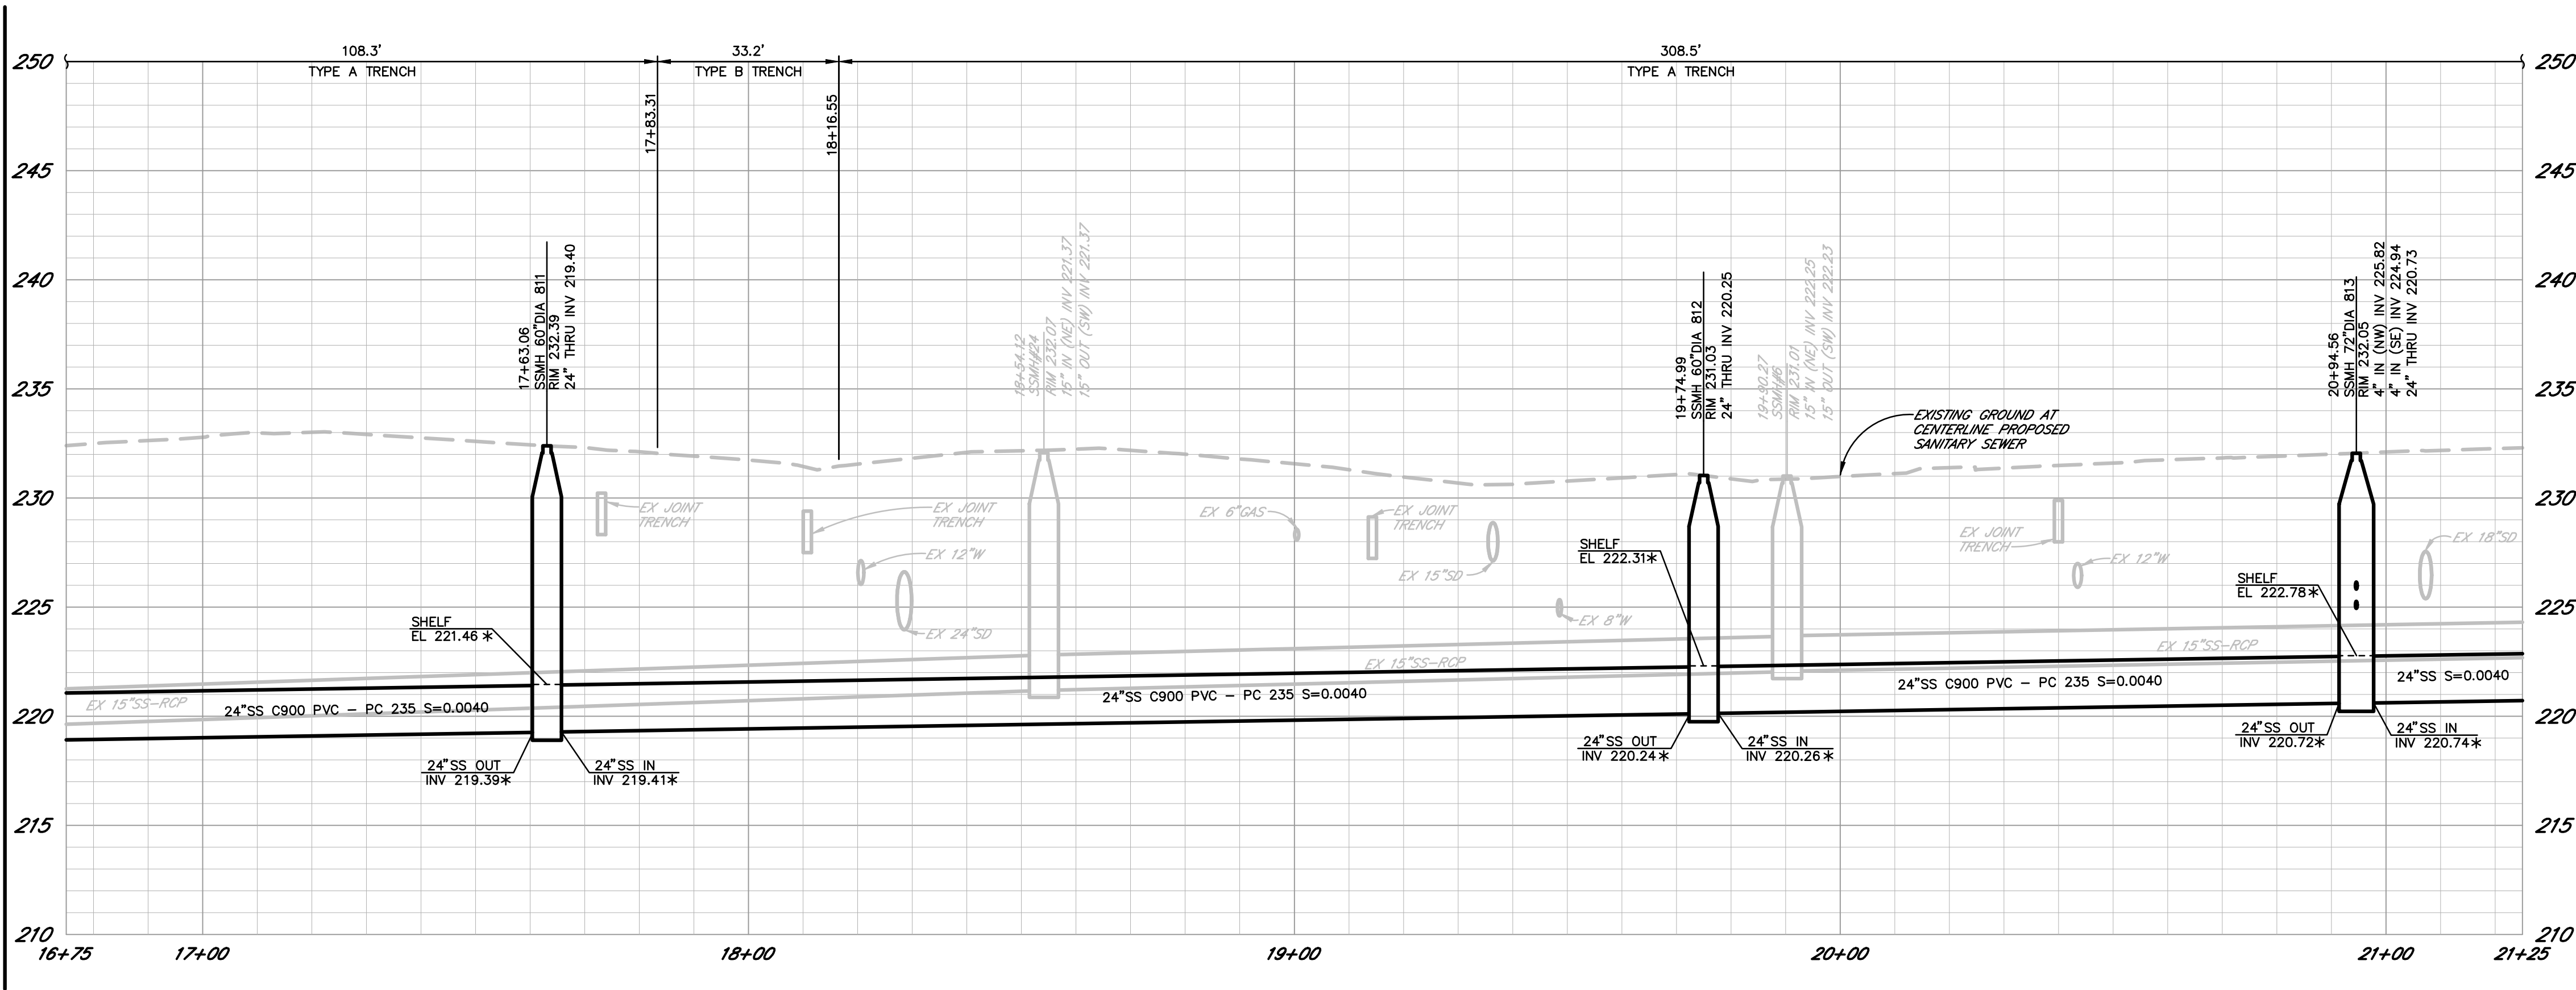


MATCHLINE 21+25 — SEE SHEET 13

PROFILE

SCALE: HORZ. 1" = 20'
VERT. 1" = 5'

MATCHLINE 16+75 — SEE SHEET 11

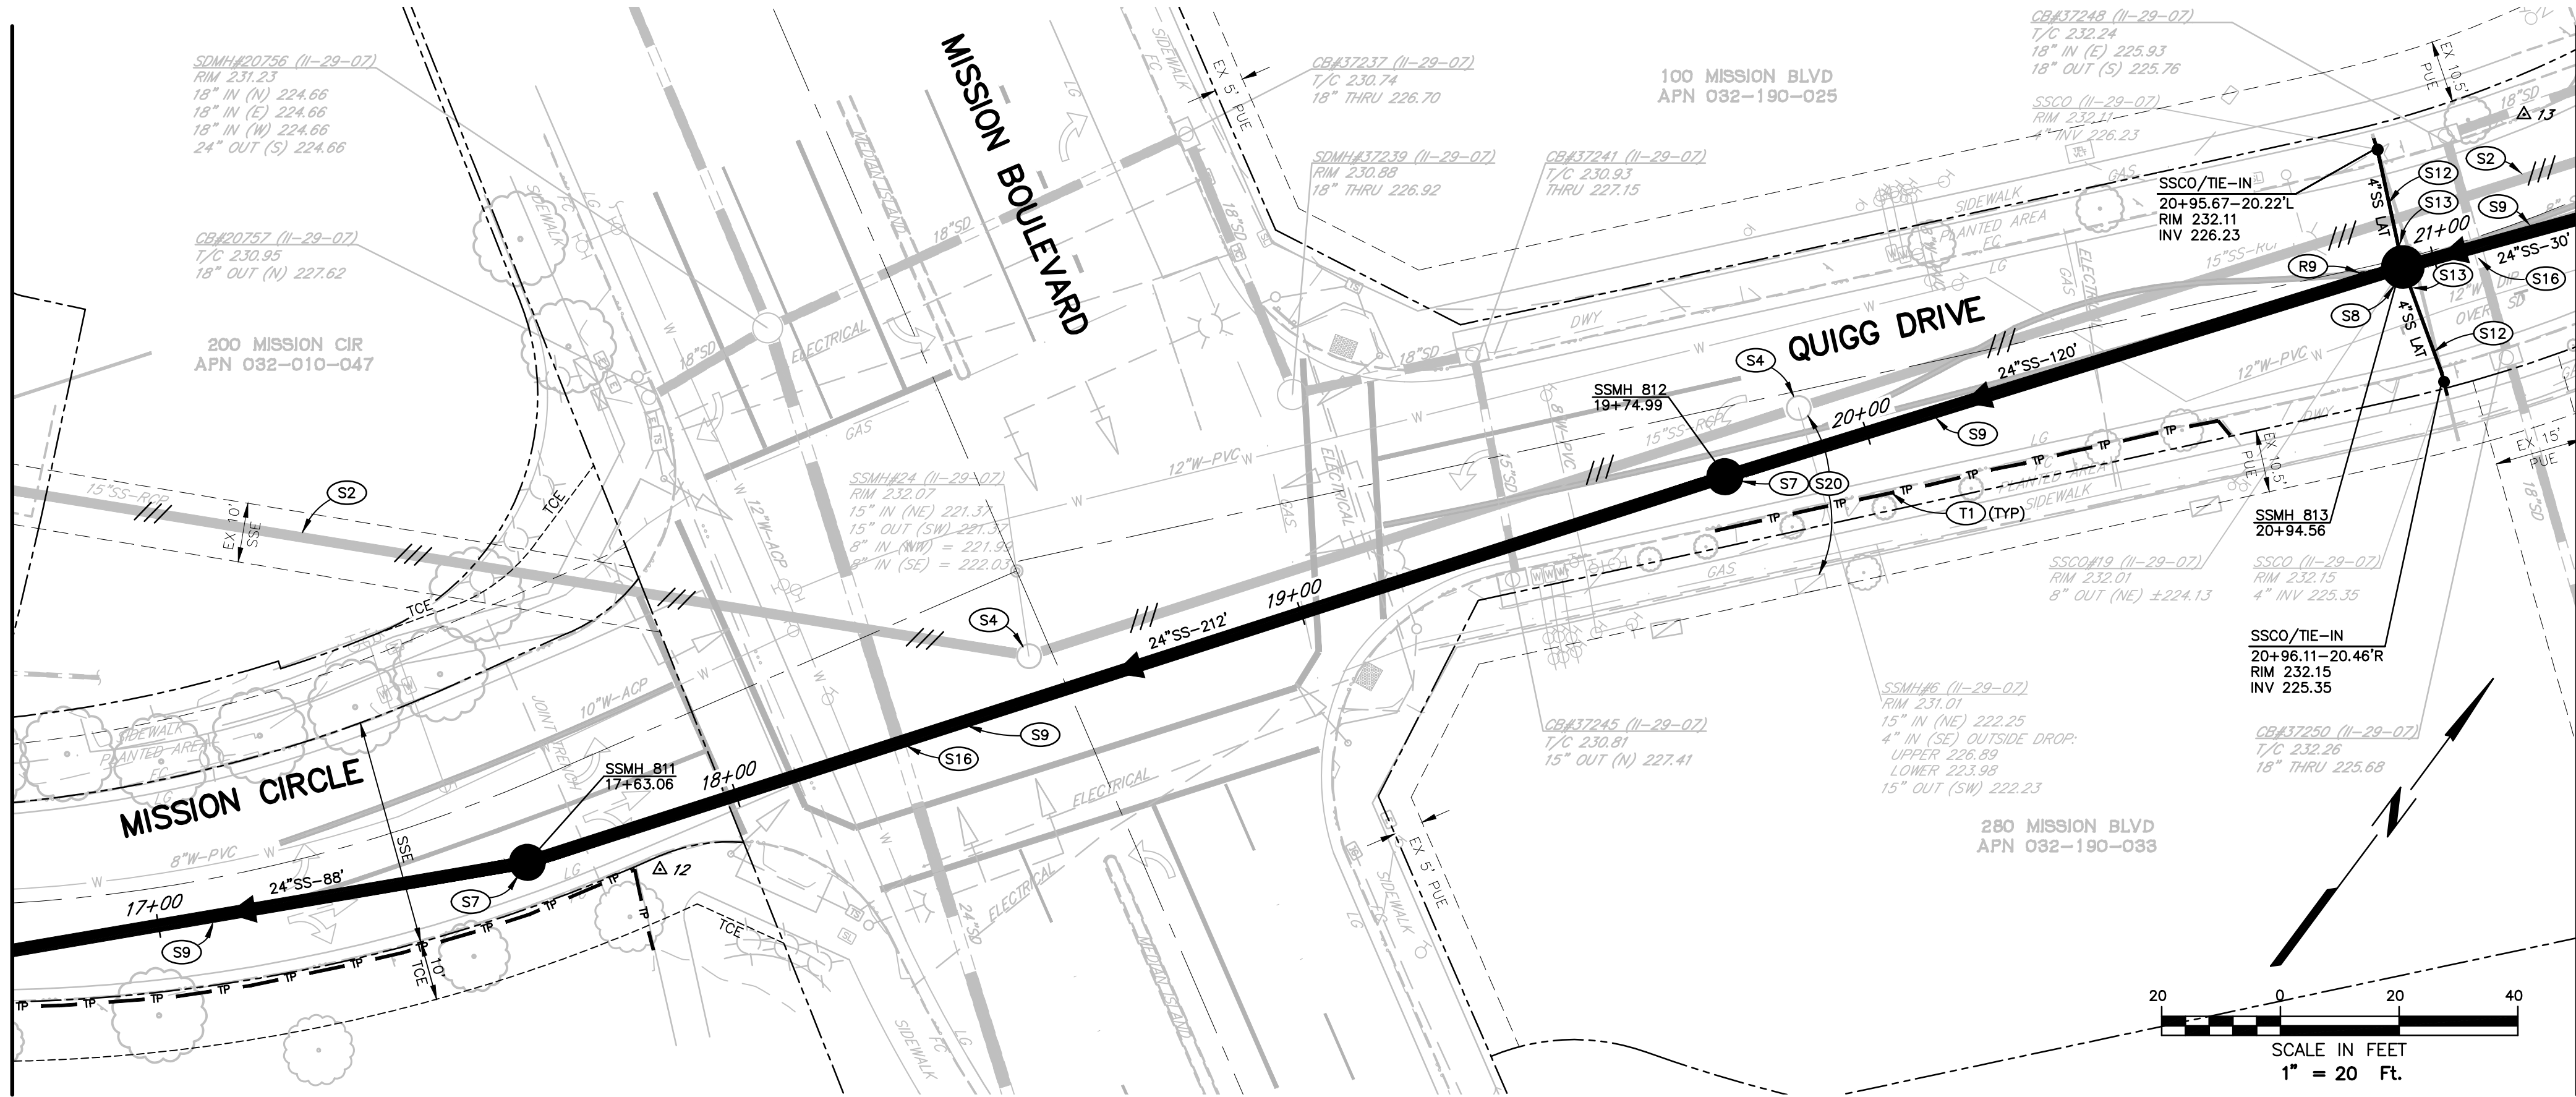

MATCHLINE 21+25 — SEE SHEET 13

PLAN

CONSTRUCTION NOTES

(ONLY NOTES RELEVANT TO THIS SHEET ARE SHOWN)

- (S2) PLUG EXISTING SANITARY SEWER MAIN AND ABANDON WITH CELLULAR CONCRETE PER ABANDONMENT DETAILS ON SHEET 5. APPLICABLE TO EXISTING SANITARY SEWER MAIN NOT LOCATED WITHIN THE NEW SANITARY SEWER MAIN EXCAVATION.
- (S4) ABANDON IN PLACE EXISTING SANITARY SEWER MANHOLE SIMILAR TO CITY STANDARD 508 AND PER ABANDONMENT DETAILS ON SHEET 5.
- (S7) INSTALL 60" POLYMER CONCRETE SANITARY SEWER MANHOLE PER CITY STD 500 EXCEPT NO COATING REQUIRED, WITH BOLT DOWN LID PER CITY STD 512.
- (S8) INSTALL 72" POLYMER CONCRETE SANITARY SEWER MANHOLE PER CITY STD 500 EXCEPT NO COATING REQUIRED, WITH BOLT DOWN LID PER CITY STD 512.
- (S9) INSTALL 24" SANITARY SEWER MAIN PER CITY STANDARDS, TRENCH DETAILS PER SHEET 3 AND CITY STD 215.
- (S12) INSTALL 4" SANITARY SEWER LATERAL AND CLEANOUT SIMILAR TO CITY STD 513A. REMOVE OR ABANDON A PORTION OF EXISTING LATERAL PER CITY STD 507. CLEANOUT BOXES IN ROADWAY OR UNIMPROVED AREAS SHALL BE CHRISTY MODEL G5 WITH LID LABELED "SEWER" AND CONCRETE COLLAR SIMILAR TO CITY STD 877.
- (S13) CONNECT TO NEW MANHOLE WITHIN INSIDE DROP PER CITY STD 503.
- (S16) POTHOLE PRIOR TO ANY INSTALLATION OF NEW SEWER.
- (S20) REMOVE AND SALVAGE EXISTING FLOW MONITORING DEVICE FROM EXISTING MANHOLE PRIOR TO ANY INSTALLATION OF NEW SEWER AND REINSTALL IN NEW MANHOLE FOLLOWING COMPLETION OF TRUNK SEWER CONSTRUCTION. INTERCEPT AND REROUTE CONDUITS FROM EXISTING CONTROLLER TO NEW MANHOLE.
- (T1) TREE PROTECTION FENCE PER DETAIL ON SHEET 5.
- (R9) REPLACE CITY MONUMENT PER CITY STD 280. NOTIFY CITY SURVEY DEPARTMENT BEFORE CONSTRUCTION FOR CORNER RECORD SURVEY.



SHEET NOTES

1. SURFACING NOT SHOWN FOR CLARITY PURPOSES, SEE COMPANION GRADING & SURFACE PLAN STA.16+75-STA.25+75 ON SHEET 23.
2. ALL WORK BETWEEN STA 10+20 TO STA 19+25 SHALL BE PERFORMED AS NIGHT WORK BETWEEN THE HOURS OF 8 P.M. AND 5 A.M.

* DENOTES GRADES FOR PRECAST BASE FABRICATION ONLY. SEE POLYMER CONCRETE PRECAST MANHOLE BASE FABRICATION NOTES ON SHEET 2.

TRAFFIC SIGNAL INERCONNECT NOTES

1. ALL LOOP DETECTION DAMAGED BY CONSTRUCTION TO BE REPLACED.
2. WHERE CAMERA DETECTION IS USED AT INTERSECTIONS, ALL ADVANCED LOOP DETECTION MUST BE REPLACED IF DAMAGED.
3. T/S INTERCONNECT WHERE LOCATED BY USA CAN BE VERY SHALLOW. CONTRACTOR SHALL BE RESPONSIBLE FOR ANY DAMAGE WHERE LOCATED. ANY REPAIR TO OR ELECTRICAL SHALL BE INSPECTED BY THE CITY OF SANTA ROSA PUBLIC WORKS ELECTRICAL DEPARTMENT. IF DAMAGED, THE ENTIRE RUN OF SIC SHALL BE REPLACED WITHOUT SPLICES, CONTROLLER TO CONTROLLER.

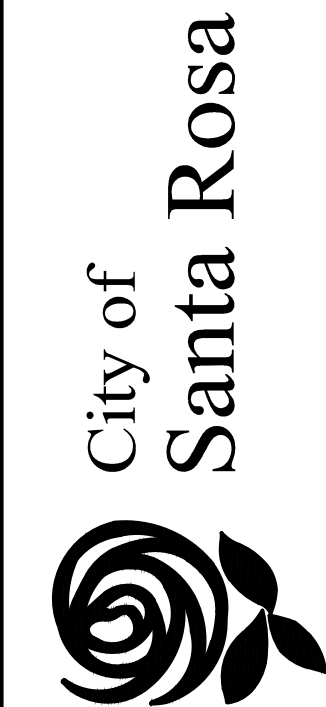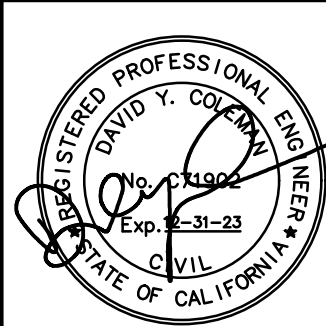

NO.	DATE	REVISION	BY

Brelje & Race
CONSULTING ENGINEERS
475 Aviation Blvd., Suite 120 • Santa Rosa, CA 95403 • 707-576-1322
www.brelje.com

SCALE: AS SHOWN
DWN BY: PIT
DATE: DECEMBER 2022
CHK BY: BLB & BB


LOS ALAMOS TRUNK SEWER
REPLACEMENT SEGMENT 1
(STREAMSIDE DRIVE TO ELAINE DRIVE)

UTILITY PLAN & PROFILE
STA.16+75-STA.21+25

MATCHLINE 21+25 - SEE SHEET 12



- (S1) REMOVE AND PROPERLY DISPOSE OF EXISTING SANITARY SEWER MAIN WHERE ENCOUNTERED DURING EXCAVATION FOR THE NEW SANITARY SEWER MAIN.
- (S2) PLUG EXISTING SANITARY SEWER MAIN AND ABANDON WITH CELLULAR CONCRETE PER ADDENDUM DETAILS ON SHEET 5. APPLICABLE TO EXISTING SANITARY SEWER MAIN NOT LOCATED WITHIN THE NEW SANITARY SEWER MAIN EXCAVATION.
- (S3) REMOVE AND PROPERLY DISPOSE OF EXISTING SANITARY SEWER MANHOLE.
- (S4) ABANDON IN PLACE EXISTING SANITARY SEWER MANHOLE SIMILAR TO CITY STANDARD 508 AND PER ABANDONMENT DETAILS ON SHEET 5.
- (S5c) CONNECT TO EXISTING MANHOLE. MODIFY EXISTING MANHOLE BASE FOR NEW SANITARY SEWER MAIN CONNECTION. PLUG NORTHERLY VOID TO BE ABANDONED WITH CONCRETE INCLUDING APPLICATION OF BONDING AGENT AFTER REMOVAL OF EXISTING 8" ACP PENETRATION. PERFORM WORK PER CITY CONSTRUCTION STANDARD SPECIFICATION 130-1.07A.
- (S7) INSTALL 60" POLYMER CONCRETE SANITARY SEWER MANHOLE PER CITY STD 500 EXCEPT NO COATING REQUIRED, WITH BOLT DOWN LID PER CITY STD 512.
- (S9) INSTALL 24" SANITARY SEWER MAIN PER CITY STANDARDS, TRENCH DETAILS PER SHEET 3 AND CITY STD 215.
- (S10) INSTALL 8" SANITARY SEWER MAIN PER CITY STANDARDS, TRENCH DETAIL PER PLAN AND CITY STD 215.
- (S14) CONNECT TO NEW POLYMER CONCRETE MANHOLE BASE AT THE PRECAST FABRICATION BASE INVERT ELEVATION INDICATED ON THE PROFILE. INVERT SHALL BE LOCATED AT OR ABOVE THE INVERT OF THE OUTLET PIPE CROWN PER CITY STD.
- (S16) POTHOLE PRIOR TO ANY INSTALLATION OF NEW SEWER.
- (S27) INSTALL 8" SANITARY SEWER LATERAL AND CLEANOUT SIMILAR TO CITY STD 513A. CLEANOUT BOX SHALL BE CHRISTY MODEL G-12 WITH CONCRETE COLLAR SIMILAR TO CITY STD 877.
- (T1) TREE PROTECTION FENCE PER DETAIL ON SHEET 5.
- (T2) TREE AND STUMP TO BE REMOVED. PROVIDE TWO (2) 15 GALLON LIVE OAKS AT LOCATIONS TO BE DETERMINED BY CITY INSPECTOR PER CITY STD 101A.
- (R9) REPLACE CITY MONUMENT PER CITY STD 280. NOTIFY CITY SURVEY DEPARTMENT BEFORE CONSTRUCTION FOR CORNER RECORD SURVEY.

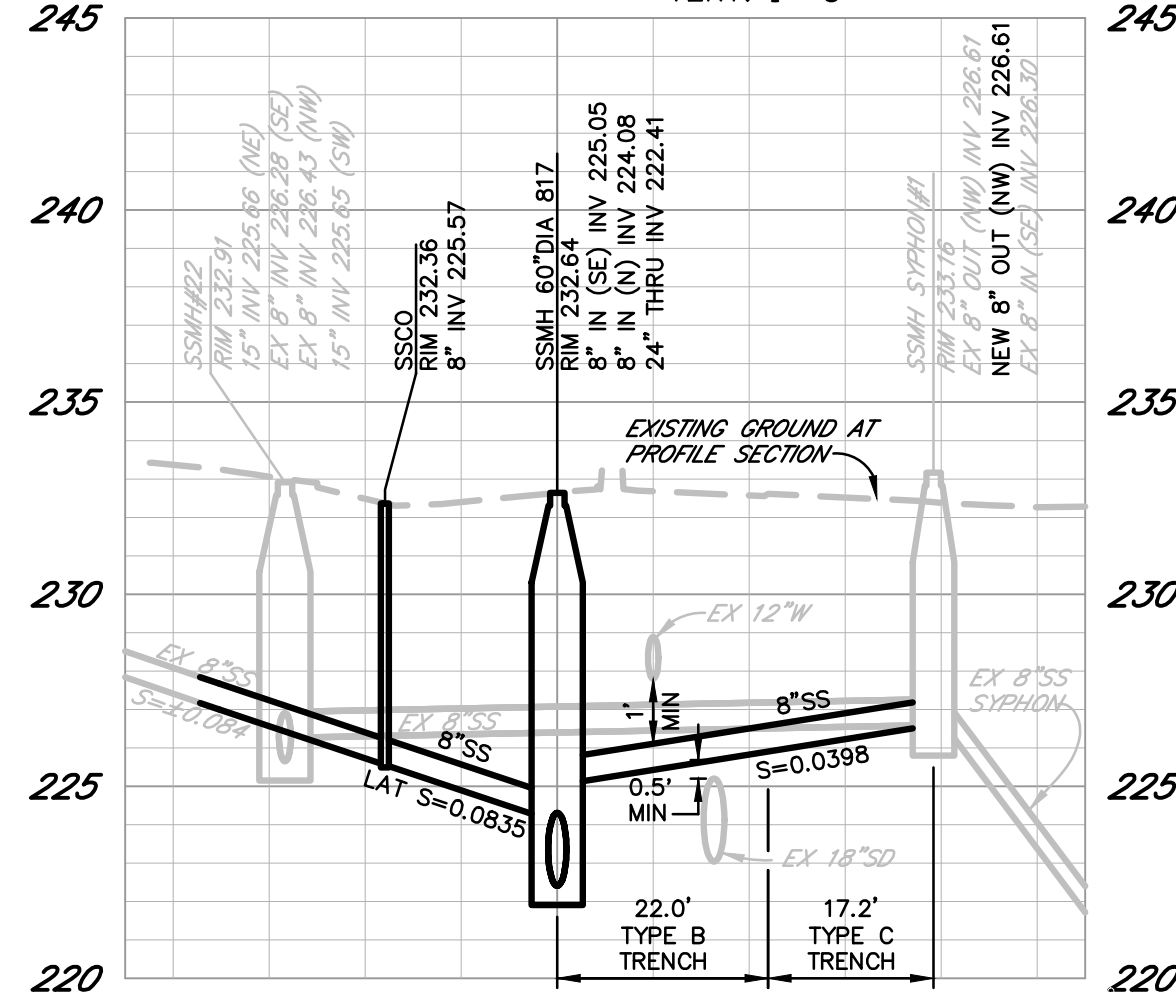
[illegible]

1. SURFACING NOT SHOWN FOR CLARITY PURPOSES, SEE COMPANION GRADING & SURFACE PLAN STA.16+75-STA.25+75 ON SHEET 23.

* DENOTES GRADES FOR PRECAST BASE FABRICATION ONLY, SEE POLYMER CONCRETE PRECAST BASE FABRICATION NOTES ON SHEET 23.


LOS ALAMOS TRUNK SEWER REPLACEMENT SEGMENT 1 (STREAMSIDE DRIVE TO ELAINE DRIVE)		Brelje & Race CONSULTING ENGINEERS 2715 Jackson Blvd., Suite 120 • Santa Rosa, CA 95405 • 707-575-1322 www.brjco.com		SCALE: AS SHOWN DATE: DECEMBER 2022		CHK BY: BLB & BB	
UTILITY PLAN & PROFILE STA.21+25-STA.25+75		DWN BY: PIT		NO. DATE		REVISION	
CONTRACT NO. C01903							
SHEET 13 OF 33							
FILE NO. 2018-0043							

MATCHLINE 25+75 — SEE SHEET 13

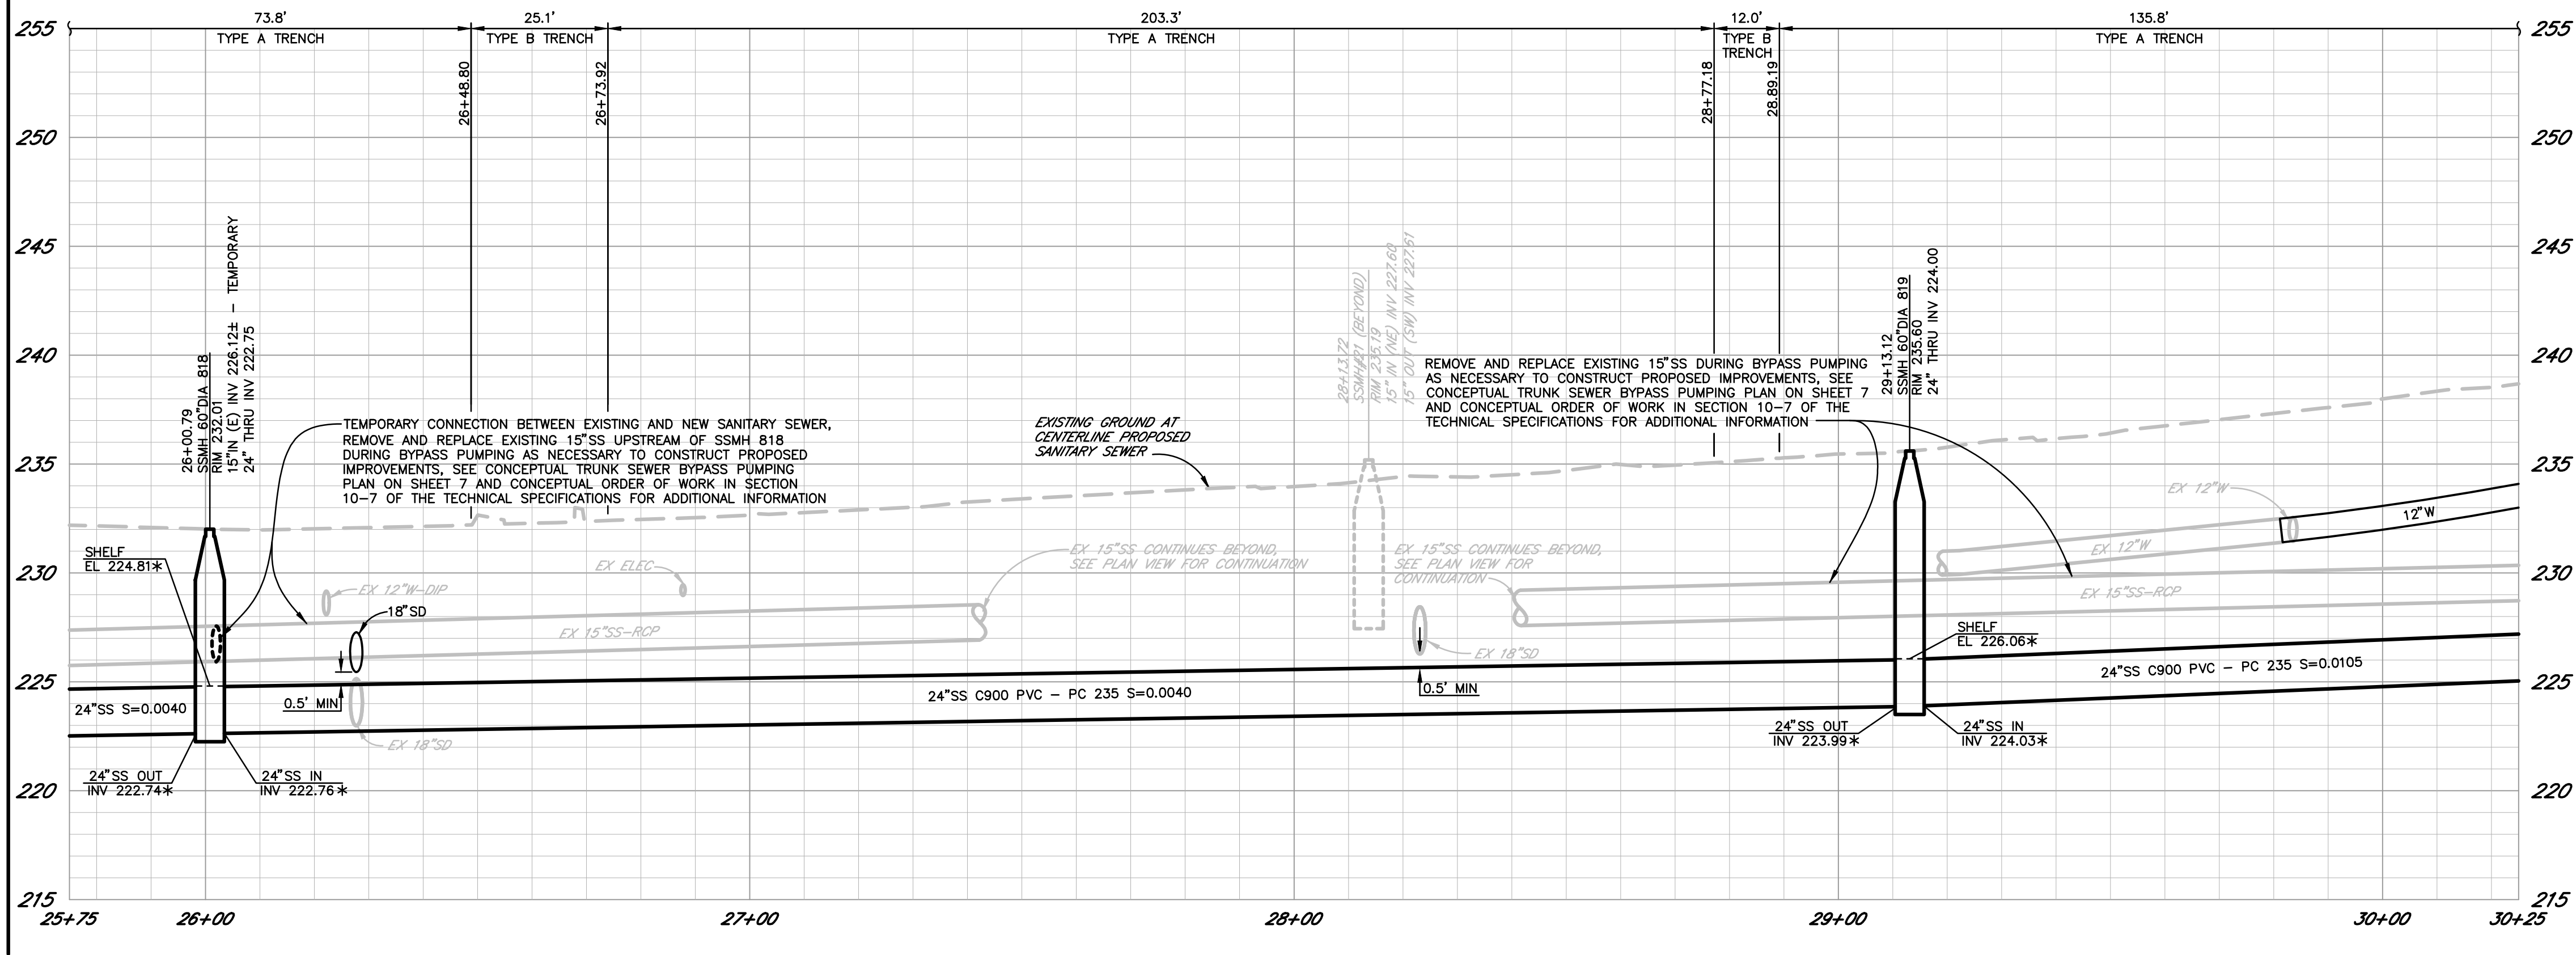

PROFILE
SCALE: HORZ. 1" = 20'
VERT. 1" = 5'

MATCHLINE 25+75 — SEE SHEET 13

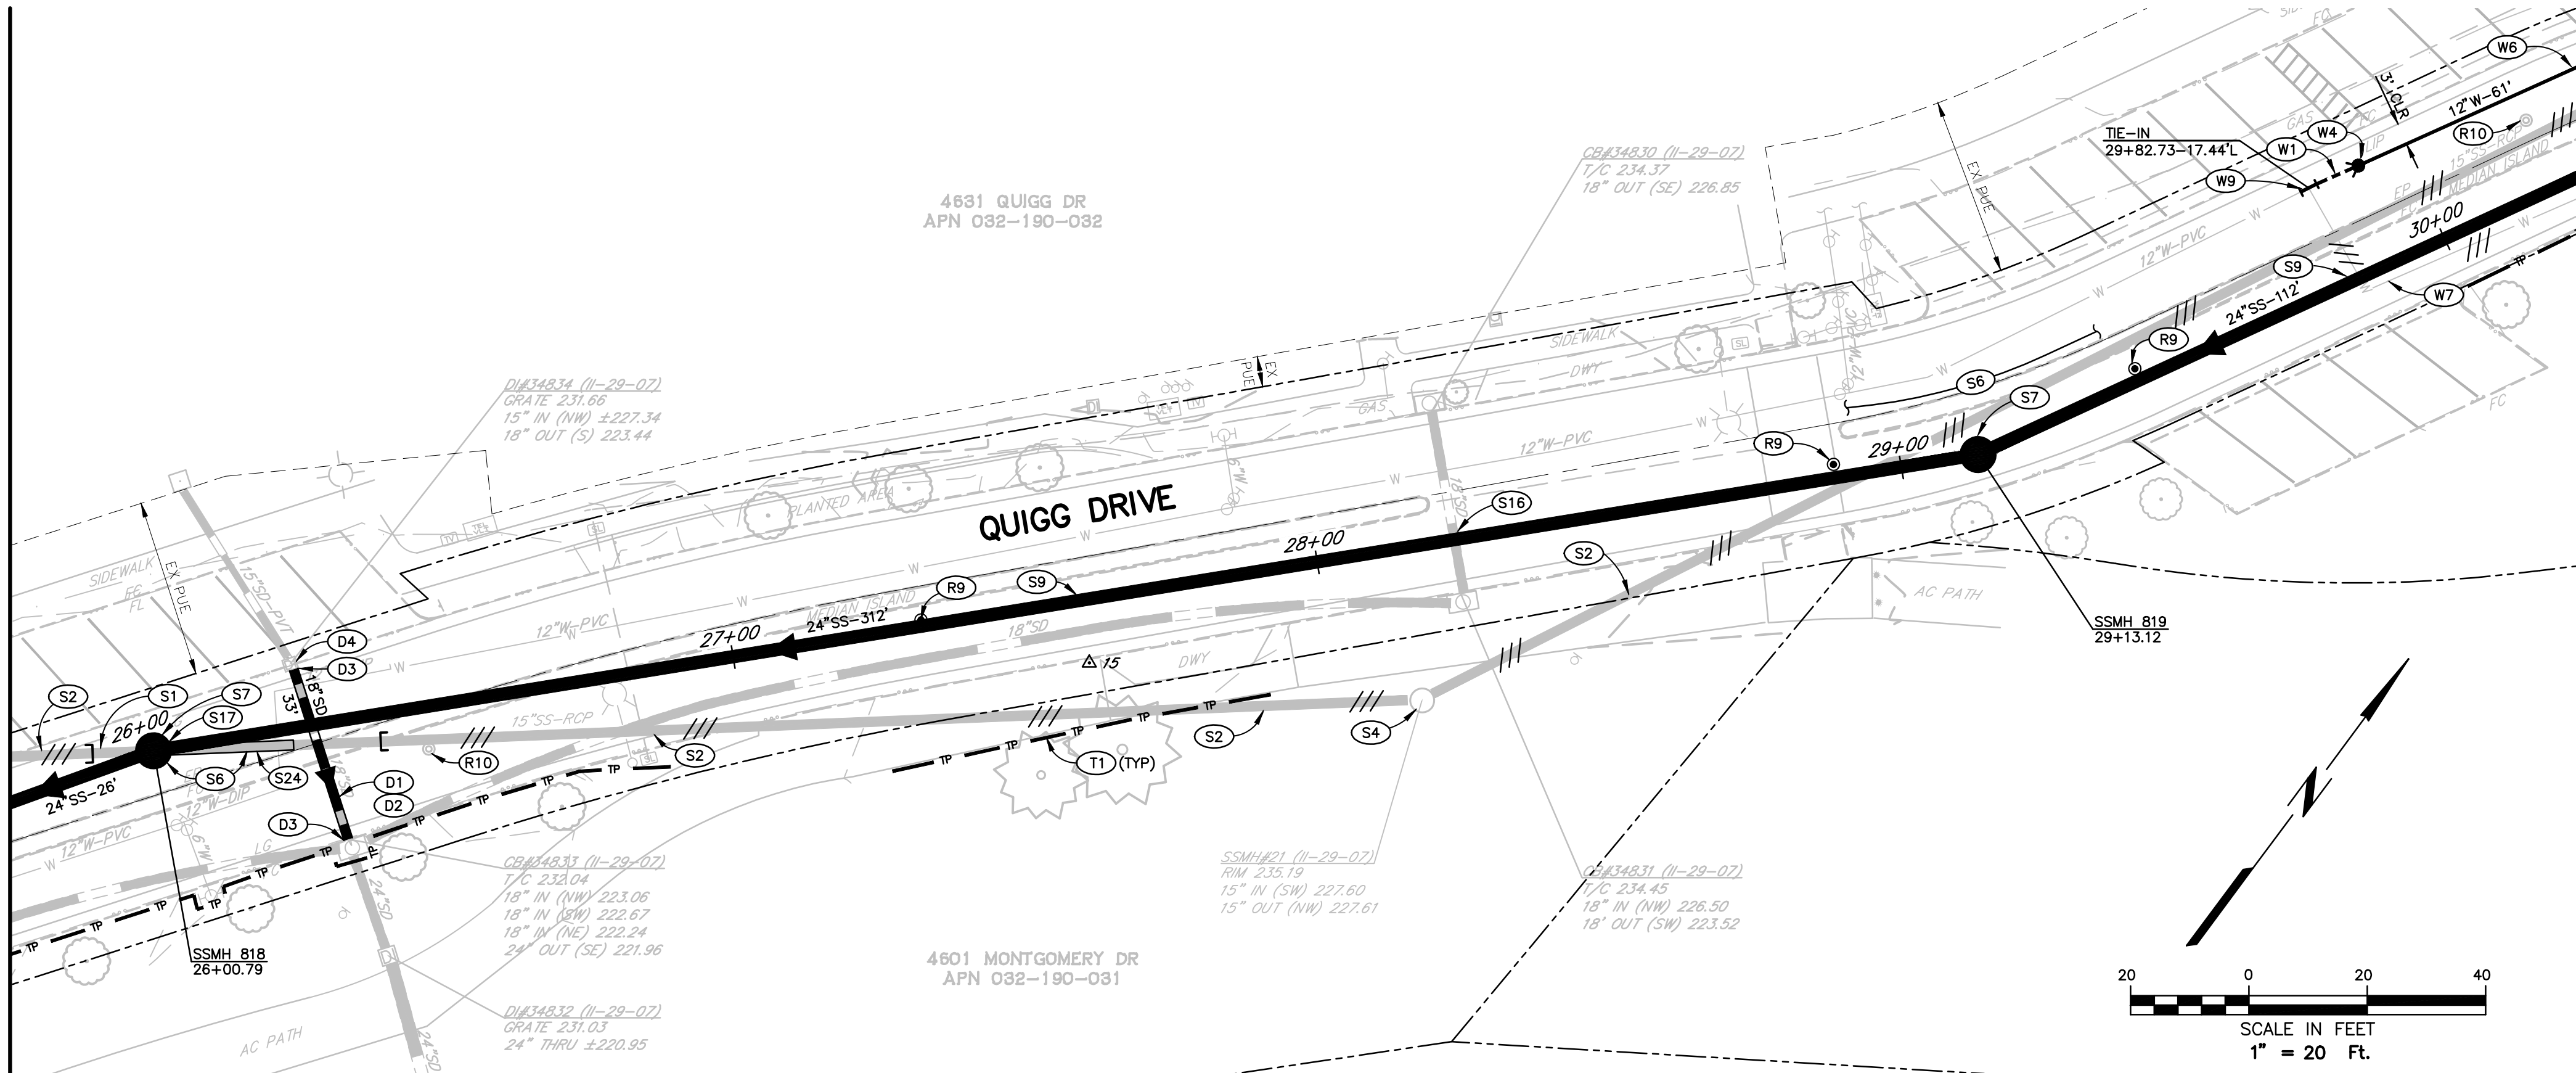

PLAN


CONSTRUCTION NOTES

(ONLY NOTES RELEVANT TO THIS SHEET ARE SHOWN)

- (S1) REMOVE AND PROPERLY DISPOSE OF EXISTING SANITARY SEWER MAIN WHERE ENCOUNTERED DURING EXCAVATION FOR THE NEW SANITARY SEWER MAIN.
- (S2) PLUG EXISTING SANITARY SEWER MAIN AND ABANDON WITH CELLULAR CONCRETE. PER ABANDONMENT DETAILS ON SHEET 5. APPLICABLE TO EXISTING SANITARY SEWER MAIN NOT LOCATED WITHIN THE NEW SANITARY SEWER MAIN EXCAVATION.
- (S4) ABANDON IN PLACE EXISTING SANITARY SEWER MANHOLE SIMILAR TO CITY STANDARD 508 AND PER ABANDONMENT DETAILS ON SHEET 5.
- (S6) TRUNK SEWER BYPASS PUMPING REQUIRED, SEE CONCEPTUAL TRUNK SEWER BYPASS PUMPING PLAN ON SHEET 7 FOR ADDITIONAL INFORMATION.
- (S7) INSTALL 60" POLYMER CONCRETE SANITARY SEWER MANHOLE PER CITY STD 500 EXCEPT NO COATING REQUIRED, WITH BOLT DOWN LID PER CITY STD 512.
- (S9) INSTALL 24" SANITARY SEWER MAIN PER CITY STANDARDS, TRENCH DETAILS PER SHEET 3 AND CITY STD 215.
- (S16) POTHOLE PRIOR TO ANY INSTALLATION OF NEW SEWER.
- (S17) FOLLOWING COMPLETION OF NEW UPSTREAM TRUNK SEWER, REMOVE AND ABANDON TEMPORARY CONNECTION TO NEW TRUNK SEWER MANHOLE PER DETAIL ON SHEET 5. SEE CONCEPTUAL BYPASS PUMPING PLAN ON SHEET 7 FOR ADDITIONAL INFORMATION.
- (S24) INSTALL TEMPORARY 15" SDR 26 PVC SANITARY SEWER MAIN AND COUPLINGS. INSTALL WISSON COUPLING MODEL MR061515ARC AT CONNECTION BETWEEN NEW TEMPORARY AND EXISTING SANITARY SWER MAIN. SEE CONCEPTUAL BYPASS PUMPING PLAN ON SHEET 7 FOR ADDITIONAL INFORMATION.
- (W1) UPON SATISFACTORY COMPLETION OF WATER MAIN TESTING, MAKE WATER MAIN TIE IN AS A SINGLE OPERATION UNDER AUTHORIZED CITY INSPECTION. INSTALL FITTINGS AND COUPLINGS AS NECESSARY TO MAKE GRADE OR ALIGNMENT TRANSITION. RESTRAIN ALL JOINTS.
- (W4) INSTALL TEMPORARY BLOWOFF PER CITY STD 859.
- (W6) INSTALL 12" PVC WATER MAIN PER CITY STDs WITH BELL RESTRAINTS.
- (W7) REMOVE EXISTING WATER MAIN WHERE ENCOUNTERED DURING EXCAVATION FOR NEW SEWER. ABANDON EXISTING WATER MAIN PER CITY STD 507 WHERE EXISTING WATER MAIN EXTENDS BEYOND EXCAVATION LIMITS.
- (W9) POTHOLE PRIOR TO ANY INSTALLATION OF NEW WATER.
- (D1) CONSTRUCT 18" HDPE STORM DRAIN PER CITY STDs, TRENCH DETAIL PER PLAN AND CITY STD 215.
- (D2) REMOVE AND PROPERLY DISPOSE OF EXISTING STORM DRAIN PIPE.
- (D3) CORE HOLE AND CONNECT TO EXISTING STORM DRAIN STRUCTURE. MODIFY EXISTING STORM DRAIN STRUCTURE SIMILAR TO CITY SEWER CONSTRUCTION STD 130-1.07A.
- (D4) POUR FALSE BOTTOM IN EXISTING STORM DRAIN STRUCTURE.
- (T1) TREE PROTECTION FENCE PER DETAIL ON SHEET 5.
- (R9) REPLACE CITY MONUMENT PER CITY STD 280. NOTIFY CITY SURVEY DEPARTMENT BEFORE CONSTRUCTION FOR CORNER RECORD SURVEY.
- (R10) PROTECT IN PLACE EXISTING CITY MONUMENT DURING CONSTRUCTION. ADJUST EXISTING MONUMENT COVER TO FINISHED GRADE.

SHEET NOTES

- SURFACING NOT SHOWN FOR CLARITY PURPOSES, SEE COMPANION GRADING & SURFACE PLAN STA.25+75-STA.34+50 ON SHEET 24.
- * DENOTES GRADES FOR PRECAST BASE FABRICATION ONLY. SEE POLYMER CONCRETE PRECAST MANHOLE BASE FABRICATION NOTES ON SHEET 2.

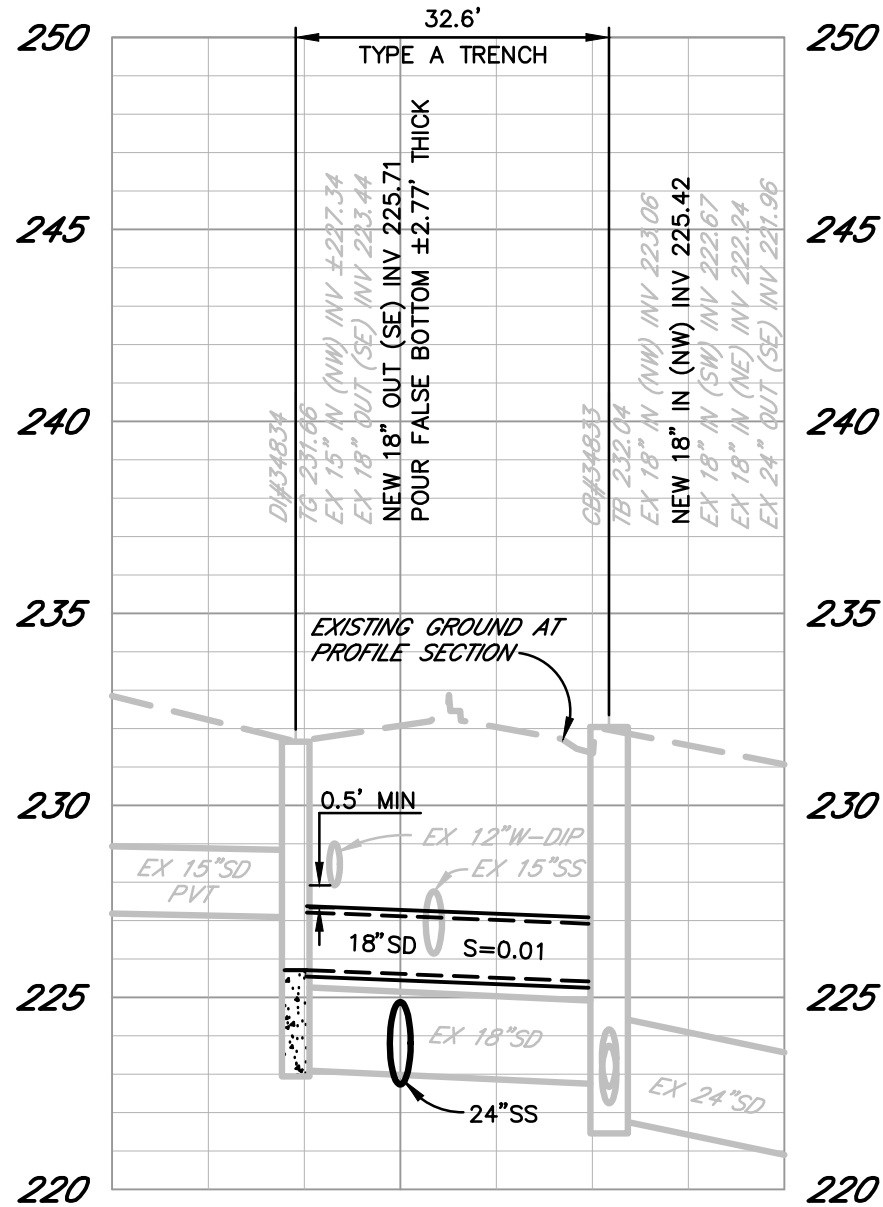

SD PROFILE SECTION
DI#34834 TO CB#34833

SCALE: HORZ. 1" = 20'
VERT. 1" = 5'

REGISTERED PROFESSIONAL ENGINEER
DAVID Y. COHEN
Exp. 05-31-23
VIL
STATE OF CALIFORNIA

City of
Santa Rosa

LOS ALAMOS TRUNK SEWER
REPLACEMENT SEGMENT 1
(STREAMSIDE DRIVE TO ELAINE DRIVE)

UTILITY PLAN & PROFILE
STA.25+75-STA.30+25

CONTRACT NO.
C01903

SHEET 14 OF 33

FILE NO. 2018-0043

DATE: DECEMBER 2022

CHK BY: BLB & BB

SCALE: AS SHOWN

DWN BY: PIT

NO.


DATE

REVISION

BY

MATCHLINE 30+25 - SEE SHEET 14

MATCHLINE 30+25 - SEE SHEET 14

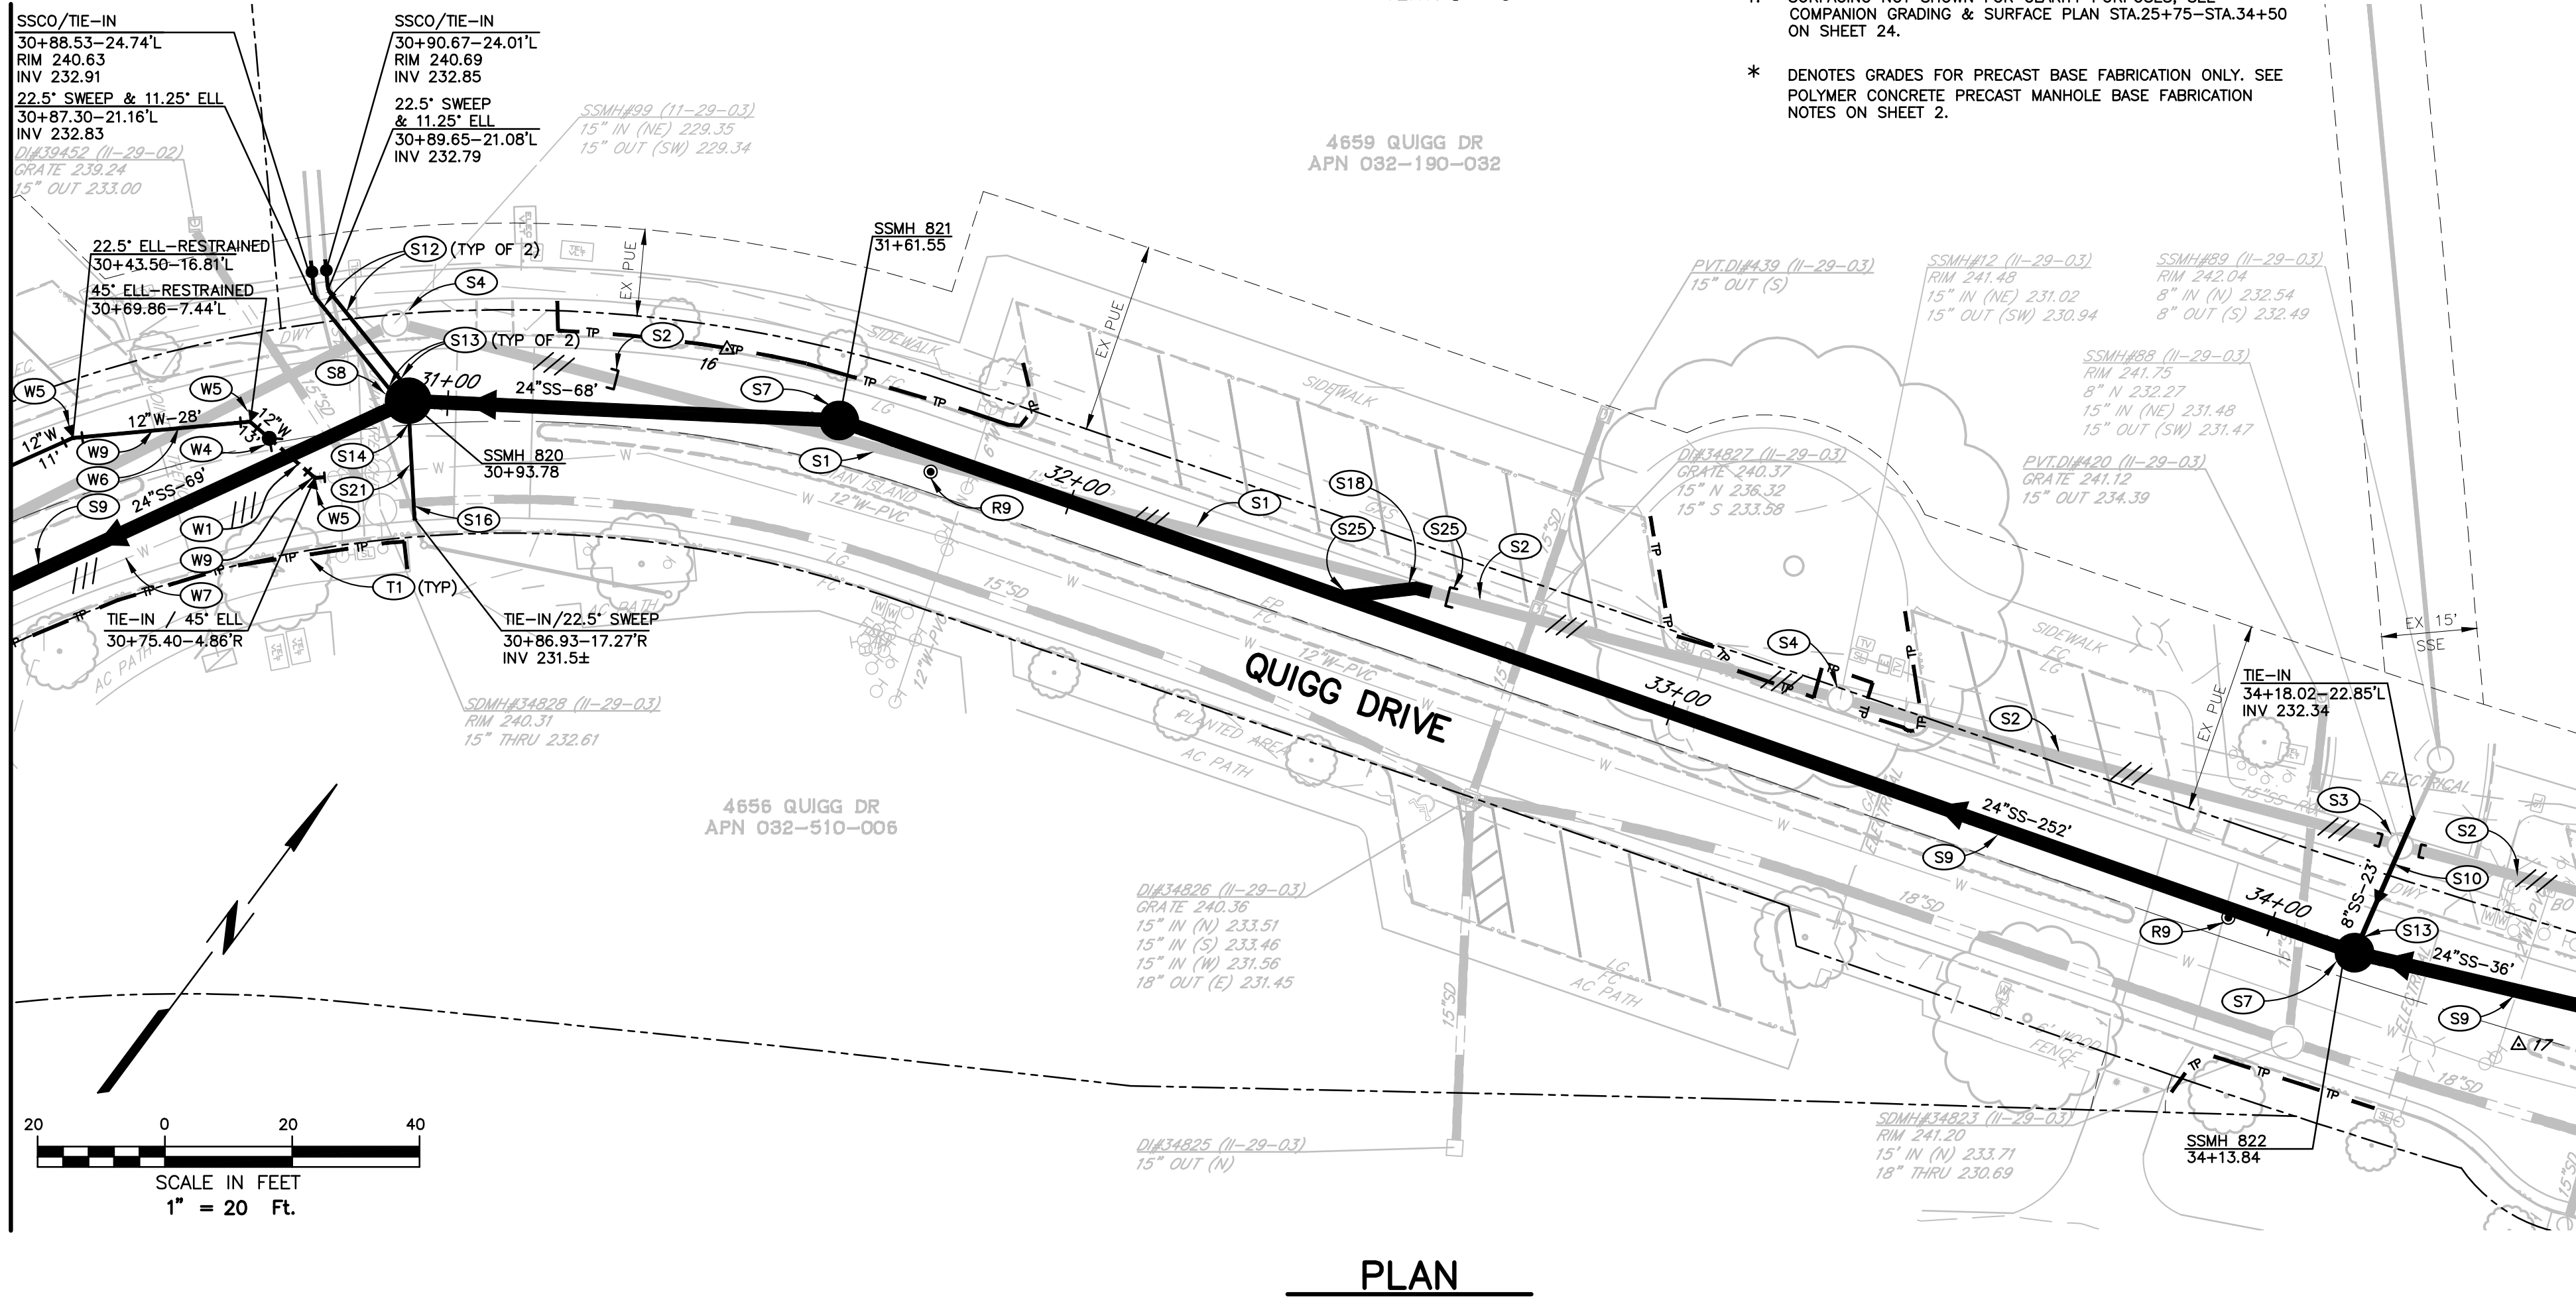

PLAN

PROFILE
SCALE: HORZ. 1" = 20'
VERT. 1" = 5'

SHEET NOTES

- SURFACING NOT SHOWN FOR CLARITY PURPOSES, SEE COMPANION GRADING & SURFACE PLAN STA.25+75-STA.34+50 ON SHEET 24.
- * DENOTES GRADES FOR PRECAST BASE FABRICATION ONLY. SEE POLYMER CONCRETE PRECAST MANHOLE BASE FABRICATION NOTES ON SHEET 2.

MATCHLINE 34+50 - SEE SHEET 16

SS PROFILE SECTION
AT STA 30+93.78

SCALE: HORZ. 1"=20'
VERT. 1"=5'

SS PROFILE SECTION
AT STA 34+13.84

SCALE: HORZ. 1"=20'
VERT. 1"=5'

CONSTRUCTION NOTES

(ONLY NOTES RELEVANT TO THIS SHEET ARE SHOWN)

- REMOVE AND PROPERLY DISPOSE OF EXISTING SANITARY SEWER MAIN WHERE ENCOUNTERED DURING EXCAVATION FOR THE NEW SANITARY SEWER MAIN.
- PLUG EXISTING SANITARY SEWER MAIN AND ABANDON WITH CELLULAR CONCRETE PER ABANDONMENT DETAILS ON SHEET 5. APPLICABLE TO EXISTING SANITARY SEWER MAIN NOT LOCATED WITHIN THE NEW SANITARY SEWER MAIN EXCAVATION.
- REMOVE AND PROPERLY DISPOSE OF EXISTING SANITARY SEWER MANHOLE.
- ABANDON IN PLACE EXISTING SANITARY SEWER MANHOLE SIMILAR TO CITY STANDARD 508 AND PER ABANDONMENT DETAILS ON SHEET 5.
- INSTALL 60" POLYMER CONCRETE SANITARY SEWER MANHOLE PER CITY STD 500 EXCEPT NO COATING REQUIRED, WITH BOLT DOWN LID PER CITY STD 512.
- INSTALL 72" POLYMER CONCRETE SANITARY SEWER MANHOLE PER CITY STD 500 EXCEPT NO COATING REQUIRED, WITH BOLT DOWN LID PER CITY STD 512.
- INSTALL 24" SANITARY SEWER MAIN PER CITY STANDARDS, TRENCH DETAILS PER SHEET 3 AND CITY STD 215.
- INSTALL 8" SANITARY SEWER MAIN PER CITY STANDARDS, TRENCH DETAIL PER PLAN AND CITY STD 215.
- INSTALL 4" SANITARY SEWER LATERAL AND CLEANOUT SIMILAR TO CITY STD 513A. REMOVE OR ABANDON A PORTION OF EXISTING LATERAL PER CITY STD 507. CLEANOUT BOXES IN ROADWAY OR UNIMPROVED AREAS SHALL BE CHRISTY MODEL G5 WITH LID LABELED "SEWER" AND CONCRETE COLLAR SIMILAR TO CITY STD 877.
- CONNECT TO NEW MANHOLE WITHIN INSIDE DROP PER CITY STD 503.
- CONNECT TO NEW POLYMER CONCRETE MANHOLE BASE AT THE PRECAST FABRICATION BASE INVERT ELEVATION INDICATED ON THE PROFILE. INVERT SHALL BE LOCATED AT OR ABOVE THE INVERT OF THE OUTLET PIPE CROWN PER CITY STD.
- POT HOLE PRIOR TO ANY INSTALLATION OF NEW SEWER.
- INSTALL TEMPORARY 15" SANITARY SEWER MAIN, 45" SWEEP, 15"x24" REDUCER COUPLING, 24" WYE AND COUPLINGS. INSTALL MISSION COUPLING MODEL WRO61516ARC AT CONNECTION BETWEEN NEW TEMPORARY AND EXISTING SANITARY SEWER MAIN. SEE CONCEPTUAL BYPASS PUMPING PLAN ON SHEET 7 FOR ADDITIONAL INFORMATION.
- INSTALL 4" SANITARY SEWER LATERAL SIMILAR TO CITY STD 513A AND CONNECT TO EXISTING LATERAL NEAR LIP OF GUTTER. REMOVE OR ABANDON EXISTING LATERAL PER CITY STD 507.
- FOLLOWING COMPLETION OF NEW UPSTREAM TRUNK SEWER, REMOVE TEMPORARY 24" SANITARY SEWER WYE, INSTALL PIPE SECTION WITH FULL SLIP PVC COUPLINGS FOR C-900, PLUG EXISTING SANITARY SEWER AND ABANDON PER NOTE S2.
- UPON SATISFACTORY COMPLETION OF WATER MAIN TESTING, MAKE WATER MAIN TIE IN AS A SINGLE OPERATION UNDER AUTHORIZED CITY INSPECTION. INSTALL FITTINGS AND COUPLINGS AS NECESSARY TO MAKE GRADE OR ALIGNMENT TRANSITION. RESTRAIN ALL JOINTS.
- INSTALL TEMPORARY BLOWOFF PER CITY STD 859.
- INSTALL THRUST BLOCK PER CITY STD 854.
- INSTALL 12" PVC WATER MAIN PER CITY STDs WITH BELL RESTRAINTS.
- REMOVE EXISTING WATER MAIN WHERE ENCOUNTERED DURING EXCAVATION FOR NEW SEWER. ABANDON EXISTING WATER MAIN PER CITY STD 507 WHERE EXISTING WATER MAIN EXTENDS BEYOND EXCAVATION LIMITS.
- POT HOLE PRIOR TO ANY INSTALLATION OF NEW WATER.
- TREE PROTECTION FENCE PER DETAIL ON SHEET 5.
- REPLACE CITY MONUMENT PER CITY STD 280. NOTIFY CITY SURVEY DEPARTMENT BEFORE CONSTRUCTION FOR CORNER RECORD SURVEY.

LOS ALAMOS TRUNK SEWER
REPLACEMENT SEGMENT 1
(STREAMSIDE DRIVE TO ELAINE DRIVE)

UTILITY PLAN & PROFILE
STA.30+25-STA.34+50

Brelje & Race
CONSULTING ENGINEERS
475 Aviation Blvd., Suite 120 • Santa Rosa, CA 95403 • 707-576-1322
www.brelje.com


SCALE: AS SHOWN
DWN BY: PIT

DATE: DECEMBER 2022
CHK BY: BLB & BB


CONTRACT NO.
C01903

SHEET 15 OF 33


FILE NO. 2018-0043

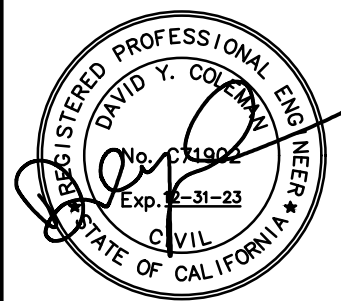

City of
Santa Rosa

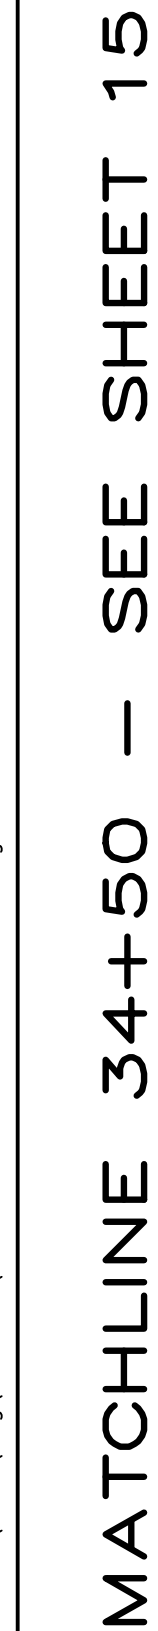


1. SURFACING NOT SHOWN FOR CLARITY PURPOSES, SEE COMPANION GRADING & SURFACE PLAN STA.34+50-STA.43+00 ON SHEET 25.
- * DENOTES GRADES FOR PRECAST BASE FABRICATION ONLY. SEE POLYMER CONCRETE PRECAST MANHOLE BASE FABRICATION NOTES ON SHEET 2.

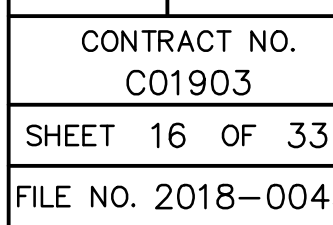


MATCHLINE 38+50 — SEE SHEET 16

MATCHLINE 38+50 — SEE SHEET 16

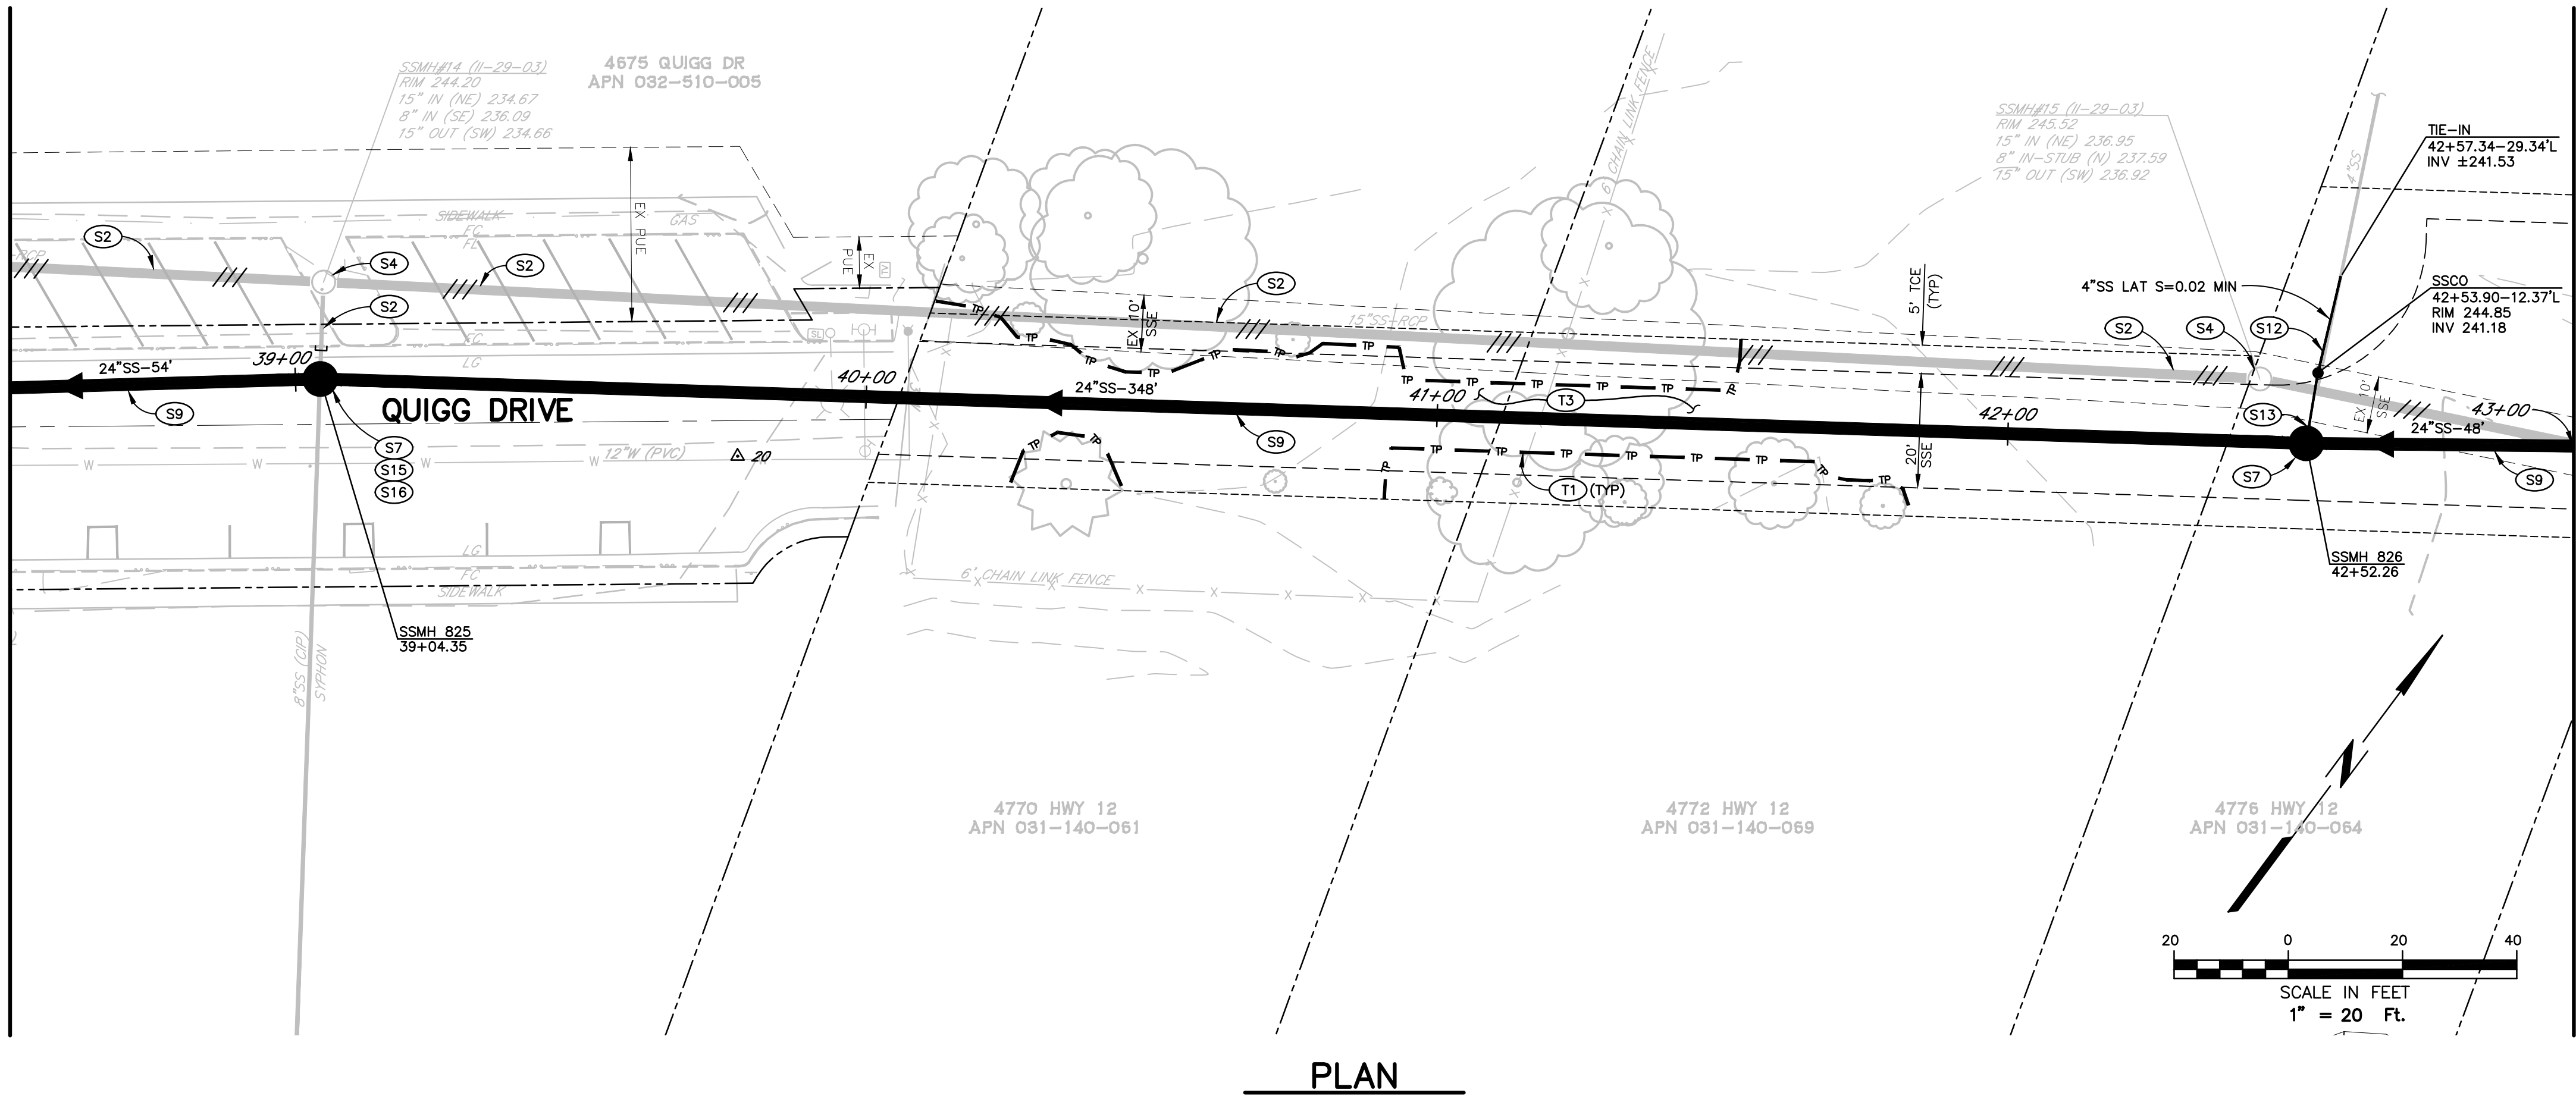

PLAN

PROFILE
SCALE: HORZ. 1" = 20'
VERT. 1" = 5'

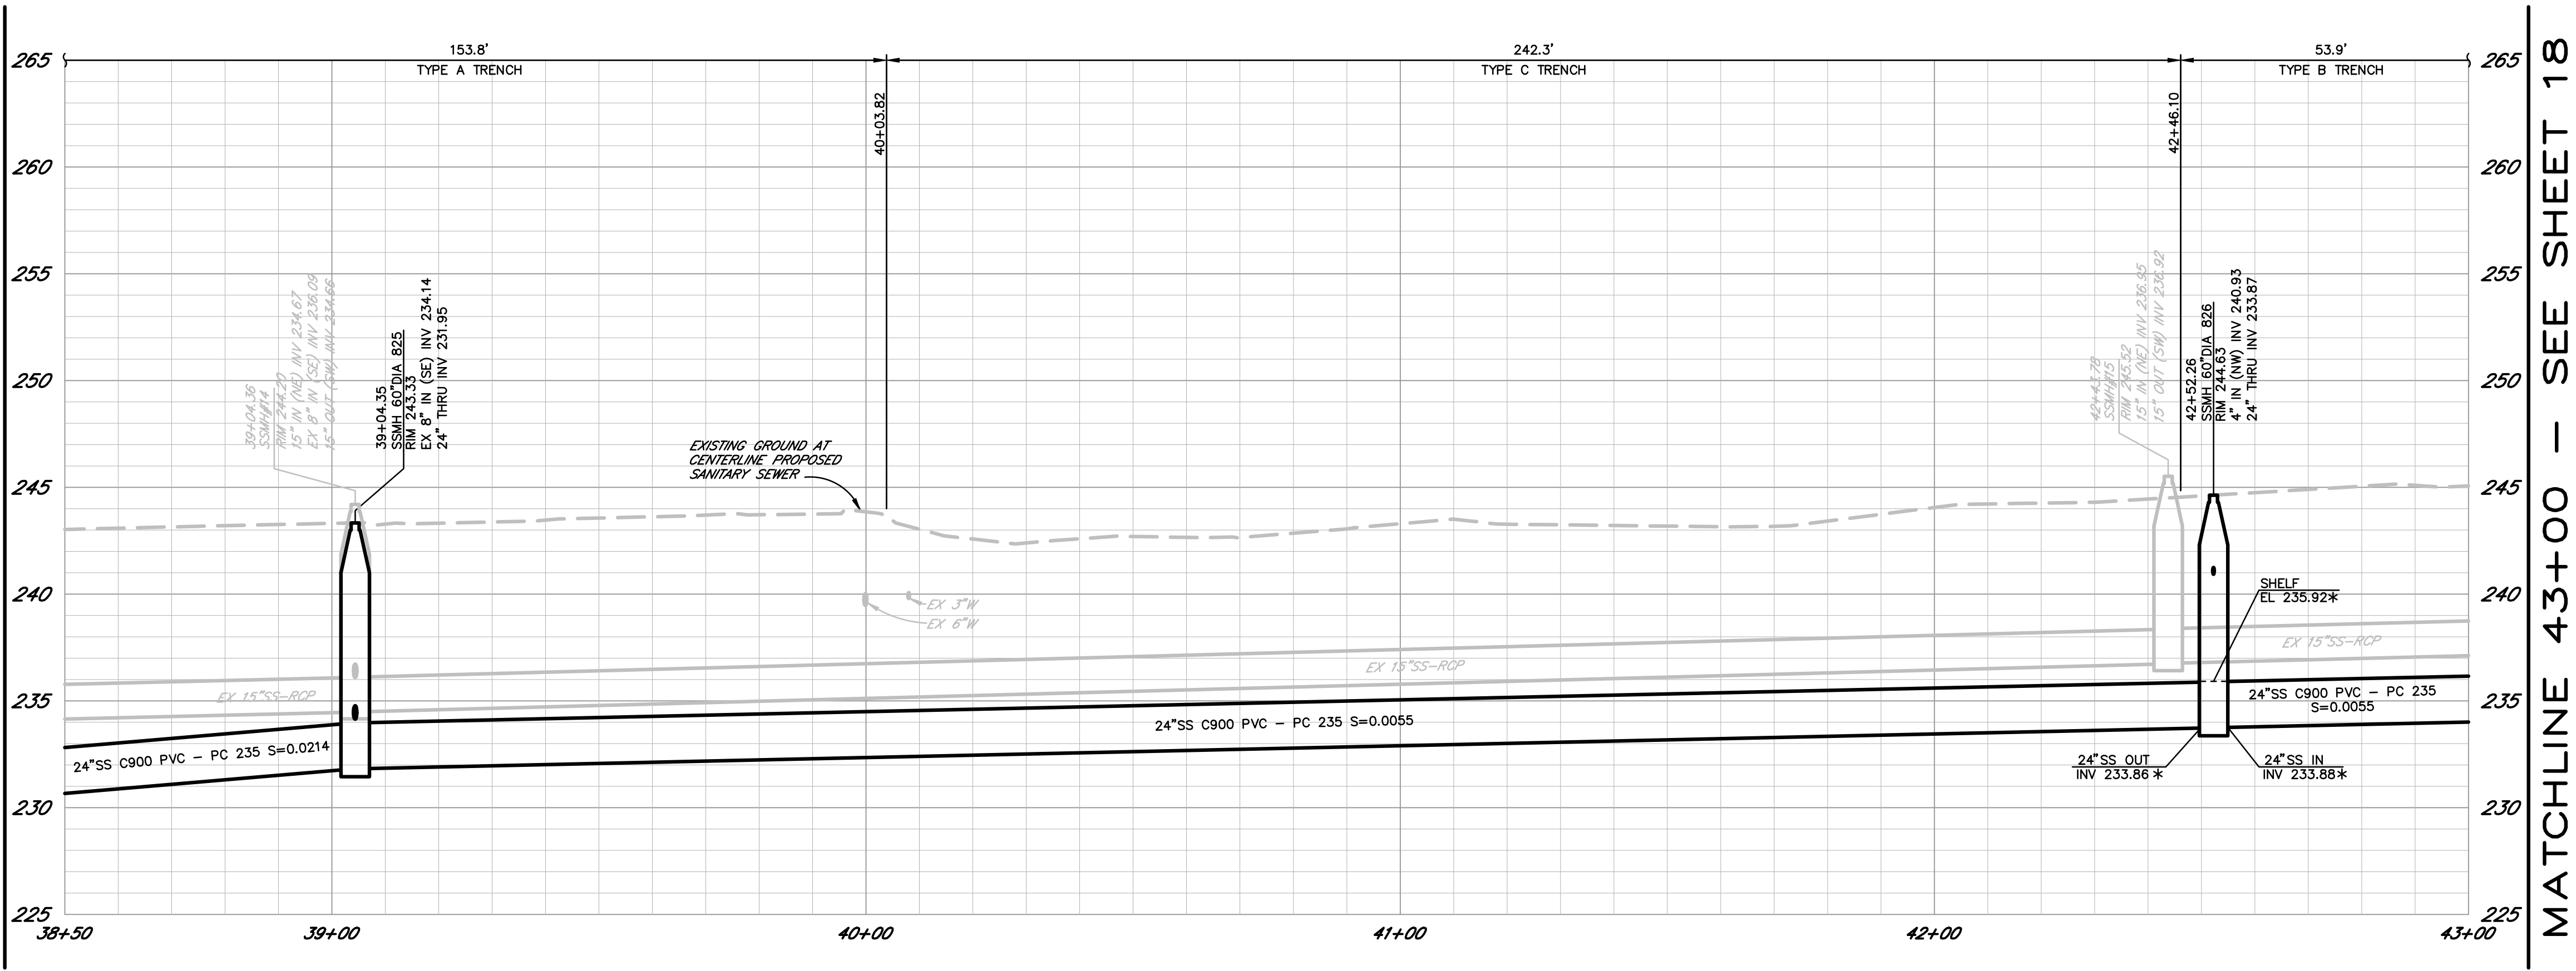

MATCHLINE 43+00 — SEE SHEET 18


CONSTRUCTION NOTES

(ONLY NOTES RELEVANT TO THIS SHEET ARE SHOWN)

- (S2) PLUG EXISTING SANITARY SEWER MAIN AND ABANDON WITH CELLULAR CONCRETE PER ABANDONMENT DETAILS ON SHEET 5. APPLICABLE TO EXISTING SANITARY SEWER MAIN NOT LOCATED WITHIN THE NEW SANITARY SEWER MAIN EXCAVATION.
- (S4) ABANDON IN PLACE EXISTING SANITARY SEWER MANHOLE SIMILAR TO CITY STANDARD 508 AND PER ABANDONMENT DETAILS ON SHEET 5.
- (S7) INSTALL 60" POLYMER CONCRETE SANITARY SEWER MANHOLE PER CITY STD 500 EXCEPT NO COATING REQUIRED, WITH BOLT DOWN LID PER CITY STD 512.
- (S9) INSTALL 24" SANITARY SEWER MAIN PER CITY STANDARDS, TRENCH DETAILS PER SHEET 3 AND CITY STD 215.
- (S12) INSTALL 4" SANITARY SEWER LATERAL AND CLEANOUT SIMILAR TO CITY STD 513A. REMOVE OR ABANDON A PORTION OF EXISTING LATERAL PER CITY STD 507. CLEANOUT BOXES IN ROADWAY OR UNIMPROVED AREAS SHALL BE CHRISTY MODEL G5 WITH LID LABELED "SEWER" AND CONCRETE COLLAR SIMILAR TO CITY STD 877.
- (S13) CONNECT TO NEW MANHOLE WITHIN INSIDE DROP PER CITY STD 503.
- (S15) CONSTRUCT POURED-IN-PLACE CONCRETE MANHOLE BASE AROUND EXISTING SEWER. GROUT SMOOTH FLOW LINES FROM THE EXISTING SANITARY SEWER, CUT OUT EXISTING SANITARY SEWER MAIN ONCE NEW SANITARY SEWER MAIN DOWNSTREAM IS IN SERVICE. PLUG EXISTING SANITARY SEWER TO BE ABANDONED WITH CONCRETE PER CITY STANDARD 507 AND COAT MANHOLE BASE PER CITY CONSTRUCTION STANDARD SPECIFICATION 130-1.07.
- (S16) POTHOLE PRIOR TO ANY INSTALLATION OF NEW SEWER.
- (T1) TREE PROTECTION FENCE PER DETAIL ON SHEET 5.
- (T3) CITY ARBORIST SHALL BE ON-SITE DURING EXCAVATION WITHIN THE ROOT ZONE OF EXISTING TREES. IF ROOTS LARGER THAN 2" DIAMETER ARE FOUND, THEY SHALL BE CLEANLY CUT ACROSS THE FACE OF THE ROOT AT THE DIRECTION OF THE ARBORIST.

SHEET NOTES

- SURFACING NOT SHOWN FOR CLARITY PURPOSES, SEE COMPANION GRADING & SURFACE PLAN STA.34+50-STA.43+00 ON SHEET 25.
 - TRUNK SEWER BETWEEN SSMH 826 AND SSMH 827 IS OFFSET FROM CONTROL ALIGNMENT. SEE LAYOUT ON SHEET 7.
- * DENOTES GRADES FOR PRECAST BASE FABRICATION ONLY. SEE POLYMER CONCRETE PRECAST MANHOLE BASE FABRICATION NOTES ON SHEET 2.

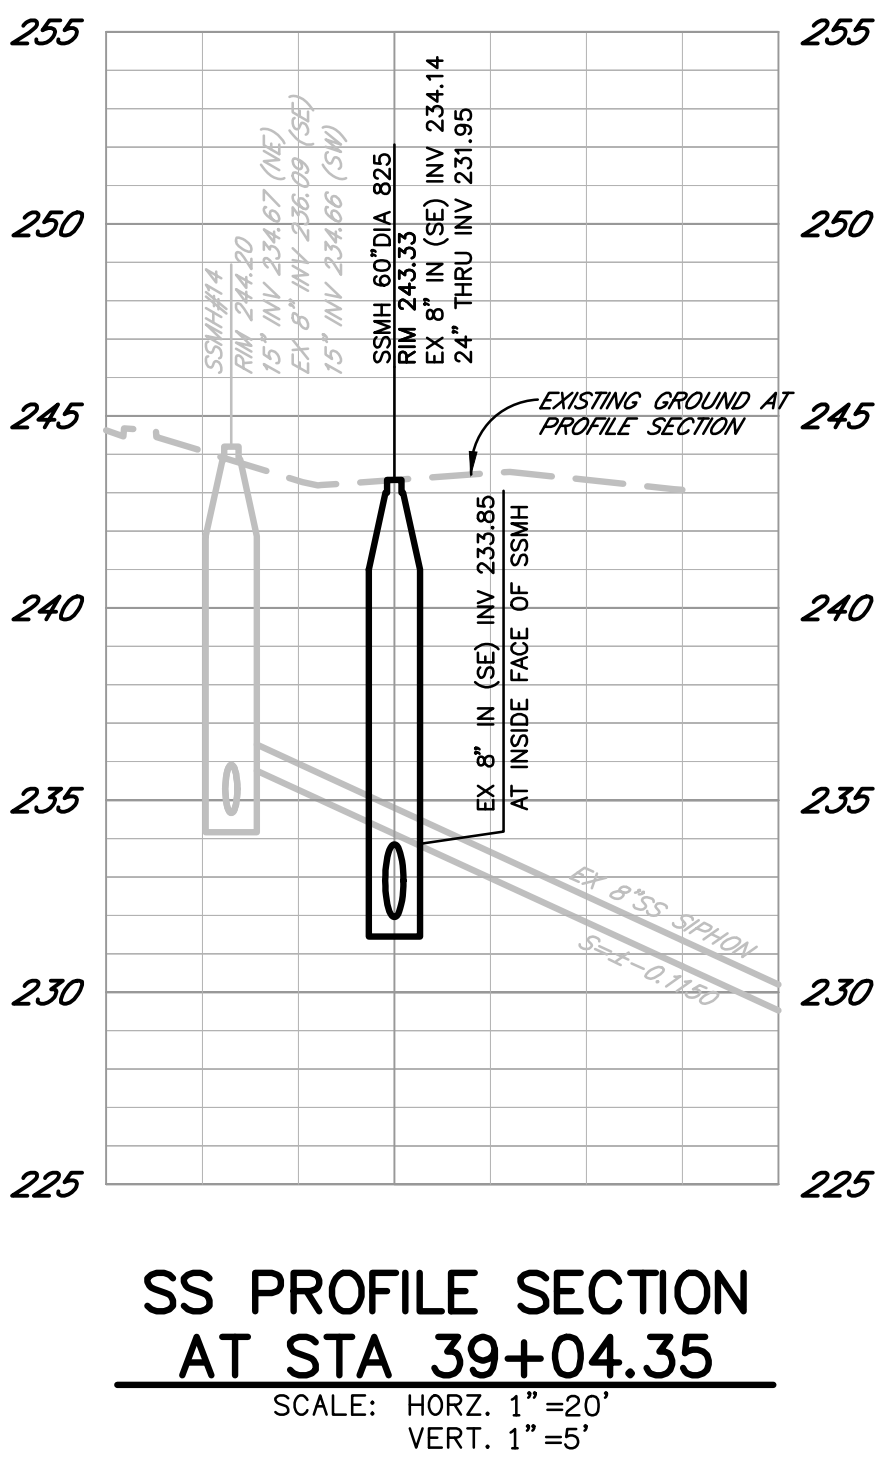

SS PROFILE SECTION
AT STA. 39+04.35

SCALE: HORZ. 1" = 20'
VERT. 1" = 5'

LOS ALAMOS TRUNK SEWER
REPLACEMENT SEGMENT 1
(STREAMSIDE DRIVE TO ELAINE DRIVE)

UTILITY PLAN & PROFILE
STA.38+50-STA.43+00

Brelje & Race
CONSULTING ENGINEERS
475 Aviation Blvd. • Suite 120 • Santa Rosa, CA 95403 • 707-576-1322
www.breco.com

SCALE: AS SHOWN

DATE: DECEMBER 2022

CHK BY: BLB & BB

DWN BY: PIT

NO.	DATE	REVISION	BY

City of
Santa Rosa



CONTRACT NO.
C01903


SHEET 17 OF 33

FILE NO. 2018-0043


MATCHLINE 43+00 - SEE SHEET 17



* DENOTES GRADES FOR PRECAST BASE FABRICATION ONLY. SEE POLYMER CONCRETE PRECAST MANHOLE BASE FABRICATION NOTES ON SHEET 2.

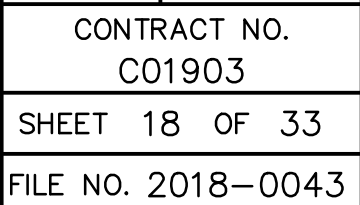

MATCHLINE 47+50 — SEE SHEET 18

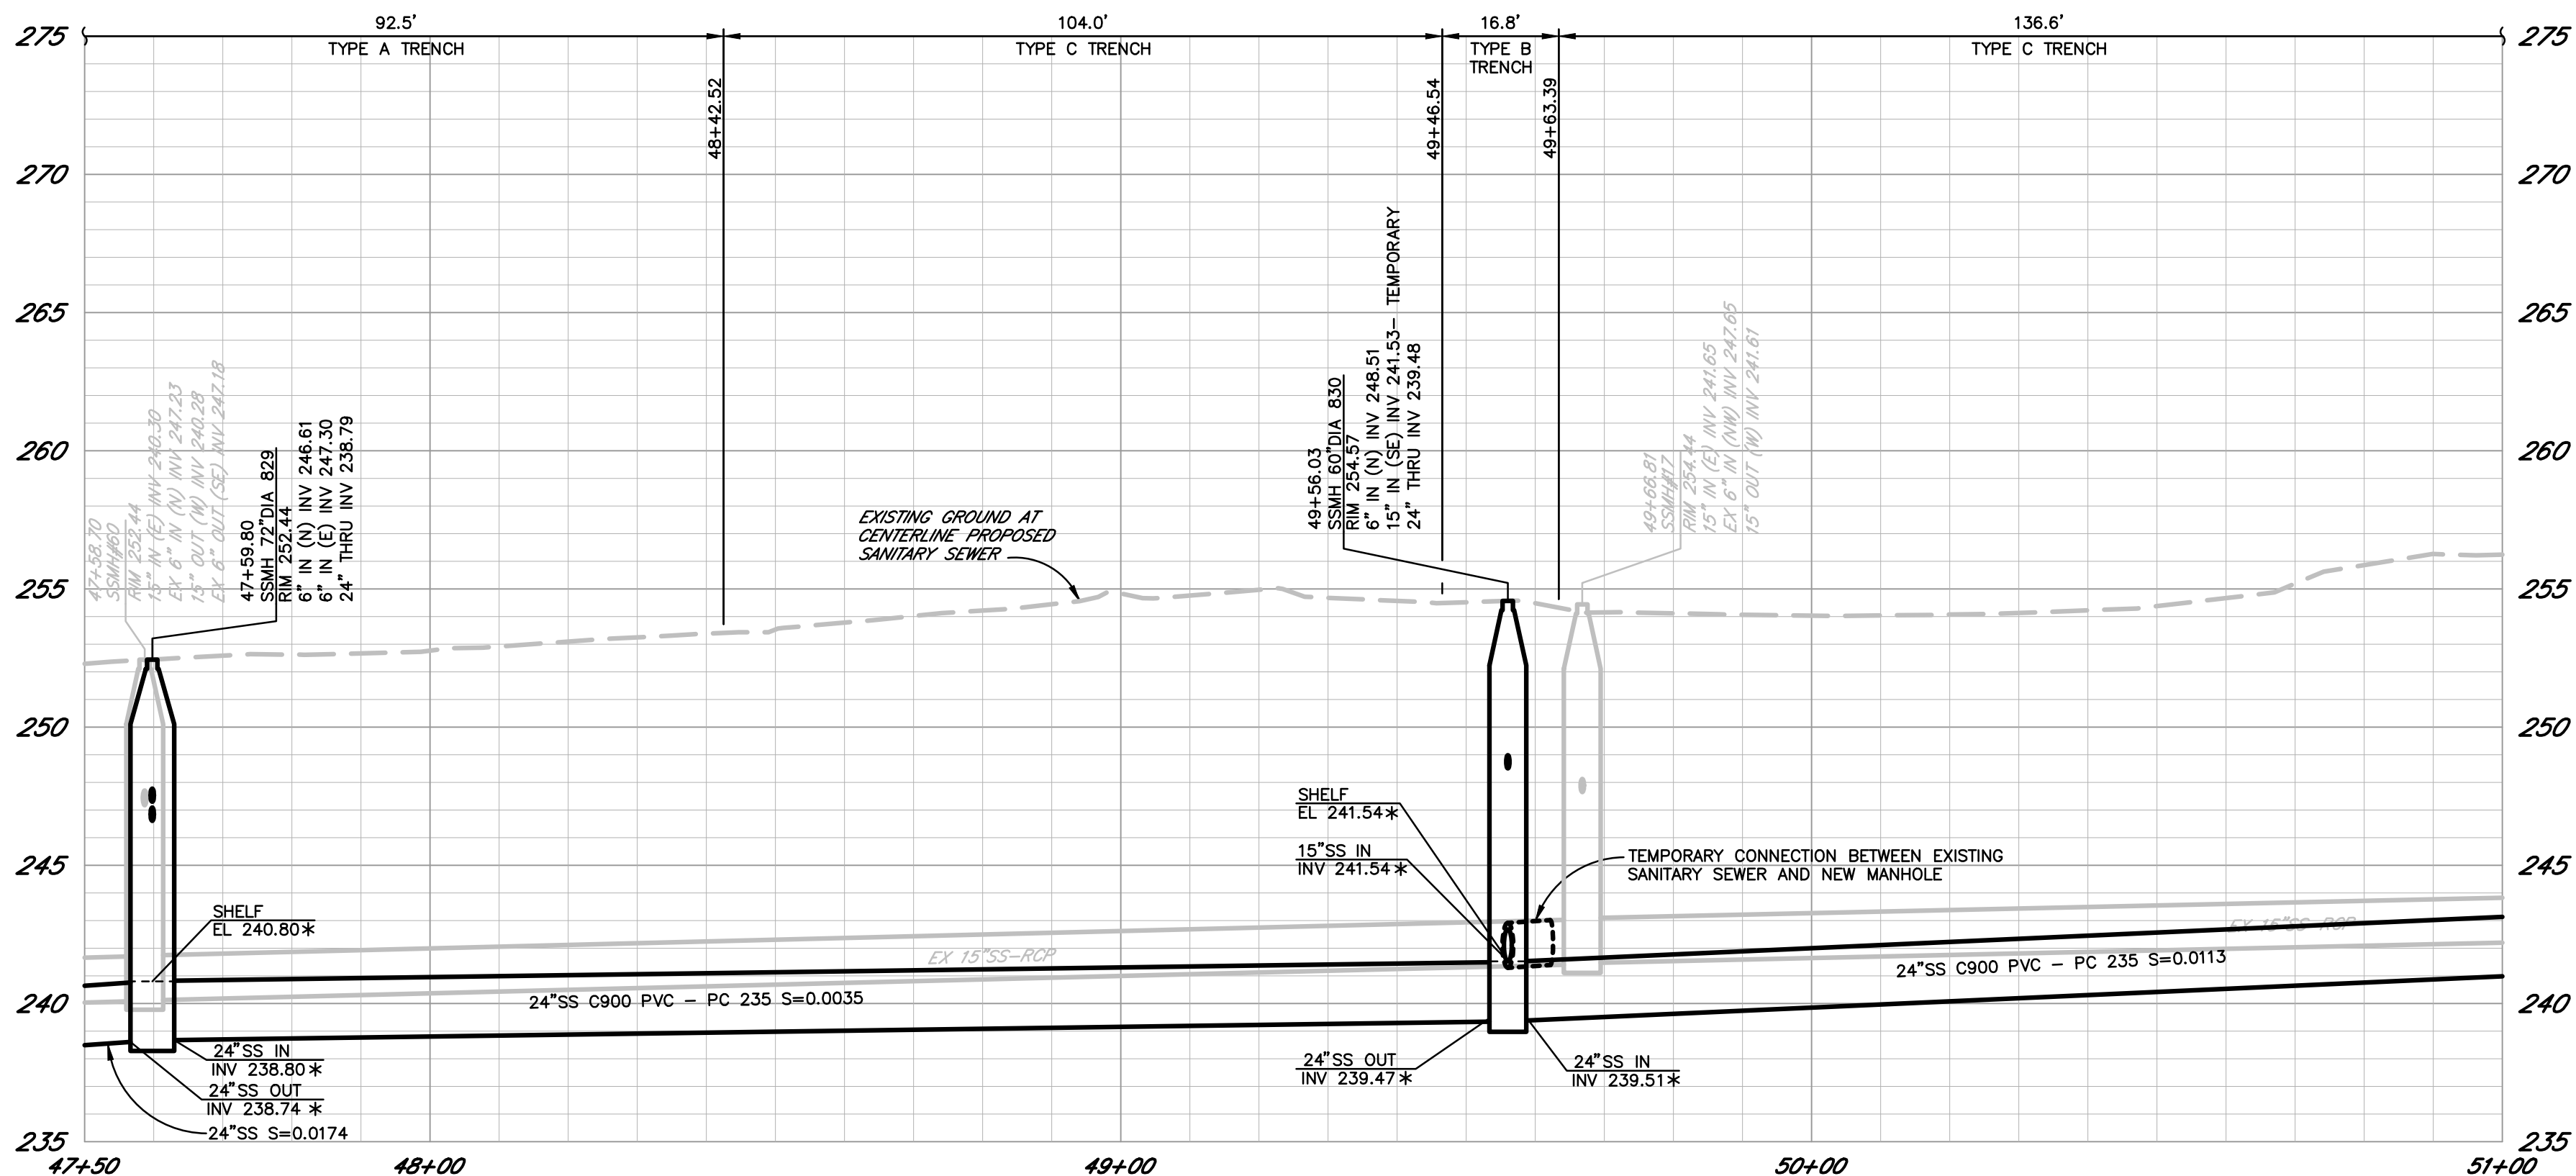

MATCHLINE 51+00 — SEE SHEET 20

PROFILE


SCALE: HORIZ. 1" = 20'
VERT. 1" = 5'

SHEET NOTE

1. SURFACING NOT SHOWN FOR CLARITY PURPOSES, SEE COMPANION GRADING & SURFACE PLAN STA.43+00-STA.51+00 ON SHEET 28.

* DENOTES GRADES FOR PRECAST BASE FABRICATION ONLY. SEE POLYMER CONCRETE PRECAST MANHOLE BASE FABRICATION NOTES ON SHEET 2.

MATCHLINE 47+50 — SEE SHEET 18

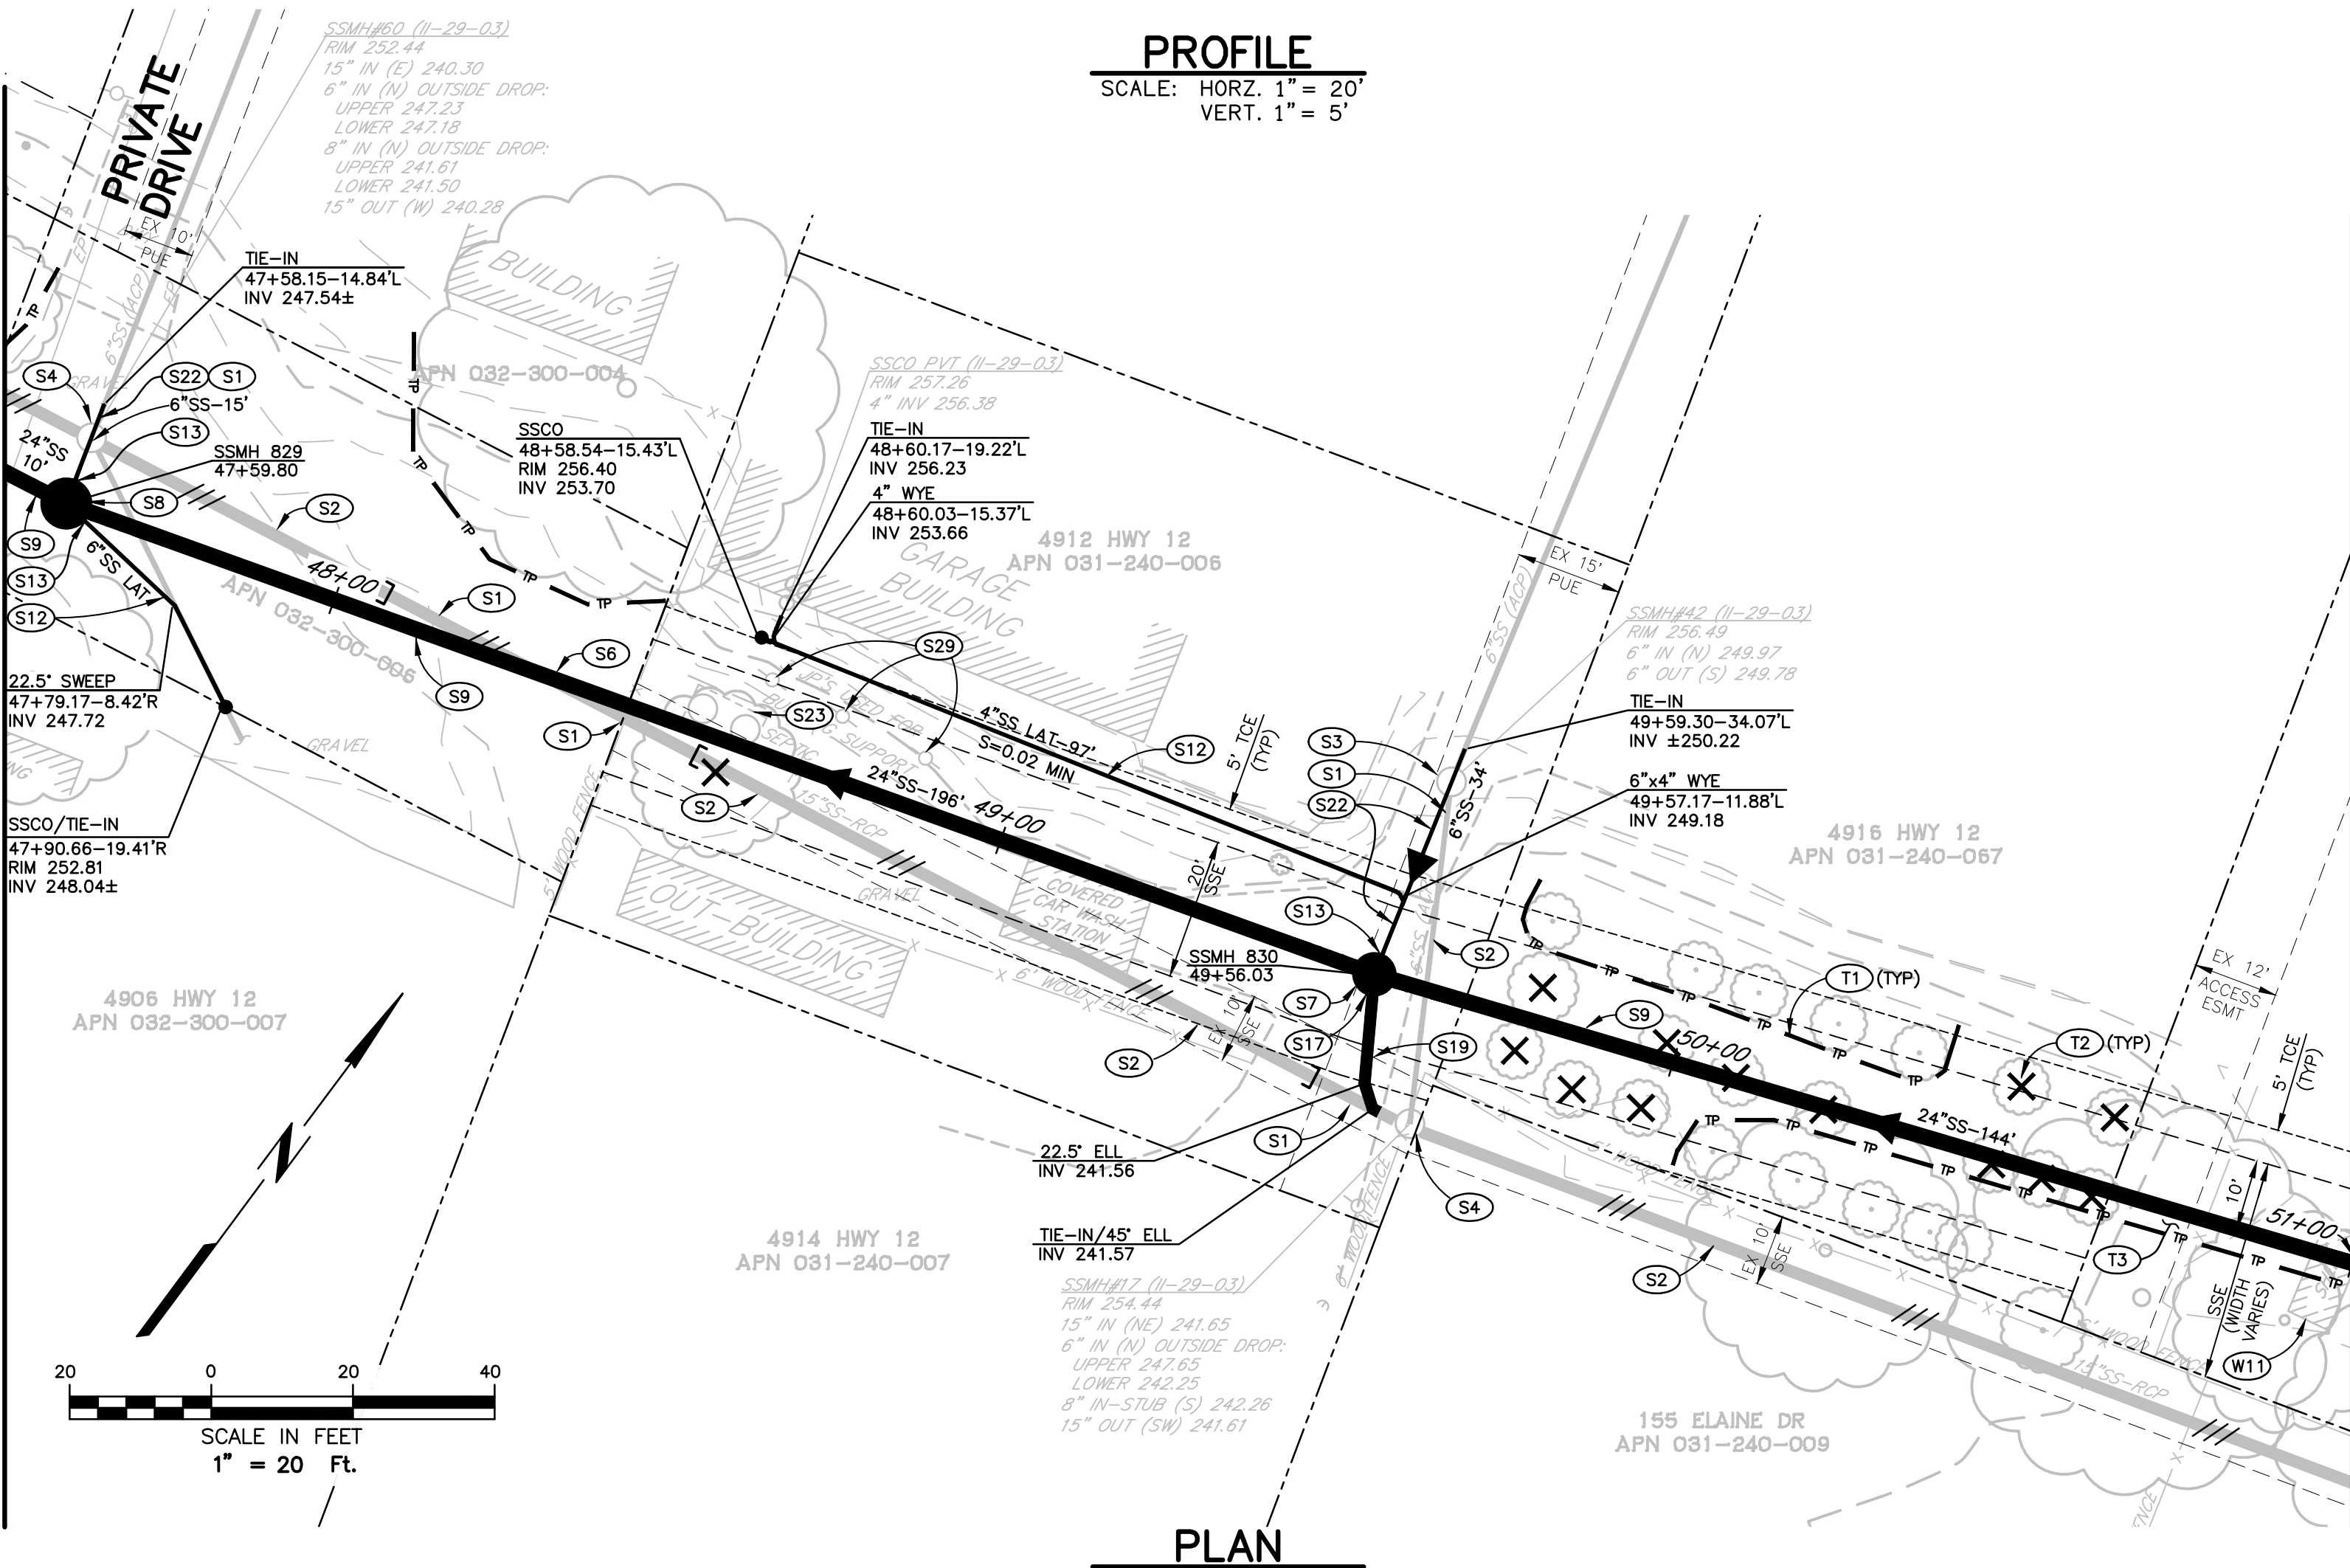

PLAN

MATCHLINE 51+00 — SEE SHEET 20

SS PROFILE SECTION AT STA 47+59.80

SCALE: HORIZ. 1" = 20'
VERT. 1" = 5'

SS PROFILE SECTION AT STA 49+56.03

SCALE: HORIZ. 1" = 20'
VERT. 1" = 5'

CONSTRUCTION NOTES

(ONLY NOTES RELEVANT TO THIS SHEET ARE SHOWN)

- (S1) REMOVE AND PROPERLY DISPOSE OF EXISTING SANITARY SEWER MAIN WHERE ENCOUNTERED DURING EXCAVATION FOR THE NEW SANITARY SEWER MAIN.
- (S2) PLUG EXISTING SANITARY SEWER MAIN AND ABANDON WITH CELLULAR CONCRETE PER ABANDONMENT DETAILS ON SHEET 5. APPLICABLE TO EXISTING SANITARY SEWER MAIN NOT LOCATED WITHIN THE NEW SANITARY SEWER MAIN EXCAVATION.
- (S3) REMOVE AND PROPERLY DISPOSE OF EXISTING SANITARY SEWER MANHOLE.
- (S4) ABANDON IN PLACE EXISTING SANITARY SEWER MANHOLE SIMILAR TO CITY STANDARD 508 AND PER ABANDONMENT DETAILS ON SHEET 5.
- (S6) TRUNK SEWER BYPASS PUMPING REQUIRED, SEE CONCEPTUAL TRUNK SEWER BYPASS PUMPING PLAN ON SHEET 7 FOR ADDITIONAL INFORMATION.
- (S7) INSTALL 60" POLYMER CONCRETE SANITARY SEWER MANHOLE PER CITY STD 500 EXCEPT NO COATING REQUIRED, WITH BOLT DOWN LID PER CITY STD 512.
- (S8) INSTALL 72" POLYMER CONCRETE SANITARY SEWER MANHOLE PER CITY STD 500 EXCEPT NO COATING REQUIRED, WITH BOLT DOWN LID PER CITY STD 512.
- (S9) INSTALL 24" SANITARY SEWER MAIN PER CITY STANDARDS, TRENCH DETAILS PER SHEET 3 AND CITY STD 215.
- (S12) INSTALL 4" SANITARY SEWER LATERAL AND CLEANOUT SIMILAR TO CITY STD 513A. REMOVE OR ABANDON A PORTION OF EXISTING LATERAL PER CITY STD 507. CLEANOUT BOXES IN ROADWAY OR UNIMPROVED AREAS SHALL BE CHRISTY MODEL G5 WITH LID LABELED "SEWER" AND CONCRETE COLLAR SIMILAR TO CITY STD 877.
- (S13) CONNECT TO NEW MANHOLE WITHIN INSIDE DROP PER CITY STD 503.
- (S17) FOLLOWING COMPLETION OF NEW UPSTREAM TRUNK SEWER, REMOVE AND ABANDON TEMPORARY CONNECTION TO NEW TRUNK SEWER MANHOLE PER DETAIL ON SHEET 5. SEE CONCEPTUAL BYPASS PUMPING PLAN ON SHEET 7 FOR ADDITIONAL INFORMATION.
- (S19) INSTALL TEMPORARY 15" SANITARY SEWER MAIN, 45' SWEEP, 22.5" SWEEP, COUPLINGS, AND CONNECTION BETWEEN EXISTING SANITARY SEWER MAIN AND NEW SANITARY SEWER MANHOLE. SEE CONCEPTUAL BYPASS PUMPING PLAN ON SHEET 7 FOR ADDITIONAL INFORMATION.
- (S22) INSTALL 6" SANITARY SEWER MAIN PER CITY STD. TRENCH DETAIL PER PLAN AND CITY STD 215.
- (S23) REMOVE AND DISPOSE OF EXISTING SEPTIC TANK. CONTRACTOR SHALL OBTAIN PERMIT AND FOLLOW THE REQUIREMENTS OF A WLS-002 SEPTIC TANK DESTRUCTION PERMIT FROM THE COUNTY OF SONOMA.
- (S29) CONTRACTOR SHALL PROVIDE A POSITIVE PRESSURE SHORING SYSTEM PER SECTION 106 OF THE TECHNICAL SPECIFICATIONS DURING TRUNK SEWER CONSTRUCTION ADJACENT TO EXISTING WOODEN POLES SUPPORTING EXISTING BUILDINGS.
- (T1) TREE PROTECTION FENCE PER DETAIL ON SHEET 5.
- (T2) TREE AND STUMP TO BE REMOVED. PROVIDE TWO (2) 15 GALLON LIVE OAKS, AT LOCATIONS TO BE DETERMINED BY CITY INSPECTOR PER CITY STD 101A.
- (T3) CITY ARBORIST SHALL BE ON-SITE DURING EXCAVATION WITHIN THE ROOT ZONE OF EXISTING TREES. IF ROOTS LARGER THAN 2" DIAMETER ARE FOUND, THEY SHALL BE CLEANLY CUT ACROSS THE FACE OF THE ROOT AT THE DIRECTION OF THE ARBORIST.
- (W1) DEMOLISH EXISTING WELL HOUSE BUILDING AND ABANDON EXISTING WELL. WELL ABANDONMENT AND DESTRUCTION SHALL BE PERFORMED BY A C-57 WELL DRILLING CONTRACTOR. CONTRACTOR SHALL COMPLETE WATER SYSTEM WORK INDICATED ON SHEET 28 PRIOR TO ANY WORK WITHIN 50 FEET OF THE EXISTING WELL. CONTRACTOR SHALL OBTAIN A WELL ABANDONMENT PERMIT FROM THE COUNTY OF SONOMA AND FOLLOW THE REQUIREMENTS OF SECTION 258-7 OF THE SONOMA COUNTY CODE.

REGISTERED PROFESSIONAL ENGINEER
DAVID Y. COLEMAN
Exp. 03-31-23
CIVIL
STATE OF CALIFORNIA

City of
Santa Rosa

REGISTERED PROFESSIONAL ENGINEER
BREJE & RACE CONSULTING ENGINEERS
475 Aviation Blvd., Suite 120 • Santa Rosa, CA 95403 • 707-576-1322
www.breje.com

DATE: DECEMBER 2022
CHK BY: BLB & BB
DWN BY: PIT
SCALE: AS SHOWN

LOS ALAMOS TRUNK SEWER
REPLACEMENT SEGMENT 1
(STREAMSIDE DRIVE TO ELAINE DRIVE)

UTILITY PLAN & PROFILE
STA.47+50-STA.51+00


CONTRACT NO.
C01903
SHEET 19 OF 33
FILE NO. 2018-0043

MATCHLINE 8+00 -
SEE SHEET 21 BELOW LEFT


MATCHLINE 12+25 -
SEE ABOVE RIGHT

MATCHLINE 16+75 -
SEE SHEET 23 BOVE LEFT

MATCHLINE 12+25 - SEE BELOW LEFT

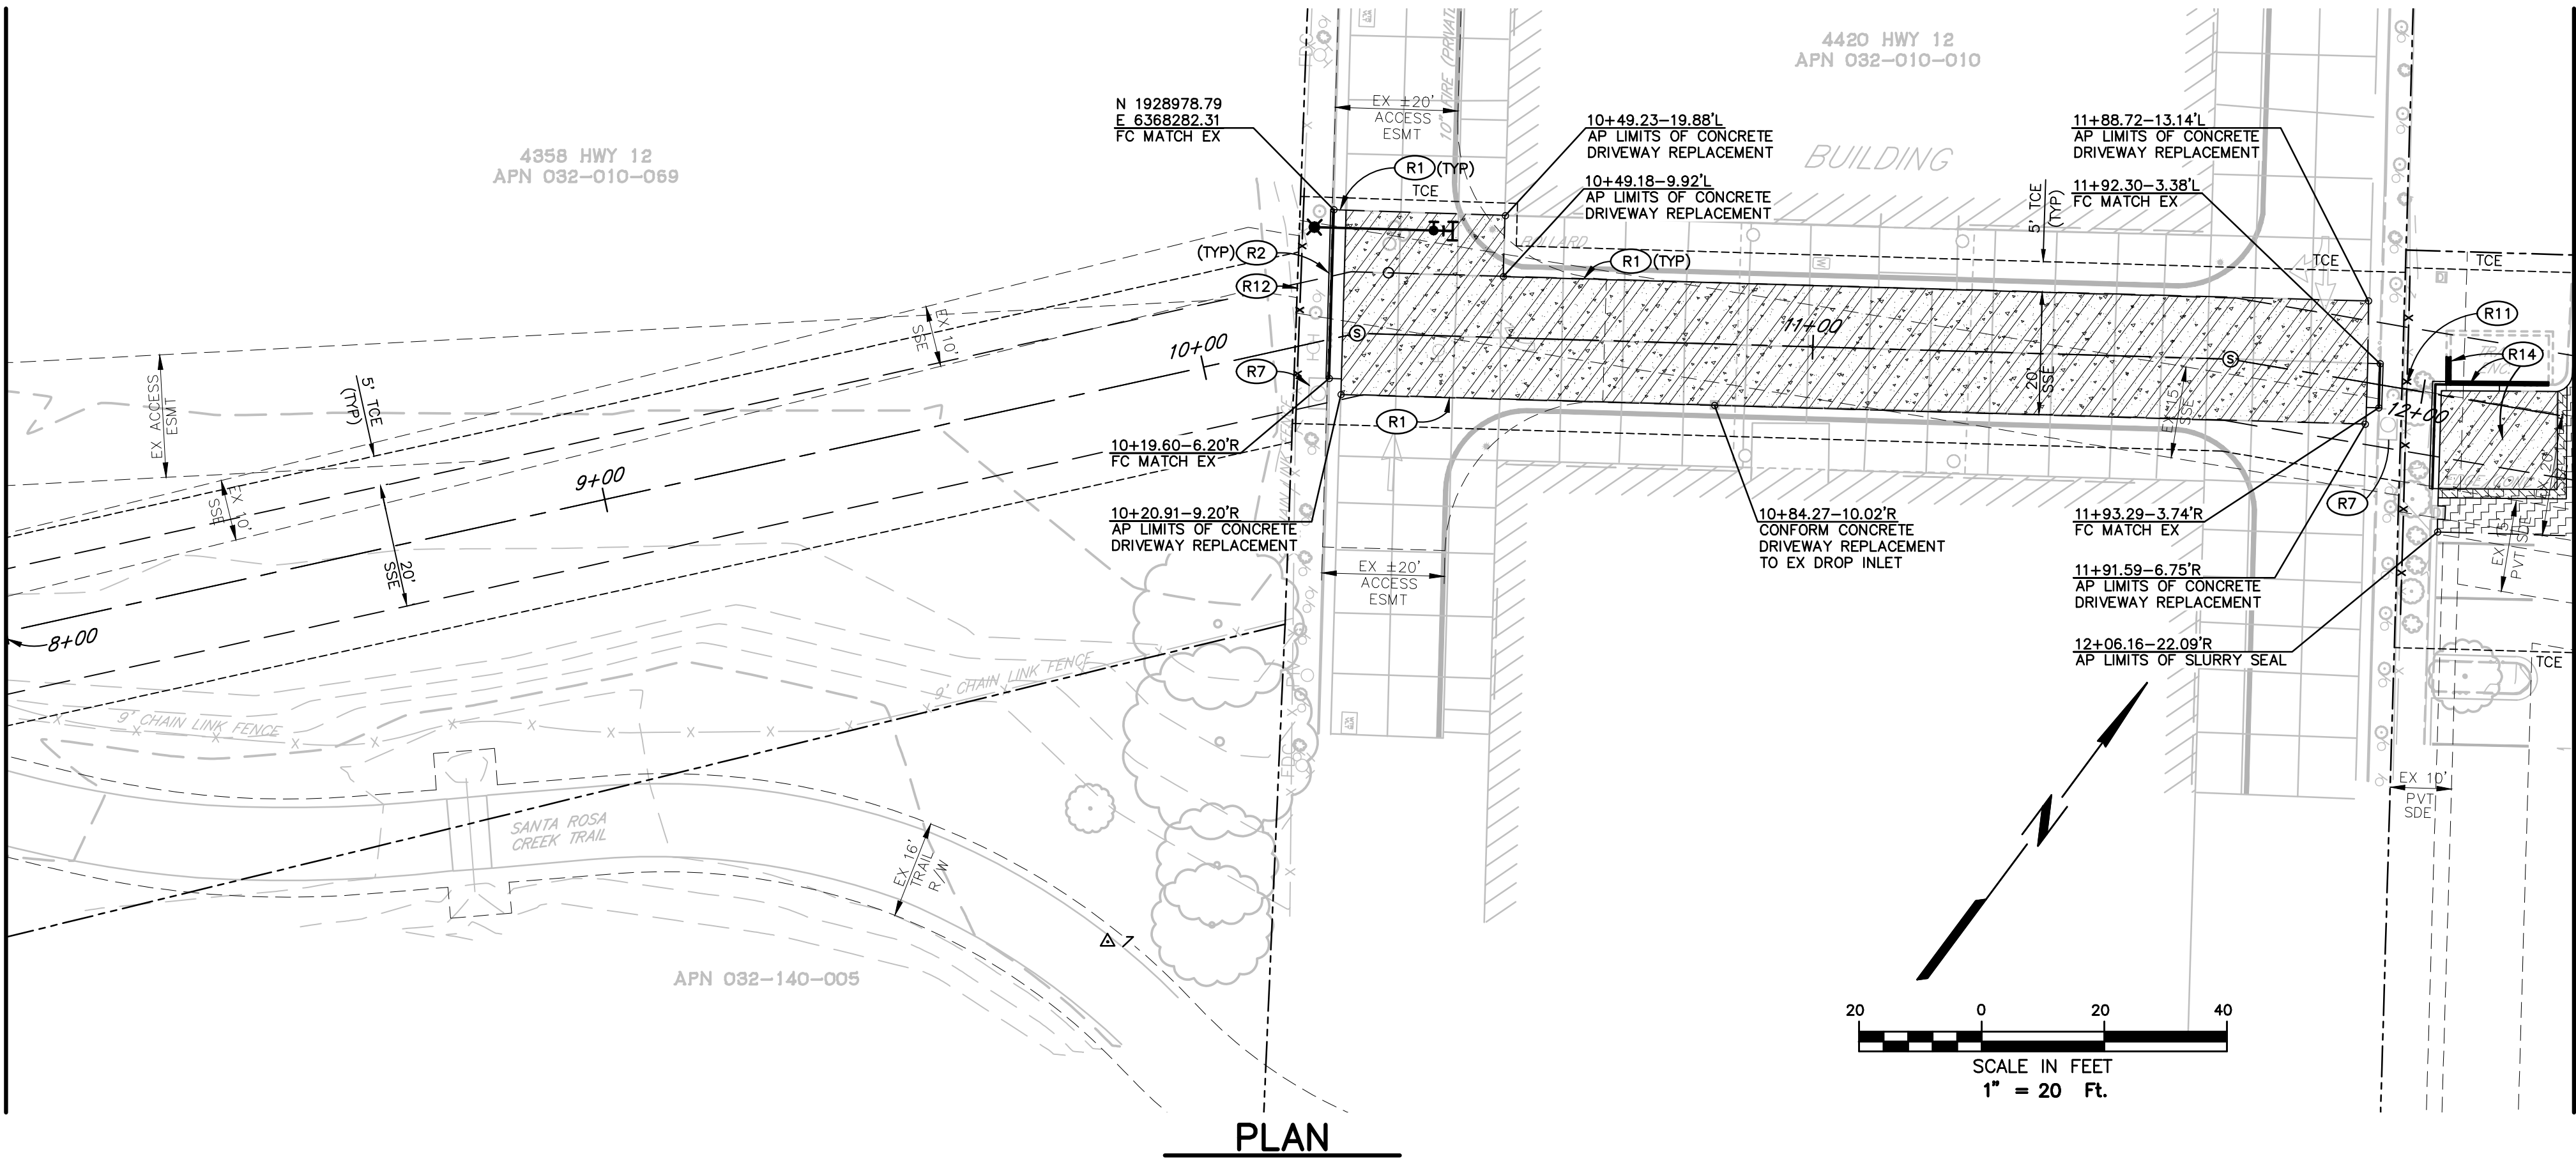

PLAN

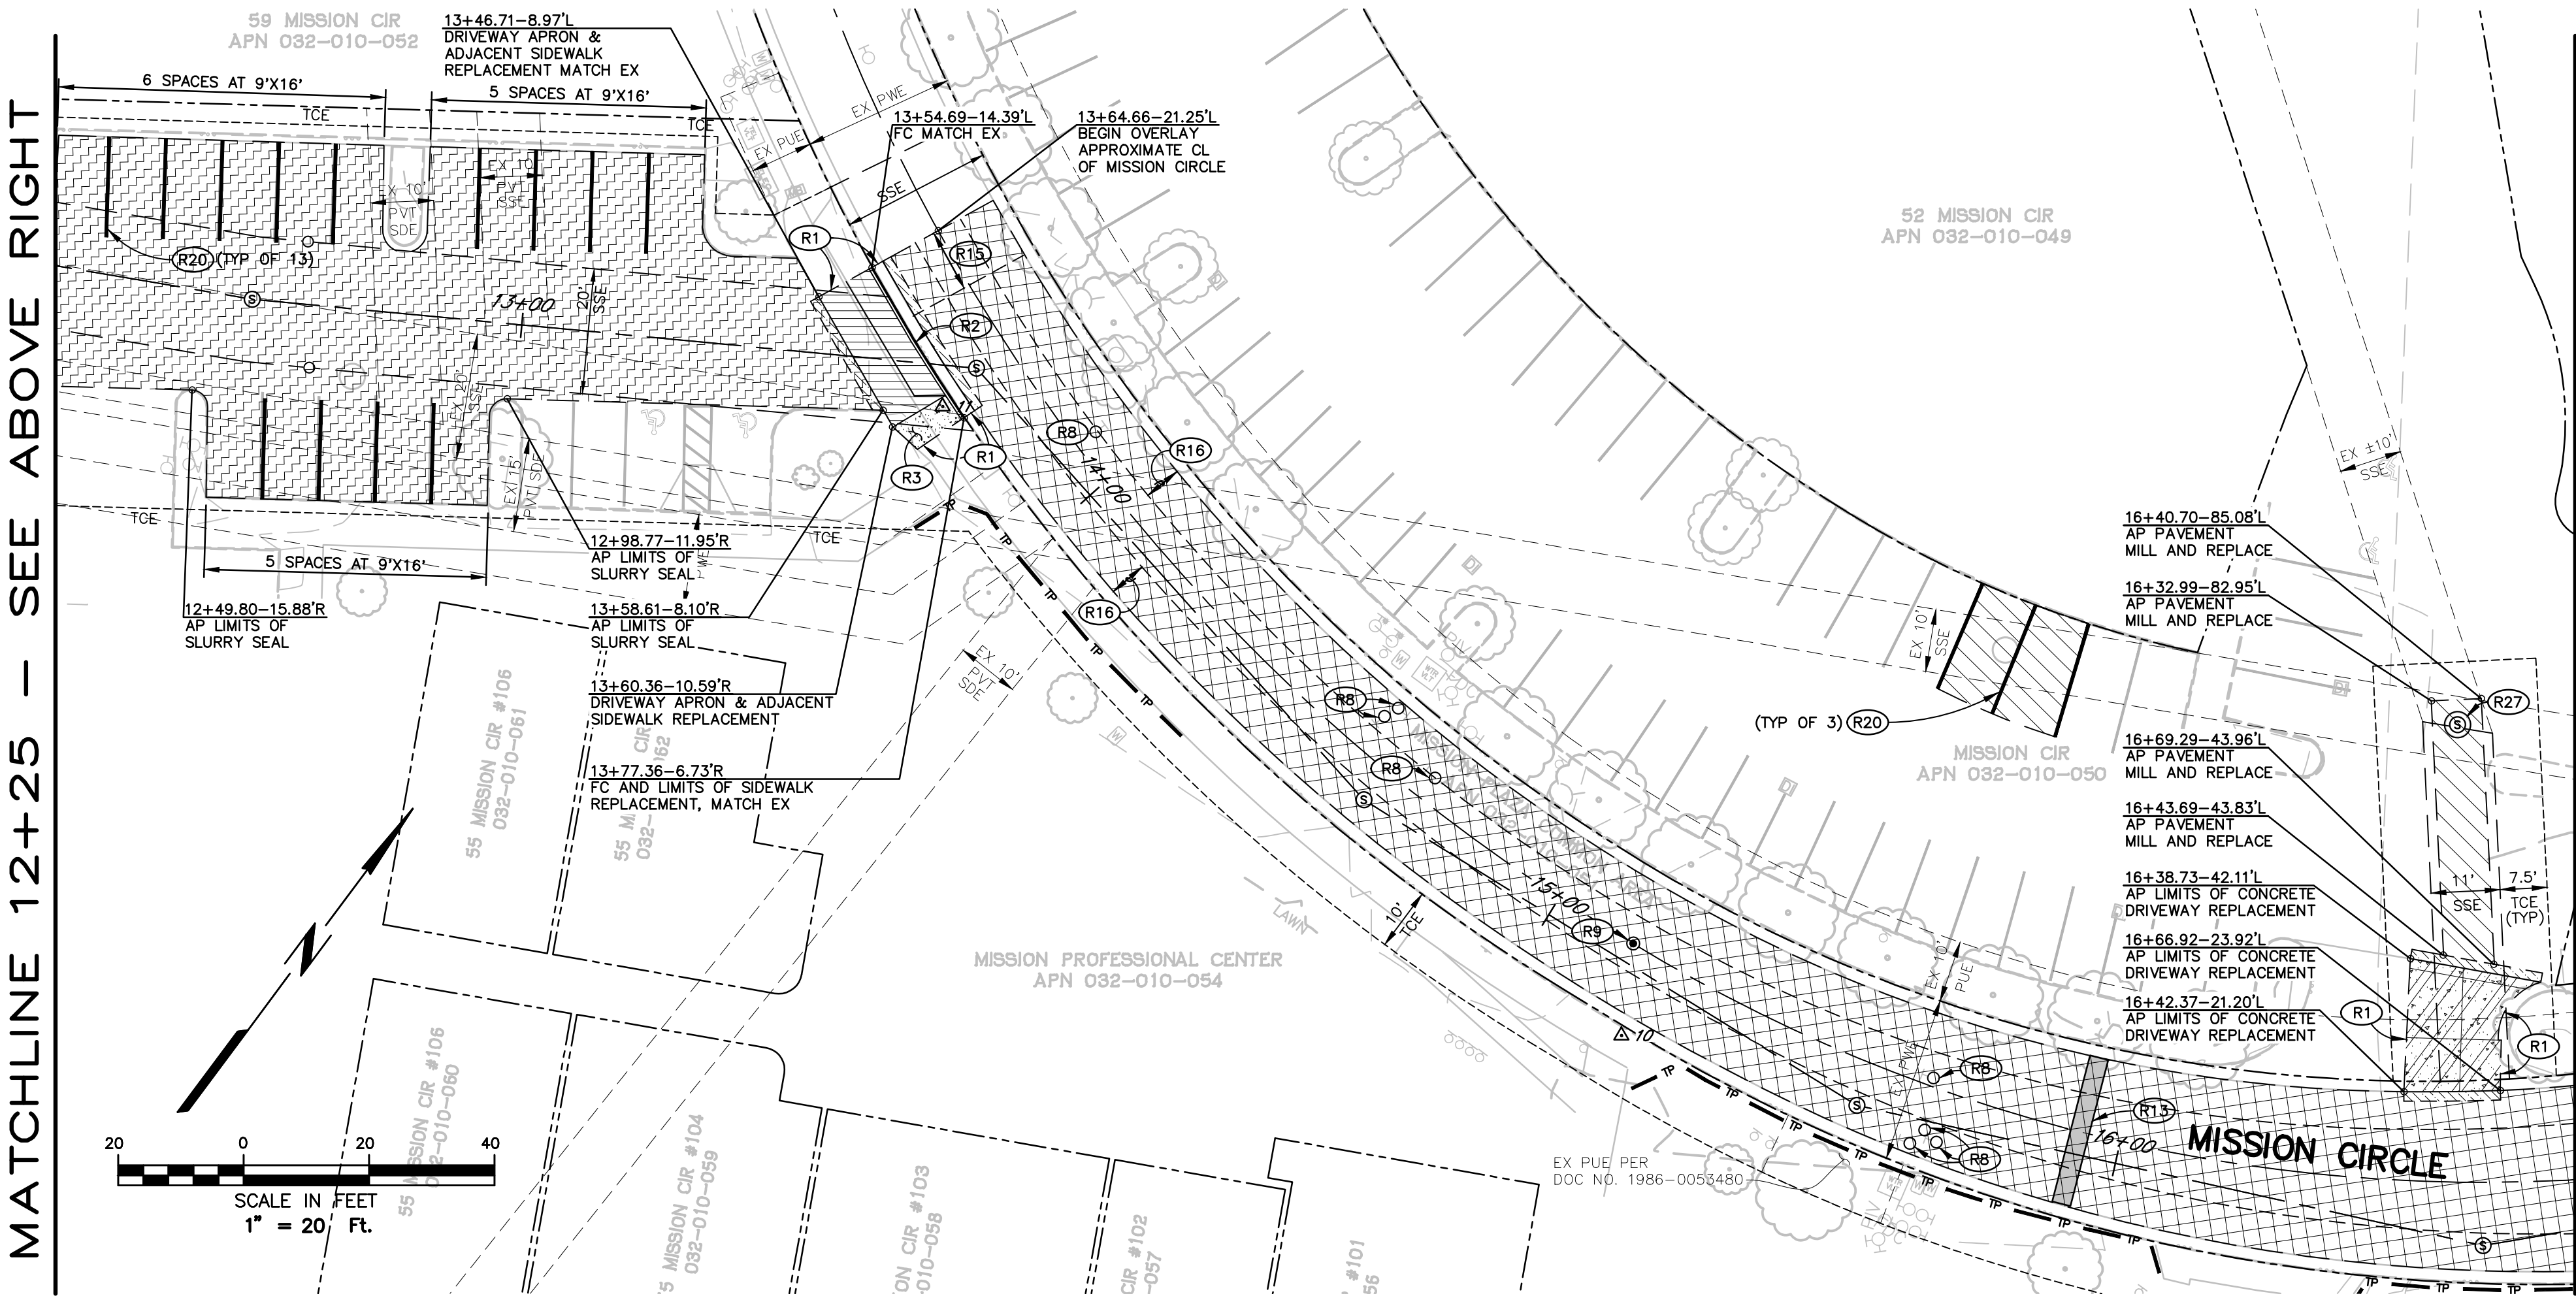

PLAN

CONSTRUCTION NOTES

(ONLY NOTES RELEVANT TO THIS SHEET ARE SHOWN)



- (R1) SAWCUT AND CONFORM TO EXISTING.
- (R2) REMOVE AND REPLACE CURB AND GUTTER PER CITY STANDARD 241. MATCH EXISTING GRADES AT SAWCUT LOCATIONS AND PROVIDE CONTINUOUS SLOPE IN DIRECTION OF DRAINAGE.
- (R3) REMOVE AND REPLACE 5' MINIMUM OF EXISTING SIDEWALK TO NEAREST SCORE MARK PER CITY STANDARD 237. MATCH EXISTING GRADES AND TRANSITION 1.5% MAX FINISHED GRADE CROSS SLOPE (UNLESS SHOWN OTHERWISE) TO MATCH EXISTING SAWCUT CONFORM LOCATIONS.
- (R7) EXISTING CATCH BASIN TO REMAIN. PROTECT IN PLACE AND SUPPORT AS NECESSARY DURING CONSTRUCTION.
- (R8) ADJUST EXISTING VALVE BOX TO FINISHED GRADE.
- (R9) REPLACE CITY MONUMENT PER CITY STD 280. NOTIFY CITY SURVEY DEPARTMENT BEFORE CONSTRUCTION FOR CORNER RECORD SURVEY.
- (R11) REMOVE AND REPLACE WOOD FENCE FROM POST TO POST AS NECESSARY TO CONSTRUCT PROPOSED IMPROVEMENTS. MATCH EXISTING ADJACENT FENCING TO REMAIN AND CONSTRUCT NEW FENCING PER DETAILS ON SHEET 5. SUPPORT AND TIE-IN EXISTING ADJACENT FENCING TO REMAIN. PROVIDE TEMPORARY SECURE FENCING DURING CONSTRUCTION.
- (R12) REMOVE AND REPLACE EXISTING CHAIN LINK FENCE AND GATE(S) FROM POST TO POST AS NECESSARY TO CONSTRUCT PROPOSED IMPROVEMENTS. MATCH EXISTING ADJACENT FENCING TO REMAIN AND CONSTRUCT NEW FENCING PER DETAILS ON SHEET 5. RE-WEAVE CHAIN LINK FABRIC AS NECESSARY TO PROVIDE SEAMLESS INSTALLATION. PROVIDE TEMPORARY SECURE FENCING DURING CONSTRUCTION.
- (R13) REPLACE SPEED BUMP PER DETAIL ON SHEET 4.
- (R14) REMOVE AND REPLACE EXISTING REINFORCED CMU TRASH ENCLOSURE IN KIND AS NECESSARY TO CONSTRUCT TO PROVIDE UTILITY IMPROVEMENTS. SALVAGE, PROTECT, AND REINSTALL EXISTING TRASH ENCLOSURE DOORS.
- (R15) 10' CONFORM GRIND 0.20' AT LIMITS OF OVERLAY TO 0.00' DEEP SIMILAR TO CITY STD 208.
- (R16) 6' EDGE GRIND 0.20' AT LIP OF GUTTER OR EDGE OF CONCRETE TO 0.00' DEEP SIMILAR TO CITY STD 209.
- (R20) REMOVE AND REPLACE 6" WIDE PAINTED (NON-THERMOPLASTIC) PARKING SPACE STRIPE (LENGTH TO MATCH EXISTING).
- (R27) ADJUST EXISTING MANHOLE FRAME AND COVER TO FINISHED GRADE.

SHEET NOTE

UTILITIES NOT SHOWN FOR CLARITY PURPOSES, SEE COMPANION UTILITY PLAN AND PROFILE SHEETS 8 - 20 FOR UTILITY WORK.

SURFACING LEGEND

- LIMITS OF 0.20' PAVEMENT MILL AND AC SURFACE
- LIMITS OF 0.20' AC SURFACE OVERLAY OVER CALTRANS CLASS II PAVING GRID OVER NON-TRACKING TACK
- LIMITS OF 1.00' DEEP LIFT PAVING PER DETAIL ON SHEET 4. PLACE IN A MINIMUM OF 2 LIFTS WITH TOP LIFT PERFORMED DURING ADJACENT AC SURFACING WHERE APPLICABLE
- LIMITS OF 4" PCC SIDEWALK OVER 2" SAND PER CITY STD 235 AND 237
- LIMITS OF 0.67' REINFORCED CONCRETE DRIVEWAY OVER 0.50' CL2AB PER DETAIL ON SHEET 3.
- LIMITS OF SLURRY SEAL, APPLY CRACK SEAL PRIOR TO SLURRY SEAL APPLICATION
- 6" PCC DRIVEWAY APRON AND ADJACENT SIDEWALK PER CITY STD 250A, 250B, 251 AND 237.
- 10" STAMPED AND COLORED CONCRETE SIDEWALK OVER 8" CL2AB PER DETAIL ON SHEET 4.
- LIMITS OF 8" COMPACTED BLUE SHALE UTILITY ACCESS ROAD PER CITY STD 216 AND DETAIL ON SHEET 4.
- LIMITS OF BIKE PATH TRAIL RECONSTRUCTION - 0.20' AC SURFACE OVER 1.00' CL2AB OVER GEOGRID AND STABILIZATION FABRIC PER DETAIL ON SHEET 4.
- LIMITS OF PEDESTRIAN PATH RECONSTRUCTION - 0.25' AC SURFACE OVER 0.50' CL2AB (1.5% MAX FINISHED GRADE CROSS SLOPE).
- LIMITS OF 6" CONCRETE VALLEY GUTTER OVER 6" CL2AB PER CITY STD 243.
- LIMITS OF ROAD RECONSTRUCTION - 0.95' AC PER DETAIL ON SHEET 3

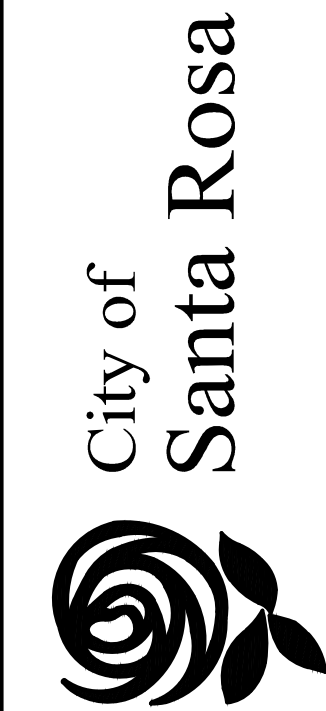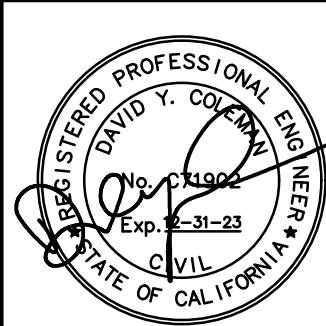

NO.	DATE	REVISION	BY


Brelje & Race
CONSULTING ENGINEERS
475 Aviation Blvd., Suite 120 • Santa Rosa, CA 95403 • 707-576-1322
www.brelje.com

SCALE: AS SHOWN
DWN BY: PIT
DATE: DECEMBER 2022
CHK BY: BLB & BB

LOS ALAMOS TRUNK SEWER
REPLACEMENT SEGMENT 1
(STREAMSIDE DRIVE TO ELAINE DRIVE)

GRADING & SURFACE PLAN
STA.8+00-STA.16+75

MATCHLINE 16+75 -
SEE SHEET 22 BELOW RIGHT

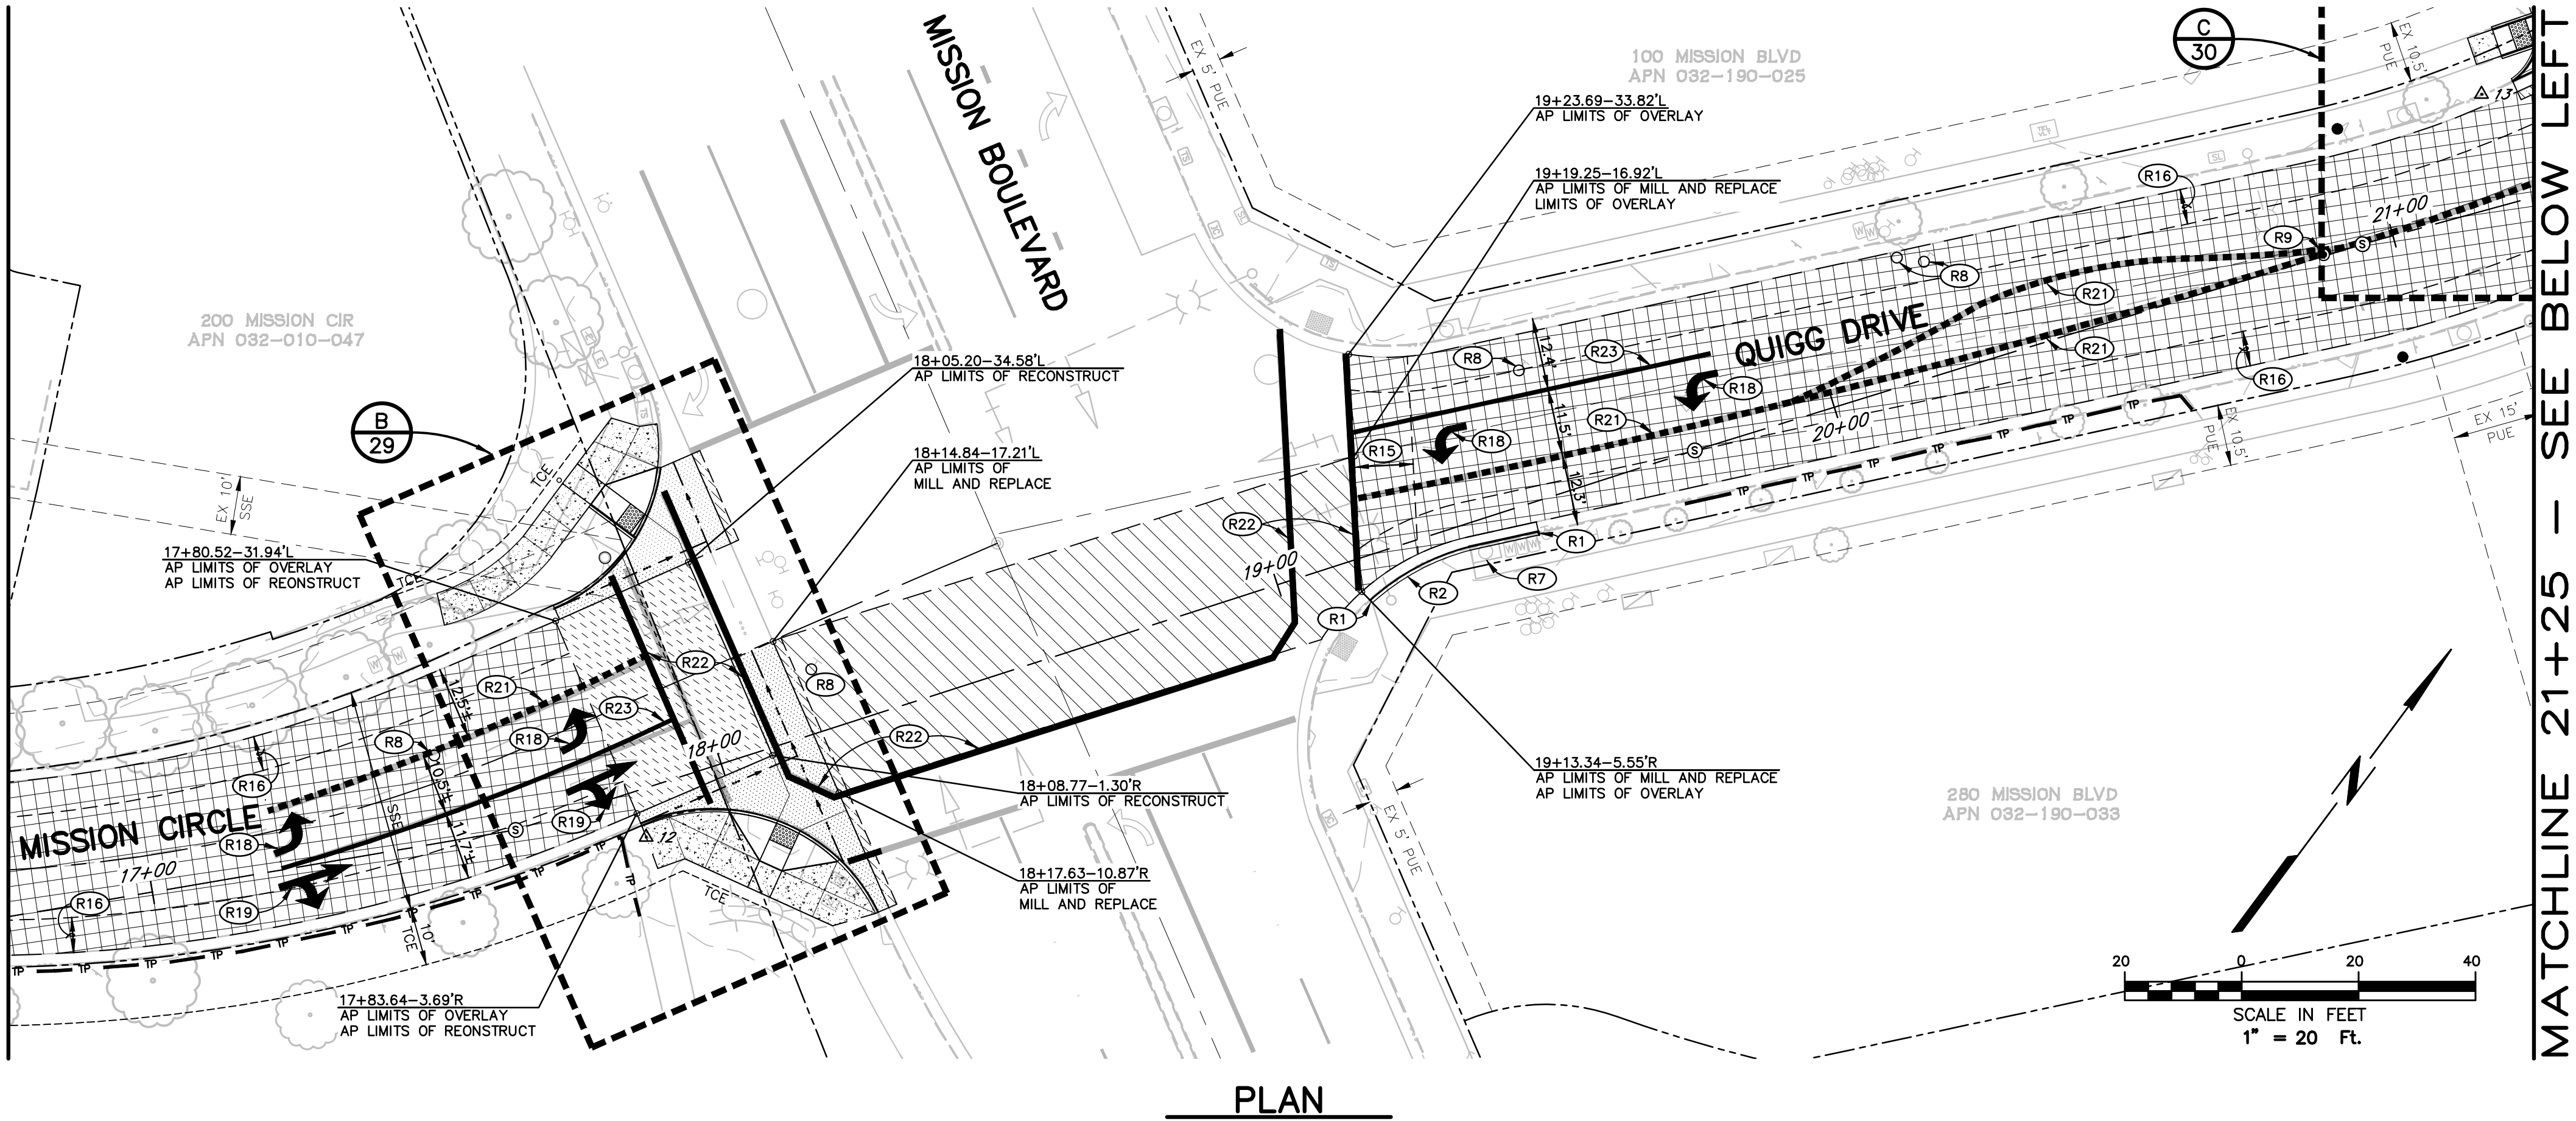



(ONLY NOTES RELEVANT TO THIS SHEET ARE SHOWN)

- (R1) SAWCUT AND CONFORM TO EXISTING.
- (R2) REMOVE AND REPLACE CURB AND GUTTER PER CITY STANDARD 241. MATCH EXISTING GRADES AT SAWCUT LOCATIONS AND PROVIDE CONTINUOUS FLOW IN DIRECTION OF DRAINAGE.
- (R4) REMOVE AND REPLACE MEDIAN CURBS AND MEDIAN ISLAND PAVING PER CITY STANDARD 242 AND CENTER MEDIAN TYPICAL SECTION ON SHEET 4.
- (R7) EXISTING CATCH BASIN TO REMAIN. PROTECT IN PLACE AND SUPPORT AS NECESSARY DURING CONSTRUCTION.
- (R8) ADJUST EXISTING VALVE BOX TO FINISHED GRADE.
- (R9) REPLACE CITY MONUMENT PER CITY STD 280. NOTIFY CITY SURVEY DEPARTMENT BEFORE CONSTRUCTION FOR CORNER RECORD SURVEY.
- (R15) 10' CONFORM GRIND 0.20" AT LIMITS OF OVERLAY TO 0.00" DEEP SIMILAR TO CITY STD 208.
- (R16) 6' EDGE GRIND 0.20" AT LIP OF GUTTER OR EDGE OF CONCRETE TO 0.00" DEEP SIMILAR TO CITY STD 209.
- (R18) REMOVE EXISTING AND INSTALL WHITE THERMOPLASTIC TYPE IV (L) ARROW PER CALTRANS STANDARD PLAN A24A.
- (R19) REMOVE EXISTING AND INSTALL WHITE THERMOPLASTIC TYPE VII (R) ARROW PER CALTRANS STANDARD PLAN A24A.
- (R21) REMOVE EXISTING AND INSTALL YELLOW CENTERLINE PAVEMENT MARKINGS PER 2010 CALTRANS STANDARD PLAN A20A DETAIL 23.
- (R22) REMOVE EXISTING AND INSTALL 12" WHITE THERMOPLASTIC CROSSWALK LINE.
- (R23) REMOVE EXISTING AND INSTALL 8" WHITE THERMOPLASTIC CHANGING LANE LINE WITH ADJACENT TYPE B MARKERS AT 4' ON CENTER SIMILAR TO CALTRANS STANDARDS A20D DETAIL 38.
- (R24) REMOVE EXISTING AND INSTALL TYPE AY YELLOW NON-REFLECTIVE PAVEMENT MARKERS AT 4' ON CENTER.
- (R25) MEDIAN ISLAND TREATMENT PER CITY STD 721.
- (R27) ADJUST EXISTING MANHOLE FRAME AND COVER TO FINISHED GRADE.
- (R30) INSTALL 24" WHITE THERMOPLASTIC CONTINENTAL CROSSWALK STRIPING PER CALTRANS STD PLAN A24F.

UTILITIES NOT SHOWN FOR CLARITY PURPOSES, SEE COMPANION
UTILITY PLAN AND PROFILE SHEETS 8 - 20 FOR UTILITY WORK.

MATCHLINE 21+25 - SEE ABOVE RIGHT

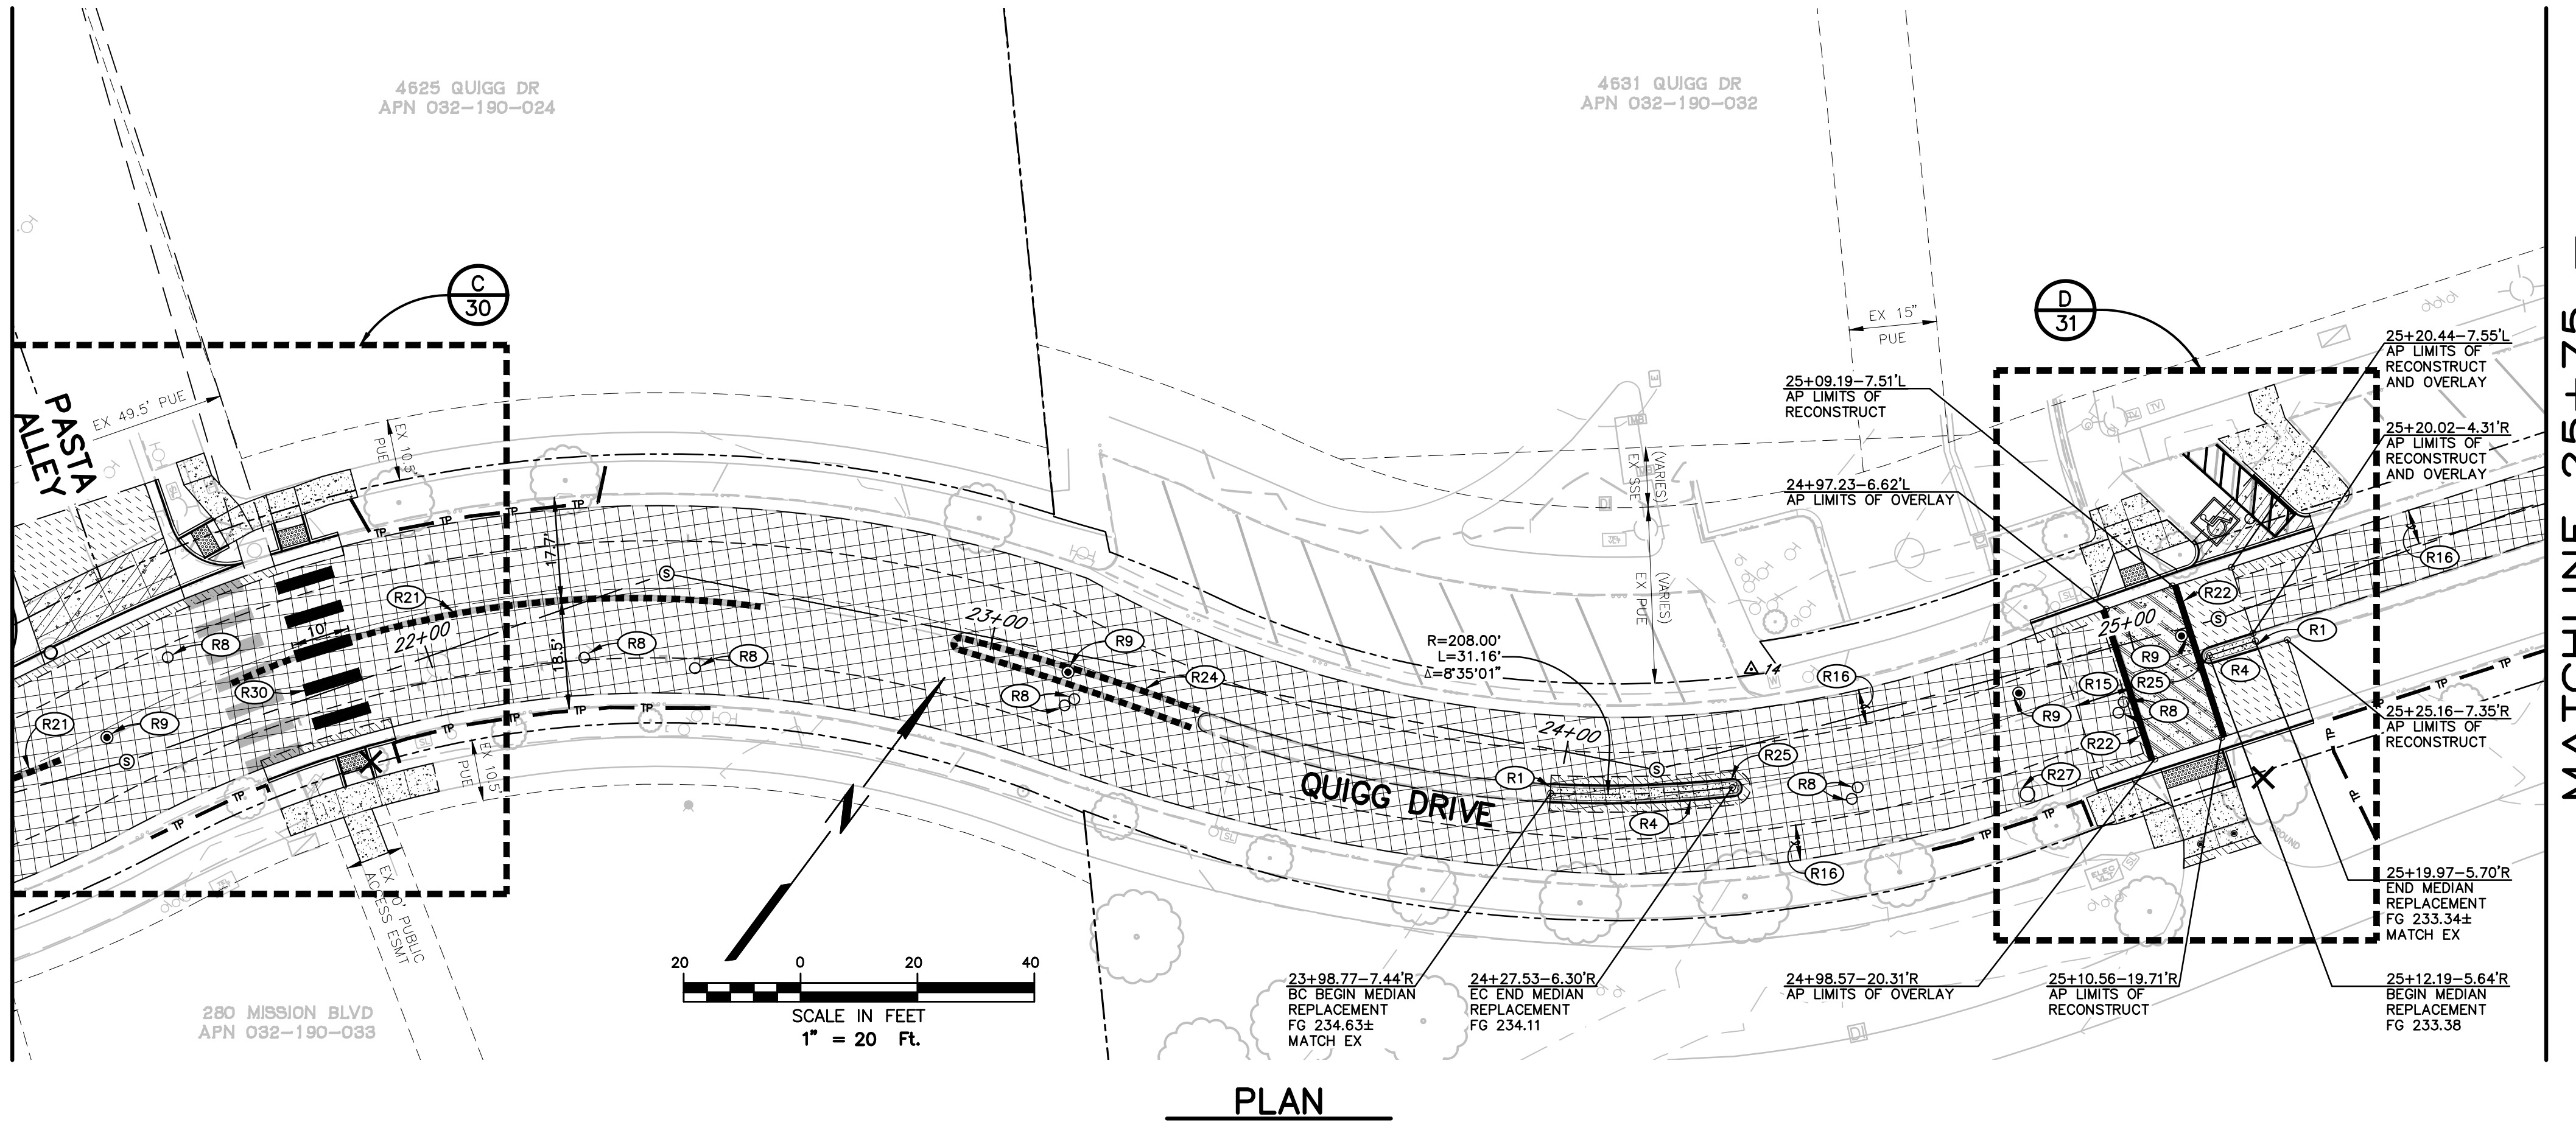

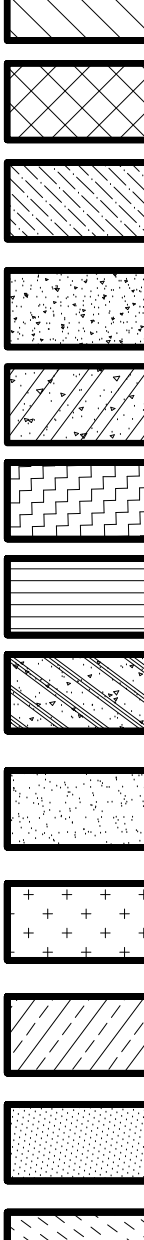- 
- LIMITS OF 0.20" PAVEMENT MILL AND AC SURFACE
- LIMITS OF 0.20" AC SURFACE OVERLAY OVER CALTRANS CLASS II PAVING GRID OVER NON-TRACKING TACK
- LIMITS OF 1.00" DEEP LIFT PAVING PER DETAIL ON SHEET 4. PLACE IN A MINIMUM OF 2 LIFTS WITH TOP LIFT PERFORMED DURING ADJACENT AC SURFACING WHERE APPLICABLE
- LIMITS OF 4" PCC SIDEWALK OVER 2" SAND PER CITY STD 235 AND 237
- LIMITS OF 0.67" REINFORCED CONCRETE DRIVEWAY OVER 0.50" CL2AB PER DETAIL ON SHEET 3.
- LIMITS OF SLURRY SEAL, APPLY CRACK SEAL PRIOR TO SLURRY SEAL APPLICATION
- 6" PCC DRIVEWAY APRON AND ADJACENT SIDEWALK PER CITY STD 250A, 250B, 251 AND 237.
- 10" STAMPED AND COLORED CONCRETE SIDEWALK OVER 8" CL2AB PER DETAIL ON SHEET 4.
- LIMITS OF 8" COMPACTED BLUE SHALE UTILITY ACCESS ROAD PER CITY STD 216 AND DETAIL ON SHEET 4.
- LIMITS OF BIKE PATH TRAIL RECONSTRUCTION - 0.20" AC SURFACE OVER 1.00" CL2AB OVER GEOGRID AND STABILIZATION FABRIC PER DETAIL ON SHEET 4.
- LIMITS OF PEDESTRIAN TRAIL RECONSTRUCTION - 0.25" AC SURFACE OVER 0.50" CL2AB (1.5% MAX FINISHED GRADE CROSS SLOPE).
- LIMITS OF 6" CONCRETE VALLEY GUTTER OVER 6" CL2AB PER CITY STD 243.
- LIMITS OF ROAD RECONSTRUCTION - 0.95" AC PER DETAIL ON SHEET 3



City of
Santa Rosa

[illegible]


Brelje & Race
 CONSULTING ENGINEERS
 4715 Aviation Blvd. • Suite 120 • Santa Rosa, CA 95403 • 707-576-1322
www.breco.com

**LOS ALAMOS TRUNK SEWER
REPLACEMENT SEGMENT 1
(STREAMSIDE DRIVE TO ELAINE DRIVE)**

GRADING & SURFACE PLAN
STA.16+75-STA.25+75


CONTRACT NO.
C01903
SHEET 23 OF 33
FILE NO. 2018-004

MATCHLINE 25+75 -
SEE SHEET 23 BELOW RIGHT

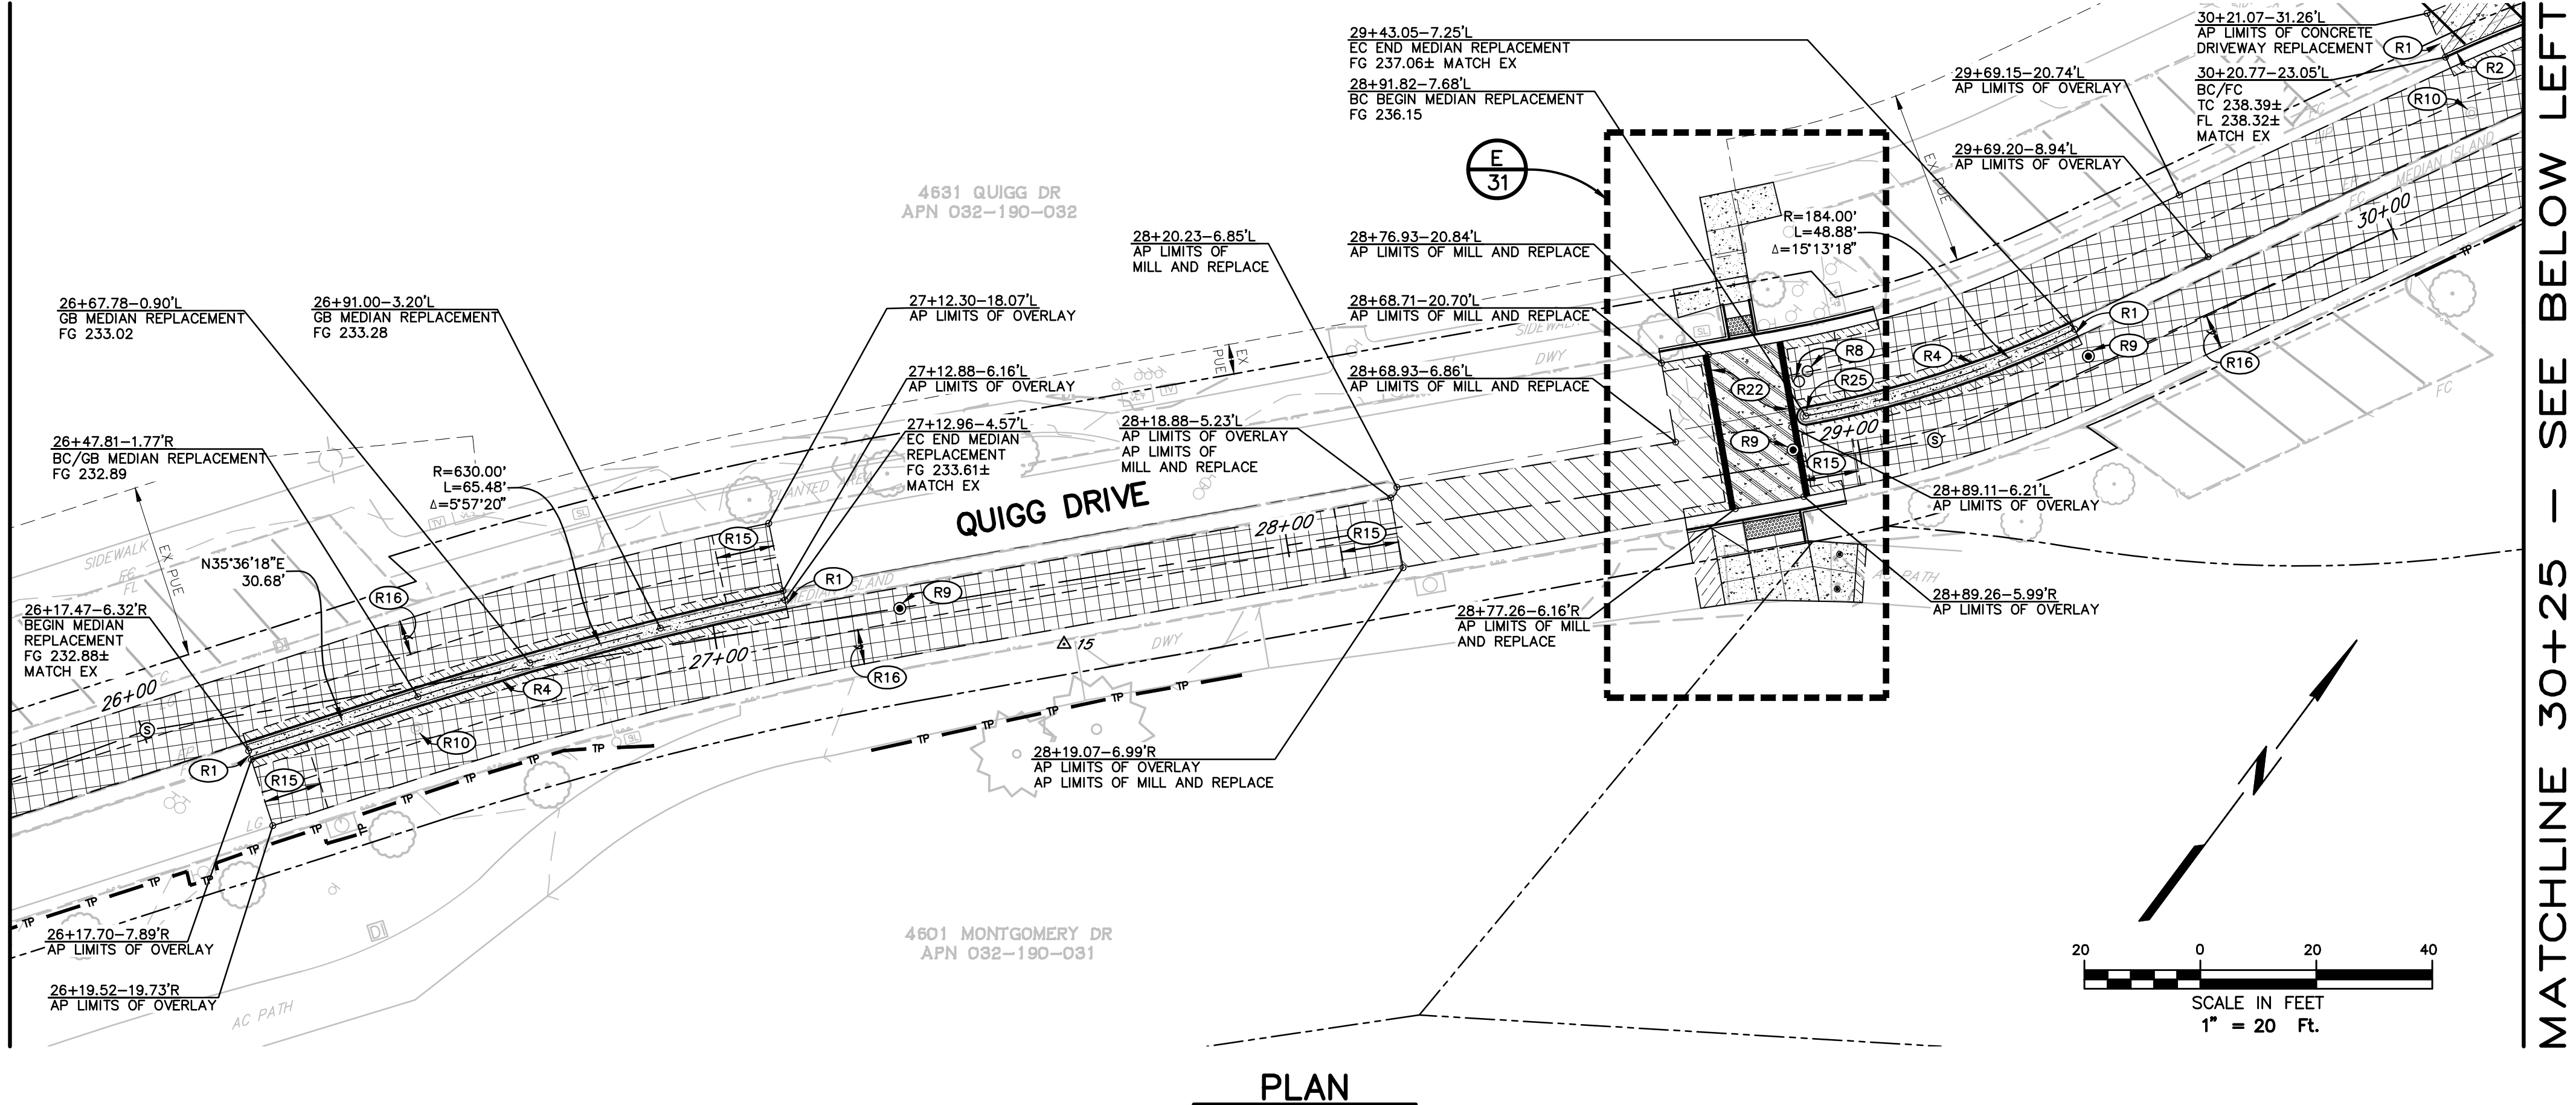

PLAN

MATCHLINE 30+25 - SEE ABOVE RIGHT

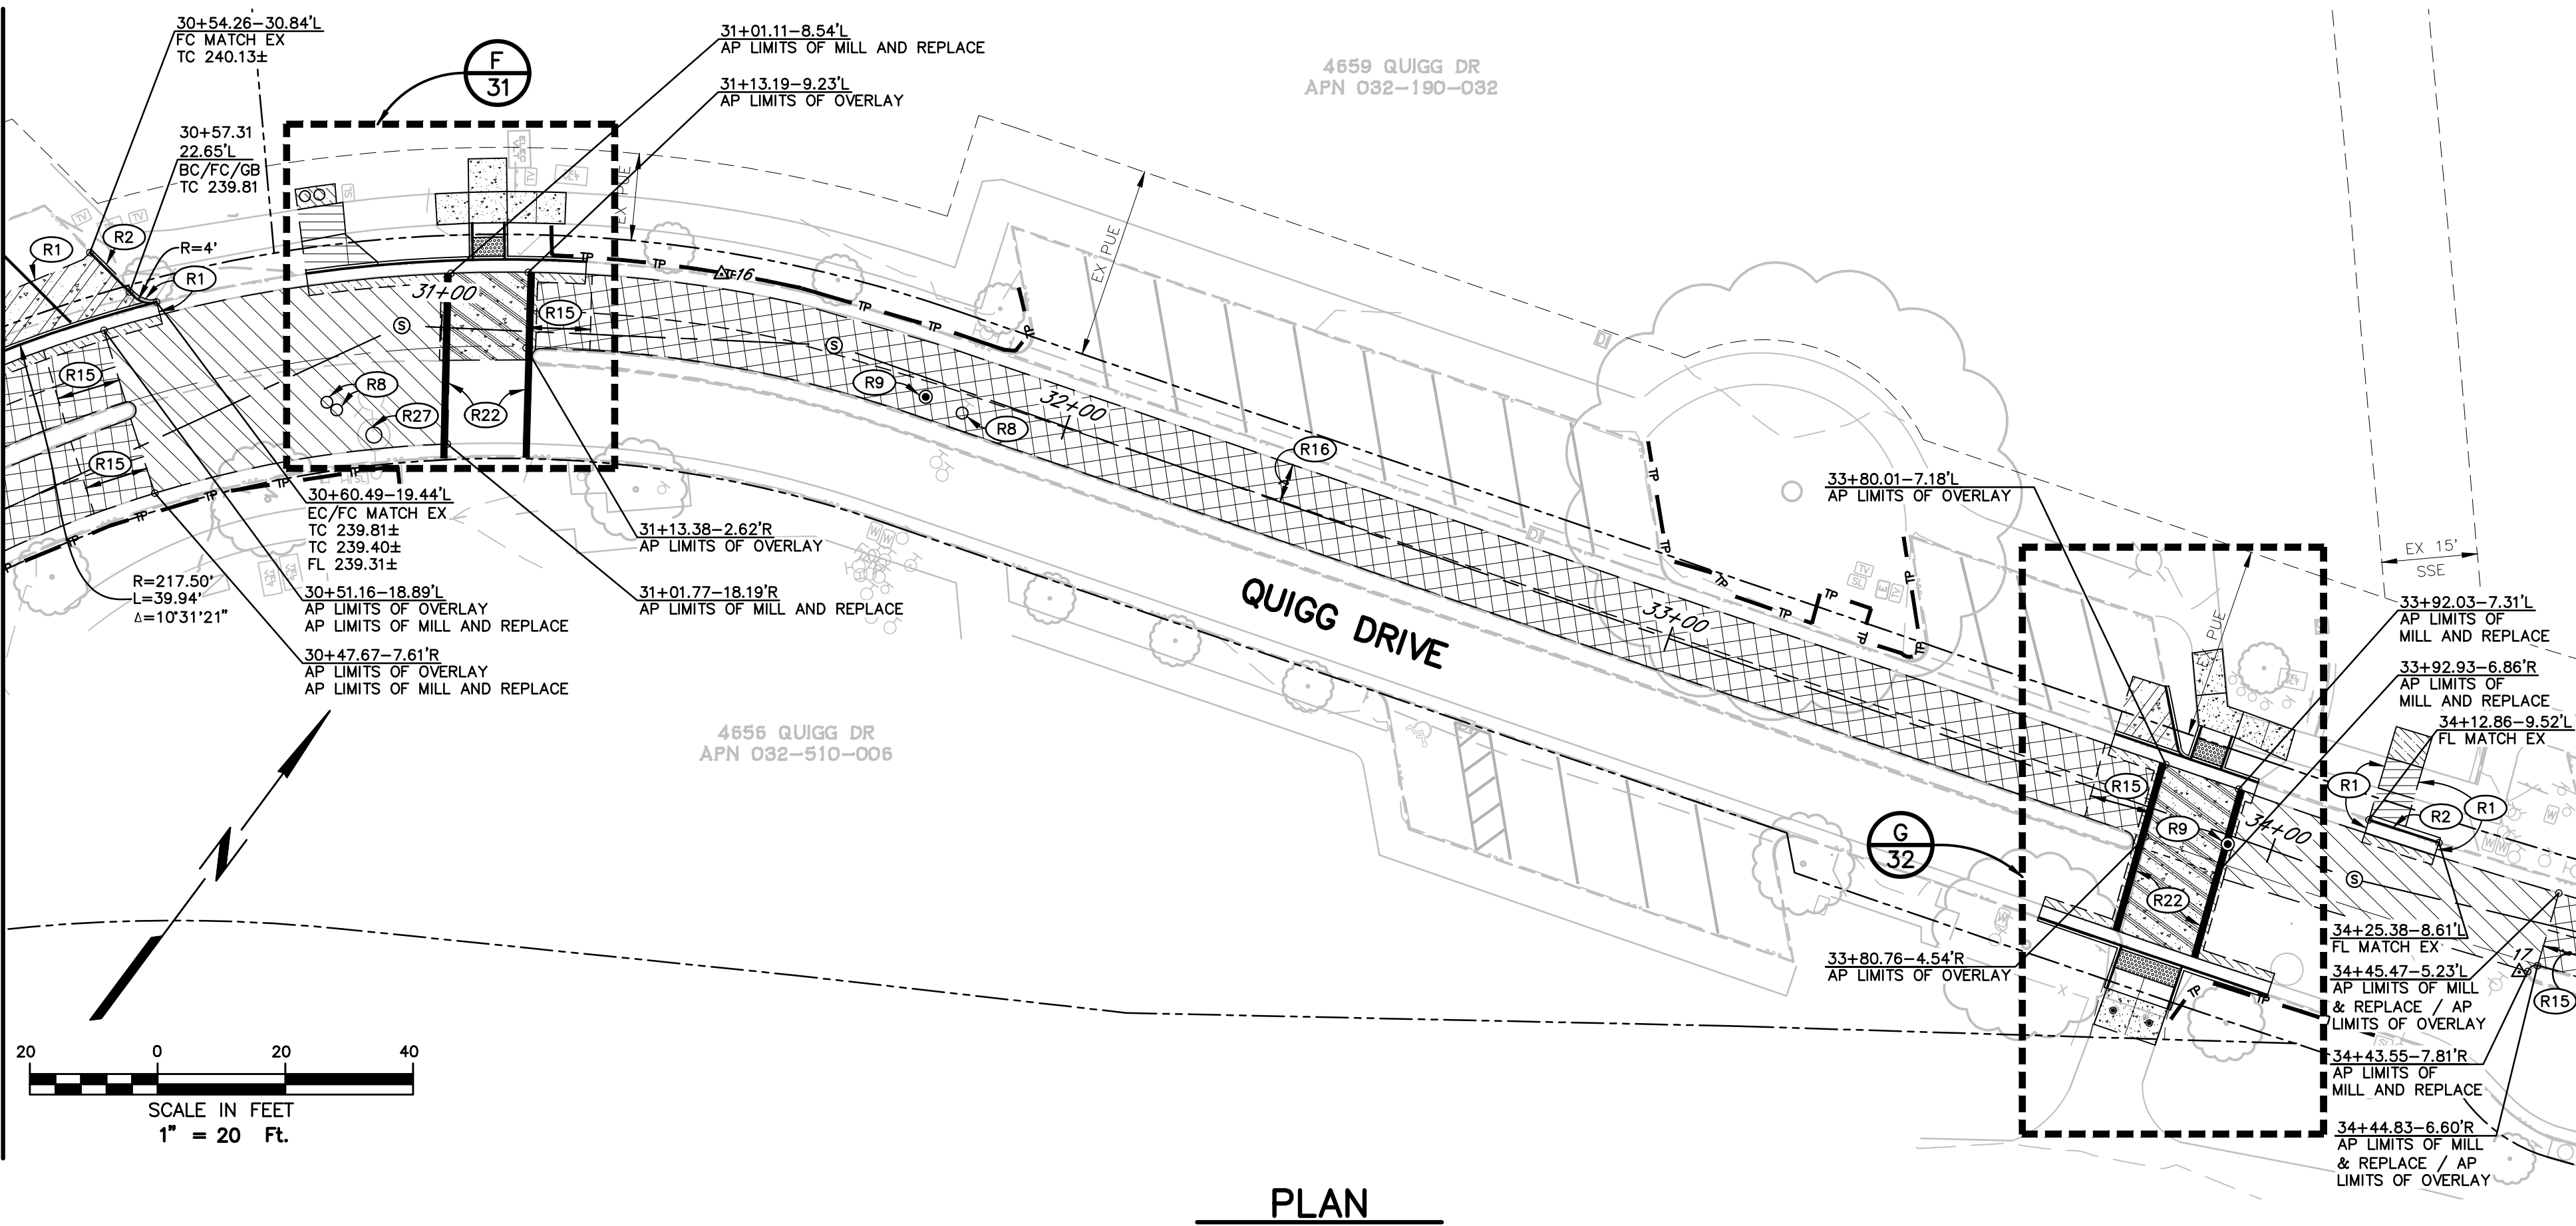

PLAN

MATCHLINE 34+50 -
SEE SHEET 25 ABOVE LEFT

CONSTRUCTION NOTES

(ONLY NOTES RELEVANT TO THIS SHEET ARE SHOWN)

- (R1) SAWCUT AND CONFORM TO EXISTING.
- (R2) REMOVE AND REPLACE CURB AND GUTTER PER CITY STANDARD 241. MATCH EXISTING GRADES AT SAWCUT LOCATIONS AND PROVIDE CONTINUOUS SLOPE IN DIRECTION OF DRAINAGE.
- (R4) REMOVE AND REPLACE MEDIAN CURBS AND MEDIAN ISLAND PAVING PER CITY STANDARD 242 AND CENTER MEDIAN TYPICAL SECTION ON SHEET 4.
- (R8) ADJUST EXISTING VALVE BOX TO FINISHED GRADE.
- (R9) REPLACE CITY MONUMENT PER CITY STD 280. NOTIFY CITY SURVEY DEPARTMENT BEFORE CONSTRUCTION FOR CORNER RECORD SURVEY.
- (R10) PROTECT IN PLACE EXISTING CITY MONUMENT DURING CONSTRUCTION. ADJUST EXISTING MONUMENT COVER TO FINISHED GRADE.
- (R15) 10' CONFORM GRIND 0.20' AT LIMITS OF OVERLAY TO 0.00' DEEP SIMILAR TO CITY STD 208.
- (R16) 6' EDGE GRIND 0.20' AT LIP OF GUTTER OR EDGE OF CONCRETE TO 0.00' DEEP SIMILAR TO CITY STD 209.
- (R22) REMOVE EXISTING AND INSTALL 12\"/>
- (R25) MEDIAN ISLAND TREATMENT PER CITY STD 721.
- (R27) ADJUST EXISTING MANHOLE FRAME AND COVER TO FINISHED GRADE.

SHEET NOTE

UTILITIES NOT SHOWN FOR CLARITY PURPOSES, SEE COMPANION UTILITY PLAN AND PROFILE SHEETS 8 - 20 FOR UTILITY WORK.

SURFACING LEGEND

- LIMITS OF 0.20' PAVEMENT MILL AND AC SURFACE
- LIMITS OF 0.20' AC SURFACE OVERLAY OVER CALTRANS CLASS II PAVING GRID OVER NON-TRACKING TACK
- LIMITS OF 1.00' DEEP LIFT PAVING PER DETAIL ON SHEET 4. PLACE IN A MINIMUM OF 2 LIFTS WITH TOP LIFT PERFORMED DURING ADJACENT AC SURFACING WHERE APPLICABLE
- LIMITS OF 4\"/>

REGISTERED PROFESSIONAL ENGINEER
DAVID Y. COHEN
Exp. 12-31-23
CIVIL
STATE OF CALIFORNIA

City of
Santa Rosa

LOS ALAMOS TRUNK SEWER
REPLACEMENT SEGMENT 1
(STREAMSIDE DRIVE TO ELAINE DRIVE)

GRADING & SURFACE PLAN
STA. 25+75-STA. 34+50

CONTRACT NO.
C01903

SHEET 24 OF 33

FILE NO. 2018-0043

Brelje & Race
CONSULTING ENGINEERS
475 Aviation Blvd., Suite 120 • Santa Rosa, CA 95403 • 707-576-1322
www.brec.com


DATE: DECEMBER 2022
CHK BY: BLB & BB
SCALE: AS SHOWN
DWN BY: PIT

NO.	DATE	REVISION	BY

MATCHLINE 43+00 —
SEE SHEET 25 ABOVE RIGHT



MATCHLINE 51+00 -
SEE SHEET 27 BELOW LEFT

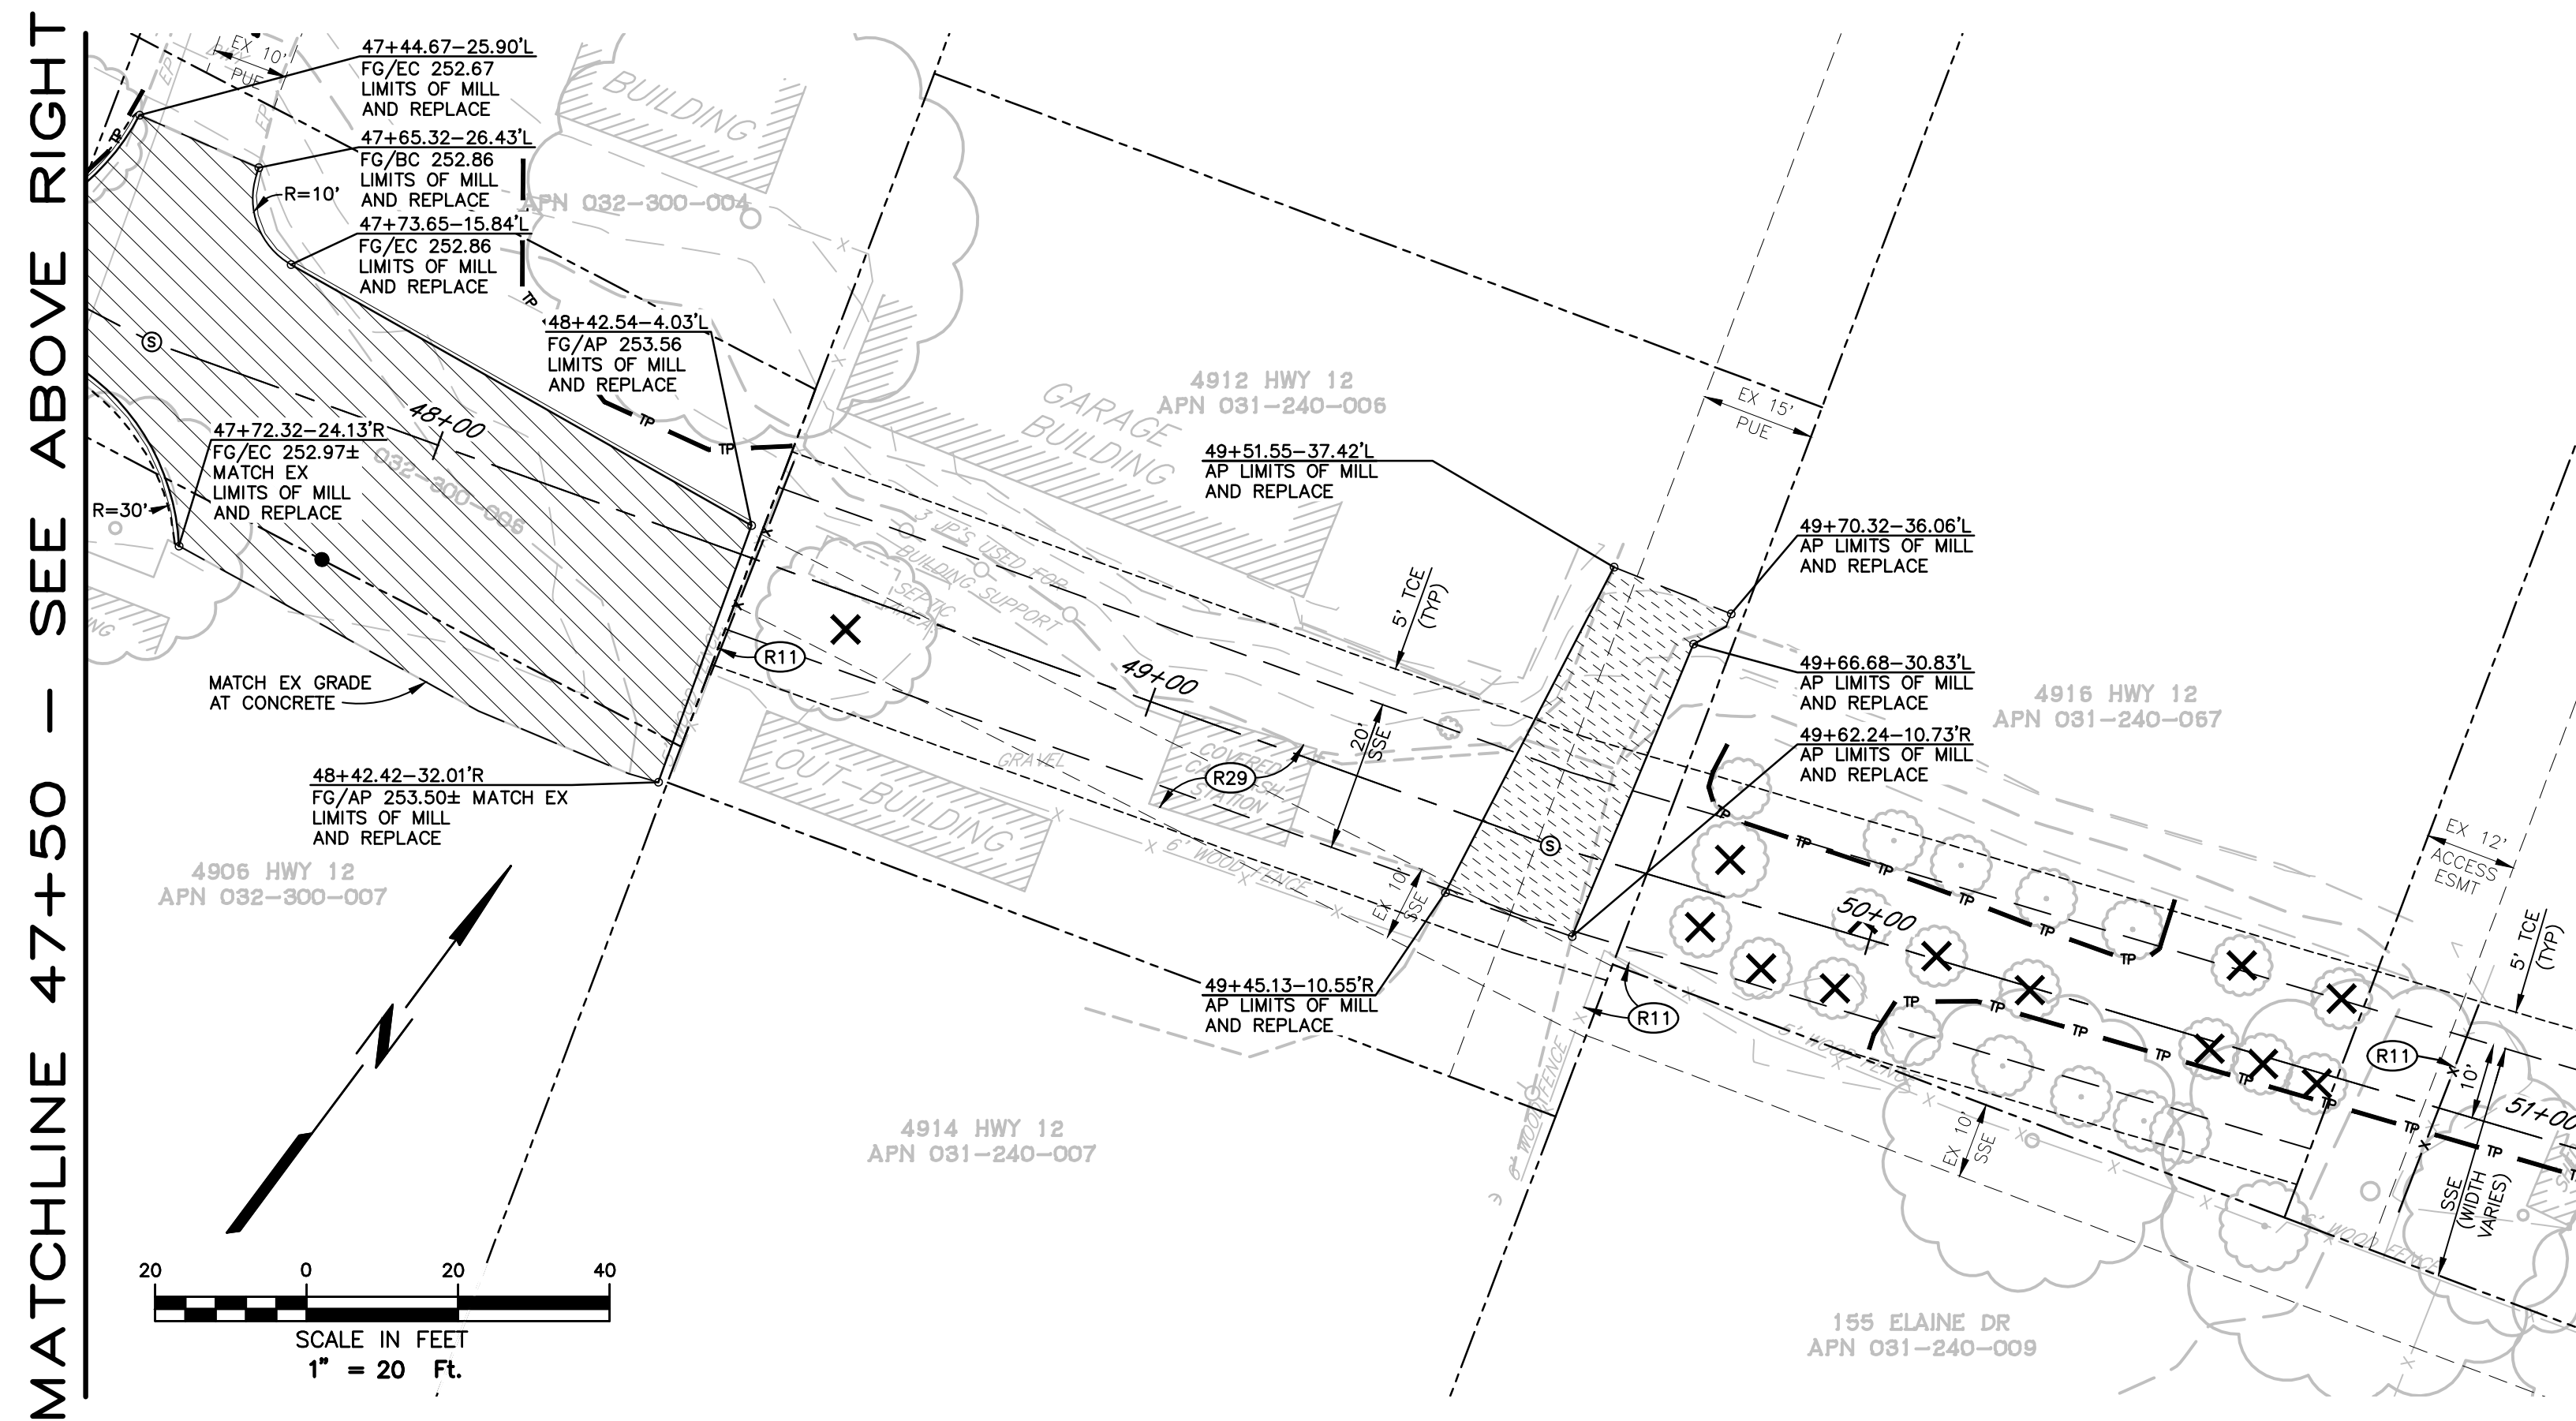

CONSTRUCTION NOTES


(ONLY NOTES RELEVANT TO THIS SHEET ARE SHOWN)


- (R11) REMOVE AND REPLACE WOOD FENCE FROM POST TO POST AS NECESSARY TO CONSTRUCT PROPOSED IMPROVEMENTS. MATCH EXISTING ADJACENT FENCING TO REMAIN AND CONSTRUCT NEW FENCING PER DETAILS ON SHEET 5. SUPPORT AND TIE-IN EXISTING ADJACENT FENCING TO REMAIN. PROVIDE TEMPORARY SECURE FENCING DURING CONSTRUCTION.
- (R17) REMOVE AND MODIFY EXISTING FENCE AND INSTALL NEW RANCH GATE PER DETAIL SHEET 5.
- (R29) REMOVE AND DISPOSE OF EXISTING WOODEN AND CONCRETE CARPORT STRUCTURE.

SHEET NOTE

UTILITIES NOT SHOWN FOR CLARITY PURPOSES, SEE COMPANION
UTILITY PLAN AND PROFILE SHEETS 8 - 20 FOR UTILITY WORK.

SURFACING LEGEND

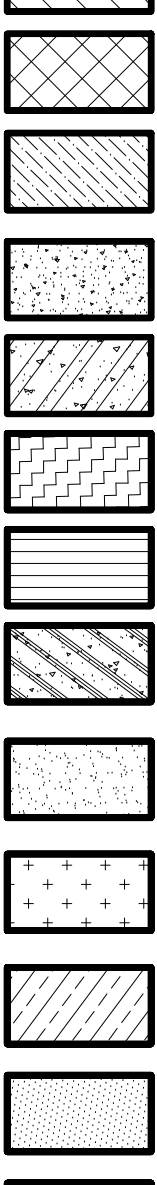- 
- LIMITS OF 0.20' PAVEMENT MILL AND AC SURFACE
- LIMITS OF 0.20' AC SURFACE OVERLAY OVER CALTRANS CLASS II PAVING GRID OVER NON-TRACKING TACK
- LIMITS OF 1.00' DEEP LIFT PAVING PER DETAIL ON SHEET 4. PLACE IN A MINIMUM OF 2 LIFTS WITH TOP LIFT PERFORMED DURING ADJACENT AC SURFACING WHERE APPLICABLE
- LIMITS OF 4" PCC SIDEWALK OVER 2" SAND PER CITY STD 235 AND 237
- LIMITS OF 0.67" REINFORCED CONCRETE DRIVEWAY OVER 0.50" CL2AB PER DETAIL ON SHEET 3.
- LIMITS OF SLURRY SEAL, APPLY CRACK SEAL PRIOR TO SLURRY SEAL APPLICATION
- 6" PCC DRIVEWAY APRON AND ADJACENT SIDEWALK PER CITY STD 250A, 250B, 251 AND 237.
- 10" STAMPED AND COLORED CONCRETE SIDEWALK OVER 8" CL2AB PER DETAIL ON SHEET 4.
- LIMITS OF 8" COMPACTED BLUE SHALE UTILITY ACCESS ROAD PER CITY STD 216 AND DETAIL ON SHEET 4.
- LIMITS OF BIKE PATH TRAIL RECONSTRUCTION – 0.20" AC SURFACE OVER 1.00" CL2AB OVER GEGRID AND STABILIZATION FABRIC PER DETAIL ON SHEET 4.
- LIMITS OF PEDESTRIAN PATH RECONSTRUCTION – 0.25" AC SURFACE OVER 0.50" CL2AB (1.5% MAX FINISHED GRADE CROSS SLOPE).
- LIMITS OF 6" CONCRETE VALLEY GUTTER OVER 6" CL2AB PER CITY STD 243.
- LIMITS OF ROAD RECONSTRUCTION – 0.95" AC PER DETAIL ON SHEET 3

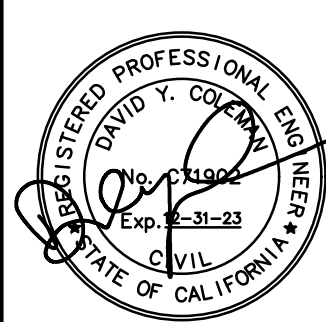

City of
Santa Rosa

[illegible]

Brelje & Race
CONSULTING ENGINEERS
475 Aviation Blvd. • Suite 120 • Santa Rosa, CA 95403 • 707.576.4392

415 Aviation Blvd. Suite 420 Santa Monica, CA 90405
www.brce.com

FILE: AS SHOWN	DATE: DECEMBER 202
----------------	--------------------

BY: PIT	CHK BY: BLB & BB
---------	------------------

**LOS ALAMOS TRUNK SEWER
REPLACEMENT SEGMENT 1
(STREAMSIDE DRIVE TO ELAINE DRIVE)**


GRADING & SURFACE PLAN
STA.43+00-STA.51+00

CONTRACT NO.
C01903

SHEET 26 OF 33

FILE NO. 2018-0043

MATCHLINE 51+00 -
SEE SHEET 26 BELOW RIGHT

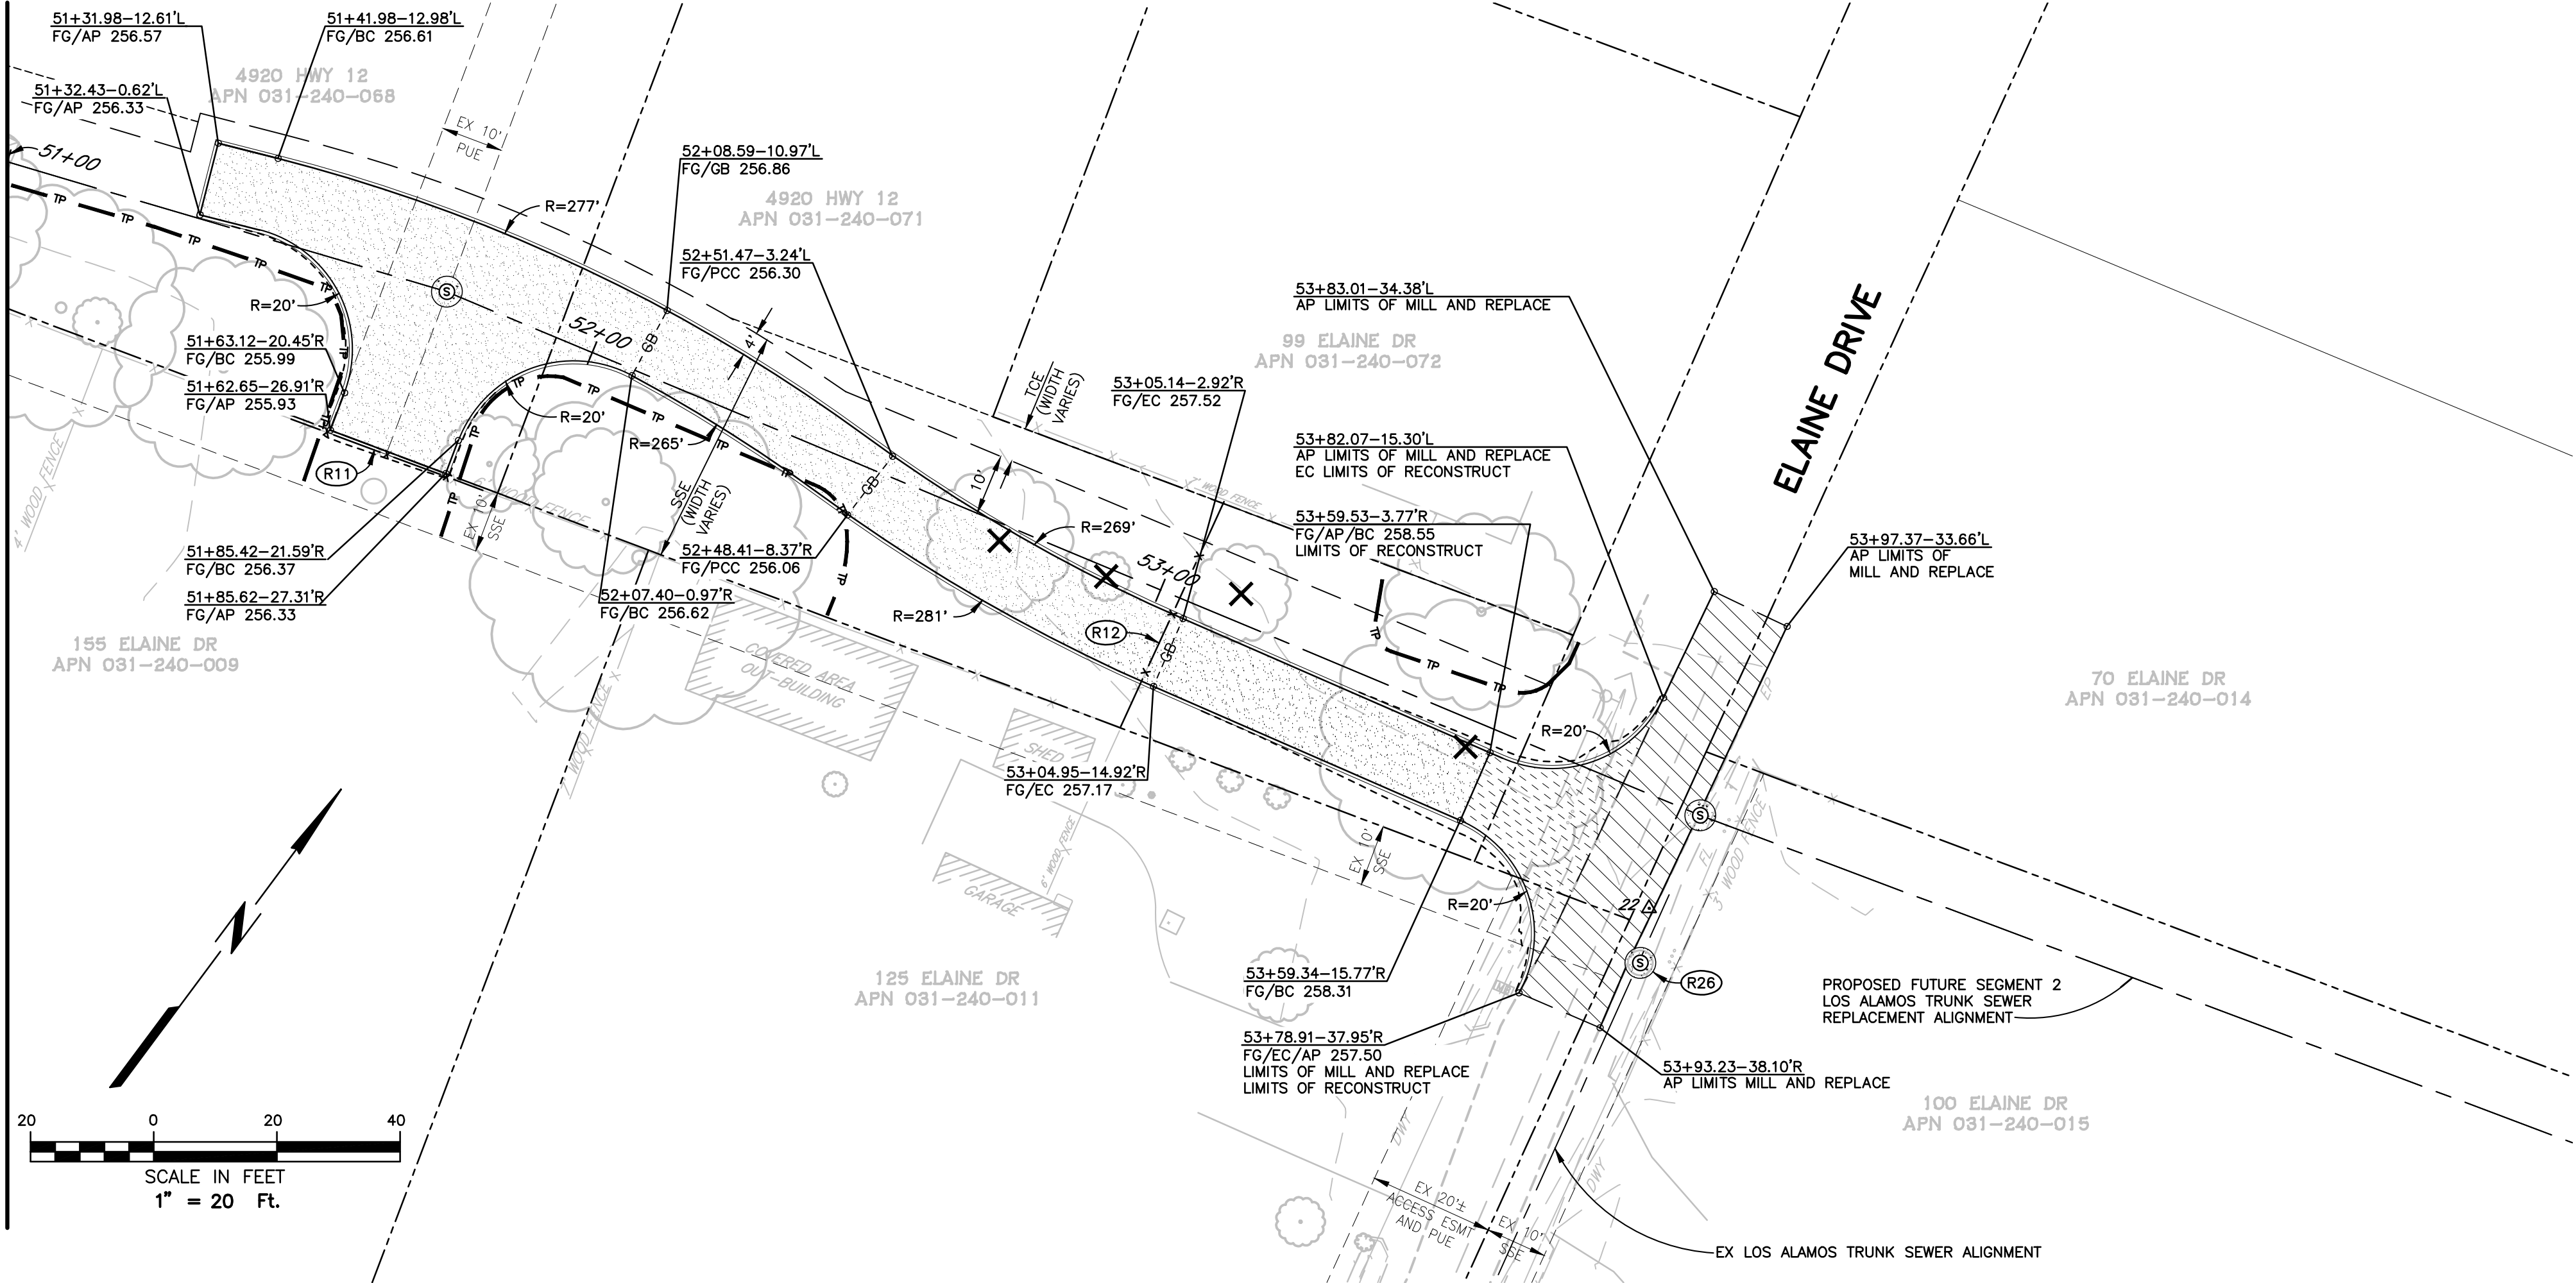

PLAN

CONSTRUCTION NOTES

(ONLY NOTES RELEVANT TO THIS SHEET ARE SHOWN)

- (R11) REMOVE AND REPLACE WOOD FENCE FROM POST TO POST AS NECESSARY TO CONSTRUCT PROPOSED IMPROVEMENTS. MATCH EXISTING ADJACENT FENCING TO REMAIN AND CONSTRUCT NEW FENCING PER DETAILS ON SHEET 5. SUPPORT AND TIE-IN EXISTING ADJACENT FENCING TO REMAIN. PROVIDE TEMPORARY SECURE FENCING DURING CONSTRUCTION.
- (R12) REMOVE AND REPLACE EXISTING CHAIN LINK FENCE AND GATE(S) FROM POST TO POST AS NECESSARY TO CONSTRUCT PROPOSED IMPROVEMENTS. MATCH EXISTING ADJACENT FENCING TO REMAIN AND CONSTRUCT NEW FENCING PER DETAILS ON SHEET 5. RE-WEAVE CHAIN LINK FABRIC AS NECESSARY TO PROVIDE SEAMLESS INSTALLATION. PROVIDE TEMPORARY SECURE FENCING DURING CONSTRUCTION.
- (R26) ADJUST EXISTING SSMH TO FINISHED GRADE.

SHEET NOTE

UTILITIES NOT SHOWN FOR CLARITY PURPOSES, SEE COMPANION UTILITY PLAN AND PROFILE SHEETS 8 - 20 FOR UTILITY WORK.

SURFACING LEGEND

- LIMITS OF 0.20' PAVEMENT MILL AND AC SURFACE
- LIMITS OF 0.20' AC SURFACE OVERLAY OVER CALTRANS CLASS II PAVING GRID OVER NON-TRACKING TACK
- LIMITS OF 1.00' DEEP LIFT PAVING PER DETAIL ON SHEET 4. PLACE IN A MINIMUM OF 2 LIFTS WITH TOP LIFT PERFORMED DURING ADJACENT AC SURFACING WHERE APPLICABLE
- LIMITS OF 4" PCC SIDEWALK OVER 2" SAND PER CITY STD 235 AND 237
- LIMITS OF 0.67' REINFORCED CONCRETE DRIVEWAY OVER 0.50' CL2AB PER DETAIL ON SHEET 3.
- LIMITS OF SLURRY SEAL, APPLY CRACK SEAL PRIOR TO SLURRY SEAL APPLICATION
- 6" PCC DRIVEWAY APRON AND ADJACENT SIDEWALK PER CITY STD 250A, 250B, 251 AND 237.
- 10" STAMPED AND COLORED CONCRETE SIDEWALK OVER 8" CL2AB PER DETAIL ON SHEET 4.
- LIMITS OF 8" COMPACTED BLUE SHALE UTILITY ACCESS ROAD PER CITY STD 216 AND DETAIL ON SHEET 4.
- LIMITS OF BIKE PATH TRAIL RECONSTRUCTION - 0.20' AC SURFACE OVER 1.00' CL2AB OVER GEOGRID AND STABILIZATION FABRIC PER DETAIL ON SHEET 4.
- LIMITS OF PEDESTRIAN PATH RECONSTRUCTION - 0.25' AC SURFACE OVER 0.50' CL2AB (1.5% MAX FINISHED GRADE CROSS SLOPE).
- LIMITS OF 6" CONCRETE VALLEY GUTTER OVER 6" CL2AB PER CITY STD 243.
- LIMITS OF ROAD RECONSTRUCTION - 0.95' AC PER DETAIL ON SHEET 3



NO.	DATE	REVISION	BY

Brelje & Race
CONSULTING ENGINEERS
475 Aviation Blvd. • Suite 120 • Santa Rosa, CA 95403 • 707-576-1322
www.brelje.com

SCALE: AS SHOWN
DWN BY: PIT

DATE: DECEMBER 2022
CHK BY: BLB & BB

LOS ALAMOS TRUNK SEWER
REPLACEMENT SEGMENT 1
(STREAMSIDE DRIVE TO ELAINE DRIVE)


GRADING & SURFACE PLAN
STA. 51 +00-STA. 54 +50

CONTRACT NO.
C01903

SHEET 27 OF 33

FILE NO. 2018-0043


12-09-22 krfzghr \\4247.dwg 4247 01 4247.01 DETAIL-Curb Ramps.dwg TAB: 29 CURB RAMP DETAILS 1

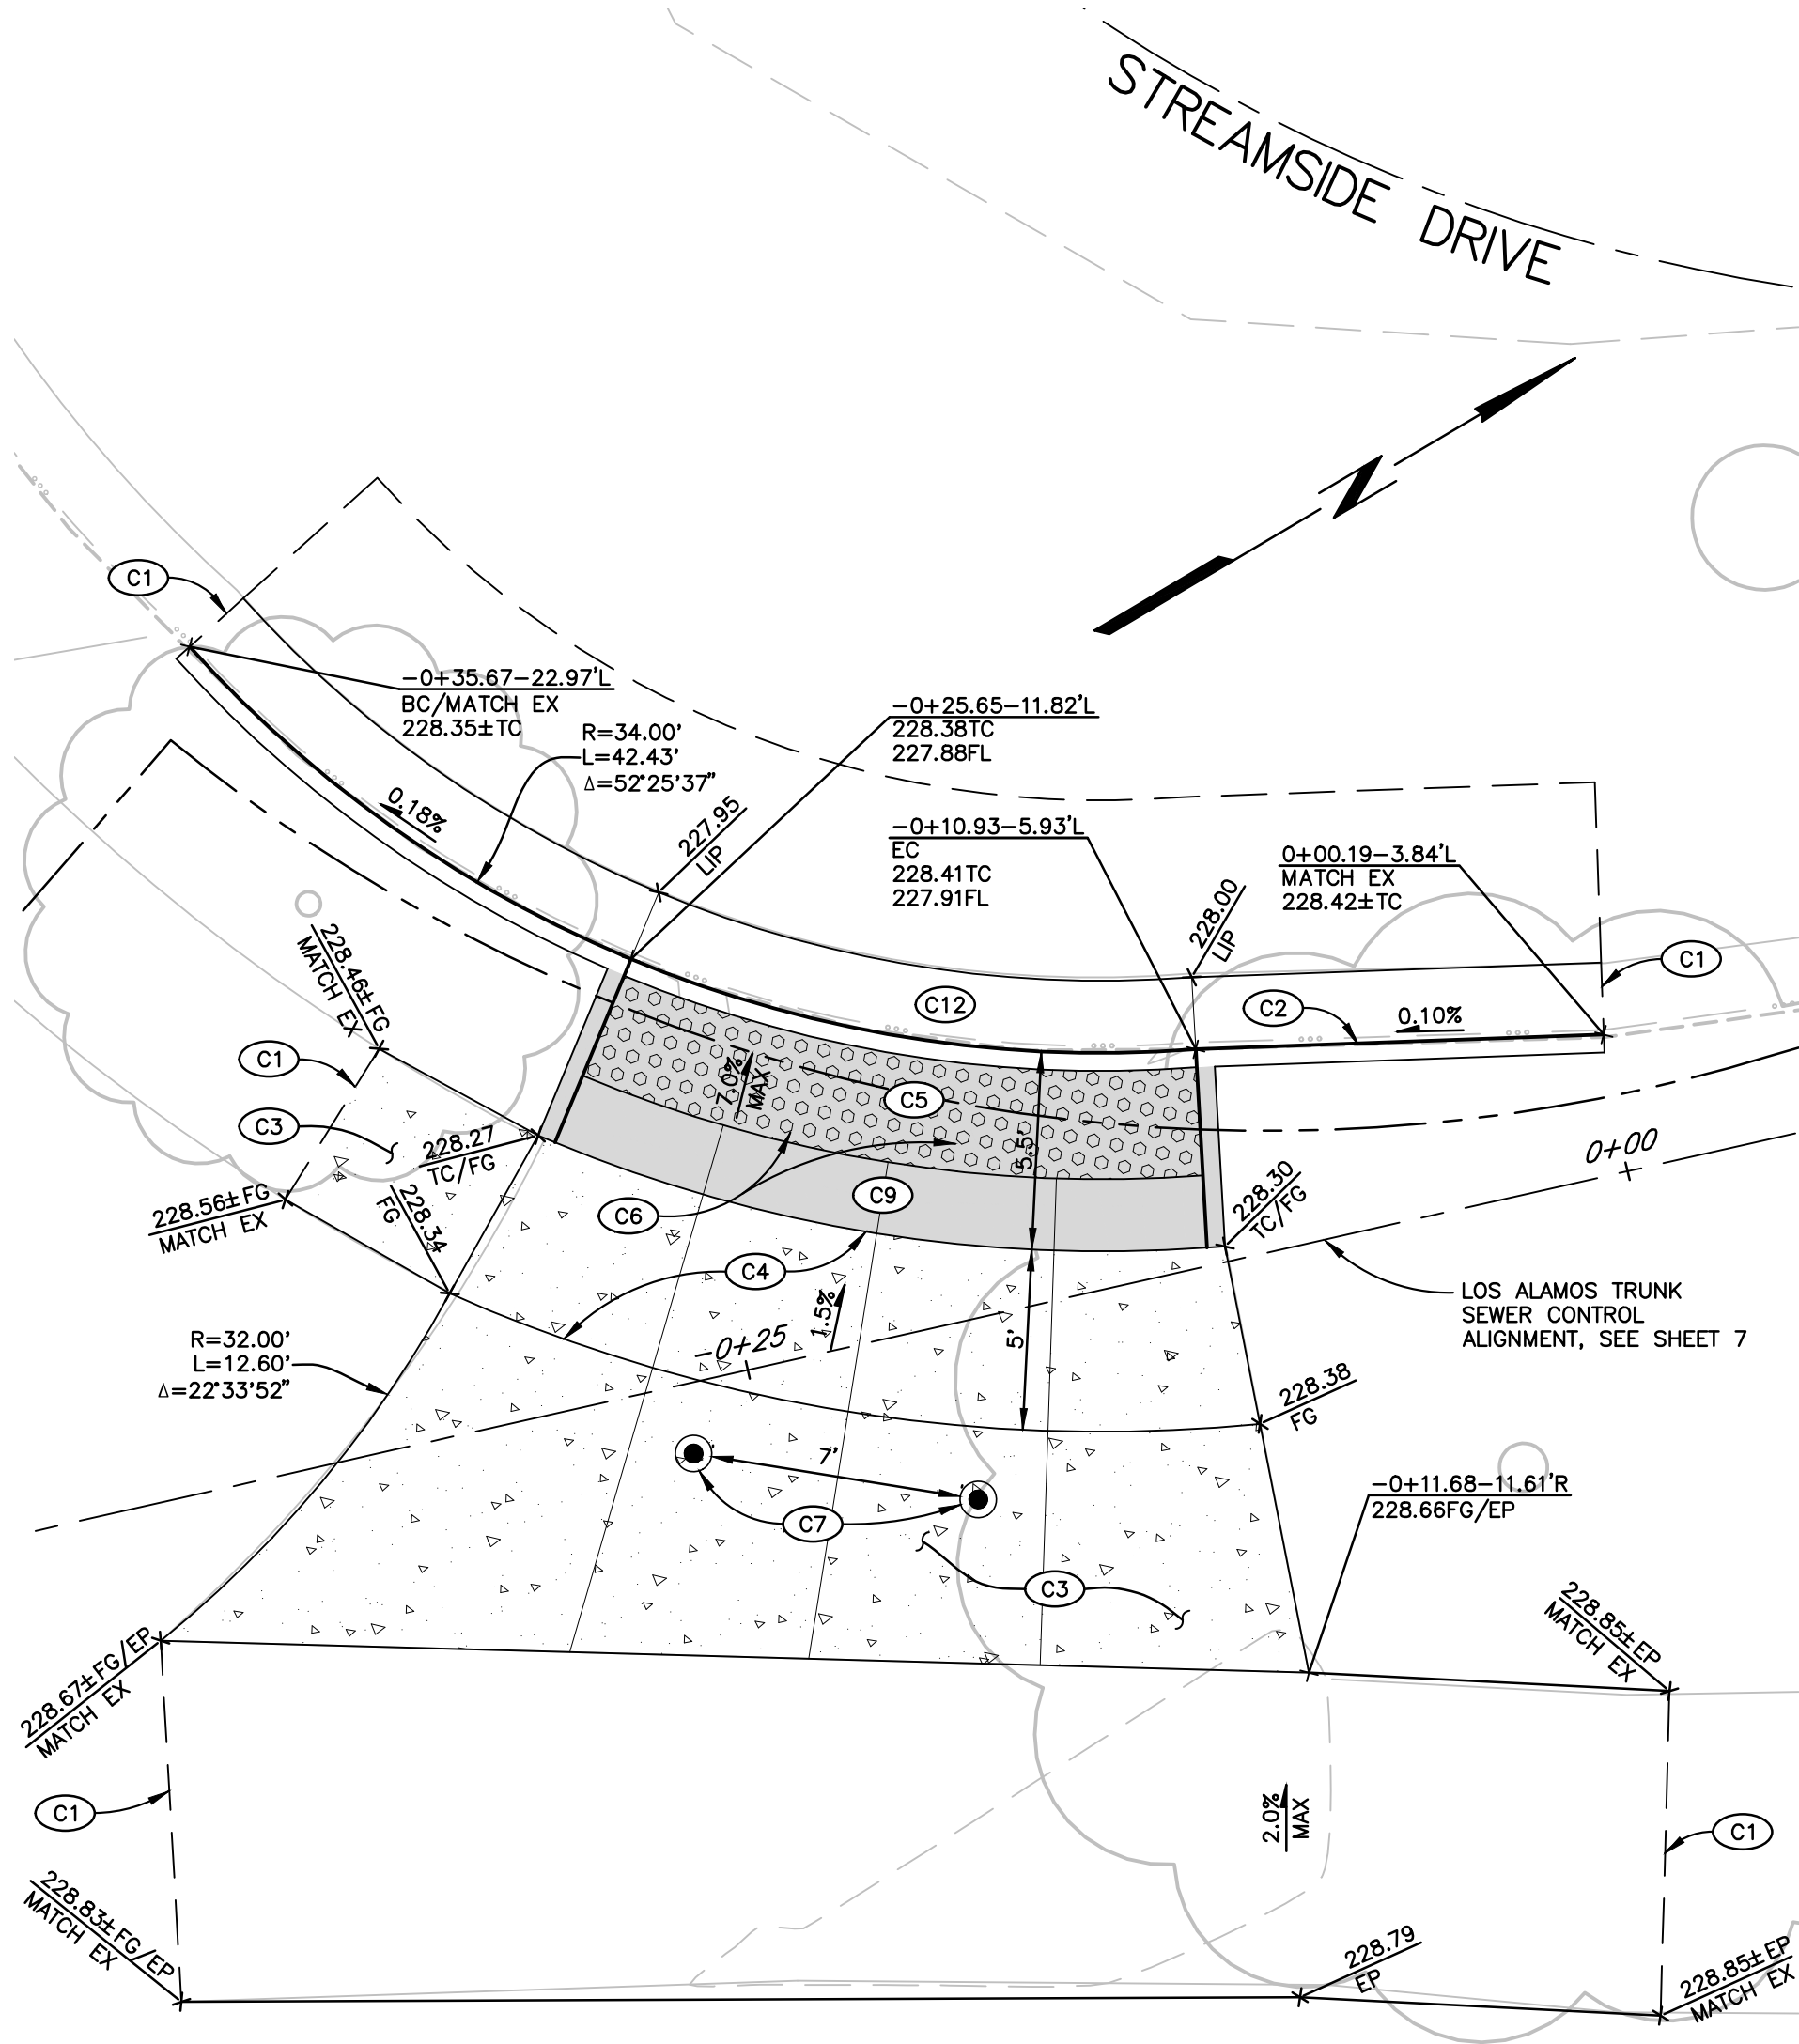

STREAMSIDE DRIVE CURB RAMP

SCALE: 1"=5'

A
21

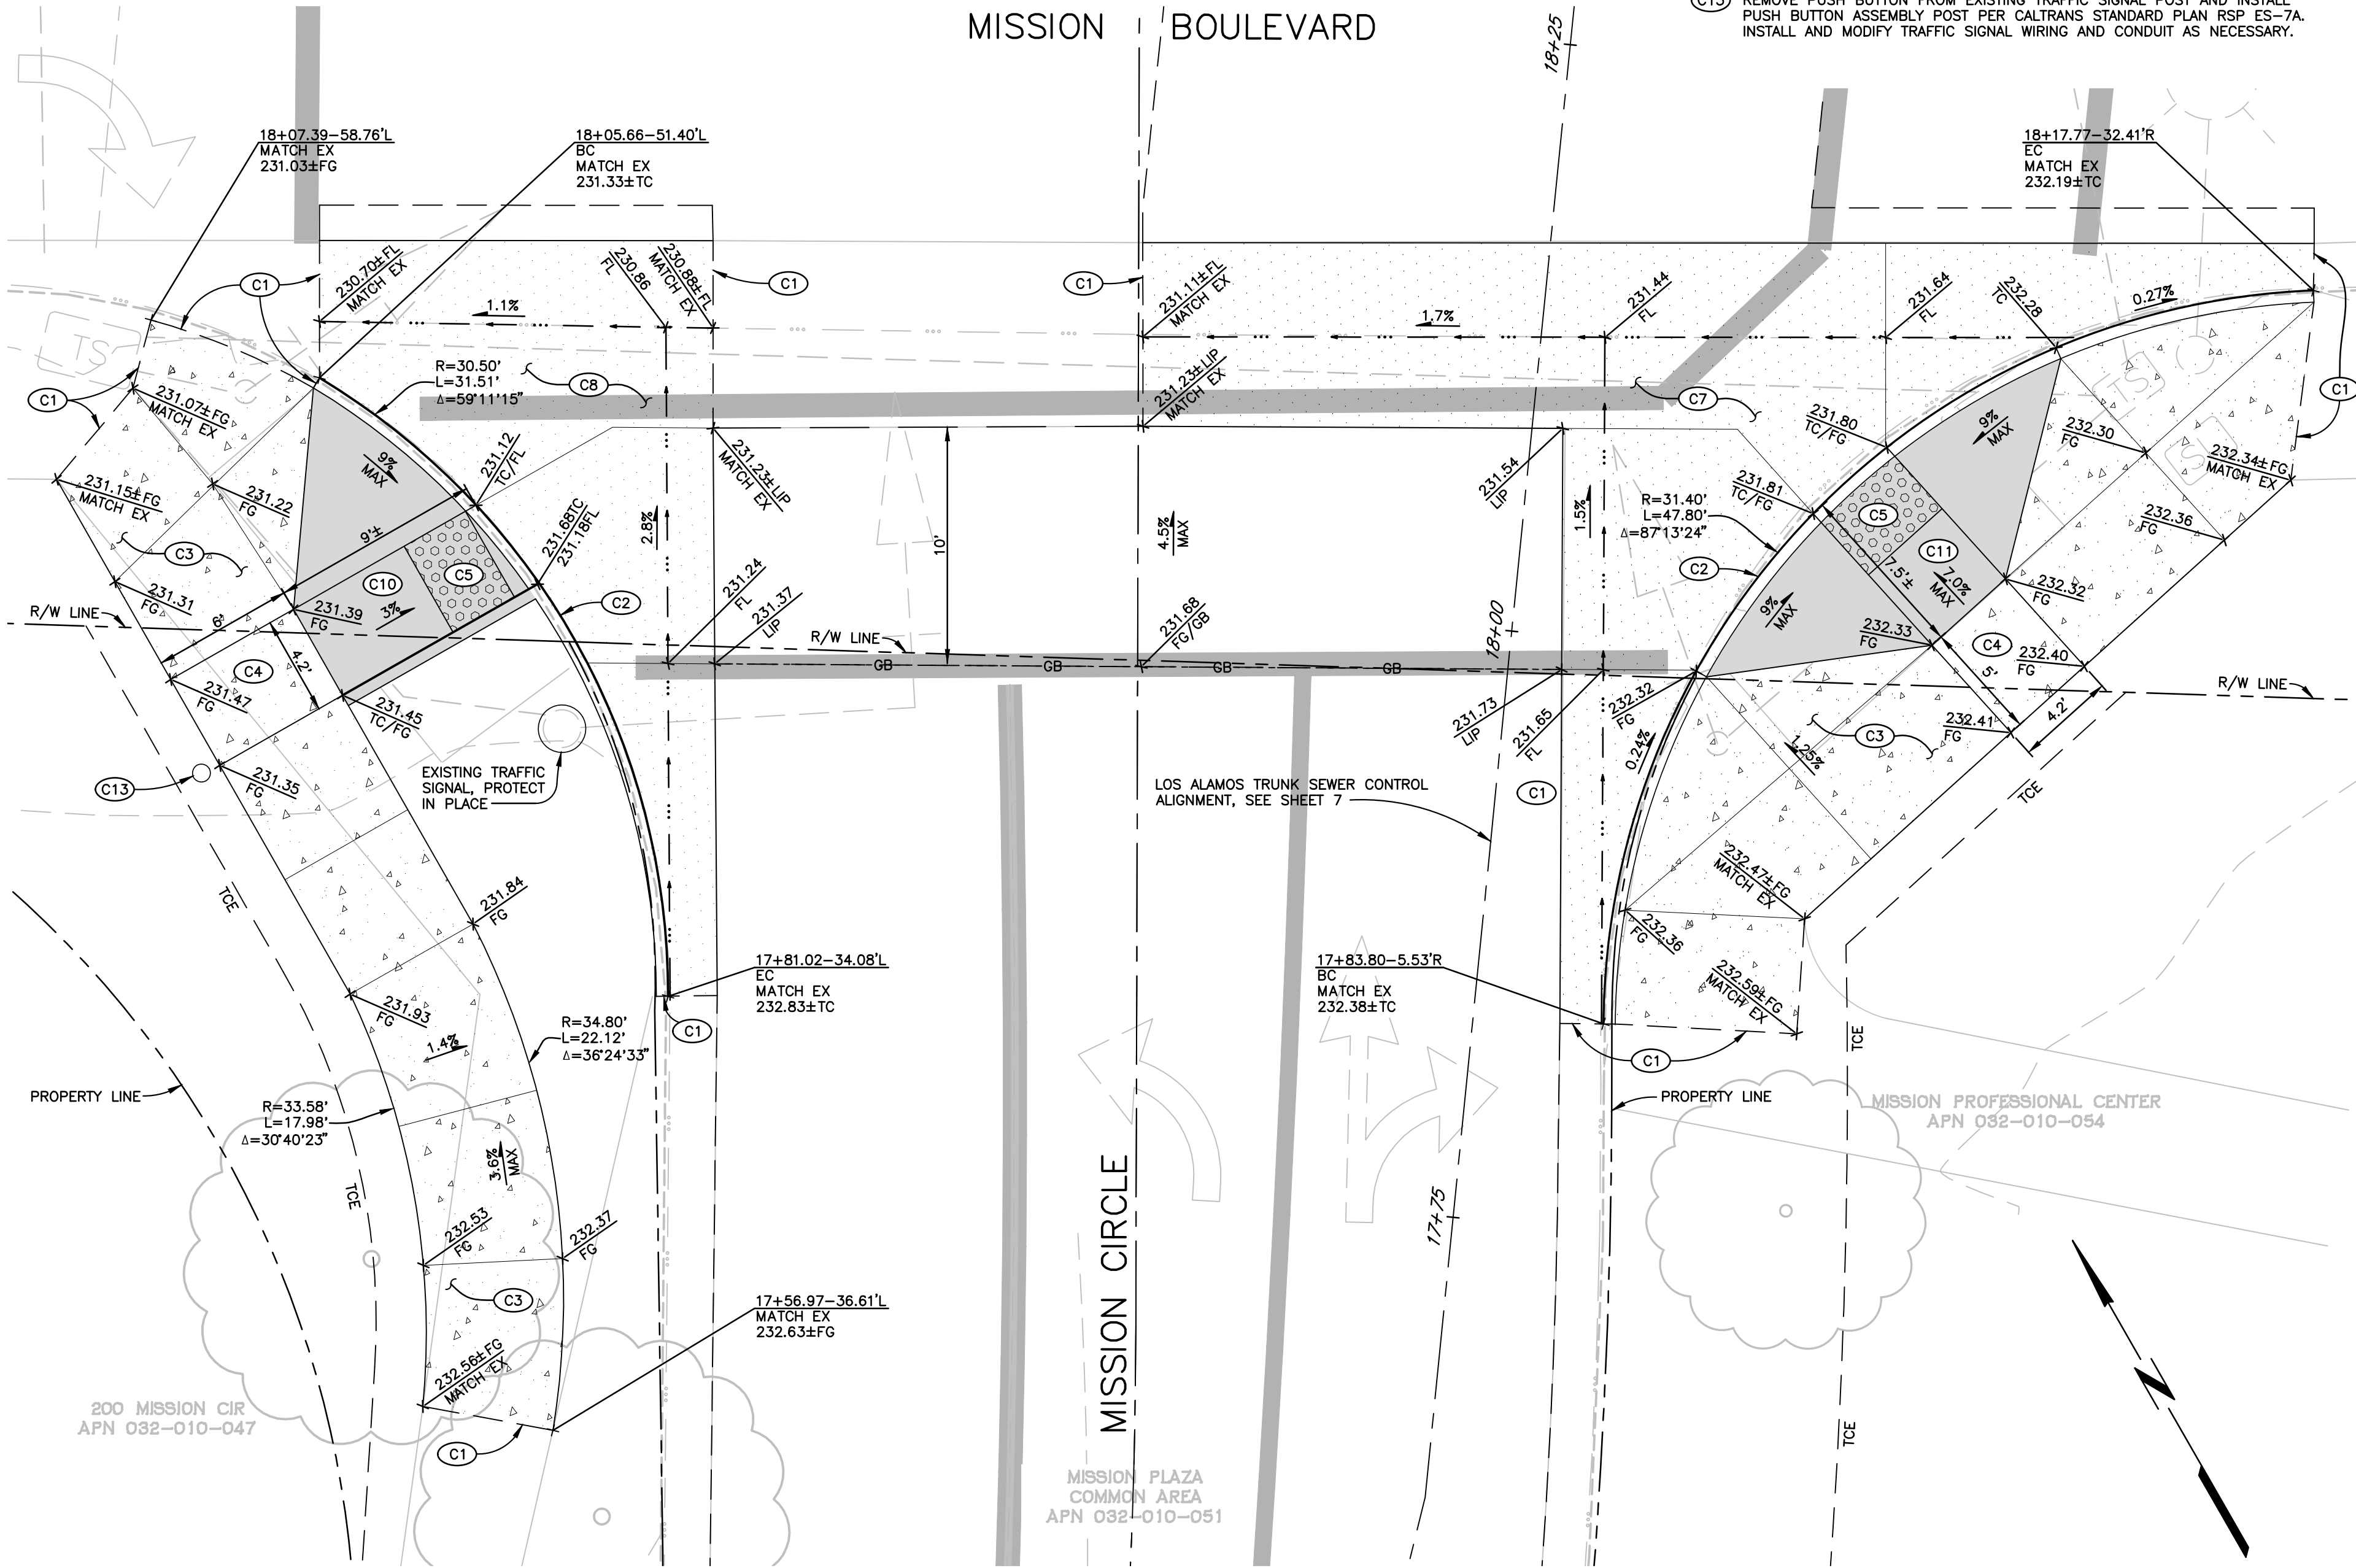

MISSION CIRCLE/MISSION BOULEVARD CURB RAMPS


SCALE: 1"=5'

B
23

SHEET NOTE

SEE GRADING AND SURFACING PLANS ON SHEETS 21 THRU 27 FOR STRIPING, AND PAVEMENT RESURFACING AND REHABILITATION WORK BEYOND THE UP OF GUTTER OR EDGE OF CONCRETE.



CURB RAMP LEGEND

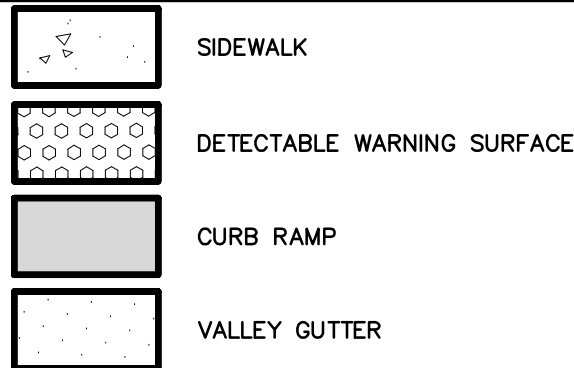

CONSTRUCTION NOTES

(ONLY NOTES RELEVANT TO THIS SHEET ARE SHOWN)

- C1 SAWCUT AND CONFORM TO EXISTING.
- C2 REMOVE AND REPLACE CURB AND GUTTER PER CITY STD 241. MATCH EXISTING GRADES AT SAWCUT LOCATIONS AND PROVIDE CONTINUOUS SLOPE IN DIRECTION OF DRAINAGE.
- C3 REMOVE AND REPLACE 5' MINIMUM OF EXISTING SIDEWALK TO NEAREST SCORE MARK PER CITY STD 237. MATCH EXISTING GRADES AND TRANSITION 1.5% MAX FINISHED GRADE CROSS SLOPE (UNLESS SHOWN OTHERWISE) TO MATCH EXISTING SAWCUT CONFORM LOCATIONS.
- C4 RAMP LANDING DRIVE TURNING AREA - MAX CROSS SLOPE <2.0% IN ANY DIRECTION OR AS INDICATED. CONFORM TO EXISTING ADJACENT RAMP BOTTOM OR ENTRY ELEVATIONS WHERE THEY OCCUR.
- C5 INSTALL EMBEDDED DETECTABLE WARNING SURFACE. WARNING SURFACE SHALL EXTEND 36" BEHIND THE BACK OF THE CURB AND BE ORIENTED IN THE DIRECTION OF TRAVEL. WARNING SURFACE SHALL COVER FULL WIDTH OF RAMP WITH 2" MAX SEPARATION ON EACH SIDE.
- C6 REMOVE AND DISPOSE OF EXISTING BOLLARD.
- C7 INSTALL REMOVABLE BOLLARD PER DETAIL SHEET 4
- C8 REMOVE AND REPLACE EXISTING CONCRETE VALLEY GUTTER SIMILAR TO CITY STD 243.
- C9 INSTALL 'CASE F' CURB RAMP PER CALTRANS STANDARD PLAN RSP AB8A.
- C10 INSTALL 'CASE G' CURB RAMP PER CALTRANS STANDARD PLAN RSP AB8A.
- C11 INSTALL 'CASE A' CURB RAMP PER CALTRANS STANDARD PLAN RSP AB8A.
- C12 GUTTER COUNTER SLOPE IMMEDIATELY ADJACENT TO CURB RAMP SHALL NOT BE STEEPER THAN 5% MAX. INSTALL MINIMUM 3' LONG GUTTER SLOPE TRANSITION ON EACH SIDE OF CURB RAMP.
- C13 REMOVE PUSH BUTTON FROM EXISTING TRAFFIC SIGNAL POST AND INSTALL PUSH BUTTON ASSEMBLY POST PER CALTRANS STANDARD PLAN RSP ES-7A. INSTALL AND MODIFY TRAFFIC SIGNAL WIRING AND CONDUIT AS NECESSARY.

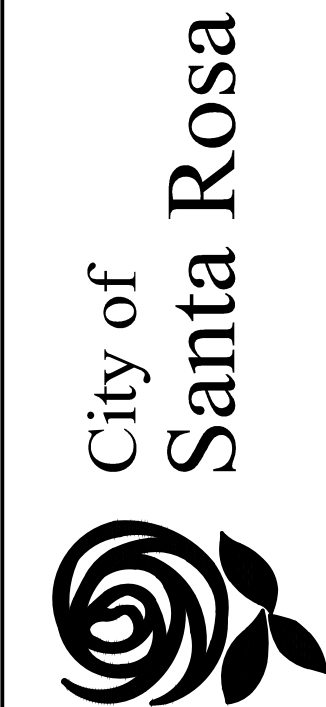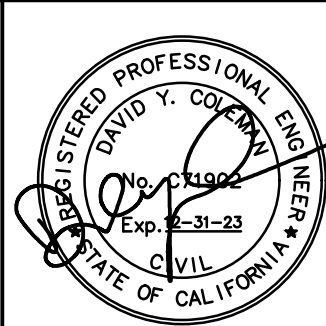

NO.	DATE	REVISION	BY

Brelje & Race
CONSULTING ENGINEERS
475 Aviation Blvd. • Suite 120 • Santa Rosa, CA 95403 • 707-576-1322
www.brelje.com

SCALE: AS SHOWN
DWN BY: PIT
DATE: DECEMBER 2022
CHK BY: BLB & BB

LOS ALAMOS TRUNK SEWER
REPLACEMENT SEGMENT 1
(STREAMSIDE DRIVE TO ELAINE DRIVE)


CURB RAMP DETAILS 1

(ONLY NOTES RELEVANT TO THIS SHEET ARE SHOWN)

- (C1) SAWCUT AND CONFORM TO EXISTING.
- (C2) REMOVE AND REPLACE CURB AND GUTTER PER CITY STD 241. MATCH EXISTING GRADES AT SAWCUT LOCATIONS AND PROVIDE CONTINUOUS SLOPE IN DIRECTION OF DRAINAGE.
- (C3) REMOVE AND REPLACE 5' MINIMUM OF EXISTING SIDEWALK TO NEAREST SCORE MARK PER CITY STD 237. MATCH EXISTING GRADES AND TRANSITION 1.5% MAX FINISHED GRADE CROSS SLOPE (UNLESS SHOWN OTHERWISE) TO MATCH EXISTING SAWCUT CONFORM LOCATIONS.
- (C4) RAMP LANDING DRIVE TURNING AREA - MAX CROSS SLOPE $< 2.0\%$ IN ANY DIRECTION OR AS INDICATED. CONFORM TO EXISTING ADJACENT RAMP BOTTOM OR ENTRY ELEVATIONS WHERE THEY OCCUR.
- (C5) INSTALL EMBEDDED DETECTABLE WARNING SURFACE. WARNING SURFACE SHALL EXTEND 36" BEHIND THE BACK OF THE CURB AND BE ORIENTED IN THE DIRECTION OF TRAVEL. WARNING SURFACE SHALL COVER FULL WIDTH OF RAMP WITH 2" MAX SEPARATION ON EACH SIDE.
- (C6) REMOVE AND DISPOSE OF EXISTING BOLLARD.
- (C7) INSTALL REMOVABLE BOLLARD PER DETAIL SHEET 4
- (C8) REMOVE AND REPLACE EXISTING CONCRETE VALLEY GUTTER SIMILAR TO CITY STD 243.
- (C9) INSTALL 'CASE F' CURB RAMP PER CALTRANS STANDARD PLAN RSP A88A.
- (C12) GUTTER COUNTER SLOPE IMMEDIATELY ADJACENT TO CURB RAMP SHALL NOT BE STEEPER THAN 5% MAX. INSTALL MINIMUM 3' LONG GUTTER SLOPE TRANSITION ON EACH SIDE OF CURB RAMP.
- (C20) REMOVE AND REPLACE EXISTING 6" PCC DRIVEWAY APRON AND ADJACENT SIDEWALK PER CITY STD 250A, 250B, 251 AND 237.

SEE GRADING AND SURFACING PLANS ON SHEETS 21
THRU 27 FOR STRIPING, AND PAVEMENT
RESURFACING AND REHABILITATION WORK BEYOND
THE LIP OF GUTTER OR EDGE OF CONCRETE.


	SIDEWALK
	DETECTABLE WARNING SURFACE
	CURB RAMP
	VALLEY GUTTER

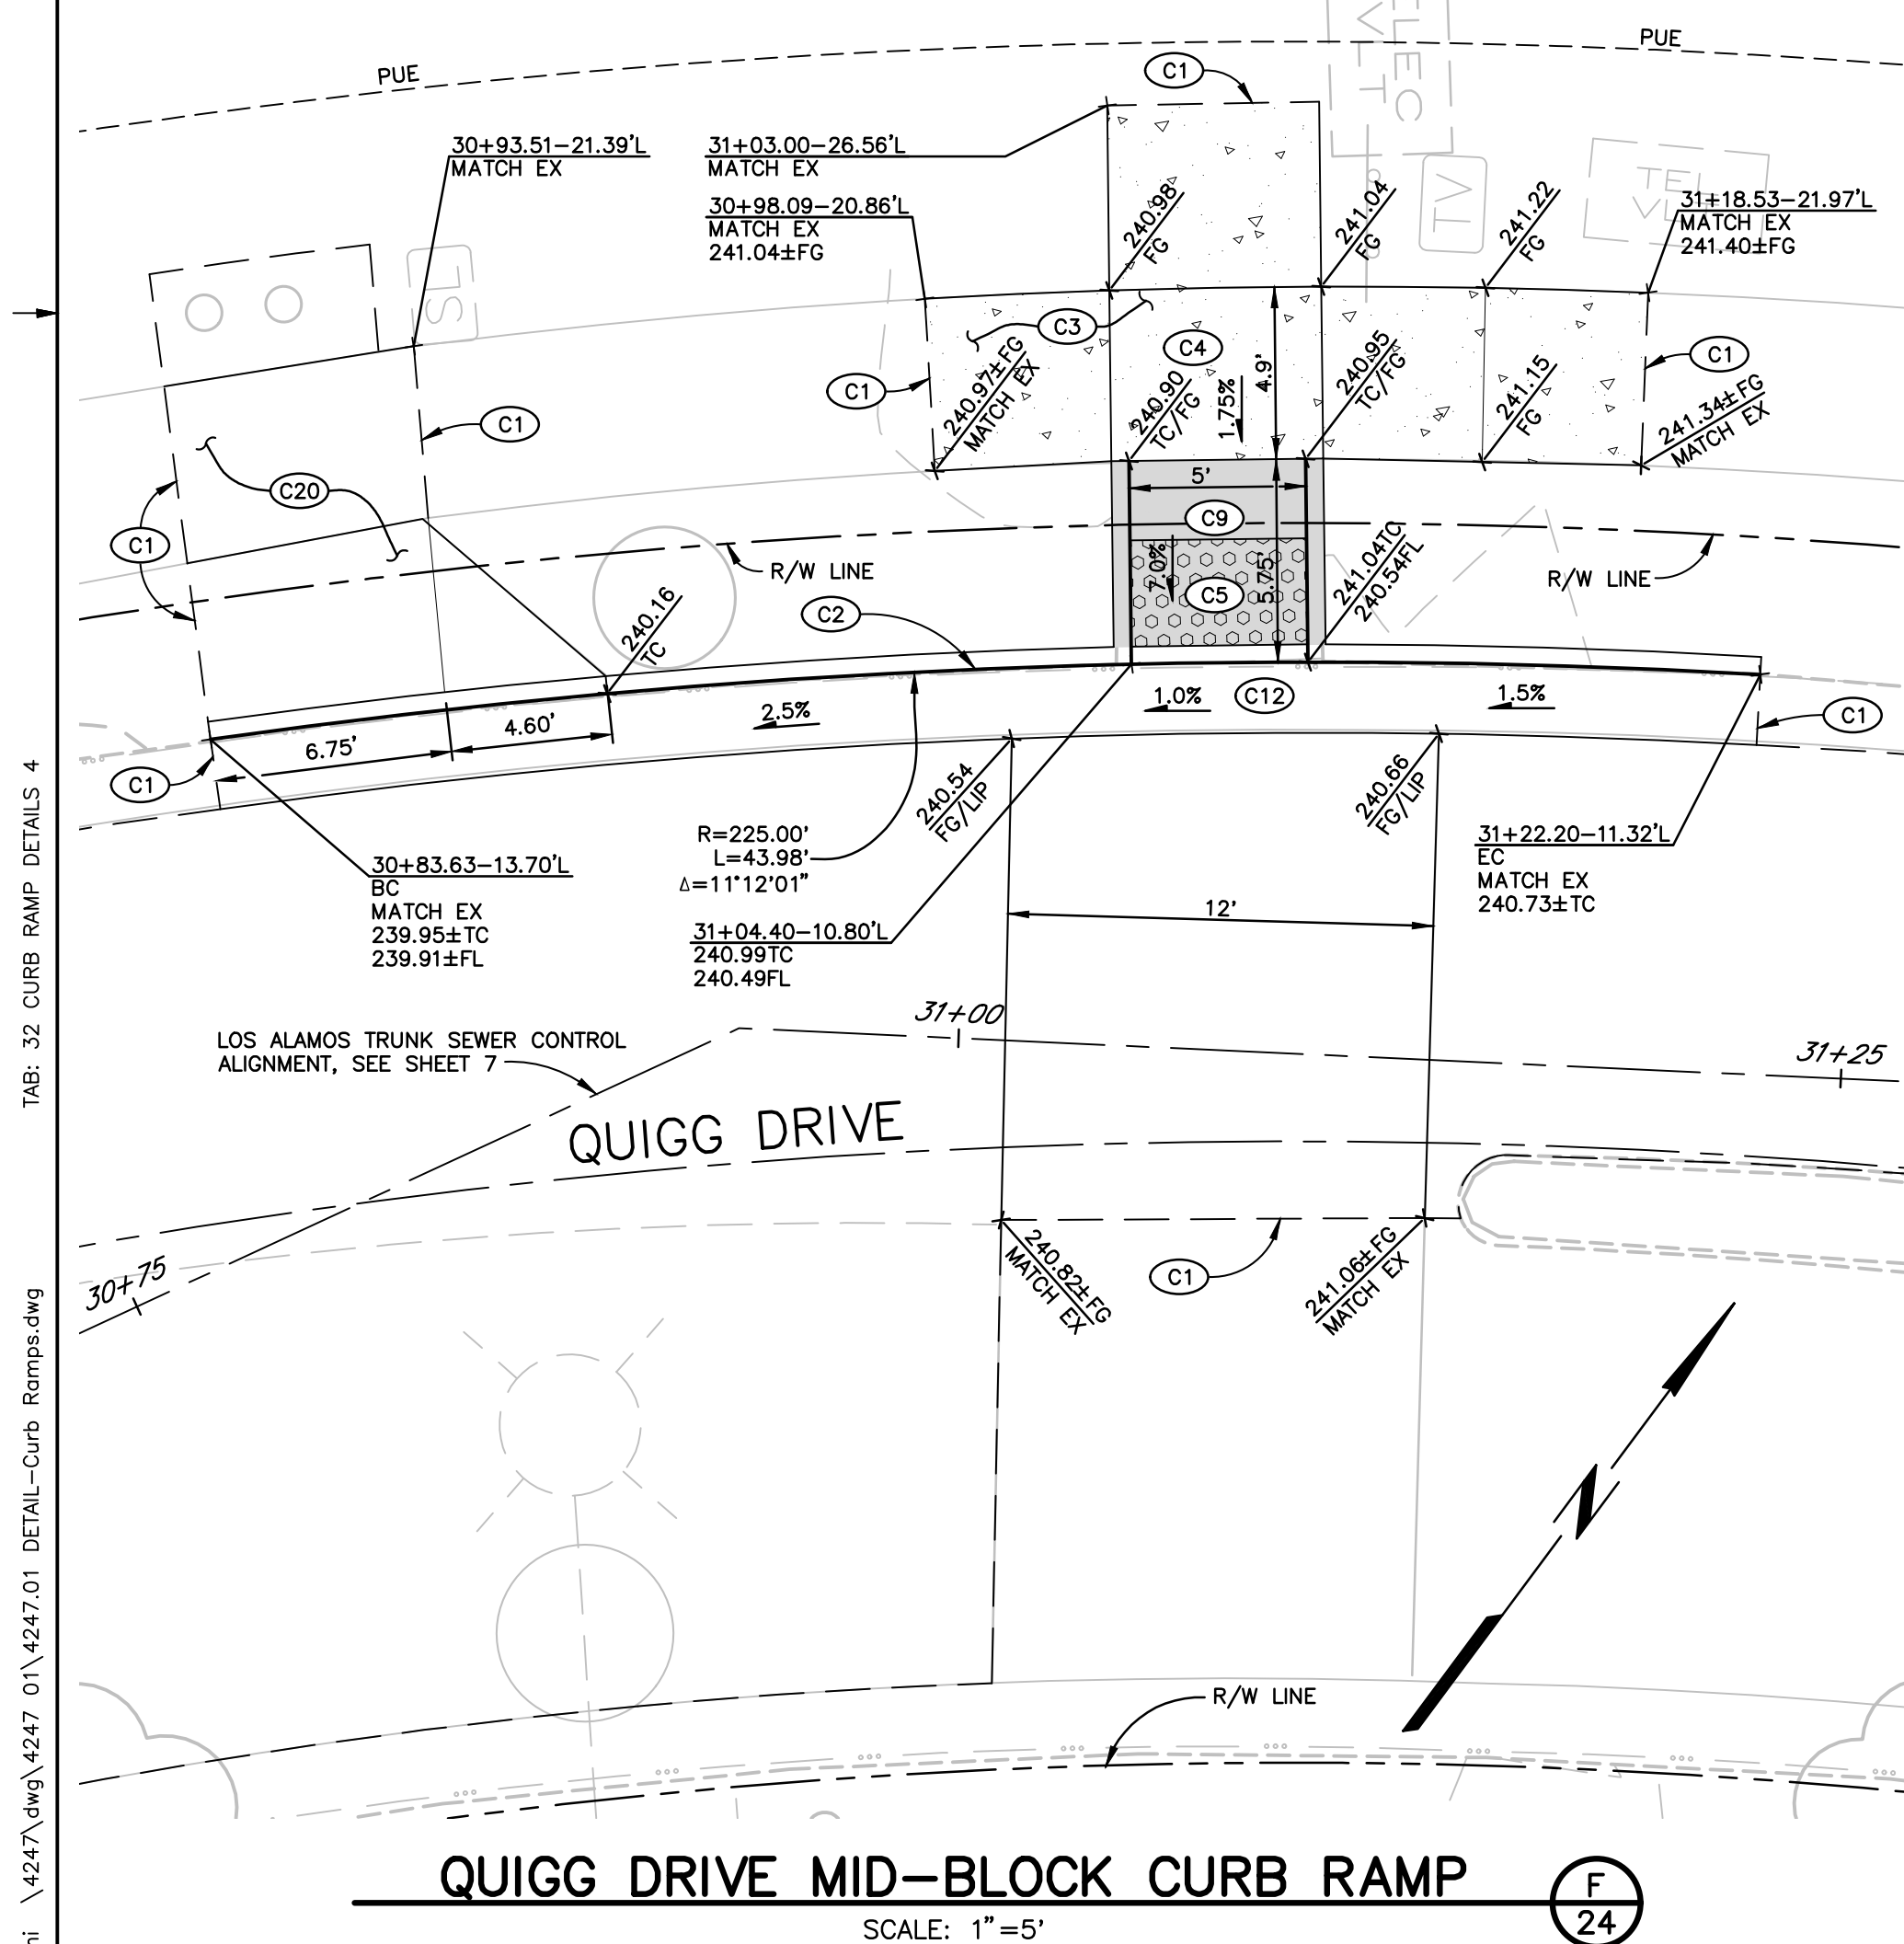

QUIGG DRIVE MID-BLOCK CURB RAMP

SCALE: 1"=5'


F
24

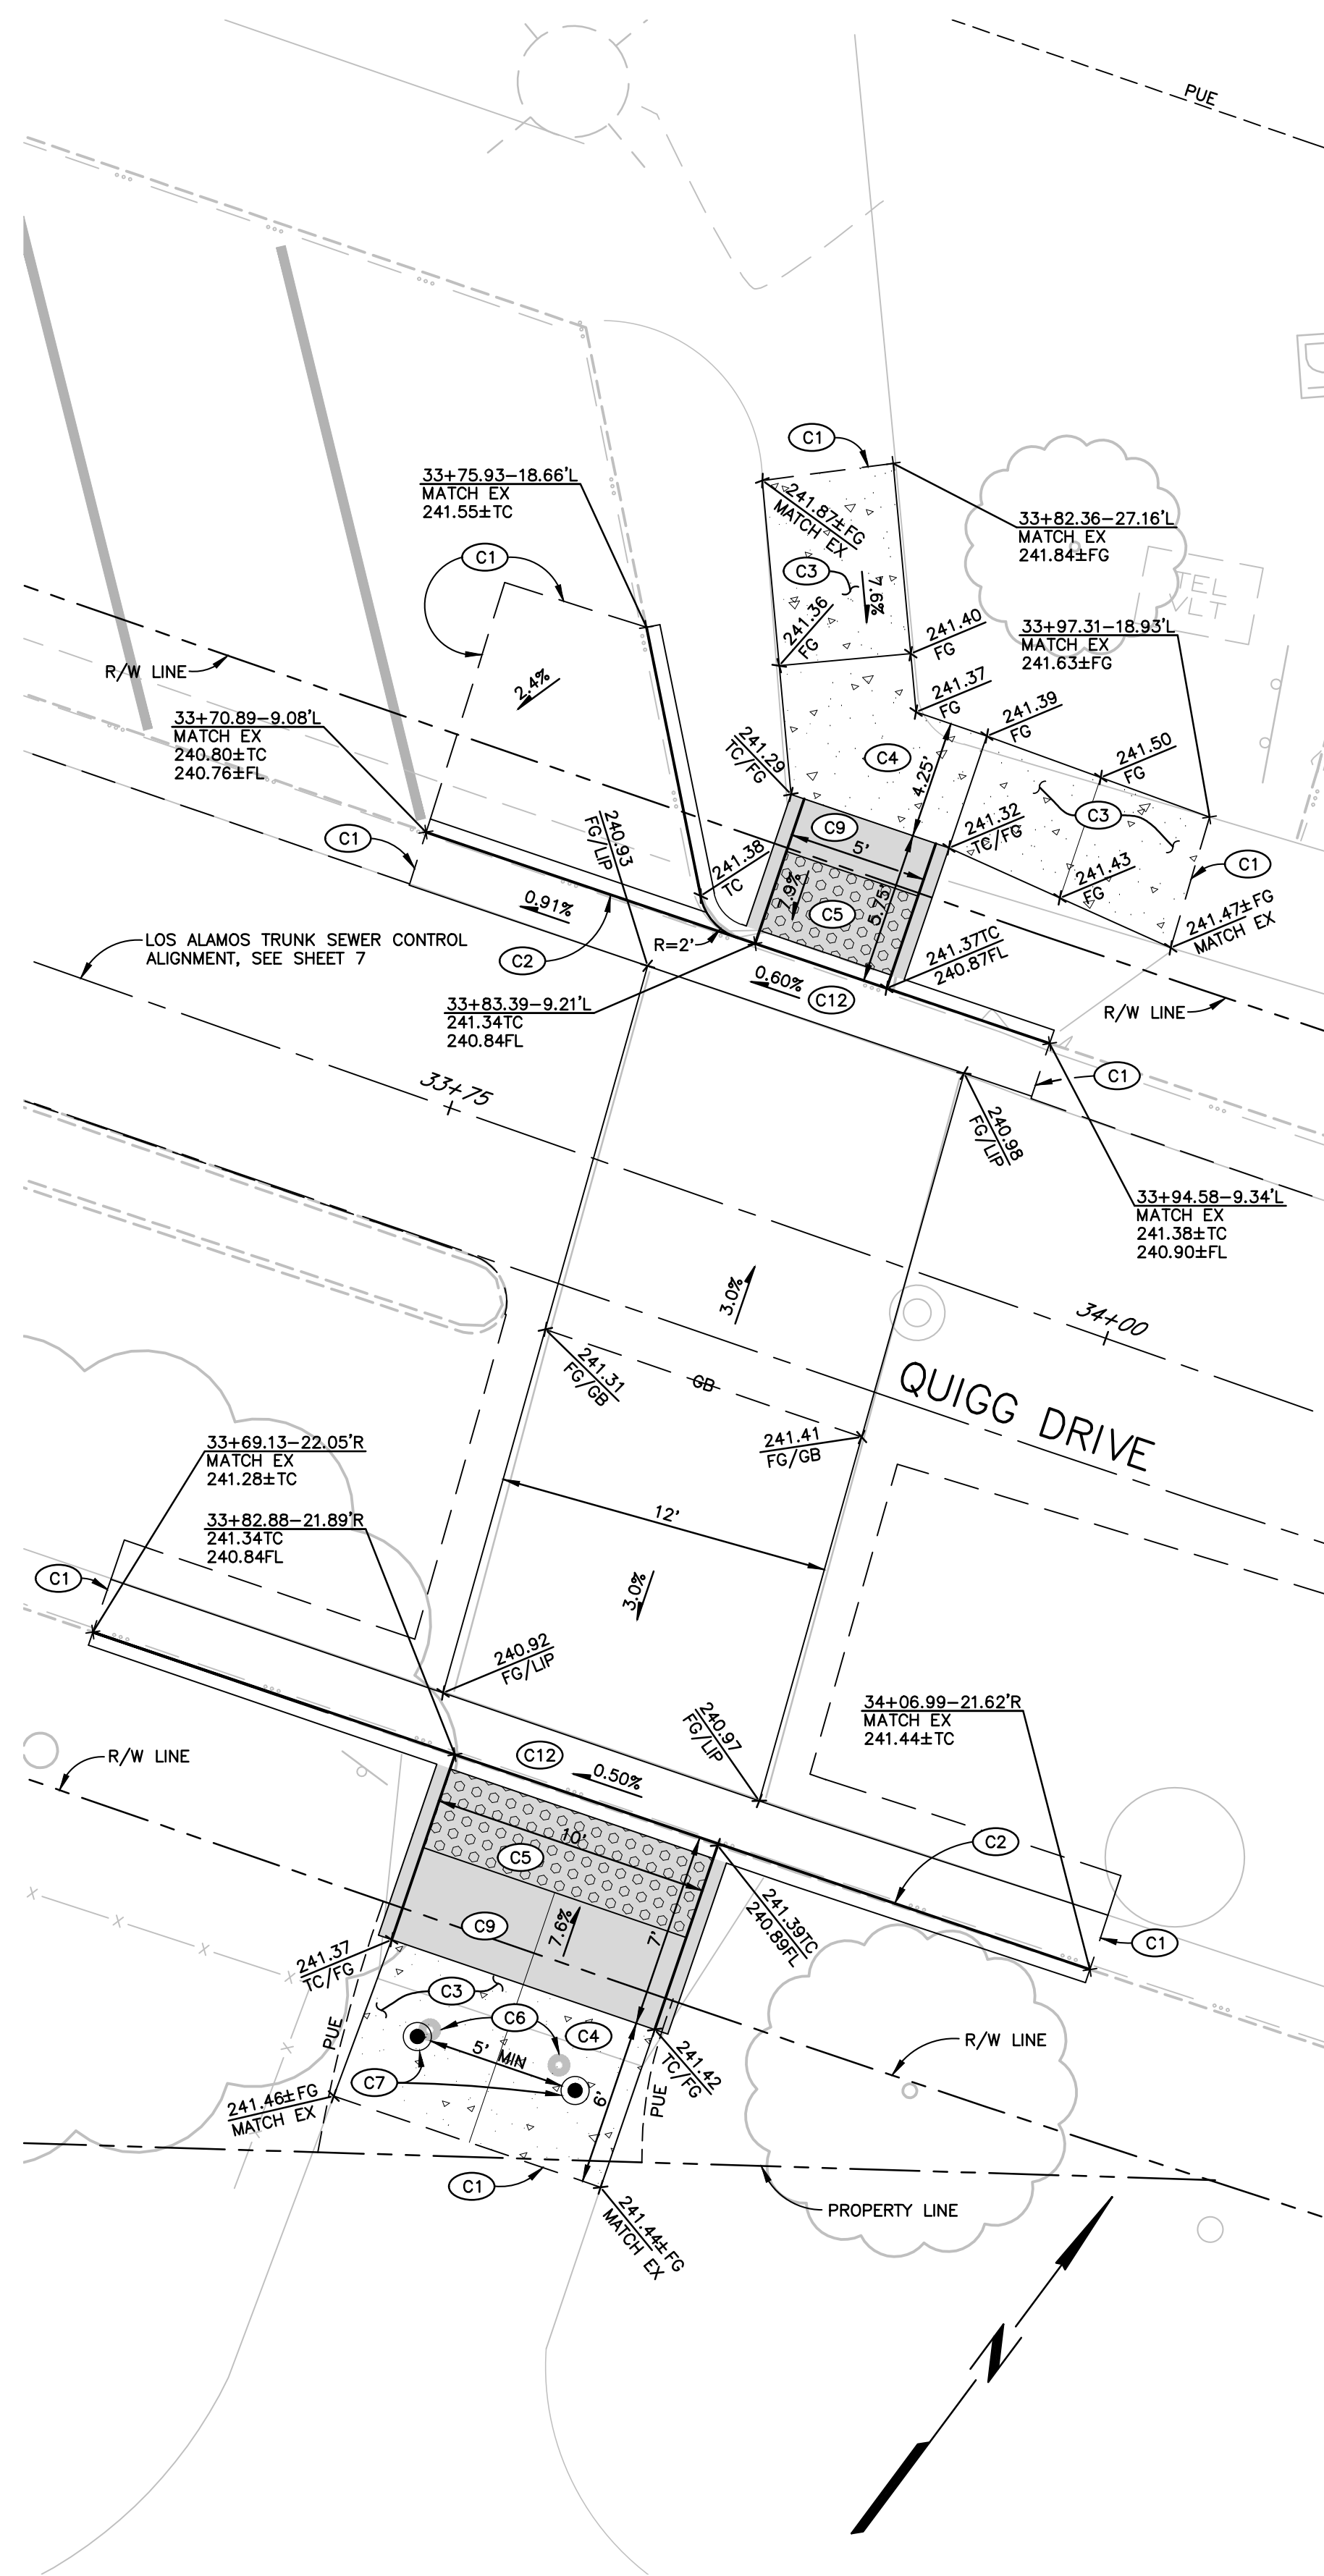

QUIGG DRIVE MID-BLOCK CURB RAMP


SCALE: 1"=5'

G
24

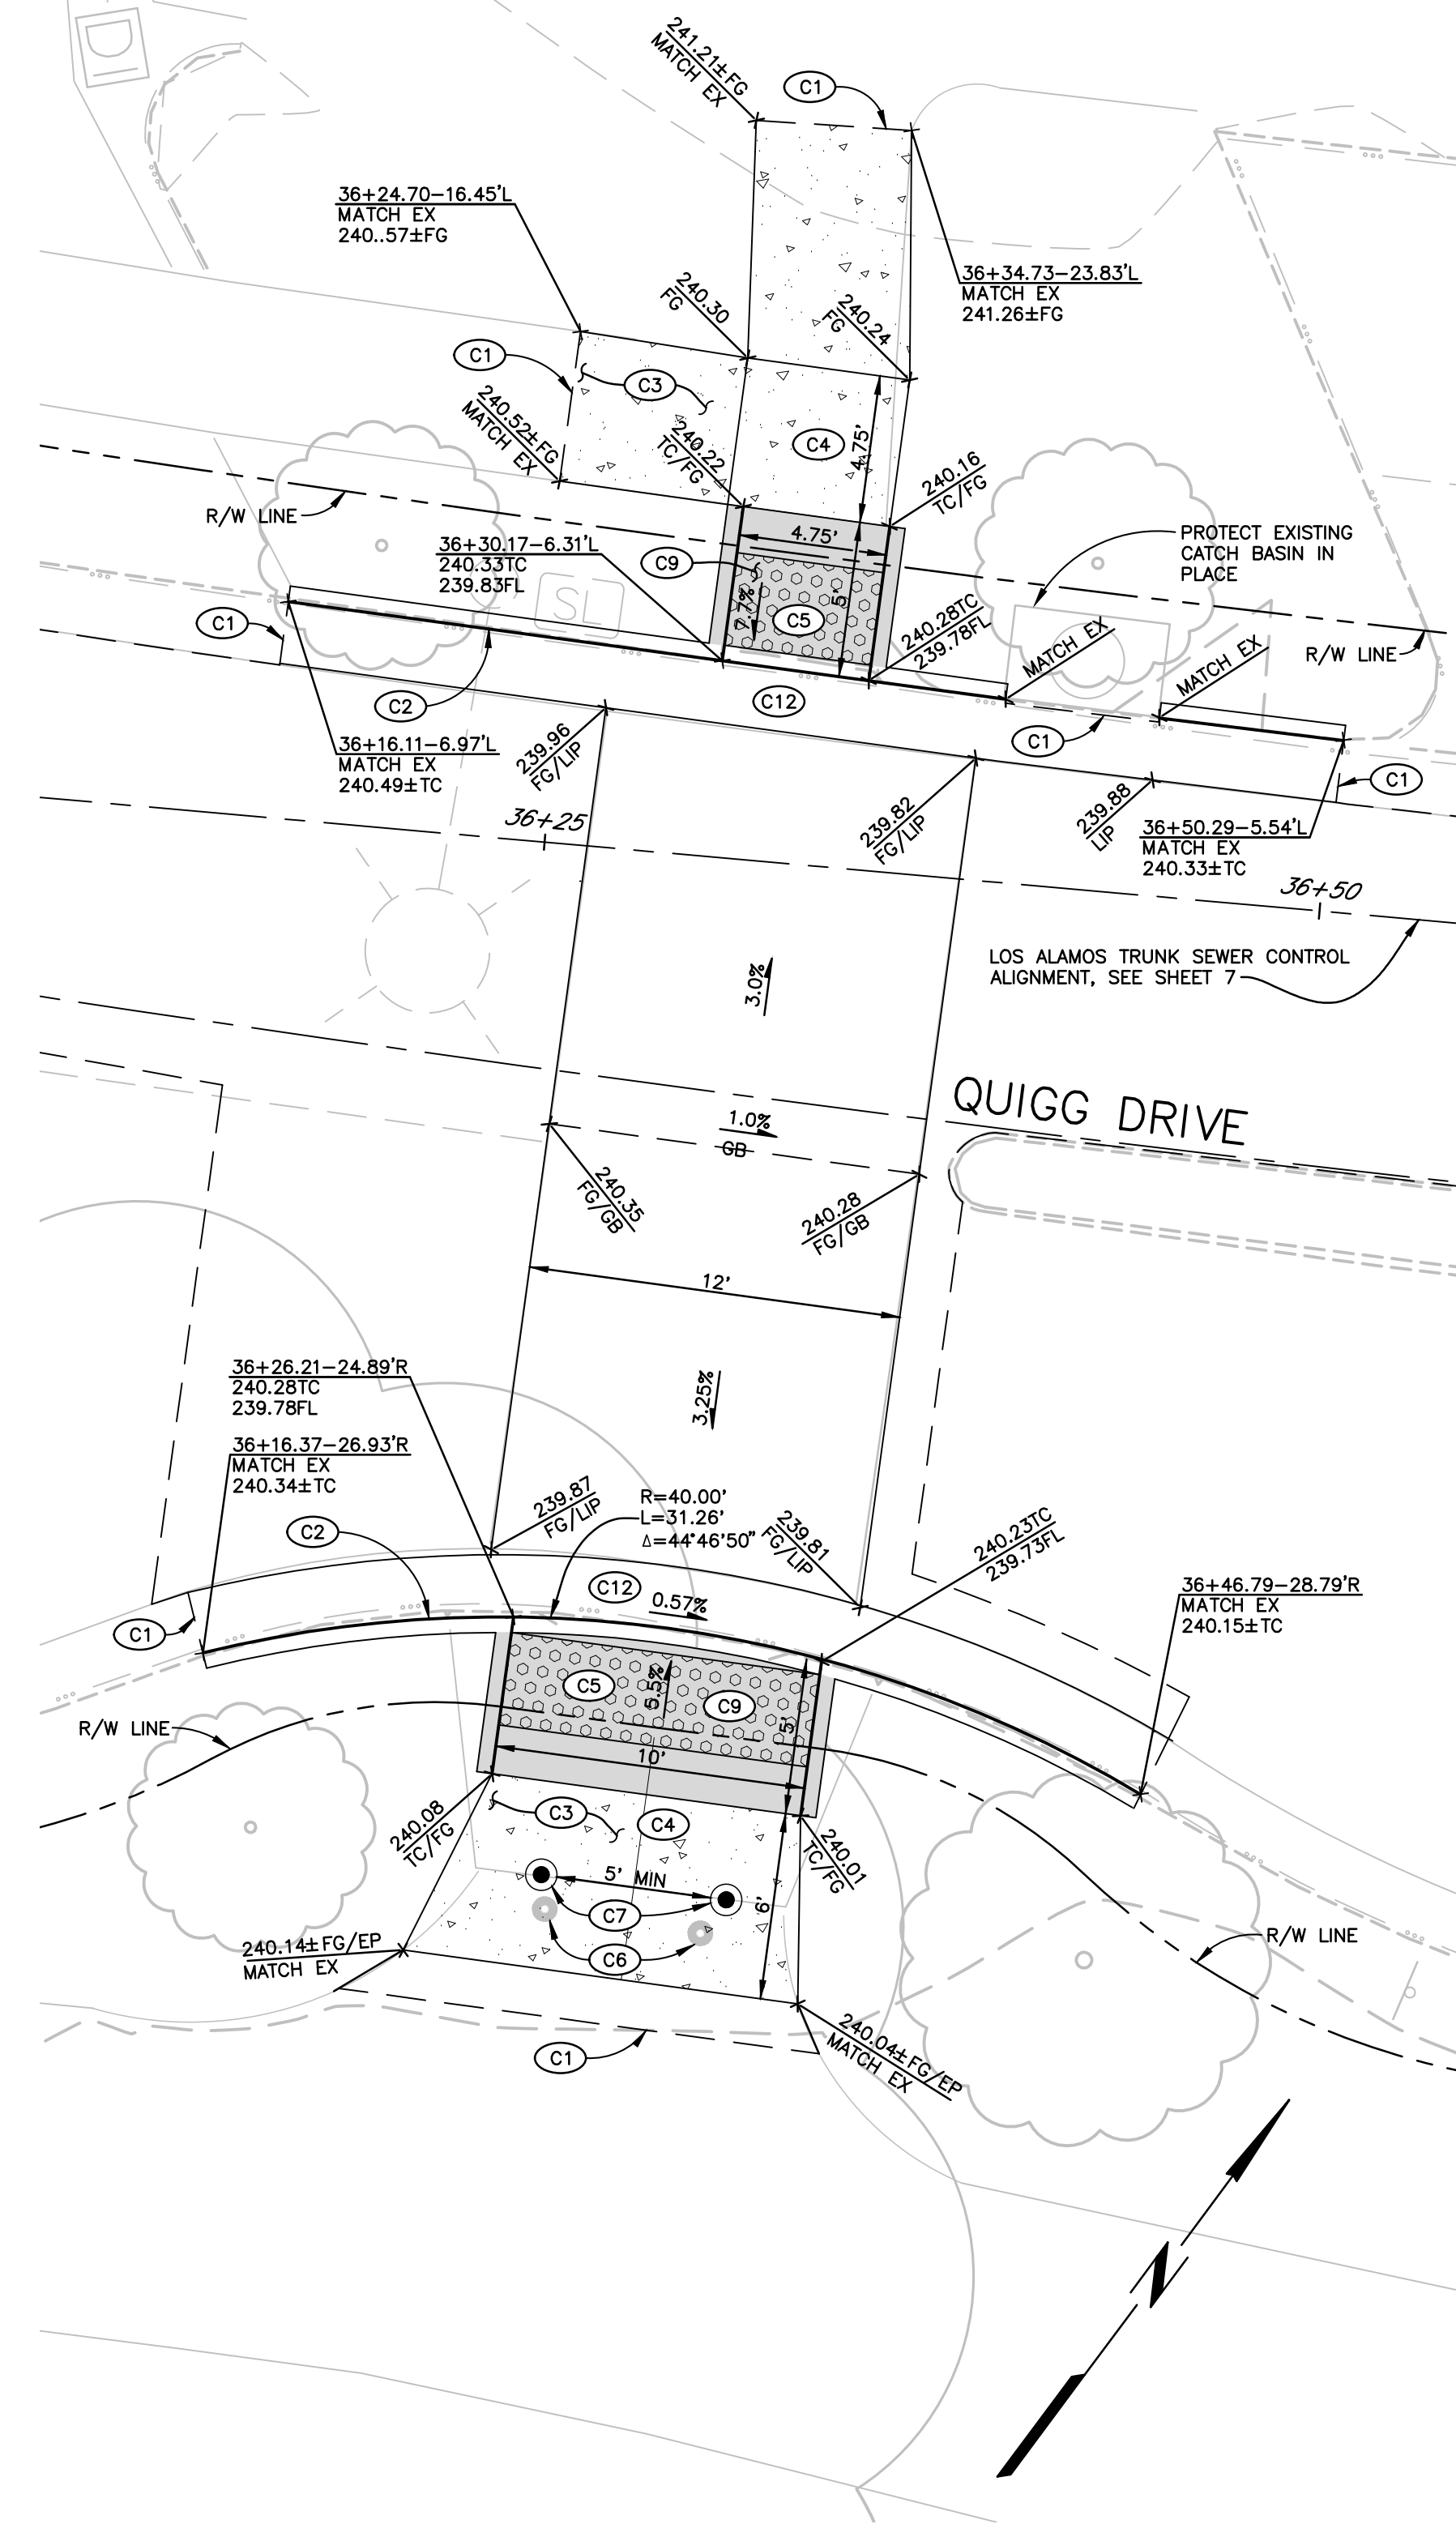

QUIGG DRIVE MID-BLOCK CURB RAMP

SCALE: 1"=5'

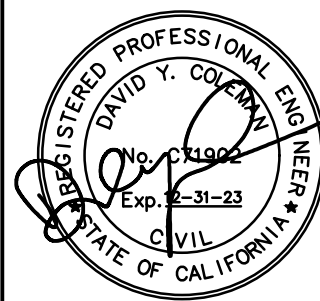

City of
Santa Rosa

[illegible]

Brelje & Race
CONSULTING ENGINEERS
475 Aviation Blvd. • Suite 120 • Santa Rosa, CA 95403 • 707-576-1322

475 Aviation Blvd. • Suite 120 • Santa Rosa, CA 95403 • 707-576-1322
www.brce.com

FILE: AS SHOWN	DATE: DECEMBER 202
----------------	--------------------

FILE: AS SHOWN	DATE: D
----------------	---------

DATE	DESCRIPTION	AMOUNT	CHECK NO.	BANK	DATE	DESCRIPTION	AMOUNT	CHECK NO.	BANK
1/1/2024	AS SHOWN								

**LOS ALAMOS TRUNK SEWER
REPLACEMENT SEGMENT 1
(STREAMSIDE DRIVE TO ELAINE DRIVE)**

CURB RAMP DETAILS 4


CONTRACT NO.
C01903

SHEET 32 OF 33

FILE NO. 2018-0043

TAB: 33 CURB RAMP DETAILS 5

12-09-22 krlfzghl \\4247\\dwg\\4247 01\\4247.01 DETAIL-Curb Ramps.dwg

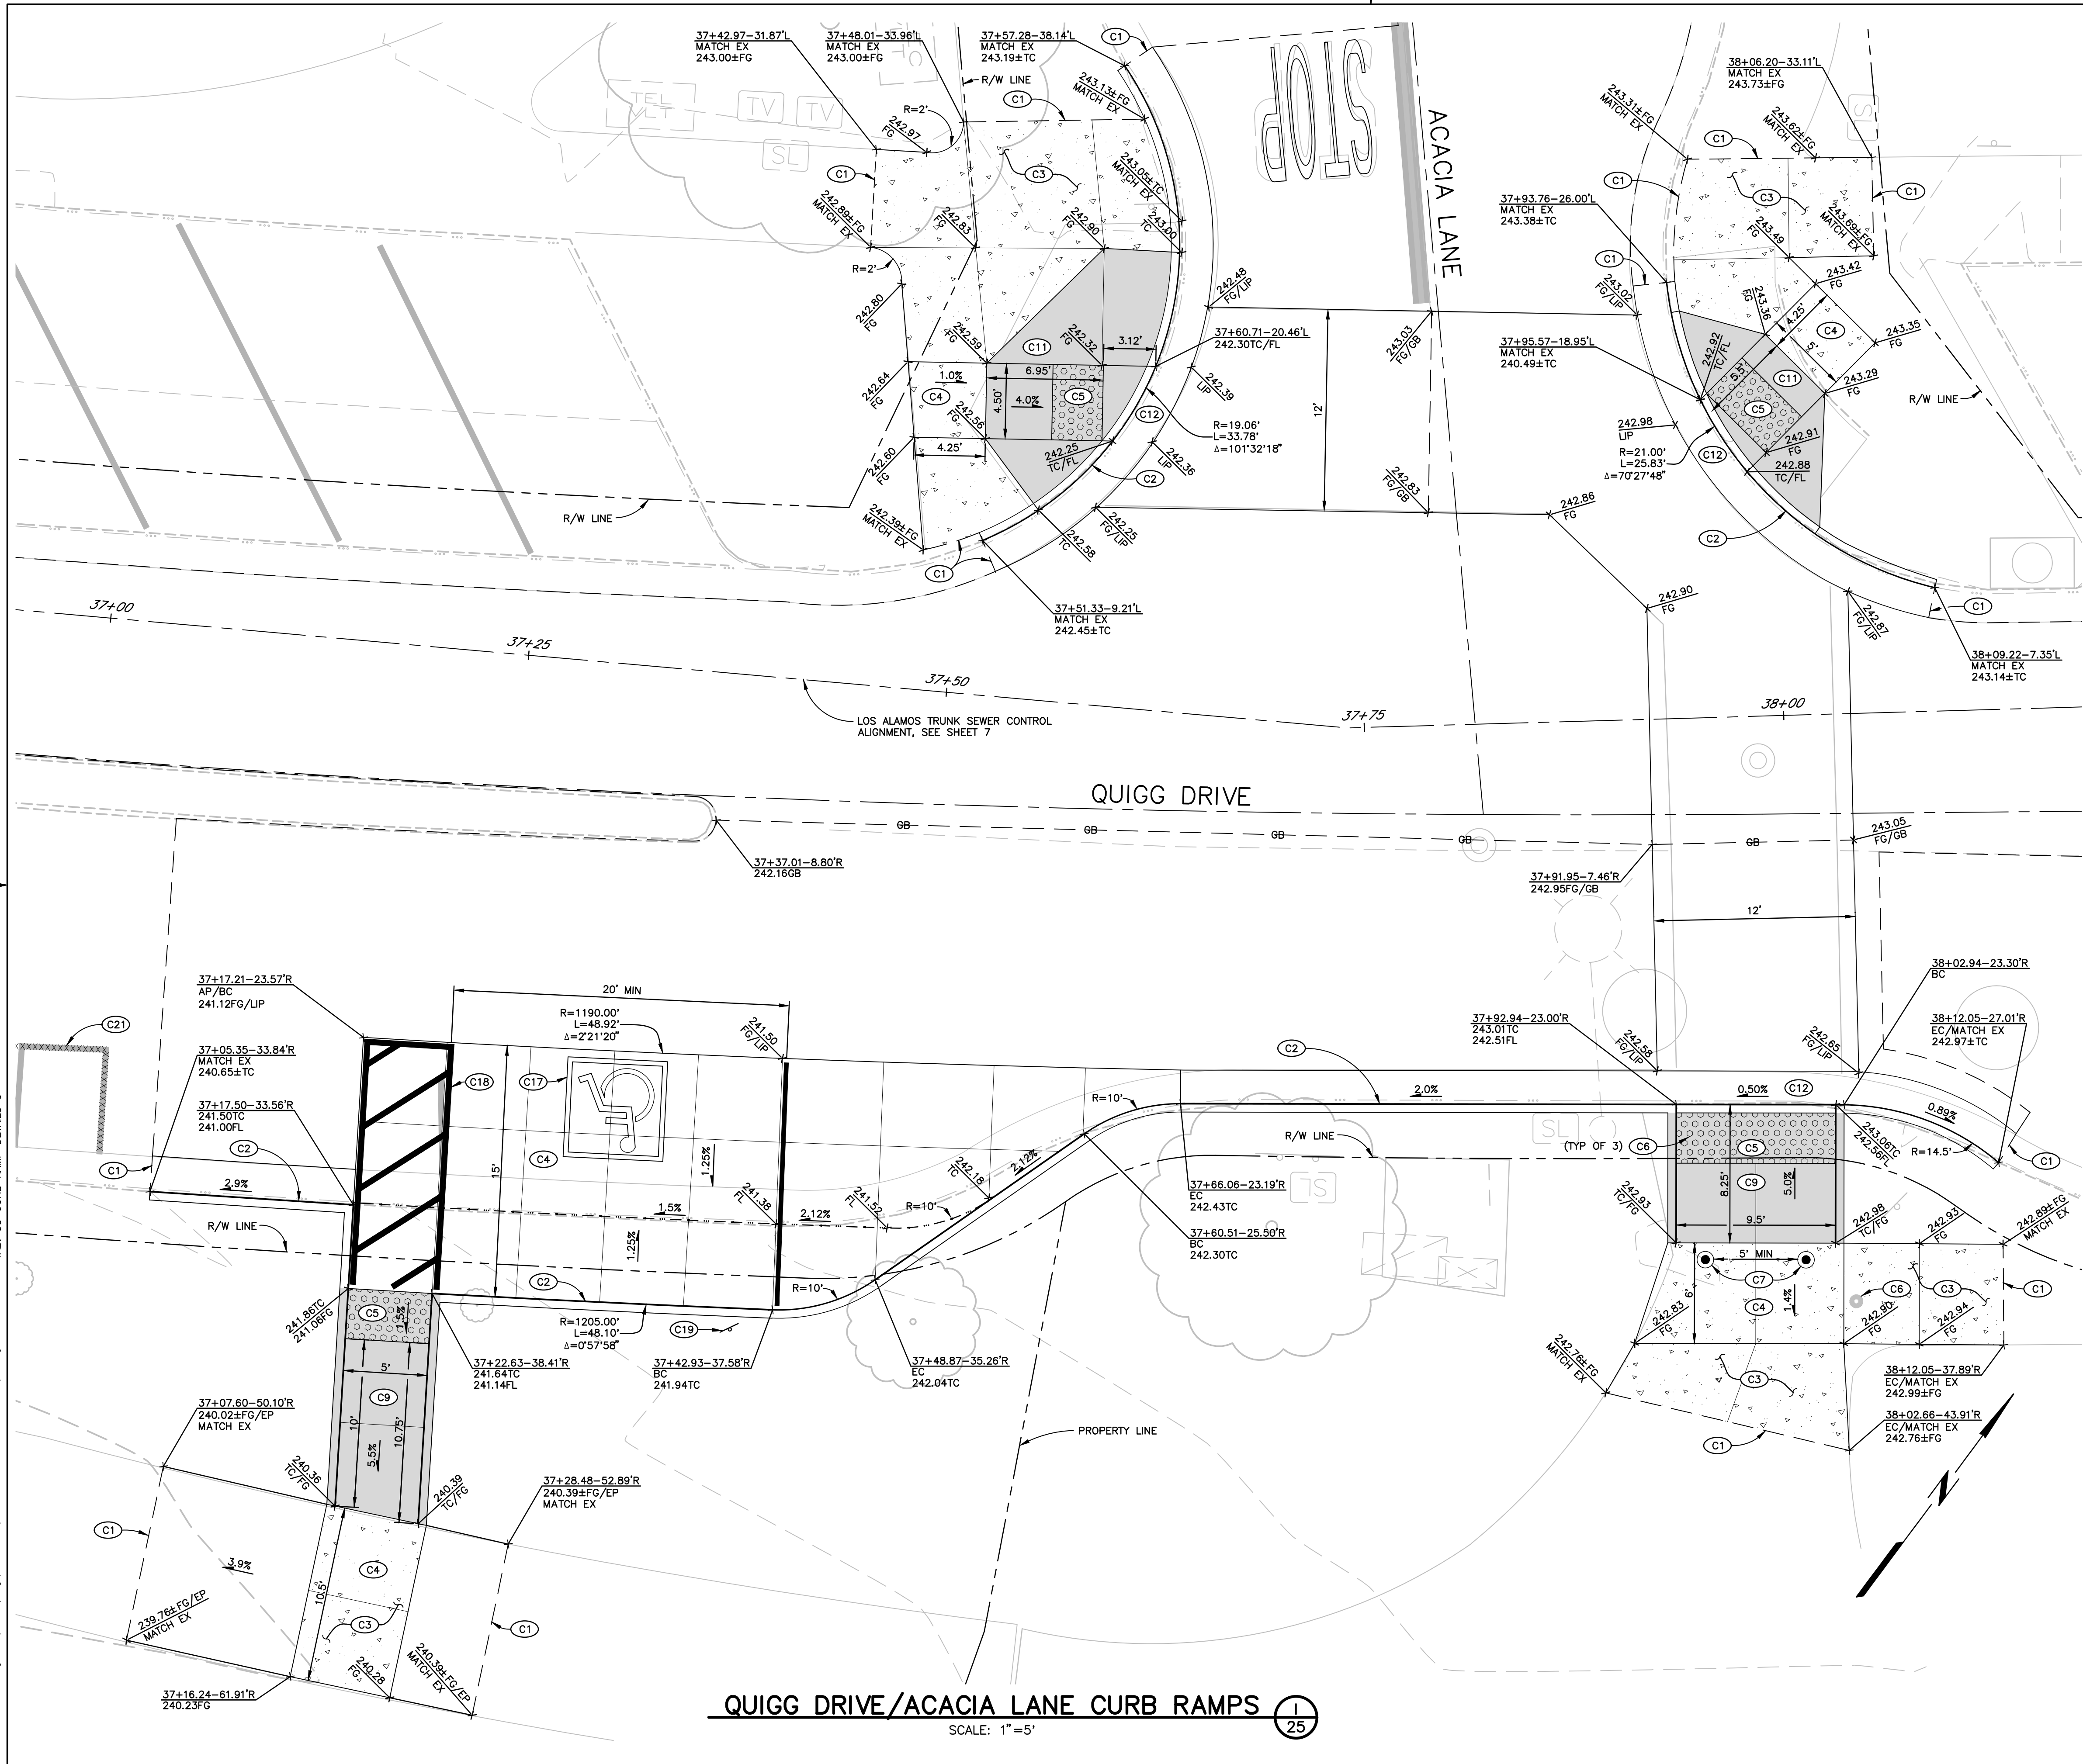

QUIGG DRIVE/ACACIA LANE CURB RAMPS I 25

SCALE: 1"=5'

CONSTRUCTION NOTES

(ONLY NOTES RELEVANT TO THIS SHEET ARE SHOWN)

- C1 SAWCUT AND CONFORM TO EXISTING.
- C2 REMOVE AND REPLACE CURB AND GUTTER PER CITY STD 241. MATCH EXISTING GRADES AT SAWCUT LOCATIONS AND PROVIDE CONTINUOUS SLOPE IN DIRECTION OF DRAINAGE.
- C3 REMOVE AND REPLACE 5' MINIMUM OF EXISTING SIDEWALK TO NEAREST SCORE MARK PER CITY STD 237. MATCH EXISTING GRADES AND TRANSITION 1.5% MAX FINISHED GRADE CROSS SLOPE (UNLESS SHOWN OTHERWISE) TO MATCH EXISTING SAWCUT CONFORM LOCATIONS.
- C4 RAMP LANDING DRIVE TURNING AREA - MAX CROSS SLOPE <2.0% IN ANY DIRECTION OR AS INDICATED. CONFORM TO EXISTING ADJACENT RAMP BOTTOM OR ENTRY ELEVATIONS WHERE THEY OCCUR.
- C5 INSTALL EMBEDDED DETECTABLE WARNING SURFACE. WARNING SURFACE SHALL EXTEND 36" BEHIND THE BACK OF THE CURB AND BE ORIENTED IN THE DIRECTION OF TRAVEL. WARNING SURFACE SHALL COVER FULL WIDTH OF RAMP WITH 2" MAX SEPARATION ON EACH SIDE.
- C6 REMOVE AND DISPOSE OF EXISTING BOLLARD.
- C7 INSTALL REMOVABLE BOLLARD PER DETAIL SHEET 4
- C9 INSTALL 'CASE F' CURB RAMP PER CALTRANS STANDARD PLAN RSP A88A.
- C11 INSTALL 'CASE A' CURB RAMP PER CALTRANS STANDARD PLAN RSP A88A.
- C12 GUTTER COUNTER SLOPE IMMEDIATELY ADJACENT TO CURB RAMP SHALL NOT BE STEEPER THAN 5% MAX. INSTALL MINIMUM 3' LONG GUTTER SLOPE TRANSITION ON EACH SIDE OF CURB RAMP.
- C17 INSTALL PAINTED SQUARE WHITE INTERNATIONAL SYMBOL OF ACCESSIBILITY PAVEMENT SYMBOL ON BLUE BACKGROUND PER CBC 11B-502.6.4 AND CALTRANS STD A90A AND A24C (AREA = 23 SF).
- C18 INSTALL PAINTED BLUE STRIPING BORDER AT UNLOADING AREA WITH WHITE HATCH STRIPING AND 12" HIGH WHITE "NO PARKING" LETTERS PER CALTRANS STD A90A AND A24E. REMOVE EXISTING STRIPING AS NECESSARY.
- C19 INSTALL 75 SQUARE INCH "INTERNATIONAL SYMBOL OF ACCESSIBILITY" PARKING SIGN PER CBC 11B-502.6 AND CALTRANS STD A90A.
- C21 REMOVE EXISTING PAINTED STRIPE AS NECESSARY TO CREATE ADDITIONAL PARKING STALL.

SHEET NOTE

SEE GRADING AND SURFACING PLANS ON SHEETS 21 THRU 27 FOR STRIPING, AND PAVEMENT RESURFACING AND REHABILITATION WORK BEYOND THE LIP OF GUTTER OR EDGE OF CONCRETE.

CURB RAMP LEGEND

- SIDEWALK
- DETECTABLE WARNING SURFACE
- CURB RAMP
- VALLEY GUTTER



NO.	DATE	REVISION	BY

Brelje & Race
CONSULTING ENGINEERS
475 Aviation Blvd • Suite 120 • Santa Rosa, CA 95403 • 707-576-1322
www.bres.com

SCALE: AS SHOWN
DWN BY: PIT
DATE: DECEMBER 2022
CHK BY: BLB & BB

LOS ALAMOS TRUNK SEWER
REPLACEMENT SEGMENT 1
(STREAMSIDE DRIVE TO ELAINE DRIVE)

CONTRACT NO.
C01903

SHEET 33 OF 33

FILE NO. 2018-0043

CURB RAMP DETAILS 5