


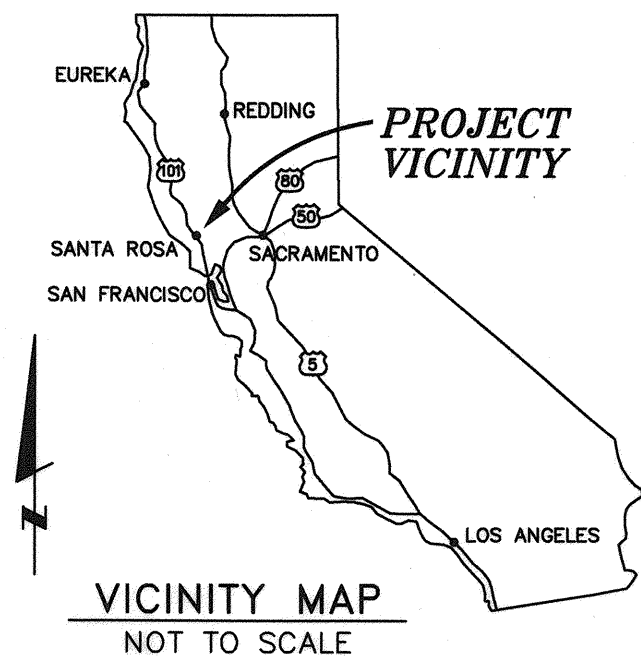

CITY OF SANTA ROSA

IMPROVEMENT PLANS FOR

LOWER COLGAN CREEK RESTORATION

PHASE 2

CONTRACT No. C01924

EXCAVATION - FINAL PAY

CUT 29,200 CY
FILL 1,800 CY
NET 31,000 CY

CALL UNDERGROUND SERVICE ALERT (USA)
800-642-2444 TWO WORKING DAYS
BEFORE ALL PLANNED WORK OPERATIONS

CALL 811
USA
NORTH



CALL 811
USA
NORTH

USANorth811.ORG

INDEX

SHEET NO.	TITLE
1	COVER SHEET
2-3	HORIZONTAL CONTROL PLAN
4-5	DEMOLITION PLAN
6-7	GRADING AND DRAINAGE PLAN
8-16	CROSS-SECTIONS
17-19	CREEK DEVELOPMENT PLAN
20-21	CREEK FEATURE SECTIONS
22-29	DETAILS

ABBREVIATIONS


Ac	ACRES	LT	LEFT
AB	AGGREGATE BASE	LWD	LARGE WOOD DEBRIS
A.C.	ASPHALT CONCRETE	MAINT.	MAINTENANCE
A.D.A.	AMERICANS WITH DISABILITIES ACT	MAX.	MAXIMUM
APN	ASSESSOR PARCEL NUMBER	MIL.	MILLIMETER
BC	BEGINNING OF CURVE	MIN.	MINIMUM
BKF	BANKFULL ELEVATION	MON	MONUMENT
BM	BENCHMARK	N.I.C.	NOT IN CONTRACT
CL	CENTERLINE	NTS	NOT TO SCALE
CONC.	CONCRETE	O.C.	ON CENTER
CMP	CORRUGATED METAL PIPE	OD.	OUTSIDE DIAMETER
CY	CUBIC YARDS	PCC	POINT OF COMPOUND CURVE
C.S.P.	CALTRANS STANDARD PLANS	POC	POINT ON CURVE
CSR	CITY OF SANTA ROSA	PRC	POINT OF REVERSE CURVE
DI	DROP INLET	PT.	POINT
DIA.	DIAMETER	R.C.	RELATIVE COMPACTION
DOC.	DOCUMENT	RCP	REINFORCED CONCRETE PIPE
EC	END OF CURVE	RSP	ROCK SLOPE PROTECTION
EL/ELEV.	ELEVATION	SPEC.	SPECIFICATION
EX.	EXISTING	RT	RIGHT
EG	EXISTING GROUND	R/W	RIGHT OF WAY
EP	SHOULDER EDGE OF PAVE OR PATH	SCWA	SONOMA COUNTY WATER AGENCY (SONOMA WATER)
ESM	ENGINEERED STREAMBED MATERIAL	SD	EX. STORM DRAIN
FG	FINISH GRADE	SS	EX. SANITARY SEWER
FL	EX. FLOWLINE	S'LY	SOUTHERLY
FT	FEET	STD.	STANDARD
GB	GRADE BREAK	T	TON
H/V	HORIZONTAL / VERTICAL	TG	TOP OF GRATE
HDPE	HIGH DENSITY POLYETHYLENE	TEL.	EX. TELEPHONE LINES
HGL	HYDRAULIC GRADE LINE	TOB	TOP OF BANK
INV/G	INVERT GRADE	TYP.	TYPICAL
IN	INCH	VL.T.	EX. VAULT
LF	LINEAL FEET	W/	WITH
L OR R	LEFT OR RIGHT		

SYMBOLS

	EX. SONOMA WATER RIGHT OF WAY AND OR PROPERTY ACQUISITION
	EX. CONTOUR LINES & ELEVATION
	EX. CHANNEL / SWALE FLOW LINE
	PROPOSED NEW THALWEG
	NEW SWALE
	TEMPORARY 6' SECURITY FENCING
	NEW 6' CHAIN LINK FENCE
	EX. SANITARY SEWER
	EX. / NEW WATERLINE
	EX. CENTERLINE
	NEW MAINTENANCE ROAD
	NEW MULTI-USE PATHWAY
	EX. STORM DRAIN PIPE AND INLET
	NEW DROP INLET AND STORM DRAIN
	EX. MONUMENT
	EX. MONITOR WELL LOCATION TO BE REMOVED/ REMAIN
	NEW CEDAR SPLIT RAIL FENCING
	EX. COUNTY ROAD

GENERAL NOTES

- ALL WORKMANSHIP, MATERIALS AND CONSTRUCTION SHALL CONFORM TO THE CITY OF SANTA ROSA STANDARD PLANS, THE CONSTRUCTION SPECIFICATIONS FOR PUBLIC IMPROVEMENTS, THE SPECIAL PROVISIONS FOR THIS PROJECT AND THE STATE STANDARD SPECIFICATIONS AND STANDARD PLANS. THE CONTRACTOR IS RESPONSIBLE FOR UNDERSTANDING ALL STANDARDS PERTAINING TO THIS PROJECT.
- THE CONTRACTOR SHALL CALL UNDERGROUND SERVICE ALERT (USA) AT 1-800-642-2444 NO LESS THAN 2 WORKING DAYS PRIOR TO ANY EXCAVATION FOR MARK OUTS OF EXISTING UNDERGROUND FACILITIES IN ACCORDANCE WITH SECTION 5-1.36 OF THE SPECIAL PROVISIONS.
- THE LOCATIONS OF UNDERGROUND UTILITIES AND OTHER OBSTACLES SHOWN ON THE PLANS ARE BASED ON THE BEST AVAILABLE INFORMATION. THE CONTRACTOR SHALL POTHOLE AND DETERMINE THE EXACT LOCATION OF ALL POTENTIAL CONFLICTS IN ACCORDANCE WITH U.S.A. LAWS AND THESE SPECIAL PROVISIONS AND THE STANDARD SPECIFICATIONS. IF ANY UNMARKED UTILITIES ARE ENCOUNTERED, OR IF UNABLE TO LOCATE A MARKED UTILITY AFTER POT HOLING, THE CONTRACTOR SHALL IMMEDIATELY NOTIFY THE OWNER OF THAT UTILITY AND THE ENGINEER. PER SECTION 15 OF THE SPECIAL PROVISIONS.
- ALL SEWER MANHOLES, MAINLINE CLEANOUTS AND WATER VALVES THAT ARE ON ACTIVE SYSTEMS SHALL BE ACCESSIBLE TO CITY PERSONNEL AT ALL TIMES AND SHALL BE BROUGHT TO GRADE WITHIN 48 HOURS OF PAVING. PER SECTION 15 OF THE SPECIAL PROVISIONS.

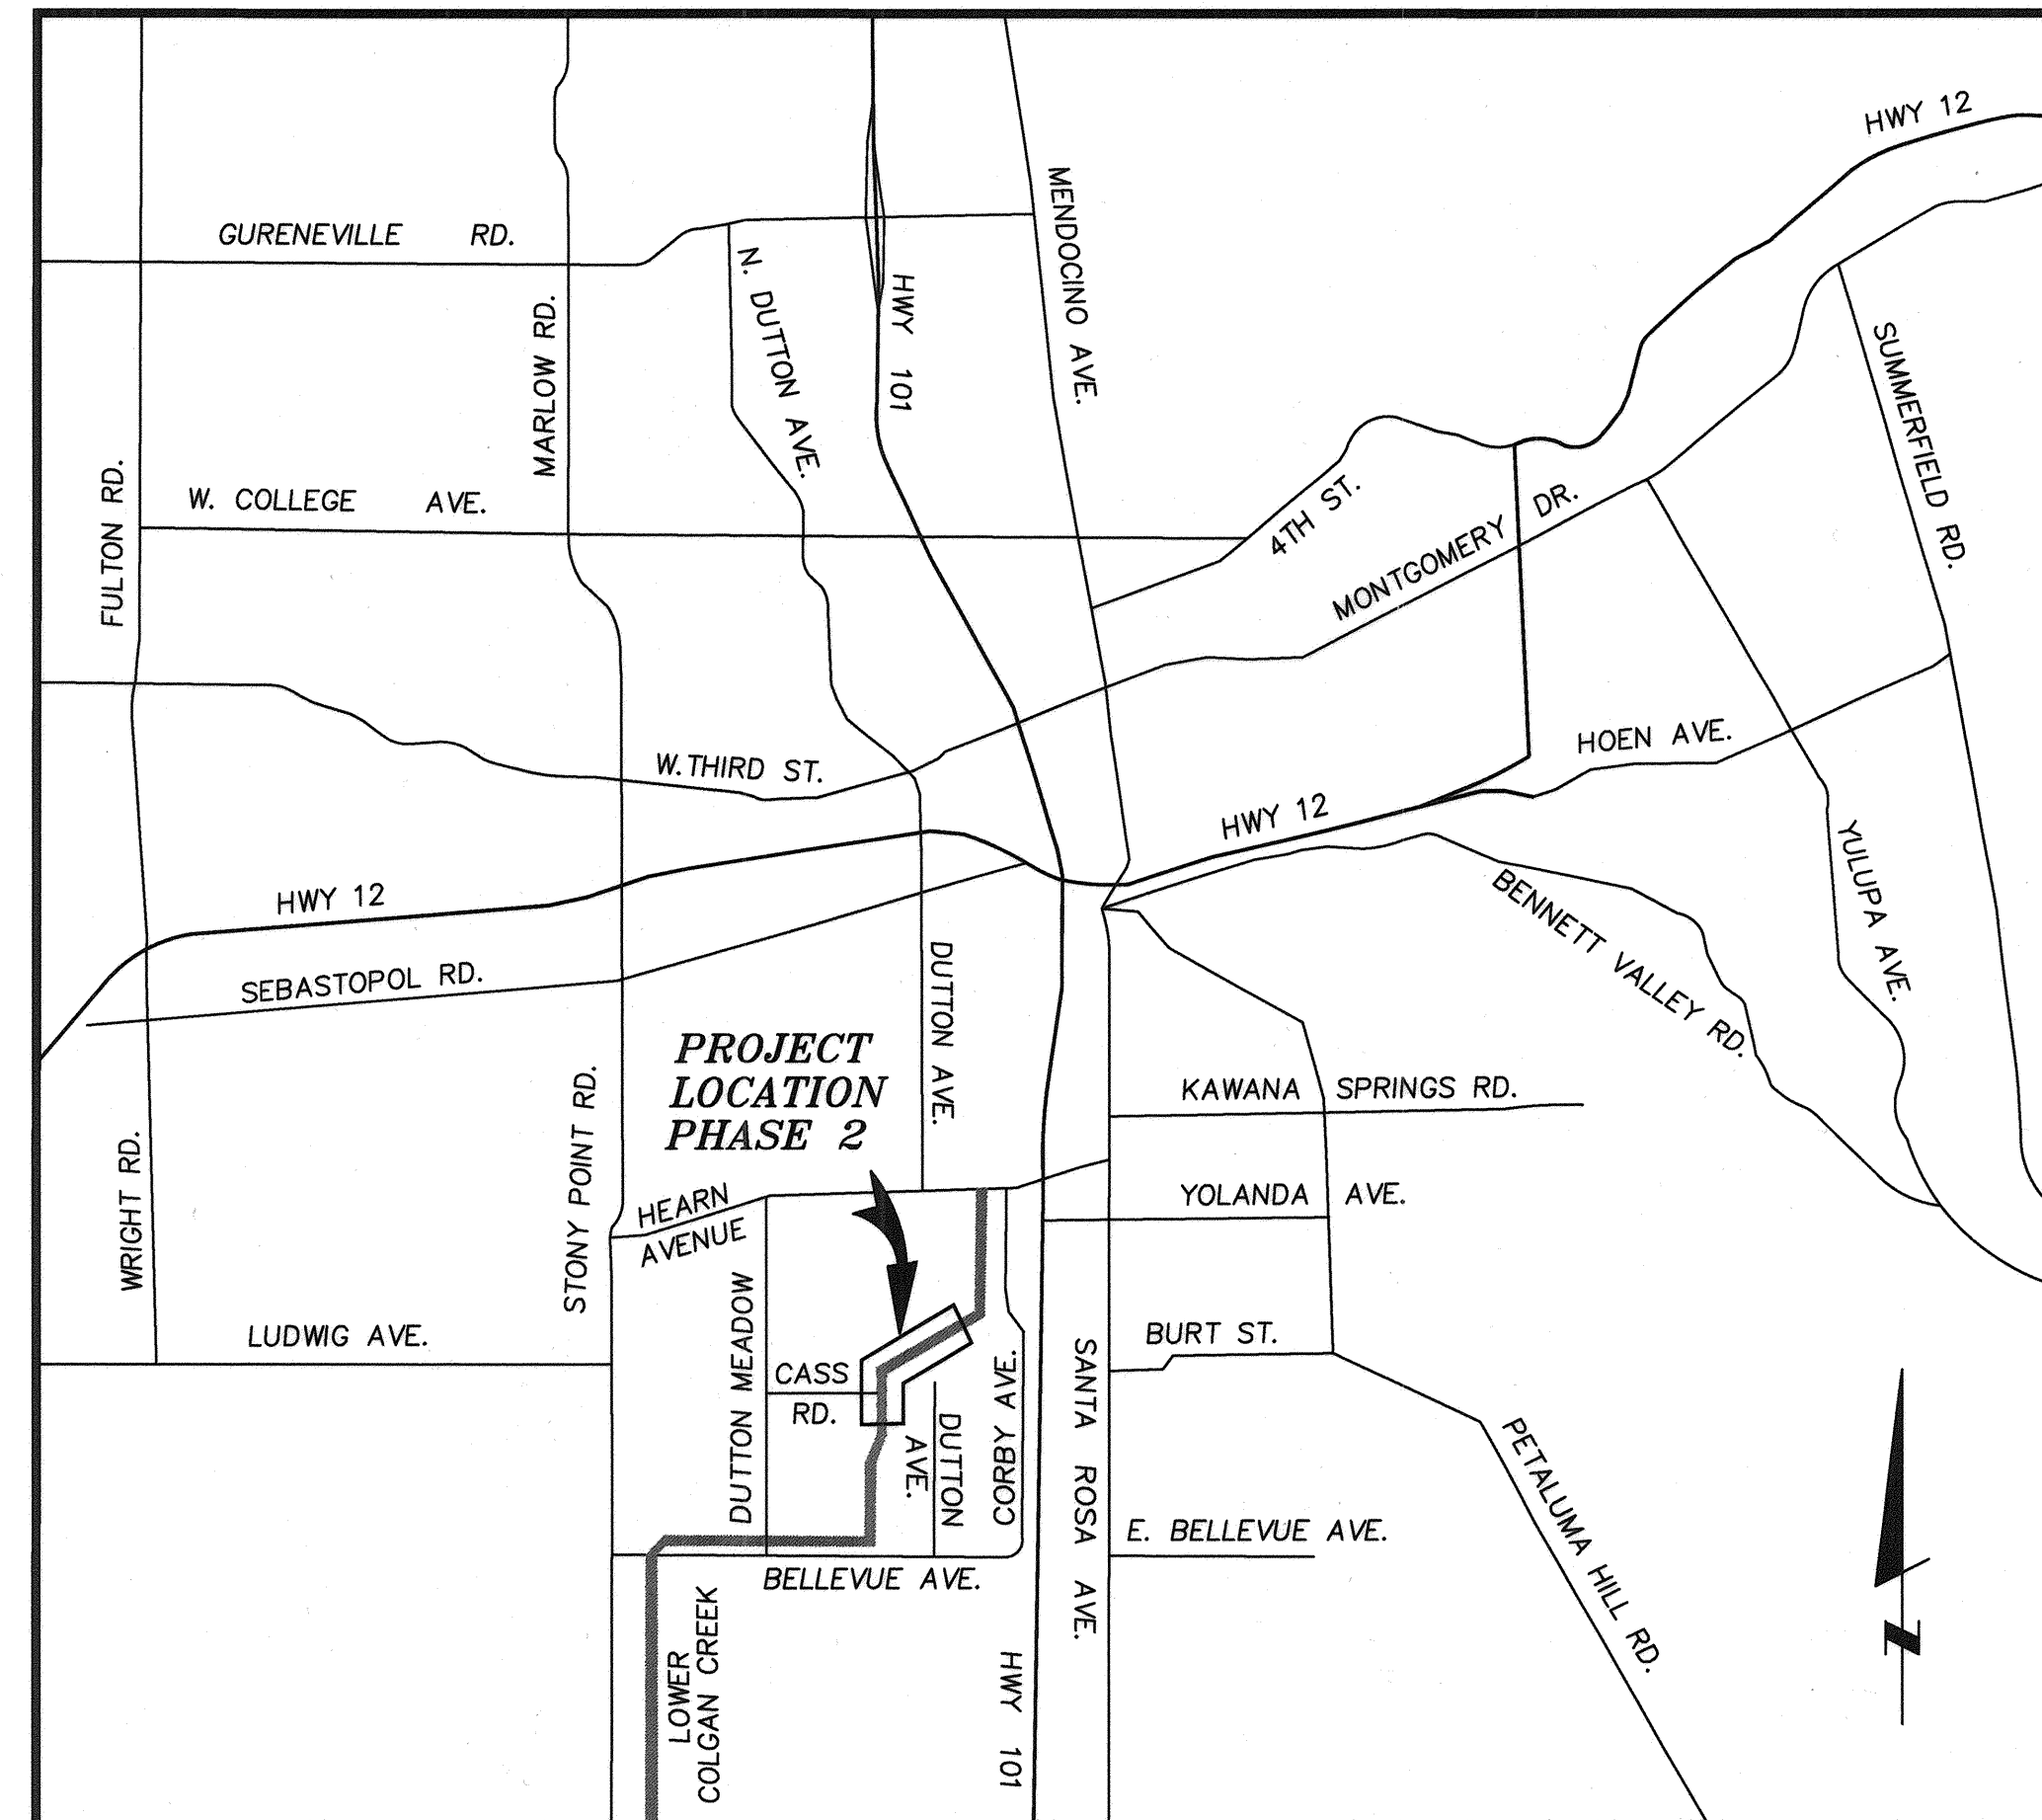


- THE CONTRACTOR SHALL PROTECT AND PRESERVE CITY/COUNTY MONUMENTS. THE CONTRACTOR SHALL COORDINATE WITH THE CITY ENGINEER OR SURVEYOR 10 WORKING DAYS IN ADVANCE FOR REFERENCING OF EXISTING MONUMENTS TO BE DISTURBED. THE CONTRACTOR SHALL RECONSTRUCT DISTURBED MONUMENTS IN ACCORDANCE WITH CITY STANDARD 280 OR SONOMA WATER STANDARDS.
- OVERHEAD UTILITY SERVICE DROPS ARE NOT SHOWN ON THE PLANS. THE CONTRACTOR SHALL INVESTIGATE THE SITE AND BE AWARE OF LIMITED CLEARANCES UNDER OVERHEAD UTILITY LINES, BUSHES AND HANGING TREE BRANCHES. THE CONTRACTOR'S TRUCKS AND EXCAVATION EQUIPMENT SHALL BE SIZED SO THAT OVERHEAD WIRES AND TREE BRANCHES ARE NOT DAMAGED.
- ALL EXCAVATED MATERIAL SHALL BE DISPOSED OF AS GENERATED AND AT NO TIME SHALL THE CONTRACTOR PLACE EXCAVATED MATERIAL AT THE WORK SITE. PER SECTION 19 OF THE SPECIAL PROVISIONS.
- THE CONTRACTOR SHALL ONLY REMOVE EXISTING TREES OR SHRUBS AS NOTED ON THE PLANS OR AS DIRECTED BY THE ENGINEER.
- FOR CLARITY OF EXISTING SUBSURFACE CONDITIONS, NOT ALL CROSSWALKS, STOP BARS, OR EXISTING PAVEMENT MARKINGS ARE SHOWN ON THE PLANS. ALL TRAFFIC STRIPES, RAISED PAVEMENT MARKERS AND PAVEMENT MARKINGS DAMAGED BY THE CONTRACTOR SHALL BE REPLACED IN THEIR ENTIRETY. REPLACEMENT OF DAMAGED MARKINGS SHALL INCLUDE REFLECTIVE AND NON-REFLECTIVE RAISED PAVEMENT MARKERS. ANY DAMAGED TAPE WILL BE REMOVED AND REPLACED WITH THERMOPLASTIC. ALL WORK PER CITY OF SANTA ROSA TRAFFIC STANDARDS PART III, TRAFFIC MARKINGS.

RECORD PLAN DATA

PROJECT START:	WATER SERVICE TYPE:
PROJECT END:	MANUFACTURER:
GEN. CONTRACTOR:	FIRE HYDRANT TYPE:
SUPERINTENDENT:	MANUFACTURER:
UNDERGROUND CONTRACTOR:	INSPECTOR:
FOREMAN:	CONSTRUCTION MANAGER:
SEWER PIPE TYPE:	RECORD PLANS BY:
MANUFACTURER:	ADDITIONAL INFO:
SEWER FITTINGS MANUFACTURER:	
M.H. MANUFACTURER:	
WATER PIPE TYPE:	
MANUFACTURER:	
WATER VALVE MANUFACTURER:	
WATER FITTINGS MANUFACTURER:	

2-27-2020	2/27/20
Design/Const	Survey
TPW Field Svc's	Utilities Op's
Traffic	Parks
Storm Water	Dept.
Signature	By
Revision	Date
No.	Date
DATE: FEBRUARY 2020	CHK BY: GJD
SCALE: As Shown	GL
DWN BY:	
APPROVED: Deputy Director - Engineering	Date: 2/3/2020
By: Lori Urbanek	
City of Santa Rosa	
LOWER COLGAN CREEK RESTORATION - PHASE 2	
COVER SHEET	
CONTRACT NO. C01924	
SHEET 1 OF 29	
FILE NO. 2019-0028	

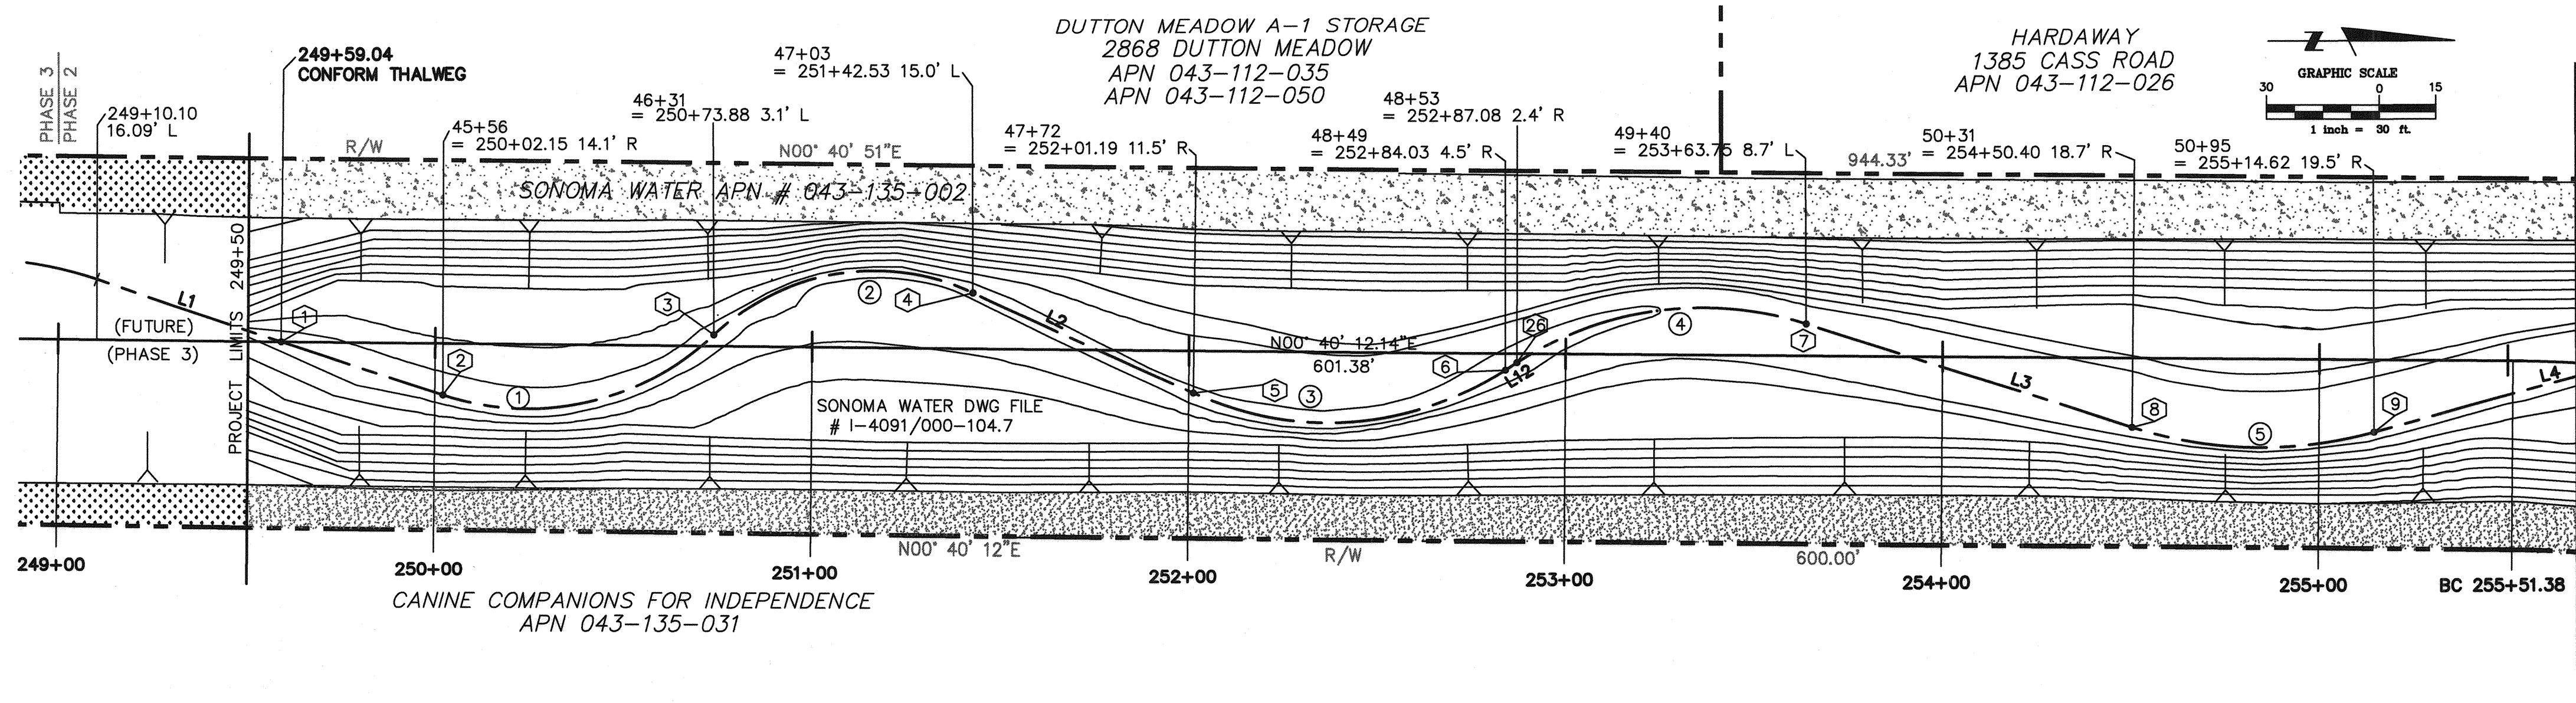


SURVEY CONTROL DATA:			
Pt.	Description	Northing	Easting
1	BRASS DISK SONOMA WATER	1908998.206	6350644.016
5	WELL MON.	1909011.074	6352629.970
17	CHISELED X	1909124.448	6352612.762
20	IRON PIPE 3/4in 'CSR'	1909316.780	6353580.990
21	SPIKE 3/8in DIA.	1909655.230	6353606.010
22	IRON PIPE 3/4in 'CSR'	1909891.570	6353608.110
24	IRON PIPE 3/4in 'CSR'	1910310.740	6353699.580
25	SPIKE 3/8in DIA.	1910516.120	6353714.530
26	SPIKE 3/8in DIA.	1910834.670	6353718.420
27	SPIKE 3/8in DIA.	1911062.810	6353721.160
28	IRON PIPE 3/4in 'CSR'	1911295.620	6353712.730
29	SPIKE 3/8in DIA.	1911463.930	6353826.950
30	IRON PIPE 3/4in 'CSR'	1911608.040	6353834.930
31	SPIKE 3/8in DIA.	1911836.610	6354121.990
32	SPIKE 3/8in DIA.	1911976.980	6354141.700
33	SPIKE 3/8in DIA.	1912209.610	6354420.630
34	IRON PIPE 3/4in 'CSR'	1912269.980	6354363.780
35	IRON PIPE 3/4in 'CSR'	1912460.050	6354590.960

BENCHMARK DATA

D-305, EL=107.729
BELLEVUE AVENUE AND BURGESS DRIVE AT ENTRANCE TO HIGH SCHOOL;
3" CITY DISK ON TOP OF WALL AT BRIDGE (BOX) CULVERT,
1 FOOT NORTH OF S'LY END OF THE WESTERLY WING WALL.

D-306, EL=109.243
BELLEVUE AVENUE AND DUTTON MEADOW; 2" CITY DISK IN WELL MONUMENT ON CL,
16 FEET NORTH OF THE CL INTERSECTION.

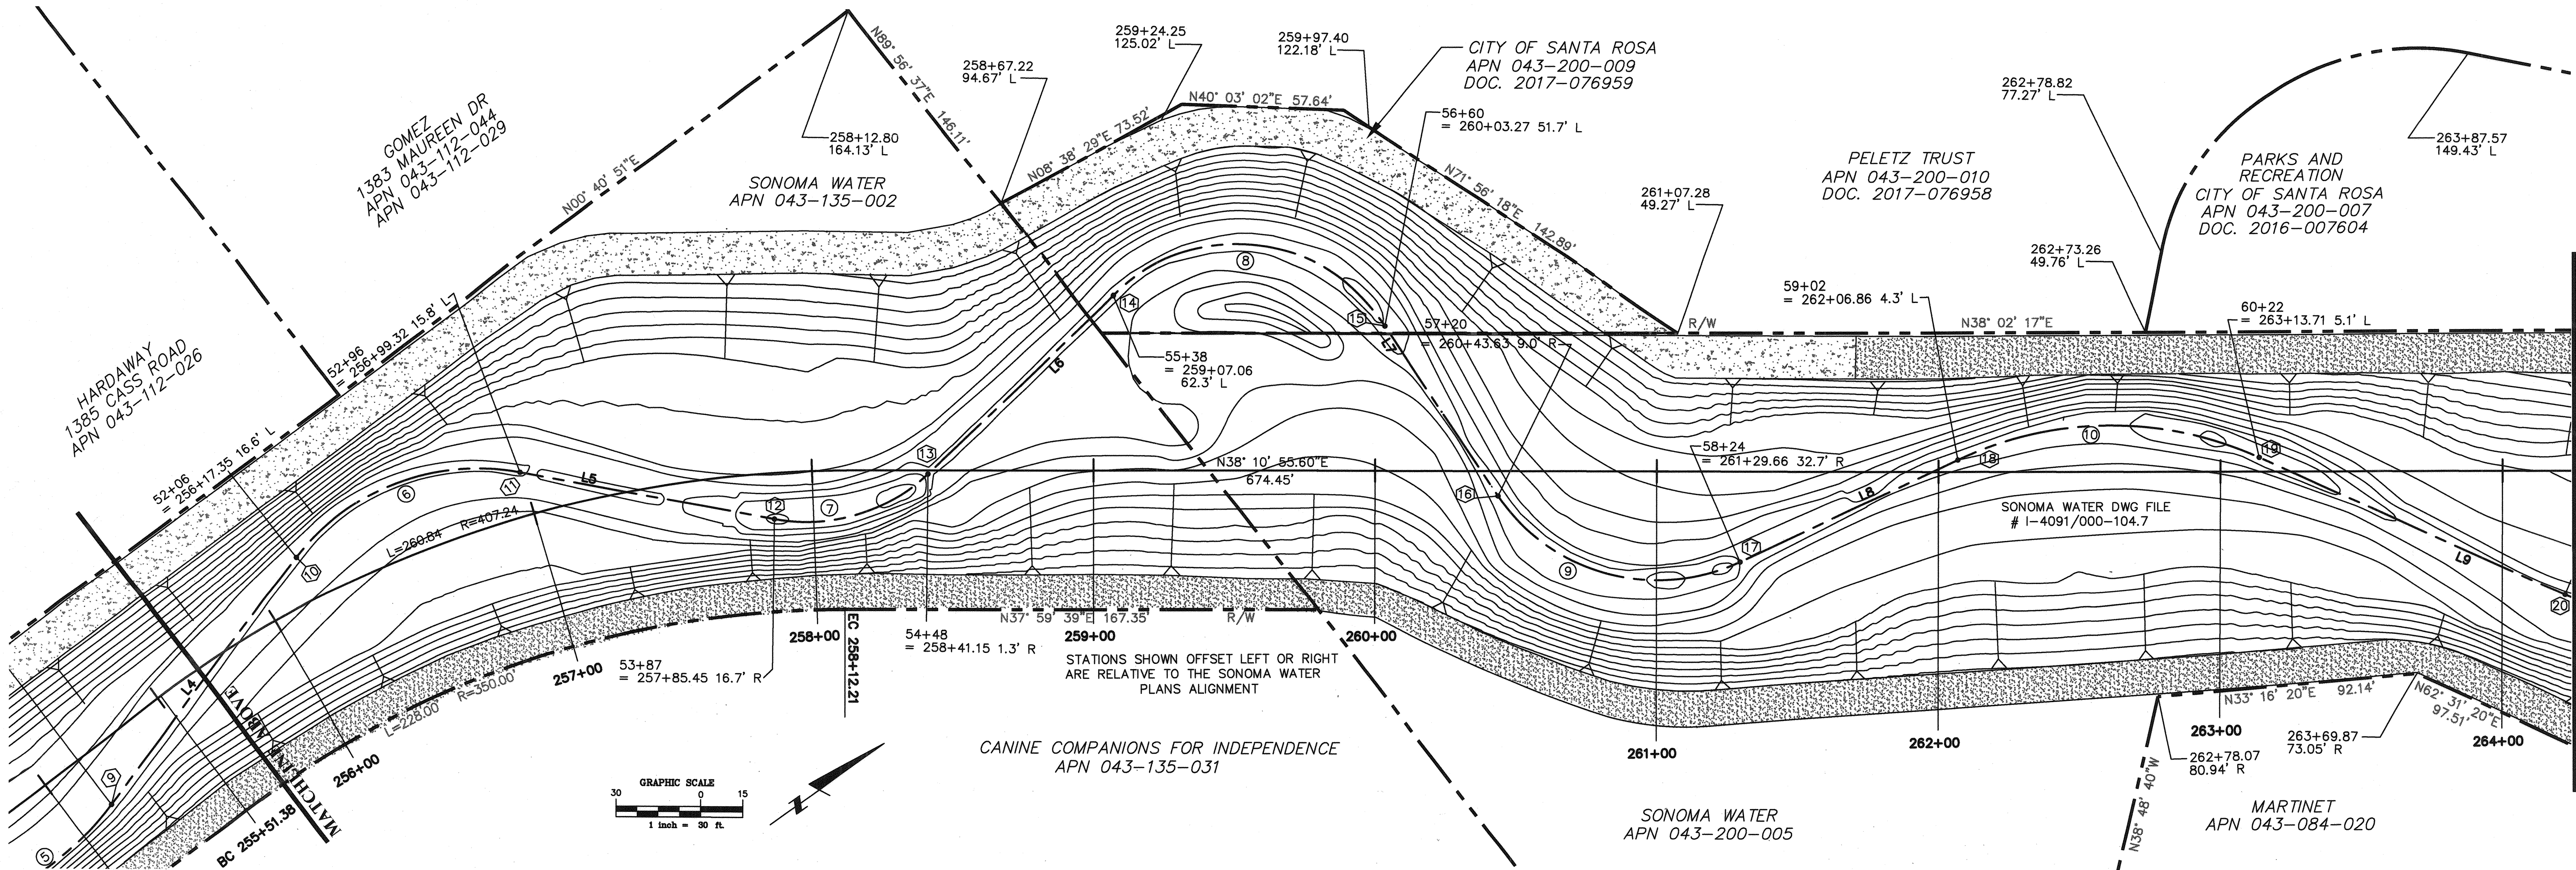

PLAN

THALWEG POINT TABLE:

THALWEG CURVE DATA:

Curve #	Length	Radius	Delta
①	77.67'	70.29'	63°18'25"
②	73.99'	61.96'	68°25'02"
③	86.84'	85.02'	58°31'06"
④	80.15'	89.03'	51°34'55"
⑤	65.16'	111.09'	33°36'12"
⑥	89.66'	80.48'	63°49'48"

THALWEG LINE DATA:

Curve #	Length	Radius	Delta
⑦	59.09'	62.23'	54°24'32"
⑧	110.66'	63.07'	100°31'35"
⑨	97.30'	67.99'	81°59'19"
⑩	110.37'	125.60'	50°21'00"
⑪	112.10'	94.73'	67°48'17"

Pt.	Easting	Northing	Desc.
①	X = 6353746.98	Y = 1910705.87	CONFORM
②	X = 6353761.60	Y = 1910748.71	BC
③	X = 6353745.23	Y = 1910820.65	PRC
④	X = 6353734.10	Y = 1910889.42	EC
⑤	X = 6353761.33	Y = 1910947.80	BC
⑥	X = 6353755.27	Y = 1911030.69	PRC
⑦	X = 6353743.04	Y = 1911110.55	EC
⑧	X = 6353771.45	Y = 1911196.88	BC
⑨	X = 6353773.04	Y = 1911261.09	EC
⑩	X = 6353744.00	Y = 1911366.61	BC
⑪	X = 6353768.21	Y = 1911448.19	EC
⑫	X = 6353836.86	Y = 1911509.05	BC

Pt.	Easting	Northing	Desc.
⑬	X = 6353857.47	Y = 1911562.09	EC
⑭	X = 6353847.96	Y = 1911653.14	BC
⑮	X = 6353915.71	Y = 1911722.56	EC
⑯	X = 6353988.35	Y = 1911716.76	BC
⑰	X = 6354060.13	Y = 1911769.73	EC
⑱	X = 6354078.78	Y = 1911853.28	BC
⑲	X = 6354144.21	Y = 1911937.76	EC
⑳	X = 6354250.75	Y = 1911992.19	BC
㉑	X = 6354302.03	Y = 1912084.59	EC
㉒	X = 6354293.30	Y = 1912187.03	BC
㉓	X = 6354374.81	Y = 1912248.79	PRC
㉔	X = 6354416.72	Y = 1912259.29	EC
㉕	X = 6353753.25	Y = 1911033.76	EC

NOTES

- THE STATIONING AND ALIGNMENT ARE DERIVED FROM DATA SHOWN ON 'LAGUNA-MARK-WEST ZONE 1A COLGAN CREEK CHANNEL IMPROVEMENT RIGHT OF WAY MAP', SONOMA COUNTY WATER AGENCY, UNDER DRAWING NUMBER I-4091/000-104.7. BOUNDARIES BASED ON HISTORICAL ASSESSOR DATA.
- UTILITY LOCATIONS ARE APPROXIMATE AND SHALL BE VERIFIED IN THE FIELD BY THE CONTRACTOR.
- RIGHT OF WAY LINES AND PROPERTY LINES ARE SHOWN FOR REPRESENTATION ONLY, AND DO NOT CONSTITUTE AN ACTUAL PROPERTY BOUNDARY SURVEY.



City of Santa Rosa

ENGINEER

DAVID C. MONTAGUE

No. 48002

Exp. 12/31/2024

City of Santa Rosa

ENGINEER

DAVID C. MONTAGUE

No. 48002

Exp. 12/31/2024

DATE: FEBRUARY 2020

CHK BY: GJD

DATE: 2/2/2020

APPROVED: Deputy Director - Engineering

By: Lori Urbancik

CONTRACT NO. C01924

SHEET 2 OF 29

FILE NO. 2019-0028

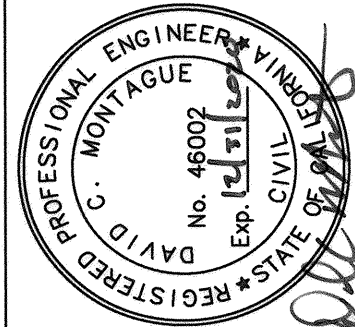


City of
Santa Rosa

NO.	DATE	REVISION	BY

SCALE:	As Shown	DATE: FEBRUARY 2020
DWN BY:	GL	CHK BY: GJD
APPROVED:	Deputy Director - Engineering	Date: 3/3/2020
By:	Lori Urbanek	

City of Santa Rosa	CONTRACT NO. C01924
LOWER COLGAN CREEK RESTORATION - PHASE 2	SHEET 3 OF 29
HORIZONTAL CONTROL PLAN	FILE NO. 2019-0028

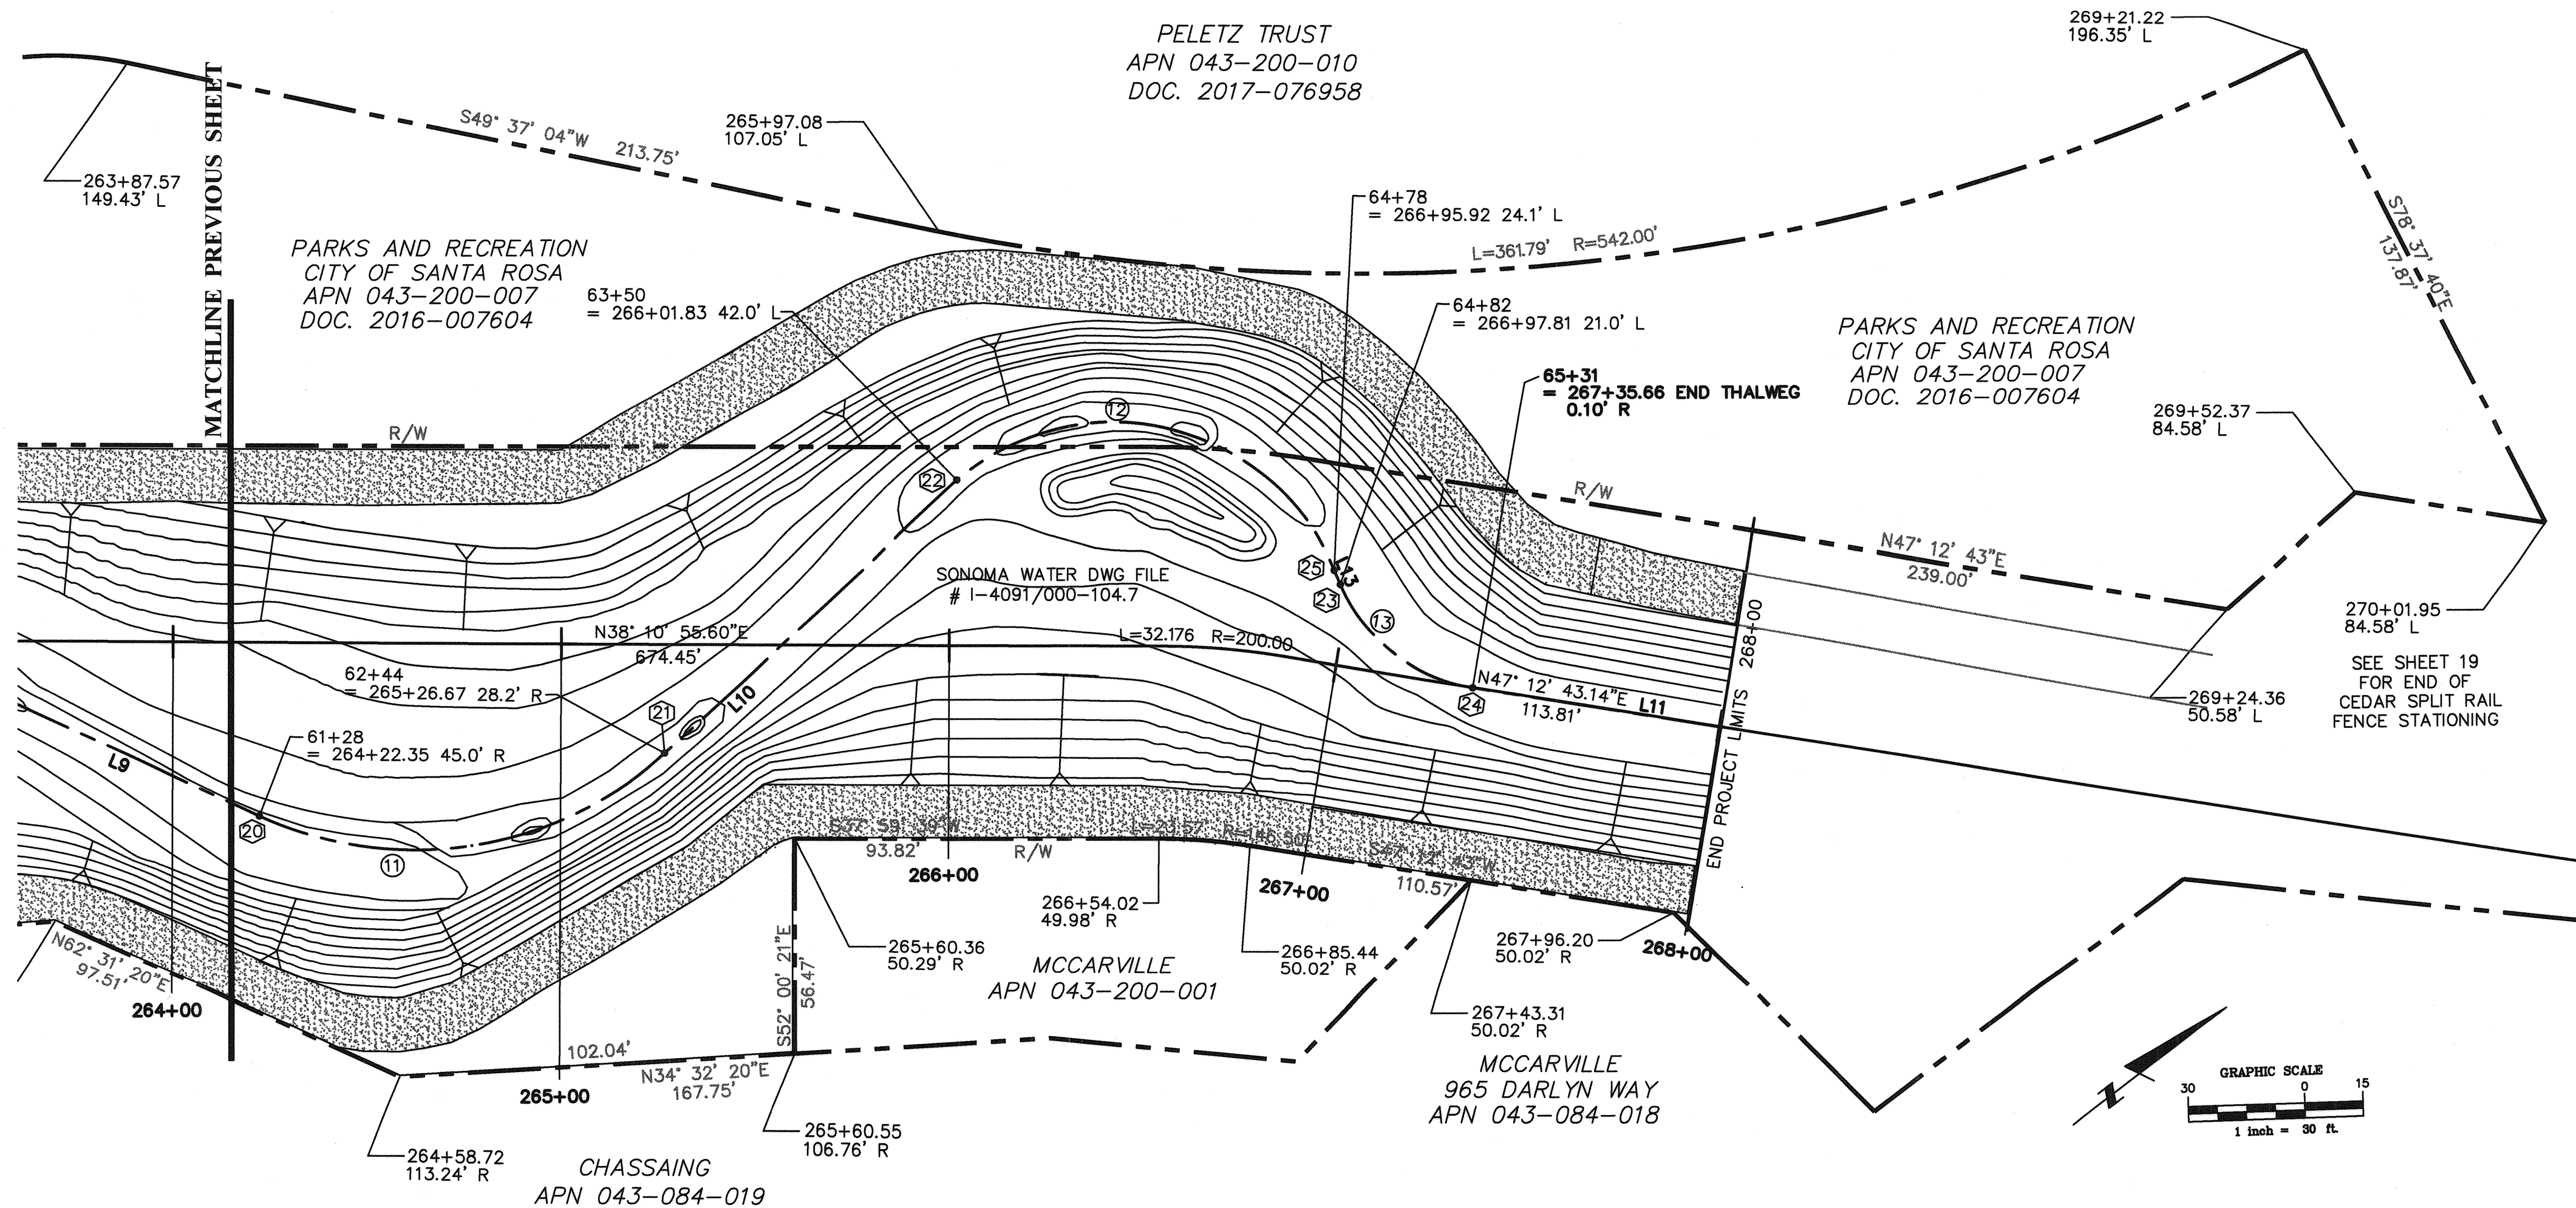

PLAN

THALWEG POINT TABLE:

Pt.	Easting	Northing	Desc.
20	X = 6354250.75	Y = 1911992.19	BC
21	X = 6354302.03	Y = 1912084.59	EC
22	X = 6354293.30	Y = 1912187.03	BC
23	X = 6354374.81	Y = 1912248.79	PRC
24	X = 6354416.72	Y = 1912259.29	EC
25	X = 6354370.92	Y = 1912249.81	EC

THALWEG CURVE DATA:

Curve #	Length	Radius	Delta
11	112.10'	94.73'	67°48'17"
12	116.03'	62.00'	107°13'48"
13	45.06'	44.95'	57°26'25"

THALWEG LINE DATA:

L9	119.64'	N62° 56' 04"E
L10	102.81'	N04° 52' 22"W
L11	64.87'	N47° 12' 43"E
L13	4.03'	S75° 20' 52"E

SURVEY CONTROL DATA:

Pt.	Description	Northing	Easting	Elev.
1	BRASS DISK SONOMA WATER	1908998.206	6350644.016	104.91
5	WELL MON	1909011.074	6352629.970	109.24
17	CHISELED X	1909124.448	6352612.762	108.89
20	IRON PIPE 3/4in 'CSR'	1909316.780	6353580.990	111.39
21	SPIKE 3/8in DIA.	1909655.230	6353606.010	113.01
22	IRON PIPE 3/4in 'CSR'	1909891.570	6353608.110	114.04
24	IRON PIPE 3/4in 'CSR'	1910310.740	6353699.580	114.42
25	SPIKE 3/8in DIA.	1910516.120	6353714.530	115.91
26	SPIKE 3/8in DIA.	1910834.670	6353718.420	116.35
27	SPIKE 3/8in DIA.	1911062.810	6353721.160	116.98
28	IRON PIPE 3/4in 'CSR'	1911295.620	6353712.730	116.83
29	SPIKE 3/8in DIA.	1911463.930	6353826.950	118.22
30	IRON PIPE 3/4in 'CSR'	1911608.040	6353834.930	117.42
31	SPIKE 3/8in DIA.	1911836.610	6354121.990	119.91
32	SPIKE 3/8in DIA.	1911976.980	6354141.700	120.76
33	SPIKE 3/8in DIA.	1912209.610	6354420.630	121.66
34	IRON PIPE 3/4in 'CSR'	1912269.980	6354363.780	121.52
35	IRON PIPE 3/4in 'CSR'	1912460.050	6354590.960	122.88

BENCHMARK DATA

D-305, EL=107.729
BELLEVUE AVENUE AND BURGESS DRIVE AT ENTRANCE TO HIGH SCHOOL;
3" CITY DISK ON TOP OF WALL AT BRIDGE (BOX) CULVERT,
1 FOOT NORTH OF S'LY END OF THE WESTERLY WING WALL.

D-306, EL=109.243
BELLEVUE AVENUE AND DUTTON MEADOW; 2" CITY DISK IN WELL MONUMENT ON CL,
16 FEET NORTH OF THE CL INTERSECTION.

SURVEY CONTROL DESCRIPTION



G-300: CORBY AVENUE AT OLD BELLEVUE AVENUE CENTERLINE
EXTENSIONS, 12' NORTH OF EX. SSHM #17
AND 11' WEST OF EX. VAULT
N: 1908984.607 E: 6356331.865

G-1010: CENTER OF DUKE COURT CUL-DE-SAC, BRASS DISK
STAMPED "CITY OF SANTA ROSA"
N: 1911361.107 E: 6354738.66

NOTES

- THE STATIONING AND ALIGNMENT ARE DERIVED FROM DATA SHOWN ON 'LAGUNA-MARK-WEST ZONE 1A COLGAN CREEK CHANNEL IMPROVEMENT RIGHT OF WAY MAP', SONOMA COUNTY WATER AGENCY, UNDER DRAWING NUMBER I-4091/000-104.7. BOUNDARIES BASED ON HISTORICAL ASSESSOR DATA.
- UTILITY LOCATIONS ARE APPROXIMATE AND SHALL BE VERIFIED IN THE FIELD BY THE CONTRACTOR.
- RIGHT OF WAY LINES AND PROPERTY LINES ARE SHOWN FOR REPRESENTATION ONLY, AND DO NOT CONSTITUTE AN ACTUAL PROPERTY BOUNDARY SURVEY.



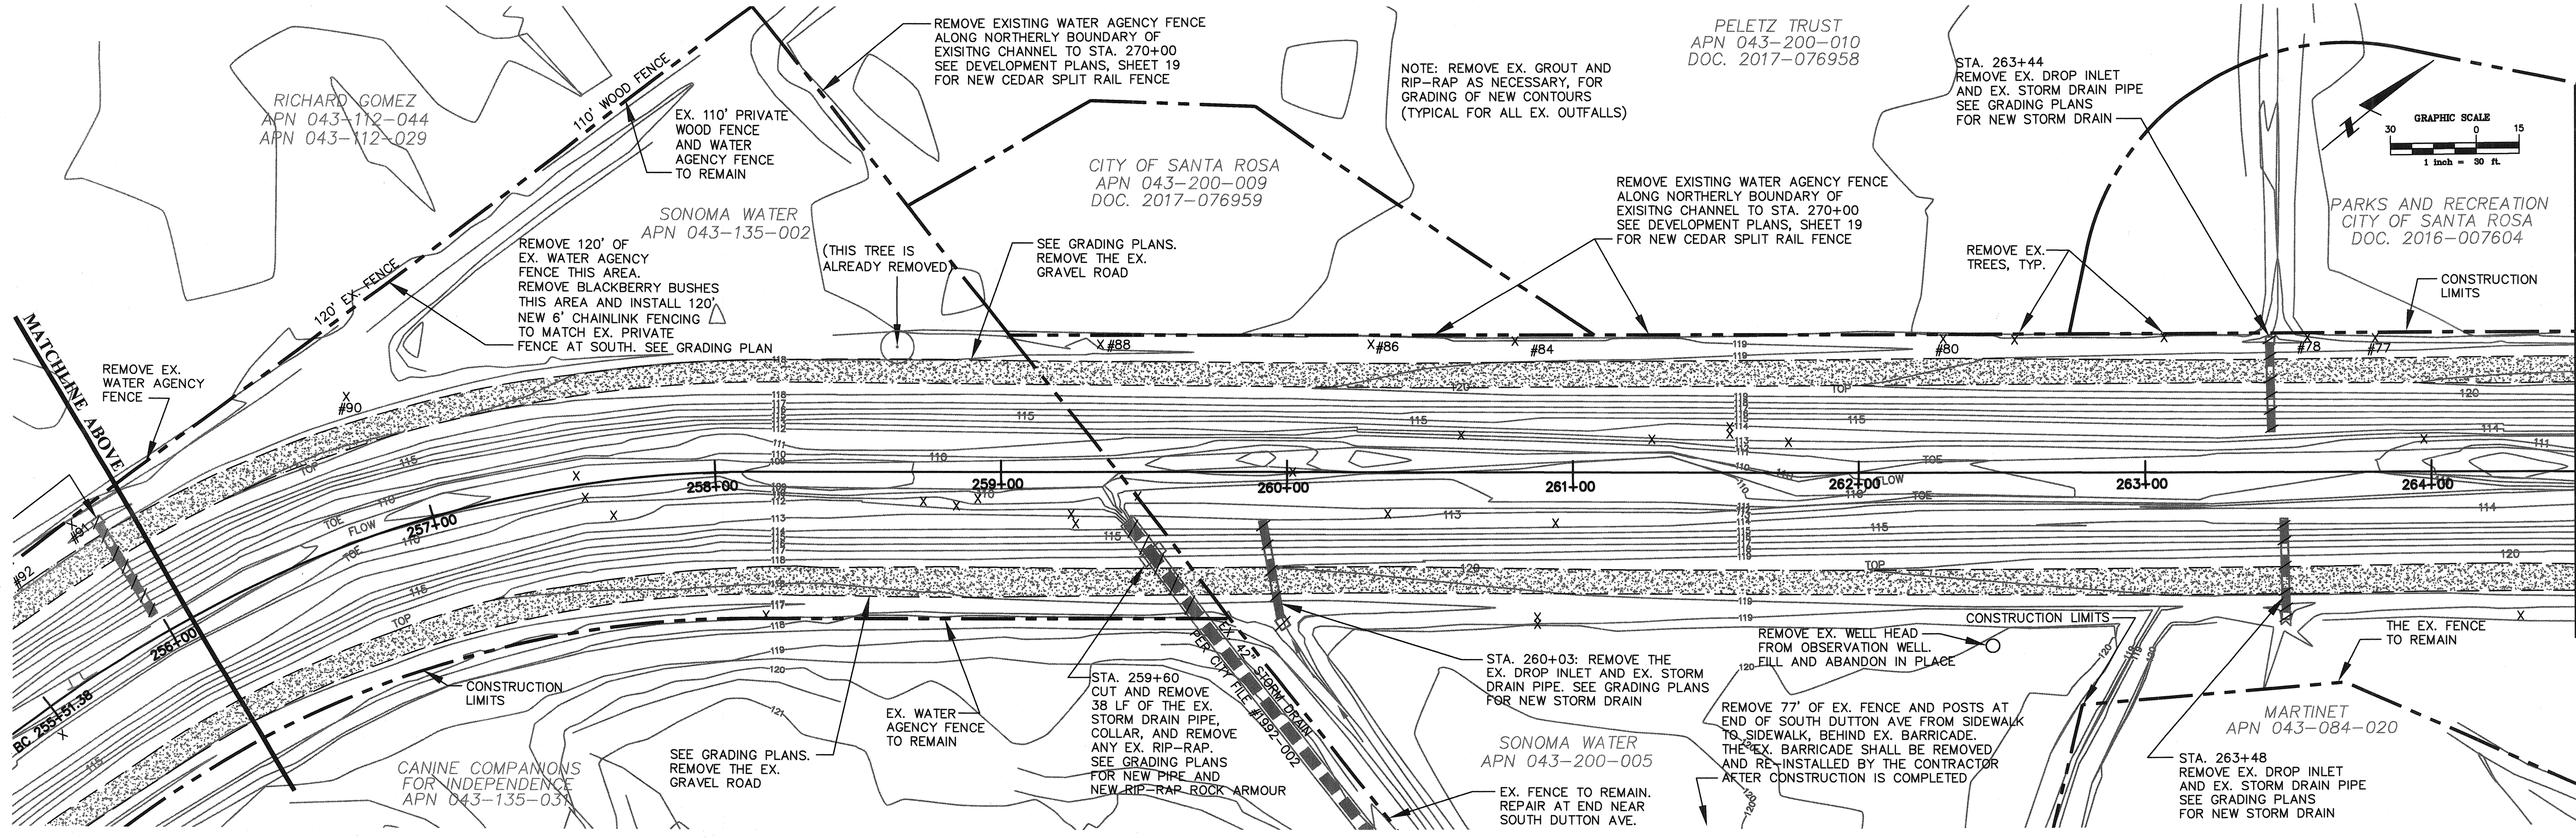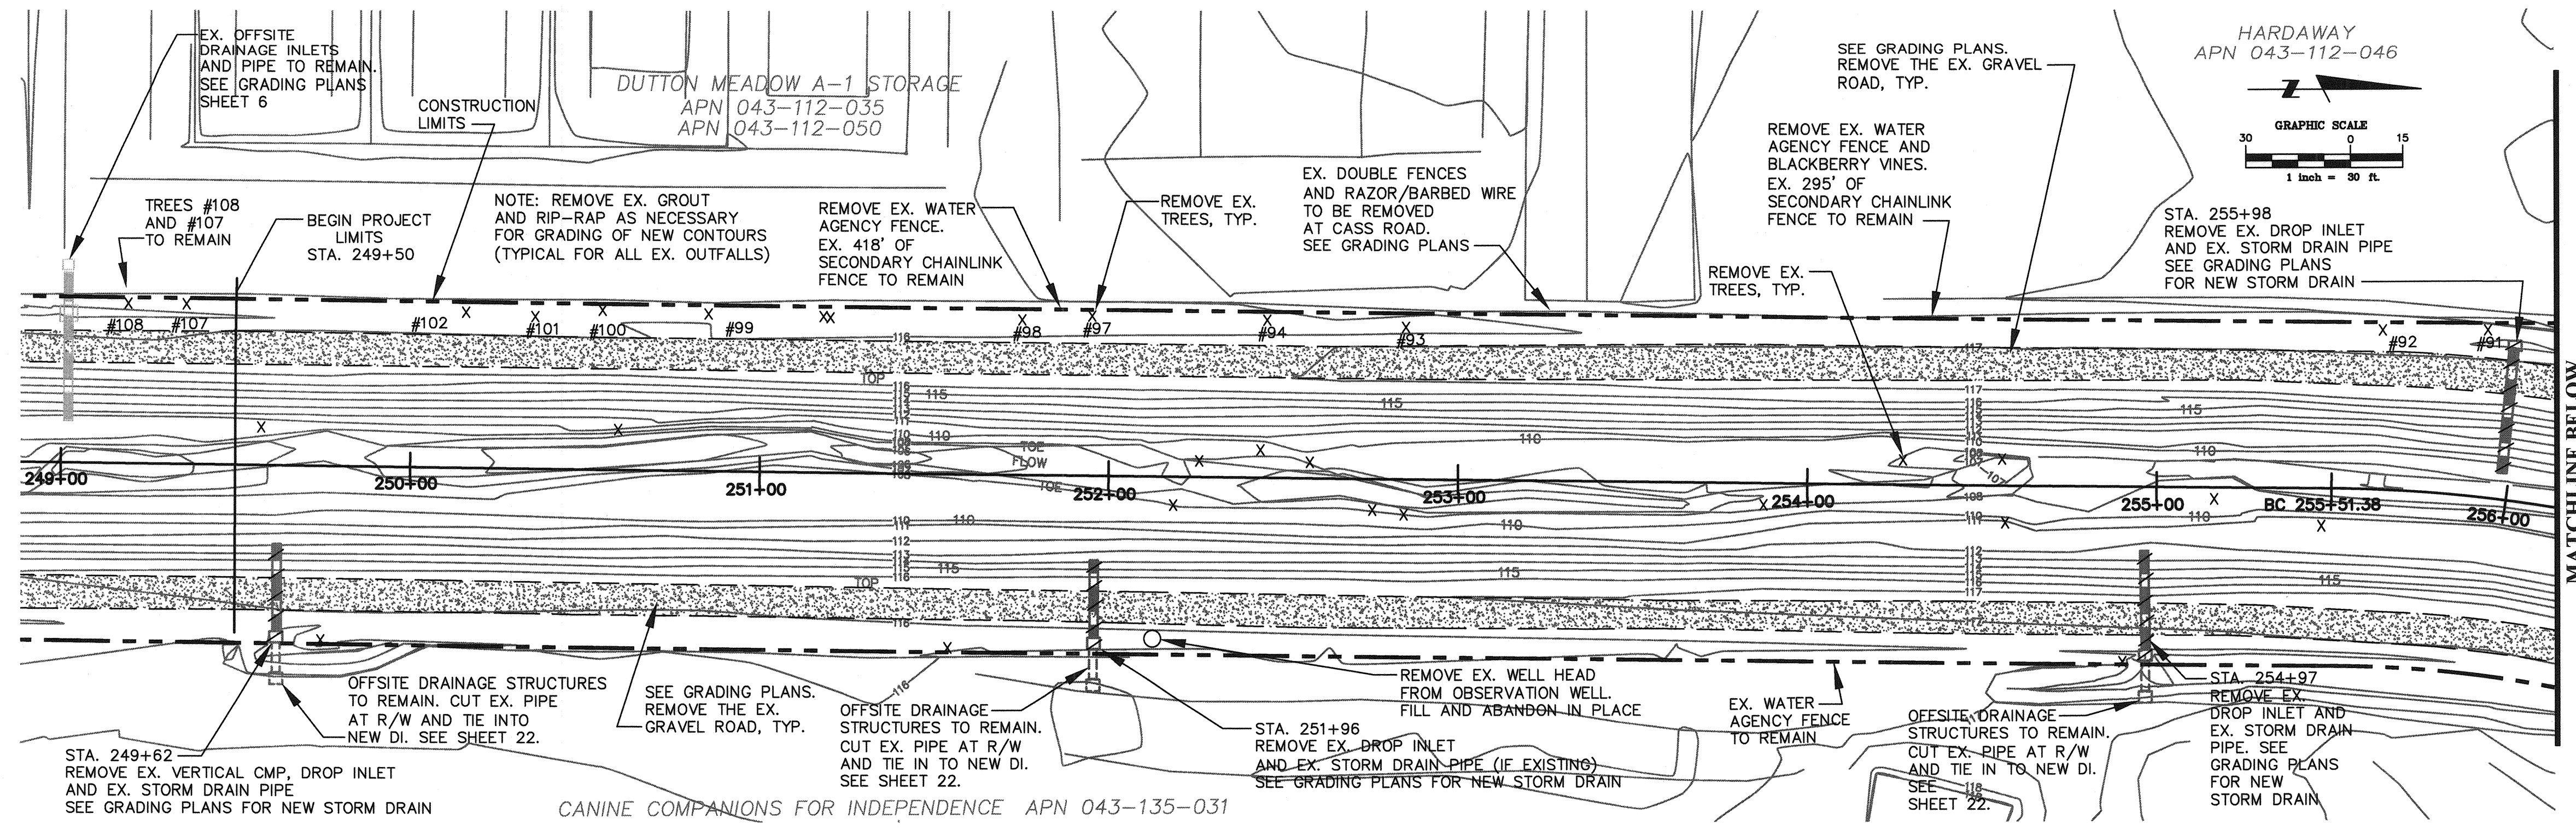


X = TREE TO BE REMOVED

PLAN

NOTES

- UTILITY AND STORM DRAIN STRUCTURE LOCATIONS ARE APPROXIMATE AND SHALL BE VERIFIED IN THE FIELD BY THE CONTRACTOR. RIGHT OF WAY LINES AND PROPERTY LINES ARE SHOWN FOR REPRESENTATION ONLY AND DO NOT CONSTITUTE AN ACTUAL PROPERTY BOUNDARY SURVEY.
- REMOVAL AND OFFHAUL OF EXCESSIVE AND UNFORSEEN ITEMS SHALL BE RESPONSIBILITY OF THE CONTRACTOR. ITEMS SUCH AS FENCING, VEGETATION, TREES, RIP-RAP, CONCRETE, GRAVEL, TRASH, STORM DRAIN PIPES, DROP INLETS, ETC. ARE FOR INFORMATIONAL PURPOSES AND DO NOT REPRESENT A COMPLETE DEMOLITION PLAN.

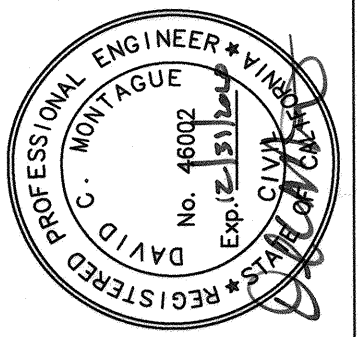


City of
Santa Rosa

NO.	DATE	REVISION	BY

DATE: FEBRUARY 2020
SCALE: As Shown
DWN BY: GL
CHK BY: GJD
APPROVED: Deputy Director - Engineering
By: *Lori Urbaneck*
Date: 3/3/2020

City of Santa Rosa
LOWER COLGAN CREEK RESTORATION - PHASE 2
DEMOLITION PLAN
CONTRACT NO. C01924
SHEET 4 OF 29
FILE NO. 2019-0028

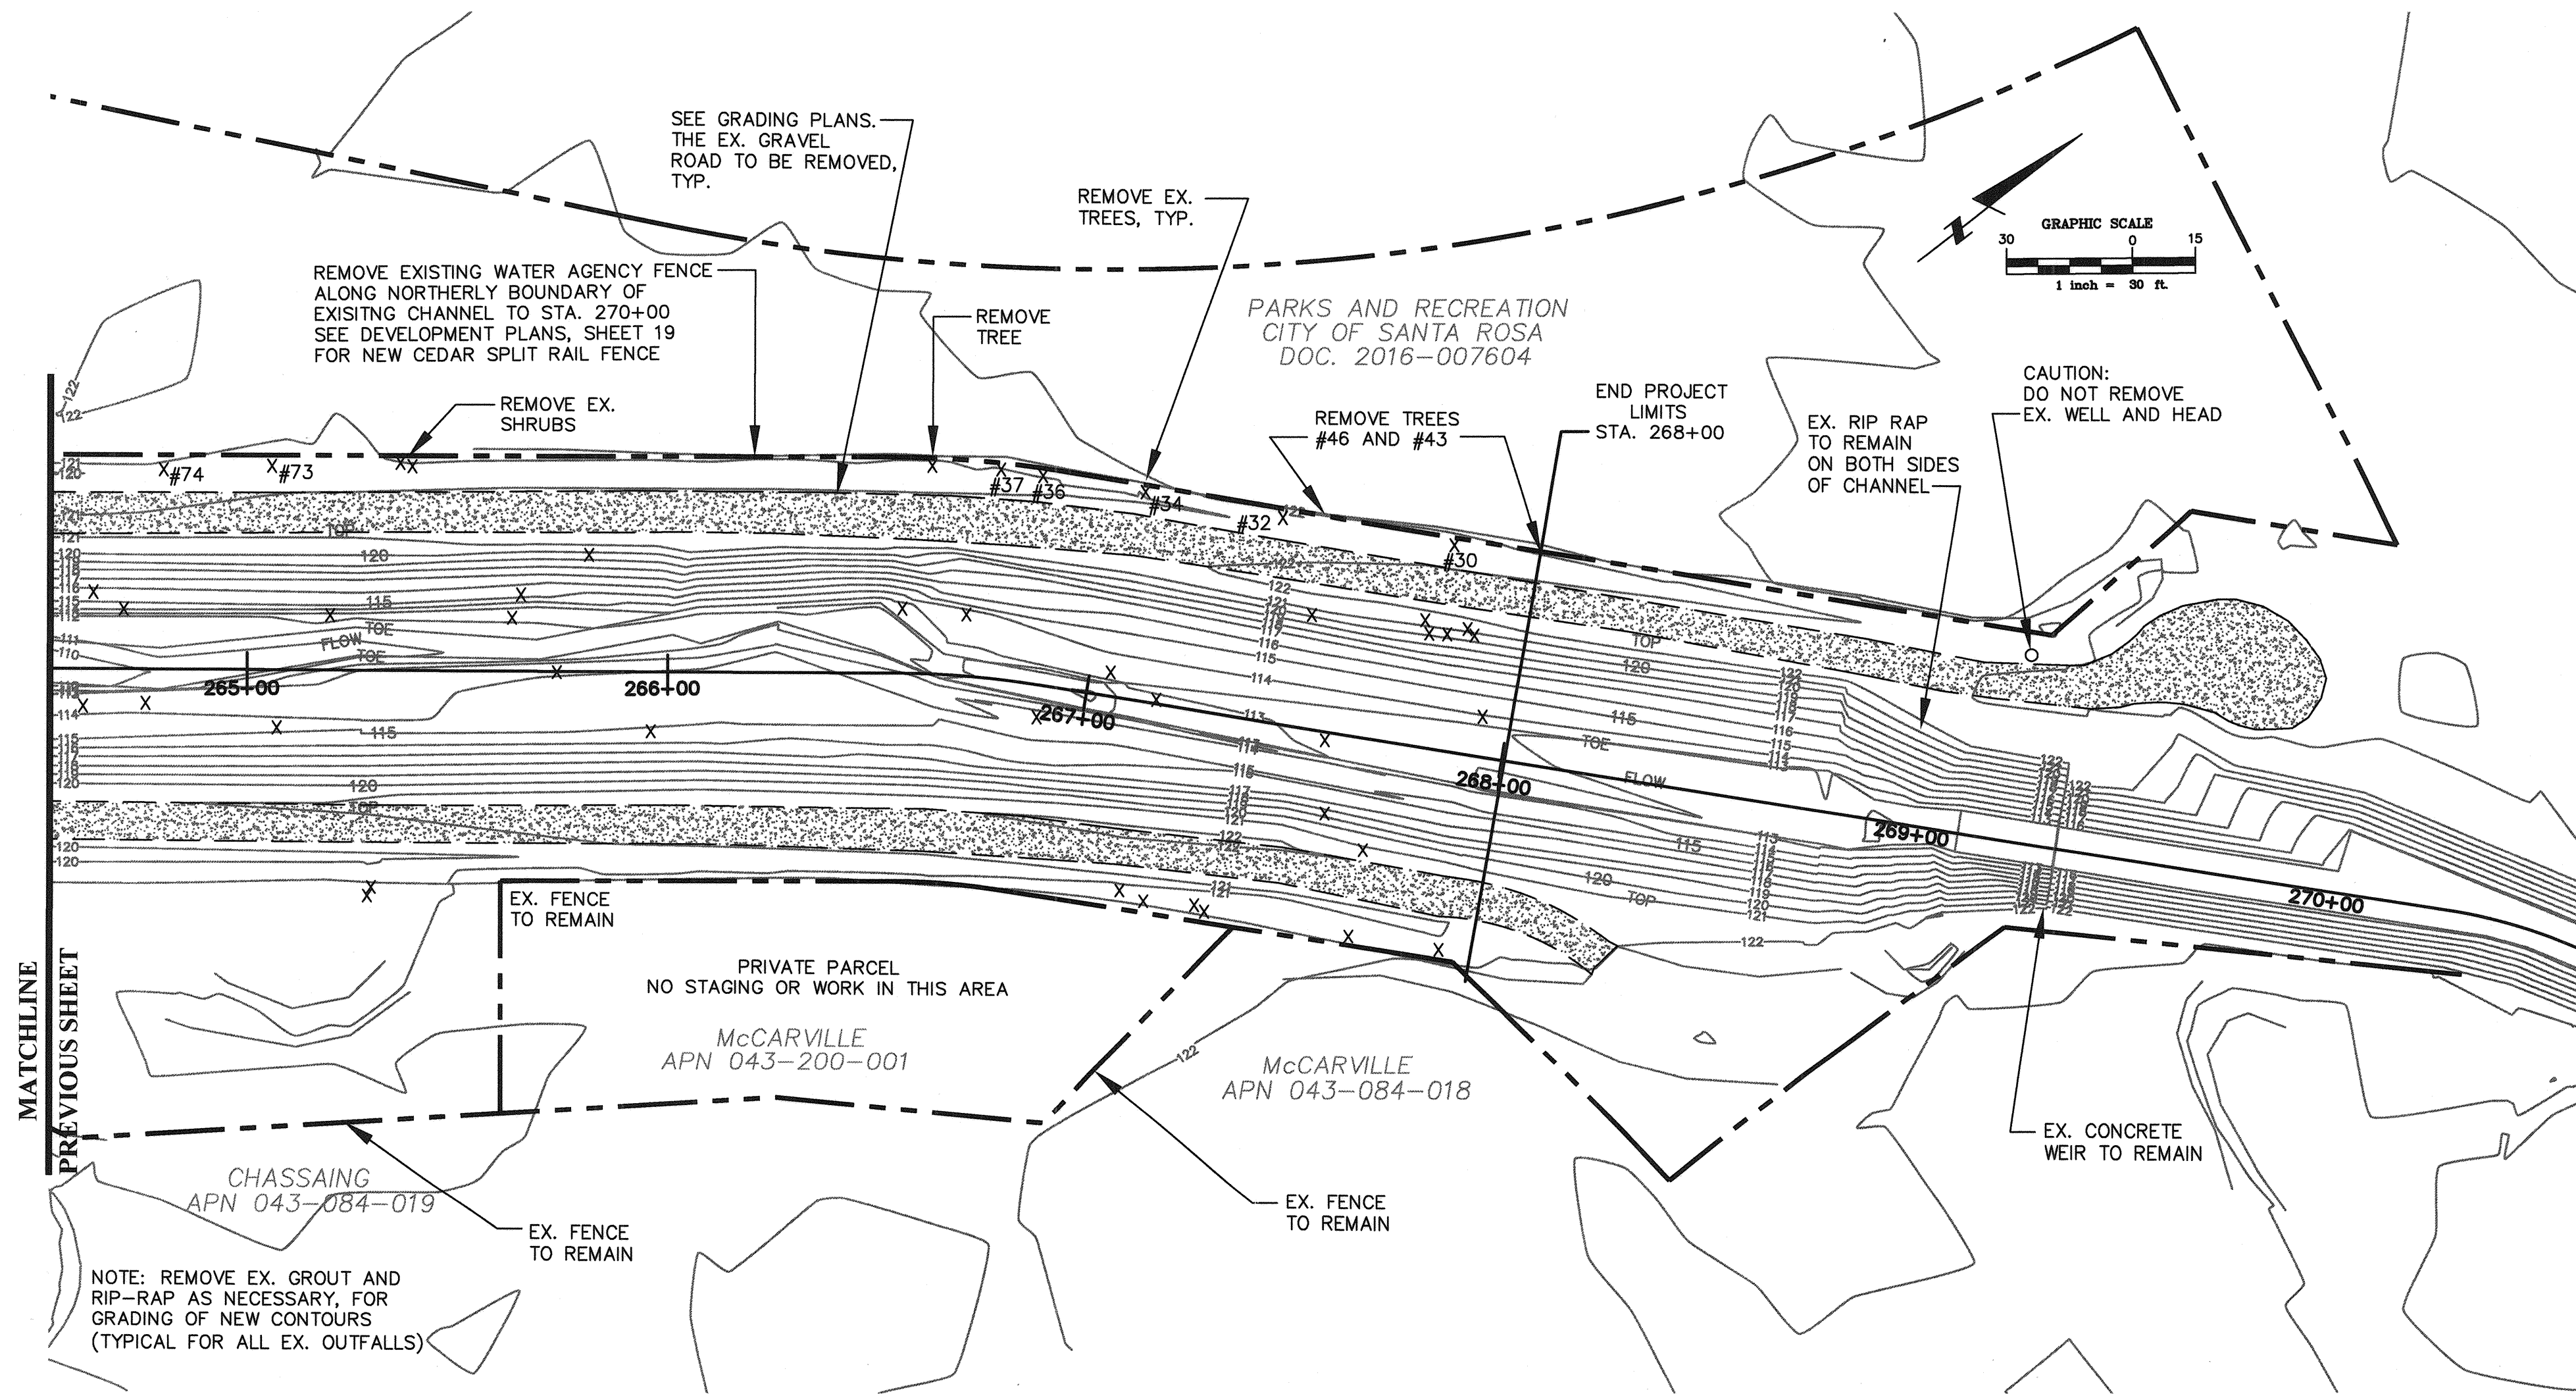

PLAN


LEGEND

X = TREE TO BE REMOVED



NOTES

- UTILITY AND STORM DRAIN STRUCTURE LOCATIONS ARE APPROXIMATE AND SHALL BE VERIFIED IN THE FIELD BY THE CONTRACTOR. RIGHT OF WAY LINES AND PROPERTY LINES ARE SHOWN FOR REPRESENTATION ONLY AND DO NOT CONSTITUTE AN ACTUAL PROPERTY BOUNDARY SURVEY.
- REMOVAL AND OFFHAUL OF EXCESSIVE AND UNFORSEEN ITEMS SHALL BE RESPONSIBILITY OF THE CONTRACTOR. ITEMS SUCH AS FENCING, VEGETATION, TREES, RIP-RAP, CONCRETE, GRAVEL, TRASH, STORM DRAIN PIPES, DROP INLETS, ETC. ARE FOR INFORMATIONAL PURPOSES AND DO NOT REPRESENT A COMPLETE DEMOLITION PLAN.

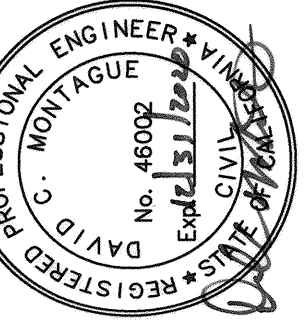

City of
Santa Rosa



NO.	DATE	REVISION	BY

SCALE: As Shown	DATE: FEBRUARY 2020
DWN BY: GL	CHK BY: GJD
APPROVED: Deputy Director - Engineering	Date: 3/3/2020
By: Lori Urbaneck	

City of Santa Rosa
LOWER COLGAN CREEK RESTORATION
- PHASE 2

DEMOLITION PLAN

CONTRACT NO. C01924
SHEET 5 OF 29
FILE NO. 2019-0028

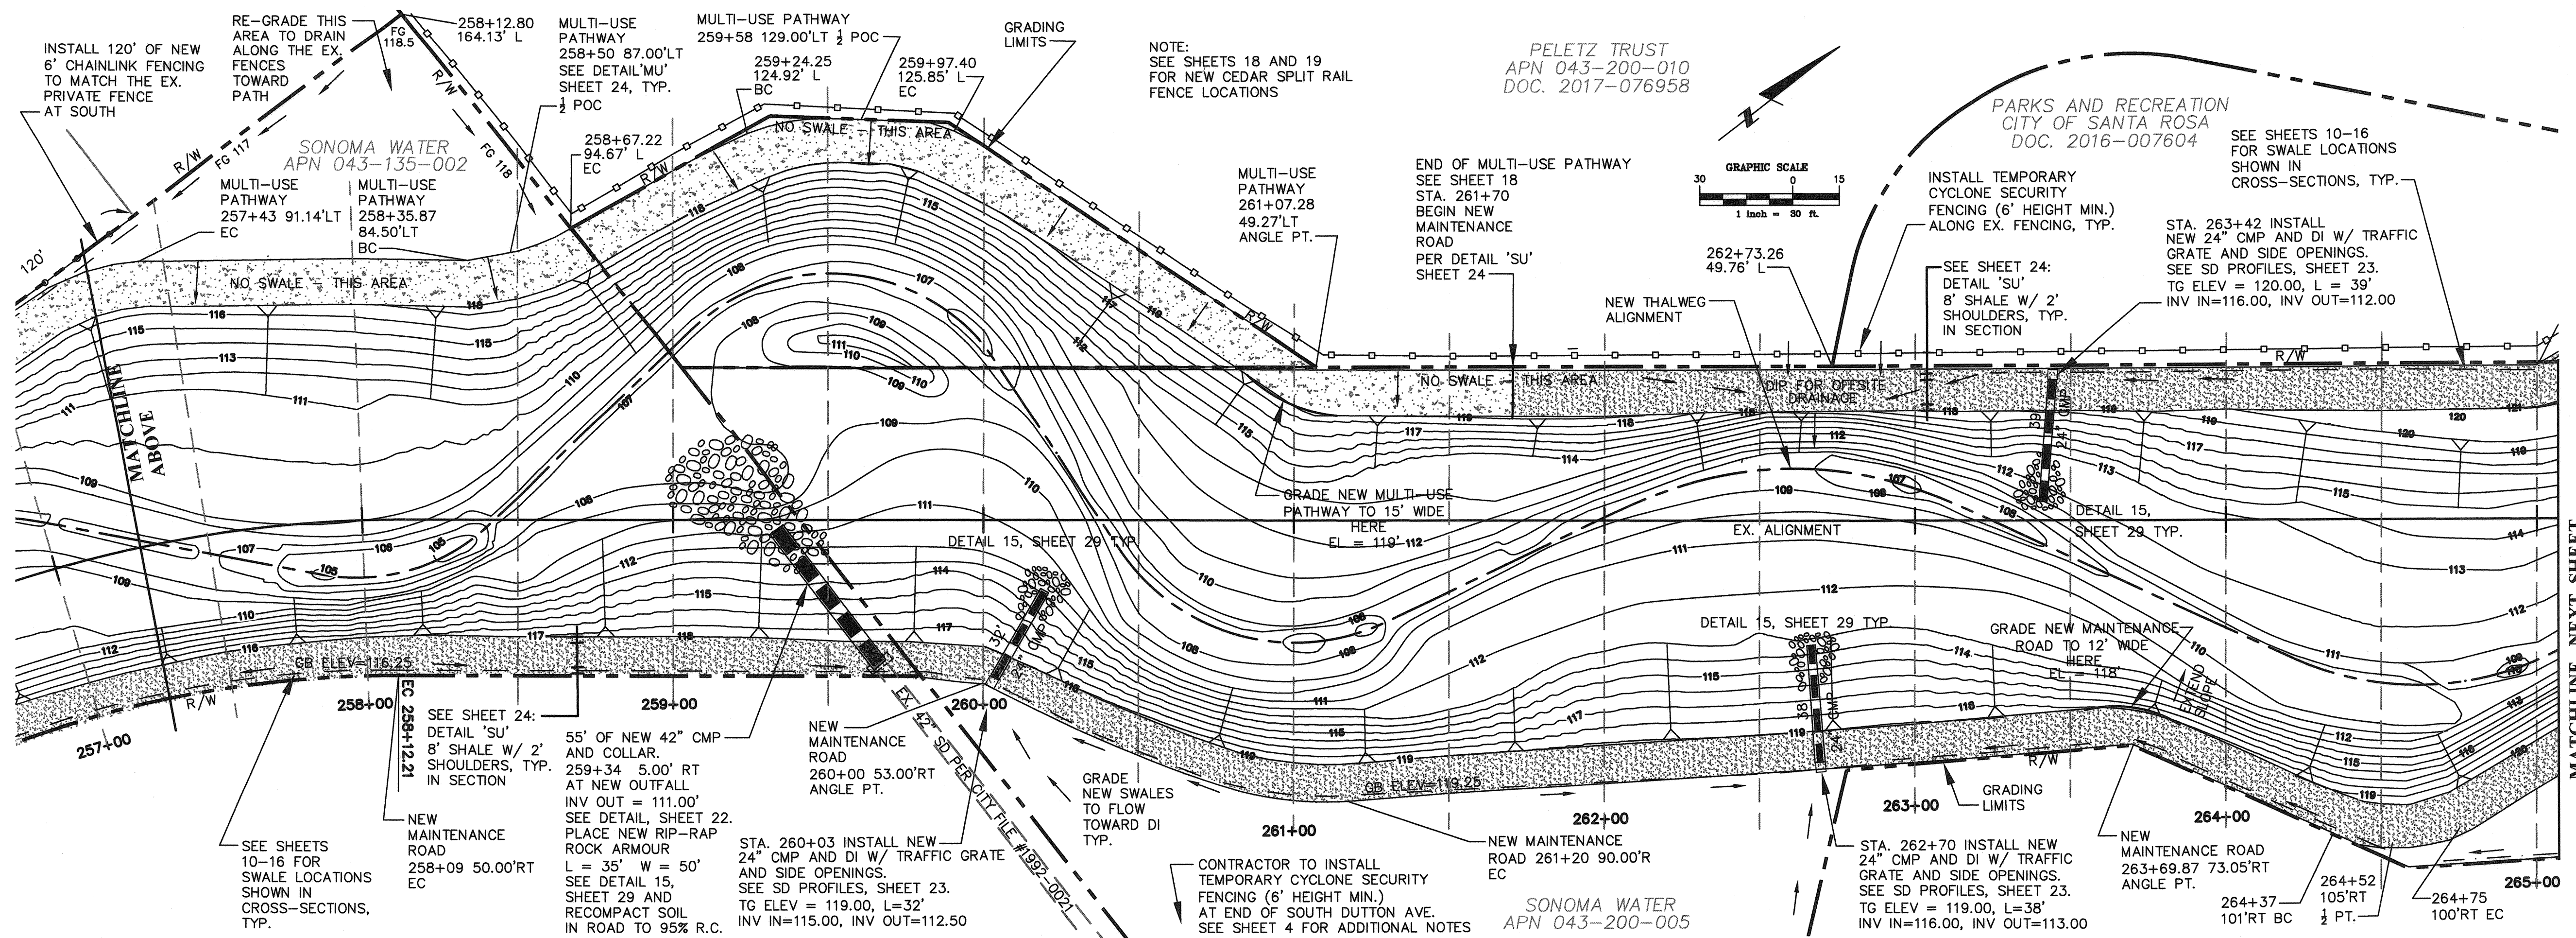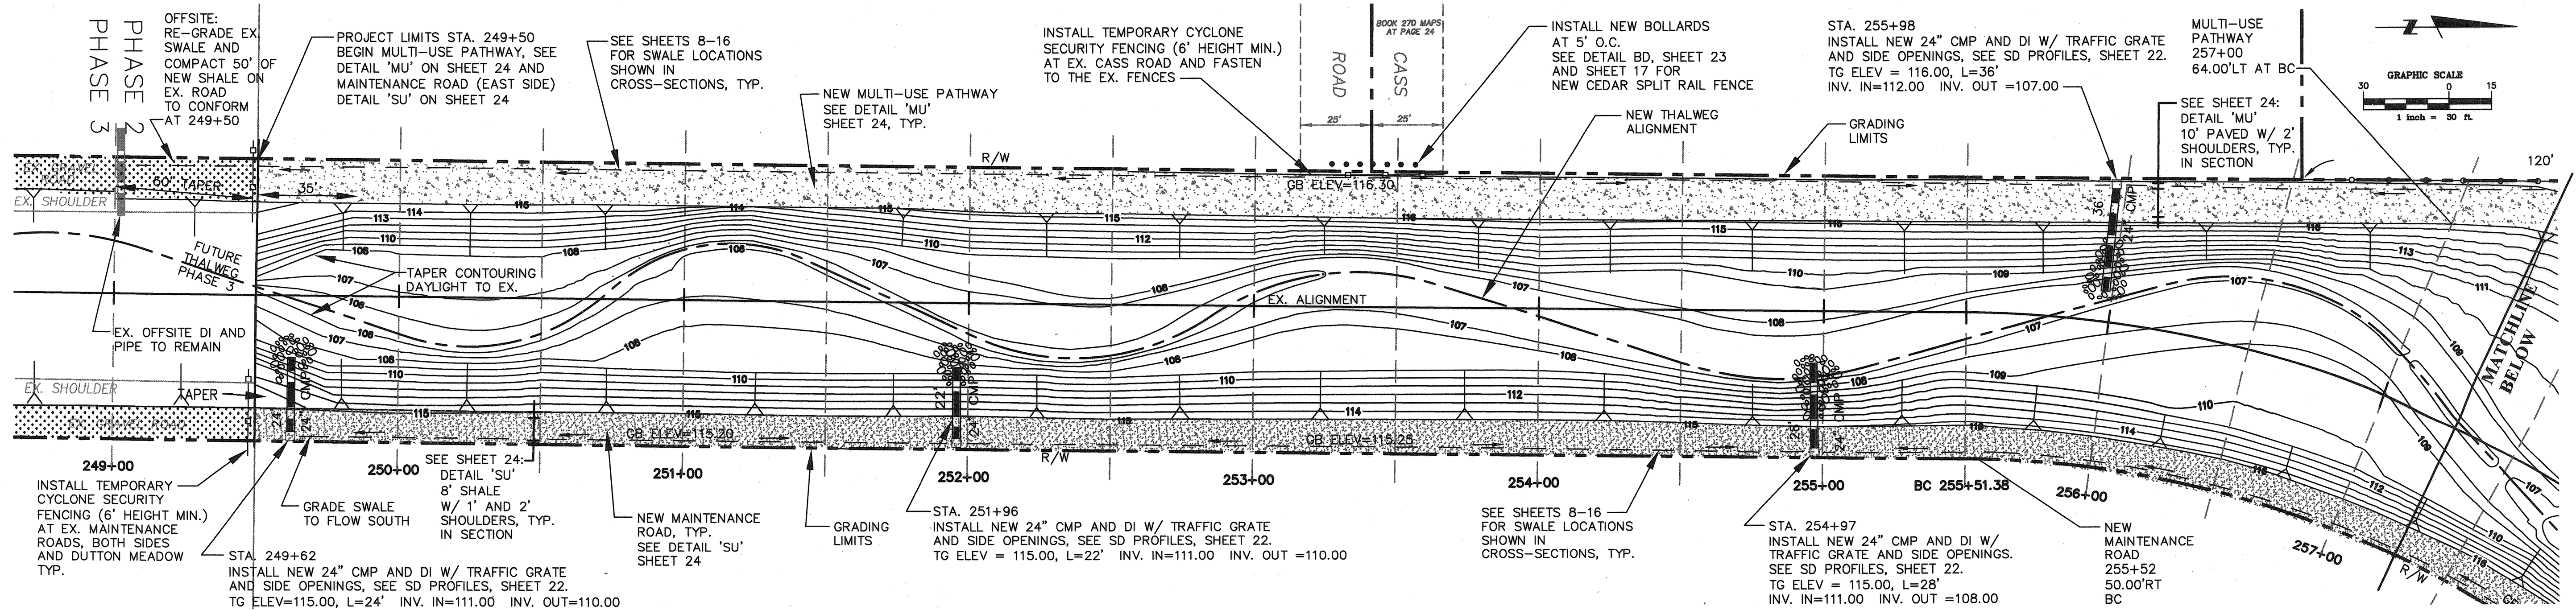


NOTES

- STORM DRAIN STRUCTURE LOCATIONS ARE APPROXIMATE AND SHALL BE VERIFIED IN THE FIELD BY THE CONTRACTOR. RIGHT OF WAY LINES, FENCES AND PROPERTY LINES ARE SHOWN FOR REPRESENTATION ONLY, AND DO NOT CONSTITUTE AN ACTUAL PROPERTY BOUNDARY SURVEY.
- ALIGNMENT AND STATIONING DERIVED FROM EXISTING CHANNEL RIGHT OF WAY MAP FROM SONOMA WATER TITLED "LAGUNA-MARK WEST ZONE 1A COLGAN CHANNEL IMPROVEMENTS", UNDER DRAWING NUMBER I-4091/000-104.7. STATIONS AND OFFSETS SHOWN FOR STRUCTURES, PATHWAYS AND ROADS ARE APPROXIMATE.

PLAN

- LINE PERPENDICULAR TO THE SHOWN EX. ALIGNMENT REPRESENT THE CROSS SECTIONS ALONG THE EXISTING CHANNEL AND NEW THALWEG CORRIDOR AREA.
- CONTRACTOR SHALL WORK WITHIN EXISTING R/W. CONTRACTOR SHALL NOT ACCESS OR DISTURB LAND OUTSIDE EXISTING R/W AT ANYTIME.
- SUBSEQUENT GRADE STAKES SET BY CONTRACTOR/GRADE SETTER MAY REQUIRE FIELD VERIFICATION.
- ELEVATIONS SHOWN ON PLANS ARE BASED ONLY ON CITY DATUM, NOT COUNTY DATUM.

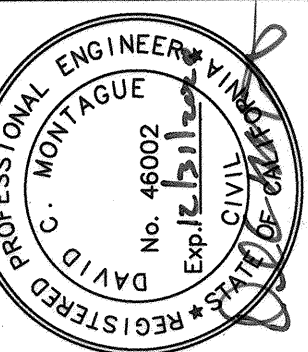


City of
Santa Rosa

NO.	DATE	REVISION	BY

SCALE: As Shown	DATE: FEBRUARY 2020	CHK BY: GJD
DWN BY: GL	APPROVED: Deputy Director - Engineering	By: <i>Lori Urbanek</i>
		Date: 3/3/2020



City of Santa Rosa
LOWER COLGAN CREEK RESTORATION - PHASE 2
GRADING AND DRAINAGE PLAN

CONTRACT NO. C01924
SHEET 6 OF 29
FILE NO. 2019-0028

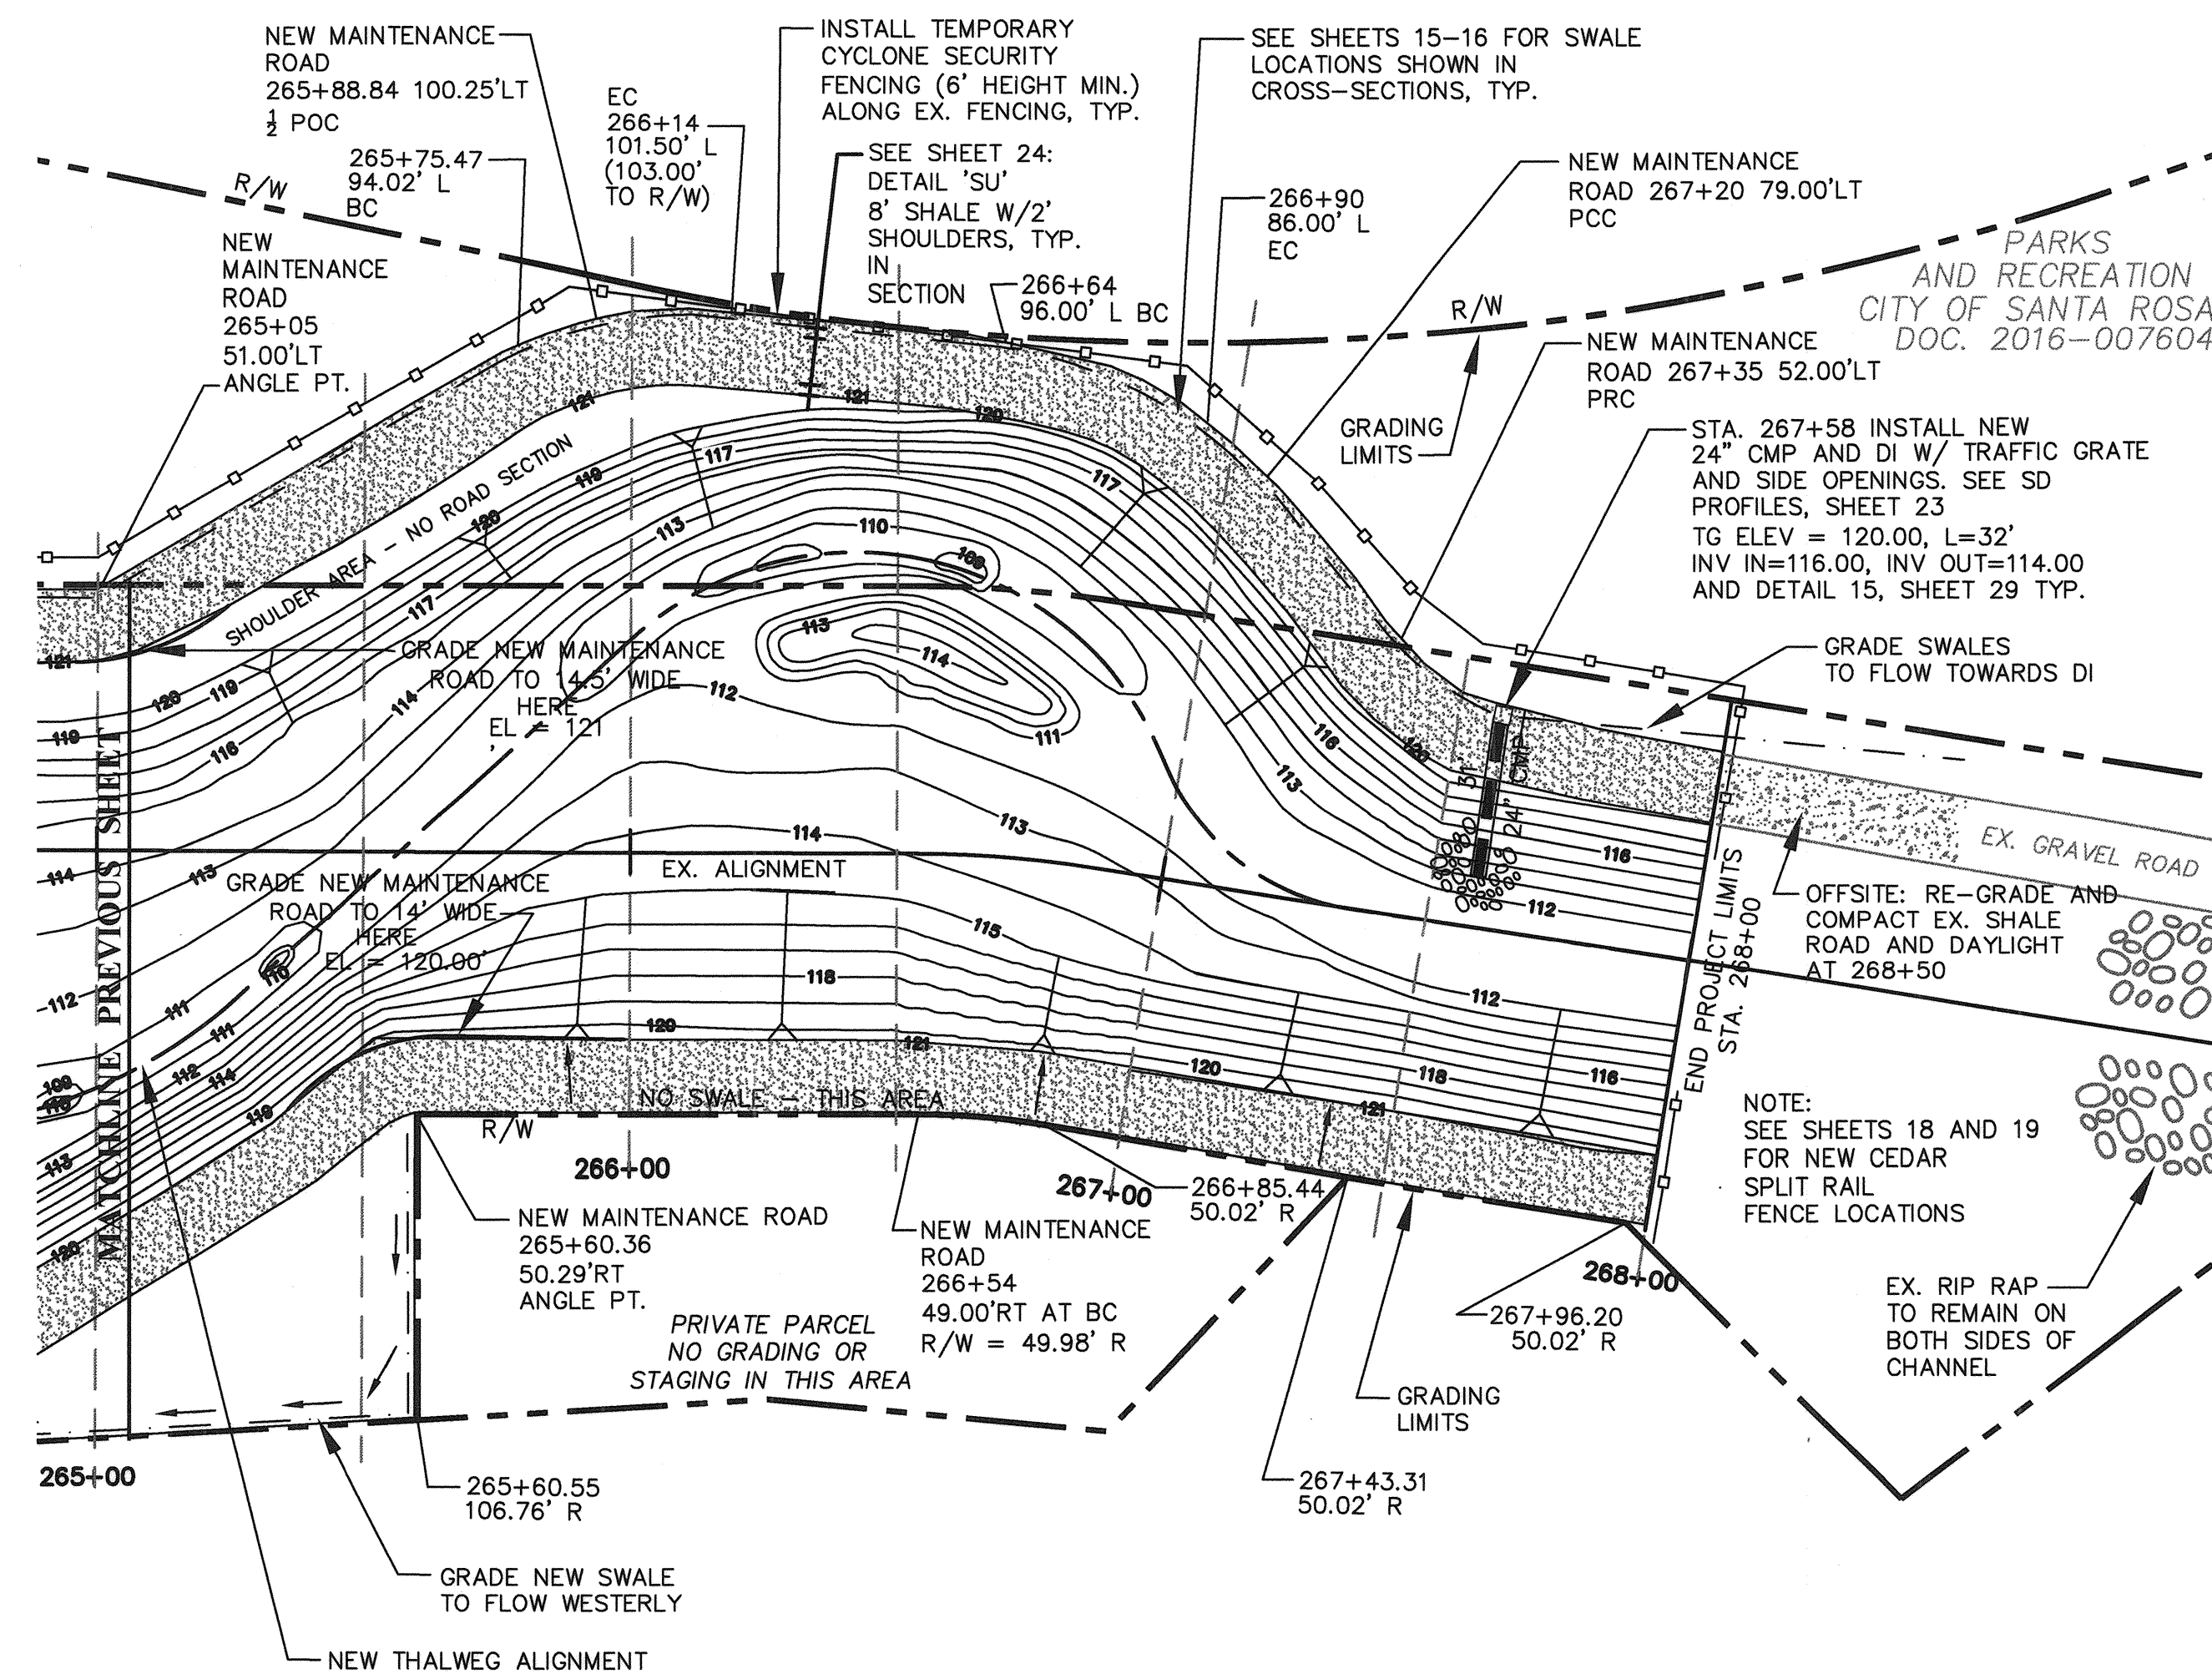

NOTES

1. STORM DRAIN STRUCTURE LOCATIONS ARE APPROXIMATE AND SHALL BE VERIFIED IN THE FIELD BY THE CONTRACTOR. RIGHT OF WAY LINES, FENCES AND PROPERTY LINES ARE SHOWN FOR REPRESENTATION ONLY, AND DO NOT CONSTITUTE AN ACTUAL PROPERTY BOUNDARY SURVEY.
2. ALIGNMENT AND STATIONING DERIVED FROM EXISTING CHANNEL RIGHT OF WAY MAP FROM SONOMA WATER TITLED "LAGUNA-MARK WEST ZONE 1A COLGAN CHANNEL IMPROVEMENTS", UNDER DRAWING NUMBER I-4091/000-104.7. STATIONS AND OFFSETS SHOWN FOR STRUCTURES, PATHWAYS AND ROADS ARE APPROXIMATE.
3. LINES PERPENDICULAR TO THE SHOWN EX. ALIGNMENT REPRESENT THE CROSS SECTIONS ALONG THE EXISTING CHANNEL AND NEW THALWEG CORRIDOR AREA.
4. CONTRACTOR SHALL WORK WITHIN EXISTING R/W. CONTRACTOR SHALL NOT ACCESS OR DISTURB LAND OUTSIDE EXISTING R/W AT ANYTIME.
5. SUBSEQUENT GRADE STAKES SET BY CONTRACTOR/GRADE SETTER MAY REQUIRE FIELD VERIFICATION.
6. ELEVATIONS SHOWN ON PLANS ARE BASED ONLY ON CITY DATUM. NOT COUNTY DATUM.

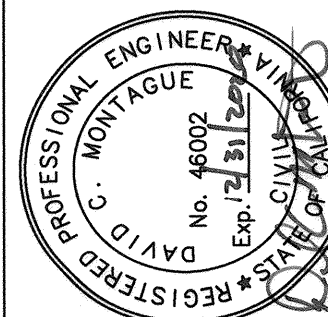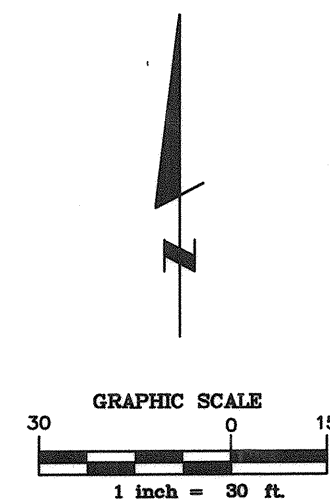

City of
Santa Rosa

SCALE:	As Shown	DATE: FEBRUARY 2020			
DWN BY:	GL	CHK BY:	GJD		
APPROVED: Deputy Director – Engineering					
By	 Lori Urbanek		Date	3/3/2020	
			NO.	DATE	REVISION
					BY







City of Santa Rosa
**LOWER COLGAN CREEK RESTORATION
- PHASE 2**

GRADING AND DRAINAGE PLAN

CONTRACT NO.
C01924

SHEET 7 OF 29

FILE NO. 2019-0028

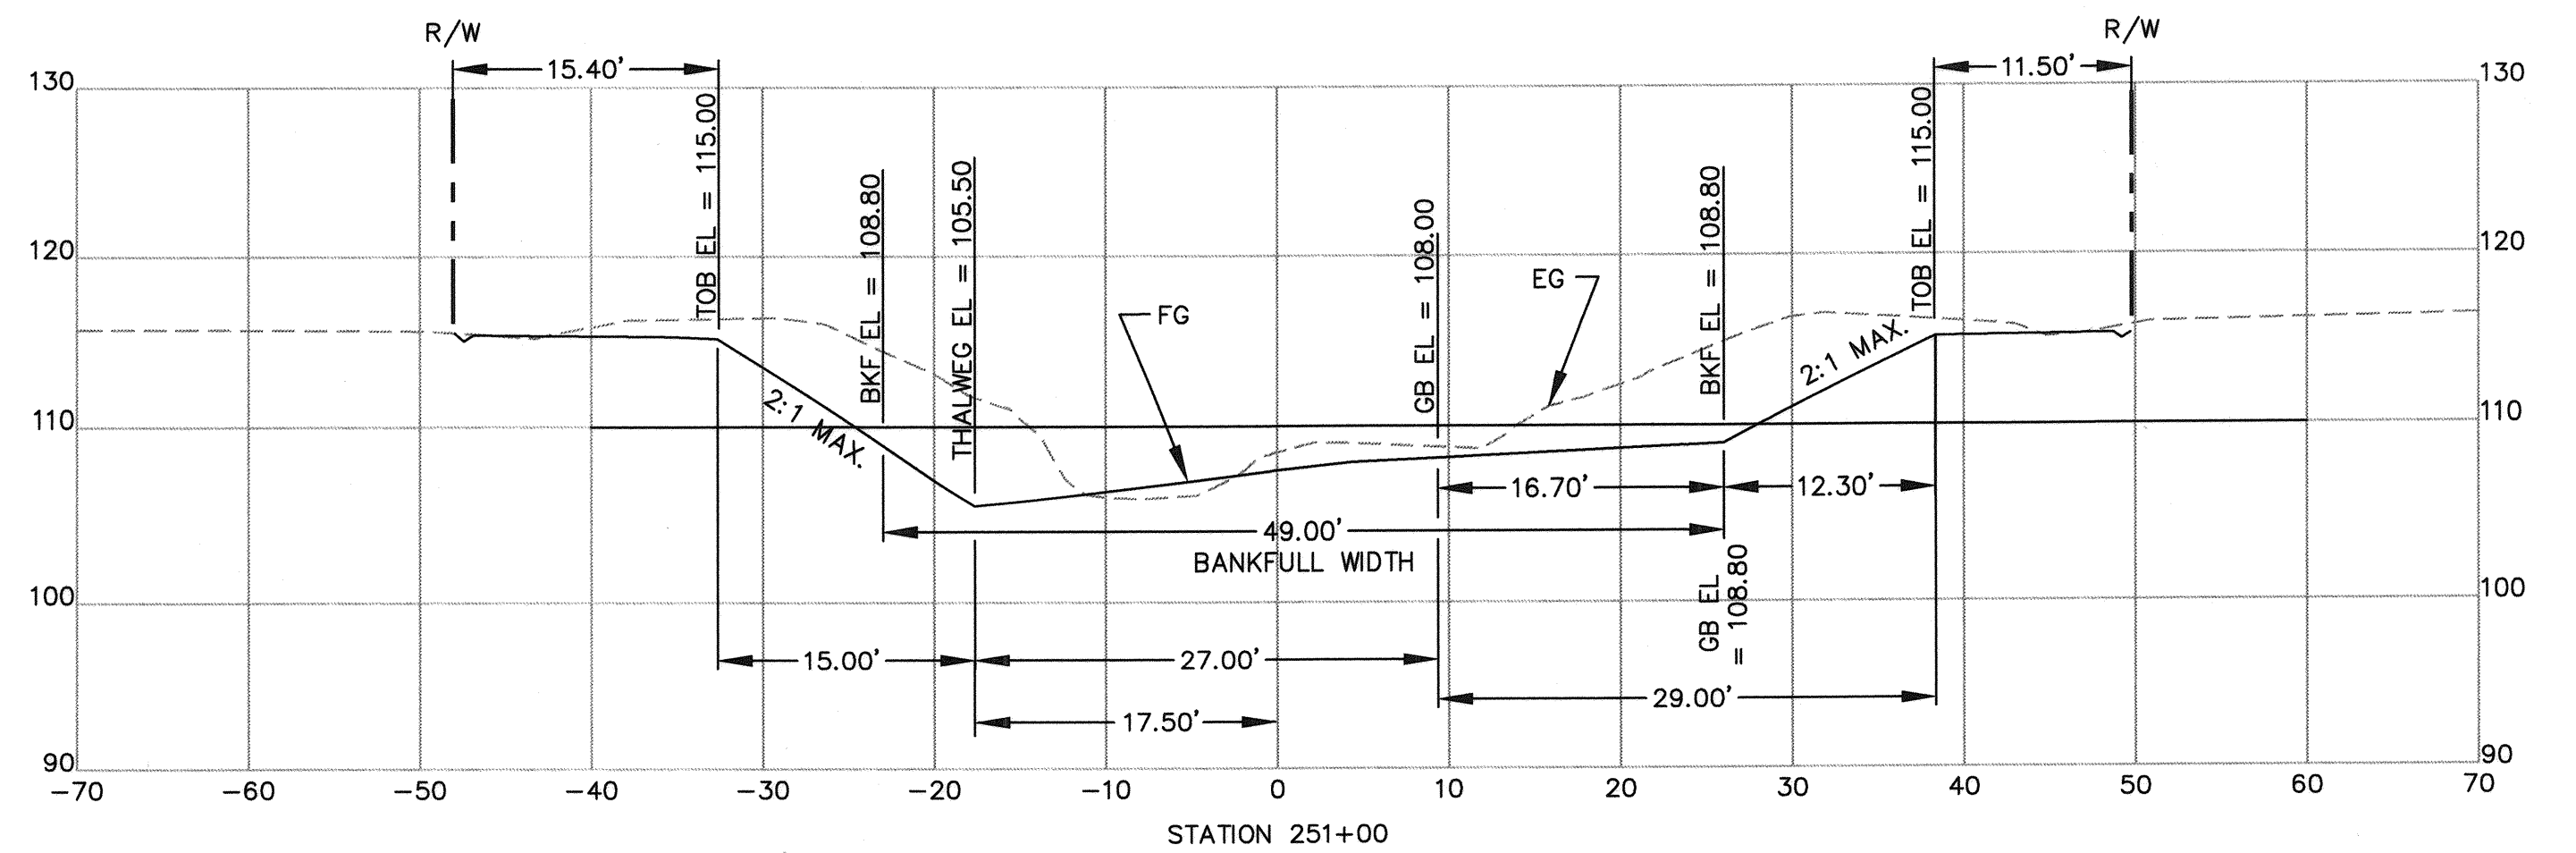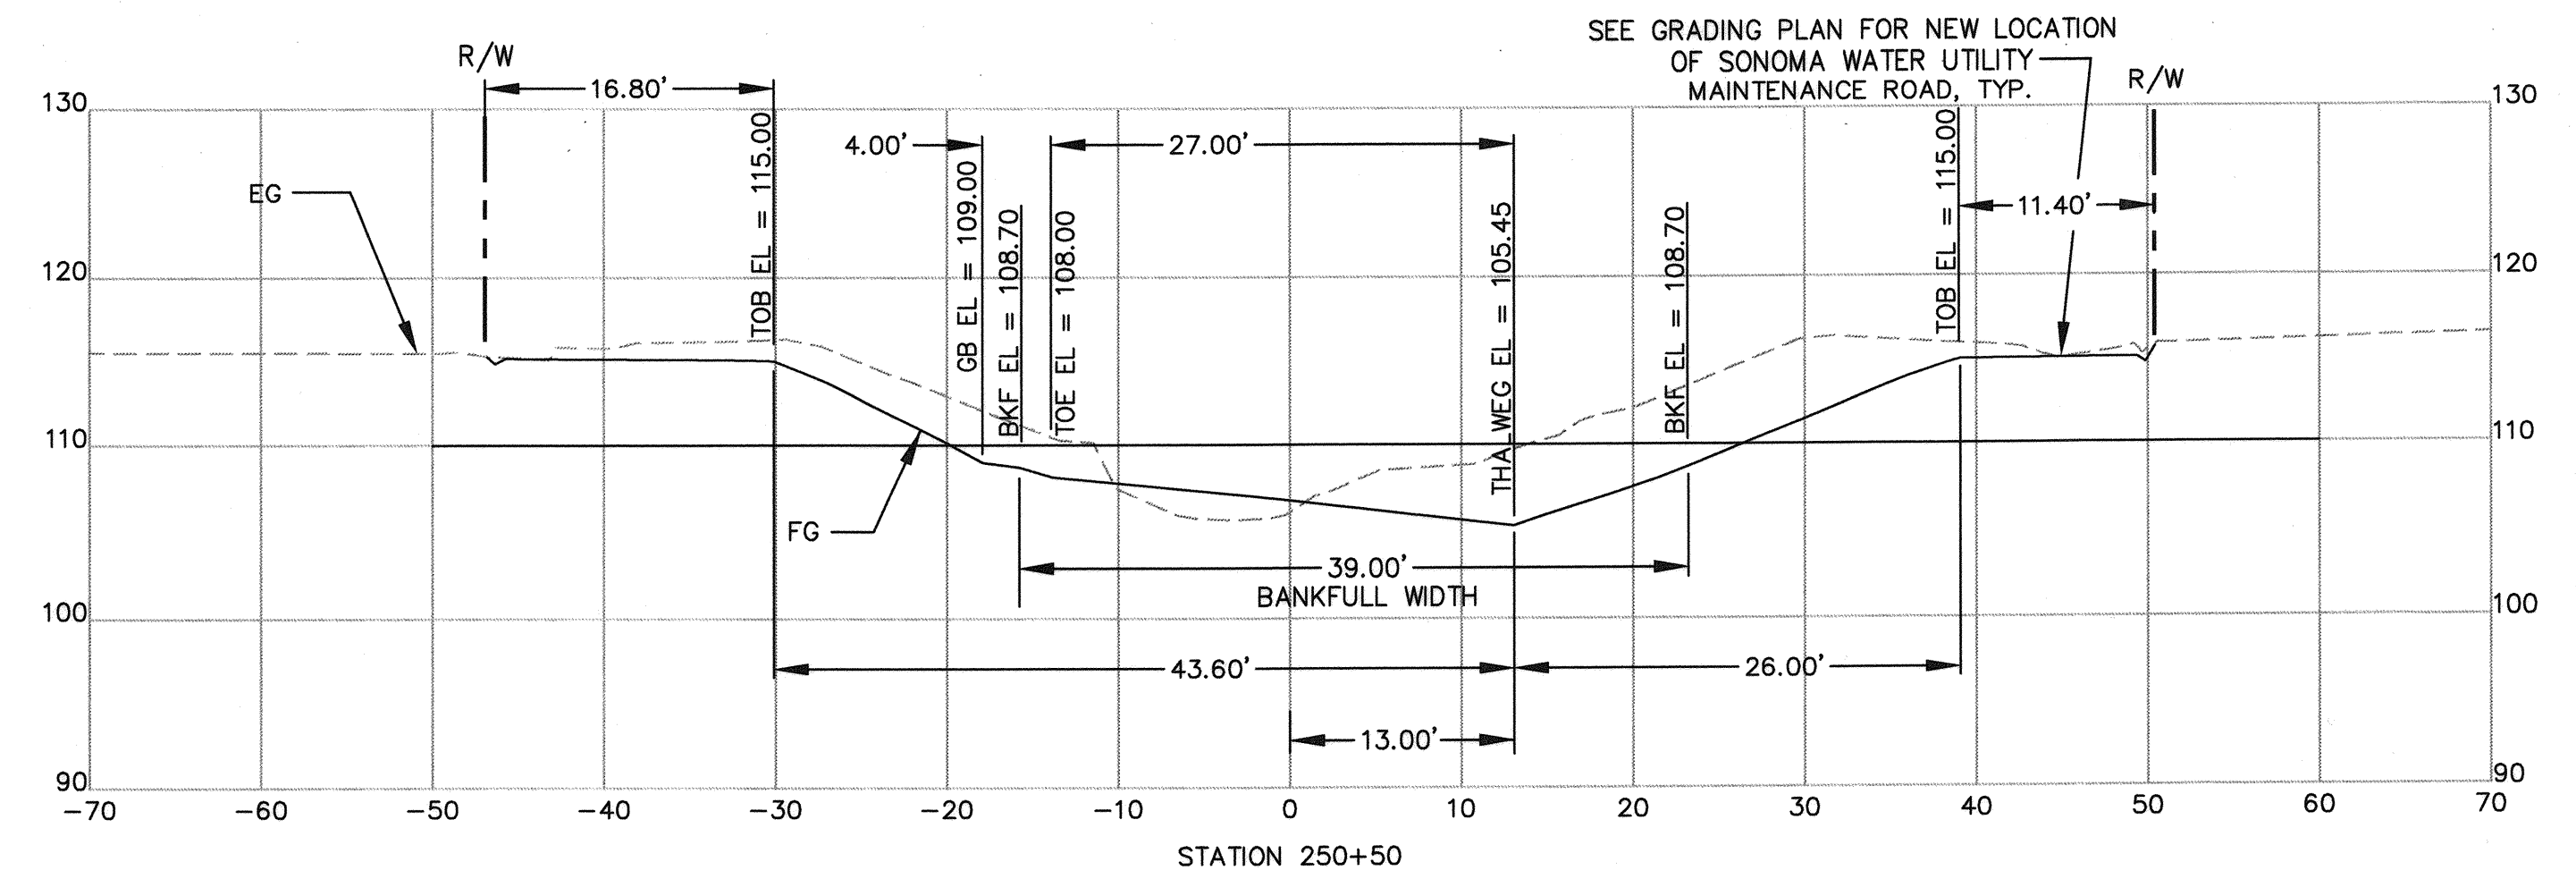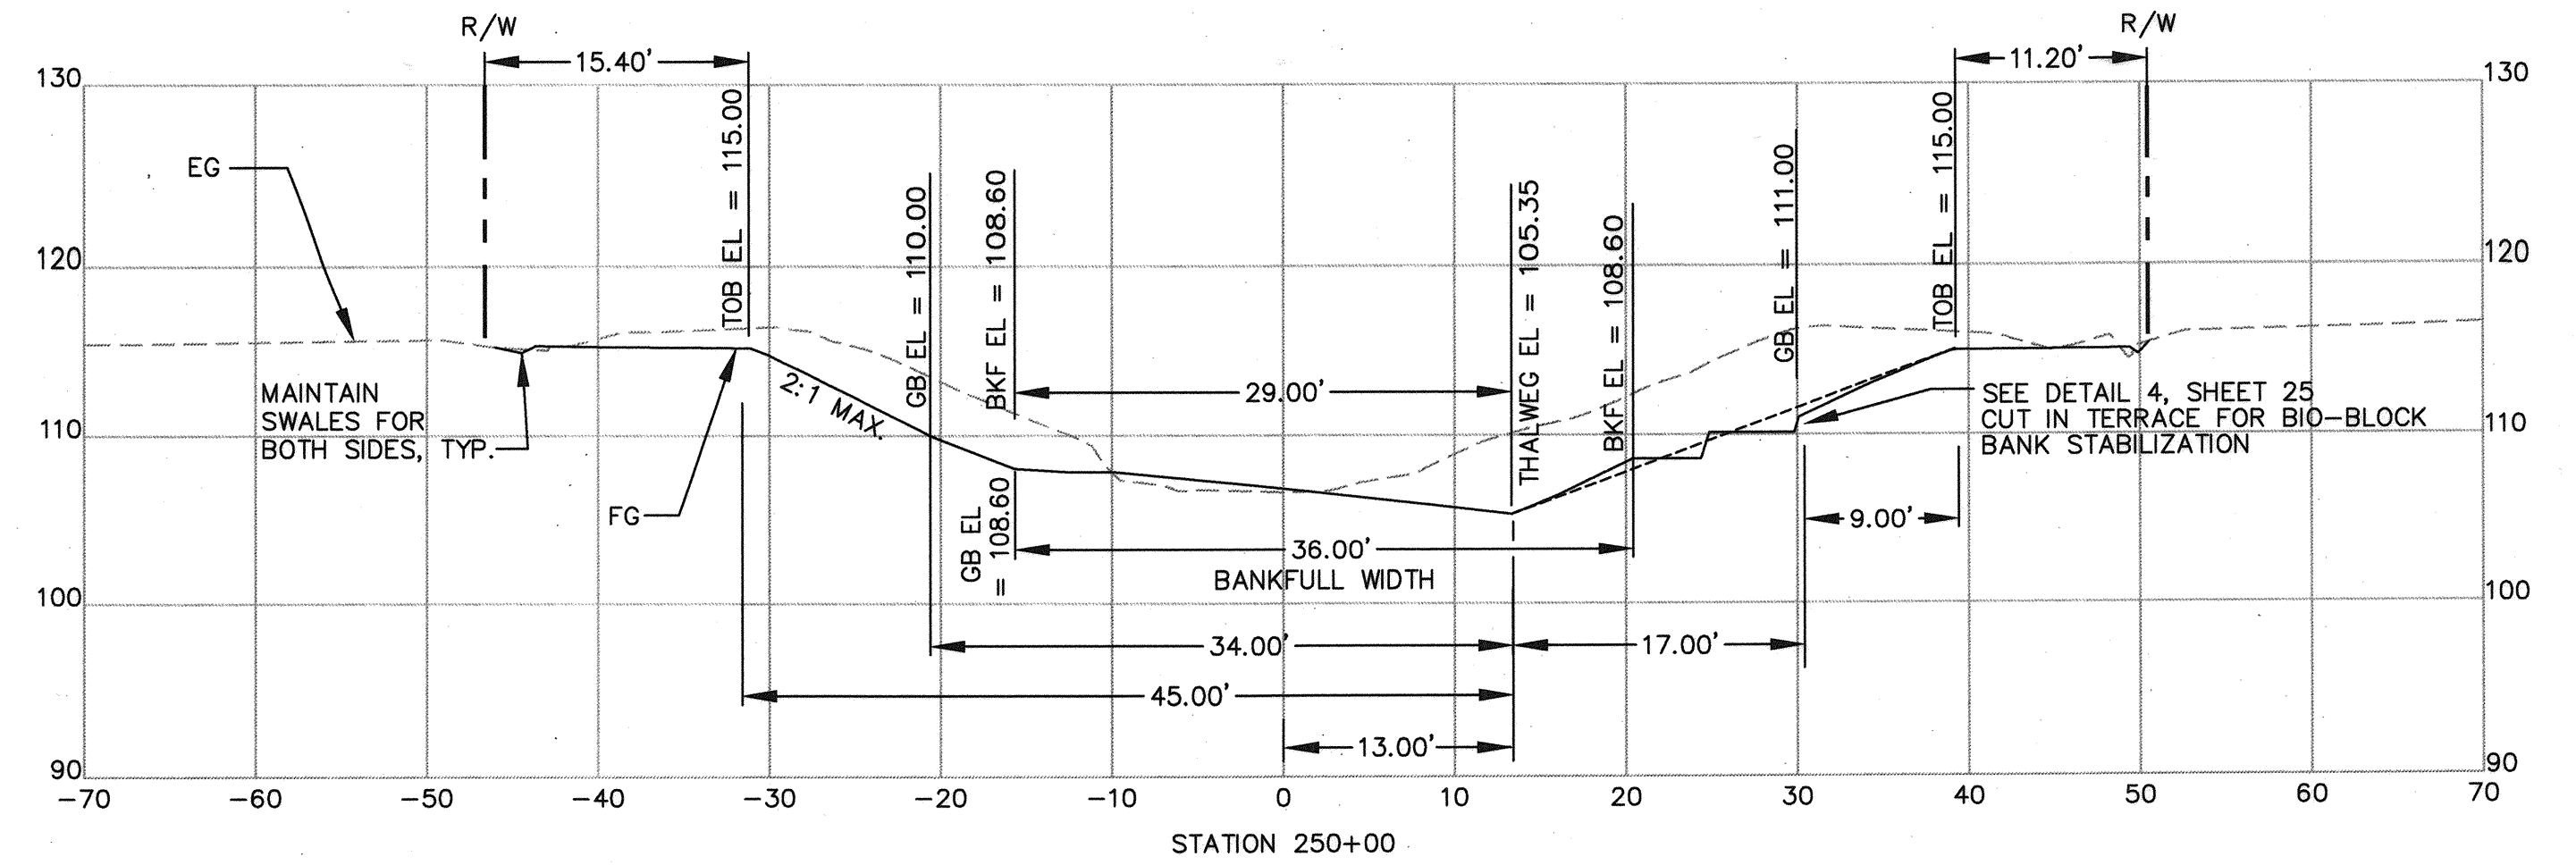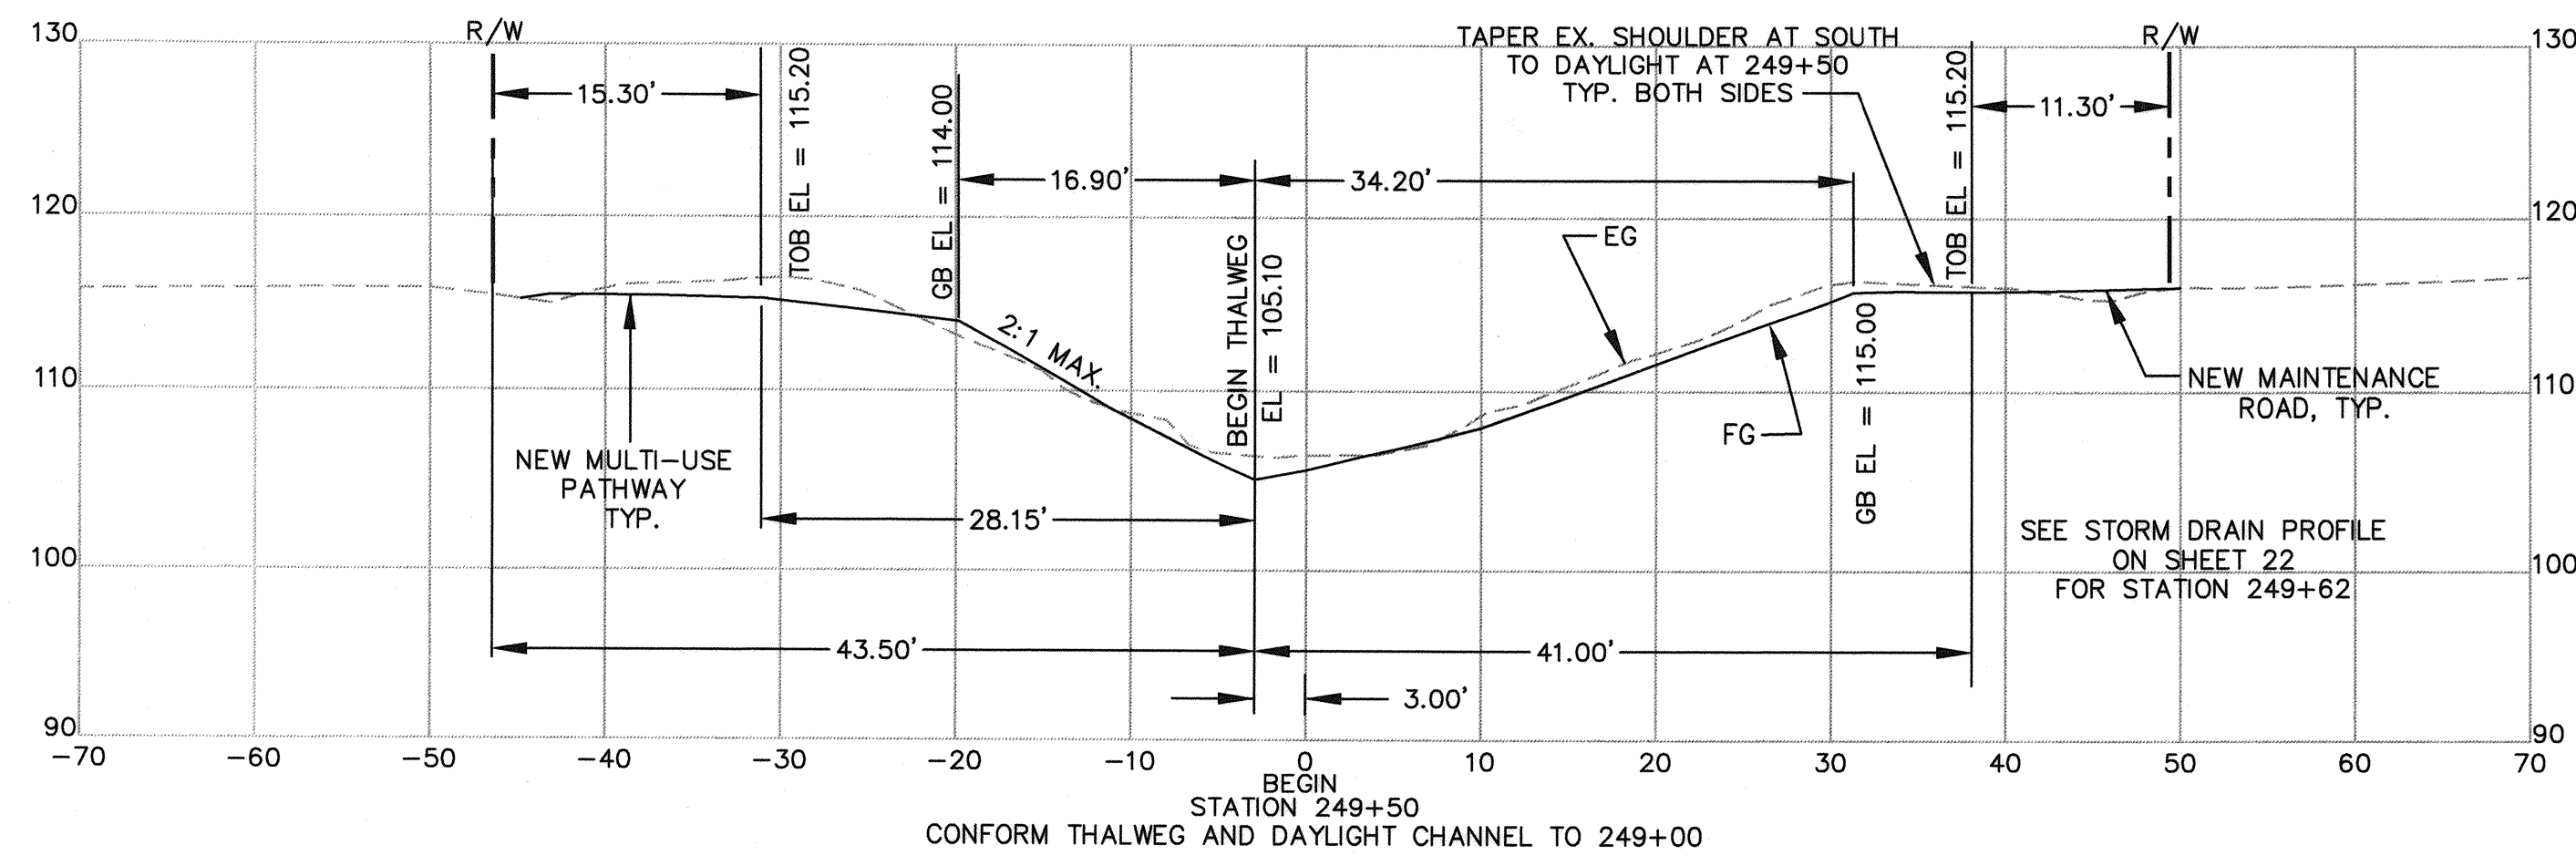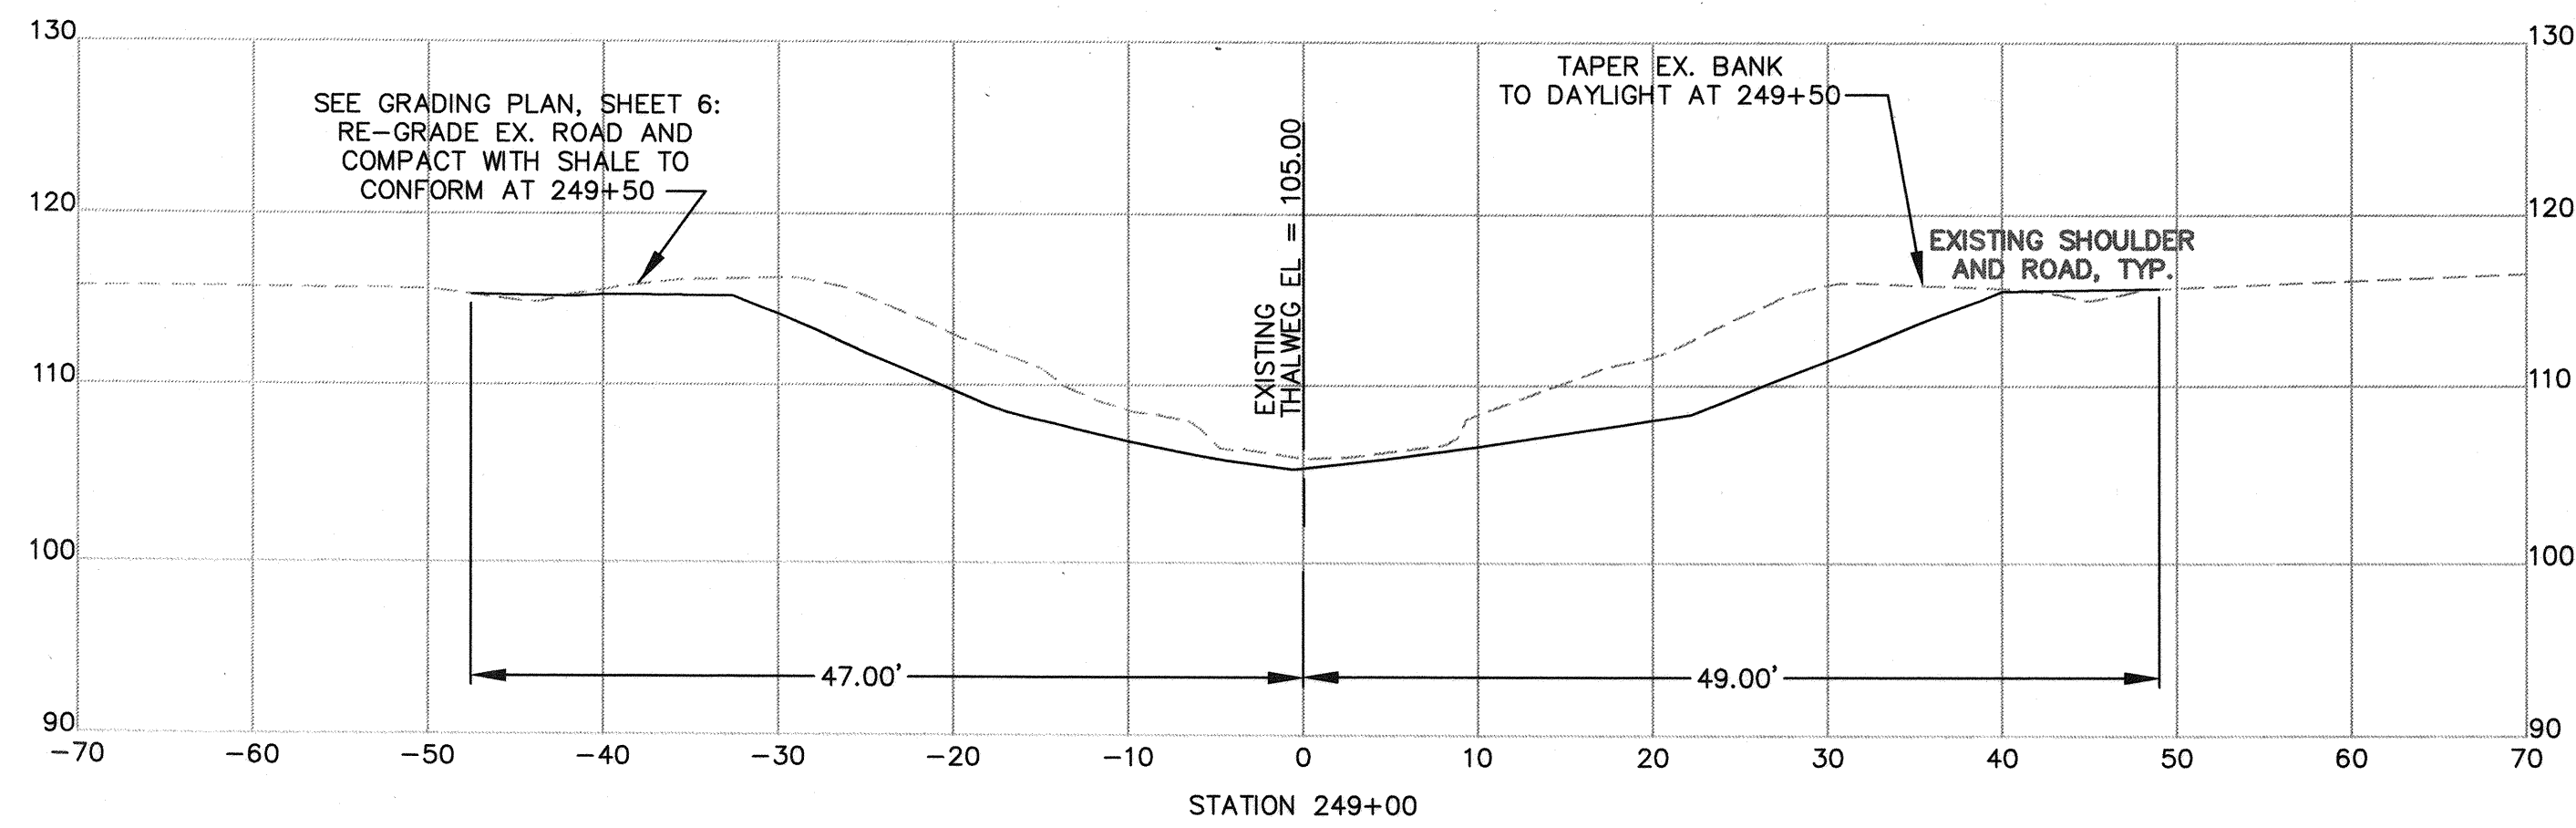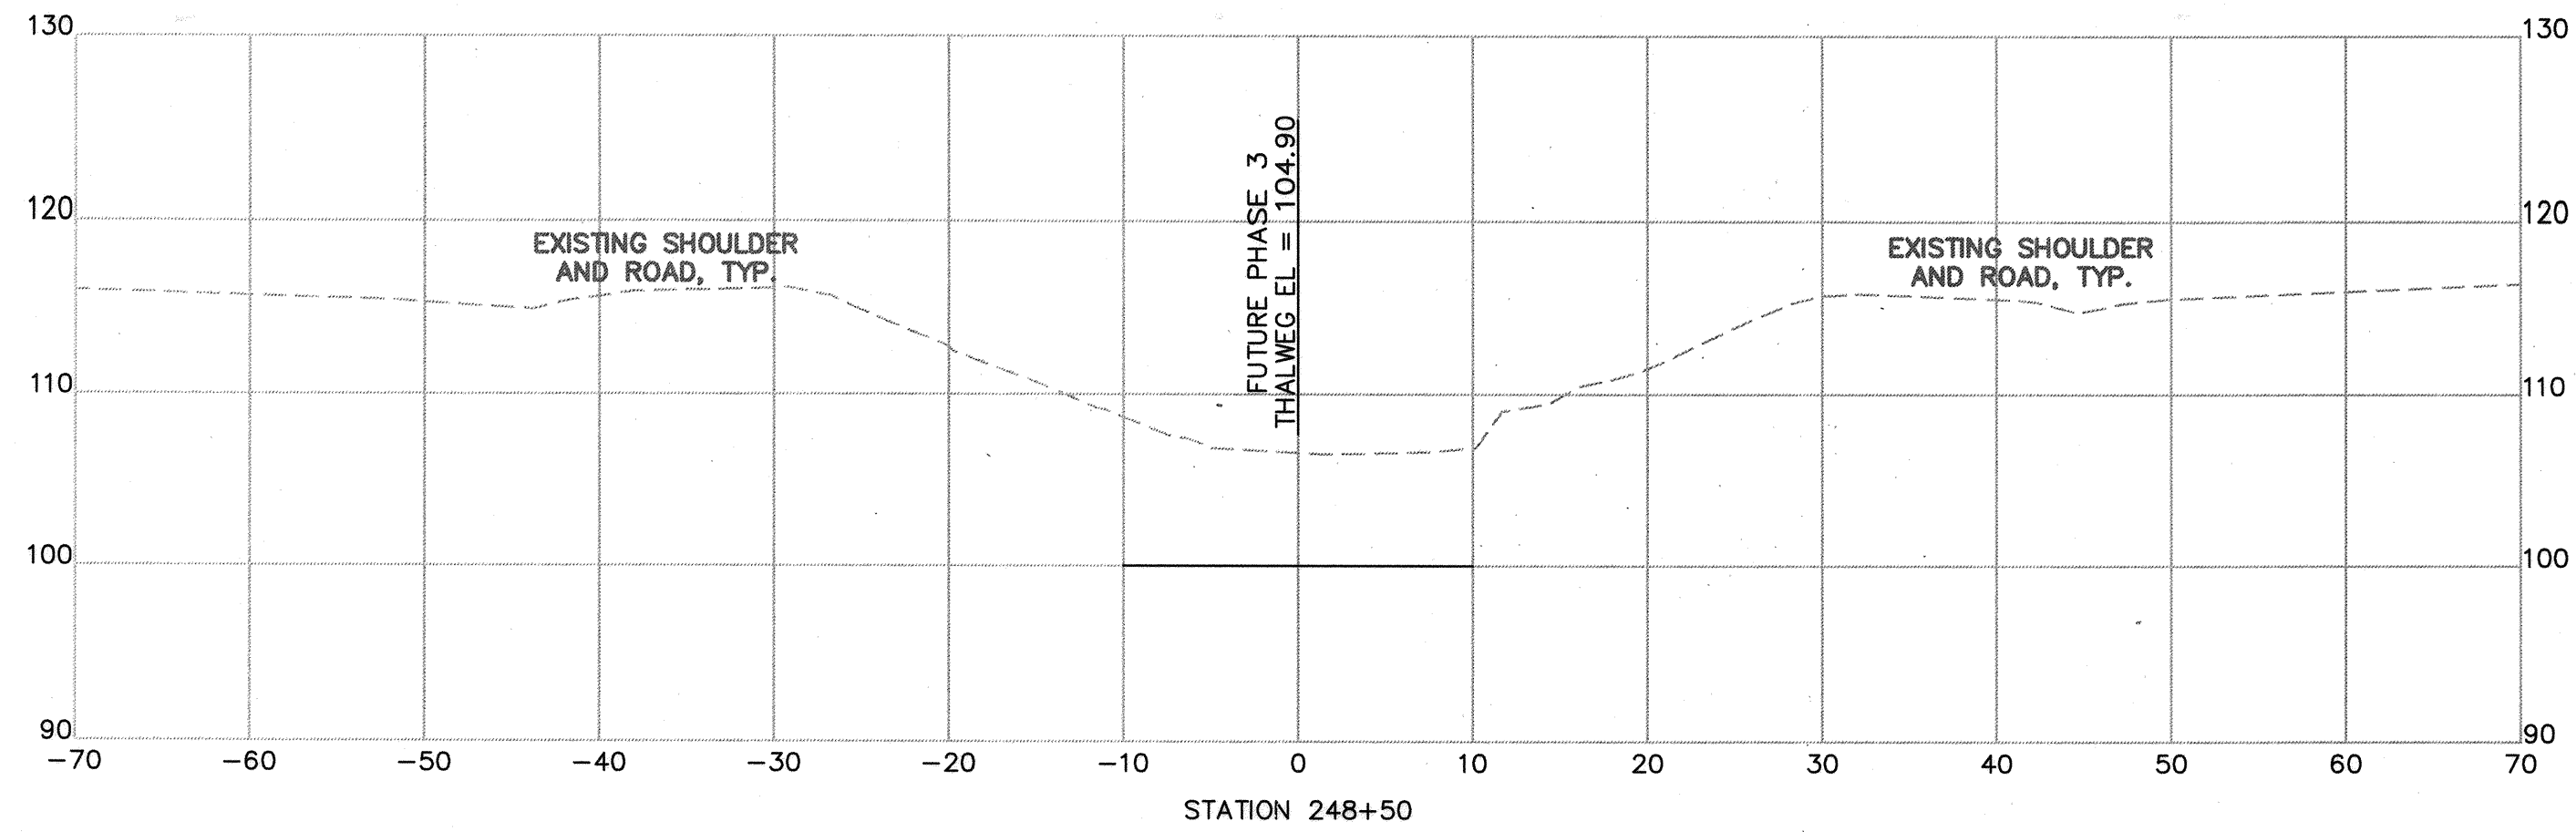

NOTES


- TOPOGRAPHIC INFORMATION BY CITY OF SANTA ROSA.
- ALIGNMENT AND STATION BASED ON EXISTING CHANNEL RIGHT OF WAY MAP FROM SONOMA WATER: "LAGUNA-MARK WEST ZONE 1A COLGAN CHANNEL IMPROVEMENTS", DRAWING NUMBER I-4091/000-104.7.

SCALE:
HORZ. 1" = 10'
VERT 1" = 10'



LEGEND

- EXISTING GRADE (EG)
- PROPOSED FINISHED GRADE (FG)

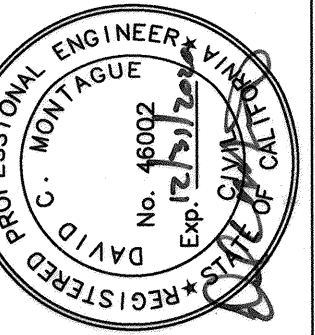







City of
Santa Rosa

NO.	DATE	REVISION	BY

DATE: FEBRUARY 2020	CHK BY: GJD
SCALE: As Shown	GL
DWN BY:	
APPROVED: Deputy Director - Engineering	Date 2/3/2020
By: Lori Urbanek	

City of Santa Rosa
**LOWER COLGAN CREEK RESTORATION
- PHASE 2**
**SECTIONS
STA 248+50 TO STA 251+00**

CONTRACT NO. C01924
SHEET 8 OF 29
FILE NO. 2019-0028

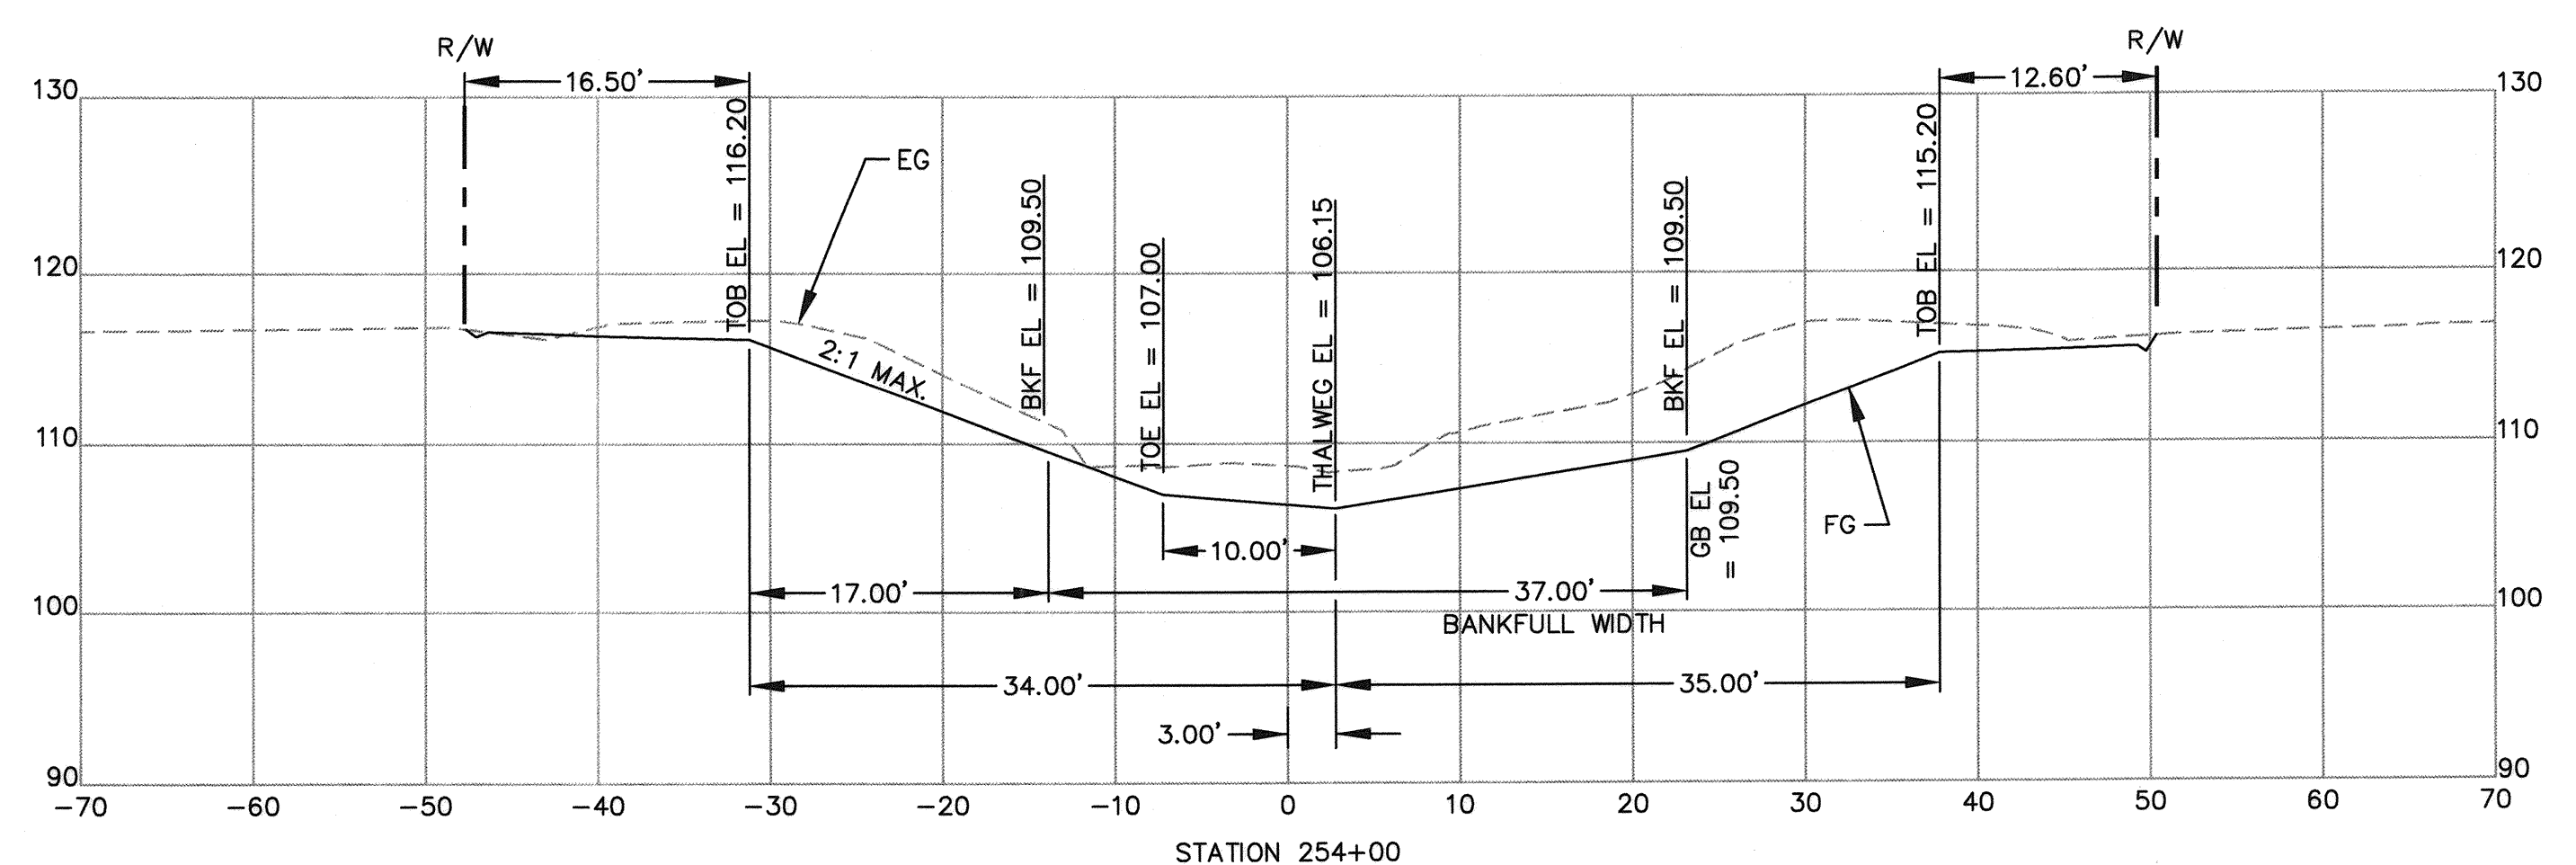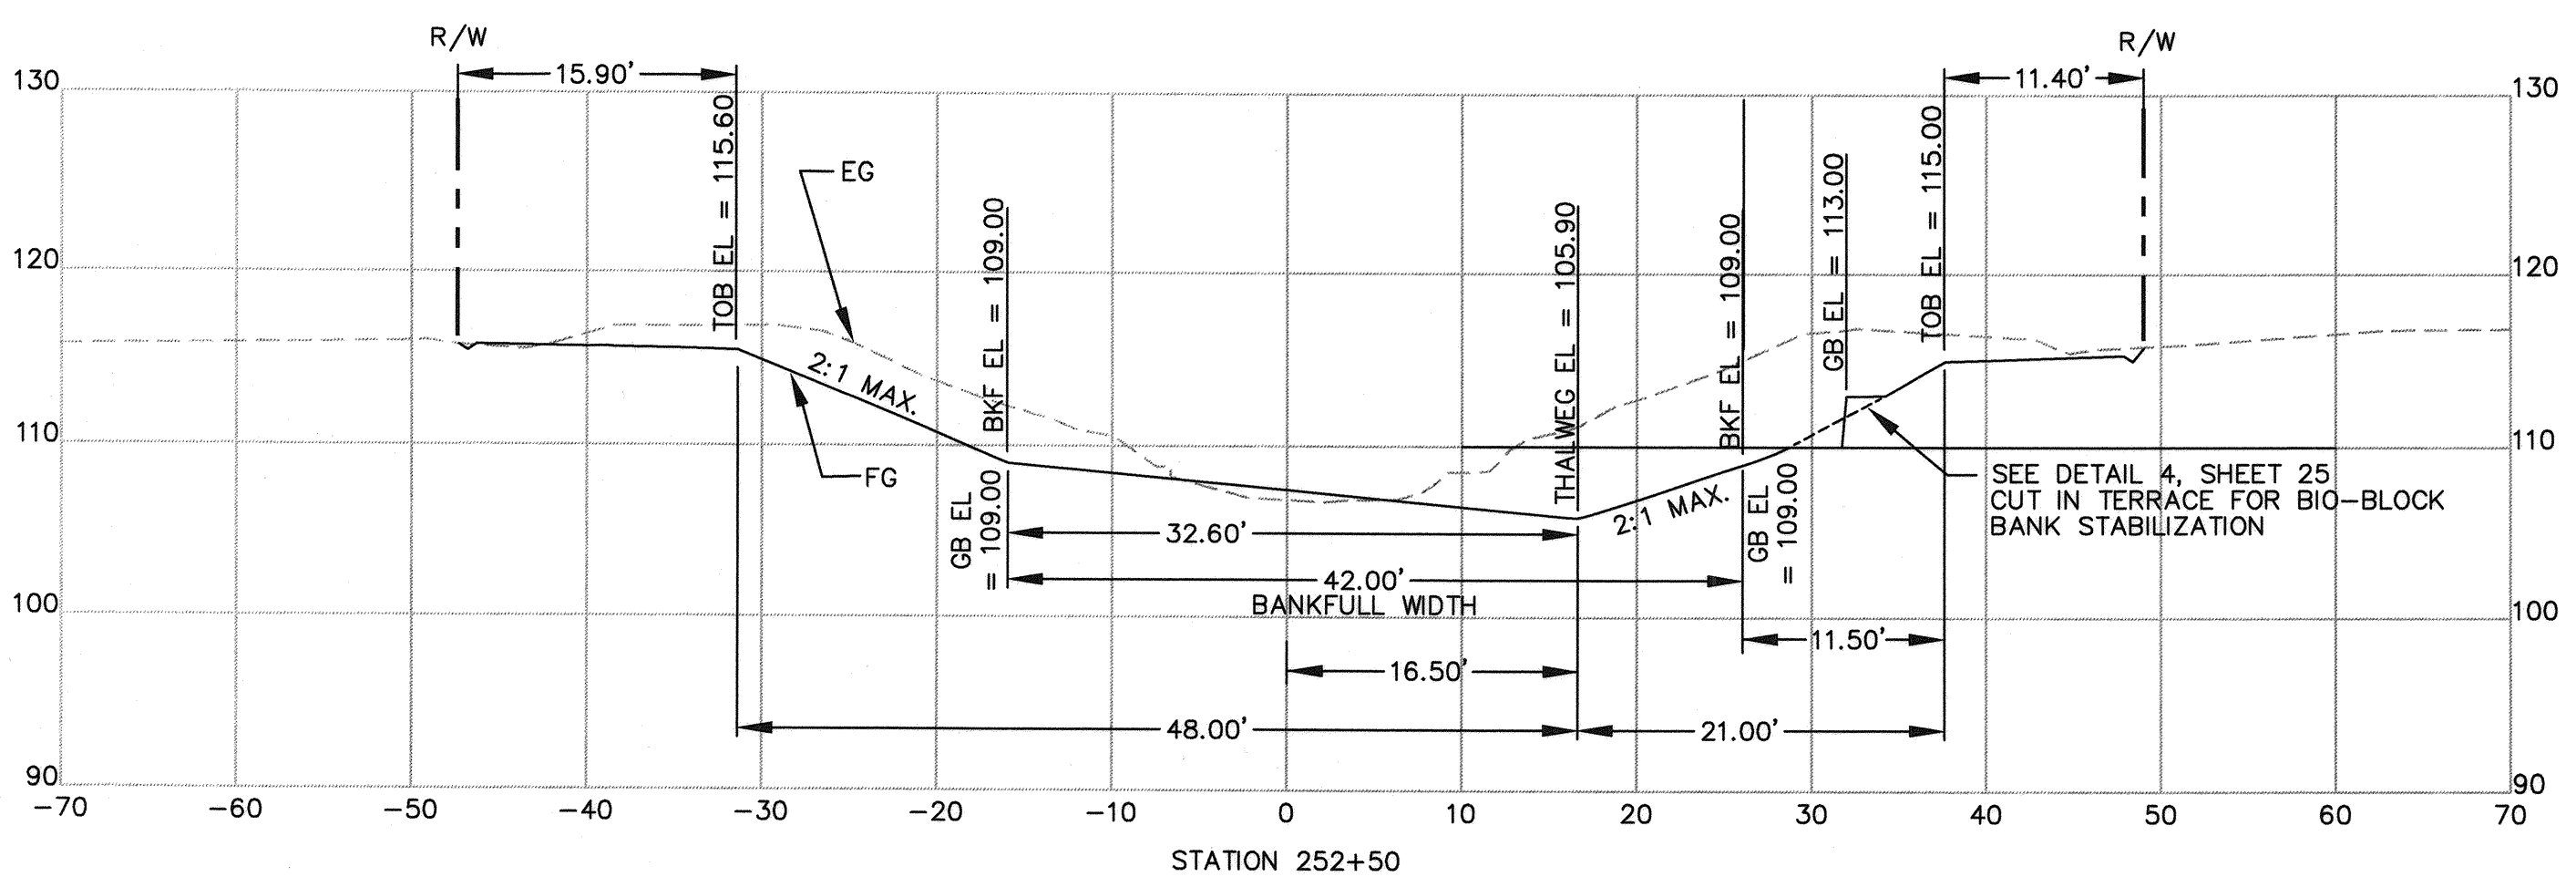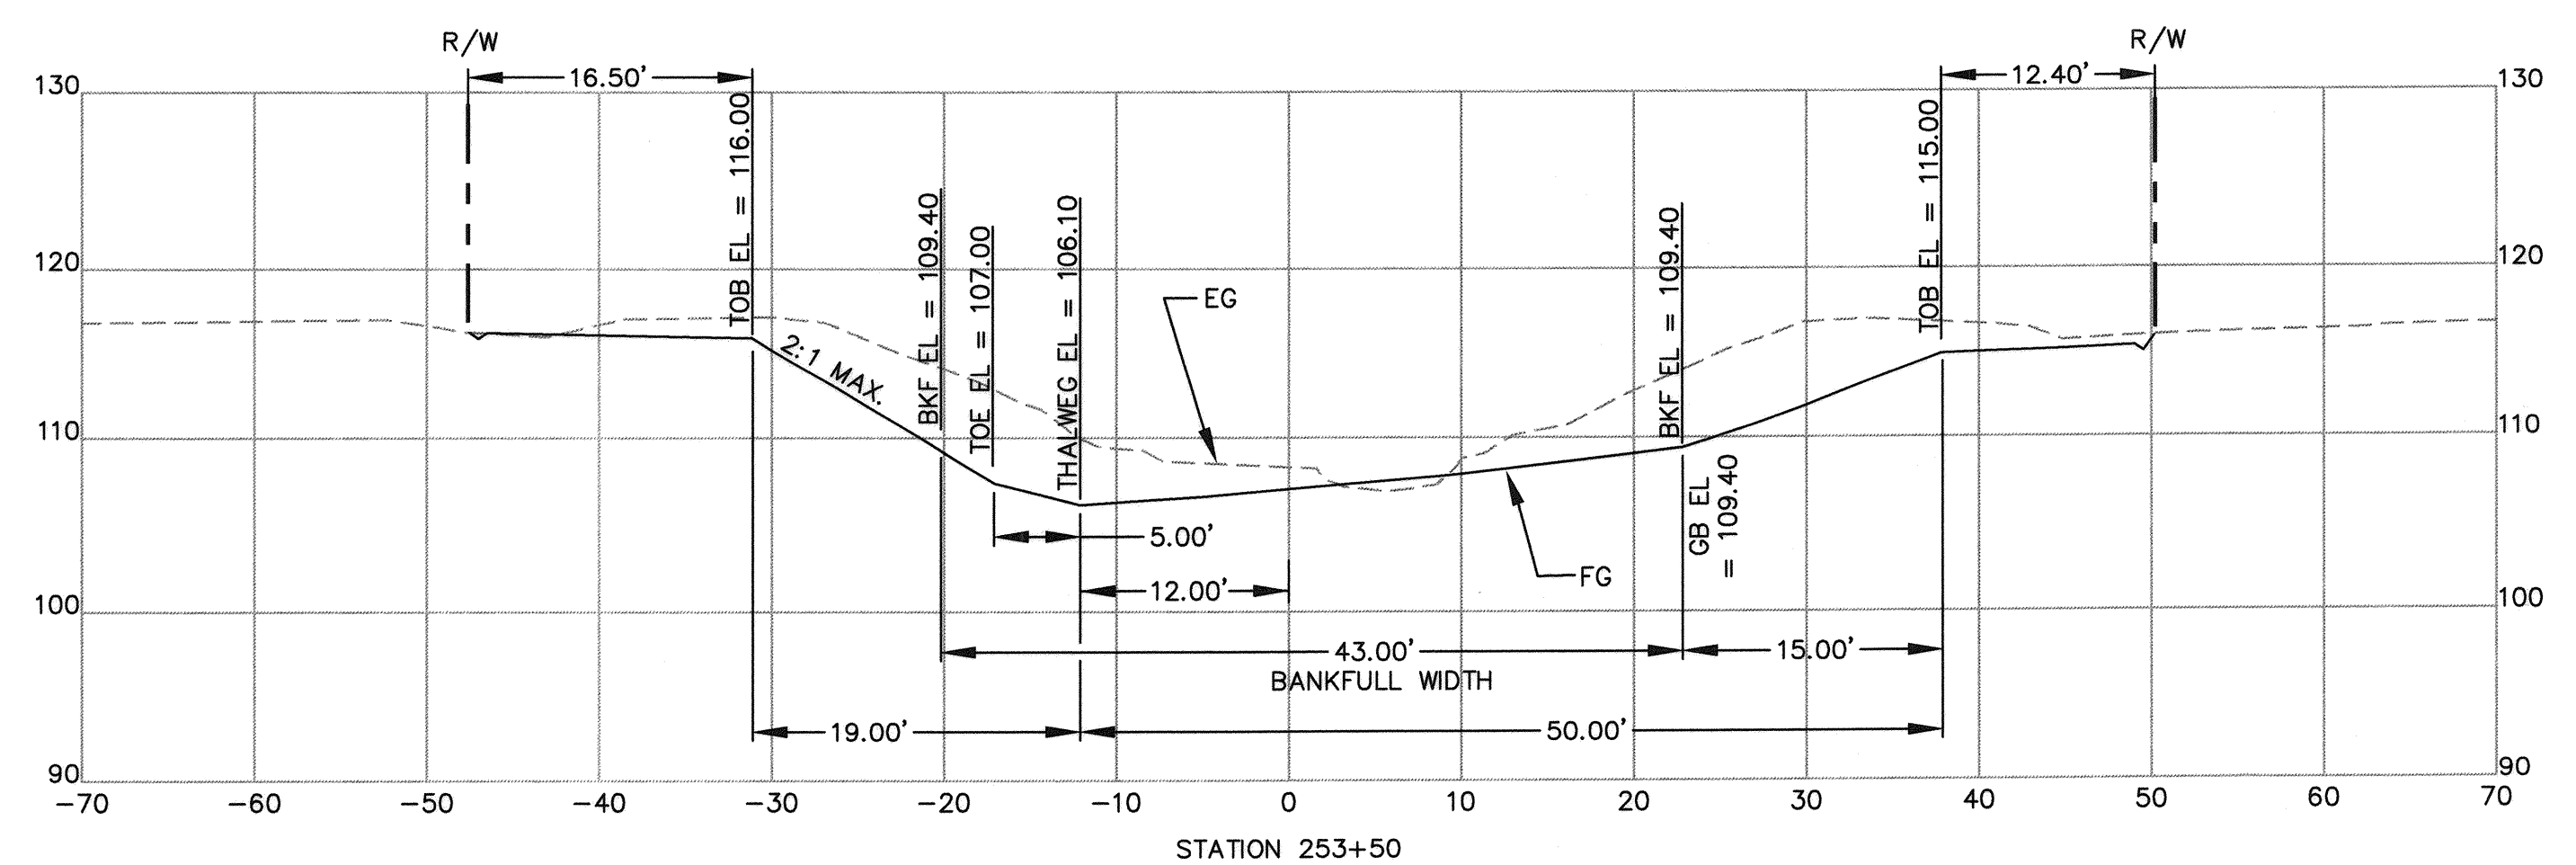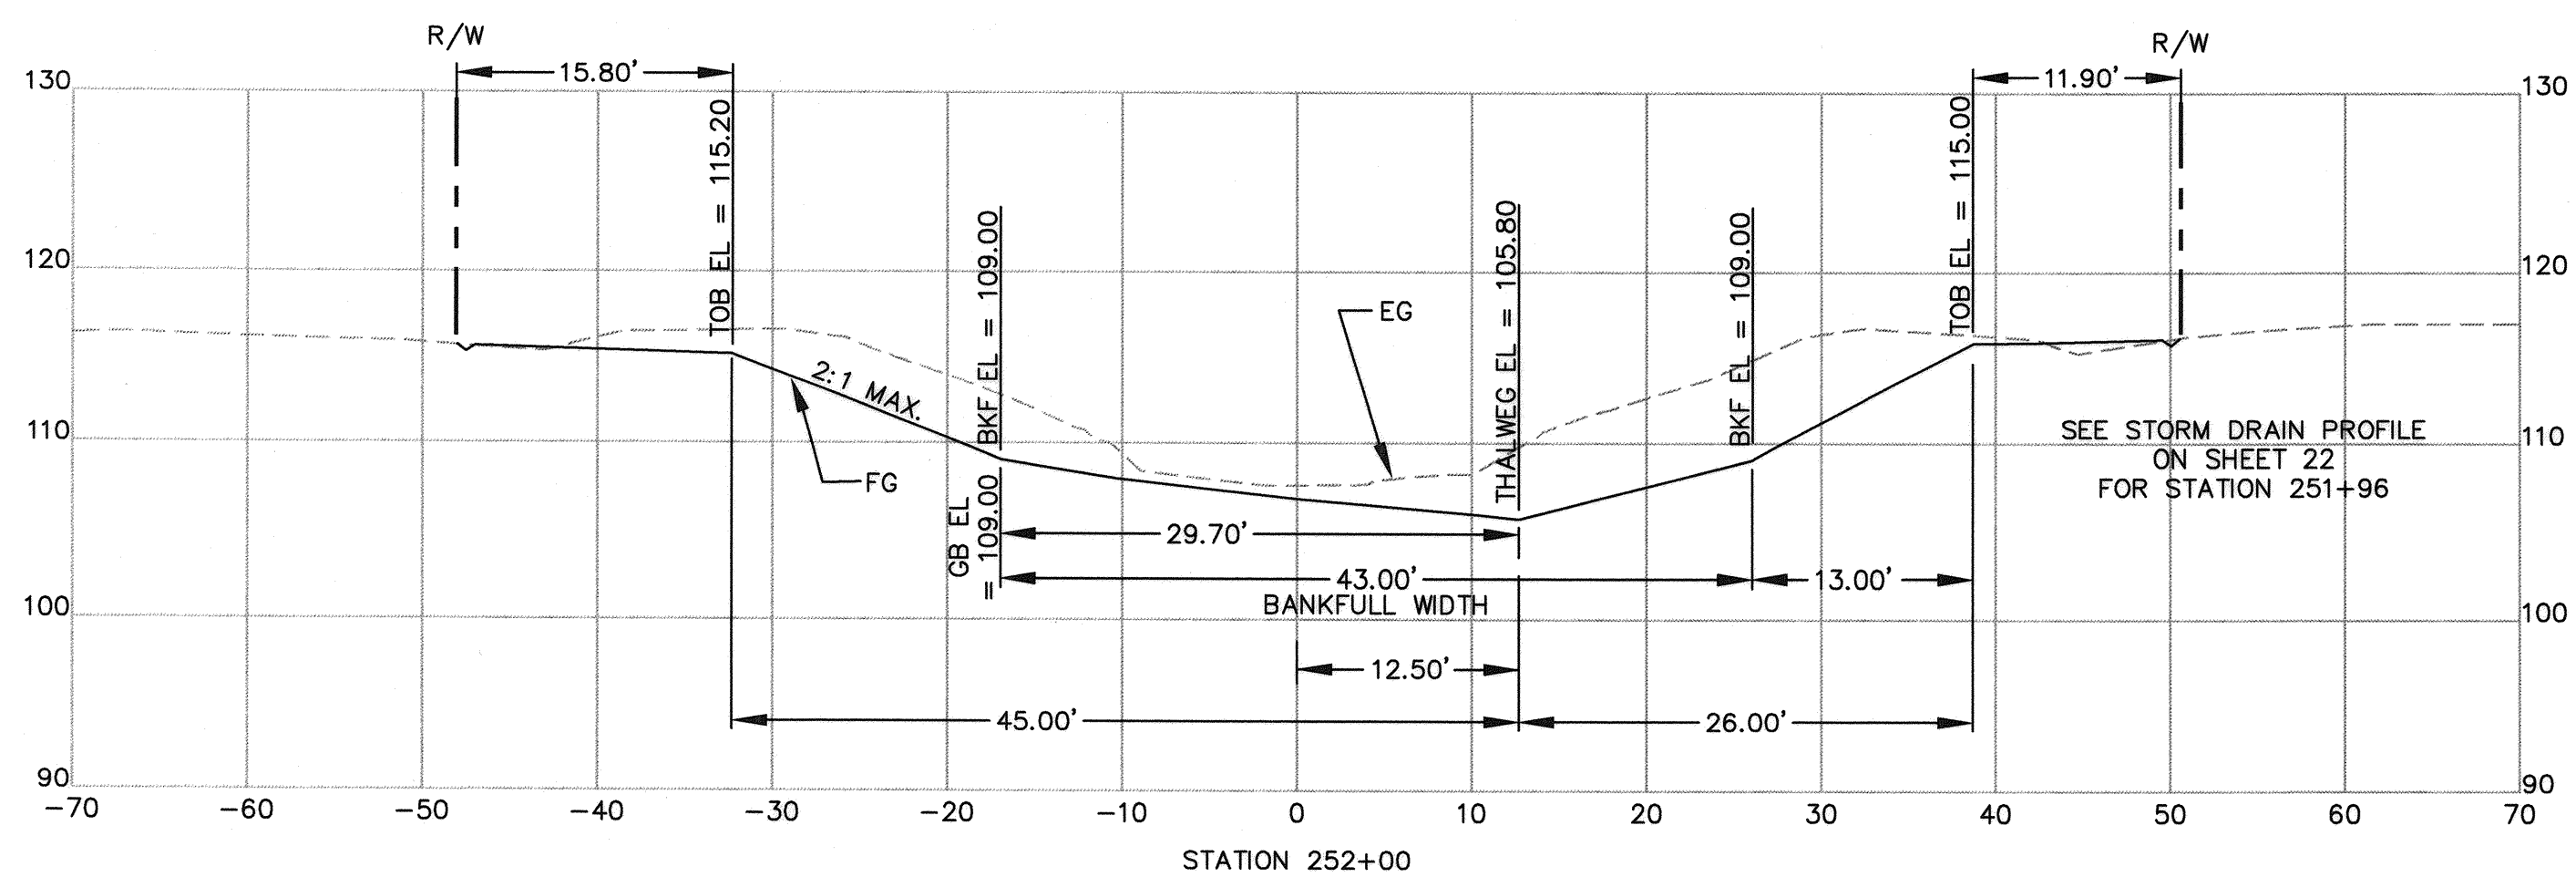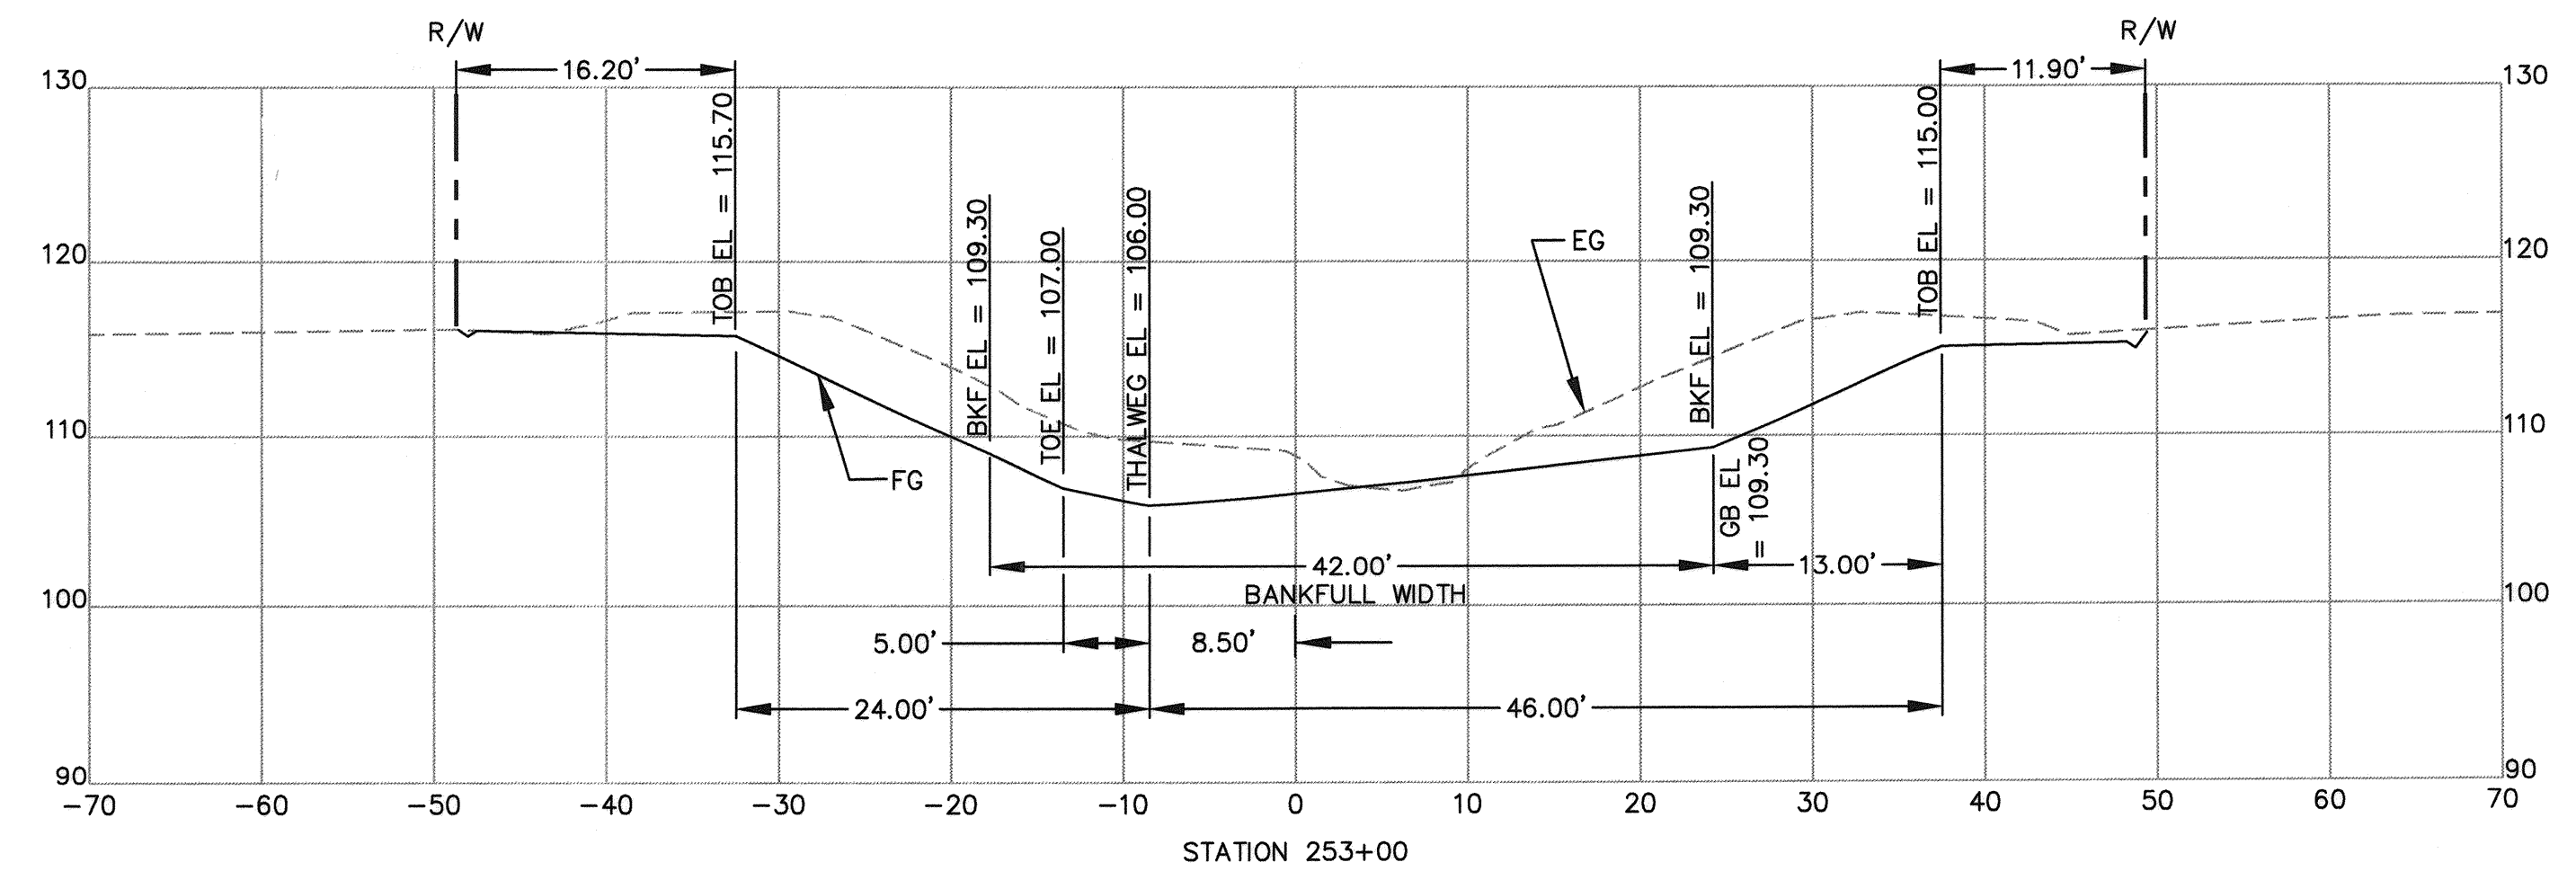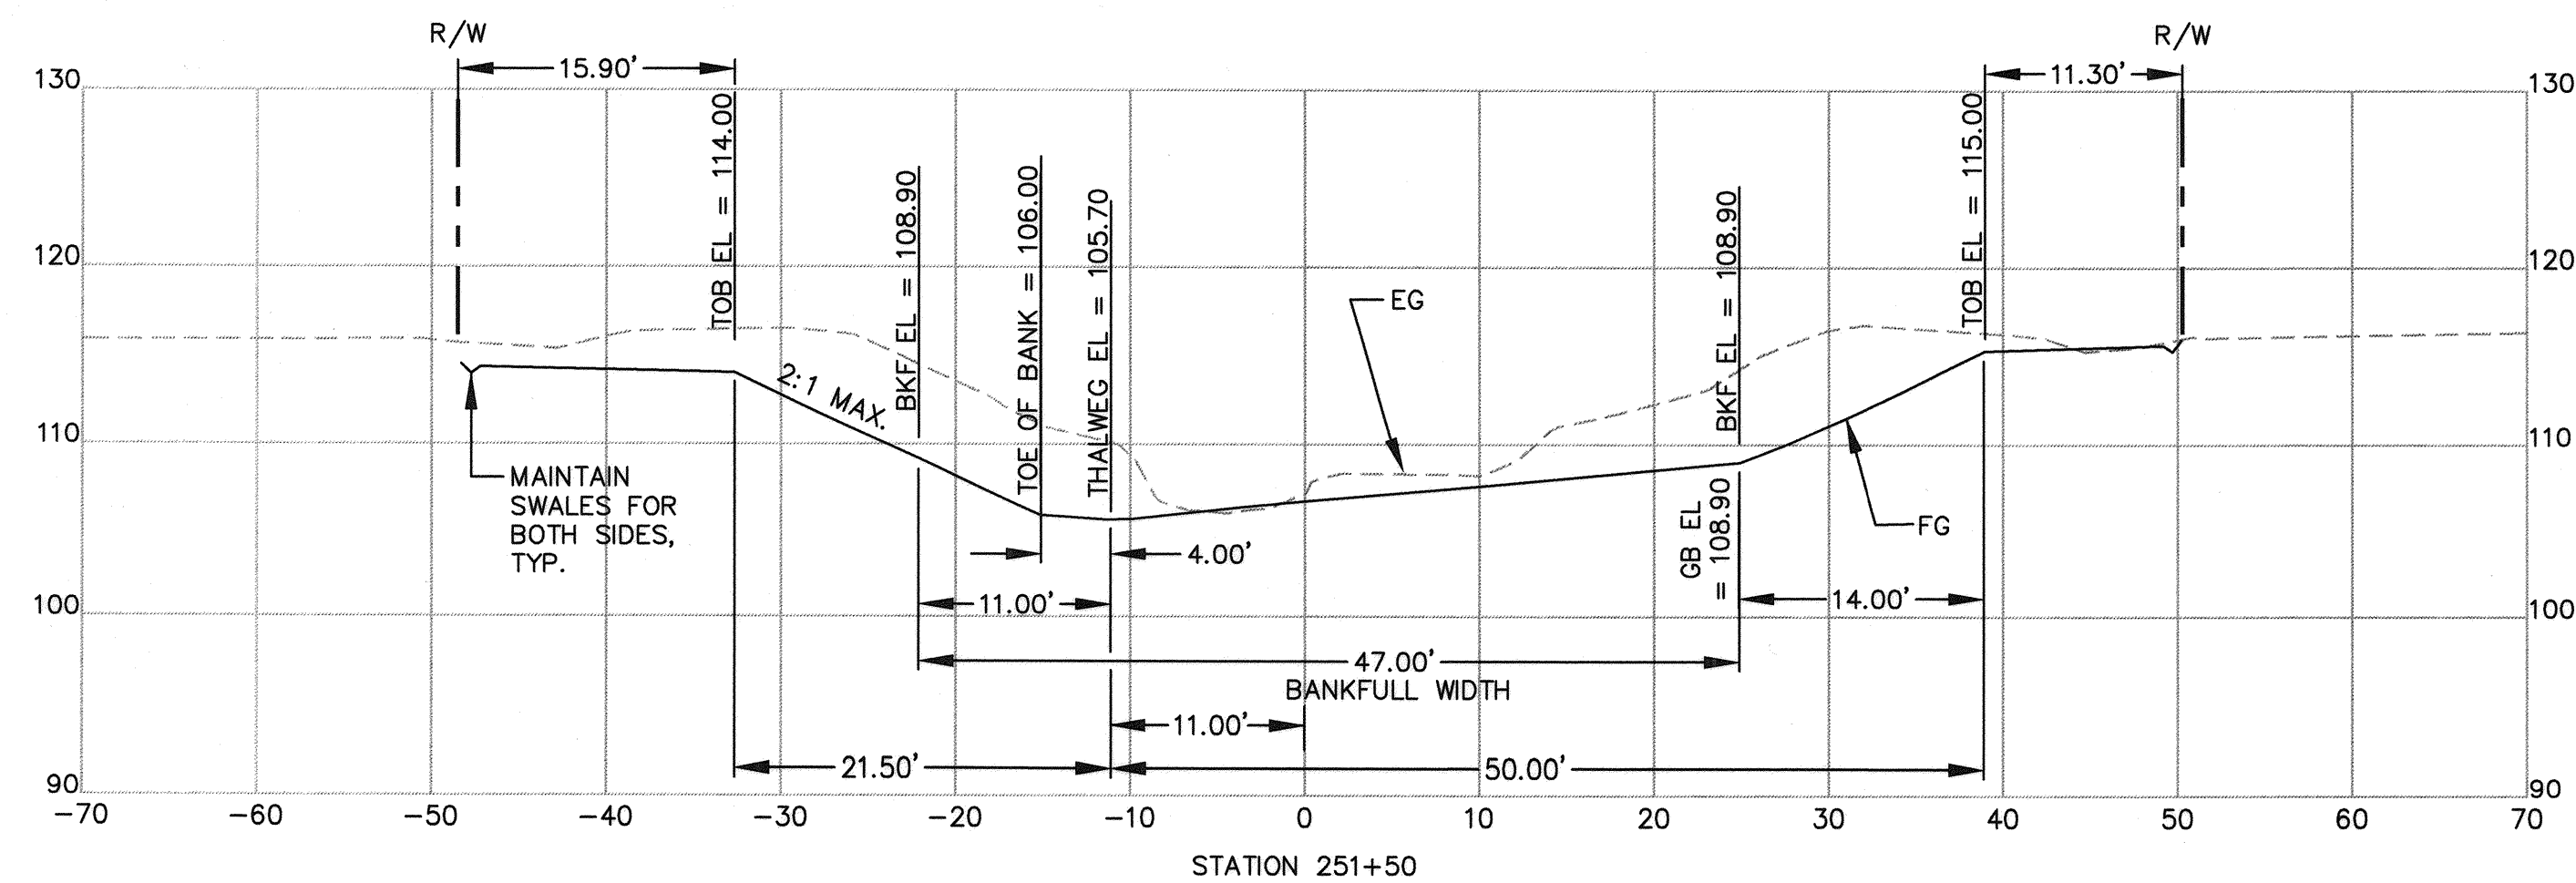

NOTES


1. TOPOGRAPHIC INFORMATION BY CITY OF SANTA ROSA.
2. ALIGNMENT AND STATION BASED ON EXISTING CHANNEL RIGHT OF WAY MAP FROM SONOMA WATER:
"LAGUNA-MARK WEST ZONE 1A COLGAN CHANNEL IMPROVEMENTS", DRAWING NUMBER i-4091/000-104.7.

SCALE:
HORIZ. 1" = 10'
VERT 1" = 10'



LEGEND

- - - - - EXISTING GRADE (EG)
 _____ PROPOSED FINISHED GRADE (FG)

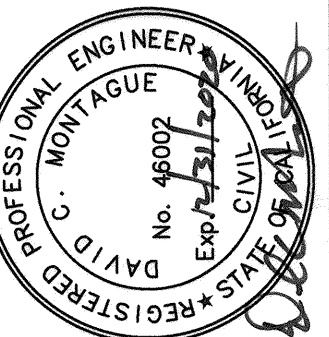

City of
Santa Rosa

[illegible]

SCALE:	As Shown	CHK BY:	GJD	DATE: FEBRUARY 2020
DWN BY:	GL			

APPROVED: *Deputy Director – Engineering*

By:  Date: 3/3/2020

Lori Urbanek







**LOWER COLGAN CREEK RESTORATION
- PHASE 2**

SECTIONS

CONTRACT NO.
C01924

SHEET 9 OF 29

FILE NO. 2019-0028

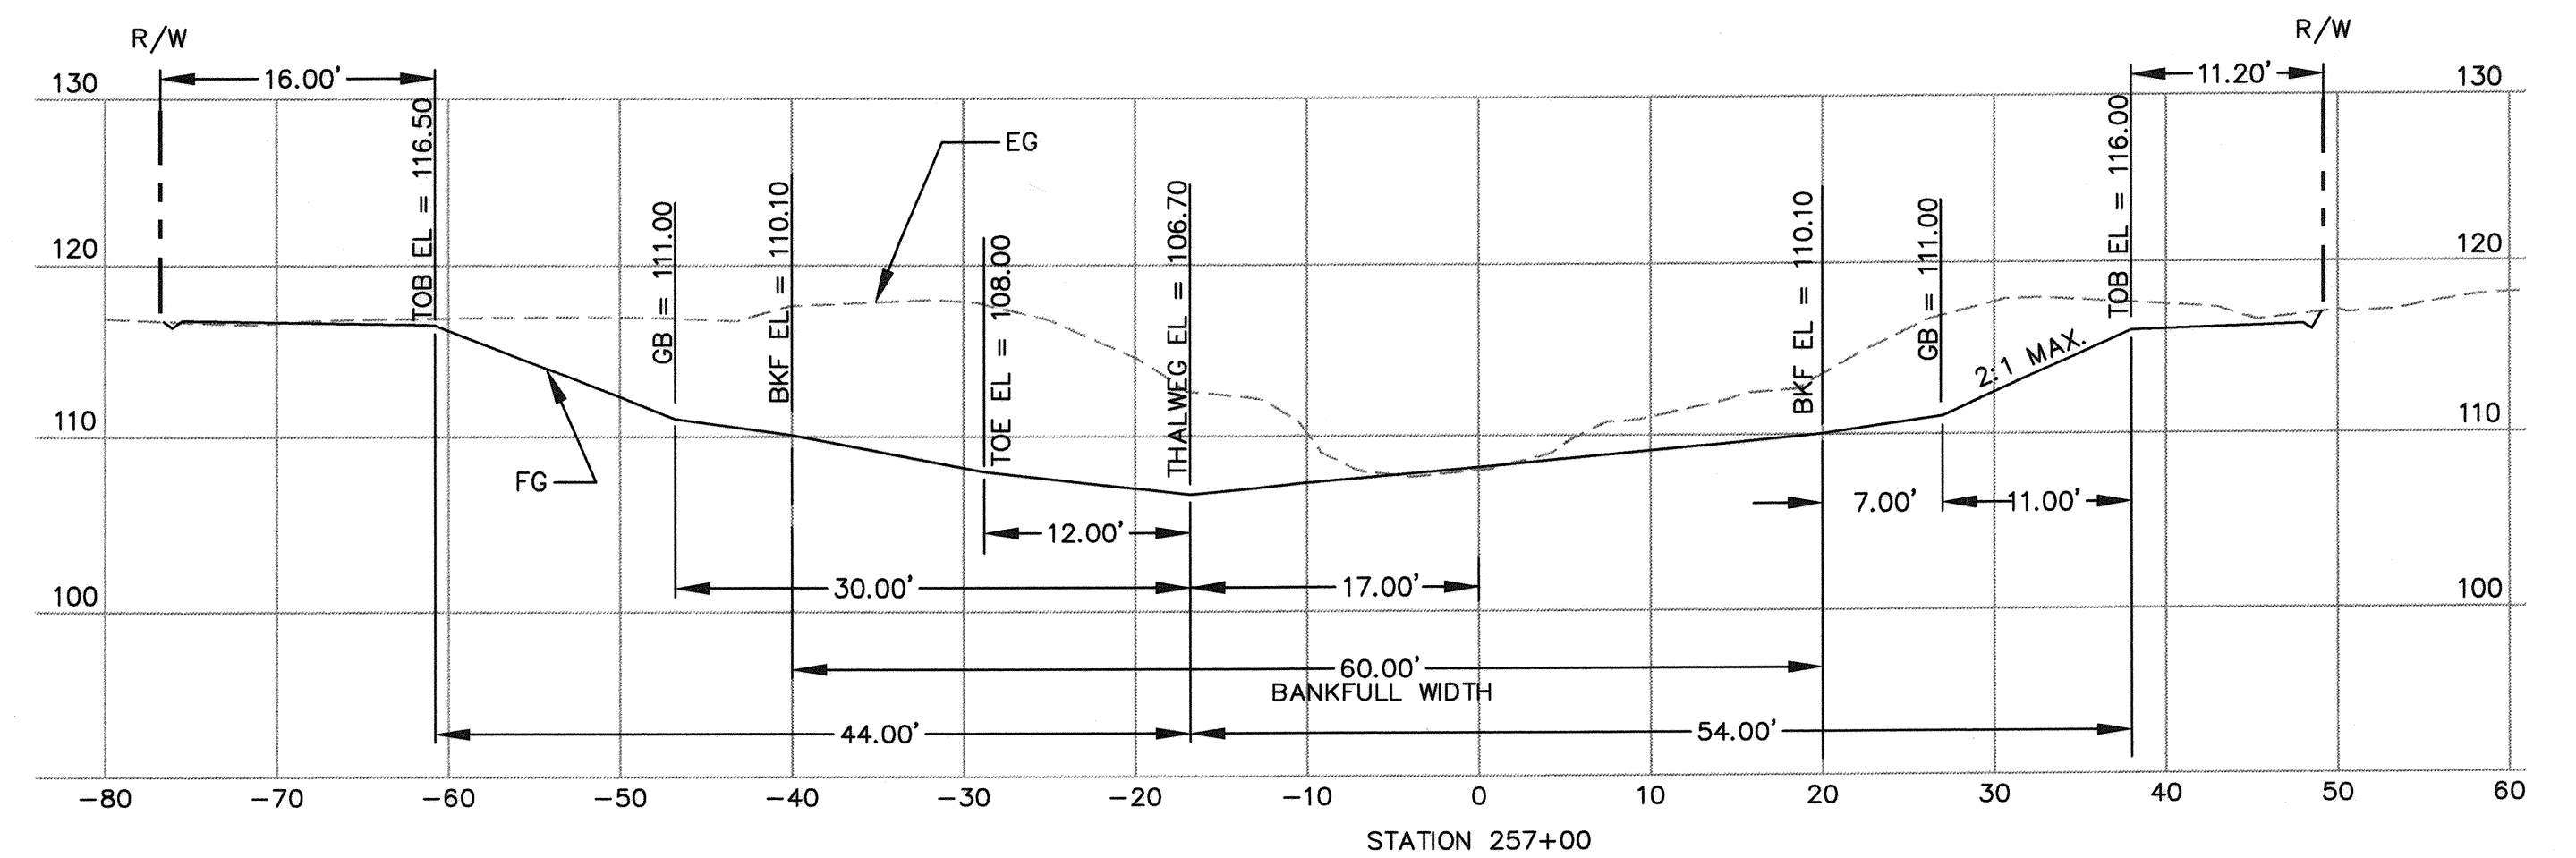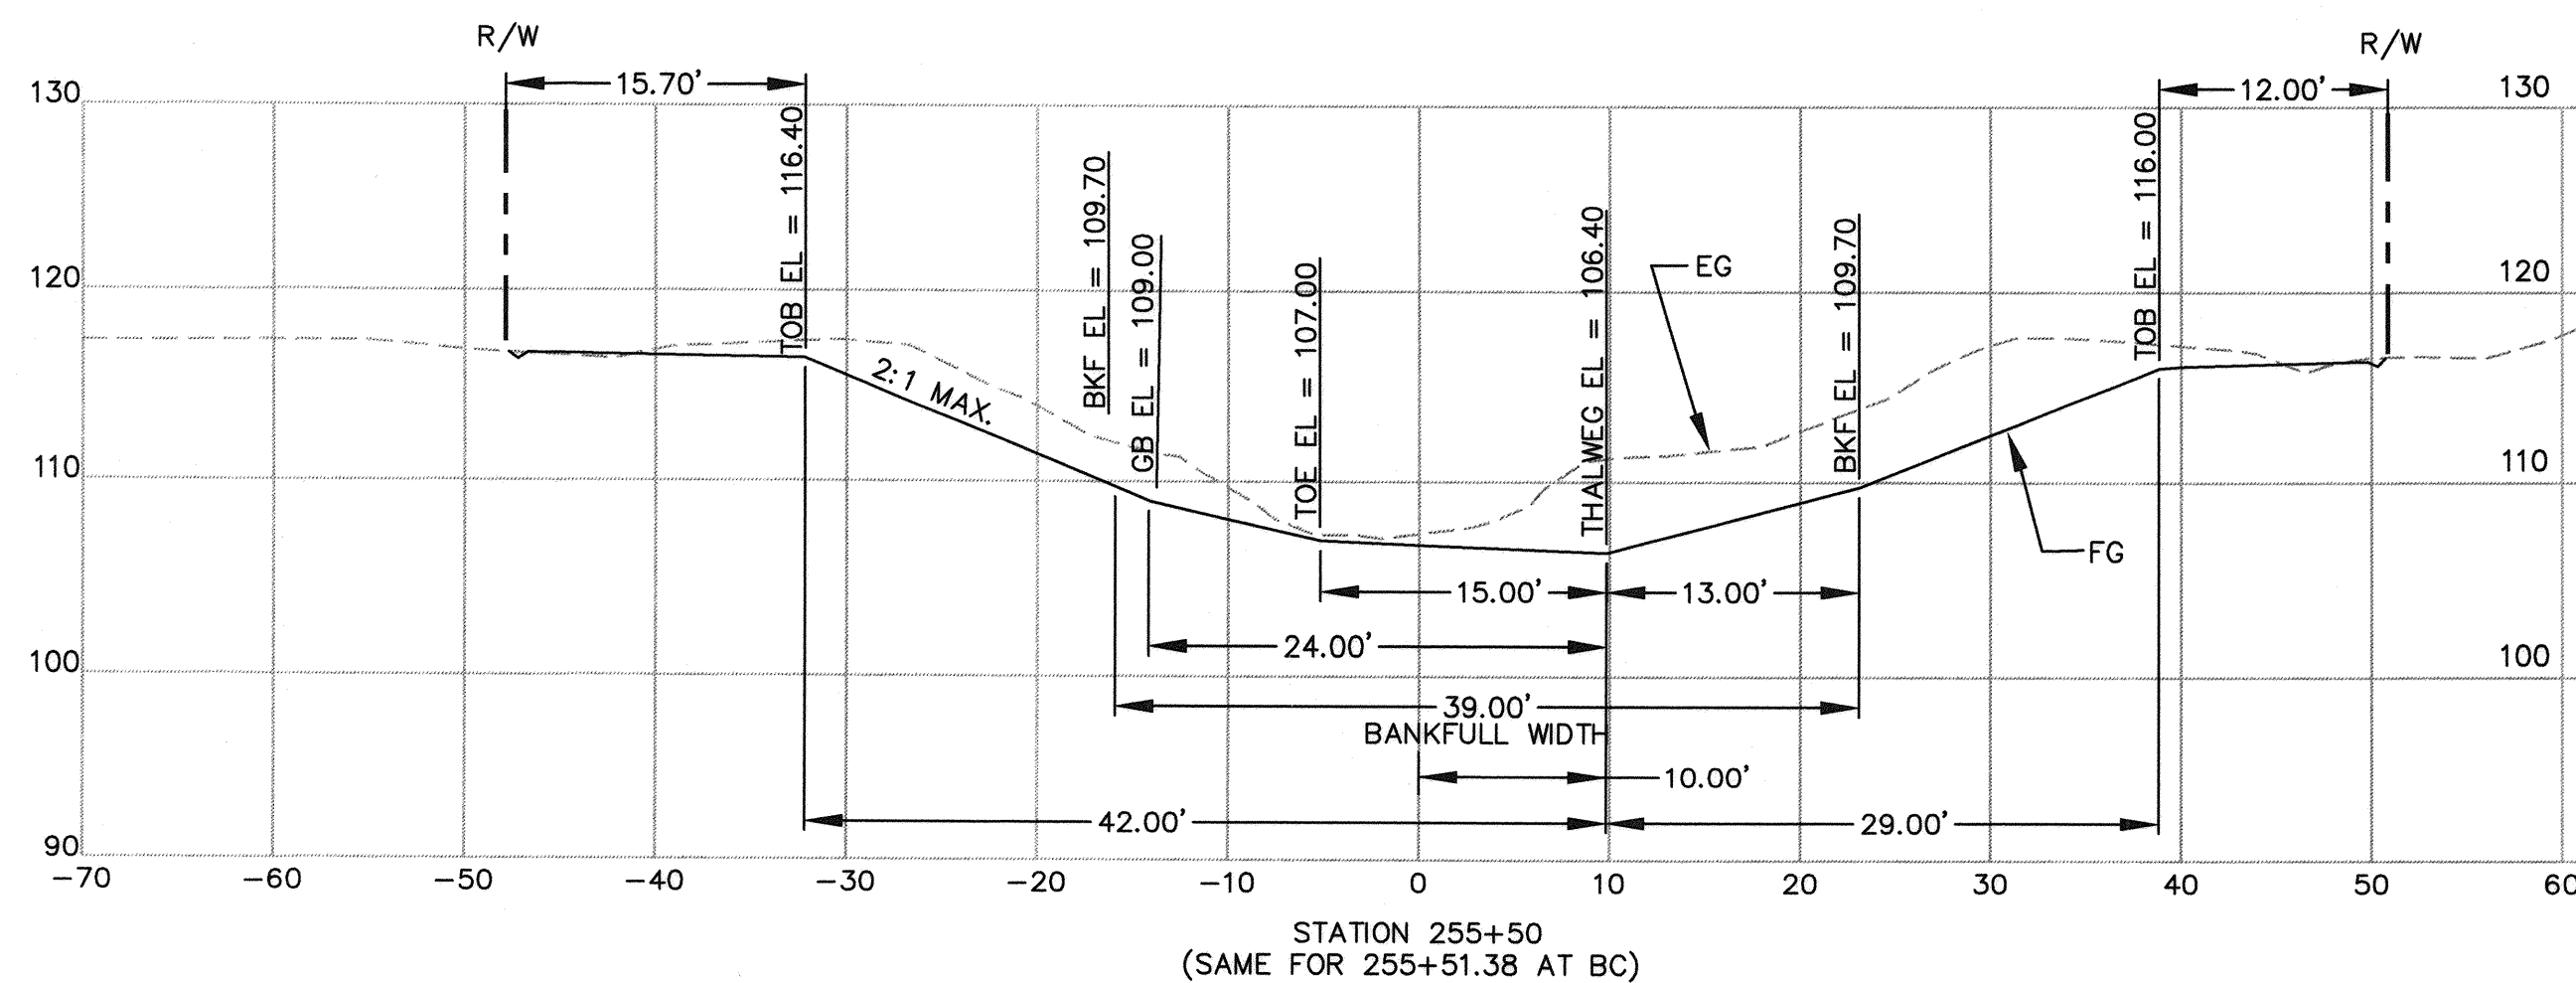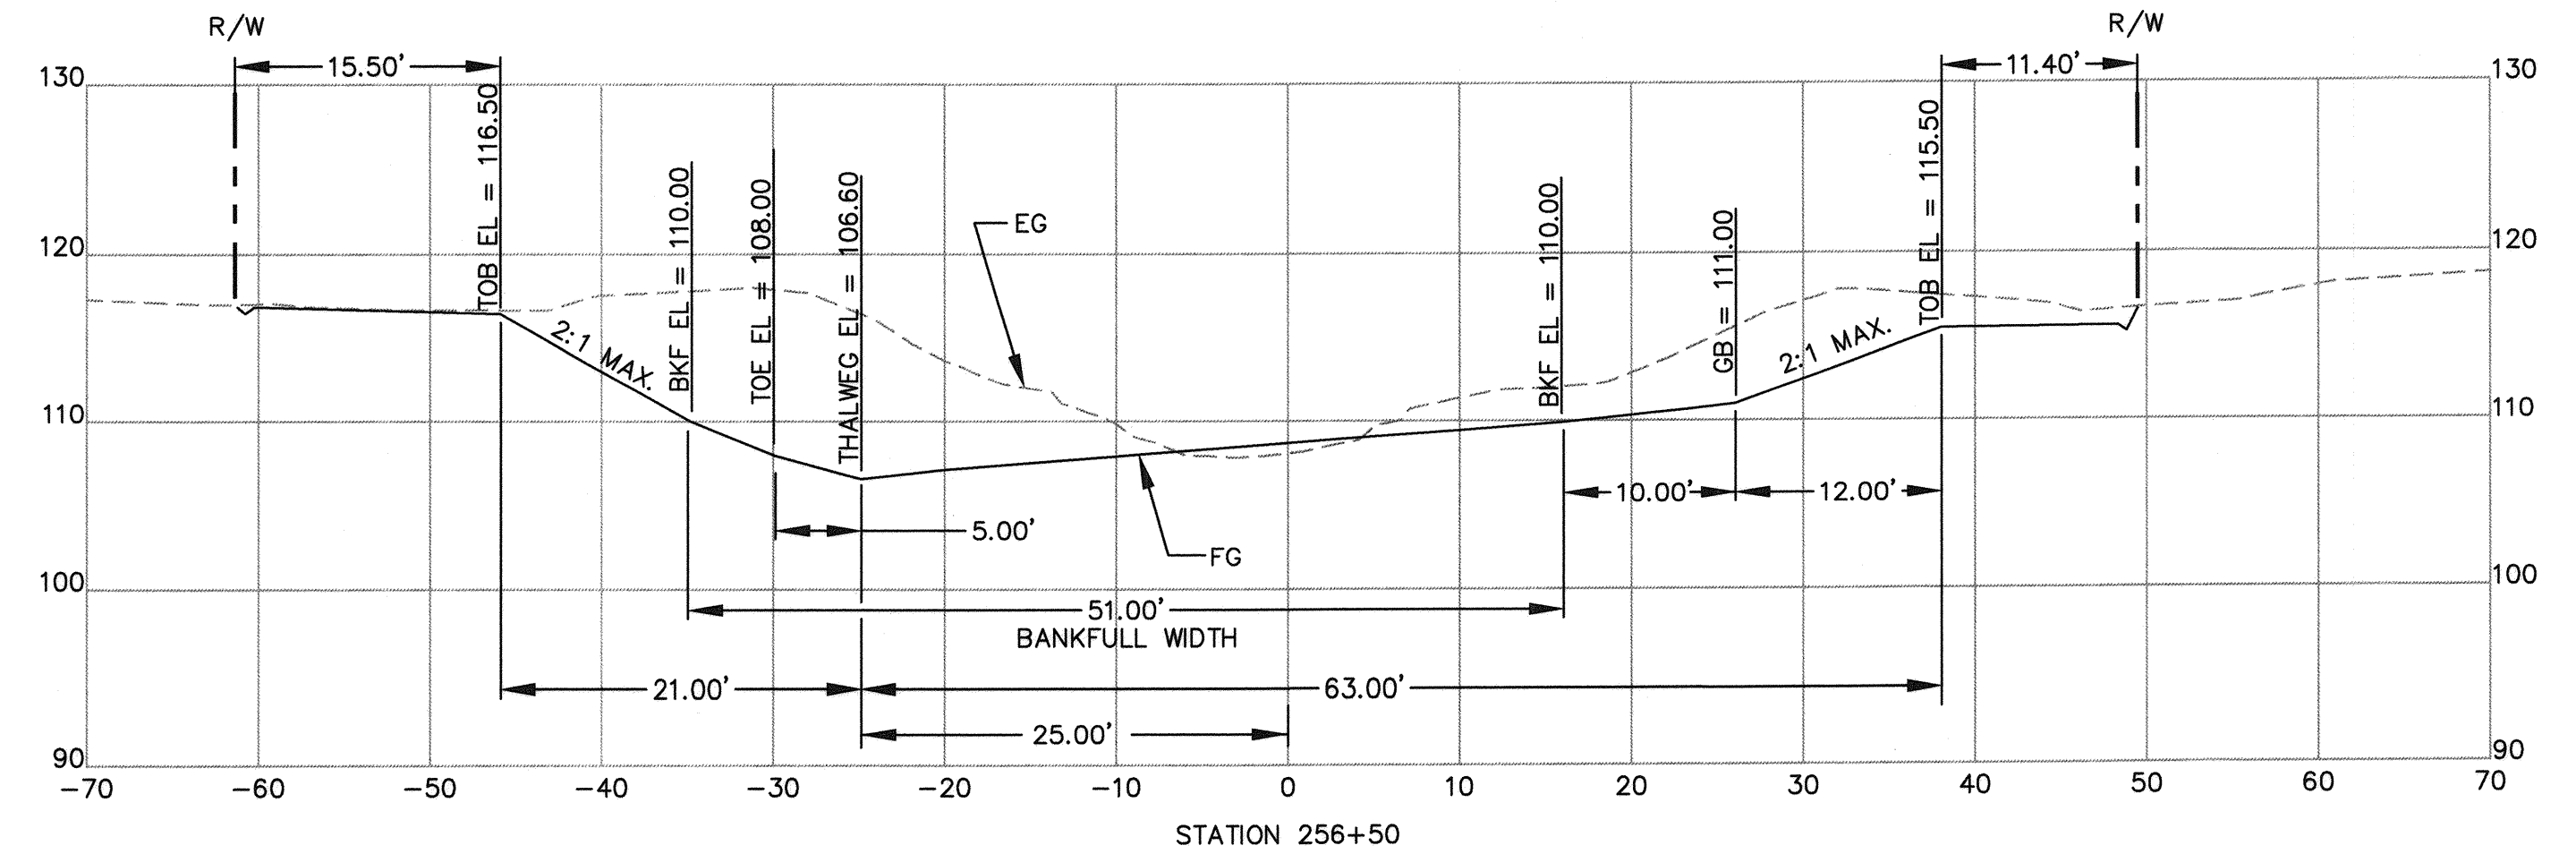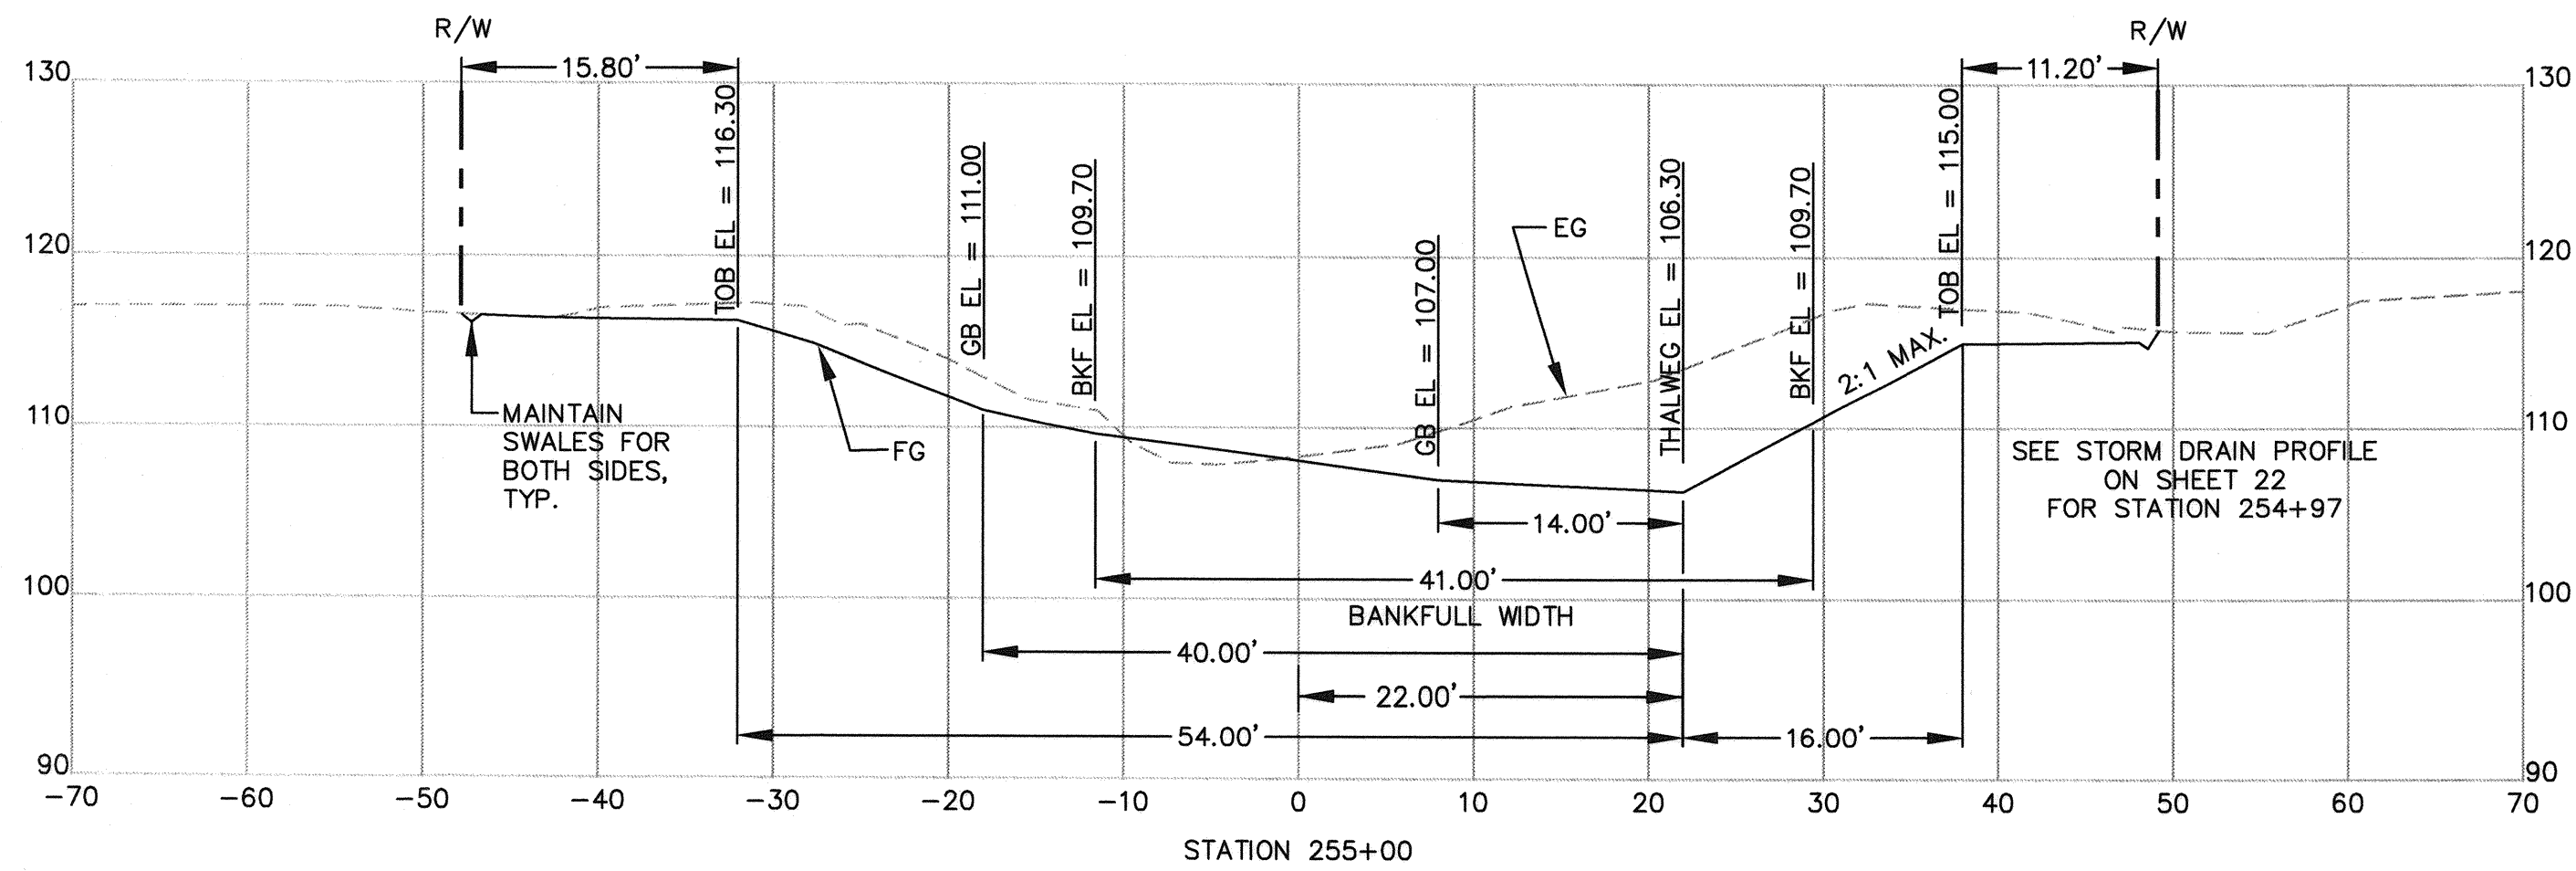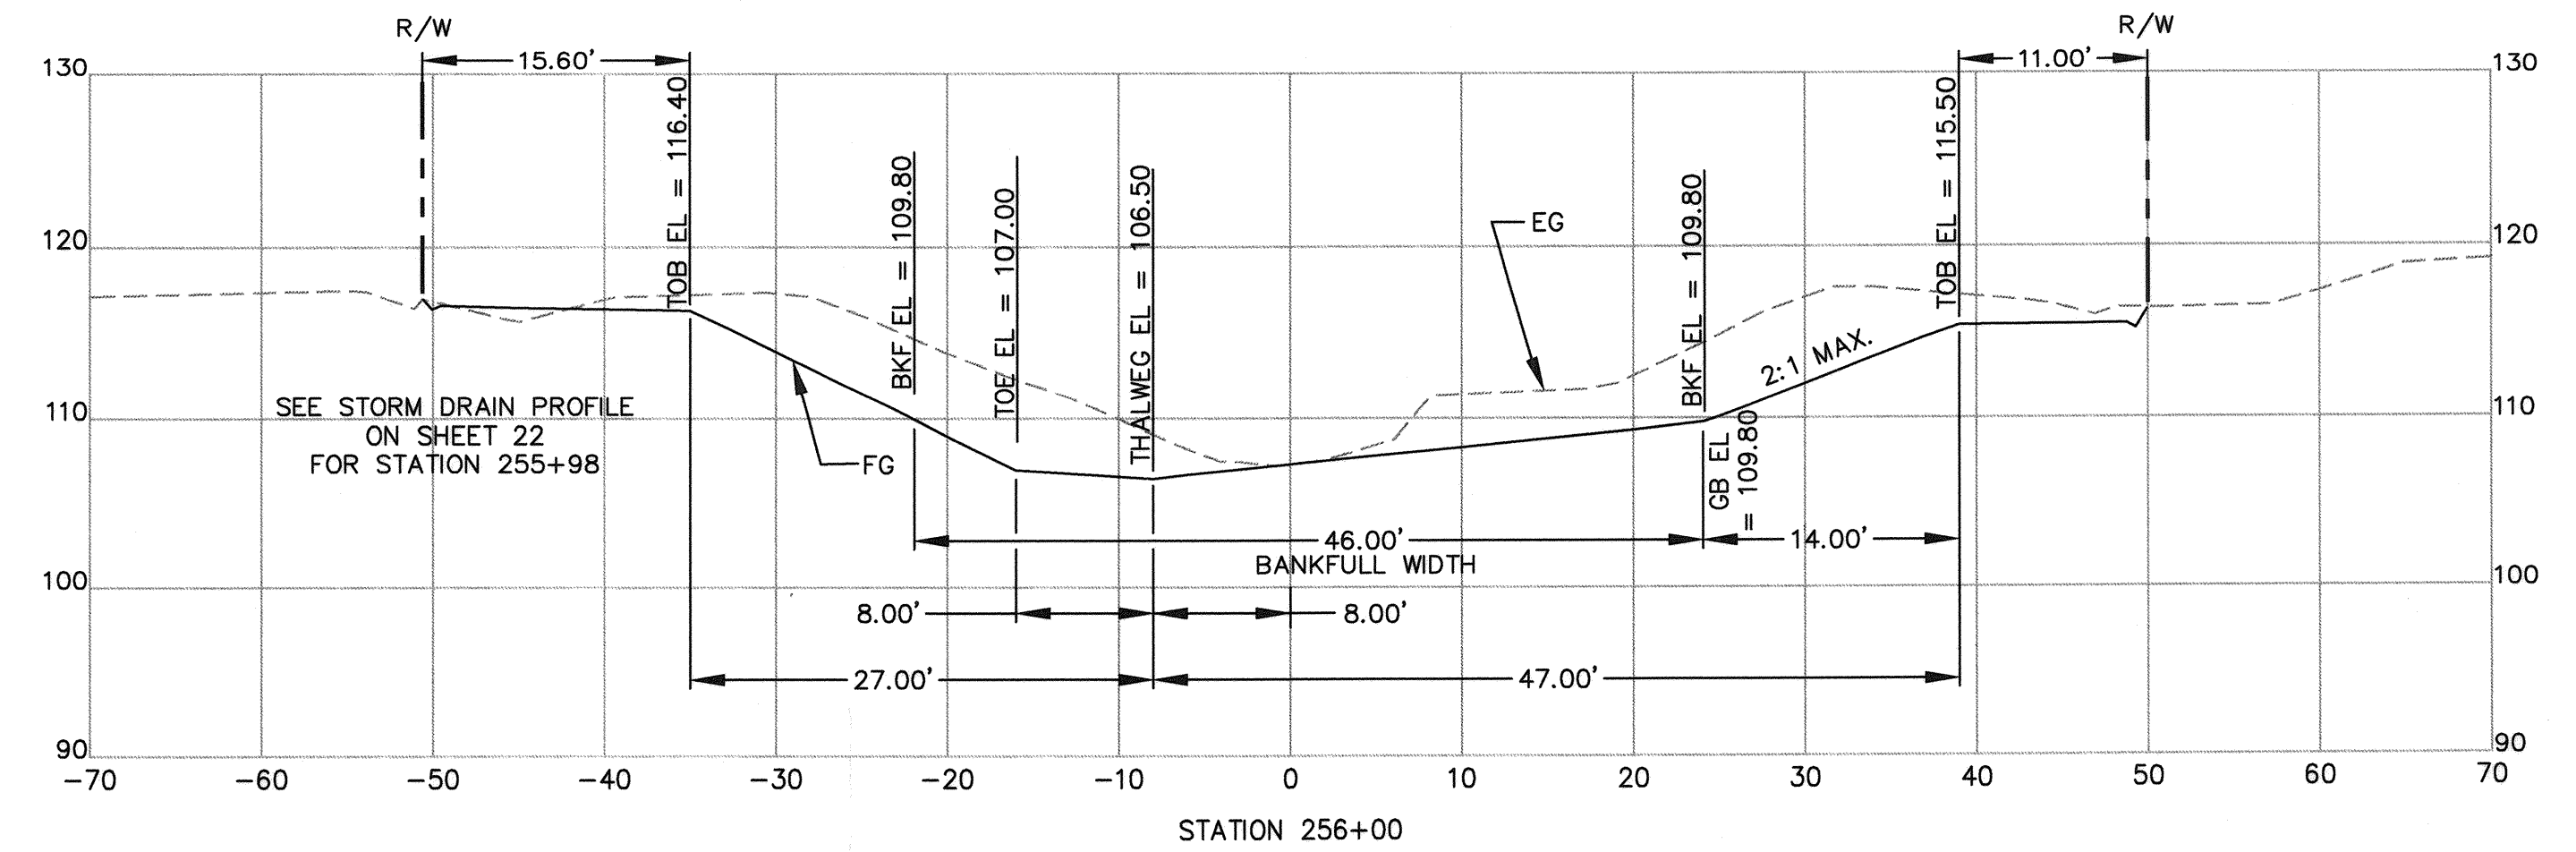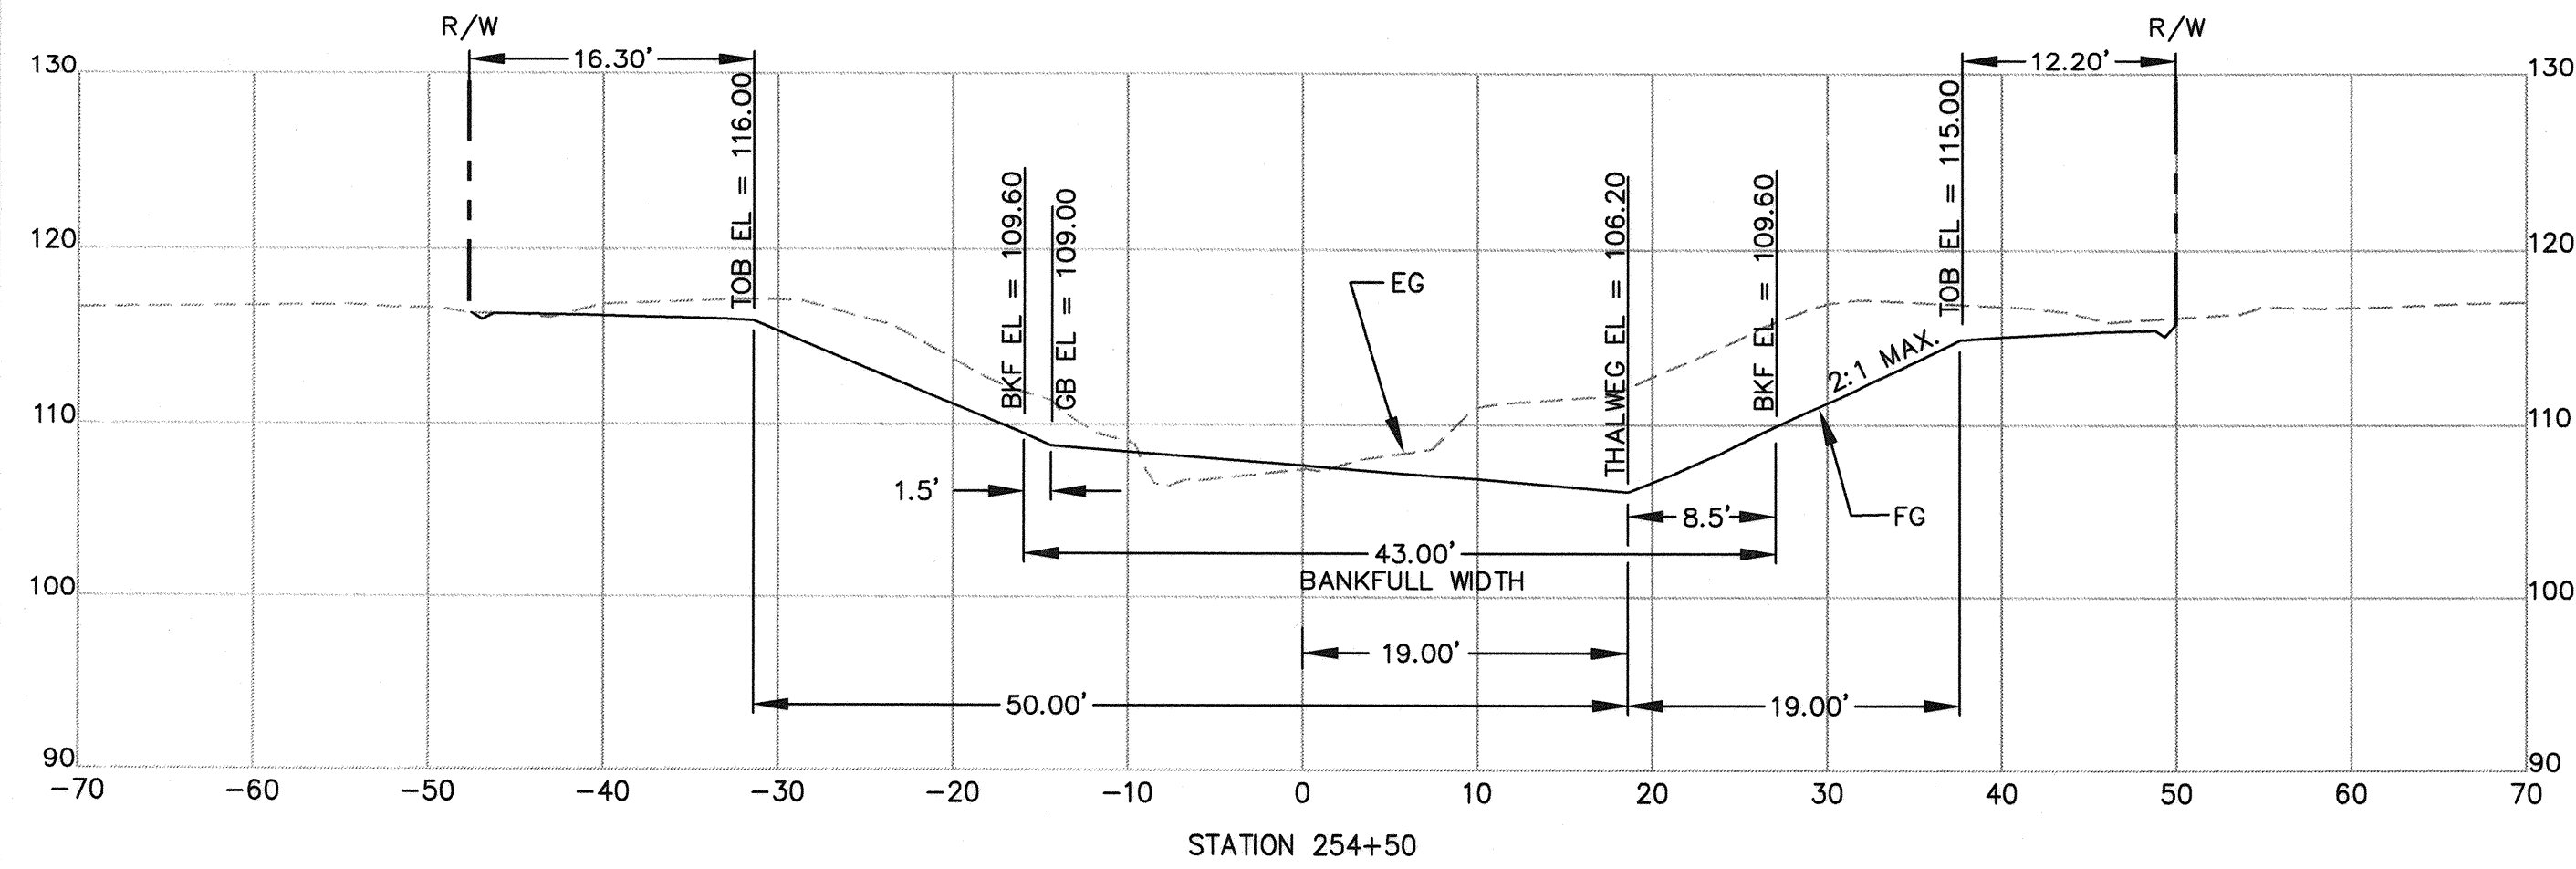

NOTES


- TOPOGRAPHIC INFORMATION BY CITY OF SANTA ROSA.
- ALIGNMENT AND STATION BASED ON EXISTING CHANNEL RIGHT OF WAY MAP FROM SONOMA WATER: "LAGUNA-MARK WEST ZONE 1A COLGAN CHANNEL IMPROVEMENTS", DRAWING NUMBER i-4091/000-104.7.

SCALE:
HORZ. 1" = 10'
VERT 1" = 10'



LEGEND

- EXISTING GRADE (EG)
- PROPOSED FINISHED GRADE (FG)

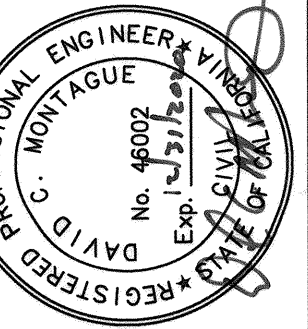




City of
Santa Rosa

NO.	DATE	REVISION	BY

DATE: FEBRUARY 2020
CHK BY: GJD
APPROVED: Deputy Director - Engineering
By: *Lori Urbaneck* Date: 3/3/2020
Lori Urbaneck

City of Santa Rosa
**LOWER COLGAN CREEK RESTORATION
- PHASE 2**
**SECTIONS
STA 254+50 TO STA 257+00**

CONTRACT NO.
C01924
SHEET 10 OF 29
FILE NO. 2019-0028

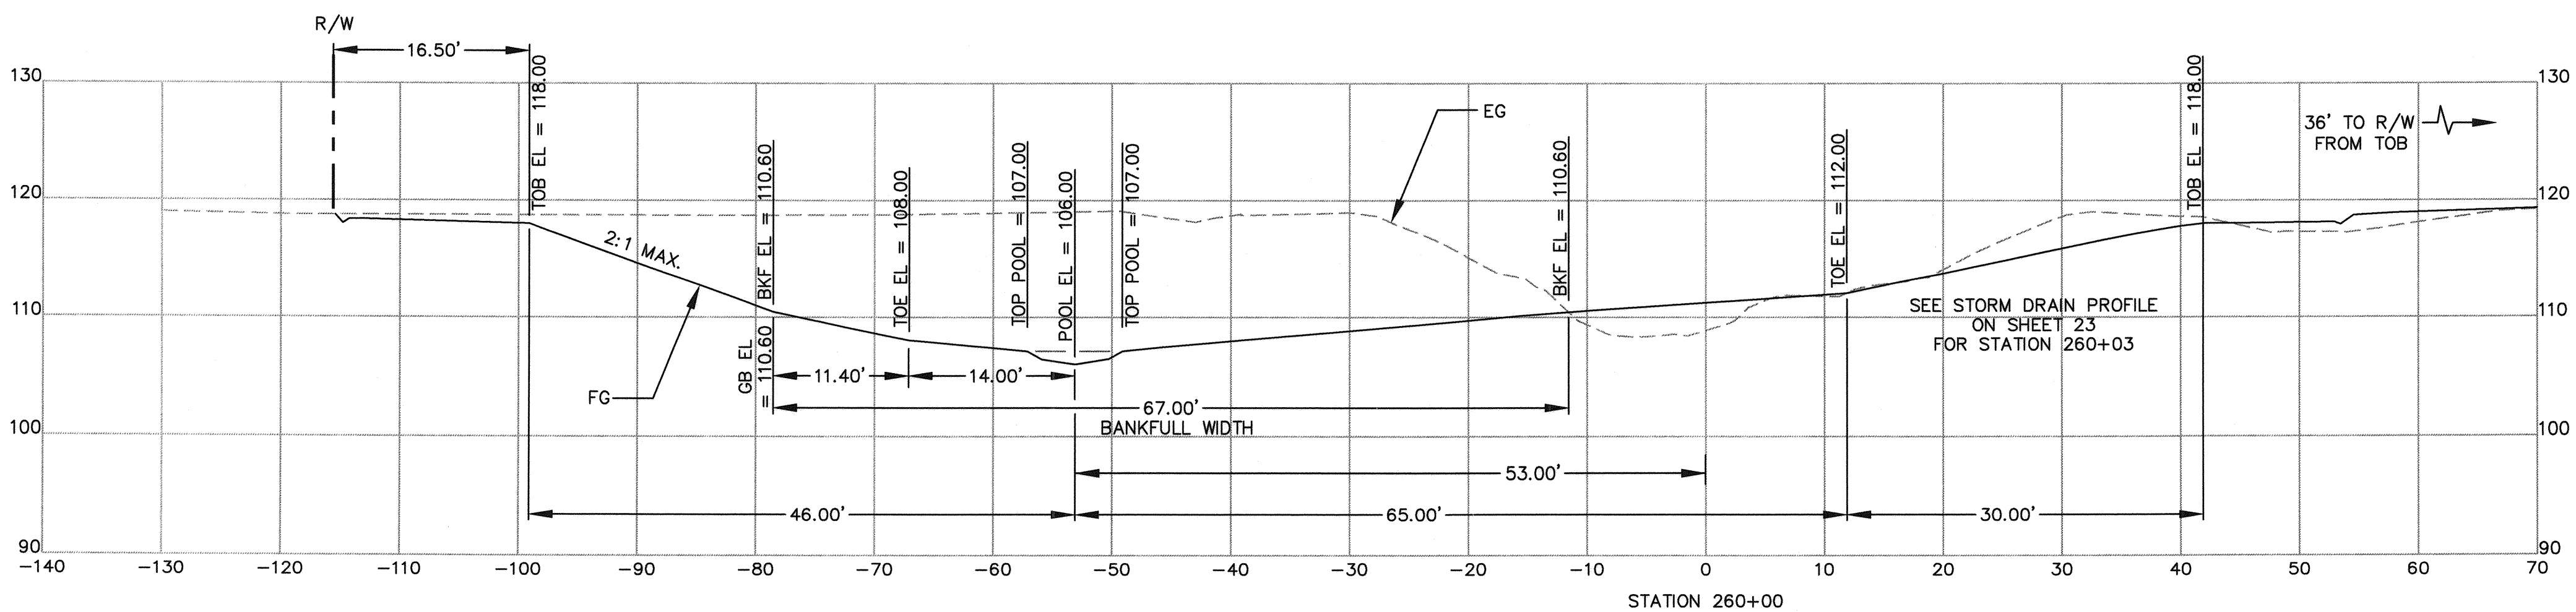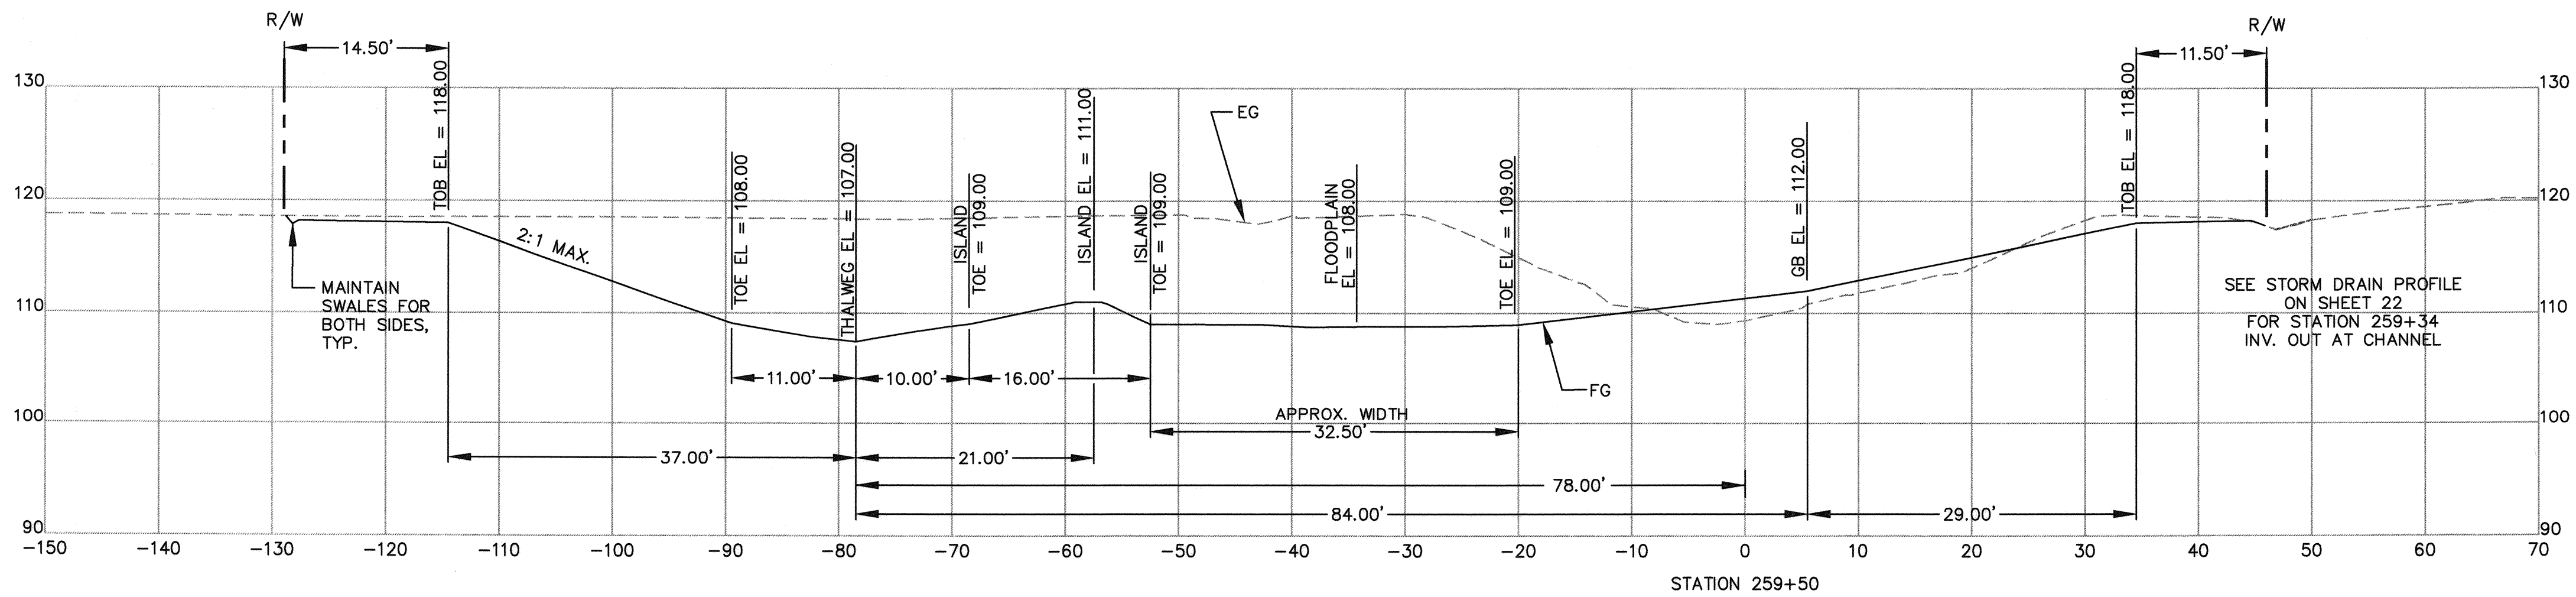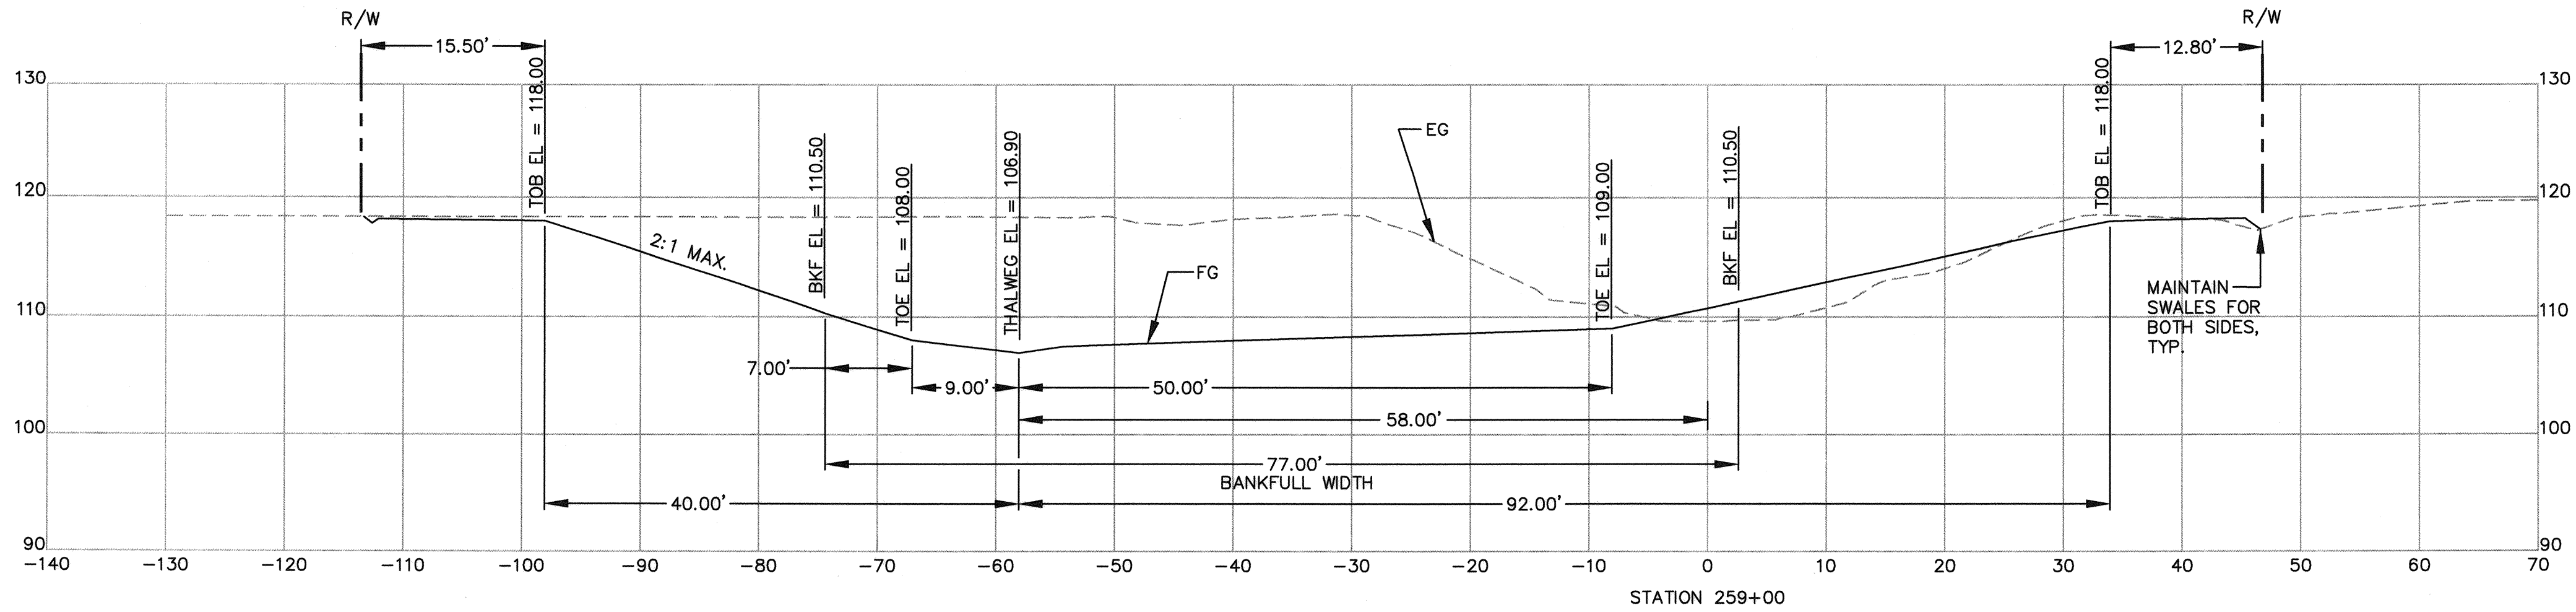

NOTES


- TOPOGRAPHIC INFORMATION BY CITY OF SANTA ROSA.
- ALIGNMENT AND STATION BASED ON EXISTING CHANNEL RIGHT OF WAY MAP FROM SONOMA WATER: "LAGUNA-MARK WEST ZONE 1A COLGAN CHANNEL IMPROVEMENTS", DRAWING NUMBER I-4091/000-104.7.

SCALE:
HORZ. 1" = 10'
VERT 1" = 10'



LEGEND

- EXISTING GRADE (EG)
- PROPOSED FINISHED GRADE (FG)

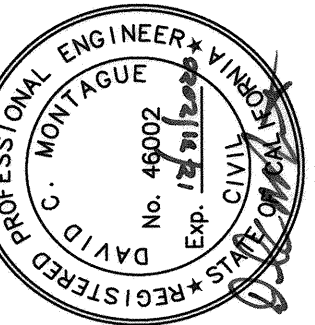




City of
Santa Rosa

NO.	DATE	REVISION	BY

SCALE: As Shown	DATE: FEBRUARY 2020	CHK BY: GJD
DWN BY: GL	APPROVED: Deputy Director - Engineering	Date: 3/3/2024
By: <i>Lori Urbanek</i>	Lori Urbanek	

City of Santa Rosa
**LOWER COLGAN CREEK RESTORATION
- PHASE 2**
SECTIONS
STA 259+00 TO STA 260+00

CONTRACT NO. C01924
SHEET 12 OF 29
FILE NO. 2019-0028

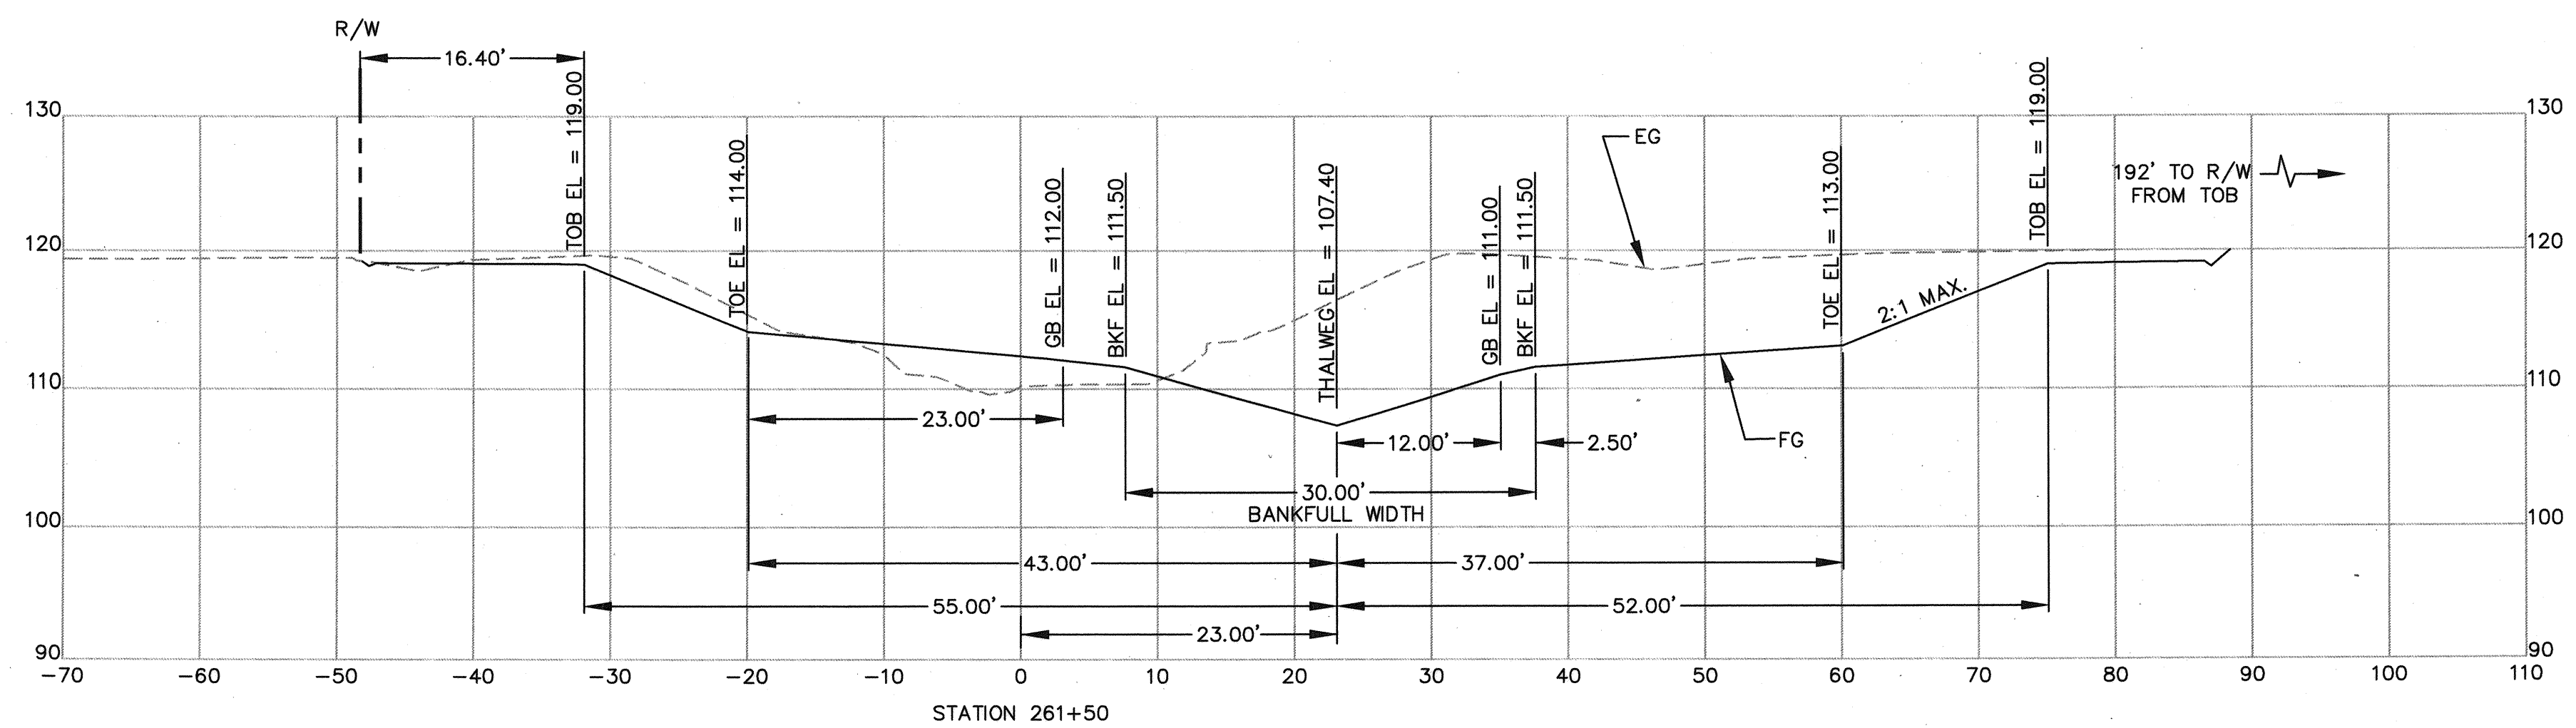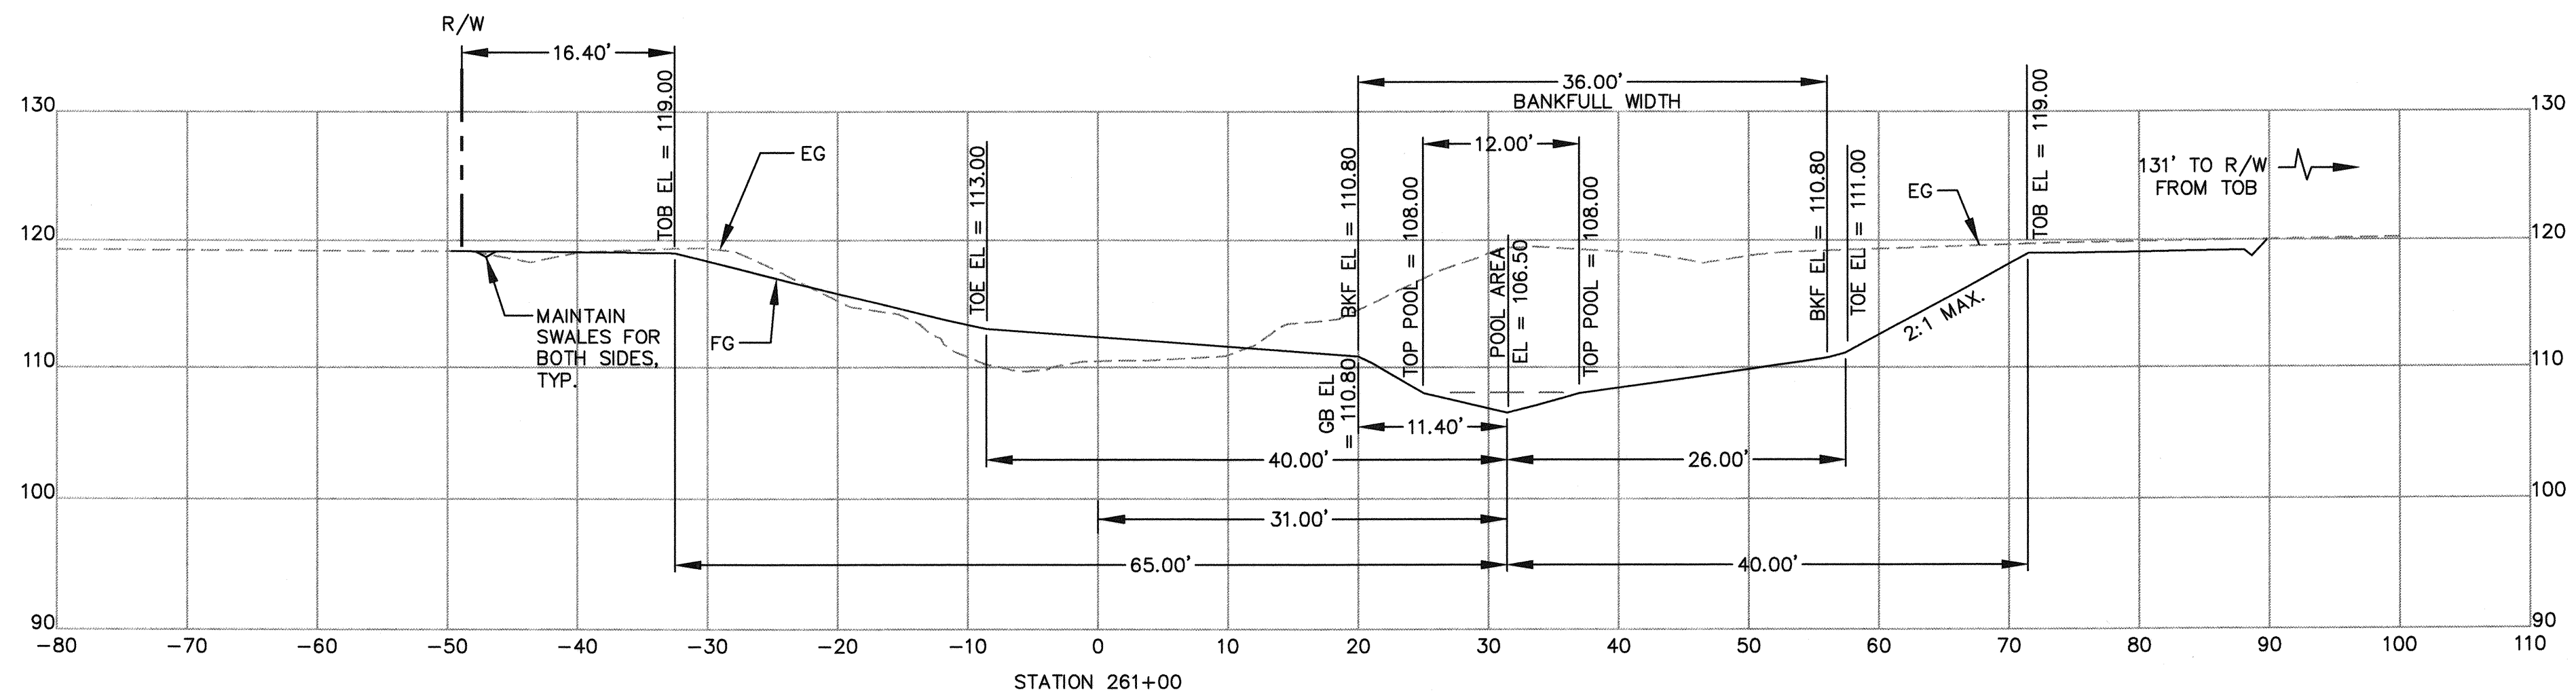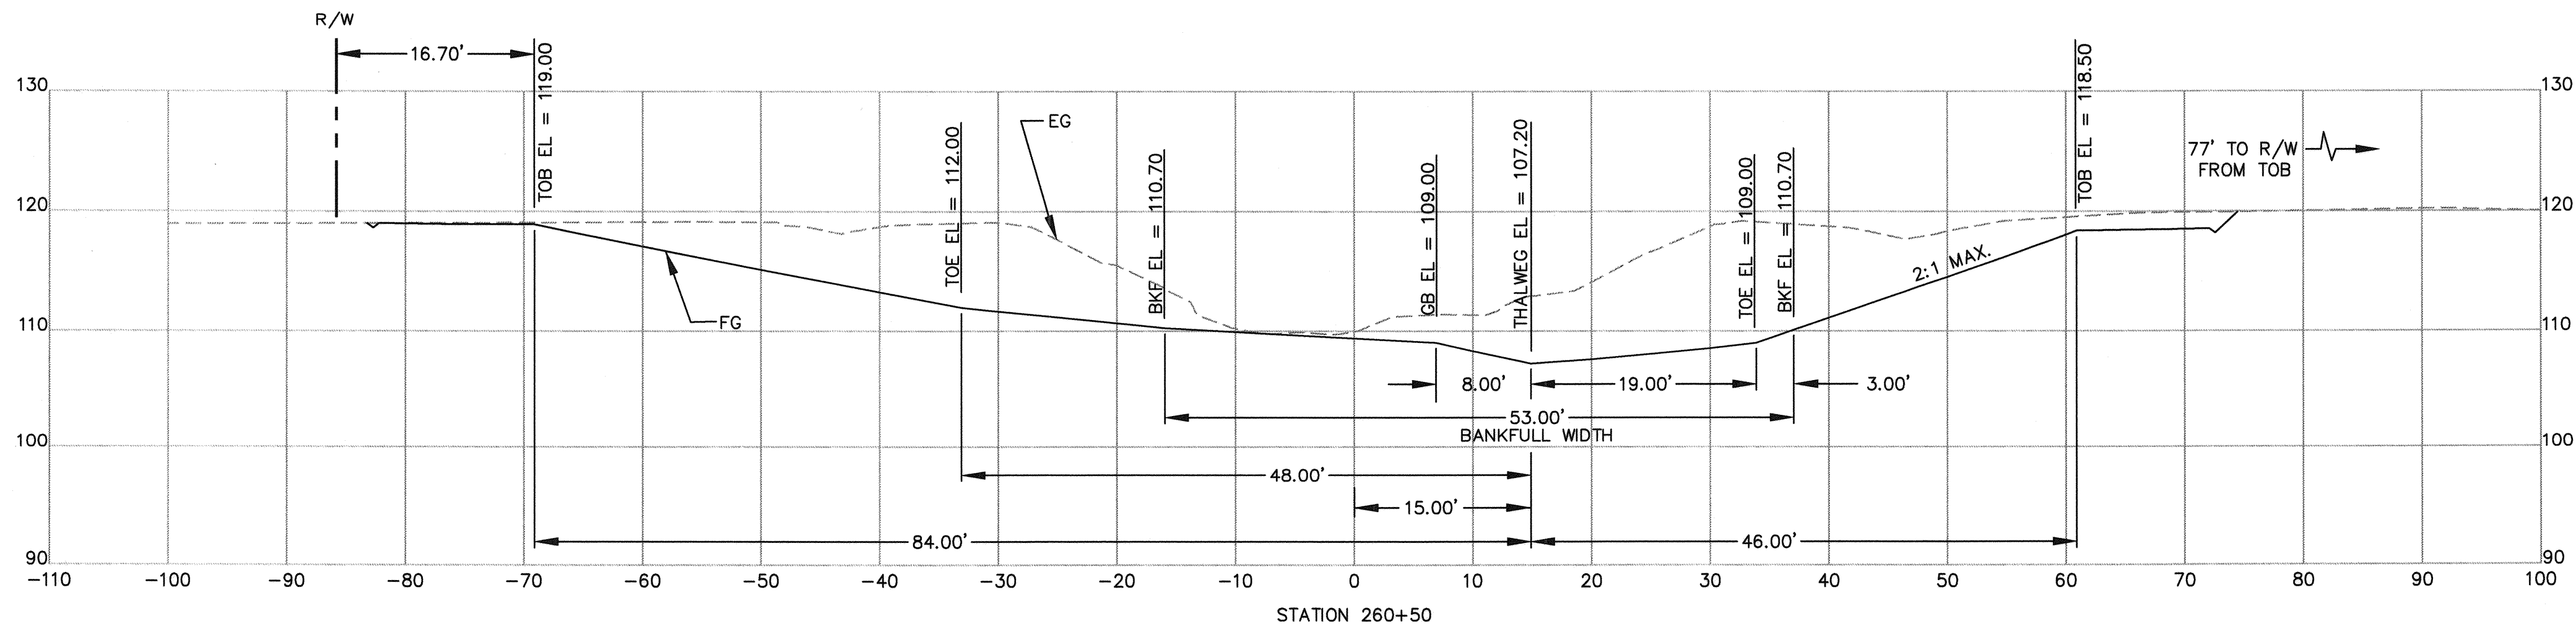

NOTES


- TOPOGRAPHIC INFORMATION BY CITY OF SANTA ROSA.
- ALIGNMENT AND STATION BASED ON EXISTING CHANNEL RIGHT OF WAY MAP FROM SONOMA WATER: "LAGUNA-MARK WEST ZONE 1A COLGAN CHANNEL IMPROVEMENTS", DRAWING NUMBER 1-4091/000-104.7.

SCALE:
HORZ. 1" = 10'
VERT 1" = 10'



LEGEND

- EXISTING GRADE (EG)
- PROPOSED FINISHED GRADE (FG)

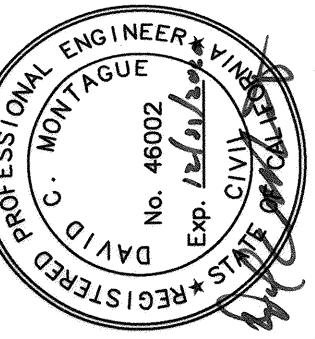







City of
Santa Rosa

NO.	DATE	REVISION	BY

SCALE: As Shown	DATE: FEBRUARY 2020	CHK BY: GJD
DWN BY: GL	APPROVED: Deputy Director - Engineering	Date: 3/3/2020
By: <i>Lori Urbanek</i>	Lori Urbanek	

City of Santa Rosa
**LOWER COLGAN CREEK RESTORATION
- PHASE 2**
**SECTIONS
STA 260+50 TO STA 261+50**

CONTRACT NO. C01924
SHEET 13 OF 29
FILE NO. 2019-0028

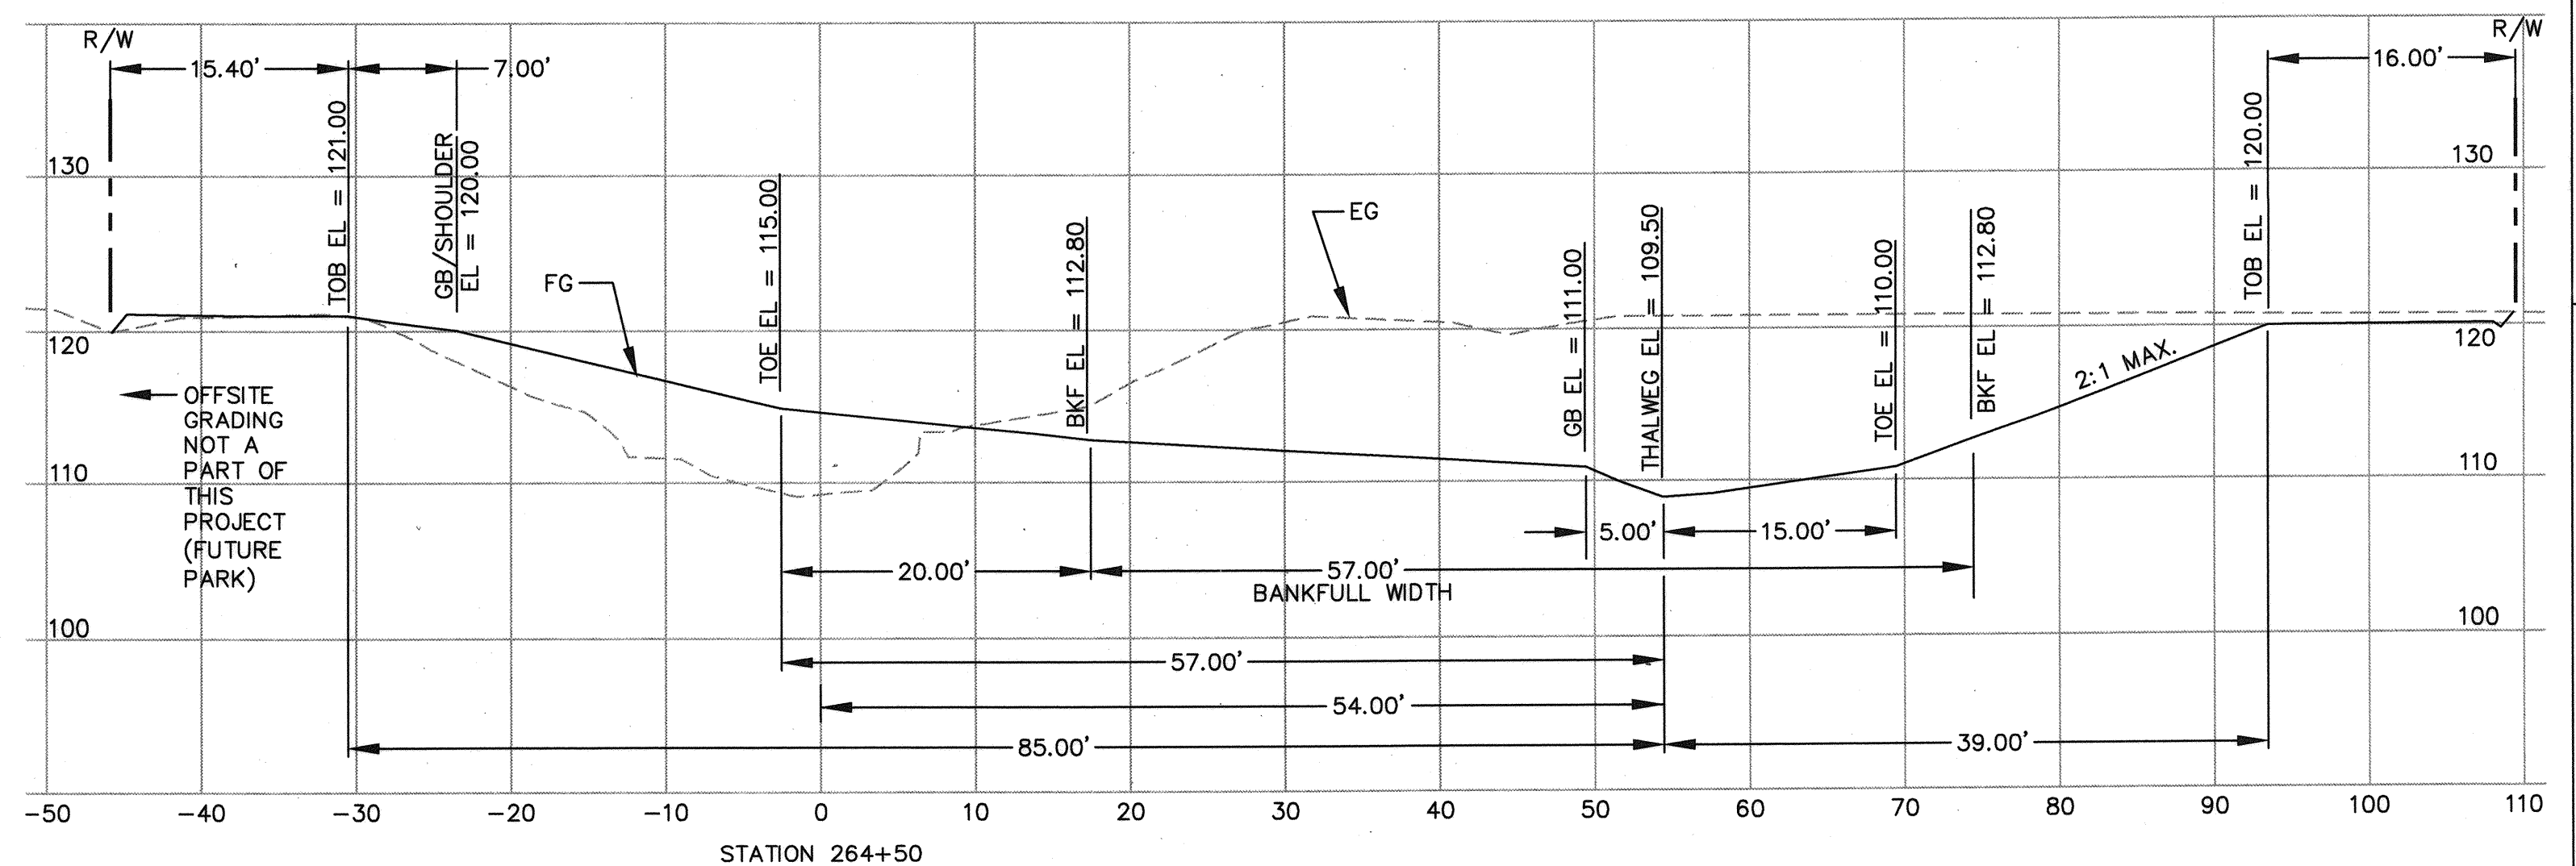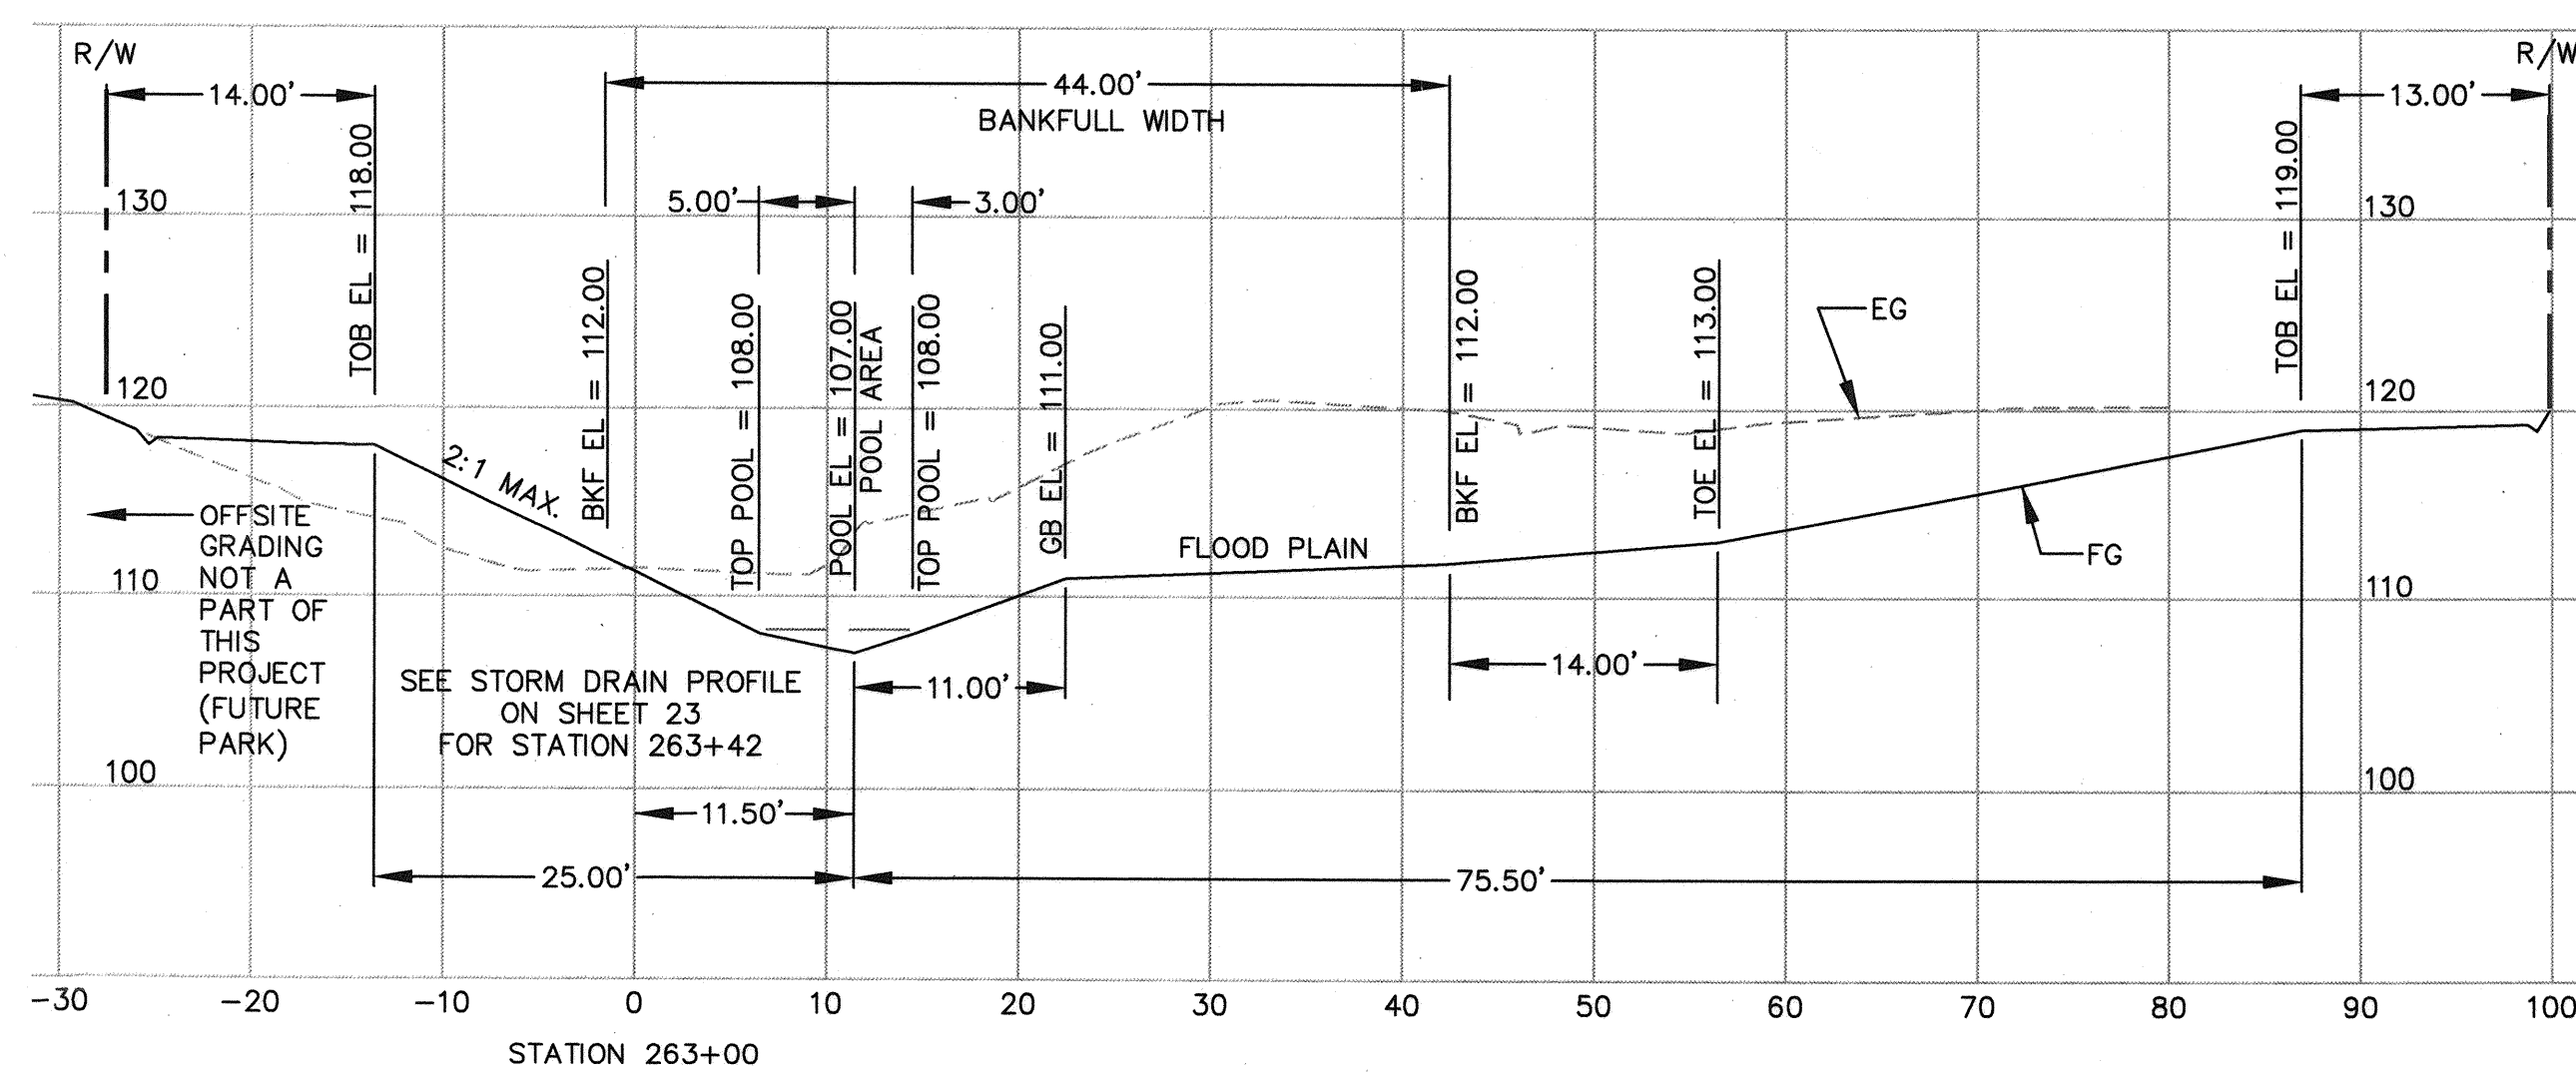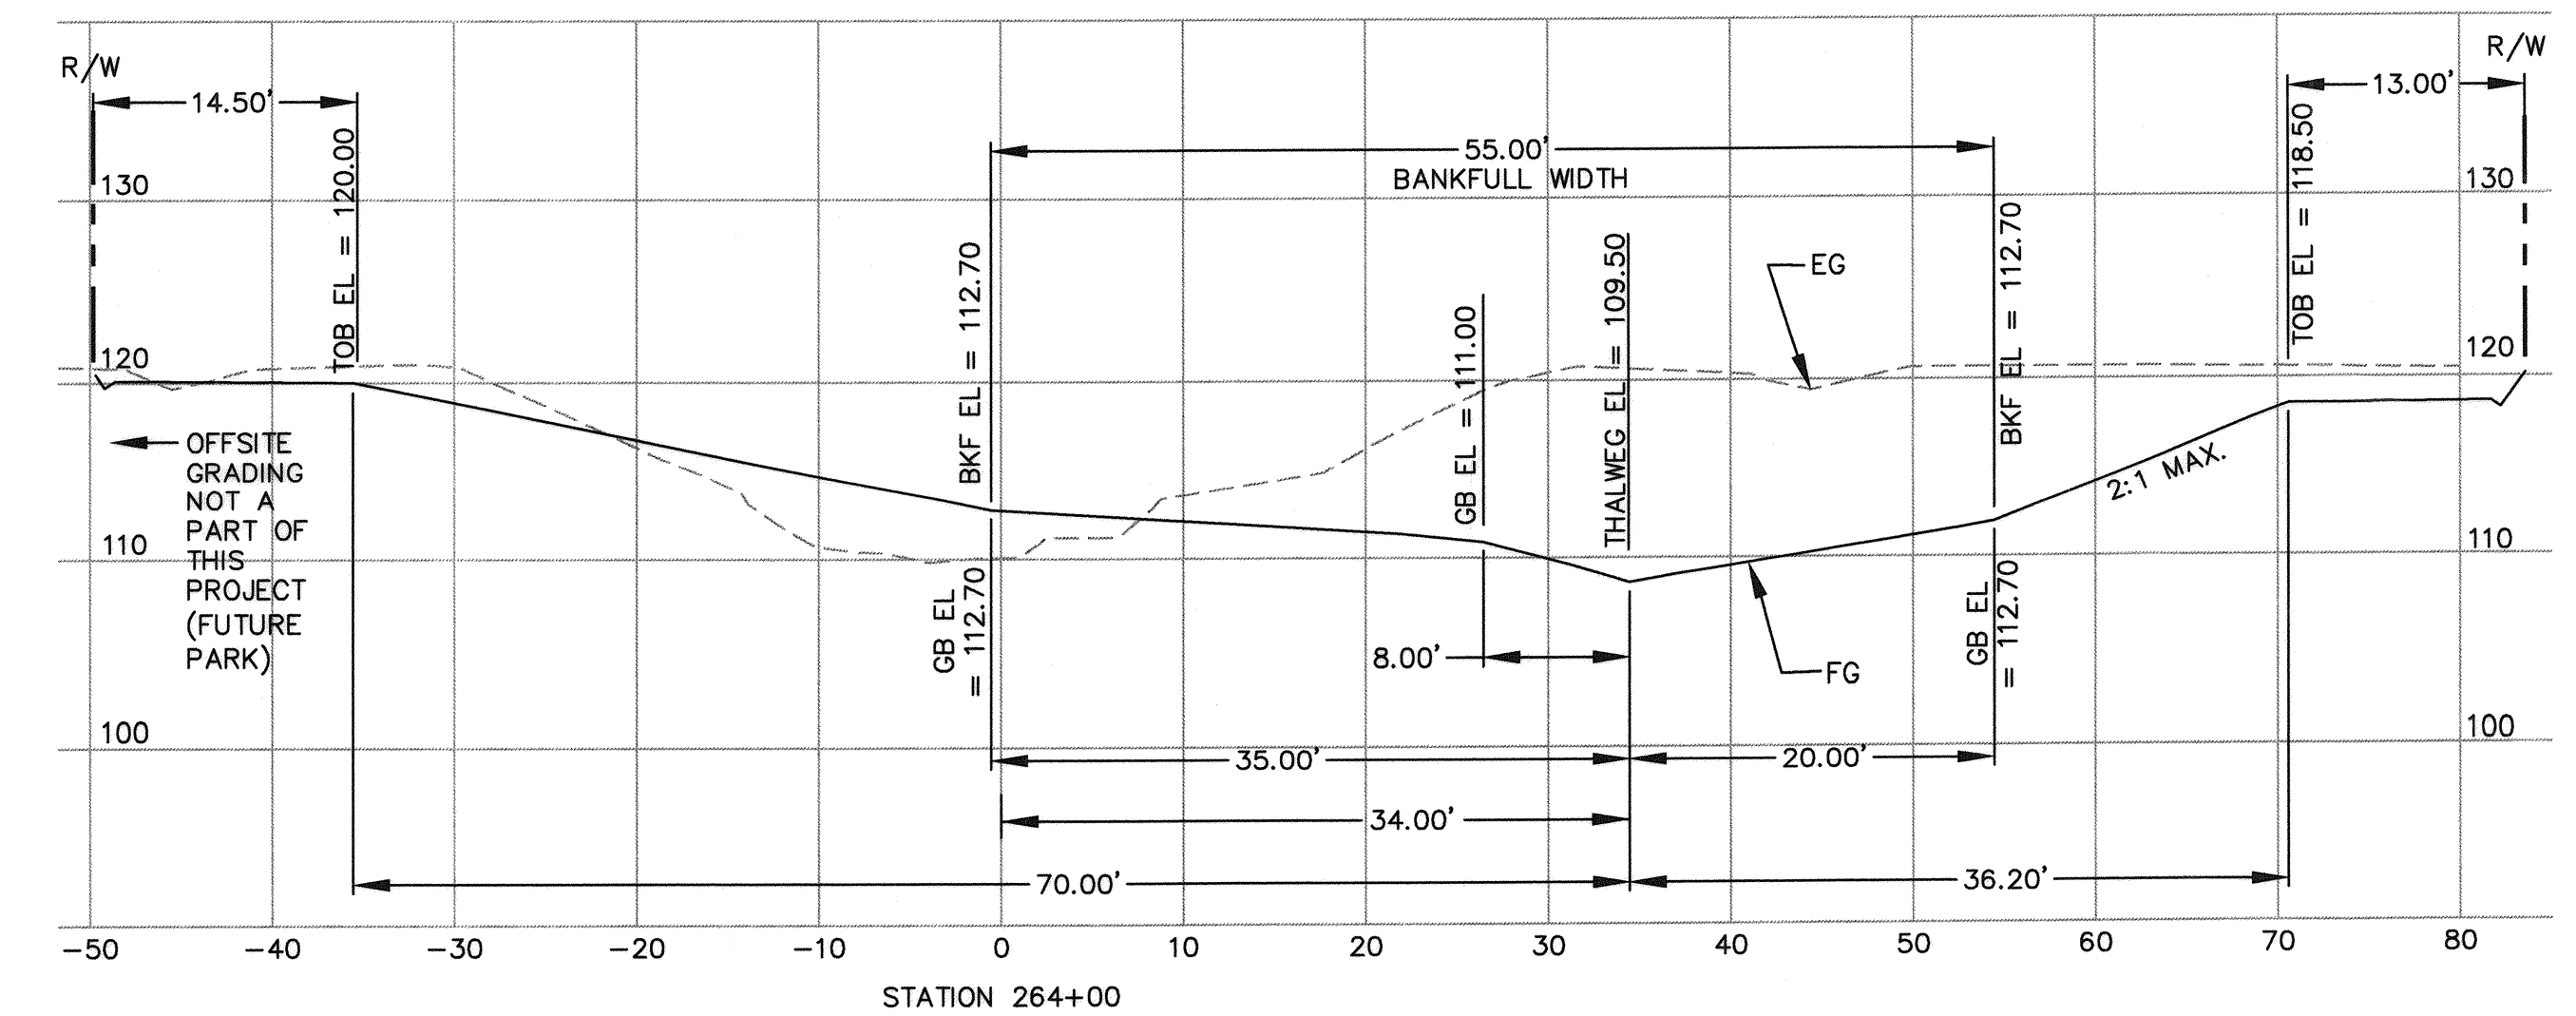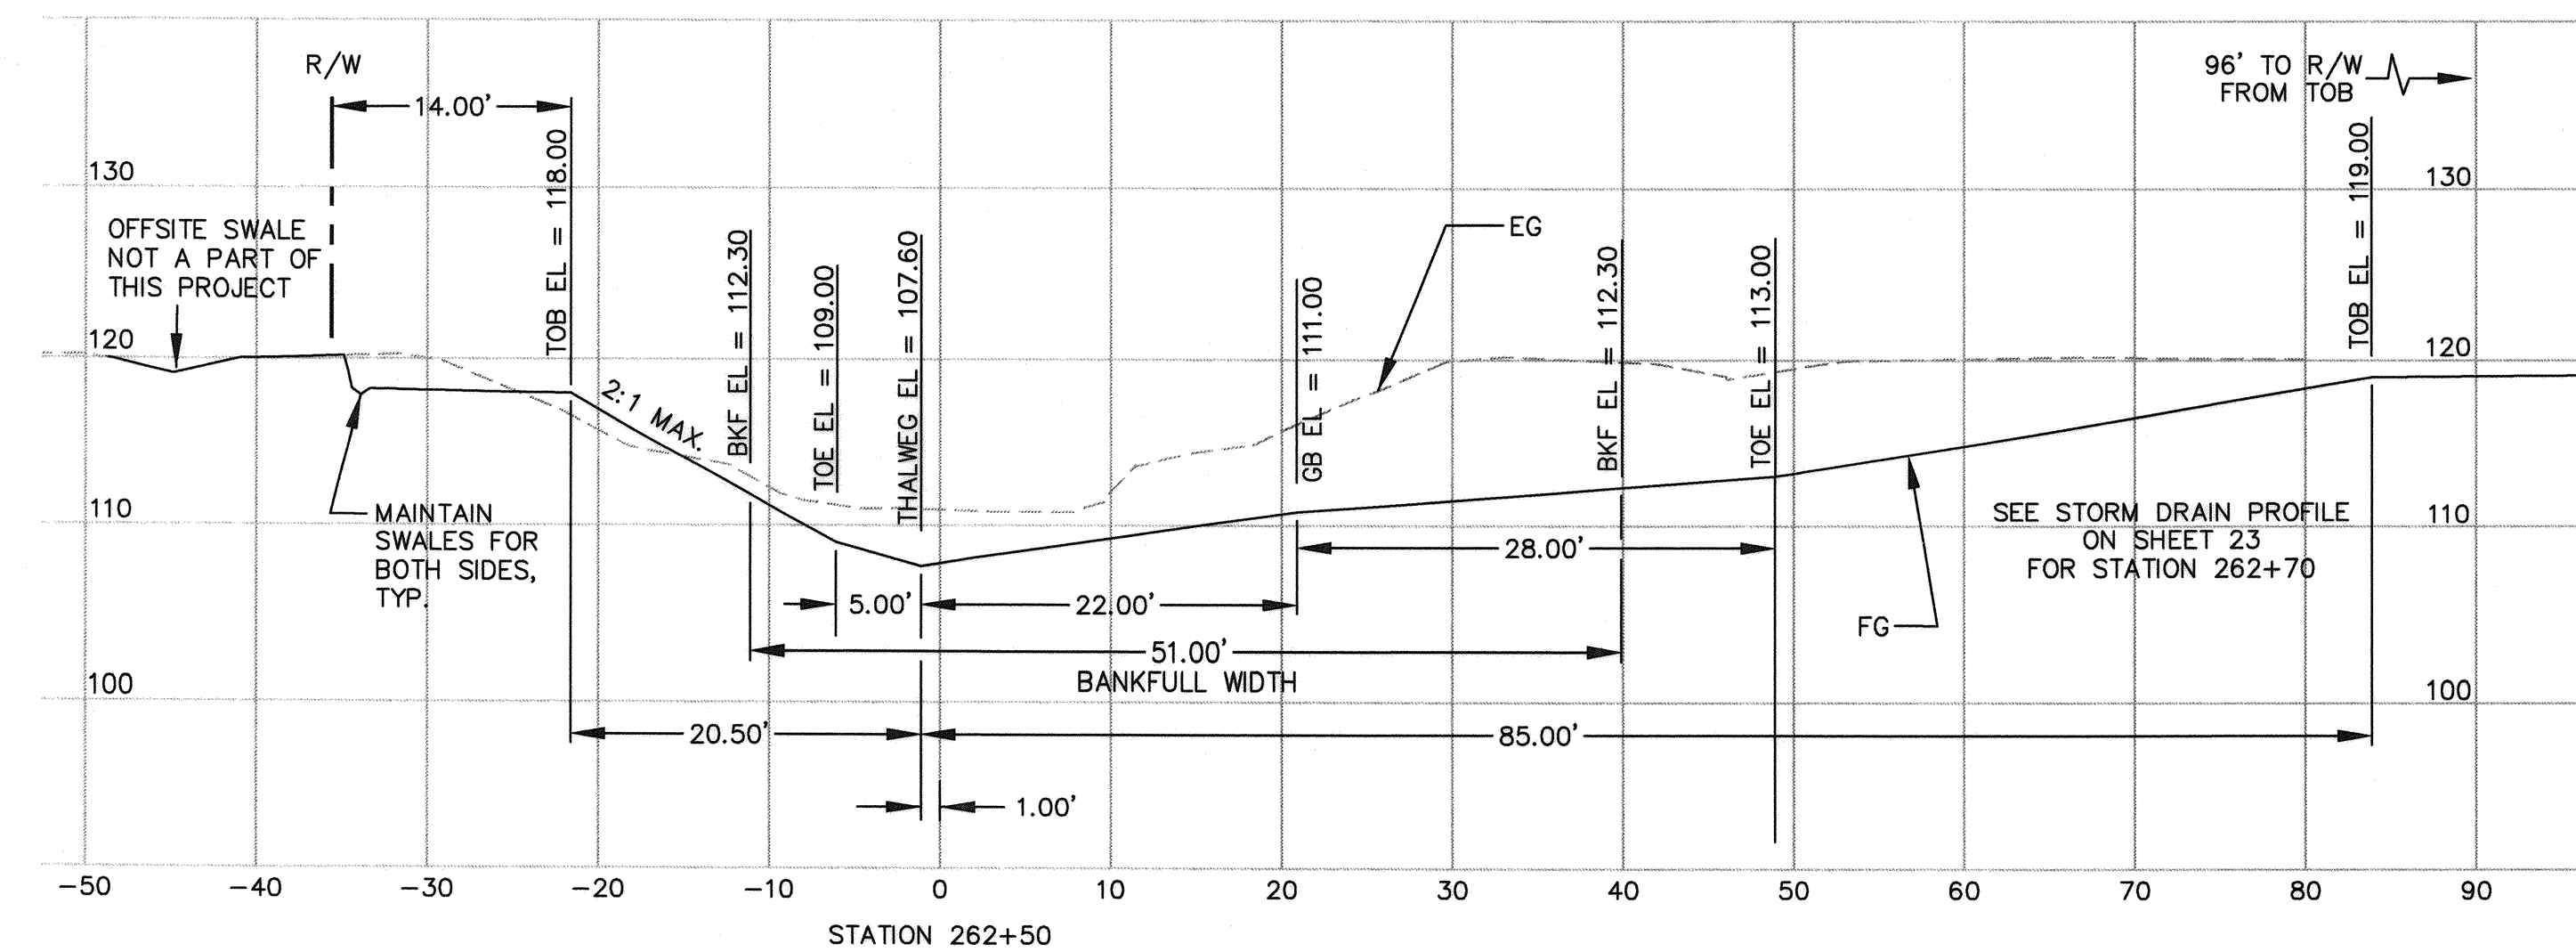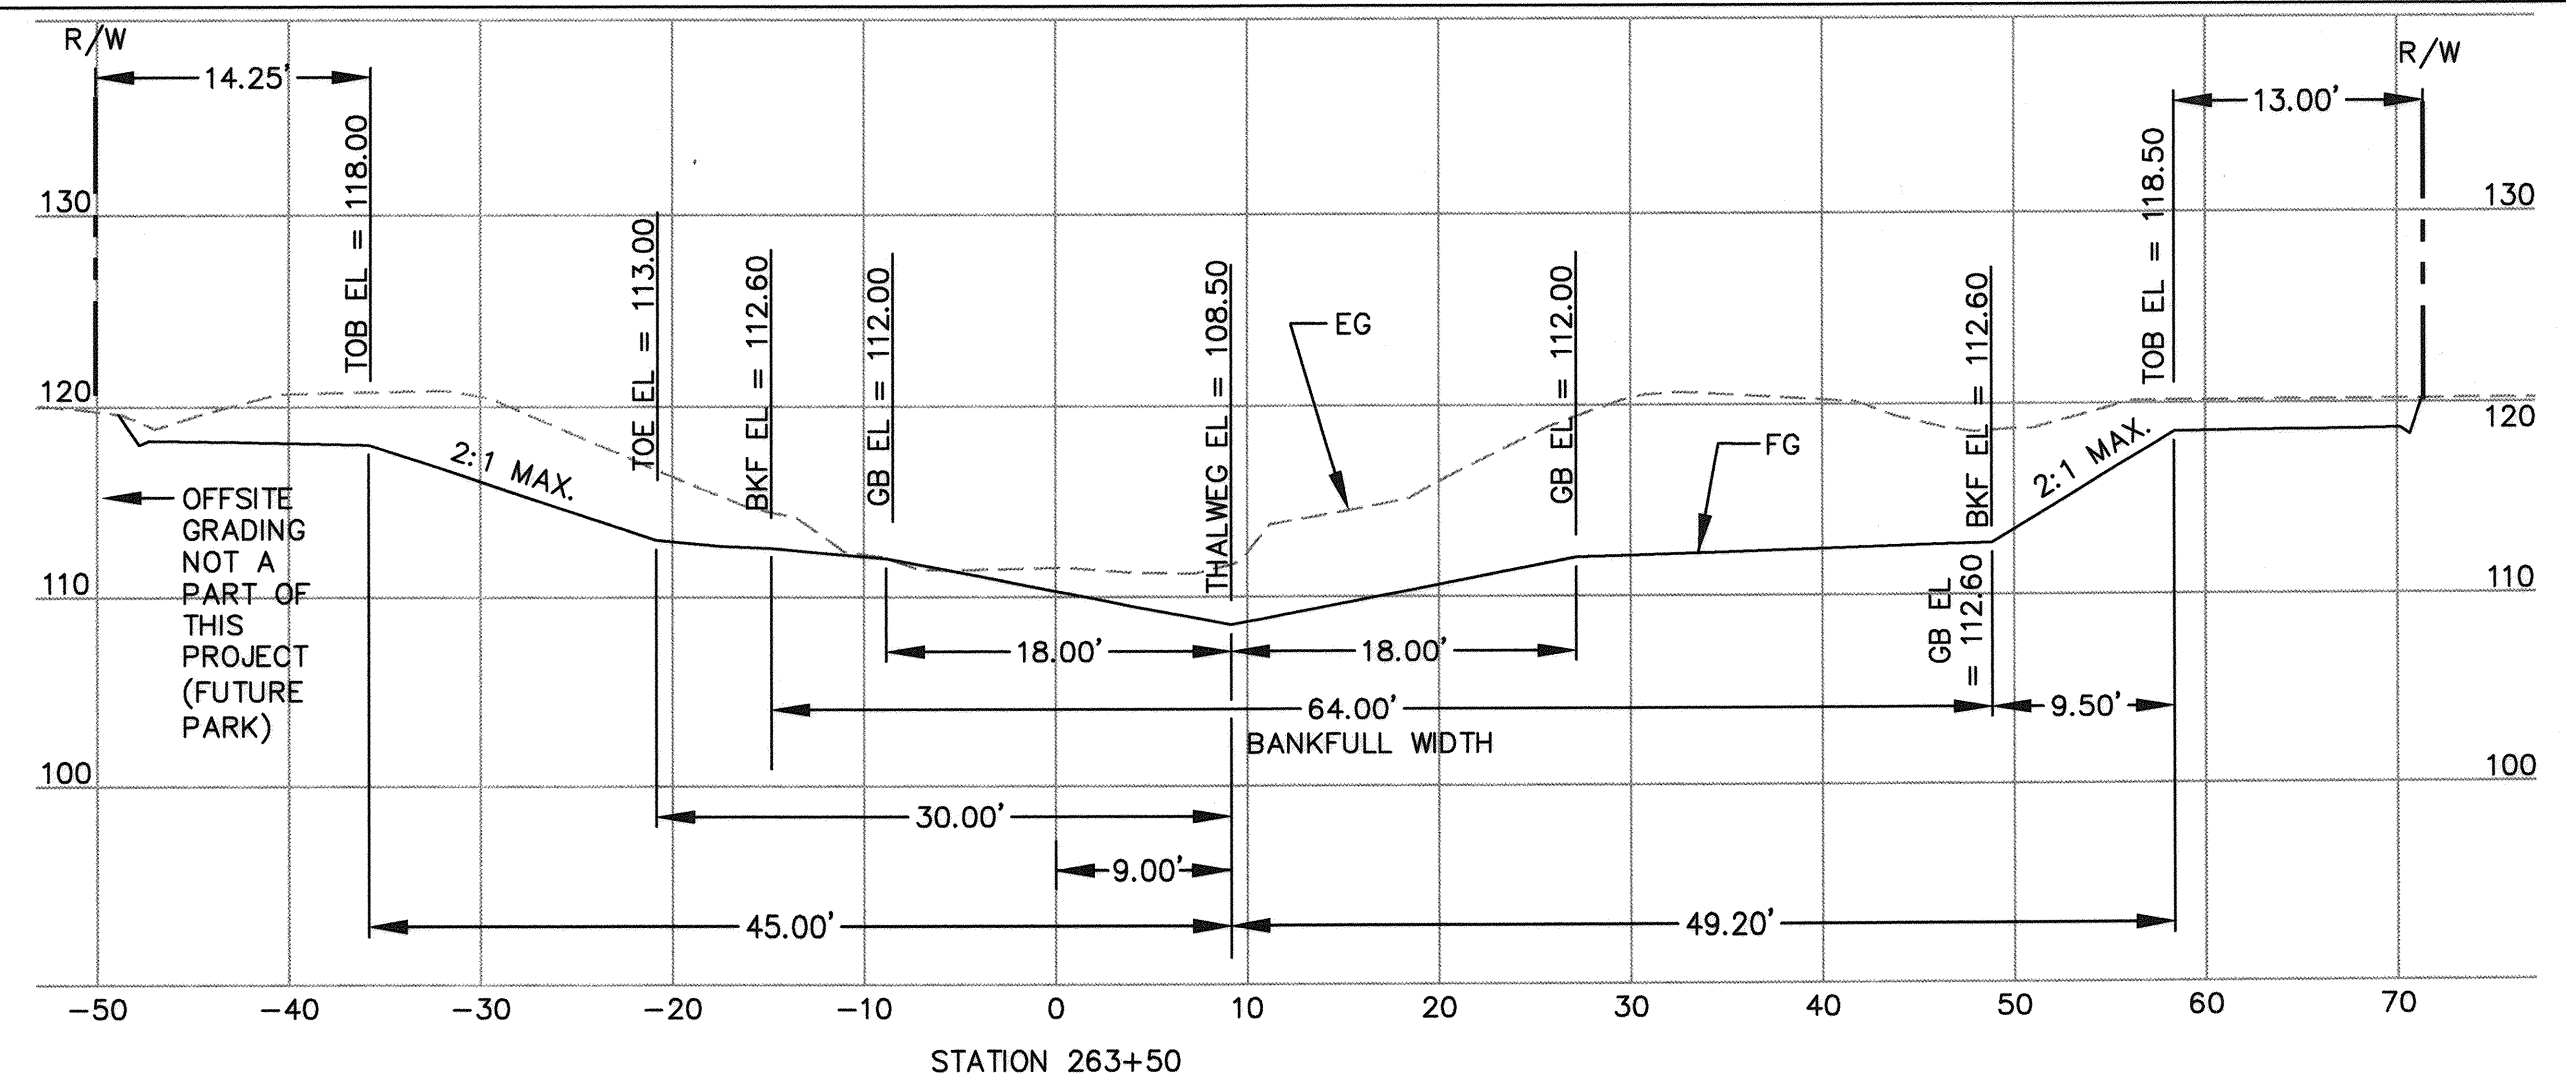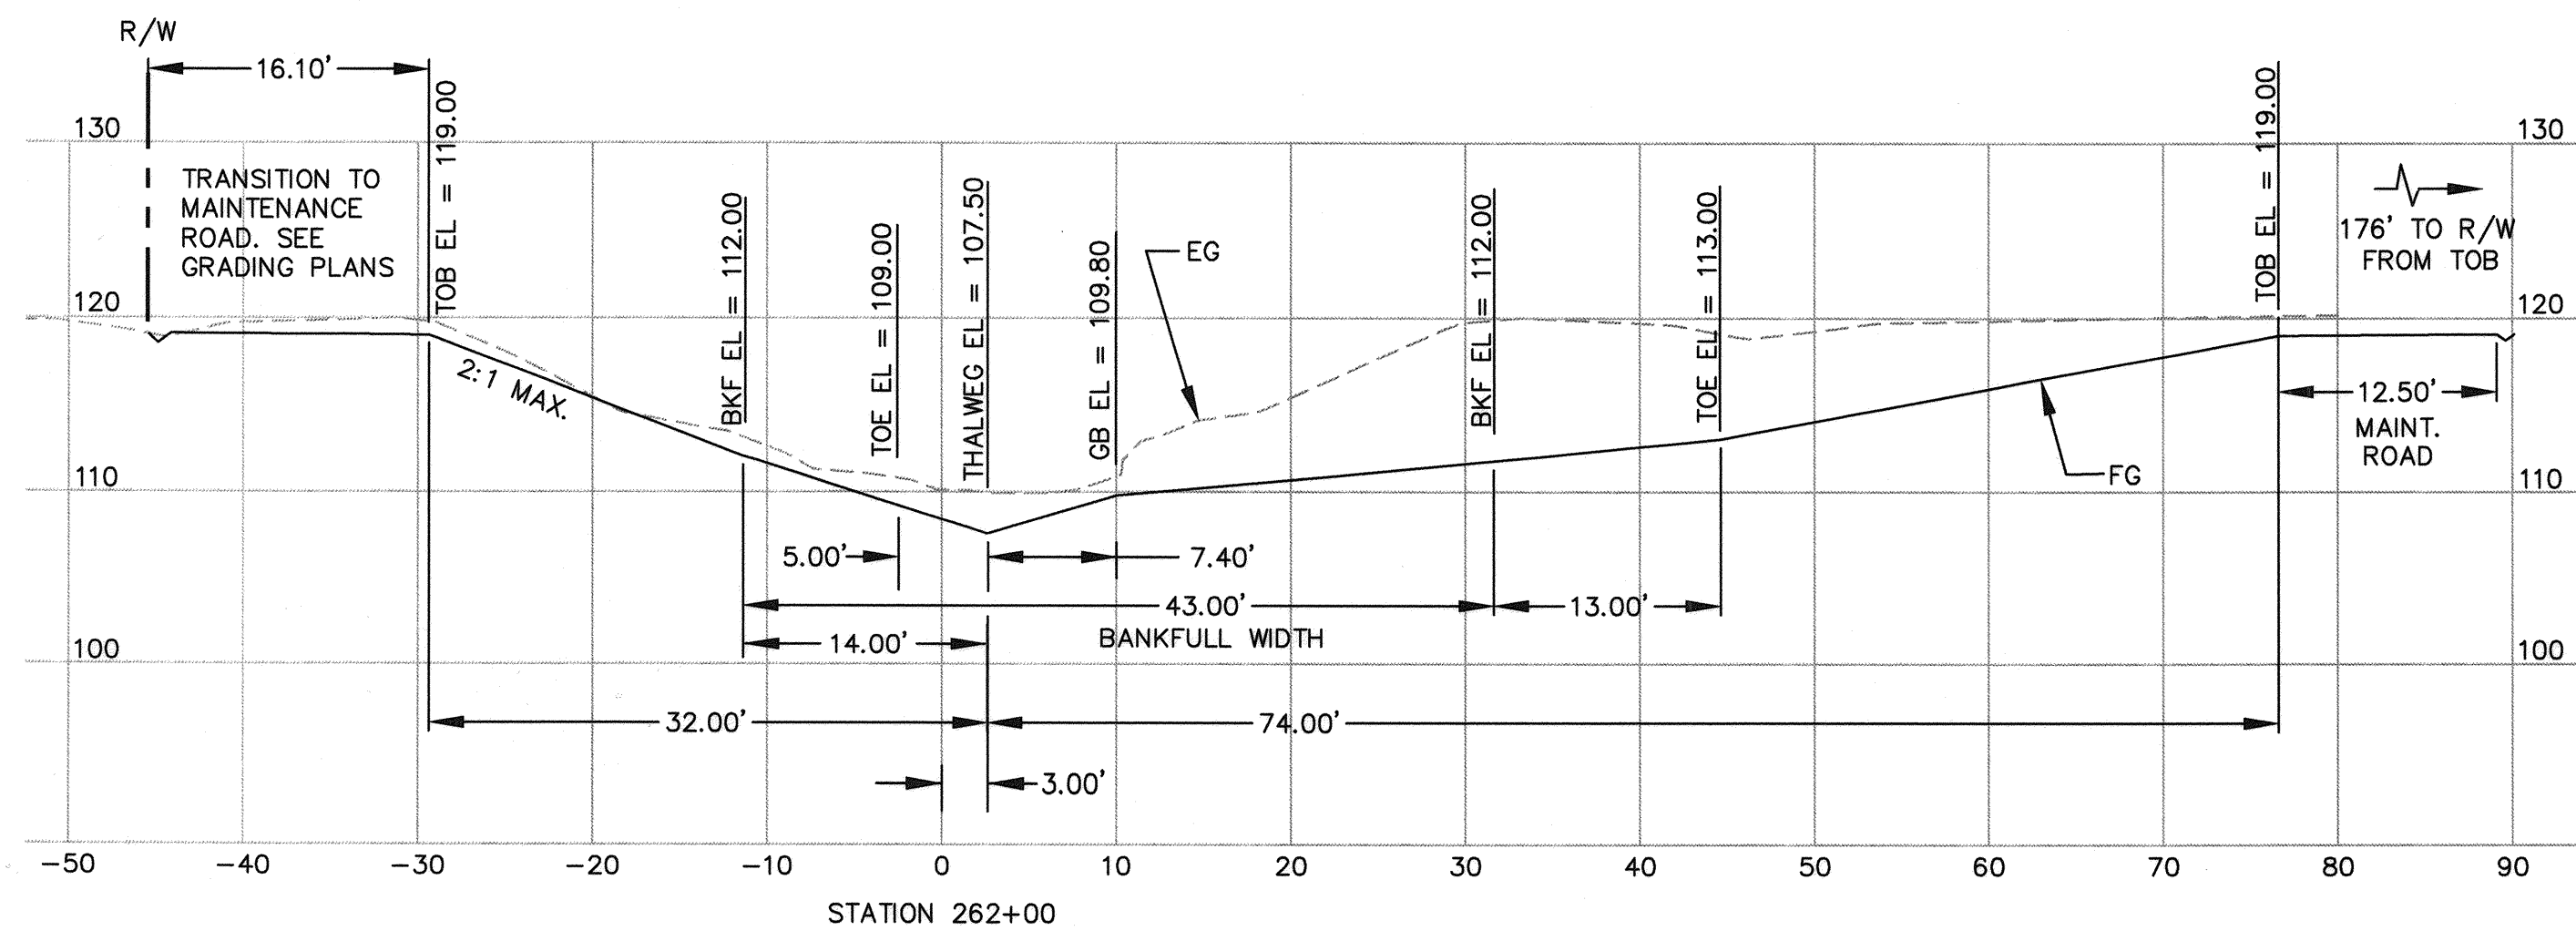

NOTES


- TOPOGRAPHIC INFORMATION BY CITY OF SANTA ROSA.
- ALIGNMENT AND STATION BASED ON EXISTING CHANNEL RIGHT OF WAY MAP FROM SONOMA WATER: "LAGUNA-MARK WEST ZONE 1A COLGAN CHANNEL IMPROVEMENTS", DRAWING NUMBER i-4091/000-104.7.

SCALE:
HORZ. 1" = 10'
VERT 1" = 10'



LEGEND

- EXISTING GRADE (EG)
- PROPOSED FINISHED GRADE (FG)






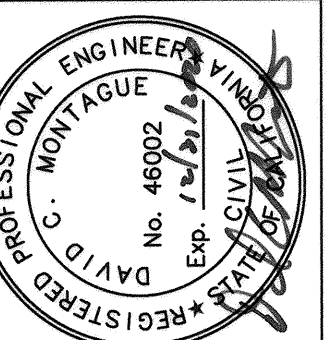


City of
Santa Rosa

NO.	DATE	REVISION	BY

DATE: FEBRUARY 2020	CHK BY: GJD
SCALE: As Shown	DWN BY: GL
APPROVED: Deputy Director - Engineering	By: Lori Urbanek
Date: 2/3/2022	

City of Santa Rosa	CONTRACT NO. C01924
LOWER COLGAN CREEK RESTORATION - PHASE 2	SHEET 14 OF 29
SECTIONS STA 262+00 TO STA 264+50	FILE NO. 2019-0028

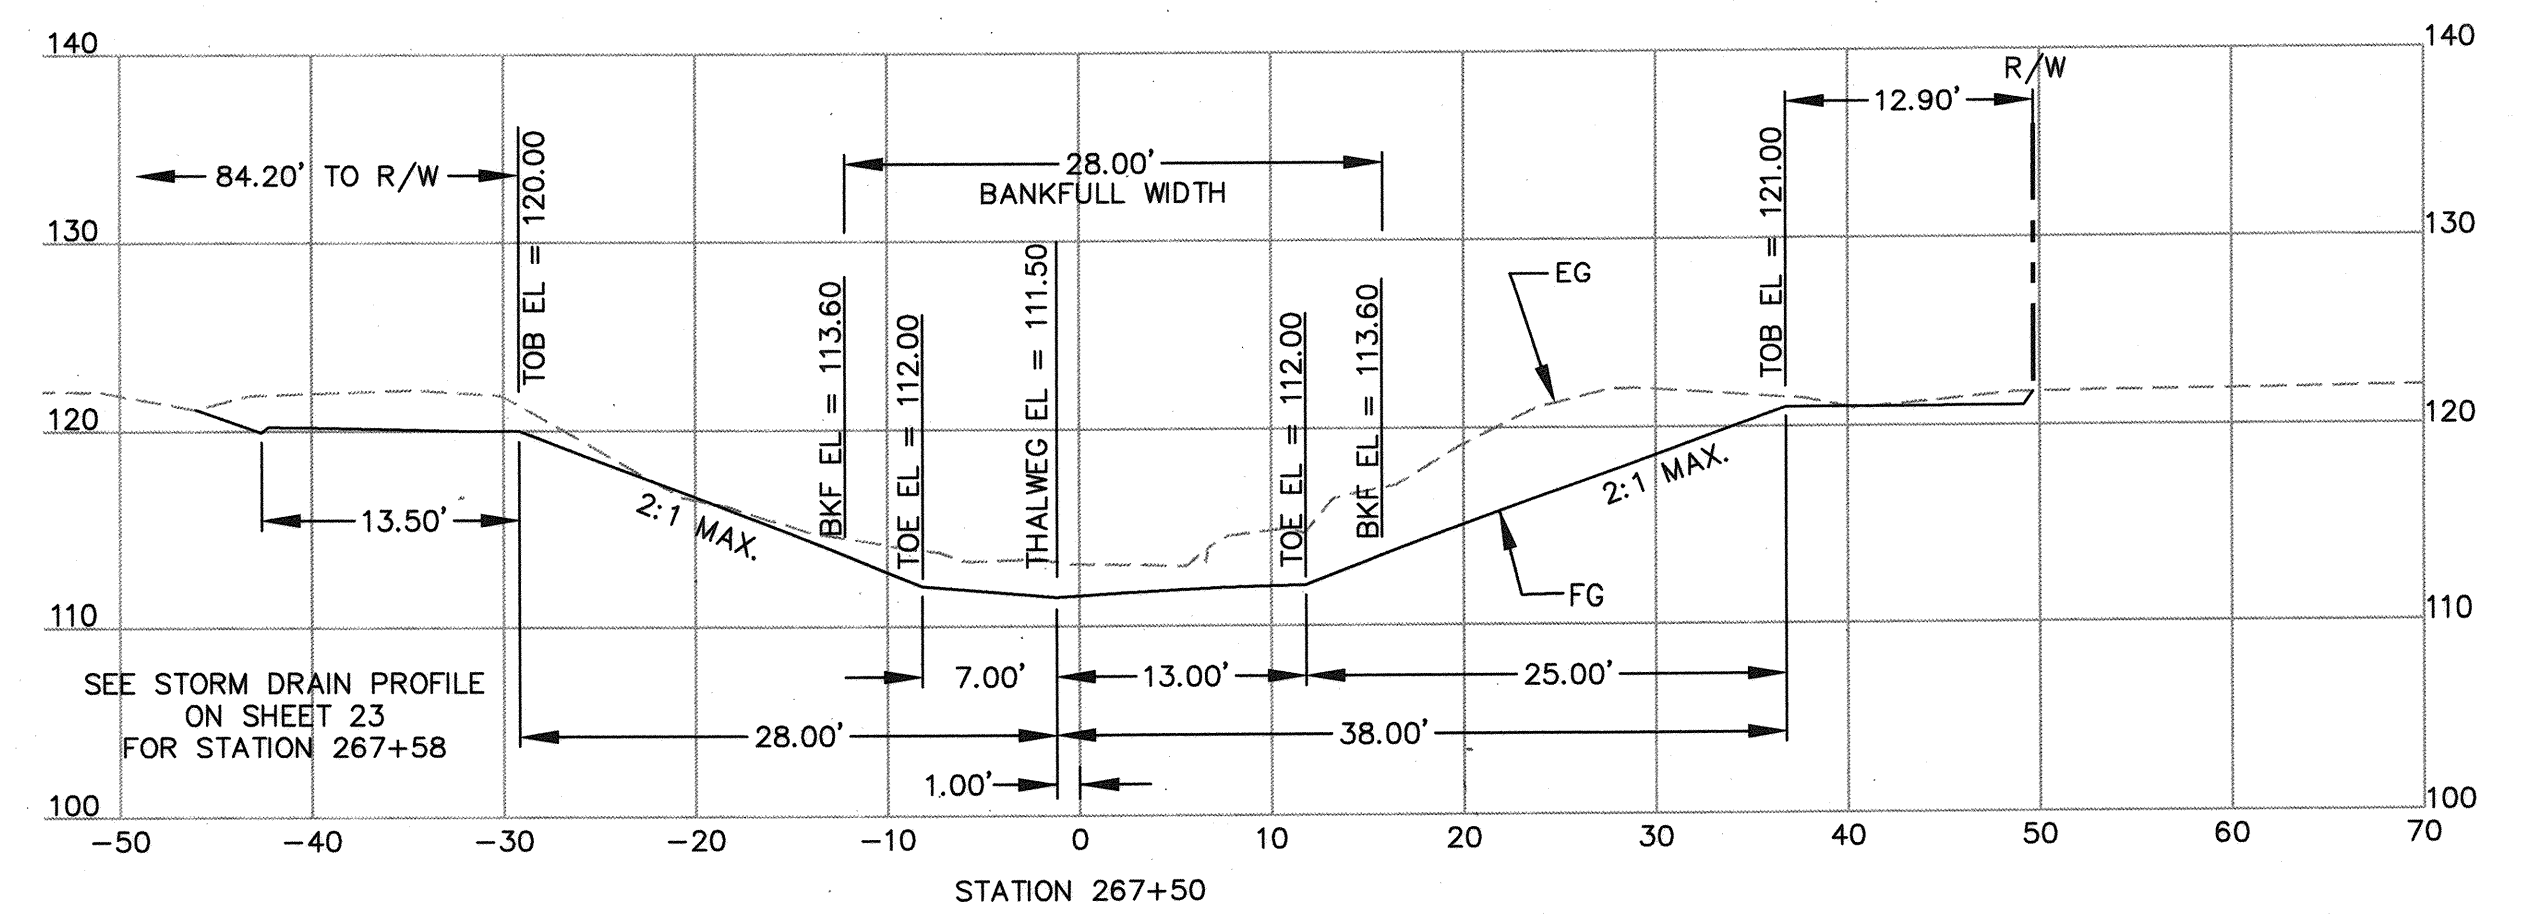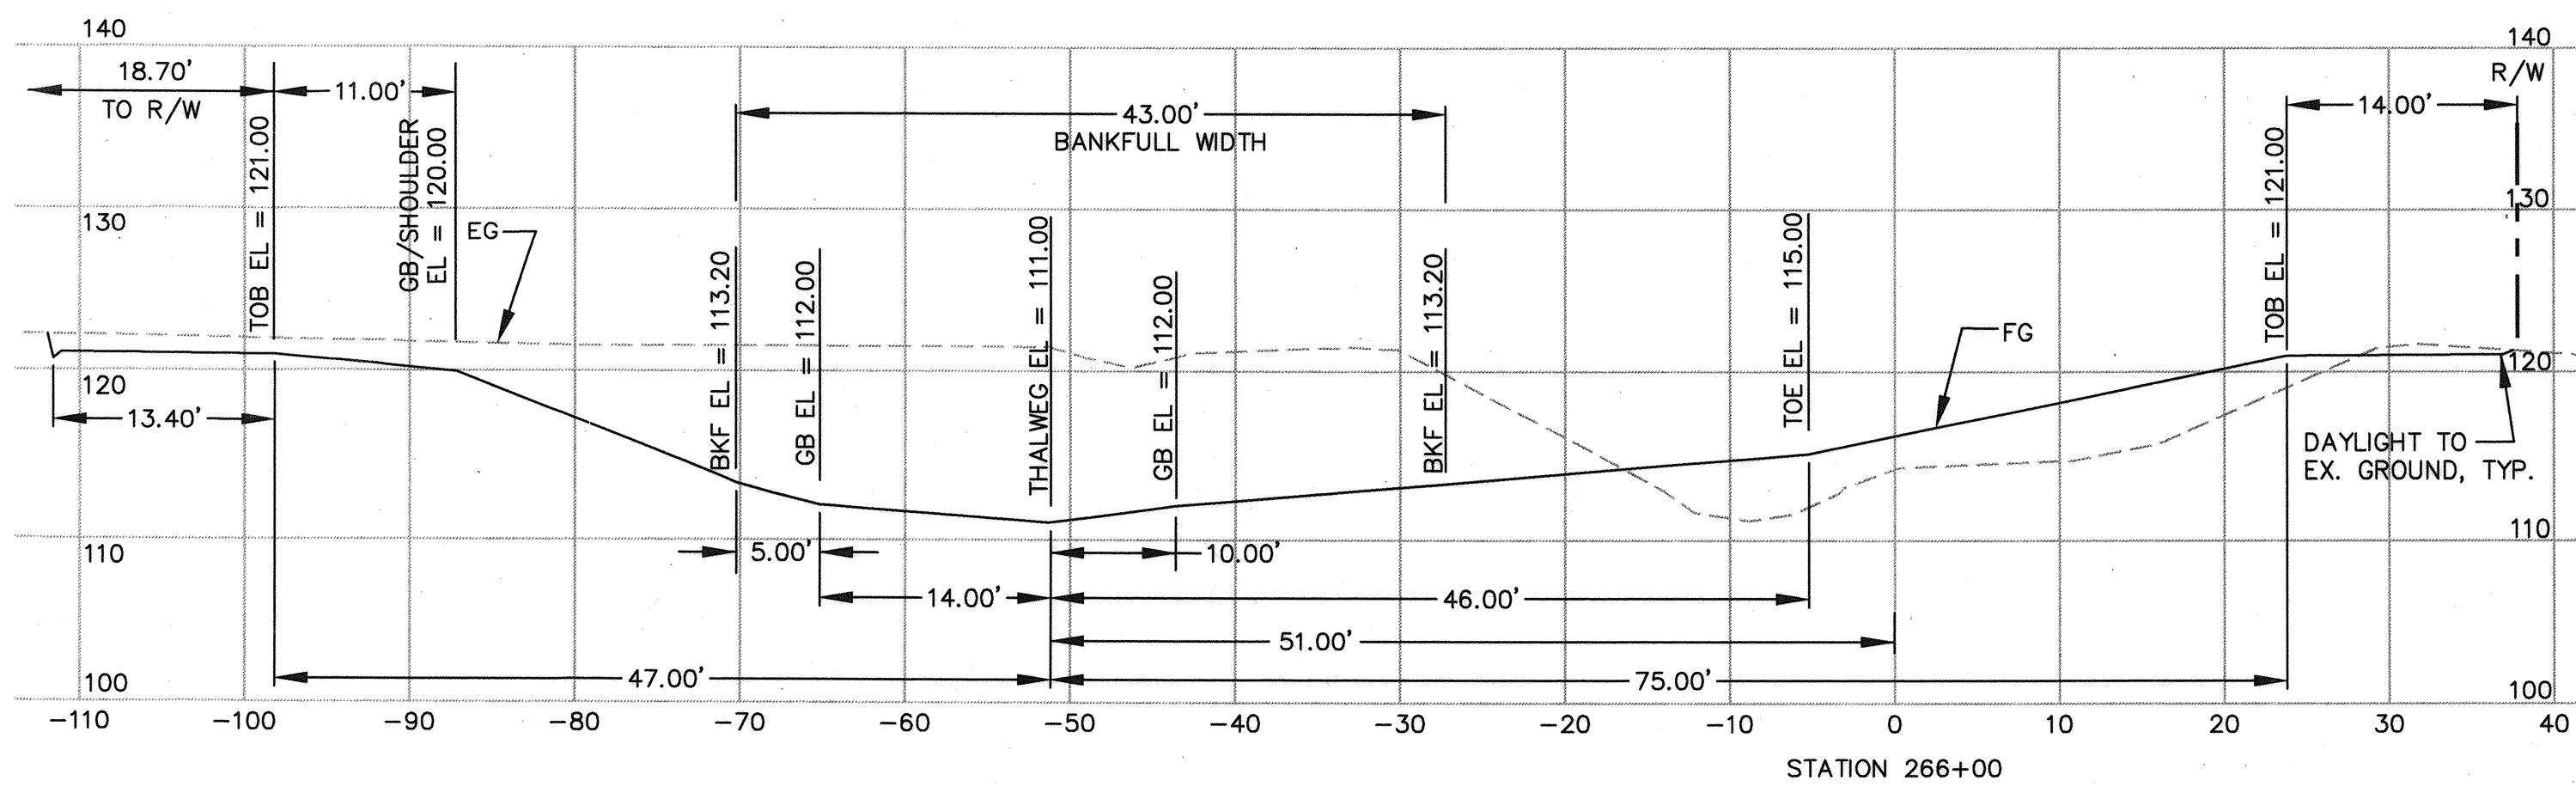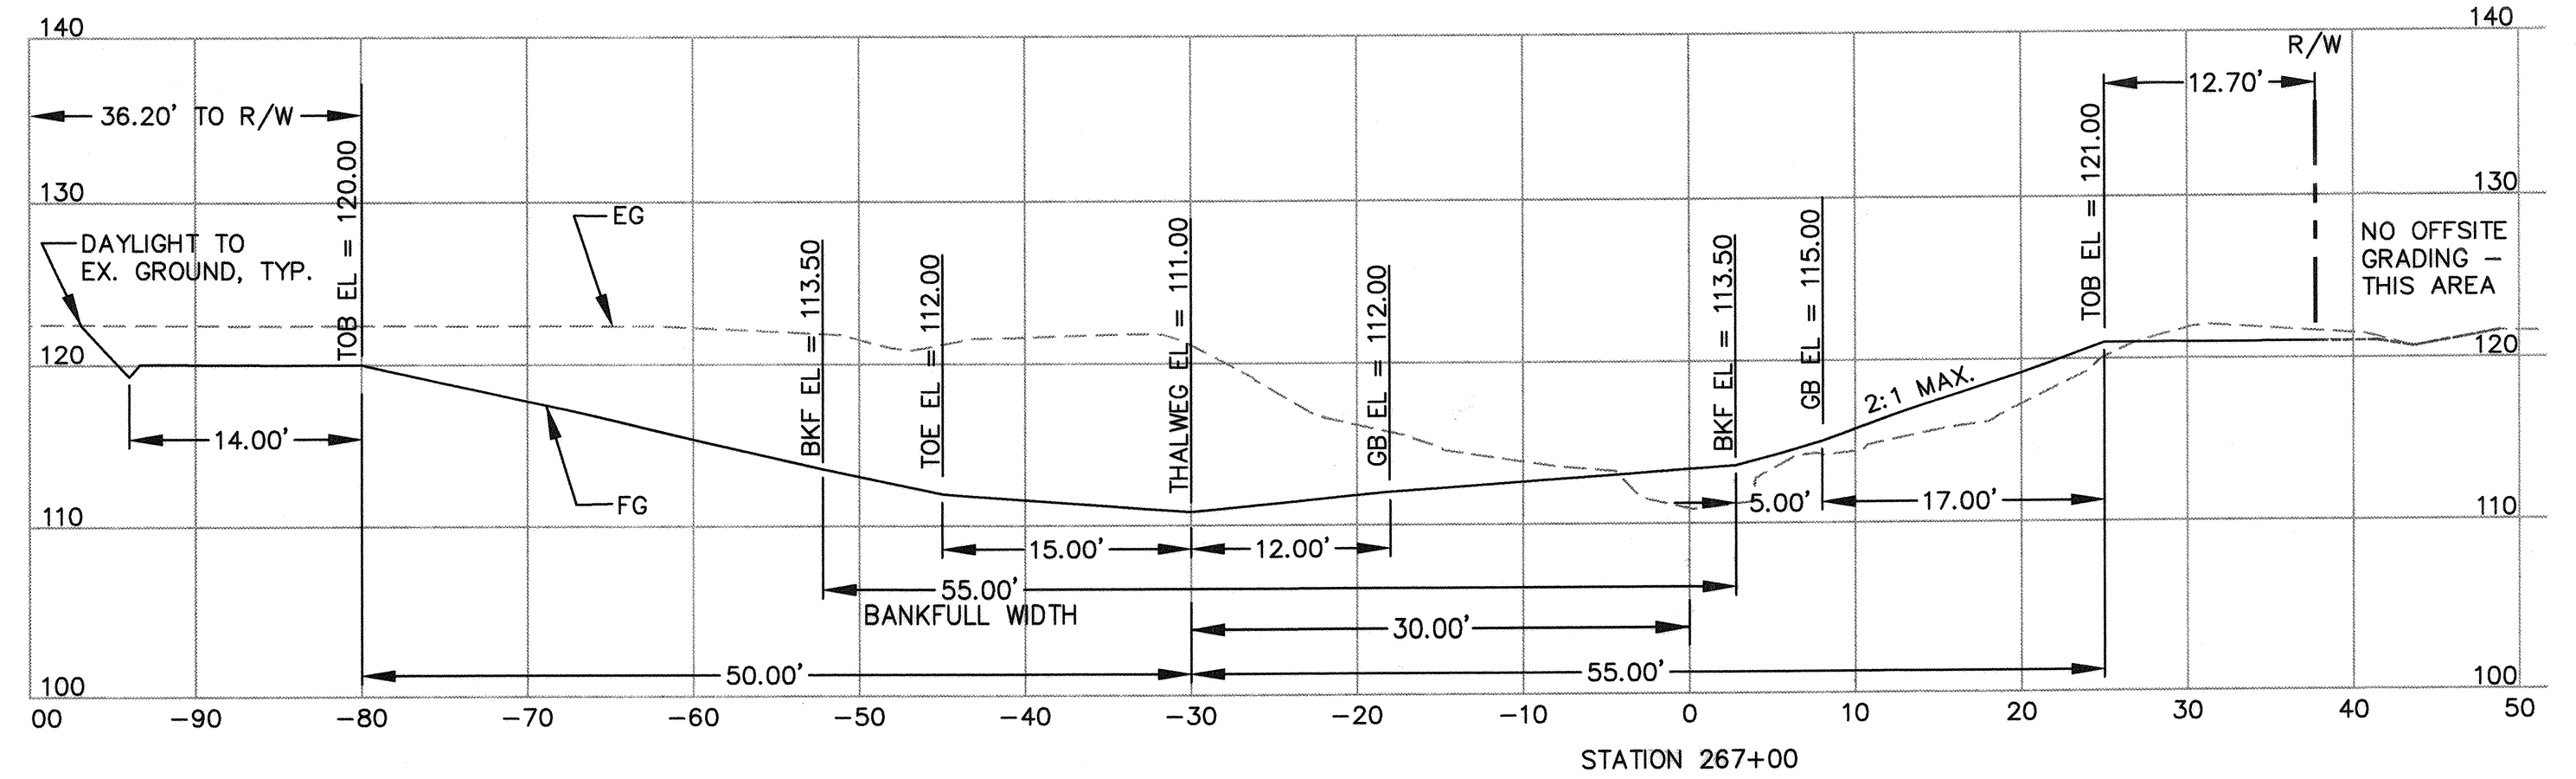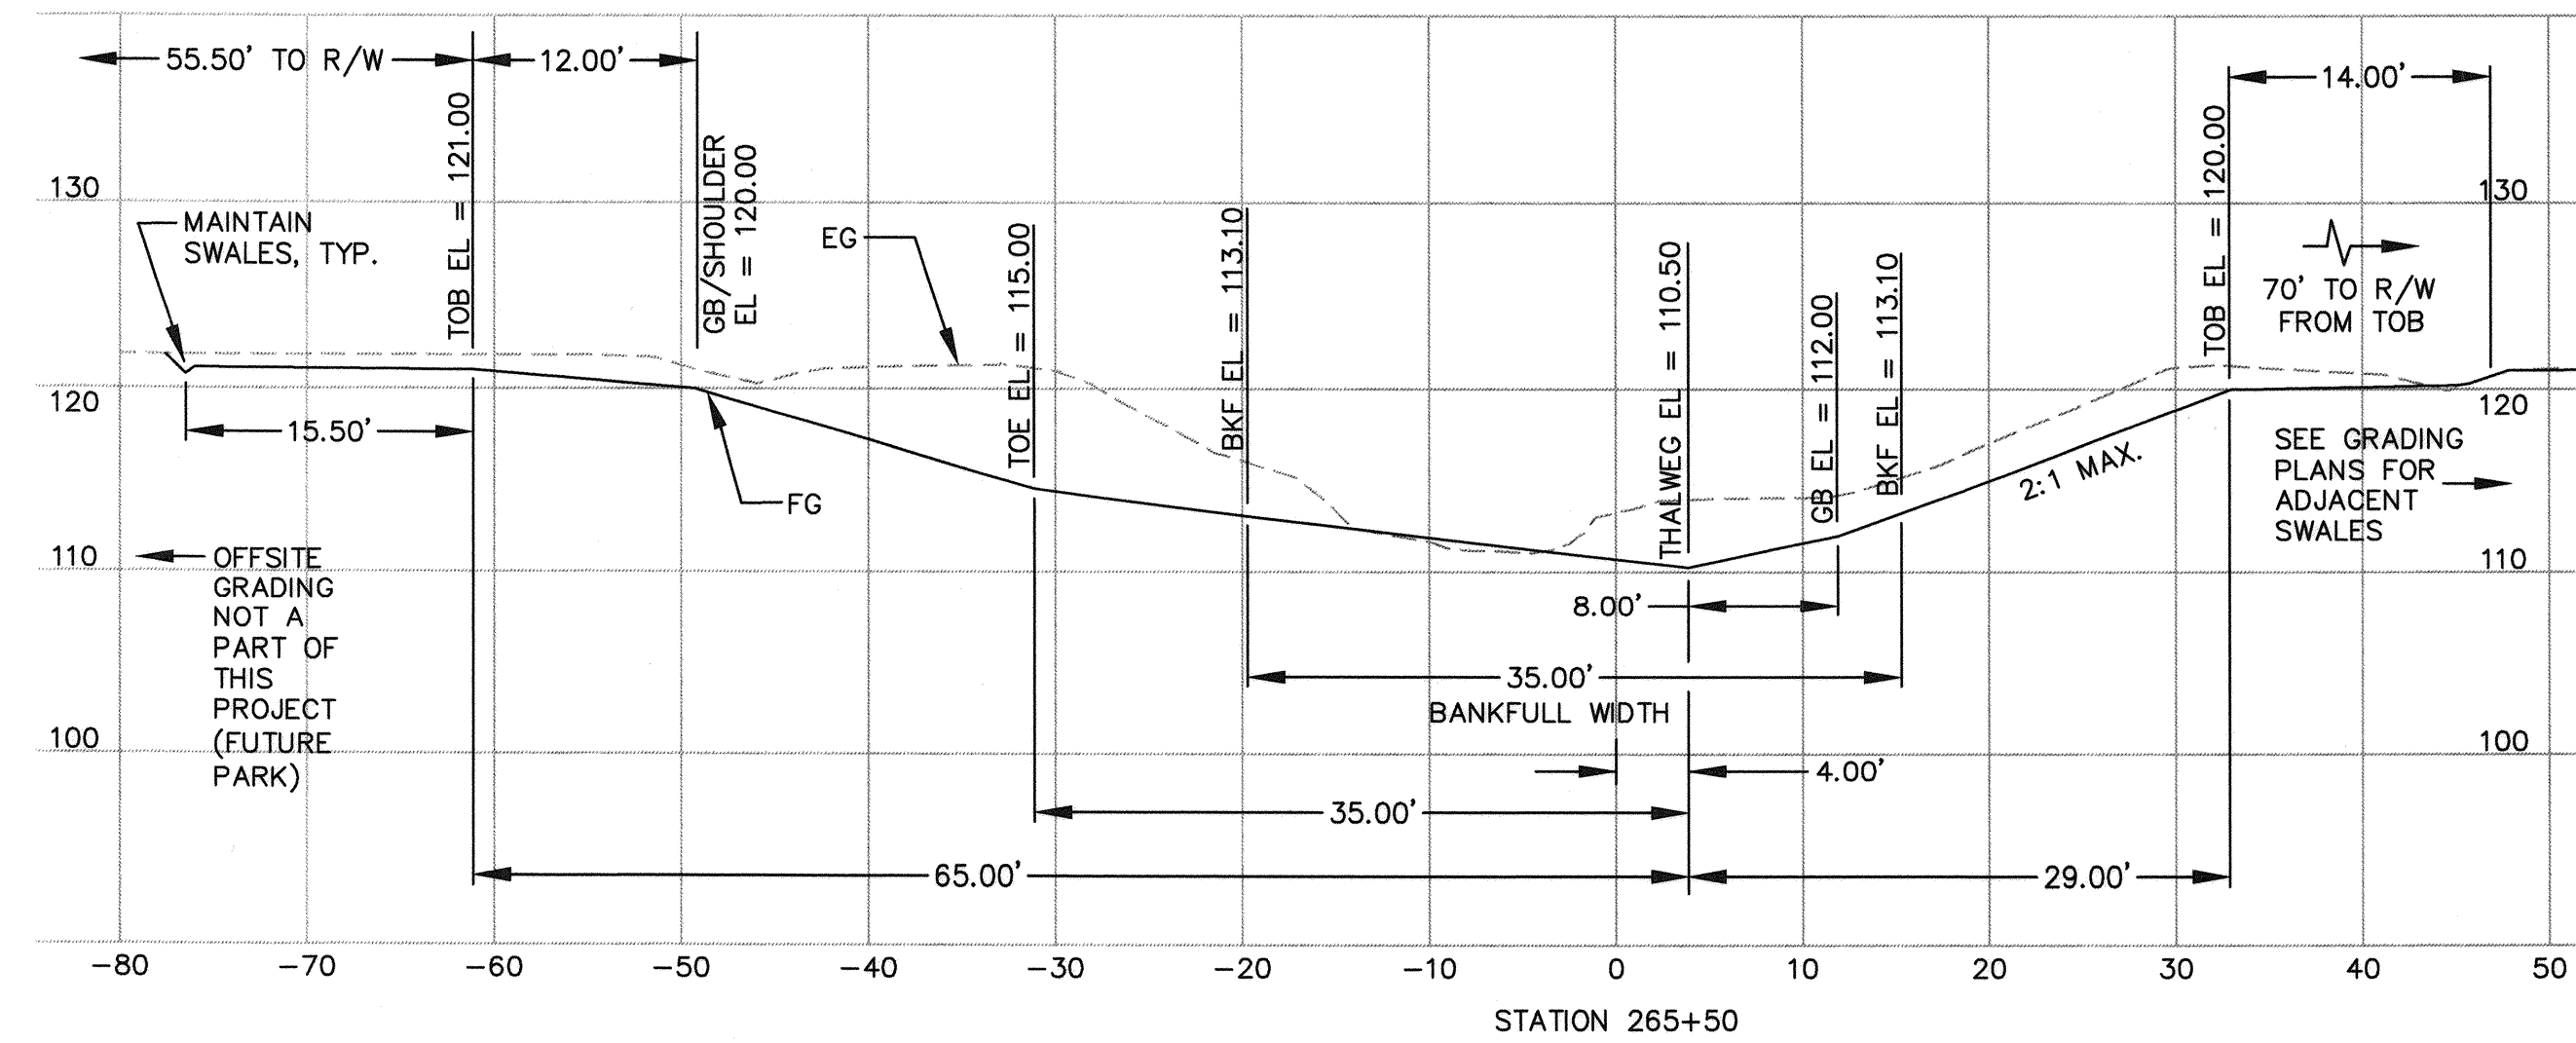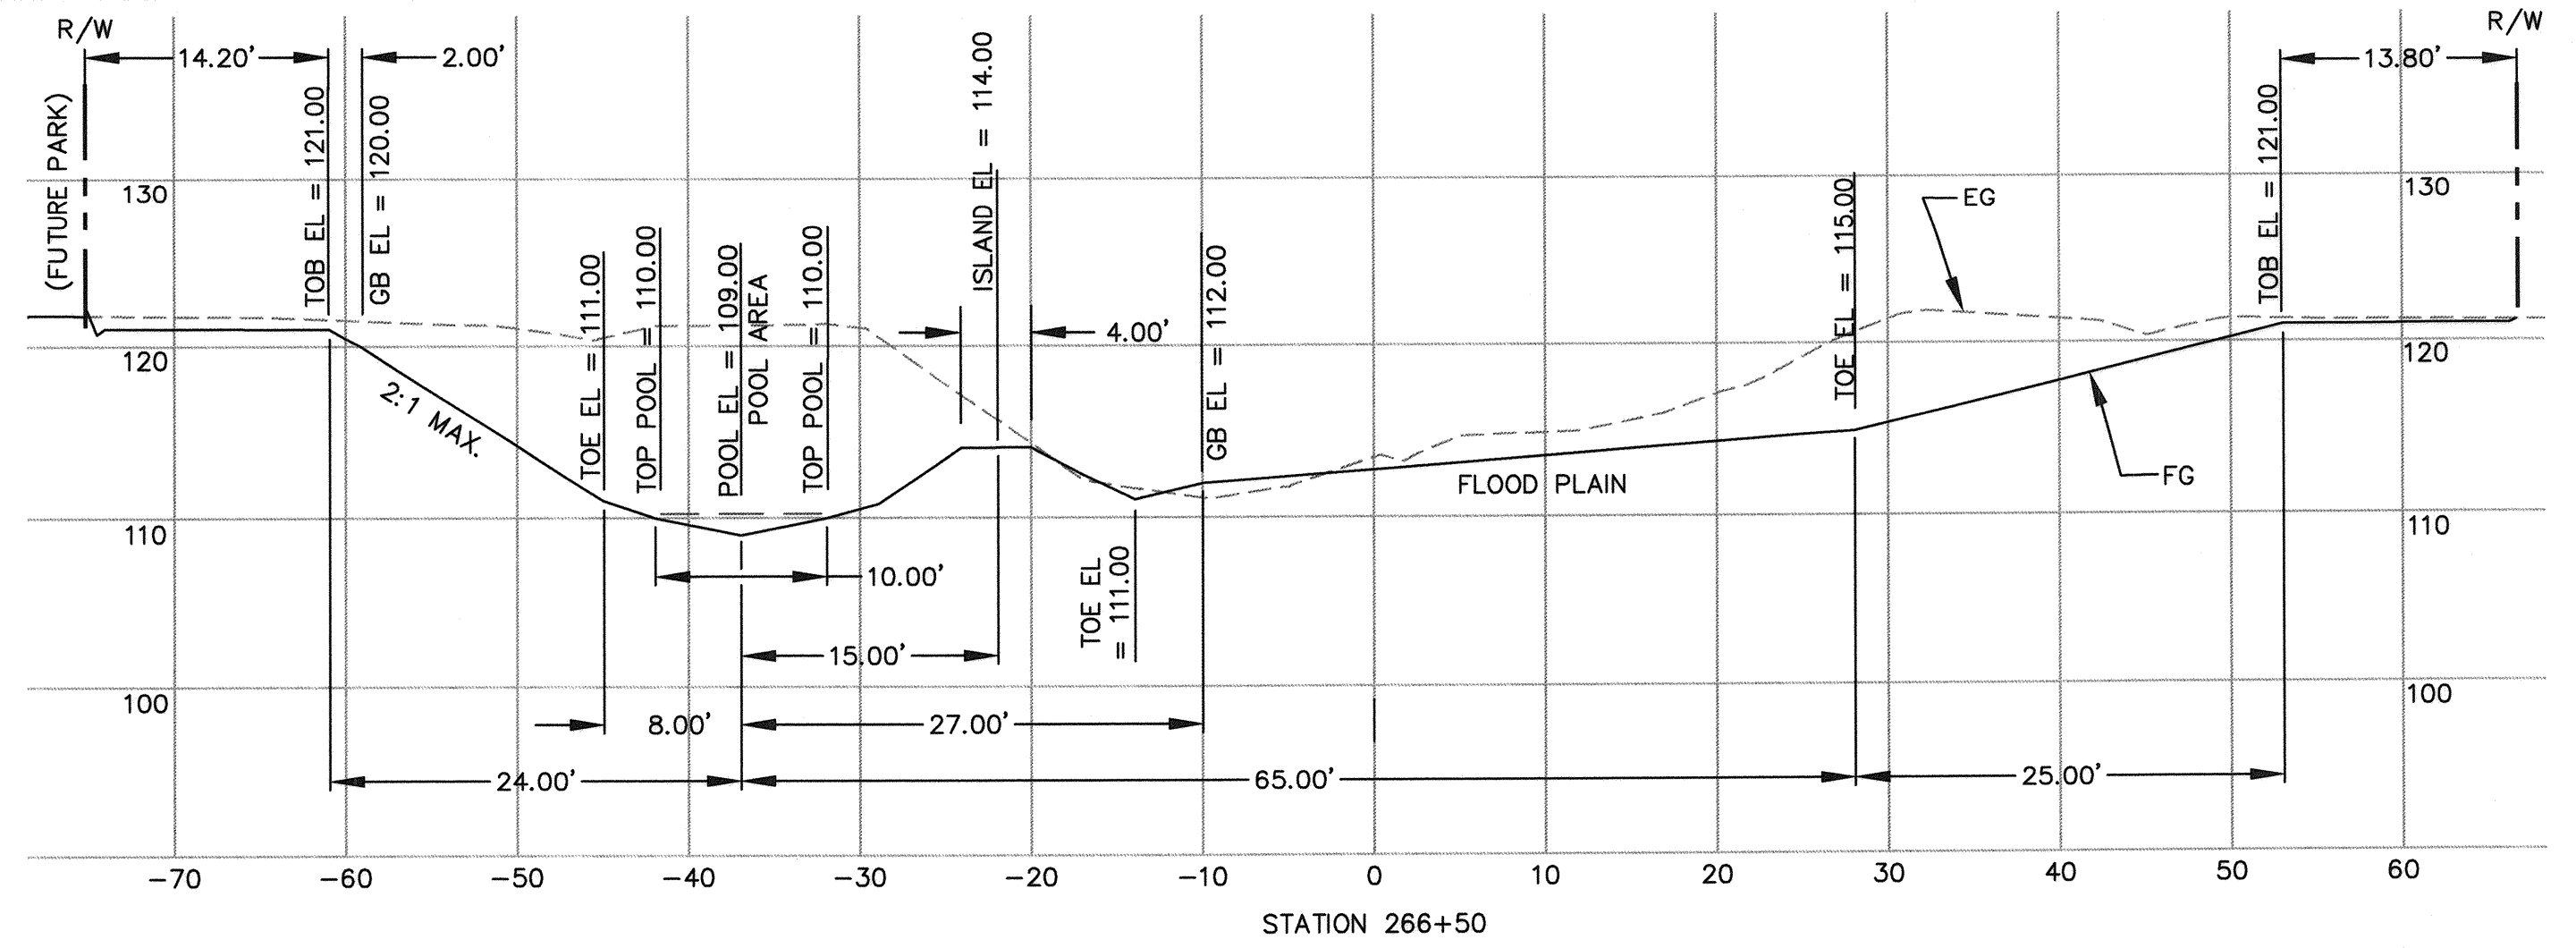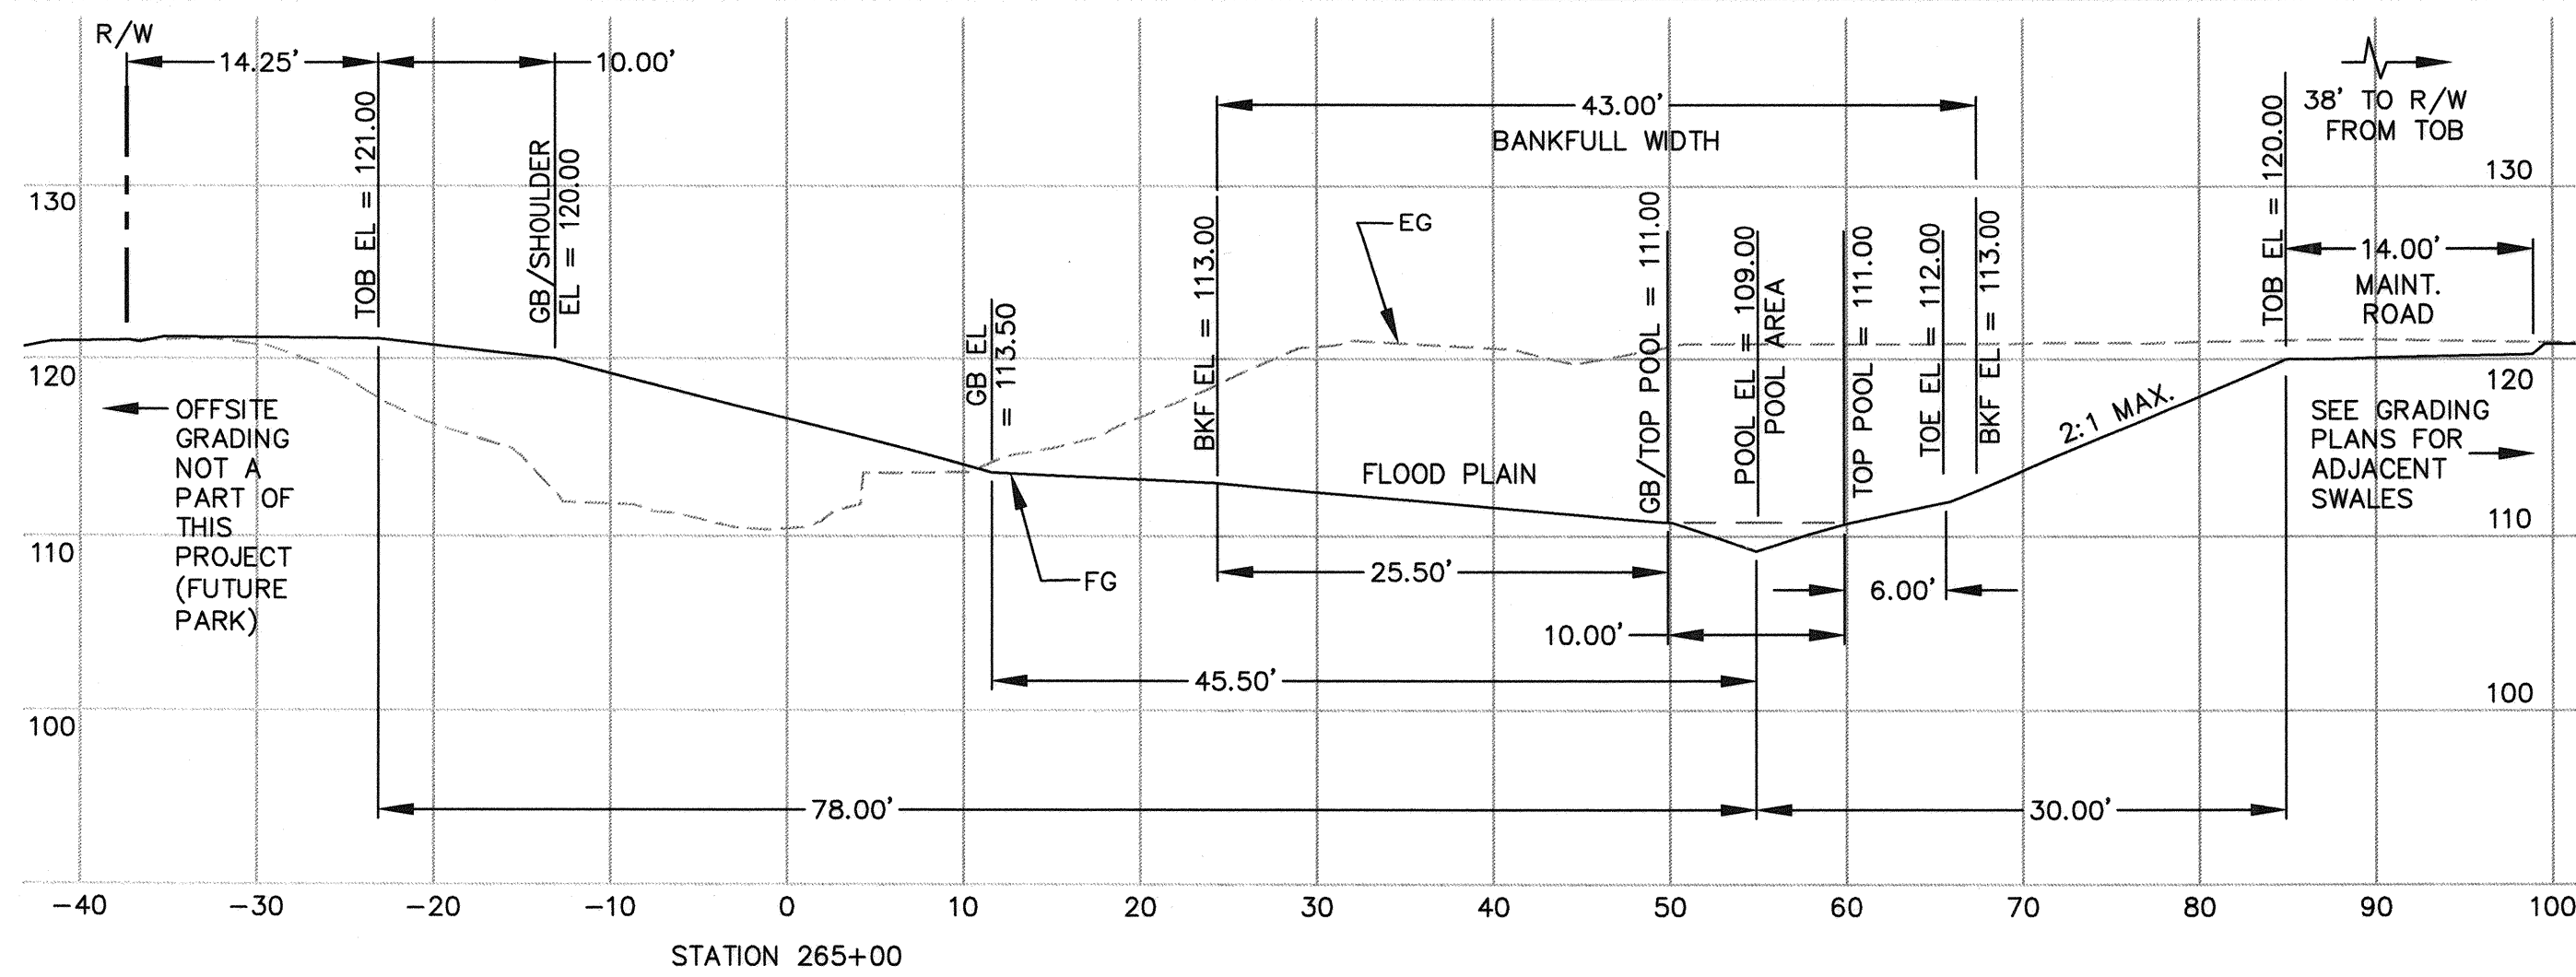

NOTES


- TOPOGRAPHIC INFORMATION BY CITY OF SANTA ROSA.
- ALIGNMENT AND STATION BASED ON EXISTING CHANNEL RIGHT OF WAY MAP FROM SONOMA WATER: "LAGUNA-MARK WEST ZONE 1A COLGAN CHANNEL IMPROVEMENTS", DRAWING NUMBER I-4091/000-104.7.

SCALE:
HORZ. 1" = 10'
VERT 1" = 10'



LEGEND

- EXISTING GRADE (EG)
- PROPOSED FINISHED GRADE (FG)

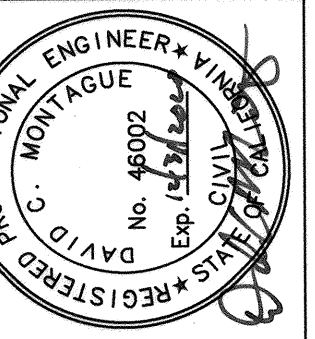




City of
Santa Rosa

NO.	DATE	REVISION	BY

SCALE: As Shown	DATE: FEBRUARY 2020	CHK BY: GJD
DWN BY: GL	APPROVED: Deputy Director - Engineering	By: <i>Lori Urbaneck</i>
		Date: 3/3/2020

City of Santa Rosa
**LOWER COLGAN CREEK RESTORATION
- PHASE 2**
**SECTIONS
STA 265+00 TO STA 267+50**

CONTRACT NO. C01924
SHEET 15 OF 29
FILE NO. 2019-0028

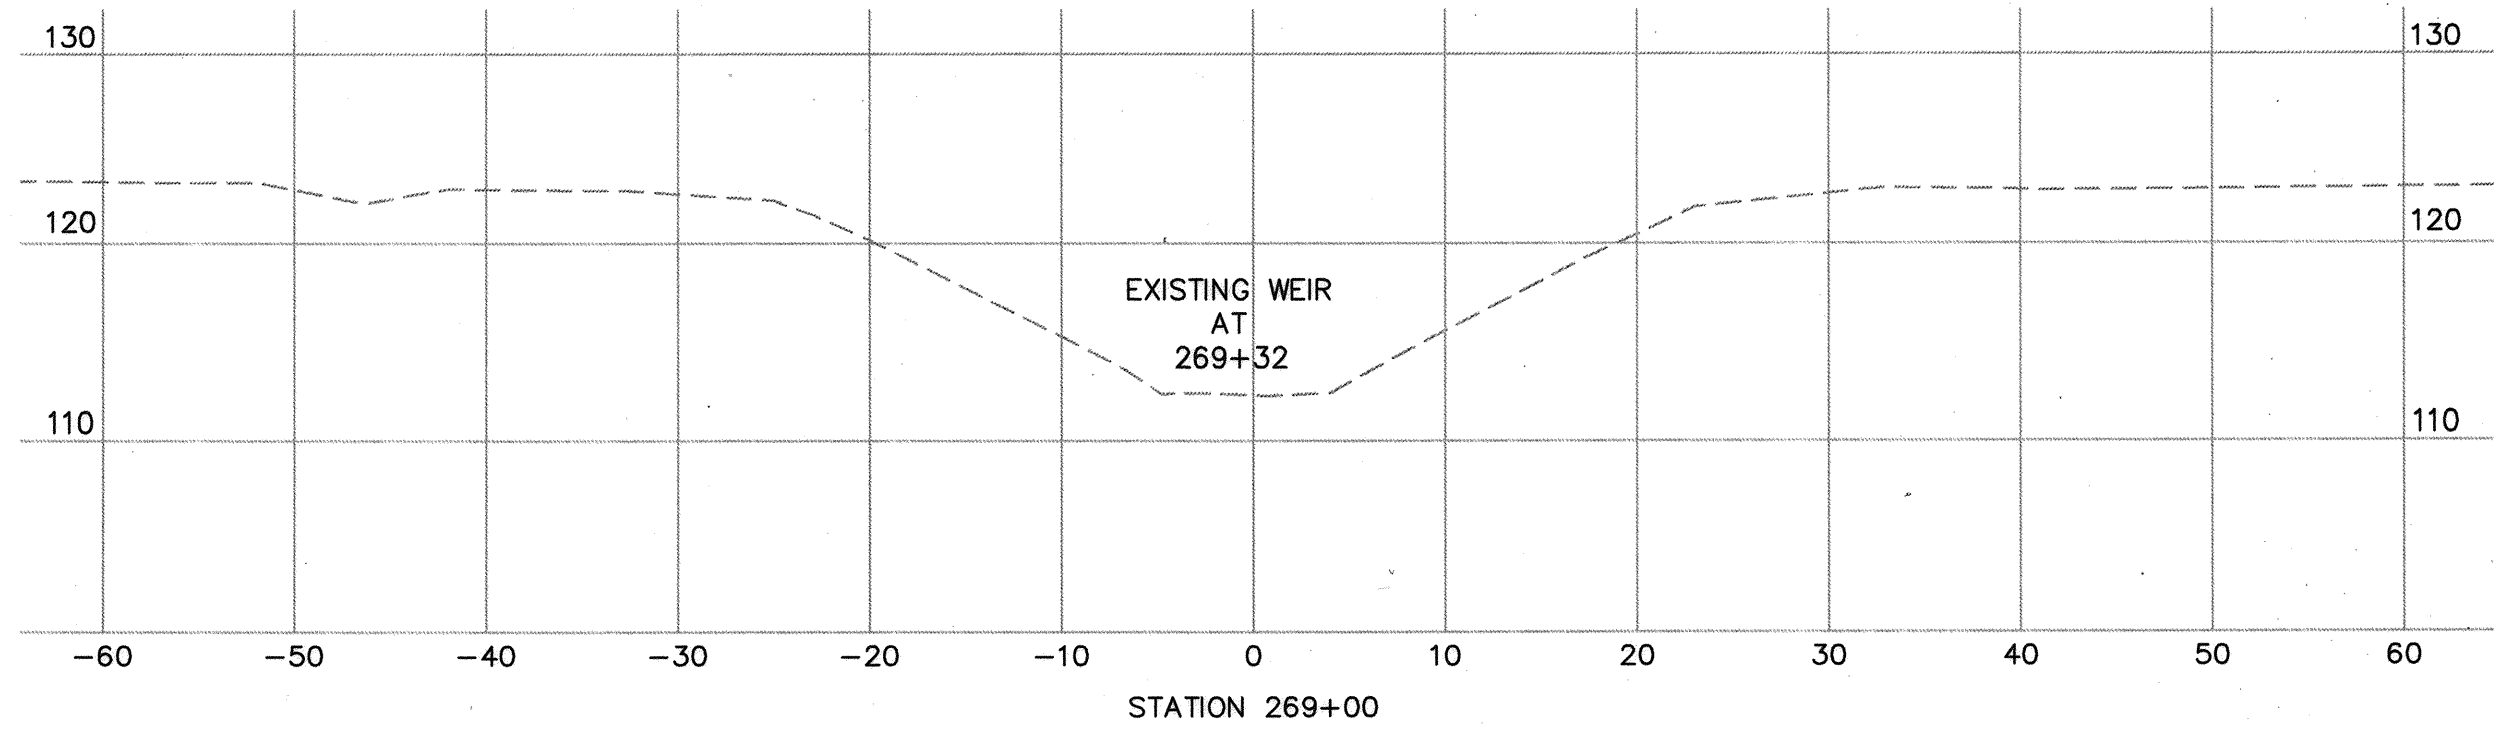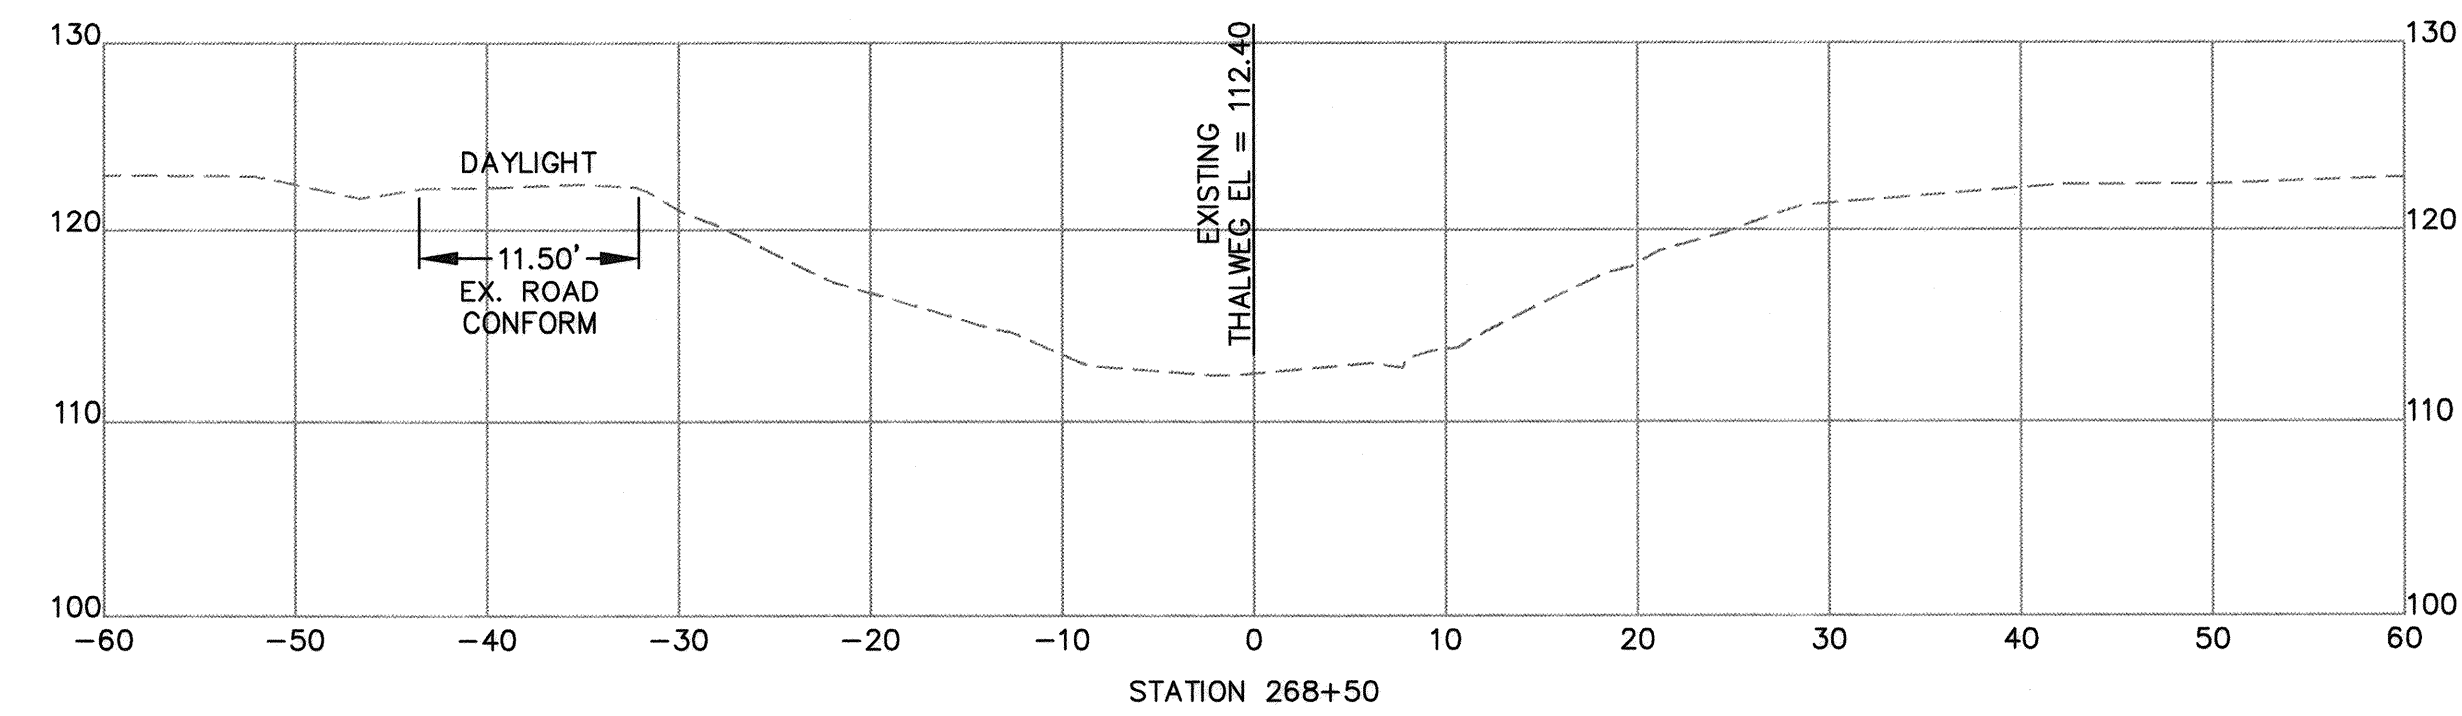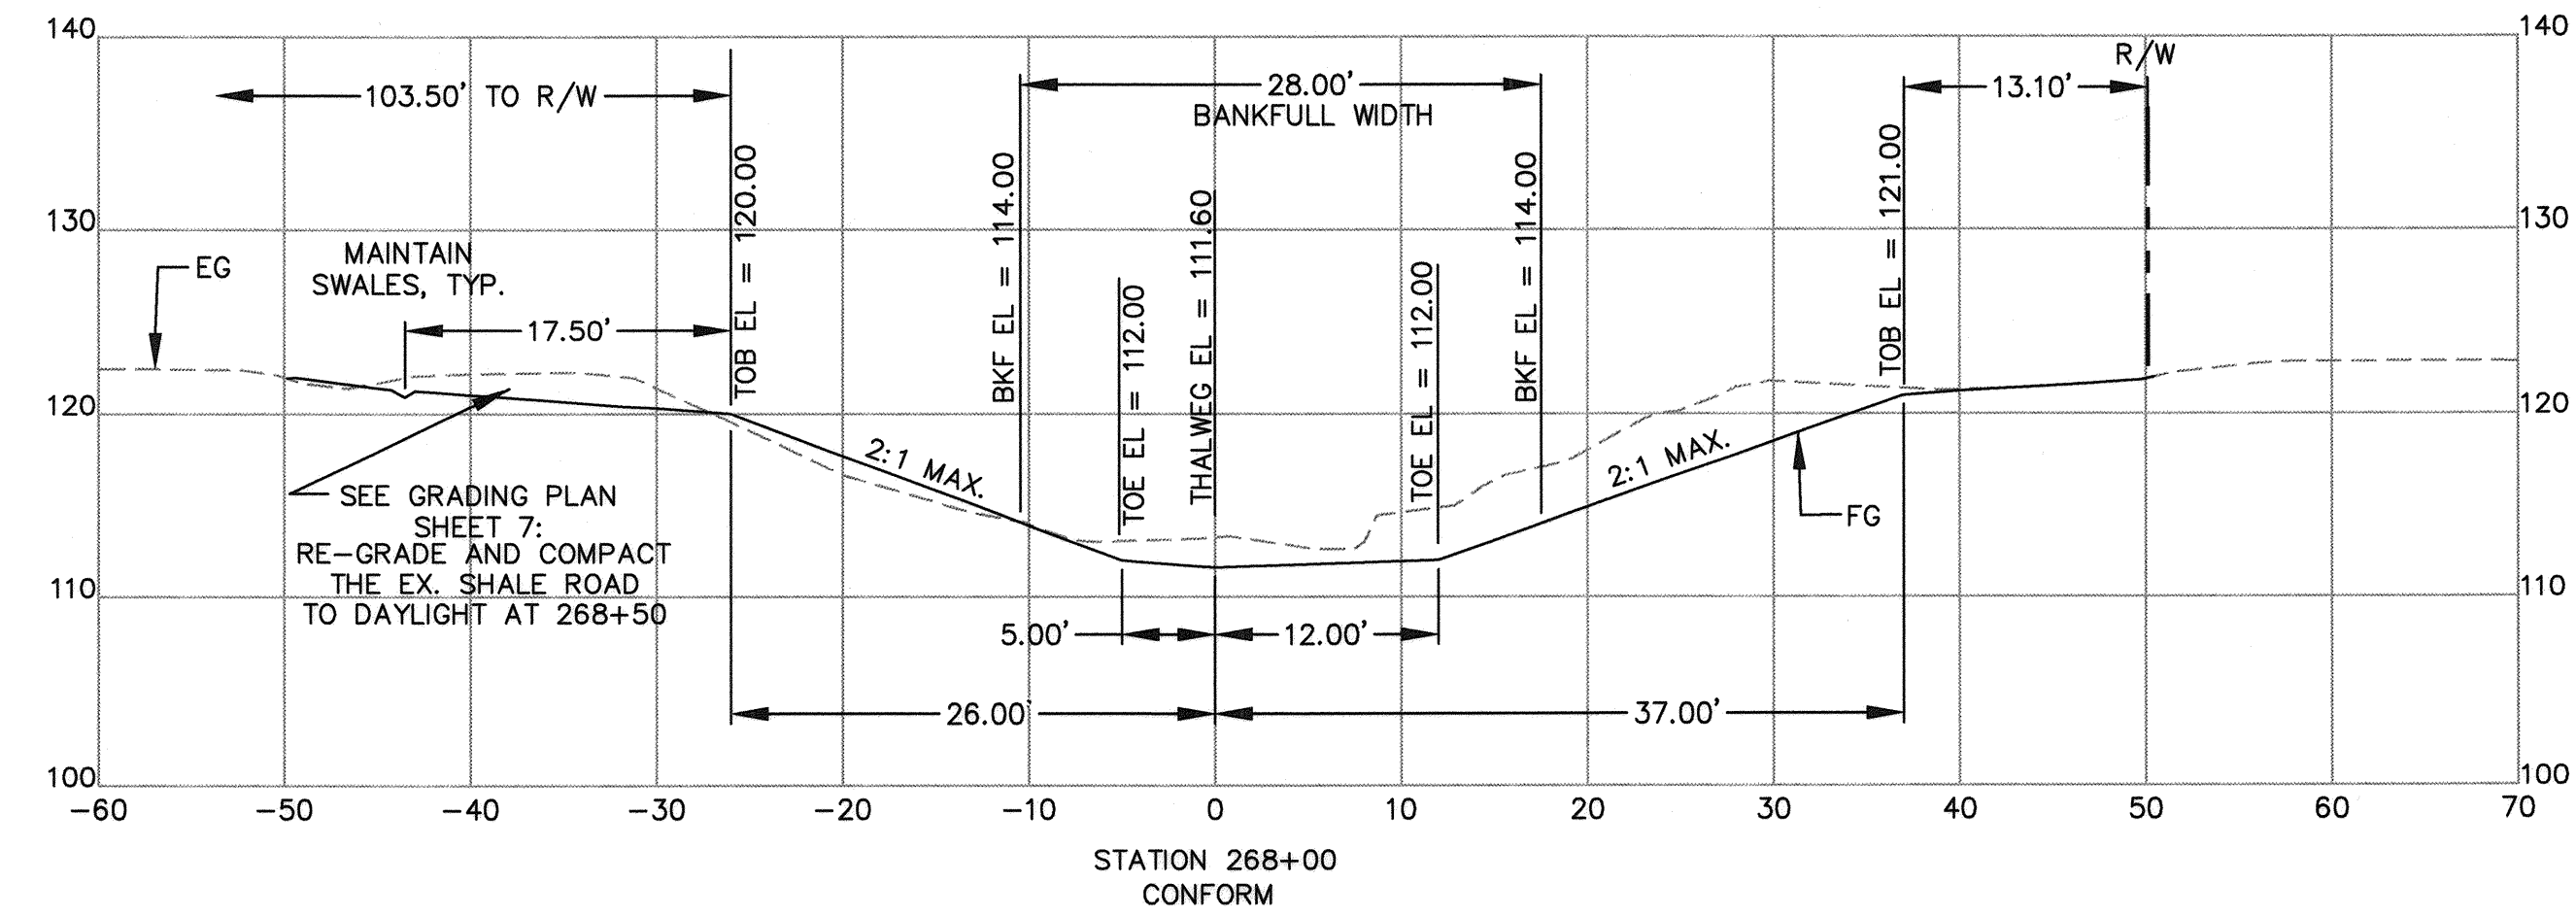

NOTES


- TOPOGRAPHIC INFORMATION BY CITY OF SANTA ROSA.
- ALIGNMENT AND STATION BASED ON EXISTING CHANNEL RIGHT OF WAY MAP FROM SONOMA WATER: "LAGUNA-MARK WEST ZONE 1A COLGAN CHANNEL IMPROVEMENTS", DRAWING NUMBER i-4091/000-104.7.

SCALE:
HORZ. 1" = 10'
VERT 1" = 10'



LEGEND

- EXISTING GRADE (EG)
————— PROPOSED FINISHED GRADE (FG)

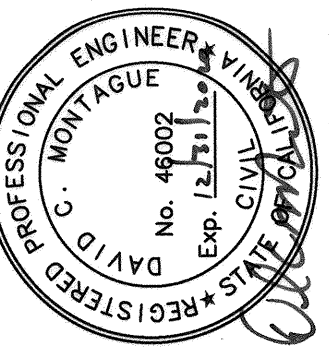


City of
Santa Rosa

NO.	DATE	REVISION	BY

SCALE:	As Shown	DATE: FEBRUARY 2020
DWN BY:	GL	CHK BY: GJD
By	<i>Lori Urbanek</i>	APPROVED: Deputy Director - Engineering Date 2/13/2020

City of Santa Rosa	CONTRACT NO. C01924
LOWER COLGAN CREEK RESTORATION - PHASE 2	SHEET 16 OF 29
SECTIONS STA 268+00 TO STA 269+00	FILE NO. 2019-0028

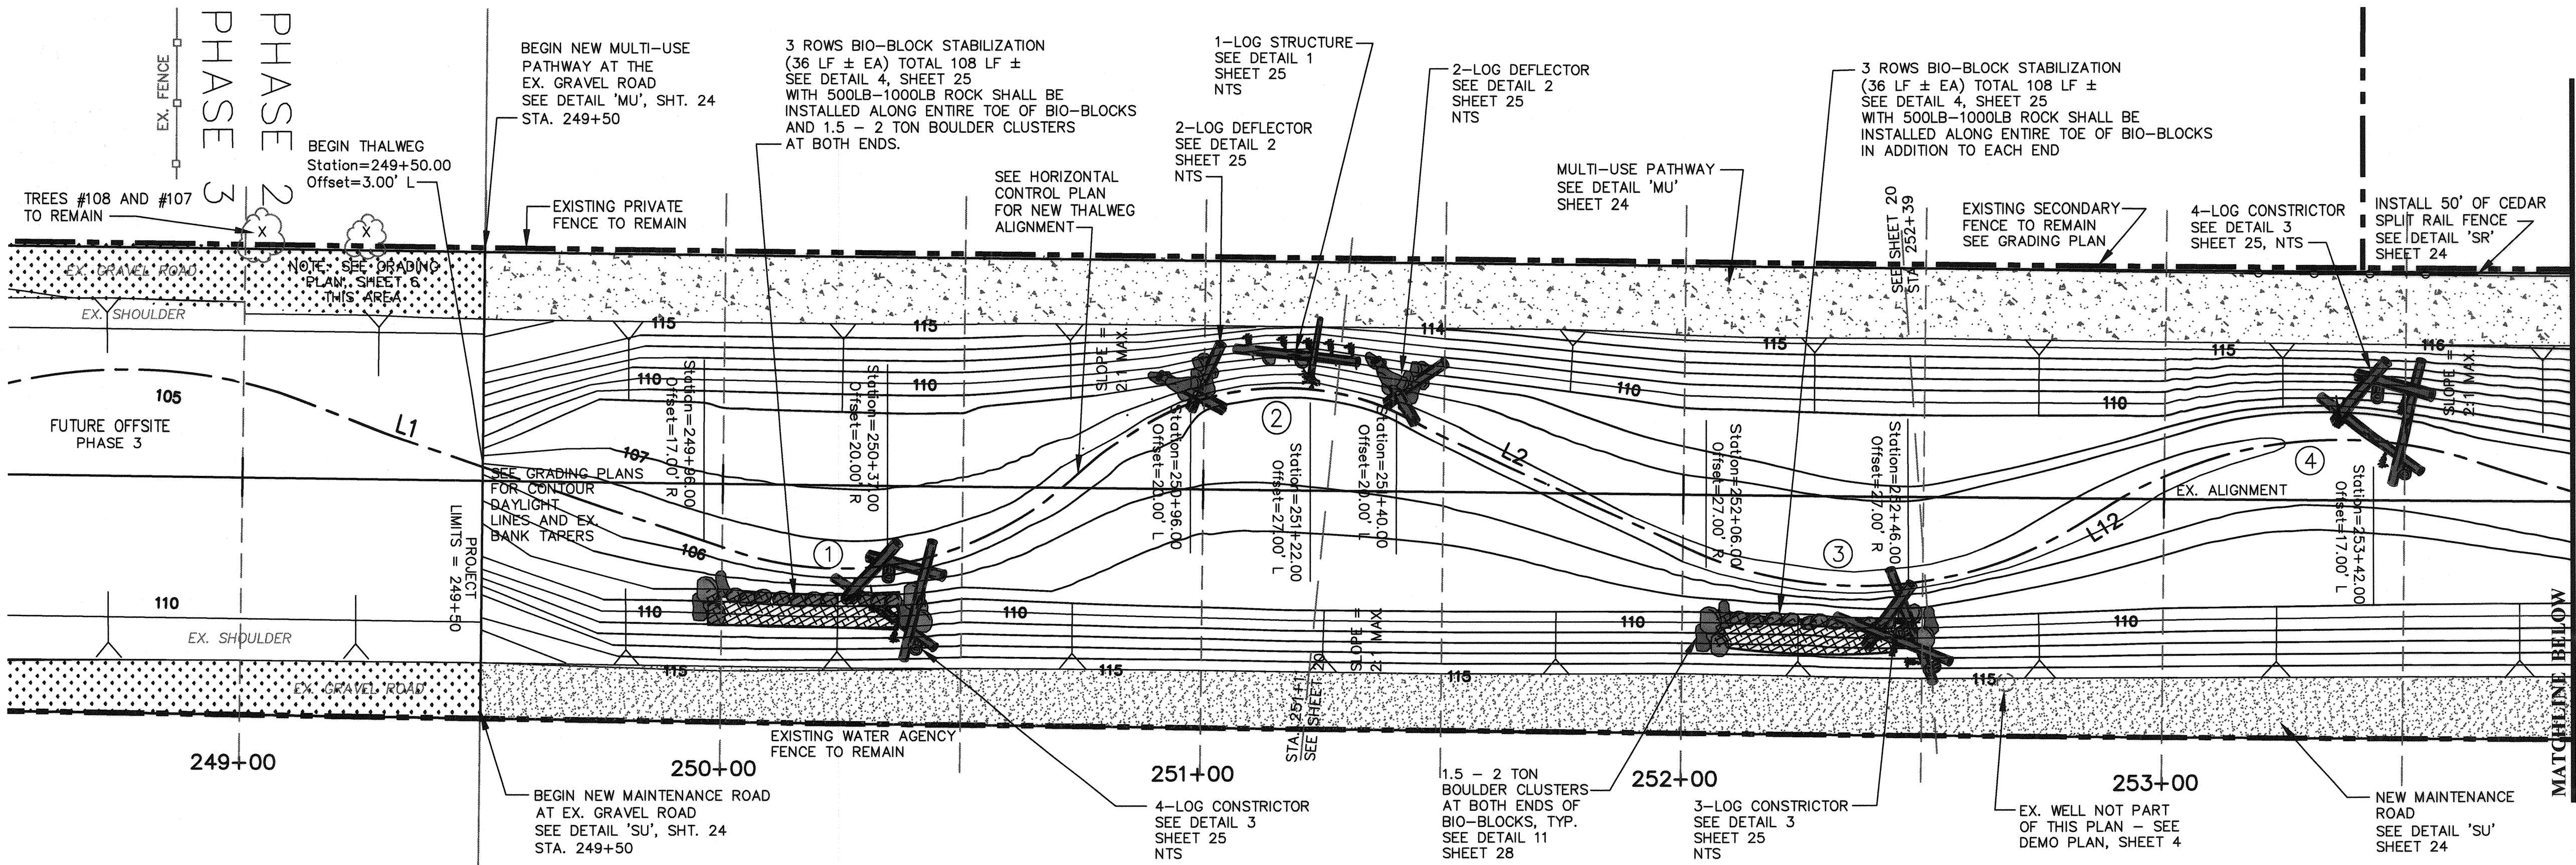


THALWEG LINE DATA:

L1	96.87'	N18° 50' 15"E
L2	64.41'	N25° 00' 36"E
L3	90.88'	N18° 12' 59"E
L4	109.45'	N15° 23' 10"W
L5	91.75'	N48° 26' 38"E
L6	91.55'	N05° 57' 54"W

THALWEG CURVE DATA:

Curve #	Length	Radius	Delta
①	77.67'	70.29'	63°18'25"
②	73.99'	61.96'	68°25'02"
③	86.84'	85.02'	58°31'06"
④	80.15'	89.03'	51°34'55"
⑤	65.16'	111.09'	33°36'12"
⑥	89.66'	80.48'	63°49'48"
⑦	59.09'	62.23'	54°24'32"




ALL DISTANCES/LENGTHS SHOWN HEREON THE DATA TABLES ARE IN FEET AND DECIMALS THEREOF.

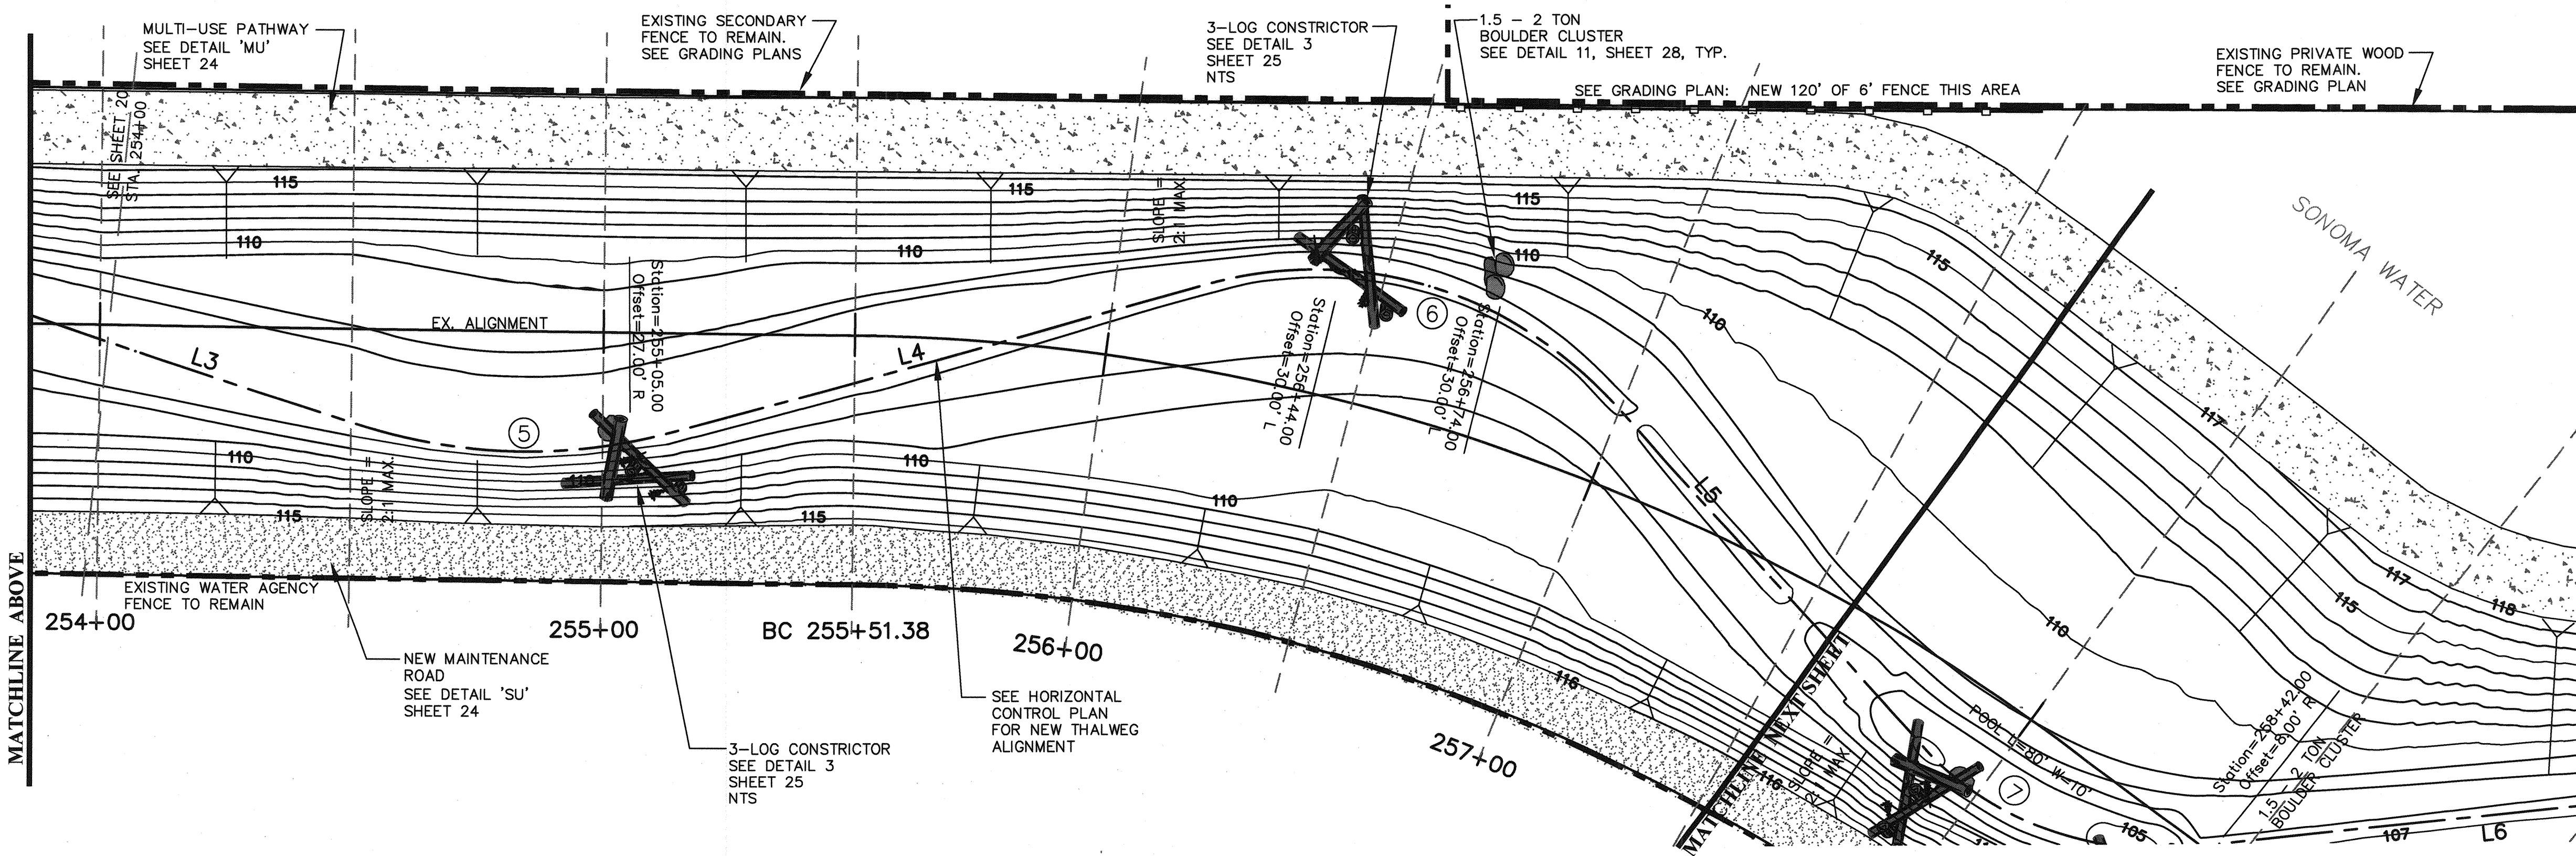

NOTES

- SEE SHEETS 25-29 FOR ADDITIONAL PLACEMENT OF NEW STRUCTURES AND DIMENSIONS.
- SEE SHEETS 23-24 FOR ROAD SECTIONS & DETAILS.
- FOR SPLIT RAIL FENCE, SEE SPECIFICATIONS AND SHEET 24, FOR TYPE AND DIMENSIONS.
- THALWEG ALIGNMENT DATA SHOWN ON THESE DATA TABLES PER HYDRAULIC ENGINEER DESIGN.
- RIGHT OF WAY LINES AND PROPERTY LINES ARE SHOWN FOR REPRESENTATION ONLY, AND DO NOT CONSTITUTE AN ACTUAL PROPERTY BOUNDARY SURVEY.
- ALIGNMENT AND STATIONING DERIVED FROM EXISTING CHANNEL RIGHT OF WAY MAP FROM SONOMA WATER TITLED "LAGUNA-MARK WEST ZONE 1A COLGAN CHANNEL IMPROVEMENTS", UNDER DRAWING NUMBER I-4091/000-104.7
- DASHED LINES PERPENDICULAR TO THE SHOWN EX. ALIGNMENT REPRESENT THE GRADING CROSS SECTIONS ALONG THE EXISTING CHANNEL AND NEW THALWEG CORRIDOR AREA.


PLAN

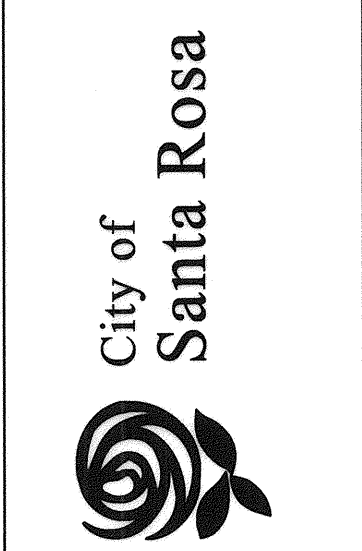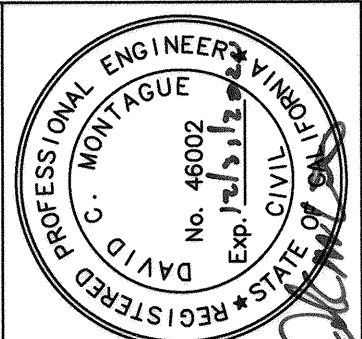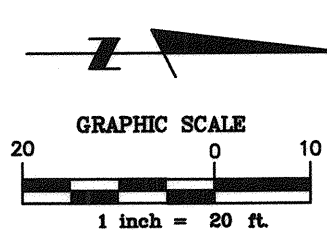

NO.	DATE	REVISION	BY

SCALE: As Shown
DATE: FEBRUARY 2020
DWN BY: GL
CHK BY: GJD
APPROVED: Deputy Director - Engineering
By: Lori Urbanek
Date: 3/13/2020

City of Santa Rosa
LOWER COLGAN CREEK RESTORATION - PHASE 2
CREEK DEVELOPMENT PLAN
CONTRACT NO. C01924
SHEET 17 OF 29
FILE NO. 2019-0028

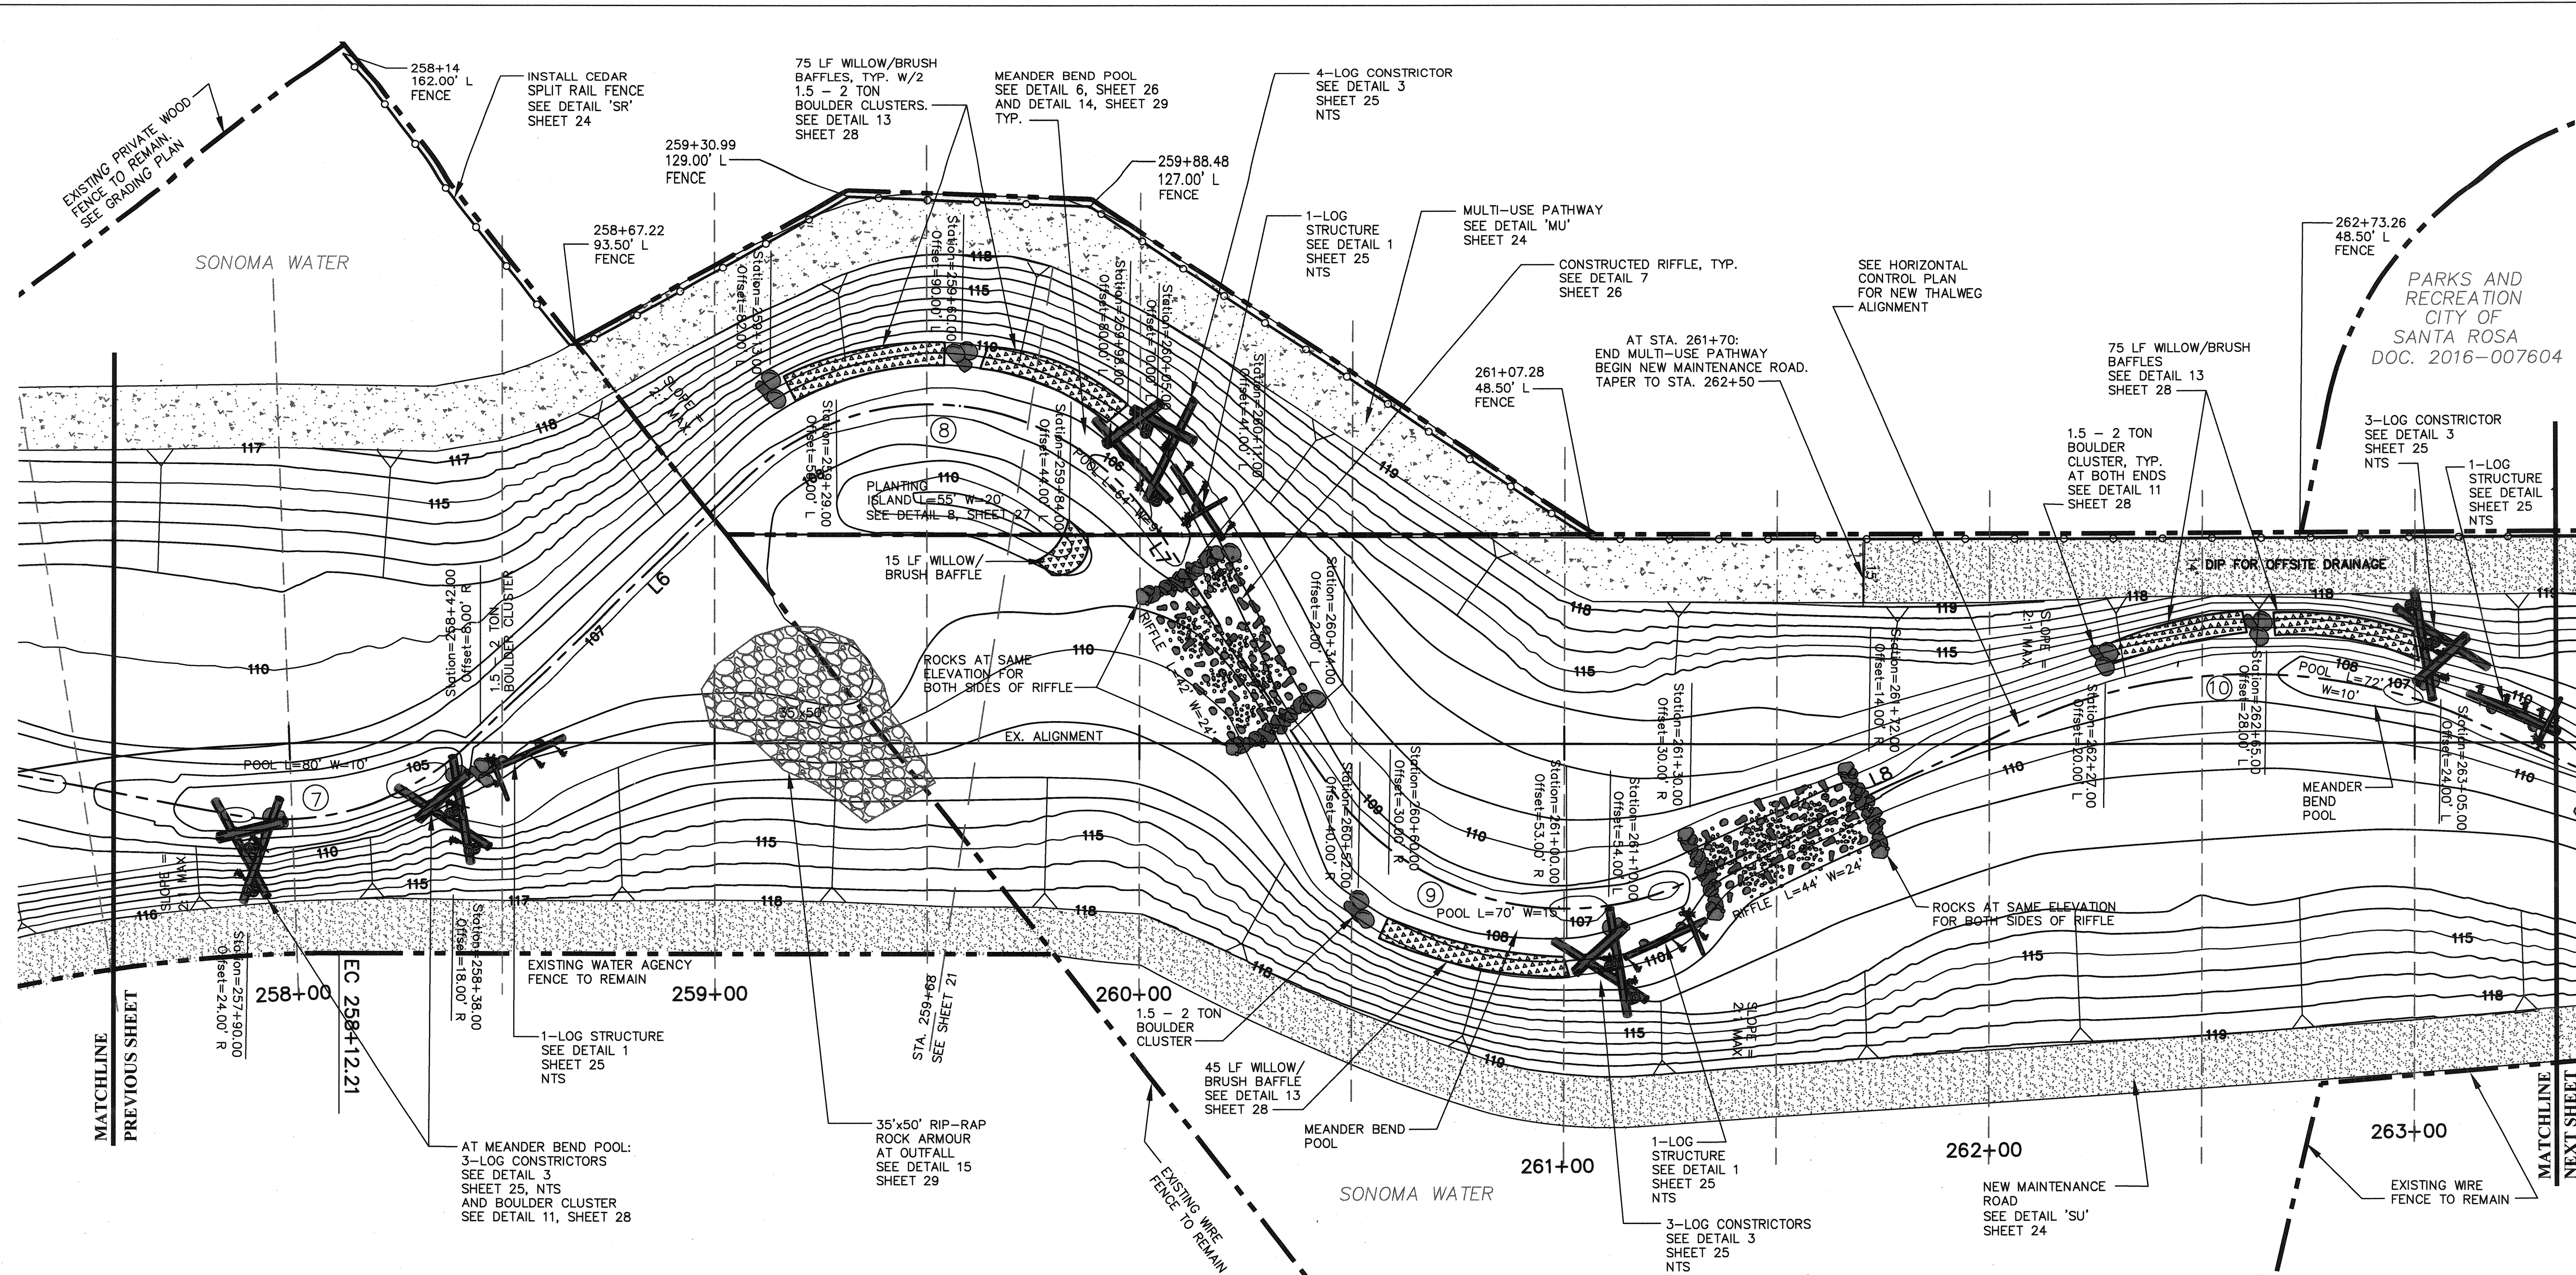

THALWEG CURVE DATA:

Curve #	Length	Radius	Delta
7	59.09'	62.23'	54°24'32"
8	110.66'	63.07'	100°31'35"
9	97.30'	67.99'	81°59'19"
10	110.37'	125.60'	50°21'00"
11	112.10'	94.73'	67°48'17"



THALWEG LINE DATA:

L6	91.55'	N05° 57' 54"W
L7	72.88'	S85° 26' 03"E
L8	85.61'	N12° 35' 03"E

NOTES

- SEE SHEETS 25-29 FOR ADDITIONAL PLACEMENT OF NEW STRUCTURES AND DIMENSIONS.
- SEE SHEETS 23-24 FOR ROAD SECTIONS & DETAILS.
- FOR SPLIT RAIL FENCE, SEE SPECIFICATIONS AND SHEET 24, FOR TYPE AND DIMENSIONS.
- THALWEG ALIGNMENT DATA SHOWN ON THESE DATA TABLES PER HYDRAULIC ENGINEER DESIGN.
- RIGHT OF WAY LINES AND PROPERTY LINES ARE SHOWN FOR REPRESENTATION ONLY, AND DO NOT CONSTITUTE AN ACTUAL PROPERTY BOUNDARY SURVEY.
- ALIGNMENT AND STATIONING DERIVED FROM EXISTING CHANNEL RIGHT OF WAY MAP FROM SONOMA WATER TITLED "LAGUNA-MARK WEST ZONE 1A COLGAN CHANNEL IMPROVEMENTS", UNDER DRAWING NUMBER I-4091/000-104.7
- DASHED LINES PERPENDICULAR TO THE SHOWN EX. ALIGNMENT REPRESENT THE GRADING CROSS SECTIONS ALONG THE EXISTING CHANNEL AND NEW THALWEG CORRIDOR AREA.


ALL DISTANCES/LENGTHS SHOWN HEREON THE DATA TABLES ARE IN FEET AND DECIMALS THEREOF.

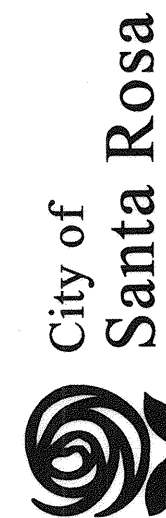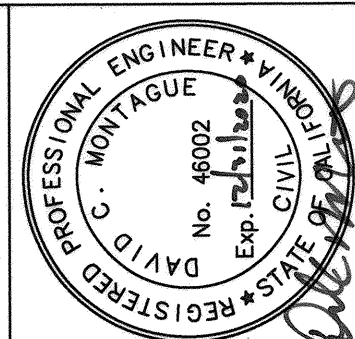

NO.	DATE	REVISION	BY

DATE: FEBRUARY 2020
 SCALE: As Shown
 DWN BY: CL
 CHK BY: GJD
 APPROVED: Deputy Director - Engineering
 By: *Lori Urbanek* Date: 3/1/22

City of Santa Rosa
LOWER COLGAN CREEK RESTORATION - PHASE 2
CREEK DEVELOPMENT PLAN
 CONTRACT NO. C01924
 SHEET 18 OF 29
 FILE NO. 2019-0028

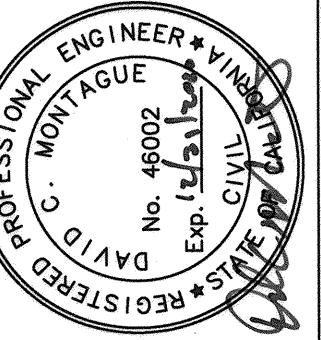


NO.	DATE	REVISION	BY

DATE: FEBRUARY 2020	CHK BY: GJD	By: Lori Urbanek
SCALE: As Shown	DWN BY: GL	APPROVED: Deputy Director - Engineering
		Date: 3/3/2022

City of Santa Rosa
**LOWER COLGAN CREEK RESTORATION
- PHASE 2**
CREEK DEVELOPMENT PLAN

CONTRACT NO.
C01924
SHEET 19 OF 29
FILE NO. 2019-0028

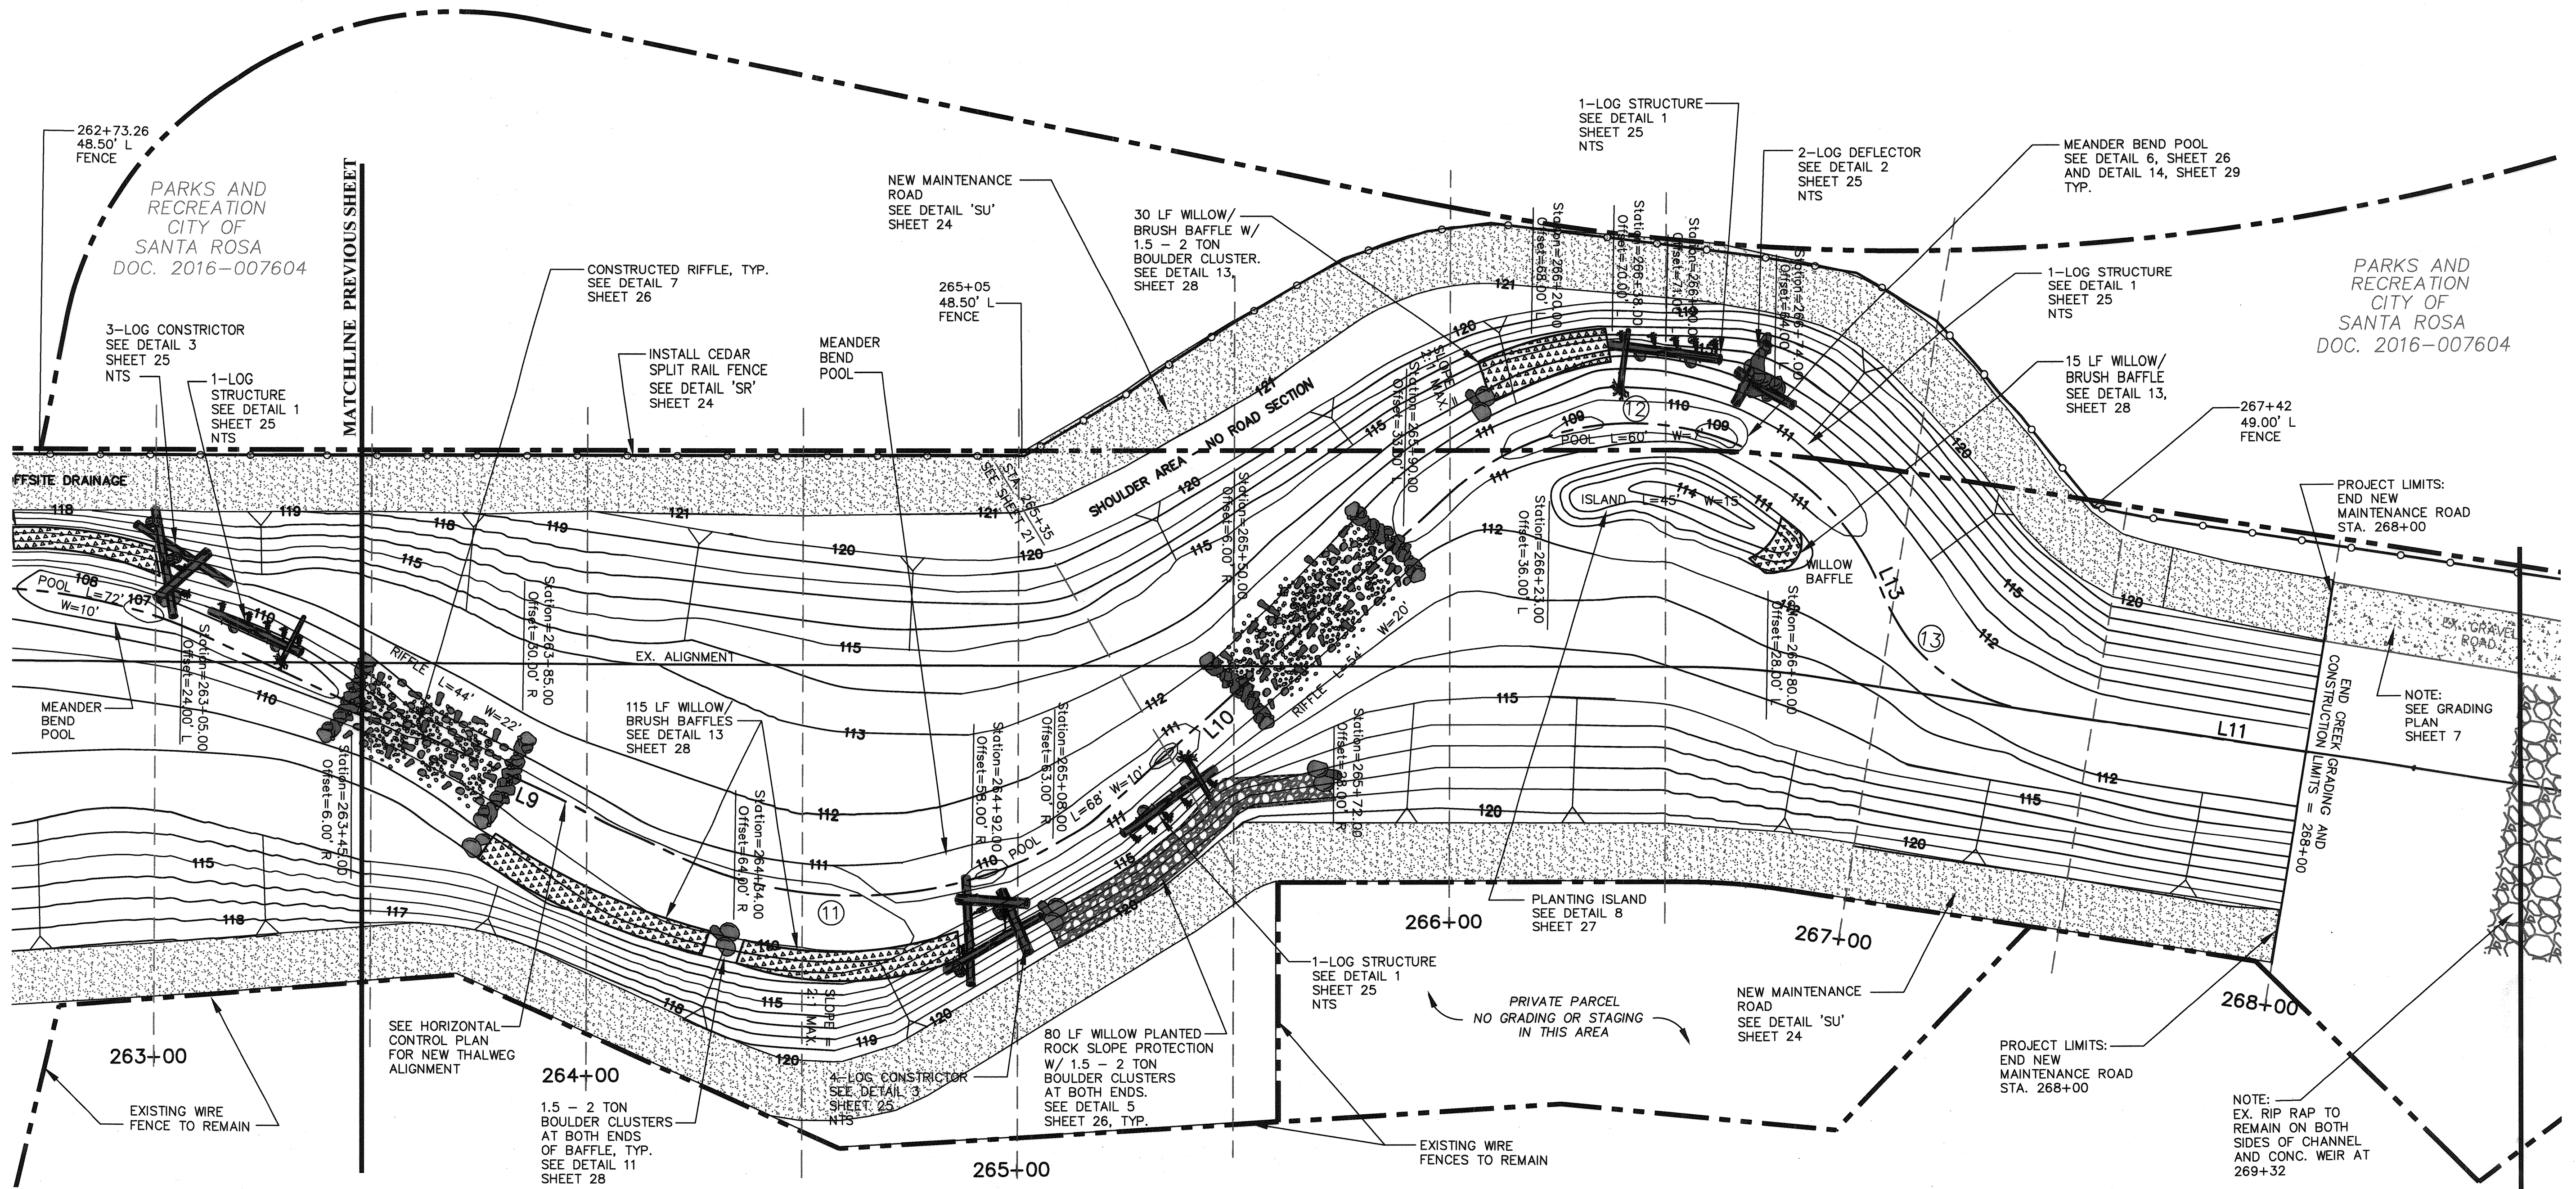

PLAN

**THALWEG
CURVE DATA:**

Curve #	Length	Radius	Delta
(10)	110.37'	125.60'	50°21'00"
(11)	112.10'	94.73'	67°48'17"
(12)	116.03'	62.00'	107°13'48"
(13)	45.06'	44.95'	57°26'25"



**THALWEG
LINE DATA:**




L9	119.64'	N62° 56' 04"E
L10	102.81'	N04° 52' 22"W
L11	64.87'	N47° 12' 43"E
L13	4.03'	S75° 20' 52"E

ALL DISTANCES/LENGTHS SHOWN HEREON THE DATA
TABLES ARE IN FEET AND DECIMALS THEREOF.

NOTES

- SEE SHEETS 25-29 FOR ADDITIONAL PLACEMENT OF NEW STRUCTURES AND DIMENSIONS.
- SEE SHEETS 23-24 FOR ROAD SECTIONS & DETAILS.
- FOR SPLIT RAIL FENCE, SEE SPECIFICATIONS AND SHEET 24, FOR TYPE AND DIMENSIONS.
- THALWEG ALIGNMENT DATA SHOWN ON THESE DATA TABLES PER HYDRAULIC ENGINEER DESIGN.
- RIGHT OF WAY LINES AND PROPERTY LINES ARE SHOWN FOR REPRESENTATION ONLY, AND DO NOT CONSTITUTE AN ACTUAL PROPERTY BOUNDARY SURVEY.
- ALIGNMENT AND STATIONING DERIVED FROM EXISTING CHANNEL RIGHT OF WAY MAP FROM SONOMA WATER TITLED "LAGUNA-MARK WEST ZONE 1A COLGAN CHANNEL IMPROVEMENTS", UNDER DRAWING NUMBER I-4091/000-104.7
- DASHED LINES PERPENDICULAR TO THE SHOWN EX. ALIGNMENT REPRESENT THE GRADING CROSS SECTIONS ALONG THE EXISTING CHANNEL AND NEW THALWEG CORRIDOR AREA.

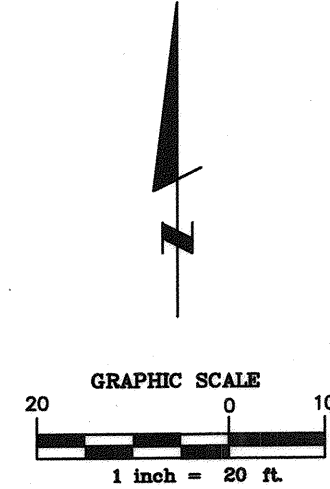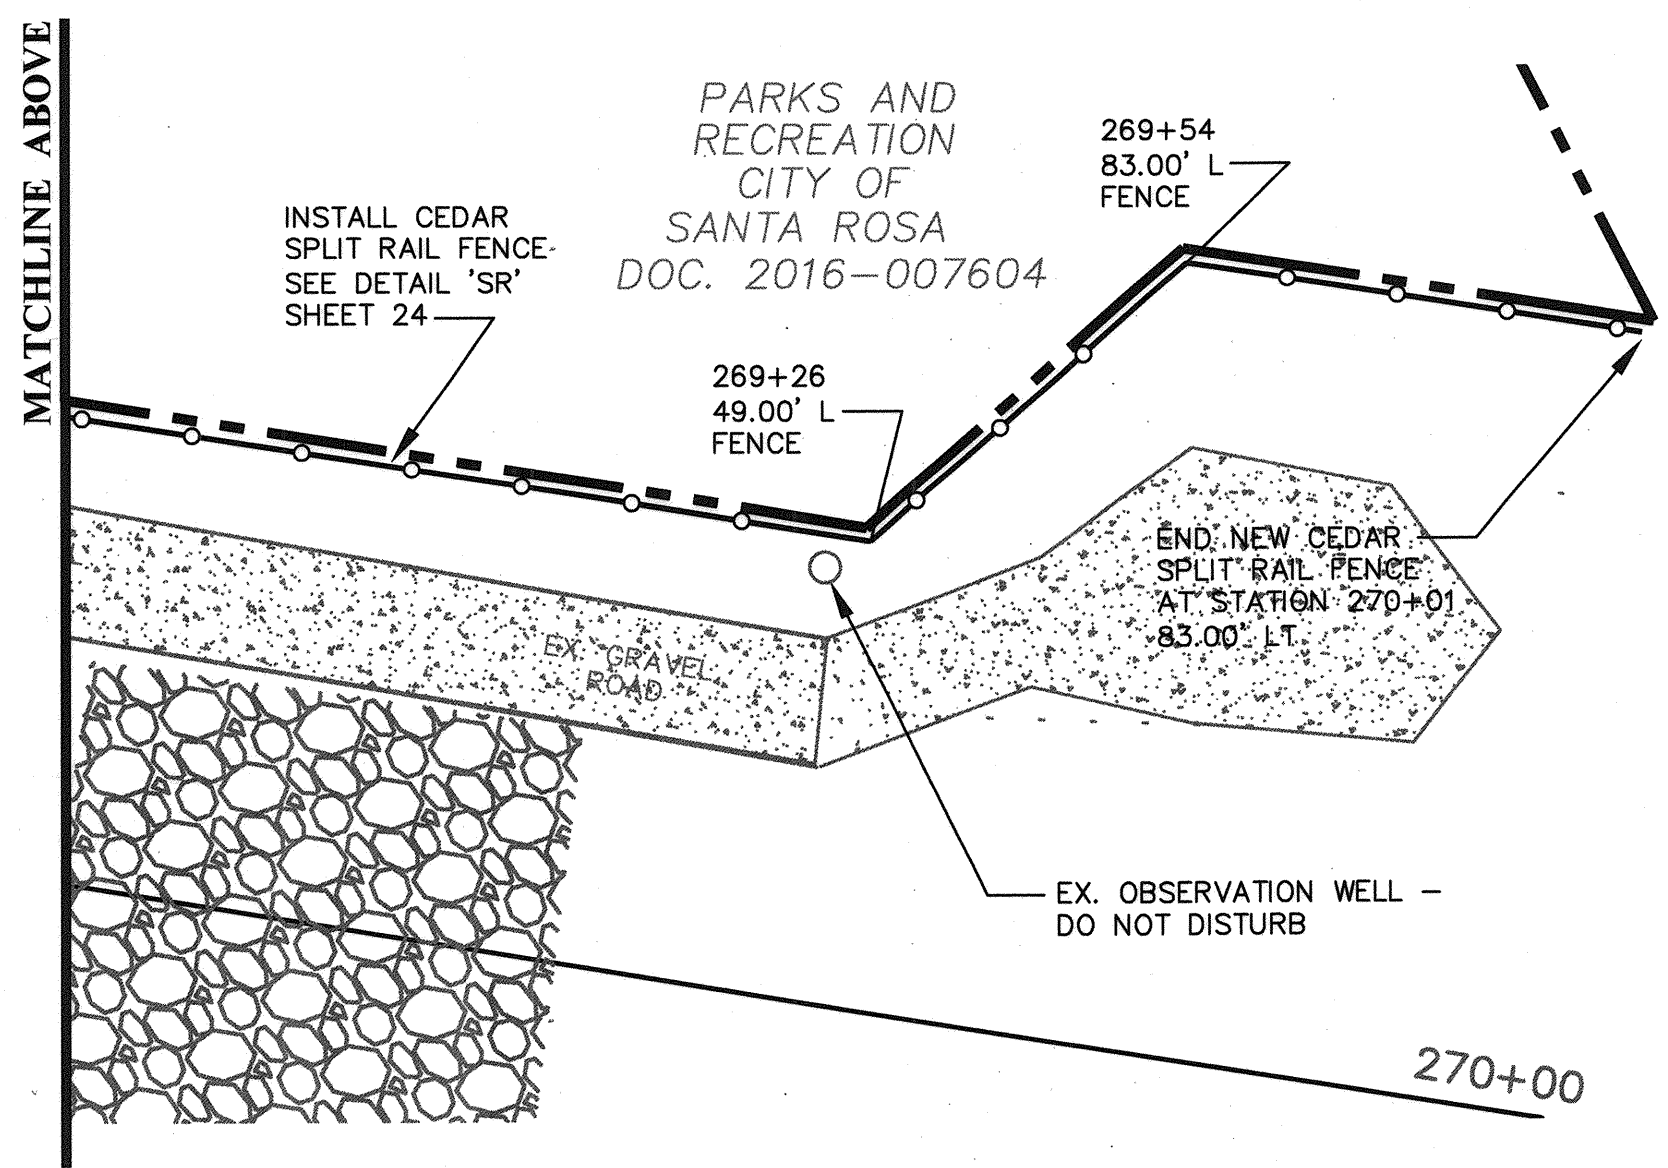

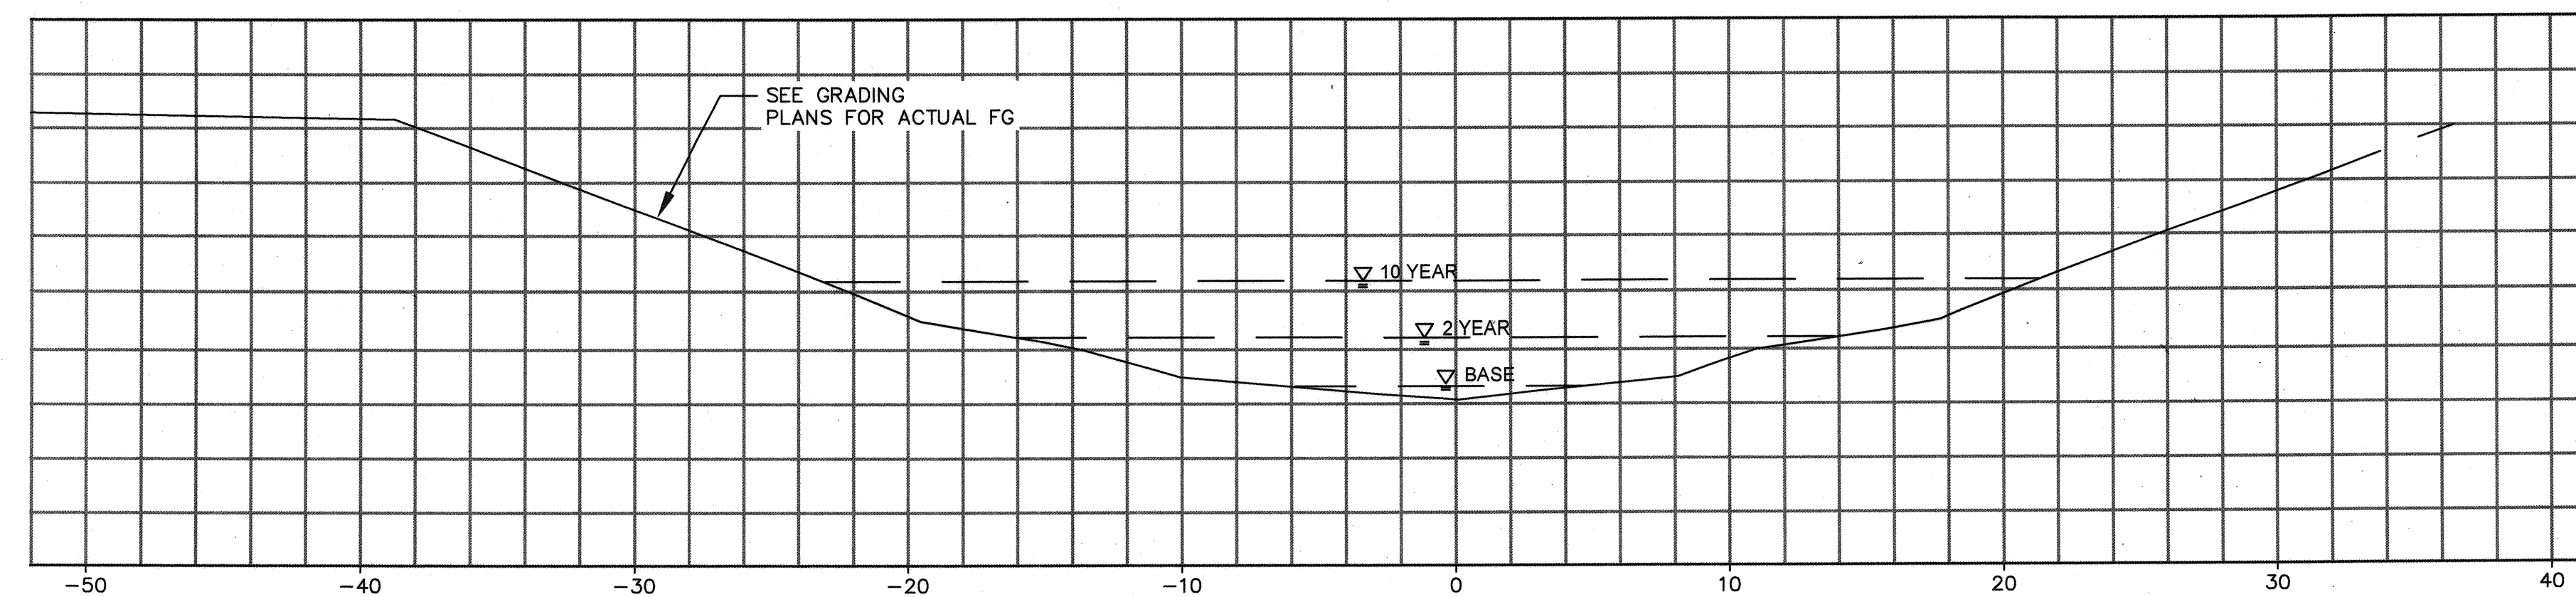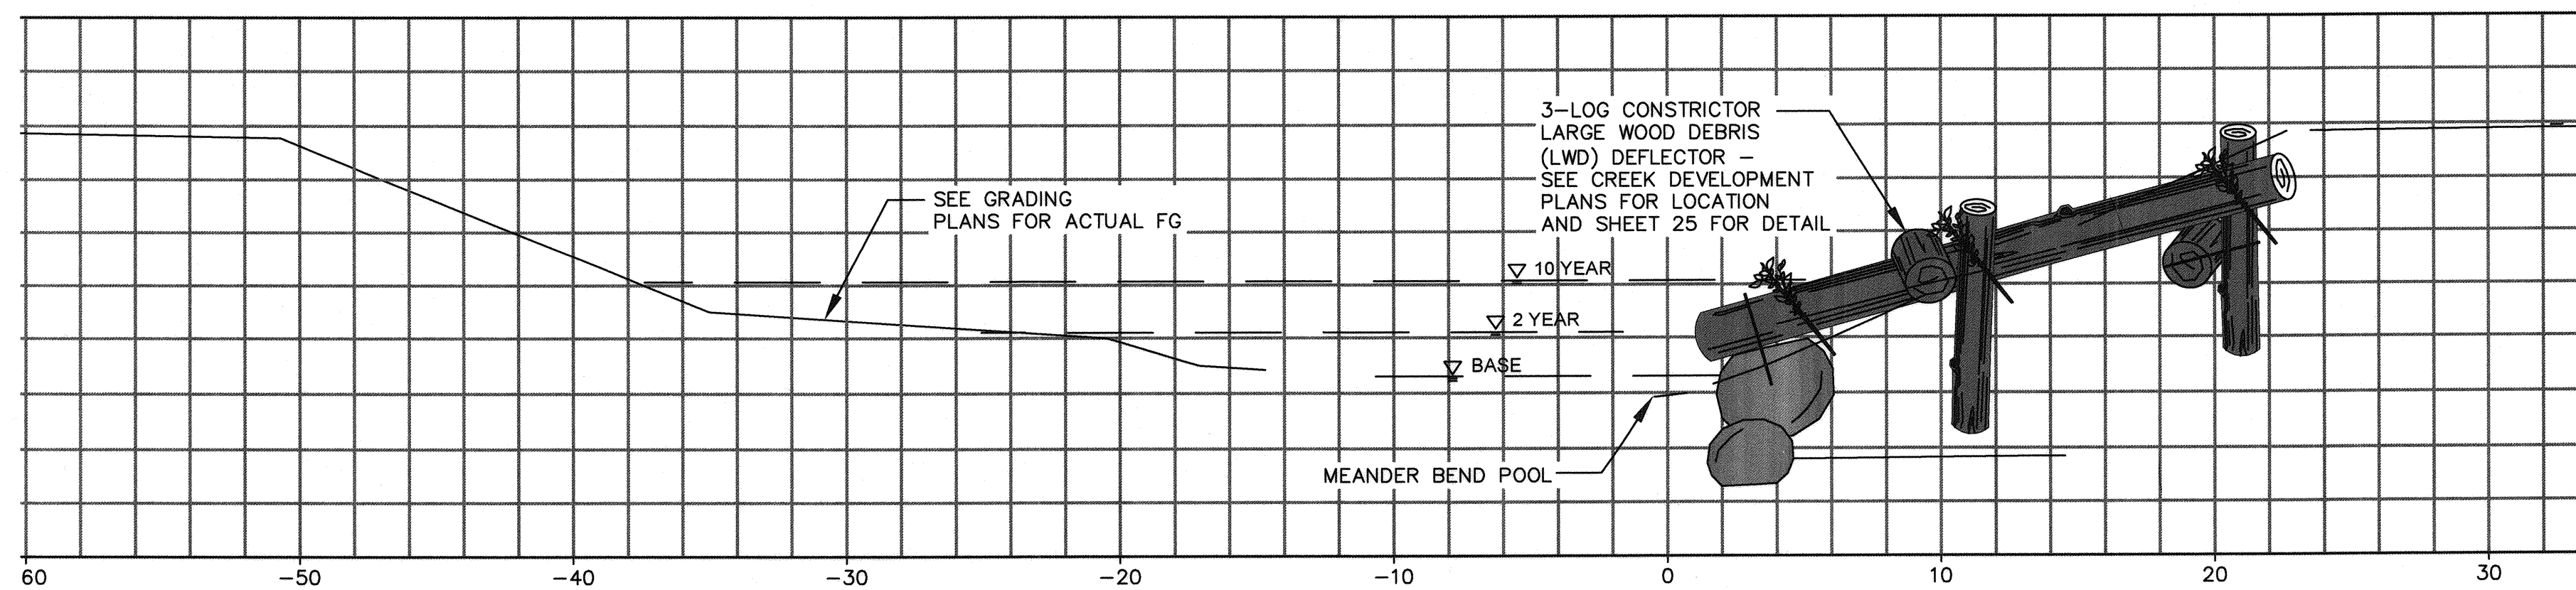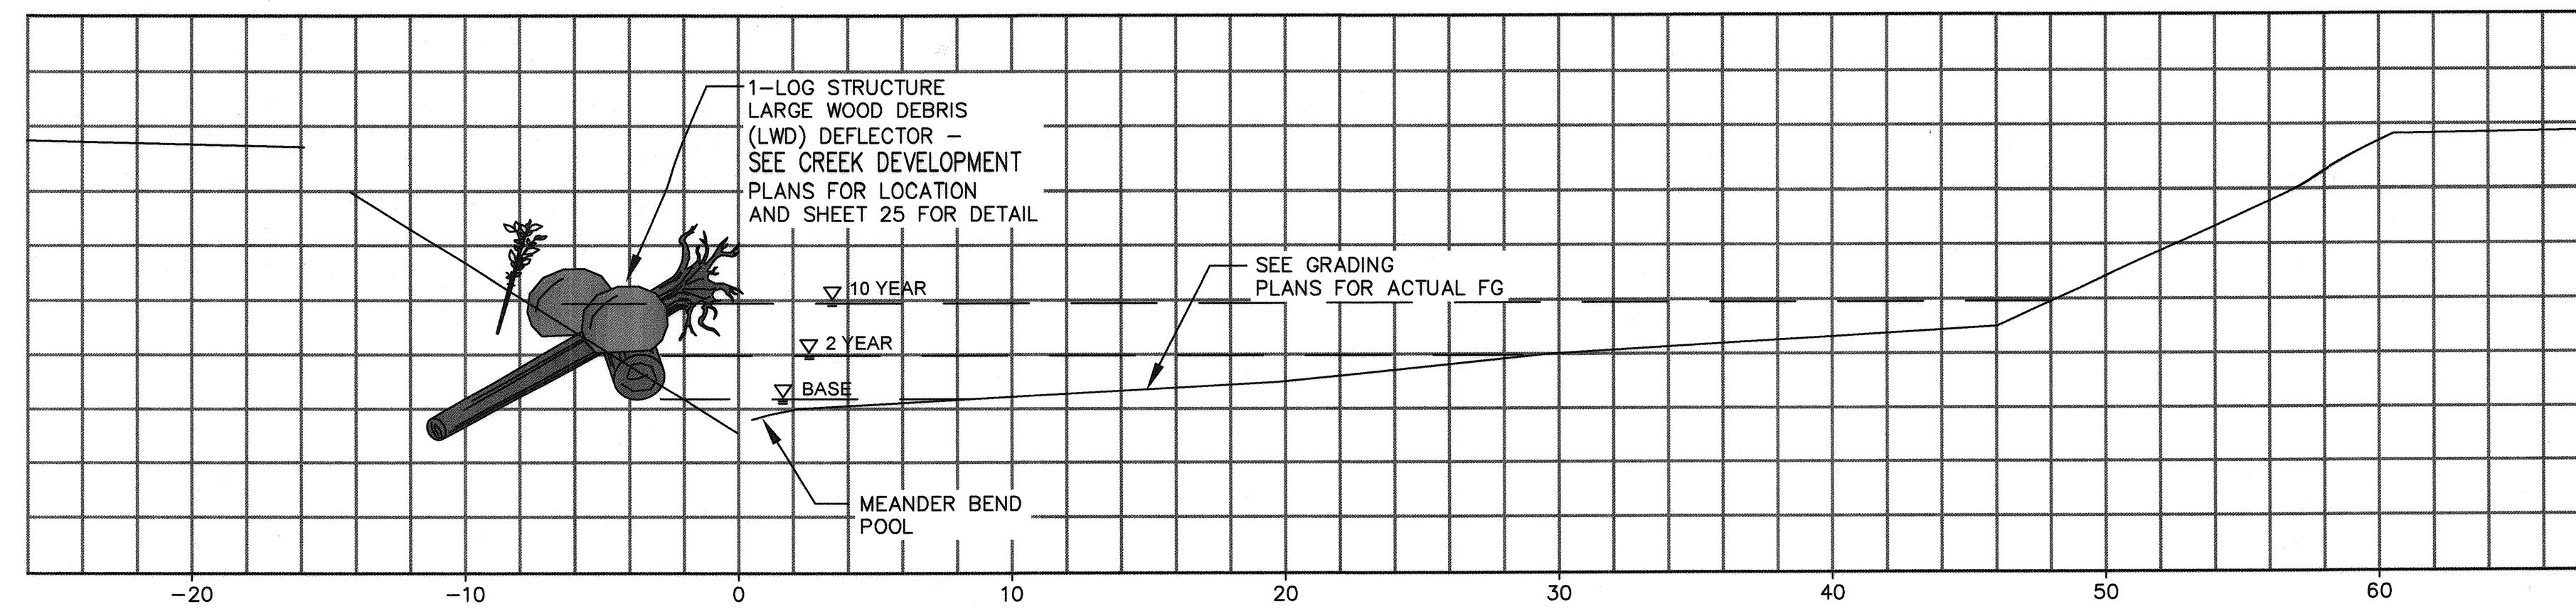

CALL BEFORE YOU DIG



811

1-800-642-2444
USANorth811.ORG


SCALE:
1" = 5' HORZ.
1" = 5' VERT.

NOTES


1. CROSS SECTIONS SHOWN REFERENCE TO APPROXIMATE THALWEG ALIGNMENT STATIONING.
2. SEE DETAIL SHEETS 25-29 FOR ACTUAL DIMENSIONS OF THE CREEK FEATURES TO BE INSTALLED.

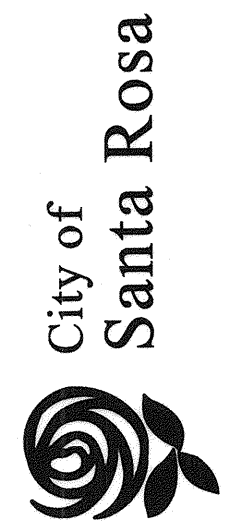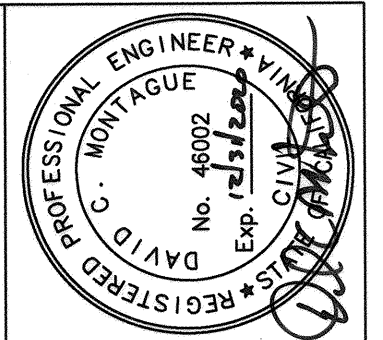

City of Santa Rosa		LOWER COLGAN CREEK RESTORATION - PHASE 2				CREEK FEATURE CROSS SECTIONS			
CONTRACT NO. C01924									
SHEET NO. 20 OF 29									
FILE NO. 2019--0028									
SCALE:		As Shown		DATE: FEBRUARY 2020					
DWN BY:		GL		CHK BY: GJD					

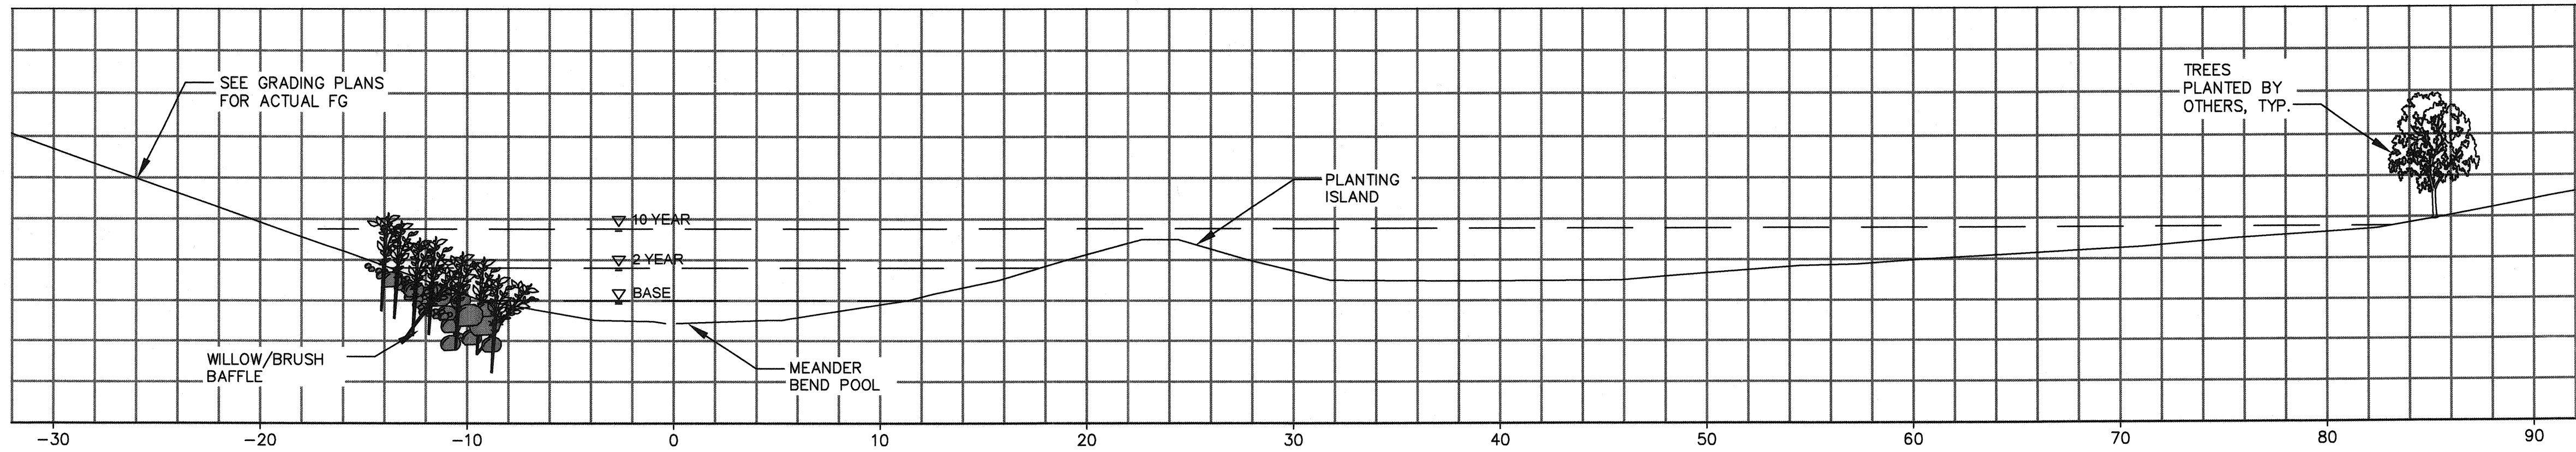

STATION 259+68 - CREEK DEVELOPMENT PLAN
WILLOW PLANTED BAFFLE AND PLANTING ISLAND

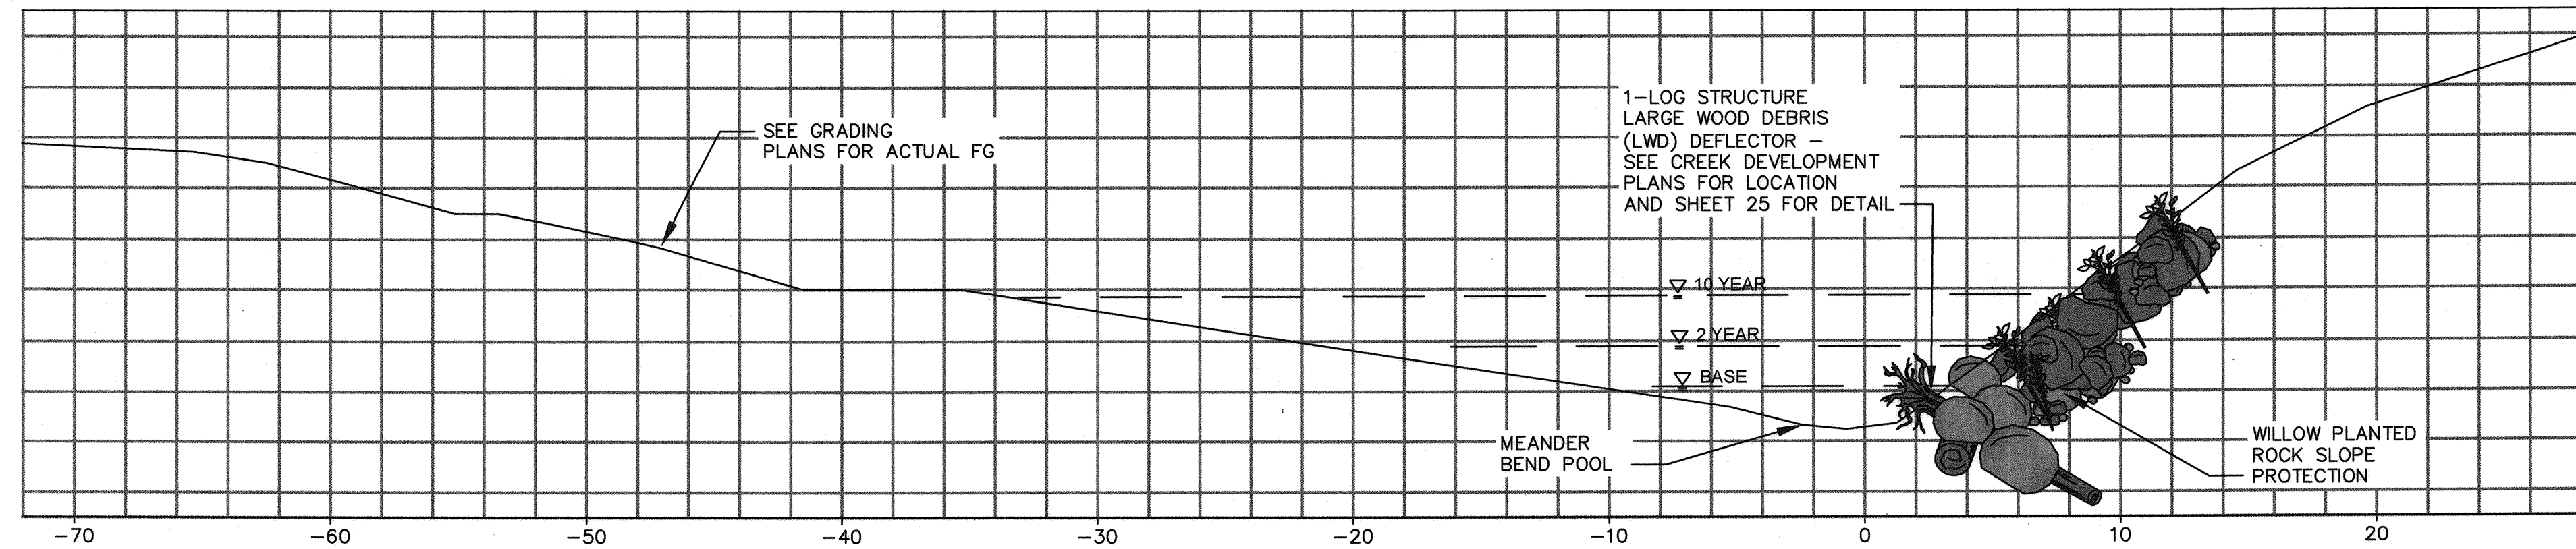



STATION 265+35 - CREEK DEVELOPMENT PLAN
WILLOW PLANTED ROCK TOE PROTECTION

SCALE:
1" = 5' HORZ.
1" = 5' VERT.



NOTES


- CROSS SECTIONS SHOWN REFERENCE TO APPROXIMATE THALWEG ALIGNMENT STATIONING.
- SEE DETAIL SHEETS 25-29 FOR ACTUAL DIMENSIONS OF THE CREEK FEATURES TO BE INSTALLED.

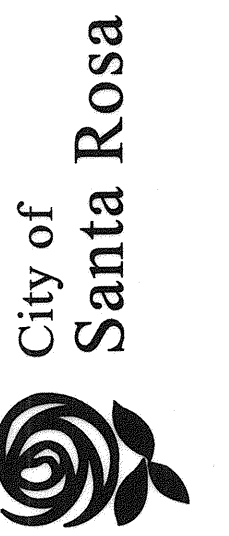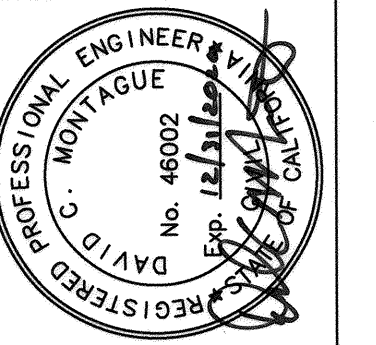

NO.	DATE	REVISION	BY







DATE: FEBRUARY 2020
CHK BY: GJD
APPROVED: Deputy Director - Engineering
By: *Lori Urbanek* Date: 3/3/2020
Lori Urbanek

City of Santa Rosa
**LOWER COLGAN CREEK RESTORATION
- PHASE 2**
**CREEK FEATURE
CROSS SECTIONS**
CONTRACT NO.
C01924
SHEET 21 OF 29
FILE NO. 2019-0028

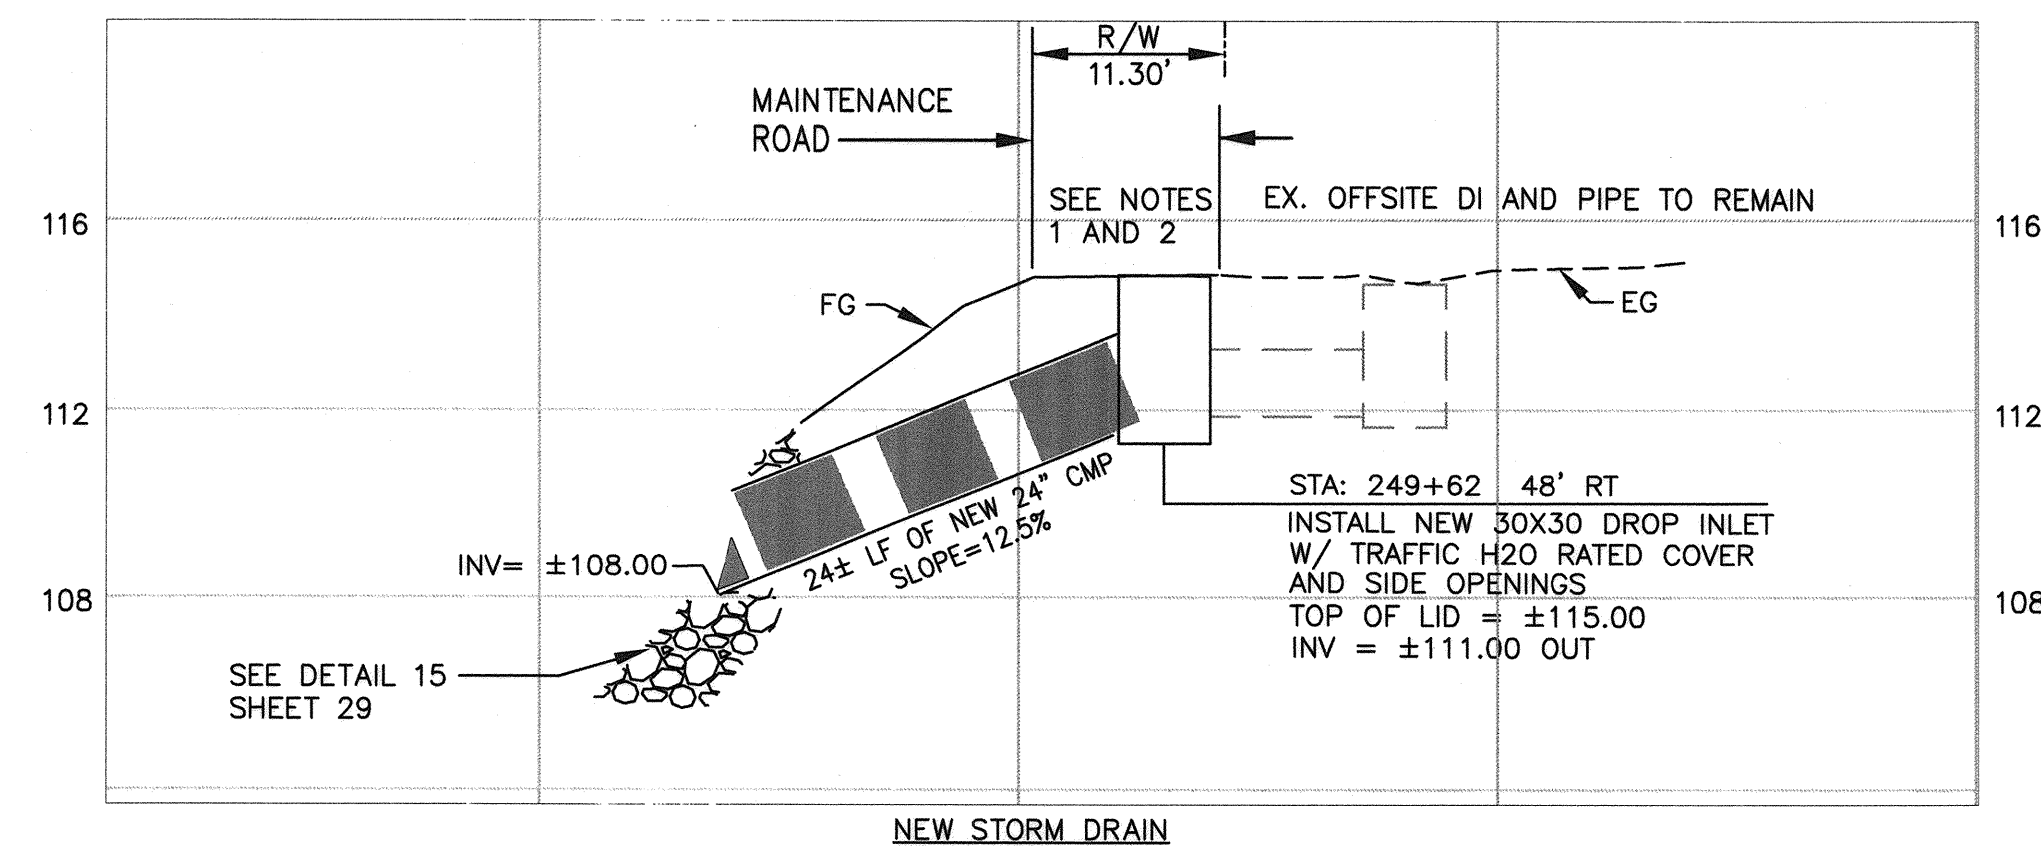

STORM DRAIN NOTES:

1. INSTALL NEW DROP INLETS (DI) WITHIN THE SHOULDER OR SWALE OF THE MAINTENANCE ROAD AND THE MULTI-USE PATHWAY.
2. INSTALL NEW PIPE BEYOND SHOULDER OF MAINTENANCE ROAD OR MULTI-USE PAVED PATHWAY TO RIP-RAP OUTFALL LOCATIONS.
3. CUT BACK THE EXISTING PIPE AS NECESSARY AT STATIONS 249+62, 251+40, AND 254+97. ADJUST TO NEW GRADES WITH NEW DROP INLETS.
4. EXISTING STORM DRAIN PIPES AND INLETS ARE BASED ON TOPOGRAPHICAL INFORMATION ONLY. CONTRACTOR IS RESPONSIBLE TO FIELD VERIFY.
5. ALL NEW DROP INLETS AS SHOWN ON THE PLANS SHALL BE INSTALLED PER MANUFACTURERS SPECIFICATIONS.

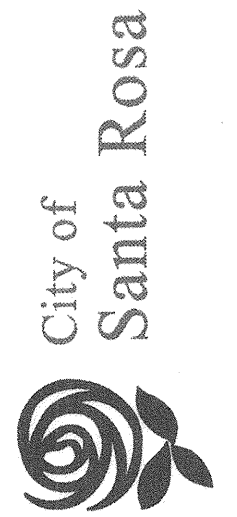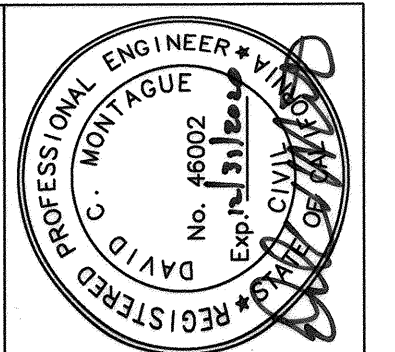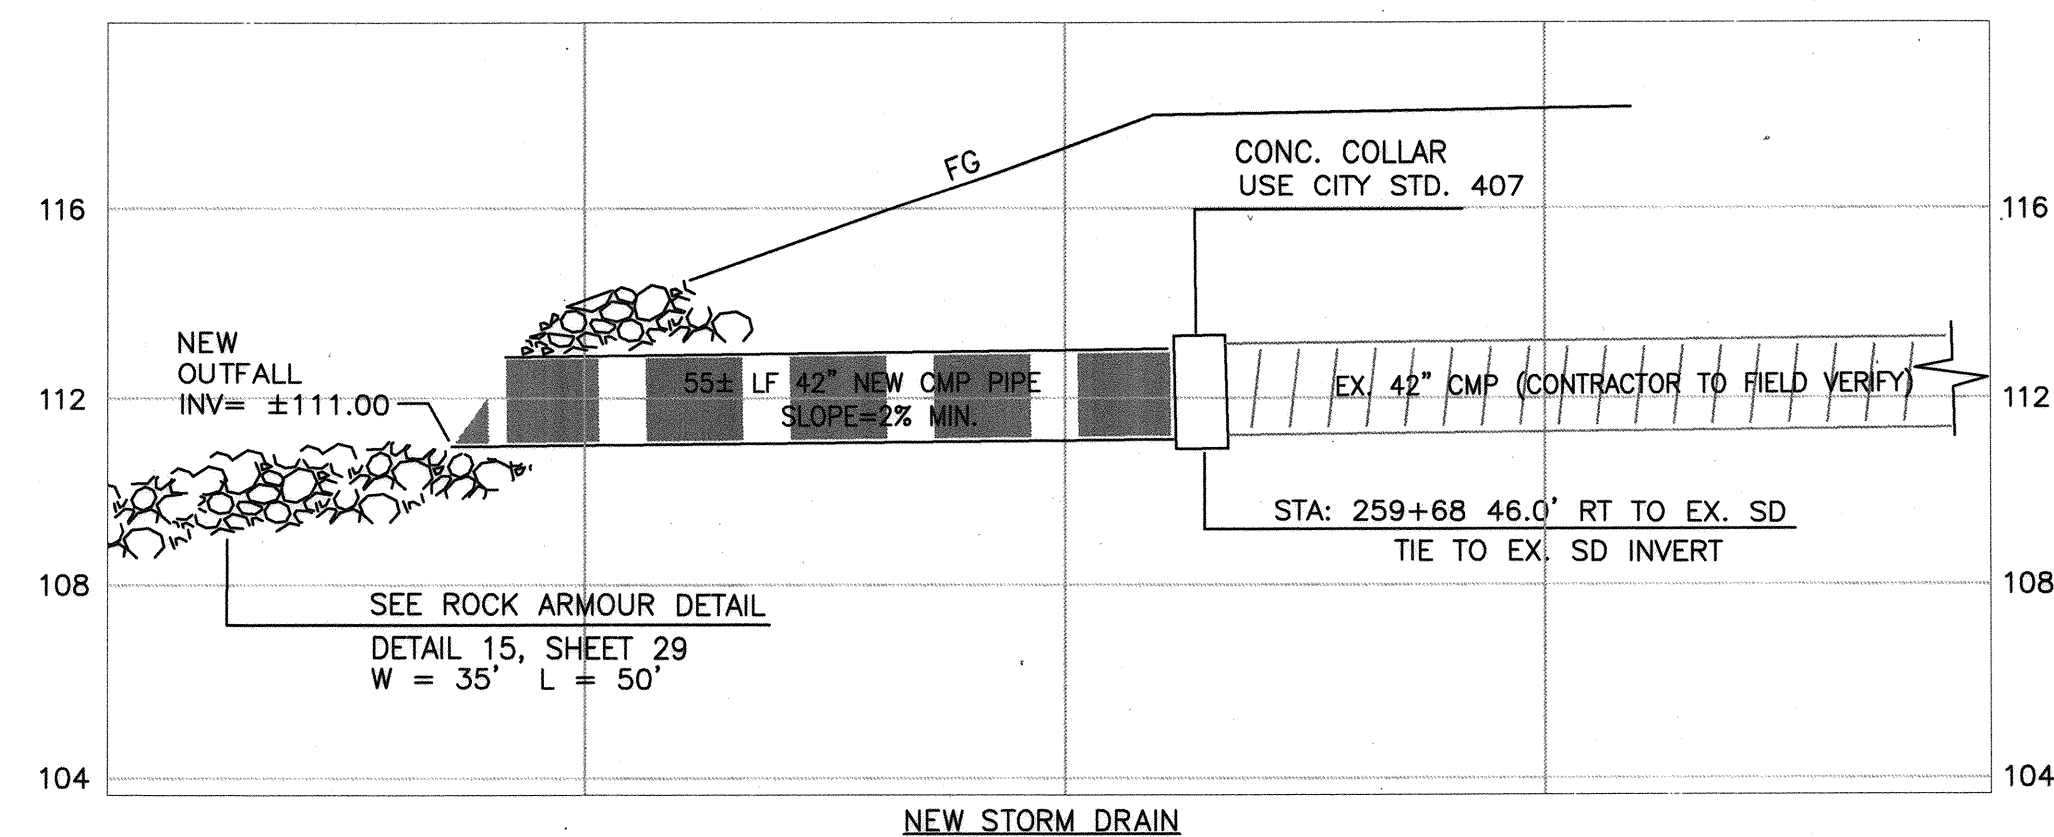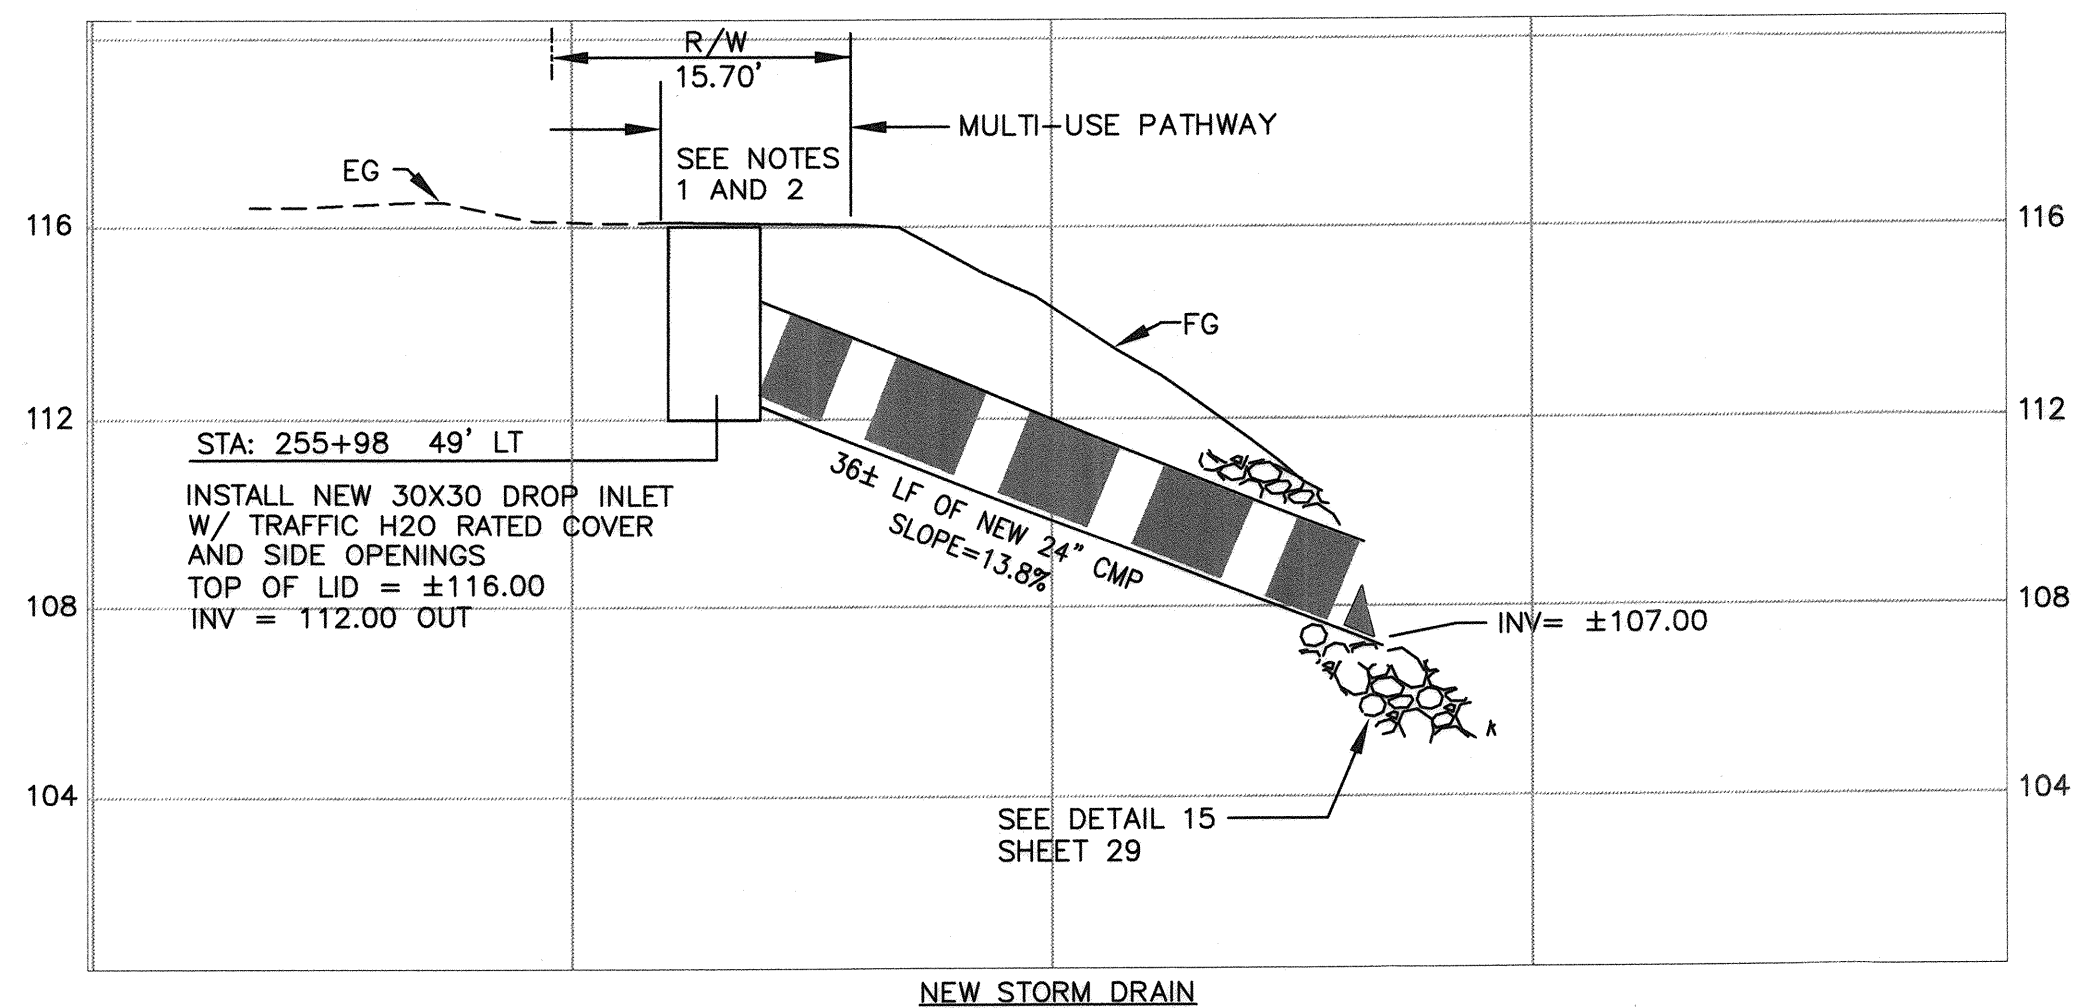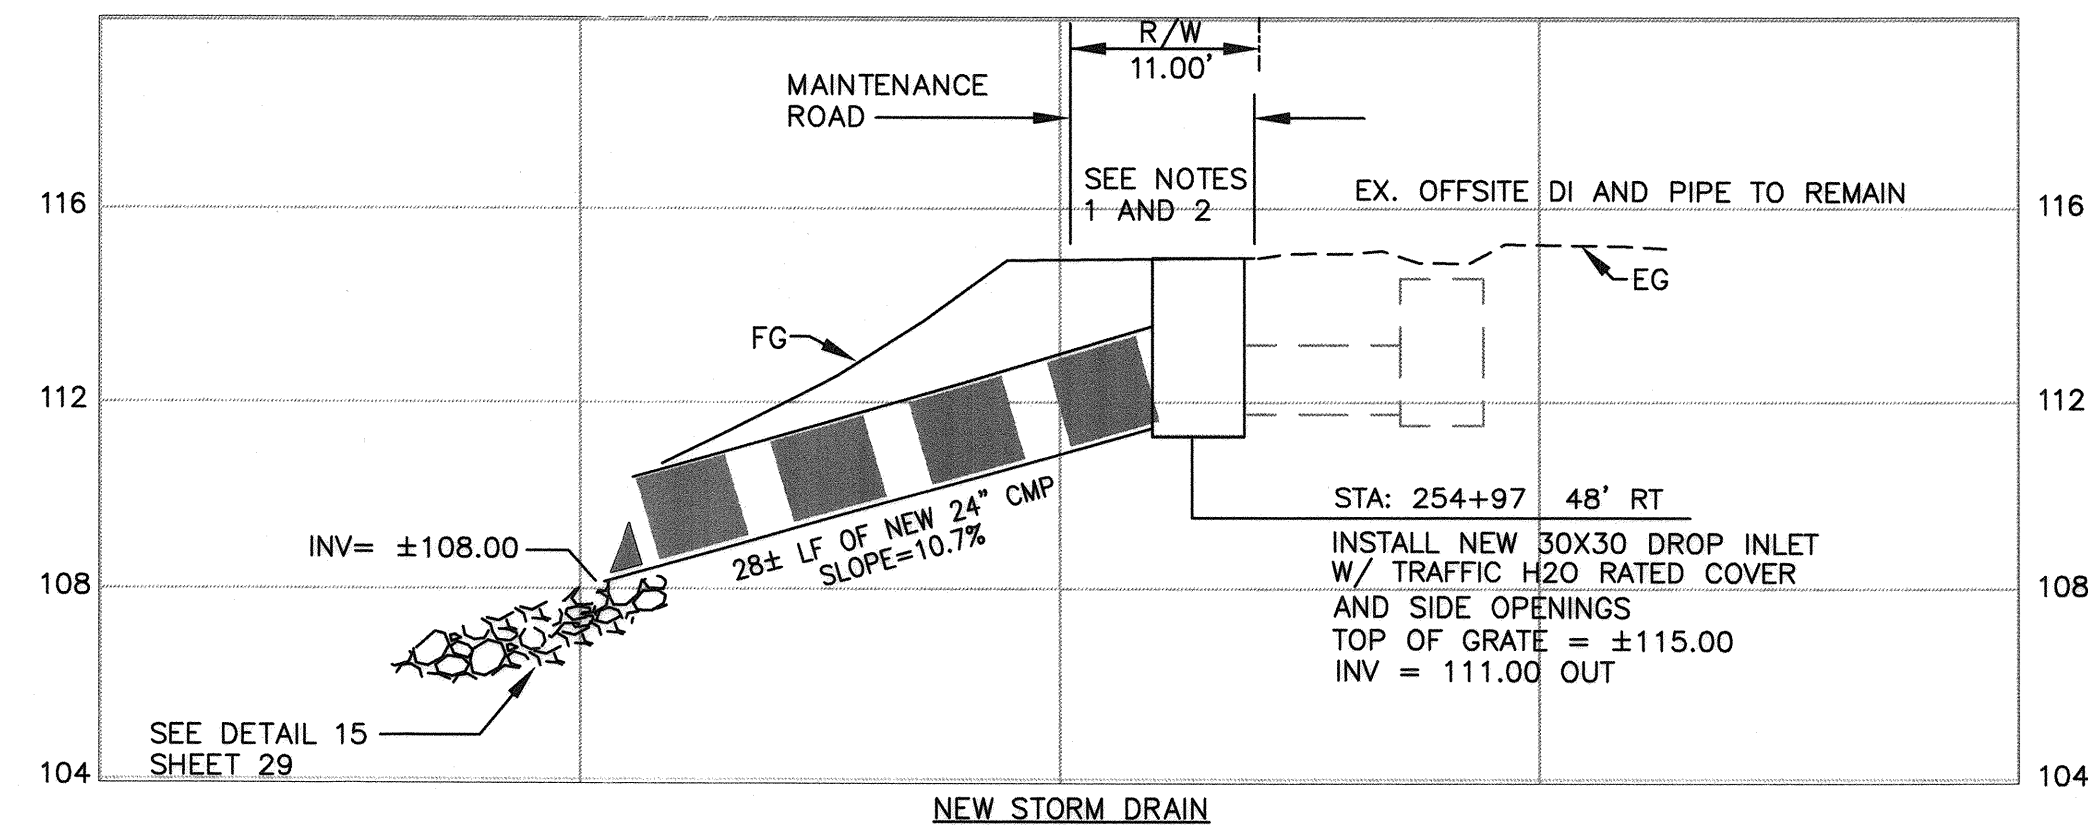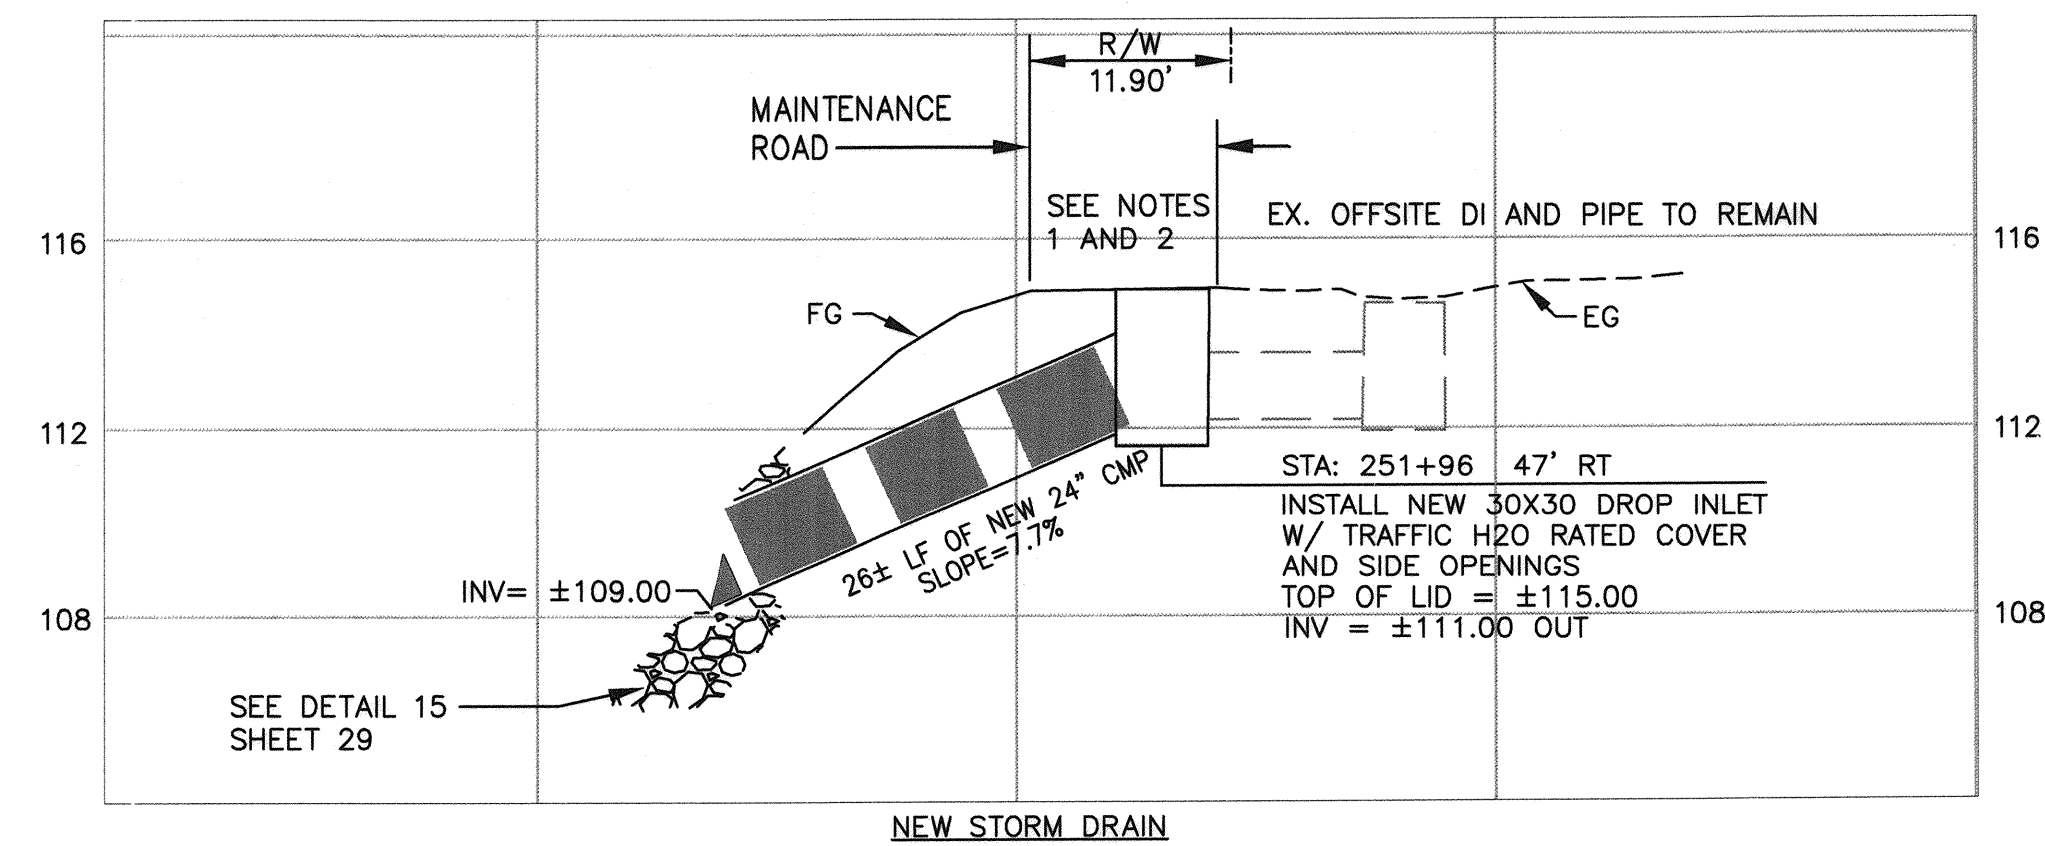


SCALE: As Shown	DATE: FEBRUARY 2020			
DWN BY: GL	CHK BY: GJD			
APPROVED: Deputy Director -- Engineering <i>Don Walsh</i> Date <u>3/3/2020</u>				
By <u>Lori Urbonek</u>	NO.	DATE	REVISION	BY


City of Santa Rosa
**LOWER COLGAN CREEK RESTORATION
- PHASE 2**

STORM DRAIN PROFILE DETAILS


CONTRACT NO. C01924
SHEET 22 OF 29
FILE NO. 2019-0028

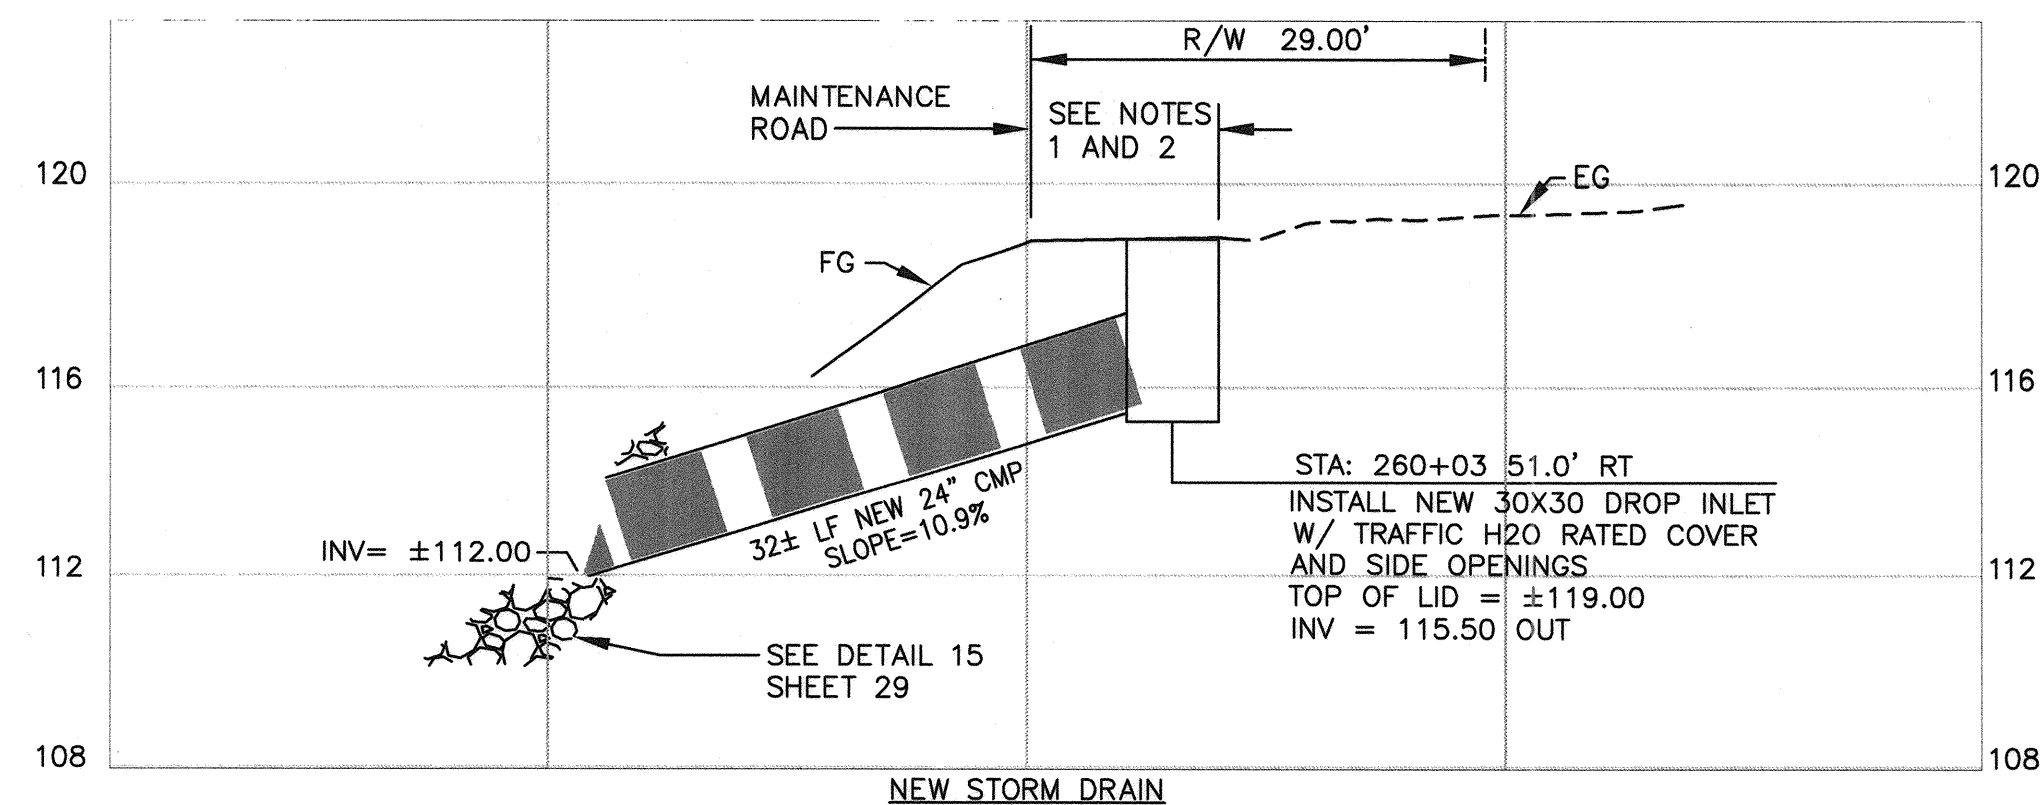


SD STORM DRAIN PROFILE DETAIL - STA. 260+03 51' RT
NTS

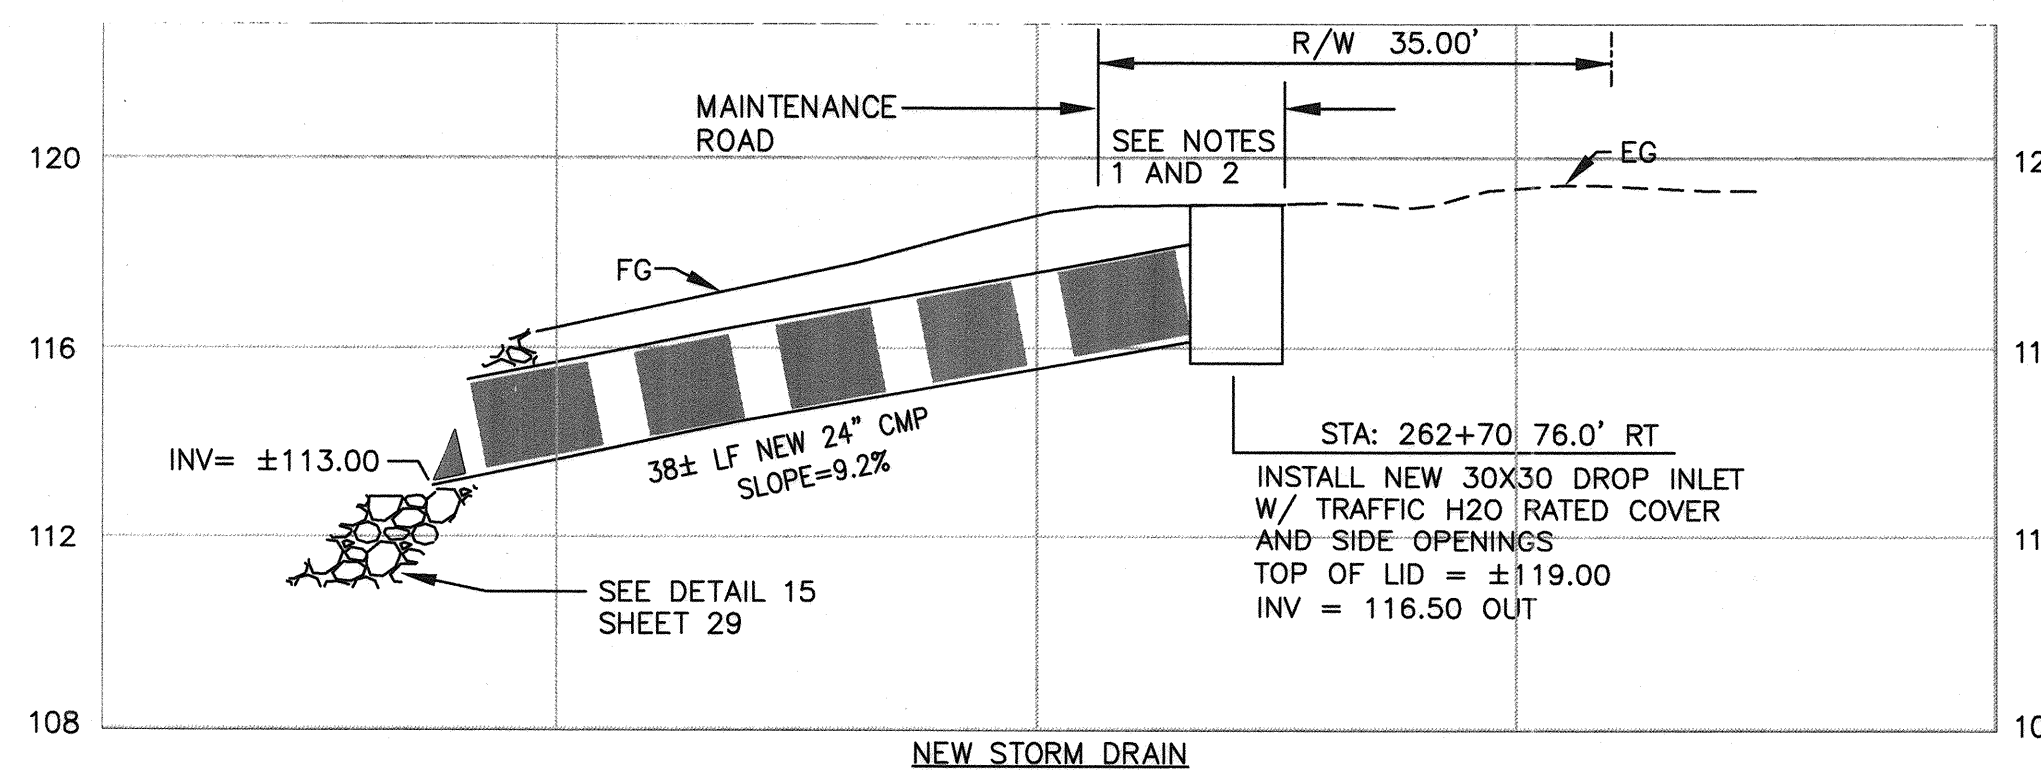

SD STORM DRAIN PROFILE DETAIL - STA. 262+70 79' RT
NTS

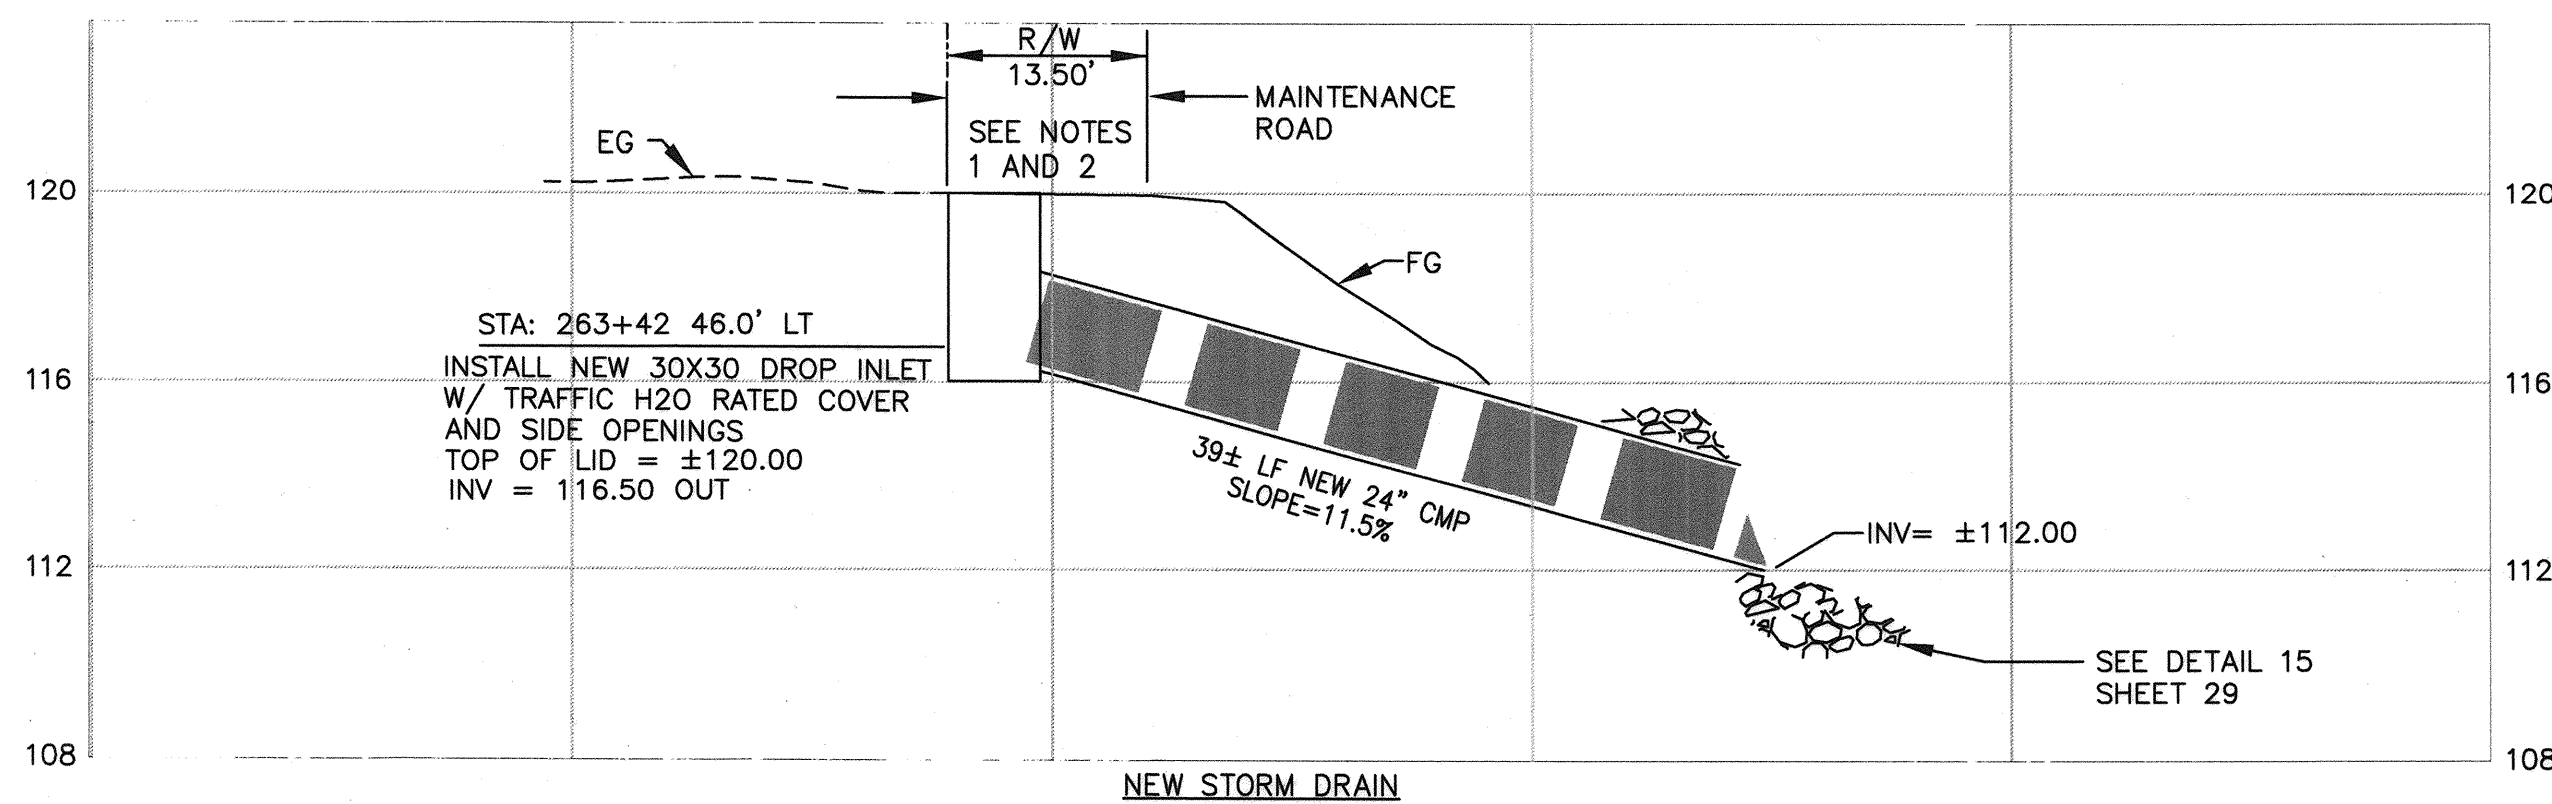


SD STORM DRAIN PROFILE DETAIL - STA. 263+42 46' LT
NTS

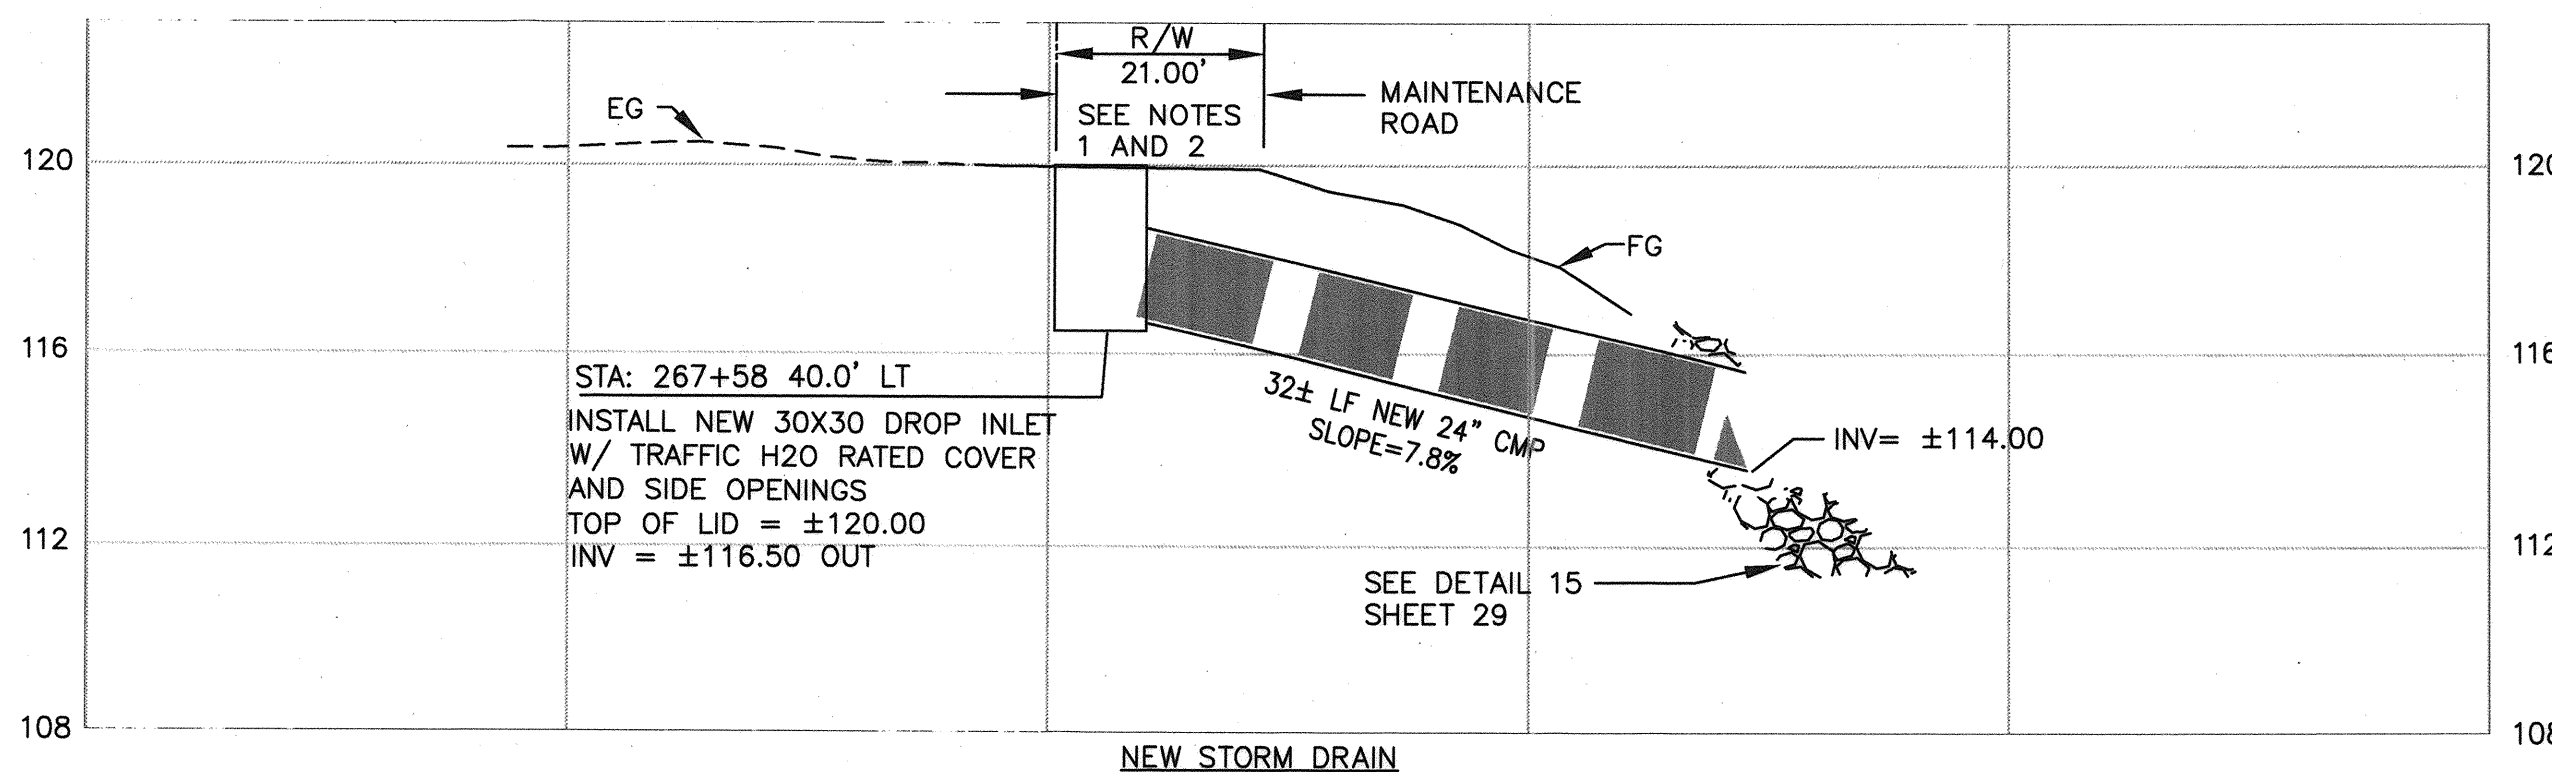



SD STORM DRAIN PROFILE DETAIL - STA. 267+58 41' LT
NTS

STORM DRAIN NOTES:

1. INSTALL NEW DROP INLETS (DI) WITHIN THE SHOULDER OR SWALE OF THE MAINTENANCE ROAD AND THE MULTI-USE PATHWAY.
2. INSTALL NEW PIPE BEYOND SHOULDER OF MAINTENANCE ROAD OR MULTI-USE PAVED PATHWAY TO RIP-RAP OUTFALL LOCATIONS.
3. EXISTING STORM DRAIN PIPES AND INLETS ARE BASED ON TOPOGRAPHICAL INFORMATION ONLY. CONTRACTOR IS RESPONSIBLE TO FIELD VERIFY.
4. ALL NEW DROP INLETS AS SHOWN ON THE PLANS SHALL BE INSTALLED PER MANUFACTURERS SPECIFICATIONS.

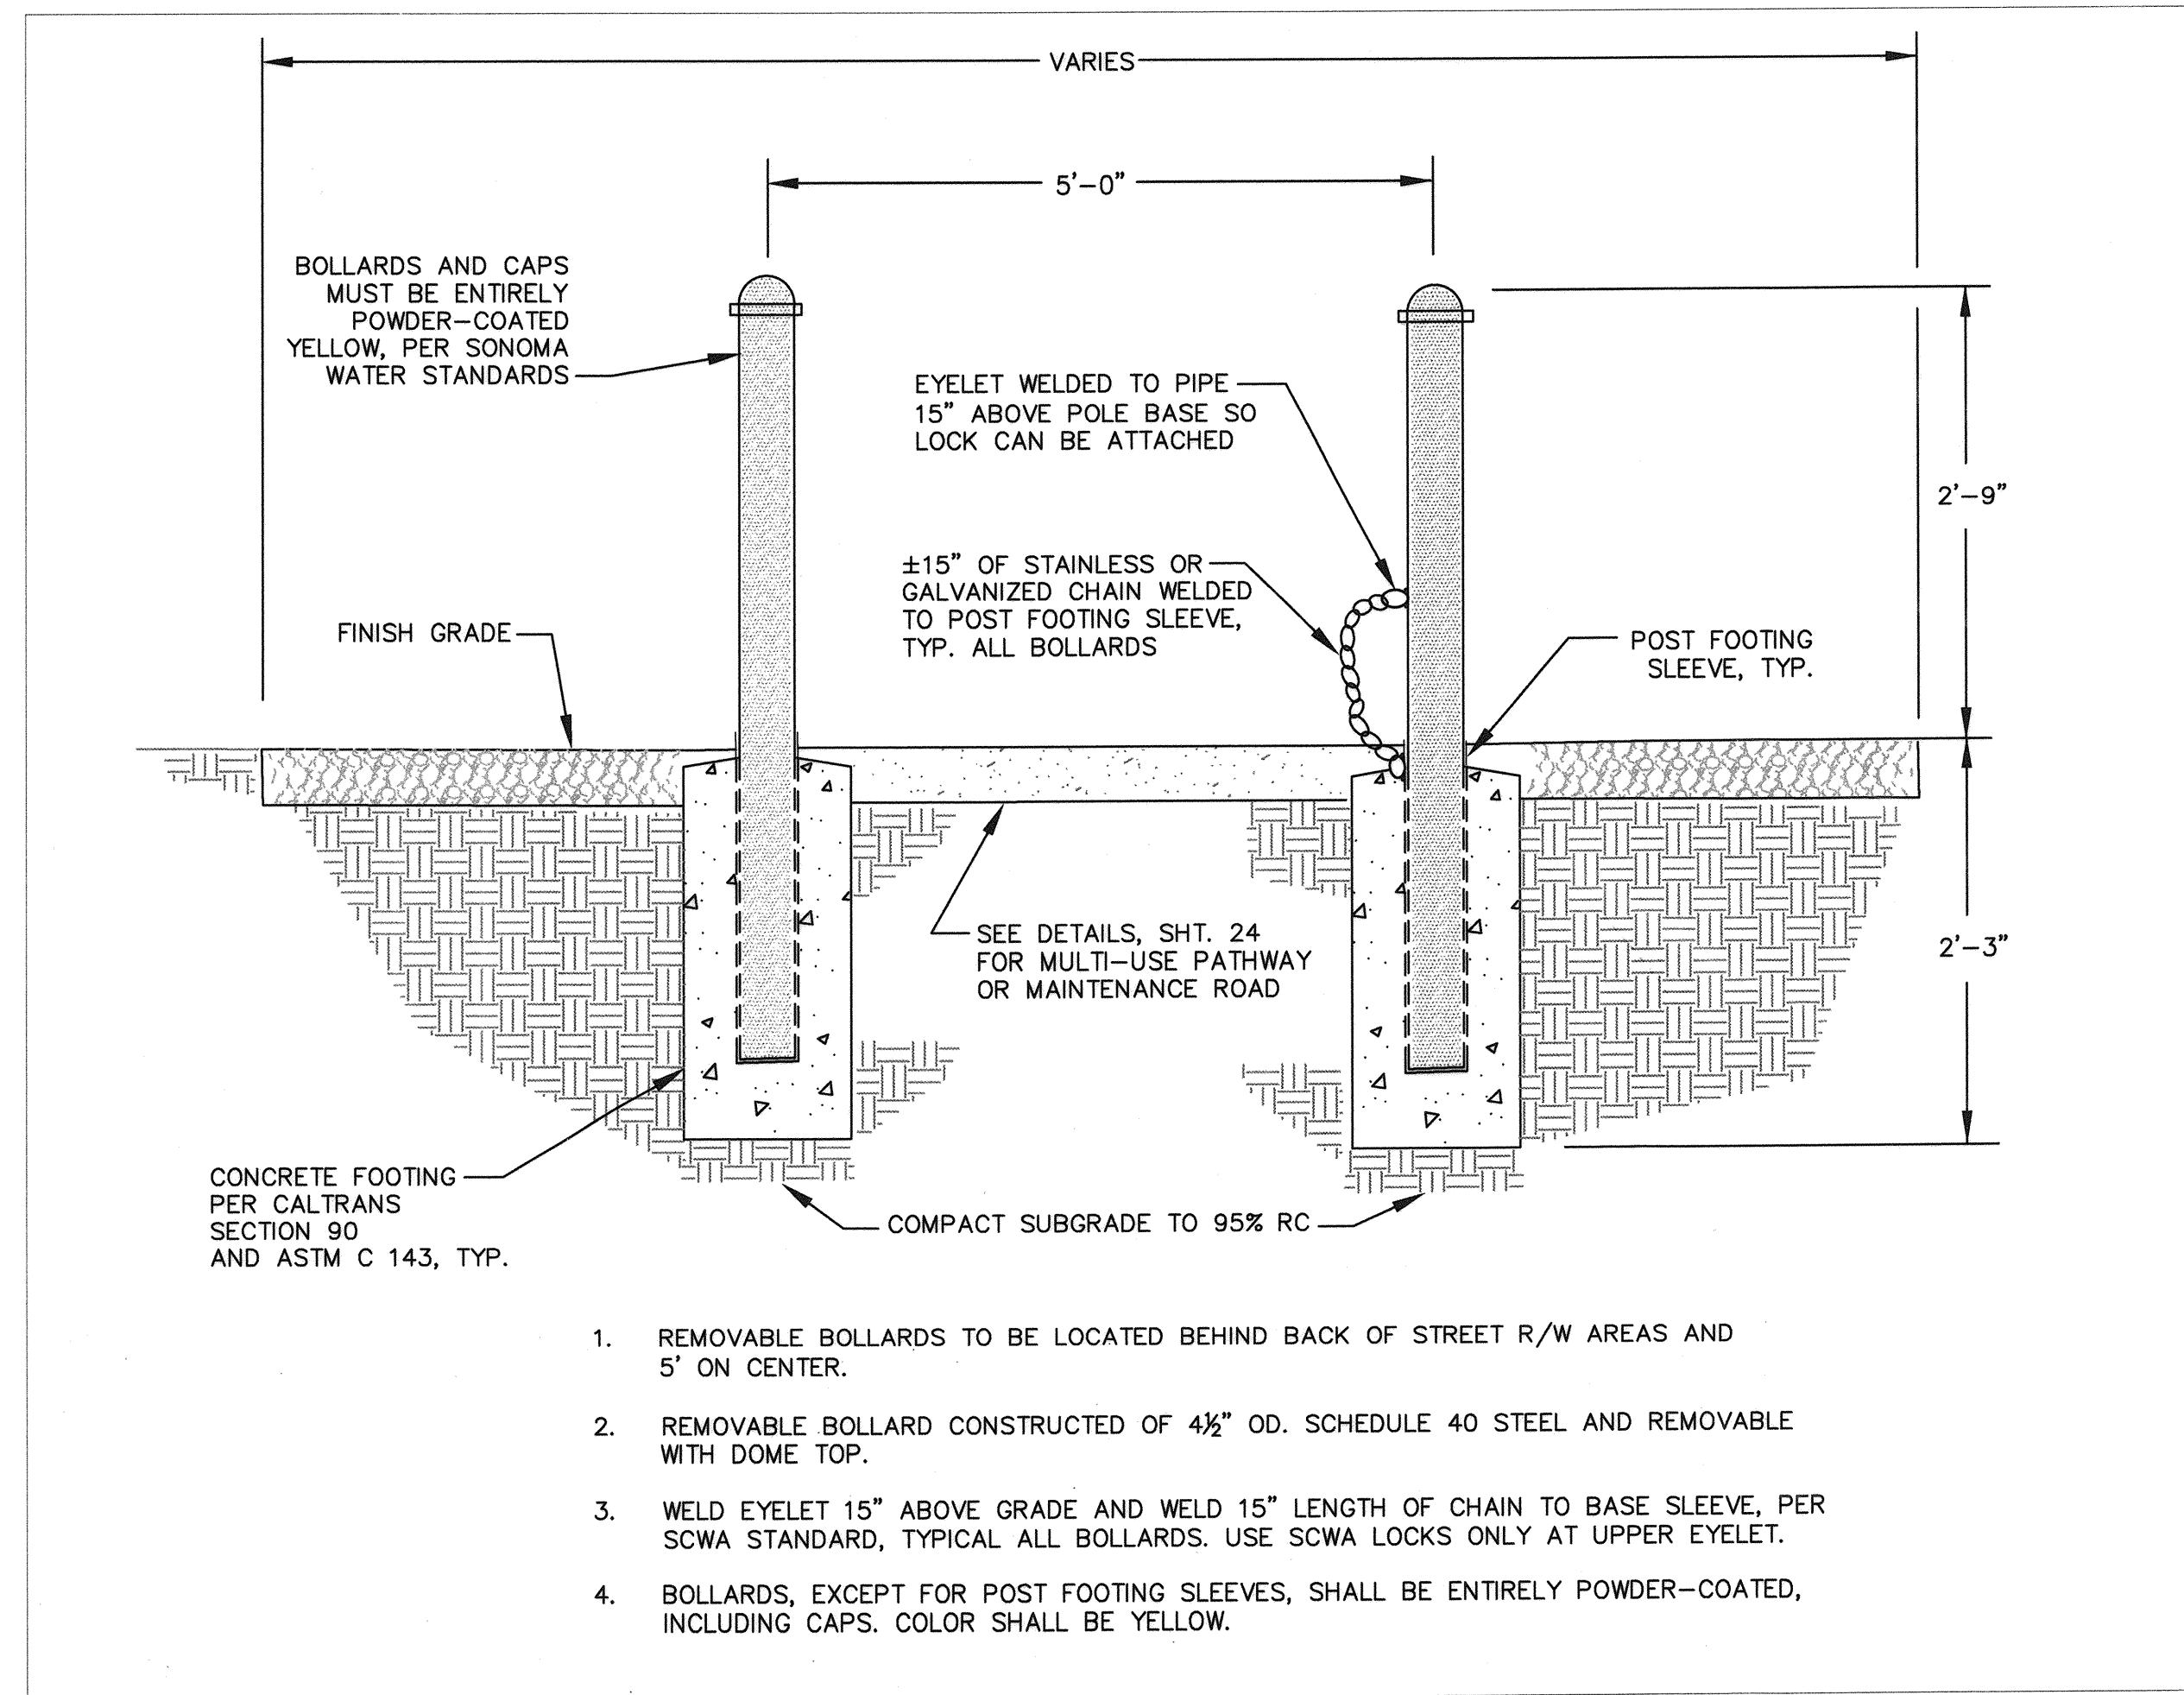

BD REMOVABLE BOLLARD - DETAIL
DETAIL PER SONOMA WATER
SEE GRADING PLAN, SHEET 6
NTS

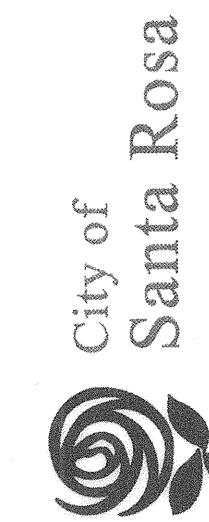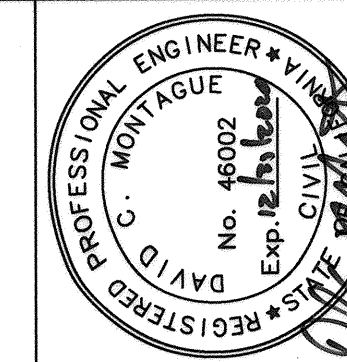


NO.	DATE	REVISION	BY

SCALE: As Shown
DATE: FEBRUARY 2020
DWN BY: GL
CHK BY: GJD
APPROVED: Deputy Director - Engineering
By: *Lori Urbaneck* Date: 3/3/2020

City of Santa Rosa
LOWER COLGAN CREEK RESTORATION
- PHASE 2


STORM DRAIN, FENCE AND BOLLARD DETAILS

CONTRACT NO.
C01924
SHEET 23 OF 29
FILE NO. 2019-0028

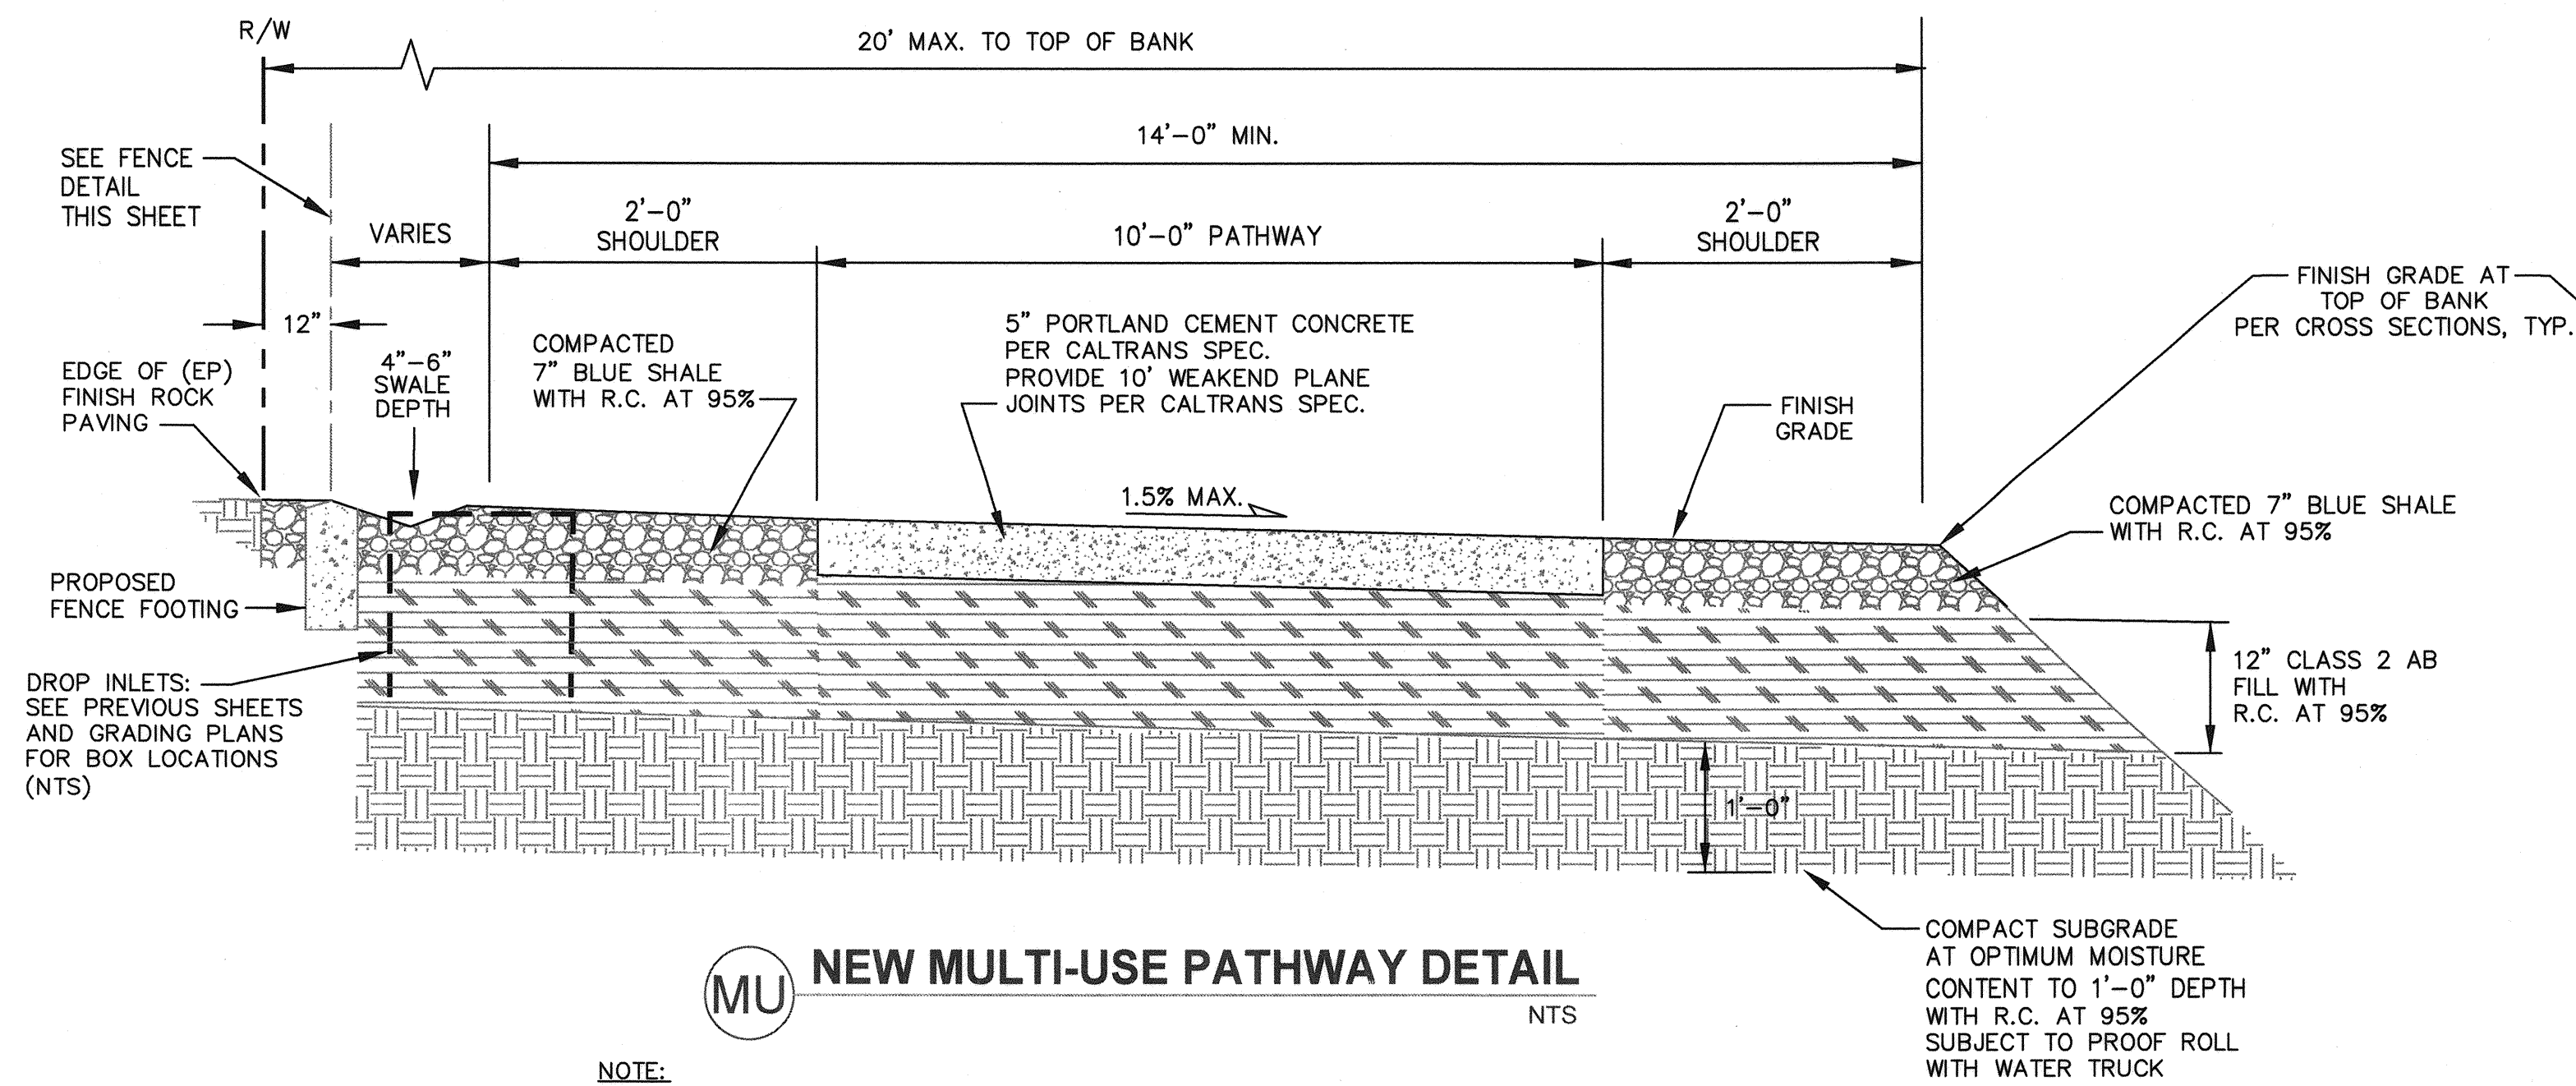


MU NEW MULTI-USE PATHWAY DETAIL
NTS


NOTE:
ANY HEAVY EQUIPMENT OR VEHICLES USED DURING CONSTRUCTION AND MAINTENANCE OF THE NEW MULTI-USE PATHWAY WHICH CAUSES DAMAGE TO SUBGRADE AND NEW SURFACE SHALL BE REPAIRED BY THE CONTRACTOR AT THEIR EXPENSE.
CONTRACTOR SHALL BE RESPONSIBLE FOR PLACEMENT OF ALL FORMS, GRADES, AND SLOPES OF NEW MULTI-USE PATHWAY.
CONTRACTOR SHALL BE RESPONSIBLE FOR MAKING SURE NEW MULTI-USE PATHWAY IS IN COMPLIANCE WITH A.D.A. STANDARDS
DROP INLETS SHOWN SCHEMATIC ONLY - NOT TO SCALE

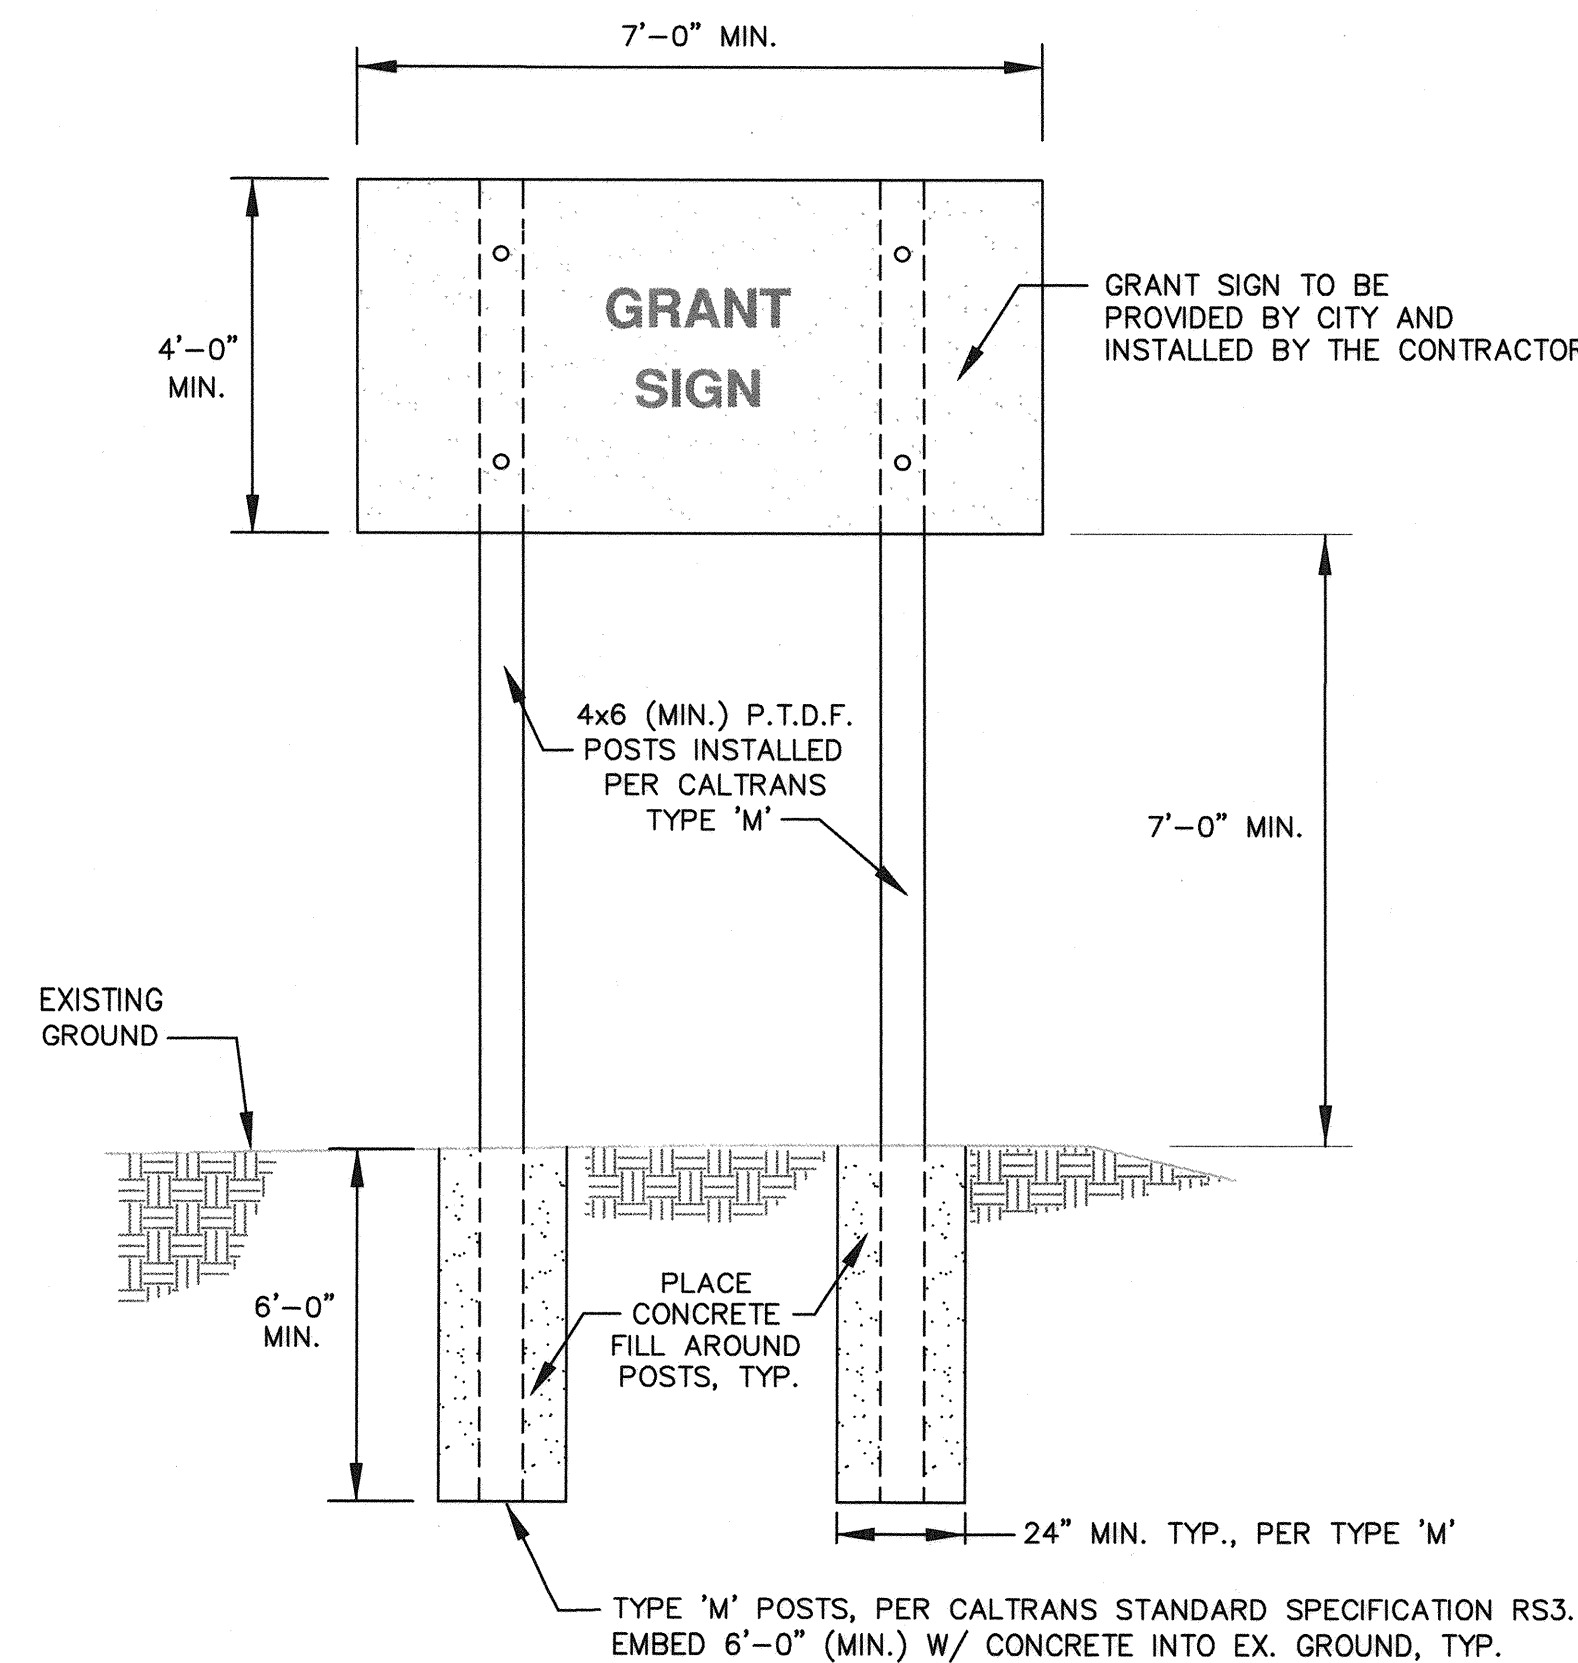

FS GRANT FUNDING SIGN DETAIL
PER CALTRANS STANDARD SPECIFICATIONS
TYPE 'M' SIGN
NTS

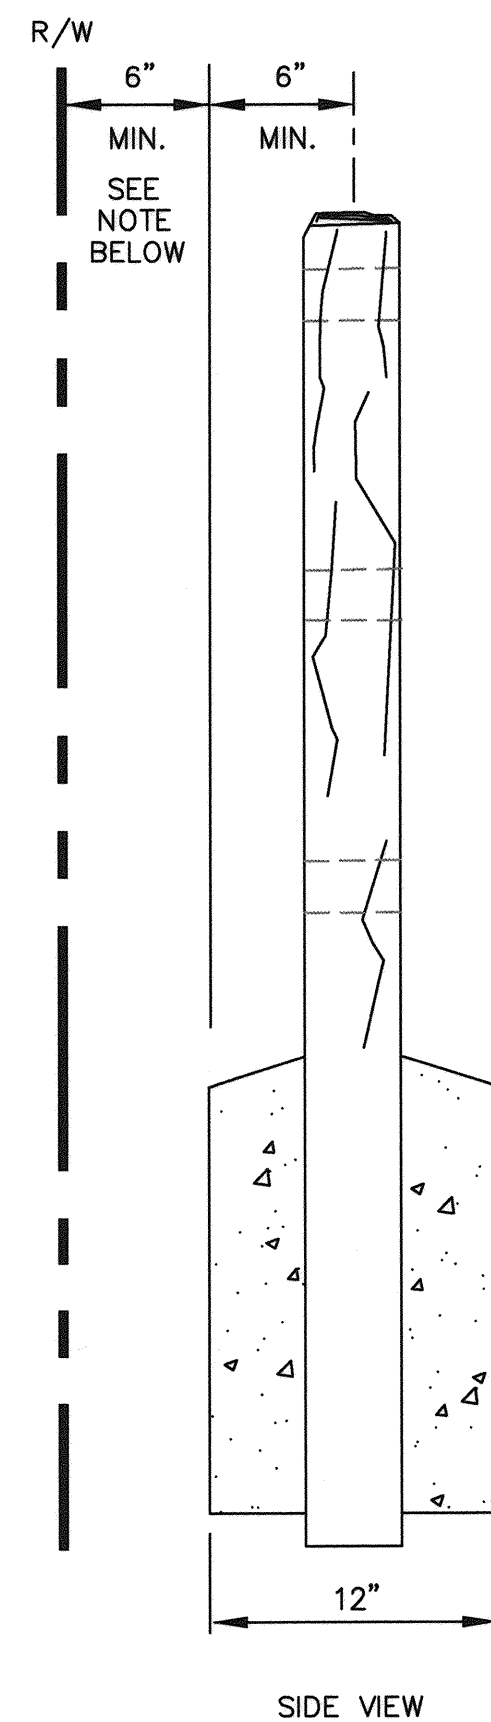


SR CEDAR SPLIT RAIL FENCE DETAIL
NTS
NOTE: EDGE OF CONCRETE BASE FOR FENCE POST MUST BE A MIN. OF 6" INSIDE OF THE PROPERTY OR RIGHT OF WAY LINE.

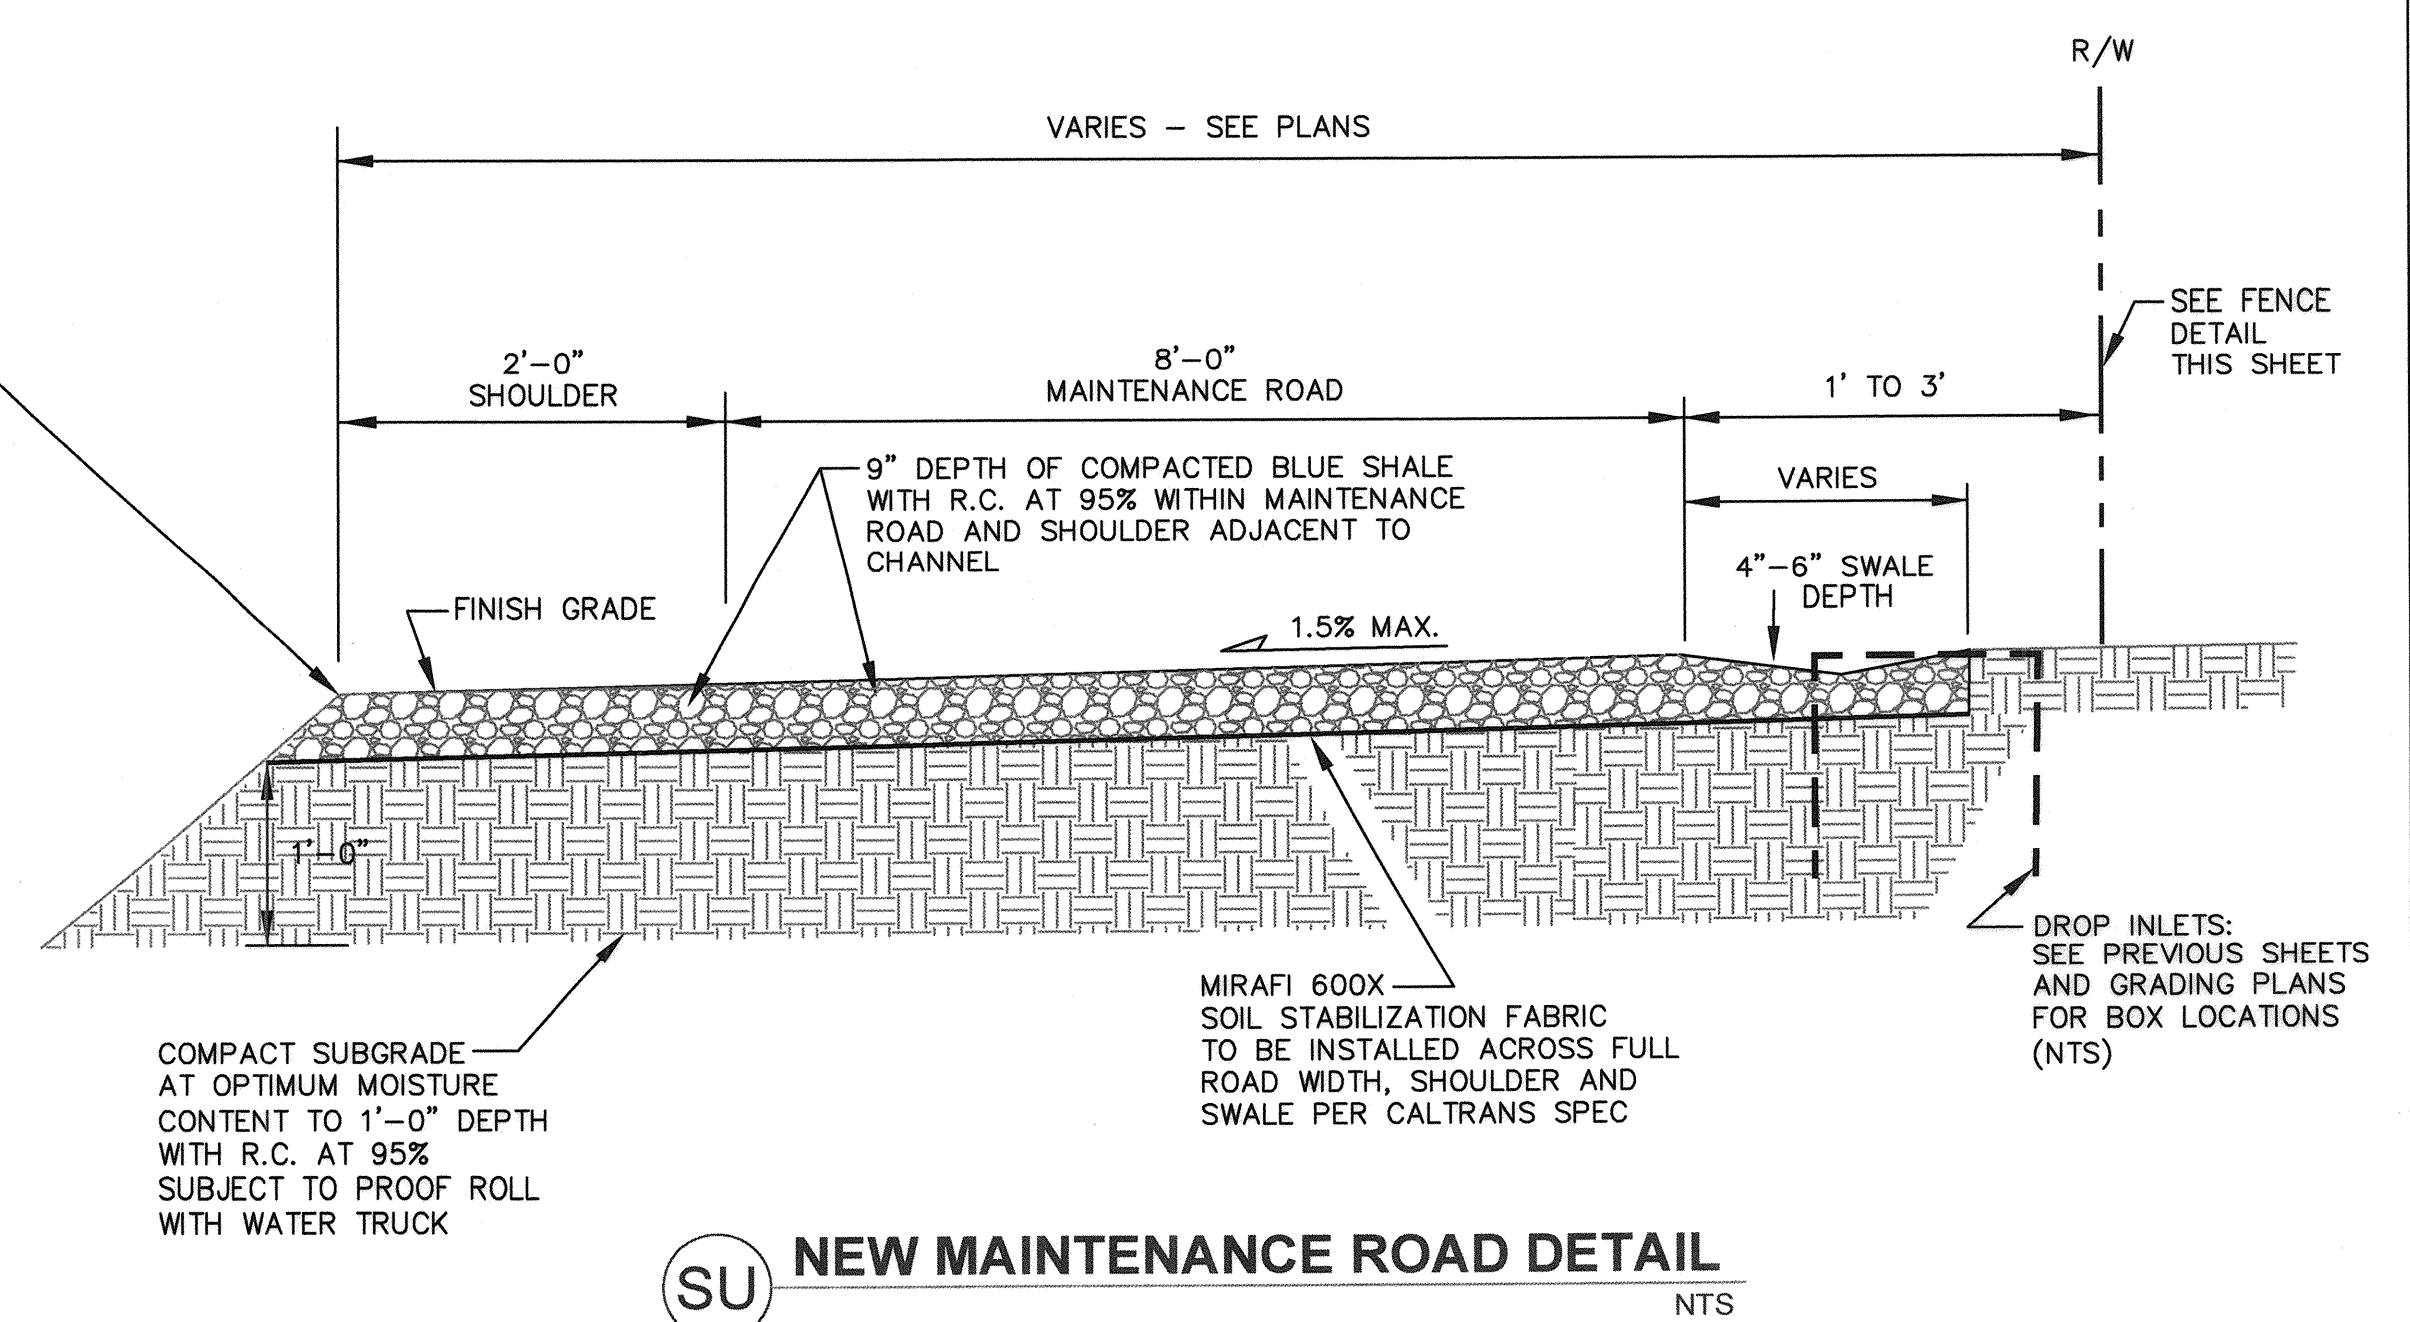


SU NEW MAINTENANCE ROAD DETAIL
NTS

NOTE:
ANY HEAVY EQUIPMENT OR VEHICLES USED DURING CONSTRUCTION AND MAINTENANCE OF THE NEW MAINTENANCE ROAD WHICH CAUSES DAMAGE TO SUBGRADE AND NEW SURFACE SHALL BE REPAIRED BY THE CONTRACTOR AT THEIR EXPENSE.
CONTRACTOR SHALL BE RESPONSIBLE FOR PLACEMENT OF ALL FORMS, GRADES, AND SLOPES OF NEW MAINTENANCE ROAD.
CONTRACTOR SHALL BE RESPONSIBLE FOR MAKING SURE NEW MAINTENANCE ROAD IS IN COMPLIANCE WITH A.D.A. STANDARDS
DROP INLETS SHOWN SCHEMATIC ONLY - NOT TO SCALE

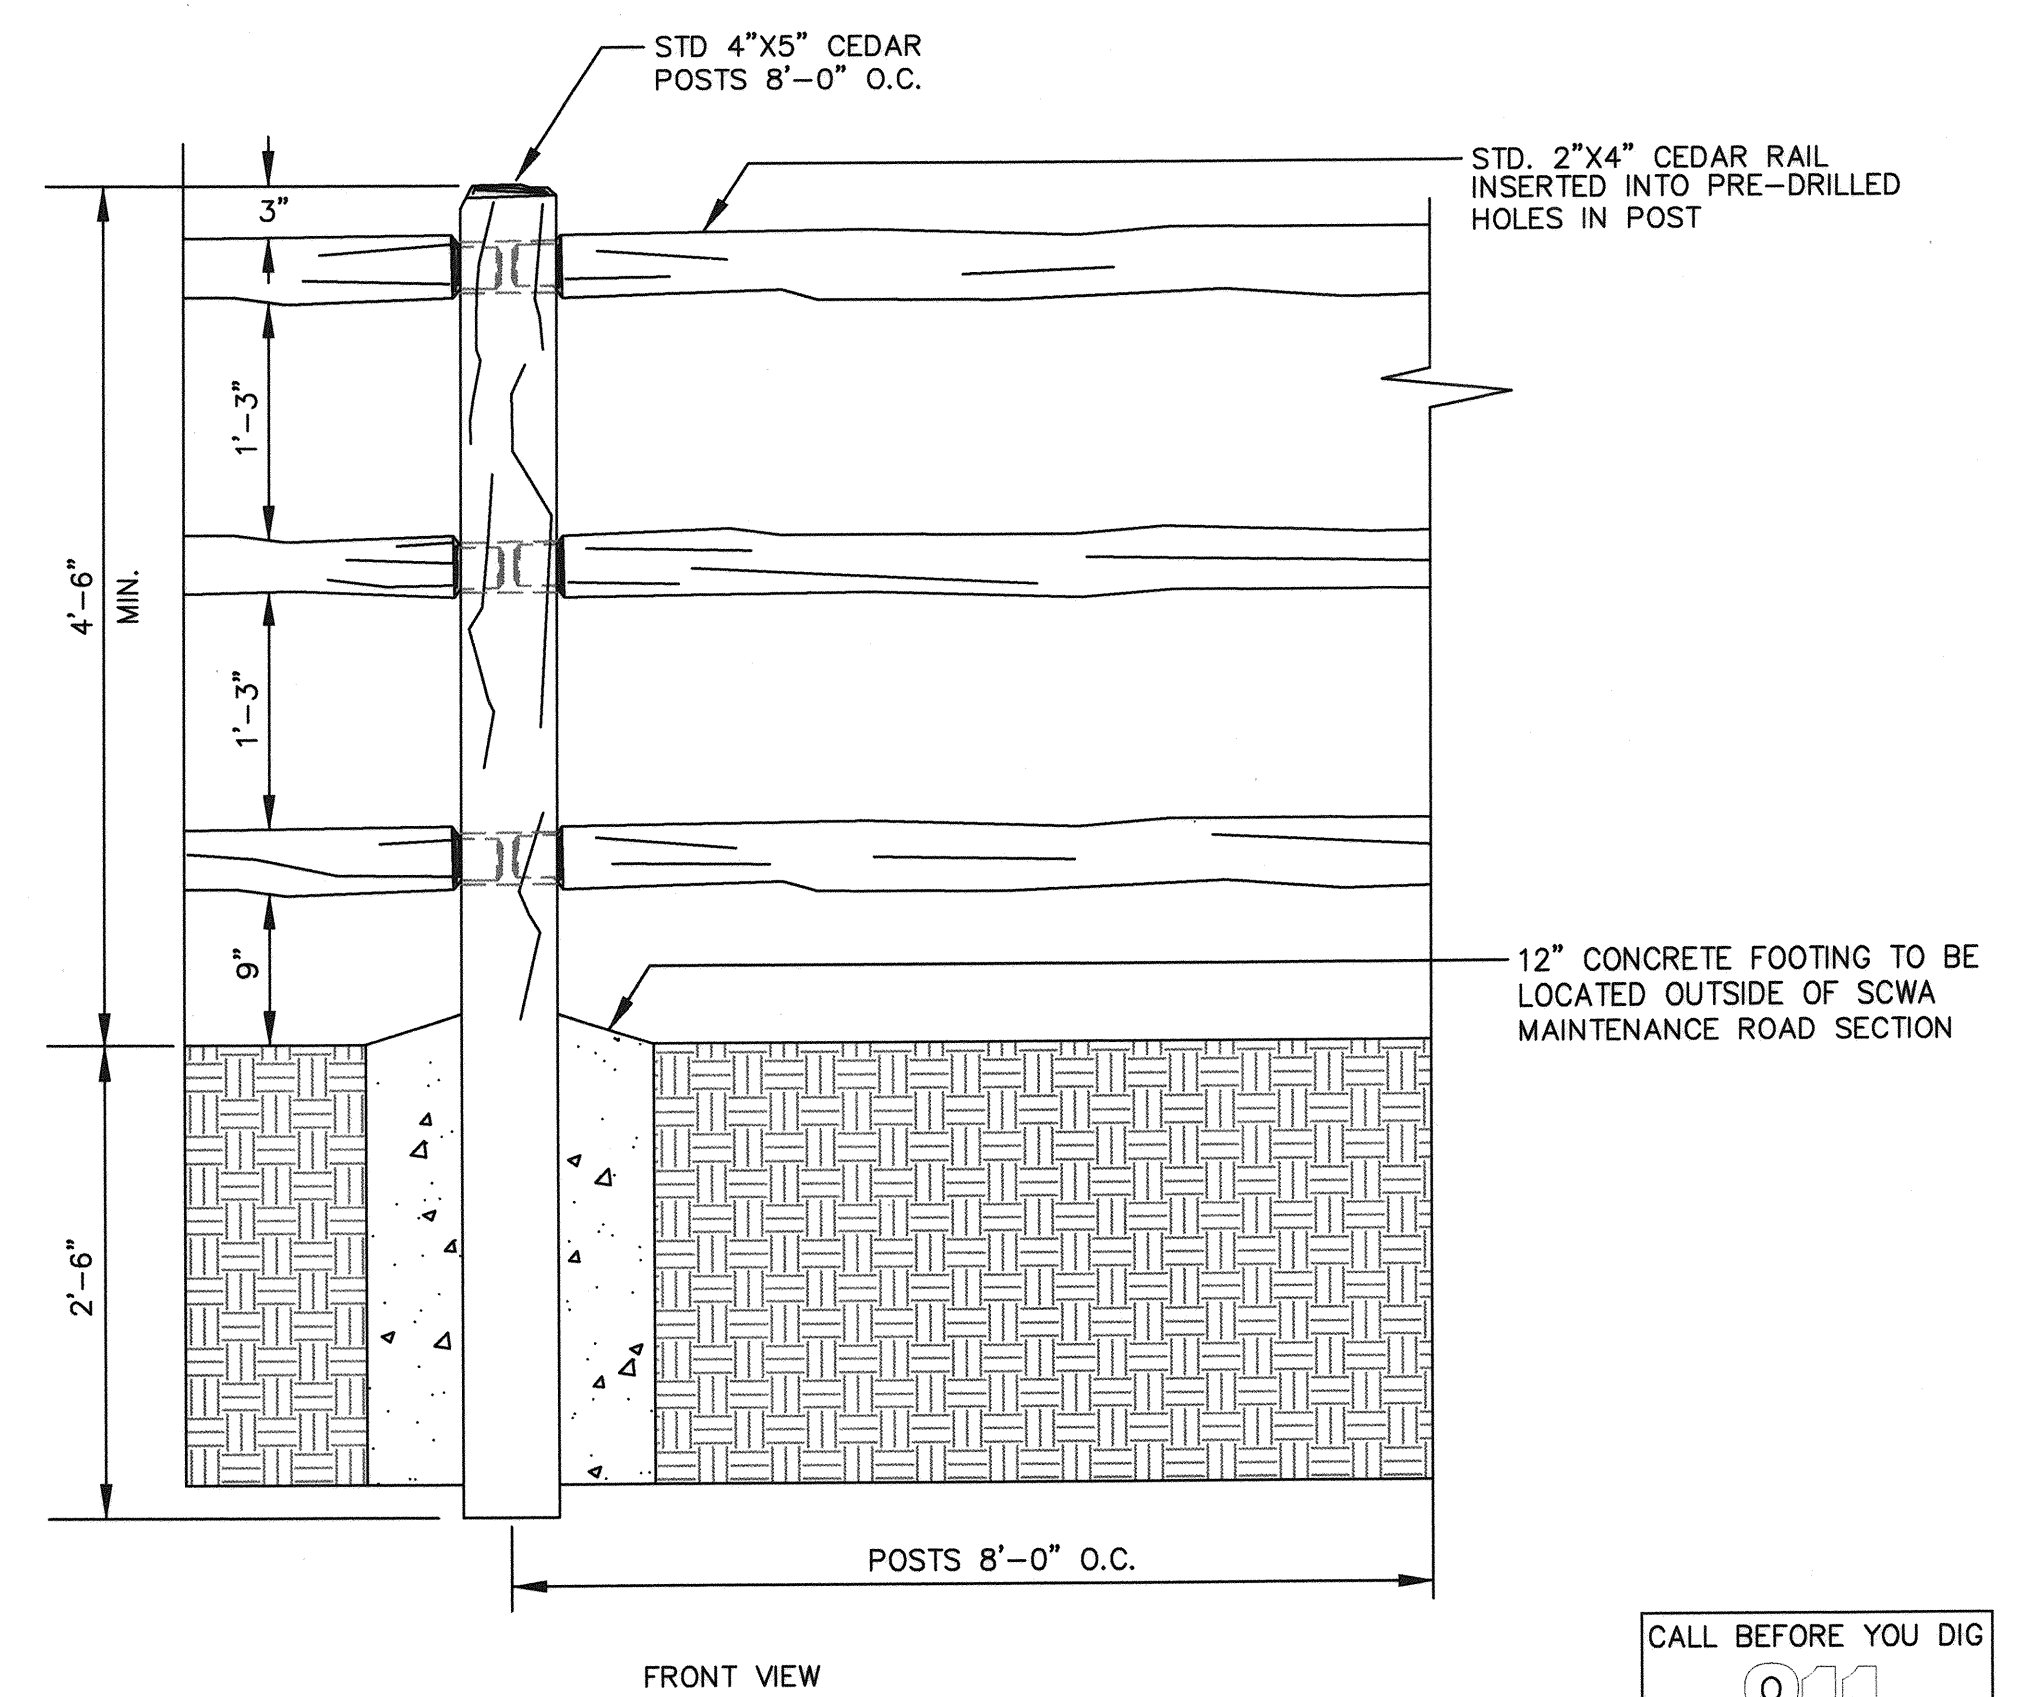

CALL BEFORE YOU DIG
811
1-800-642-2444
USANorth811.ORG








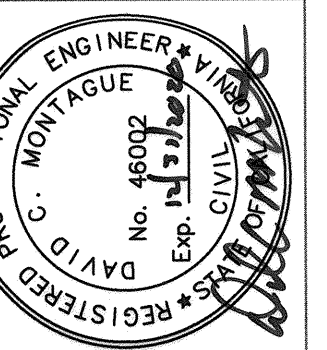








City of
Santa Rosa

NO.	DATE	REVISION	BY



SCALE: As Shown	DATE: FEBRUARY 2020	CHK BY: GJD
DWN BY: GL	APPROVED: Deputy Director - Engineering	By: <i>Lori Urbaneck</i> Date: 3/3/2020

City of Santa Rosa	CONTRACT NO. C01924
LOWER COLGAN CREEK RESTORATION - PHASE 2	SHEET 24 OF 29
PATHWAY - ROAD - FENCE - SIGN	FILE NO. 2019-0028

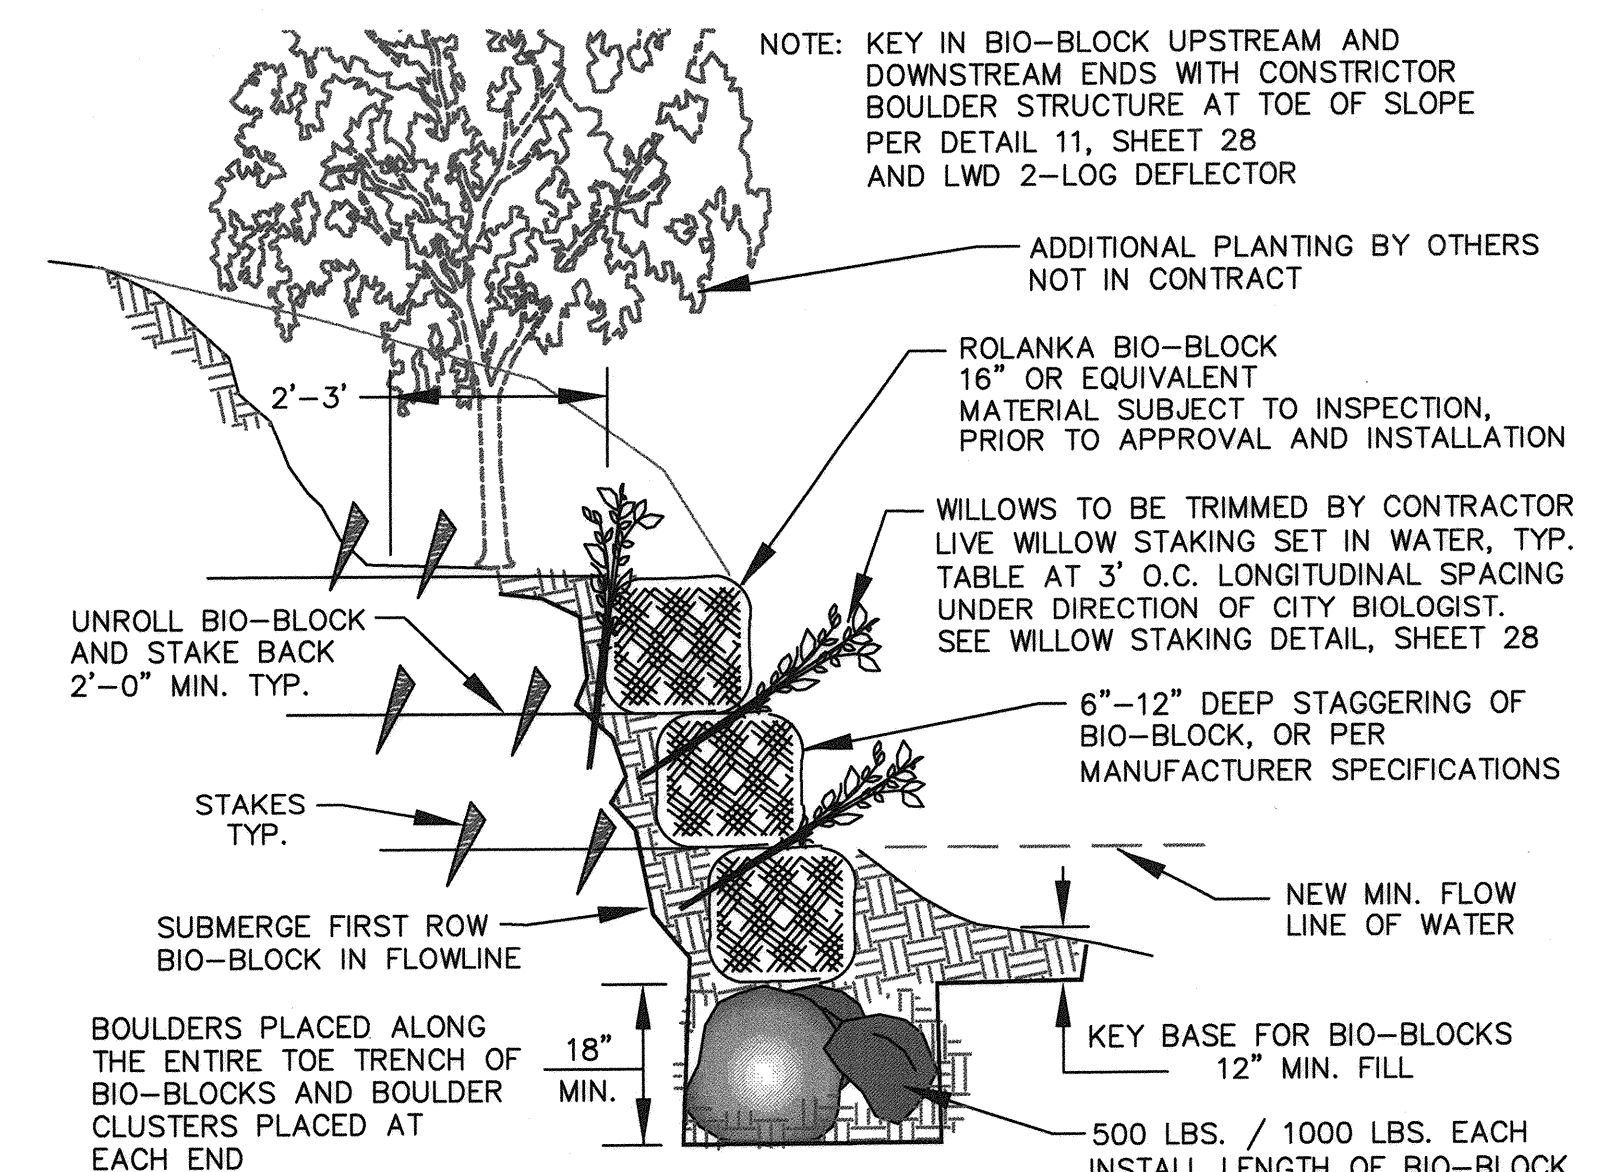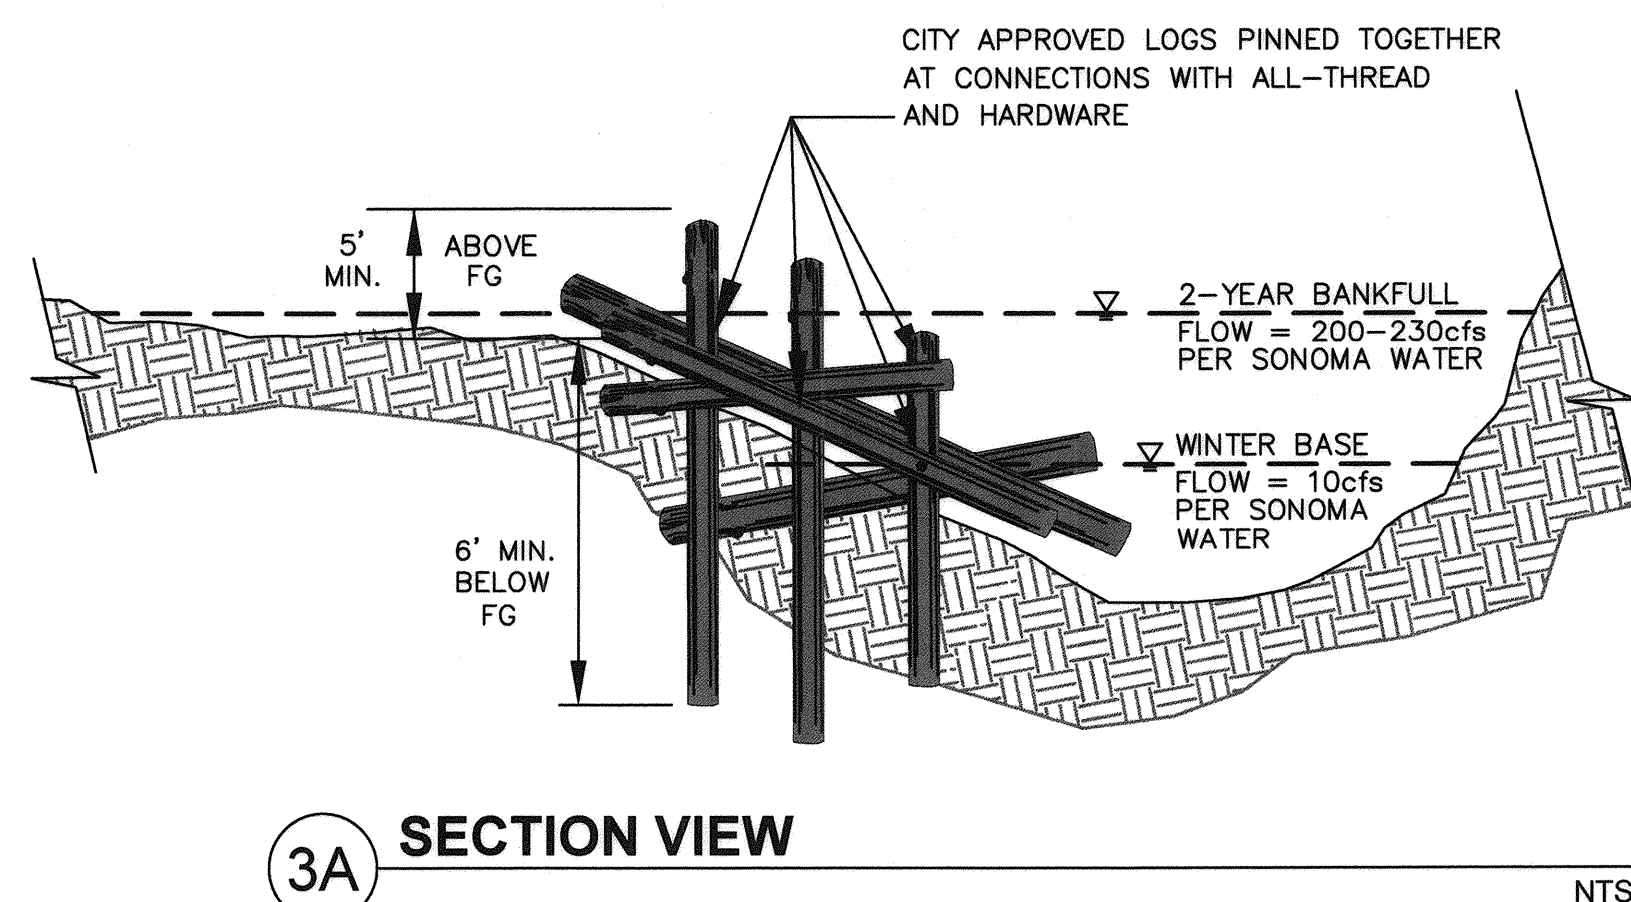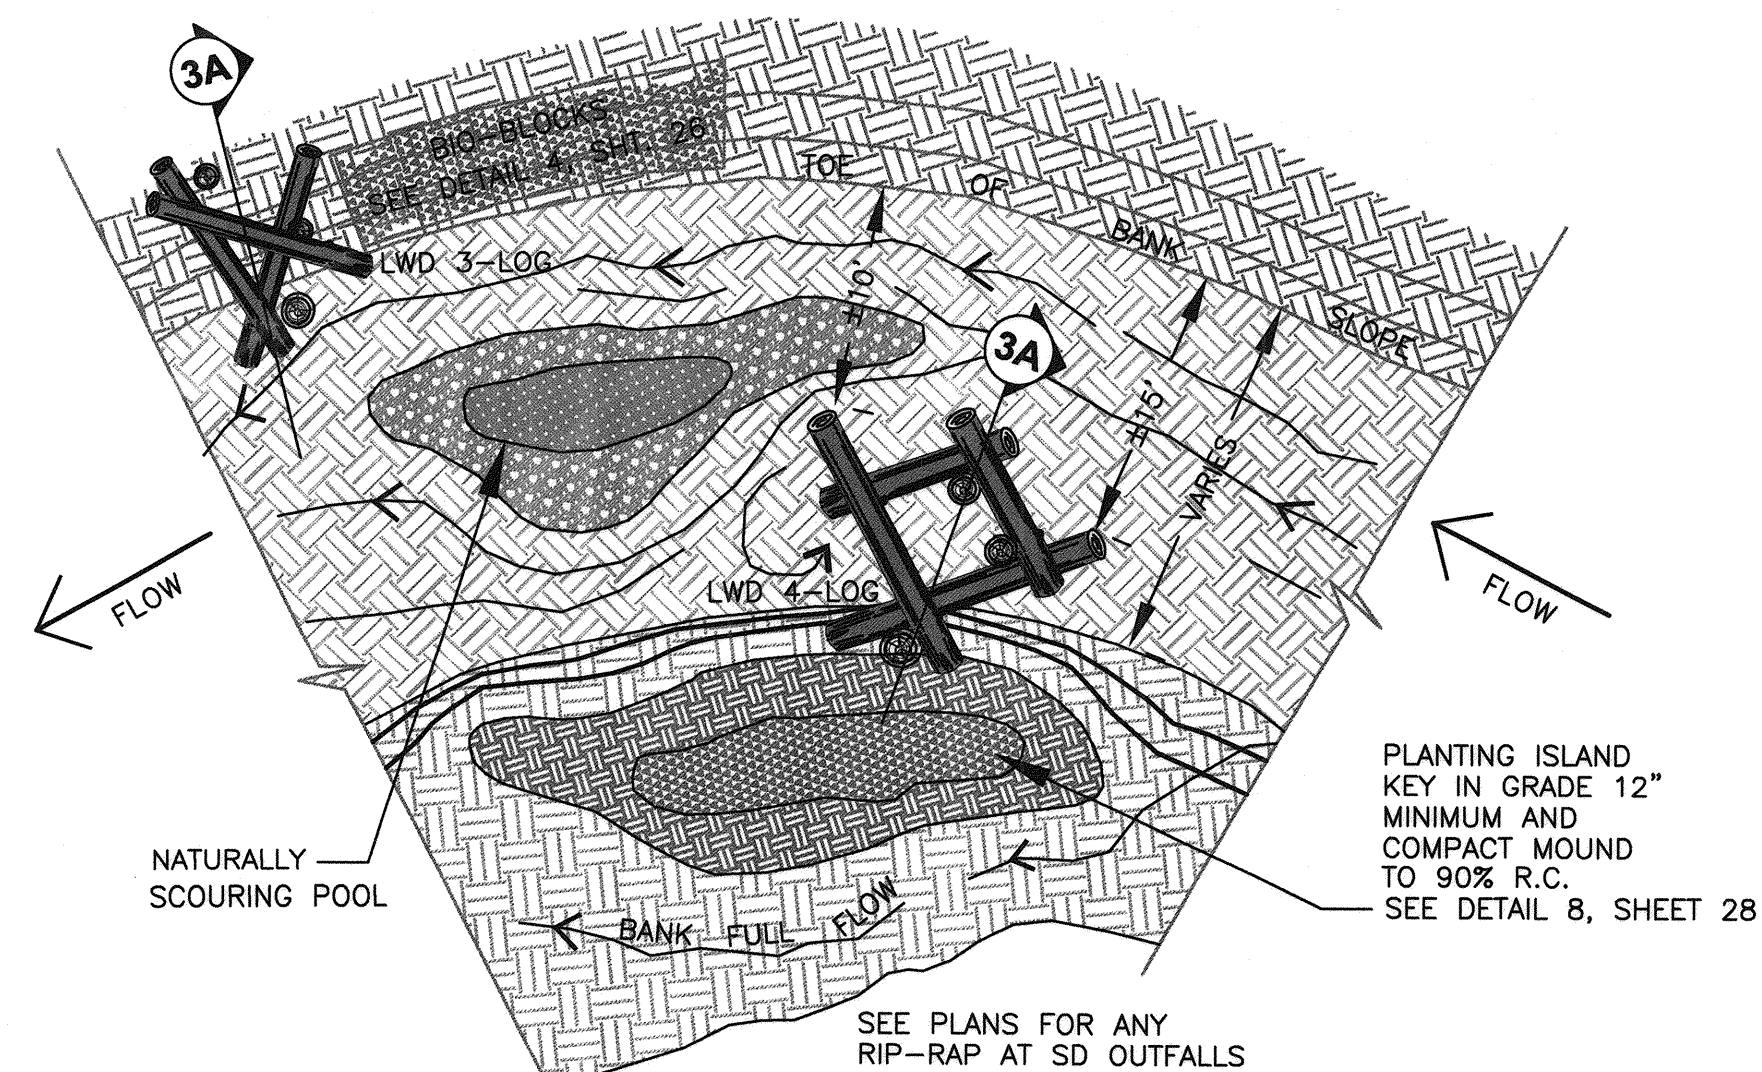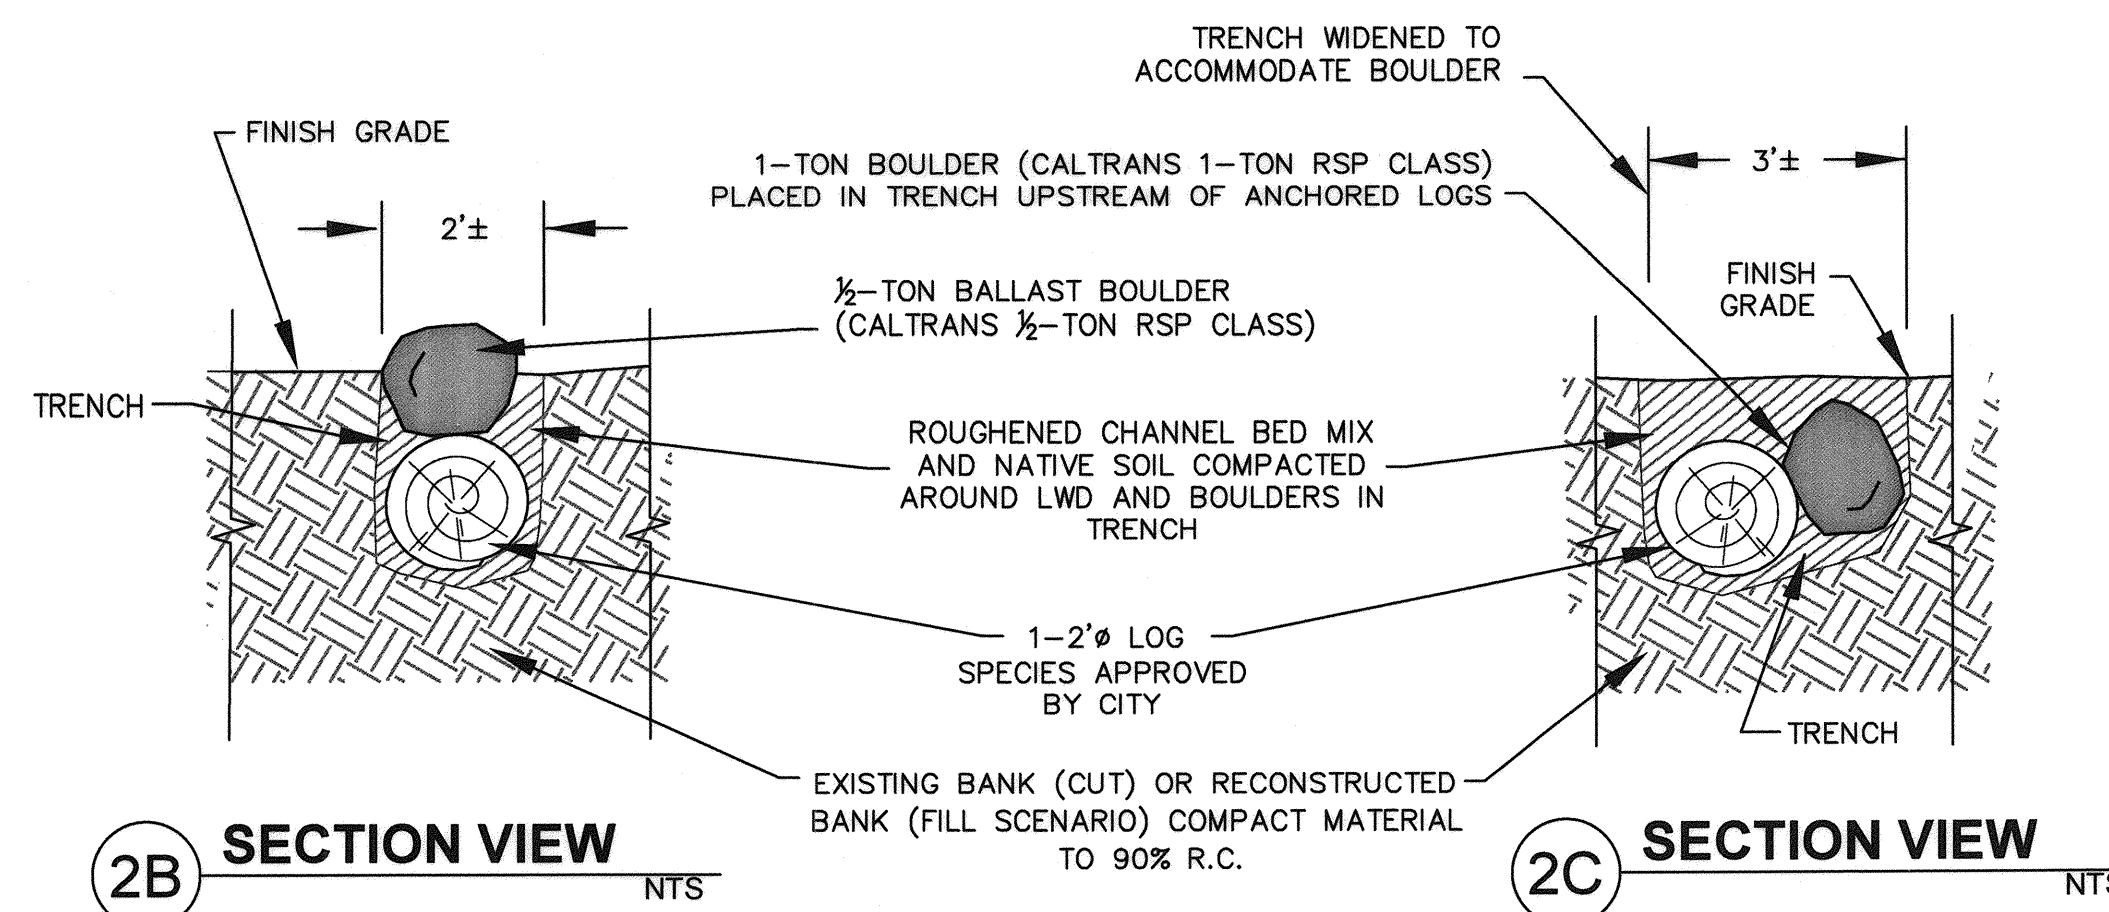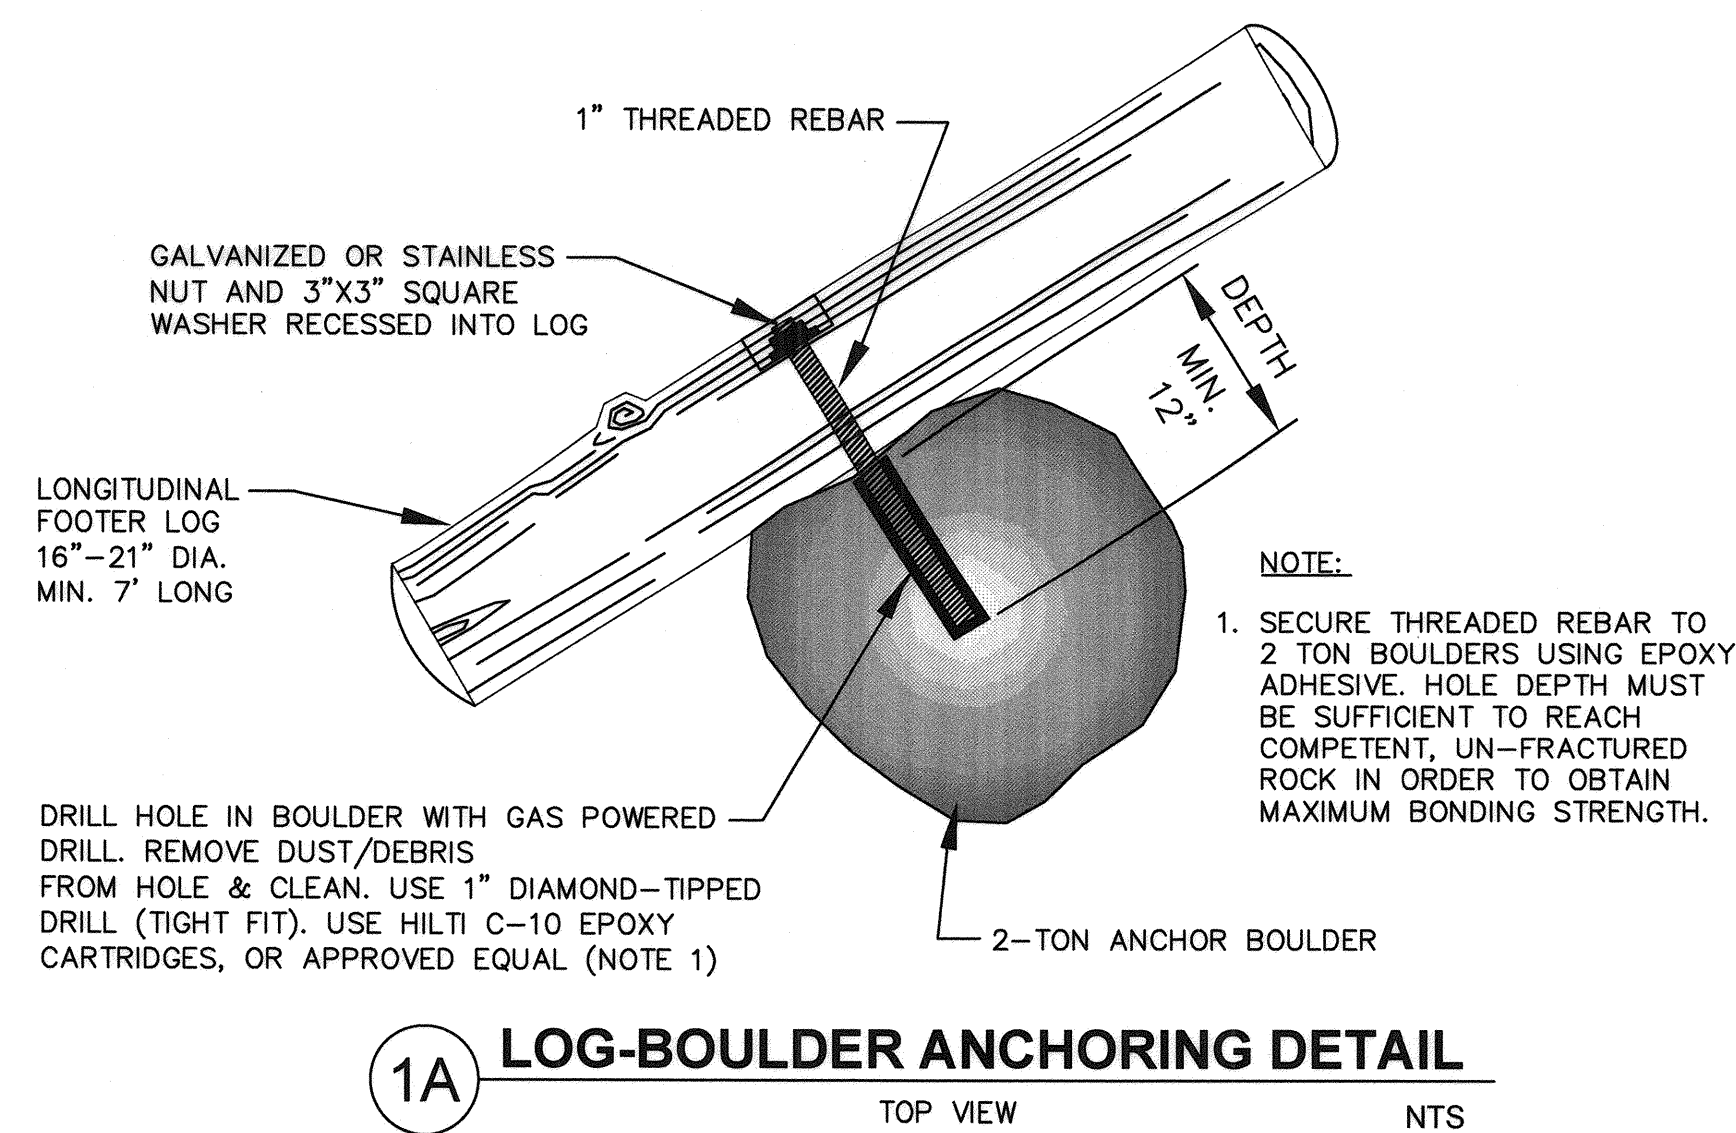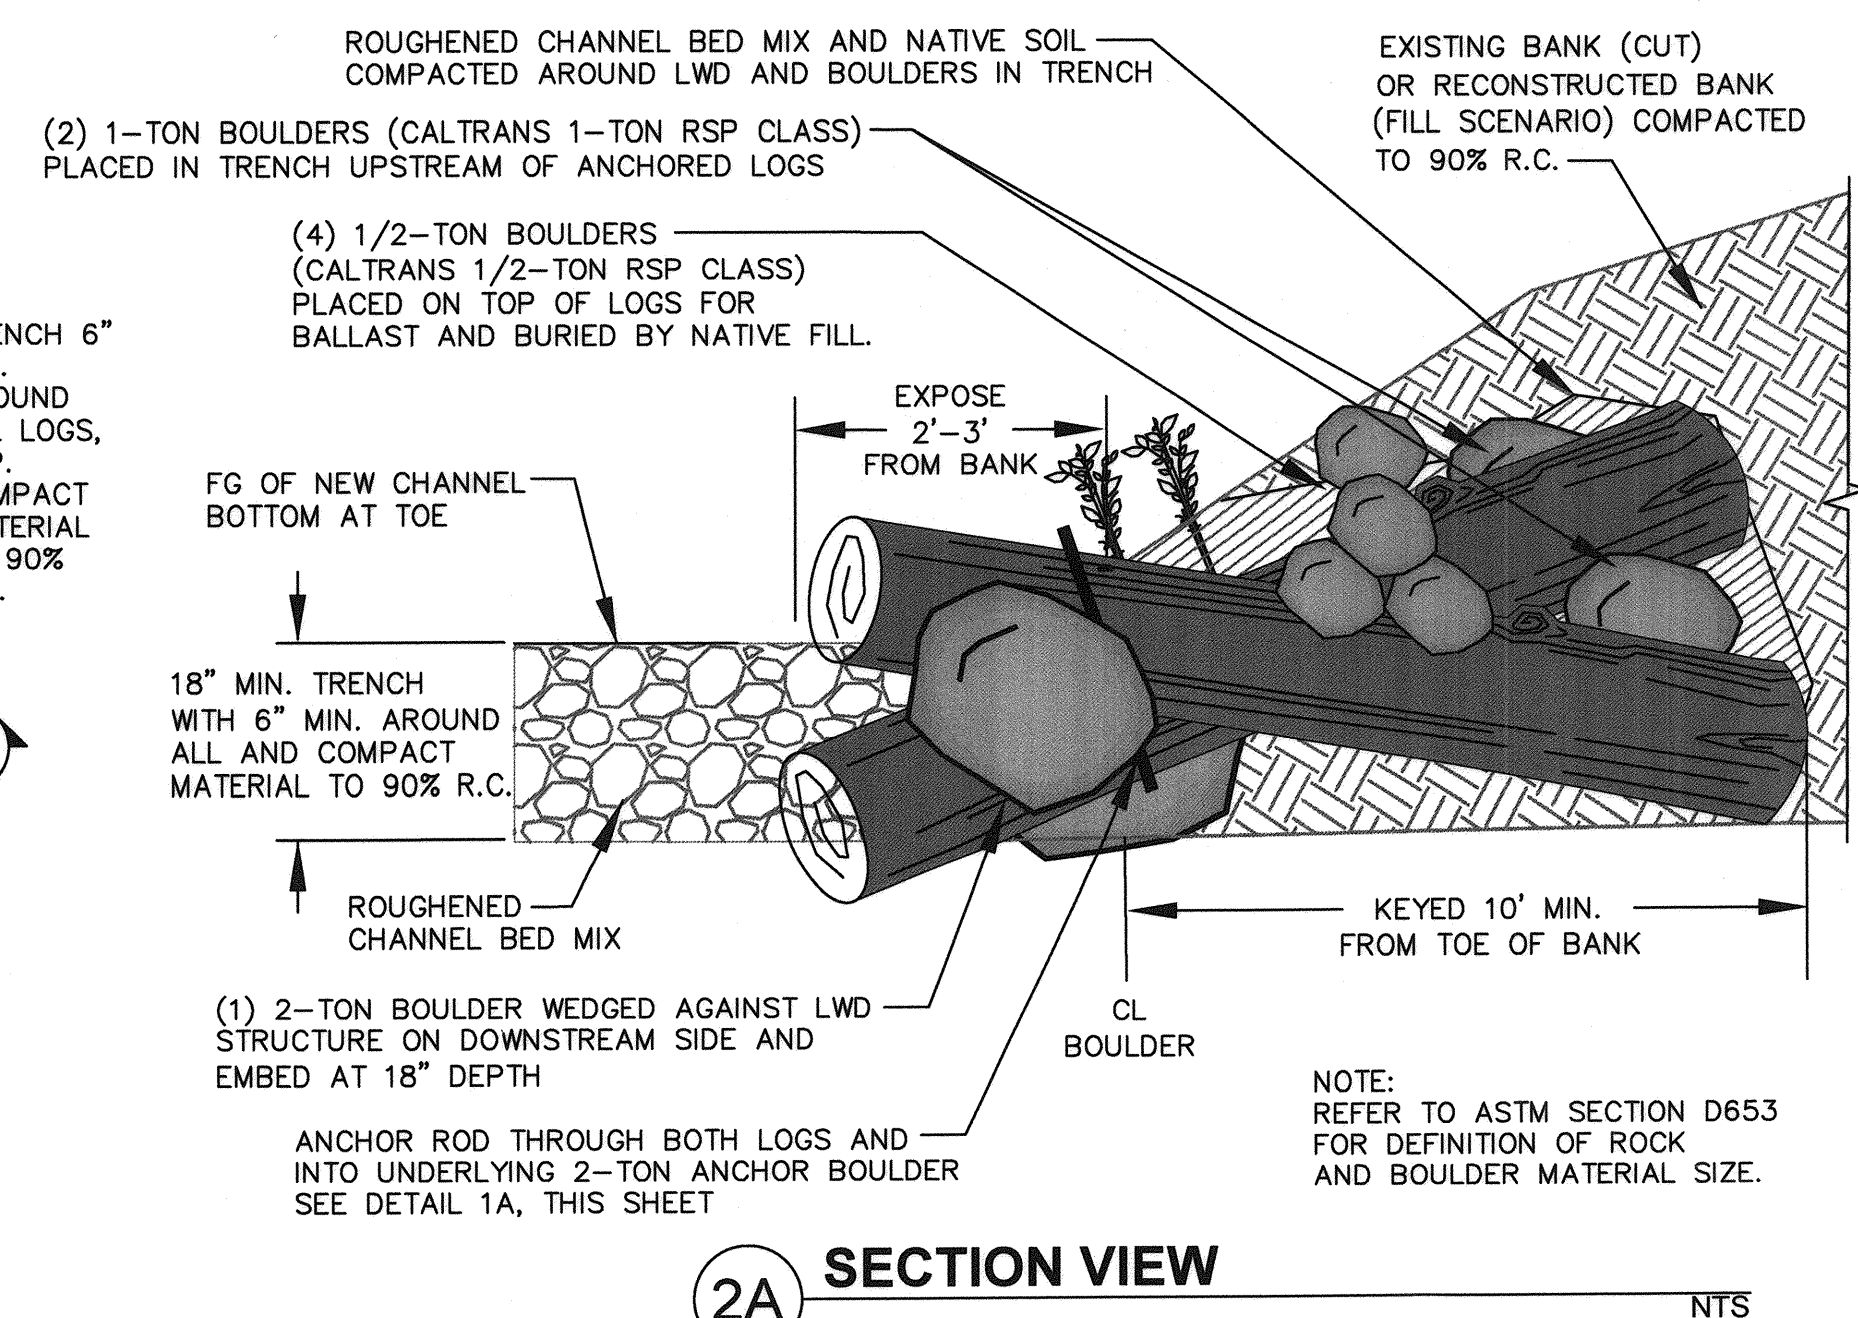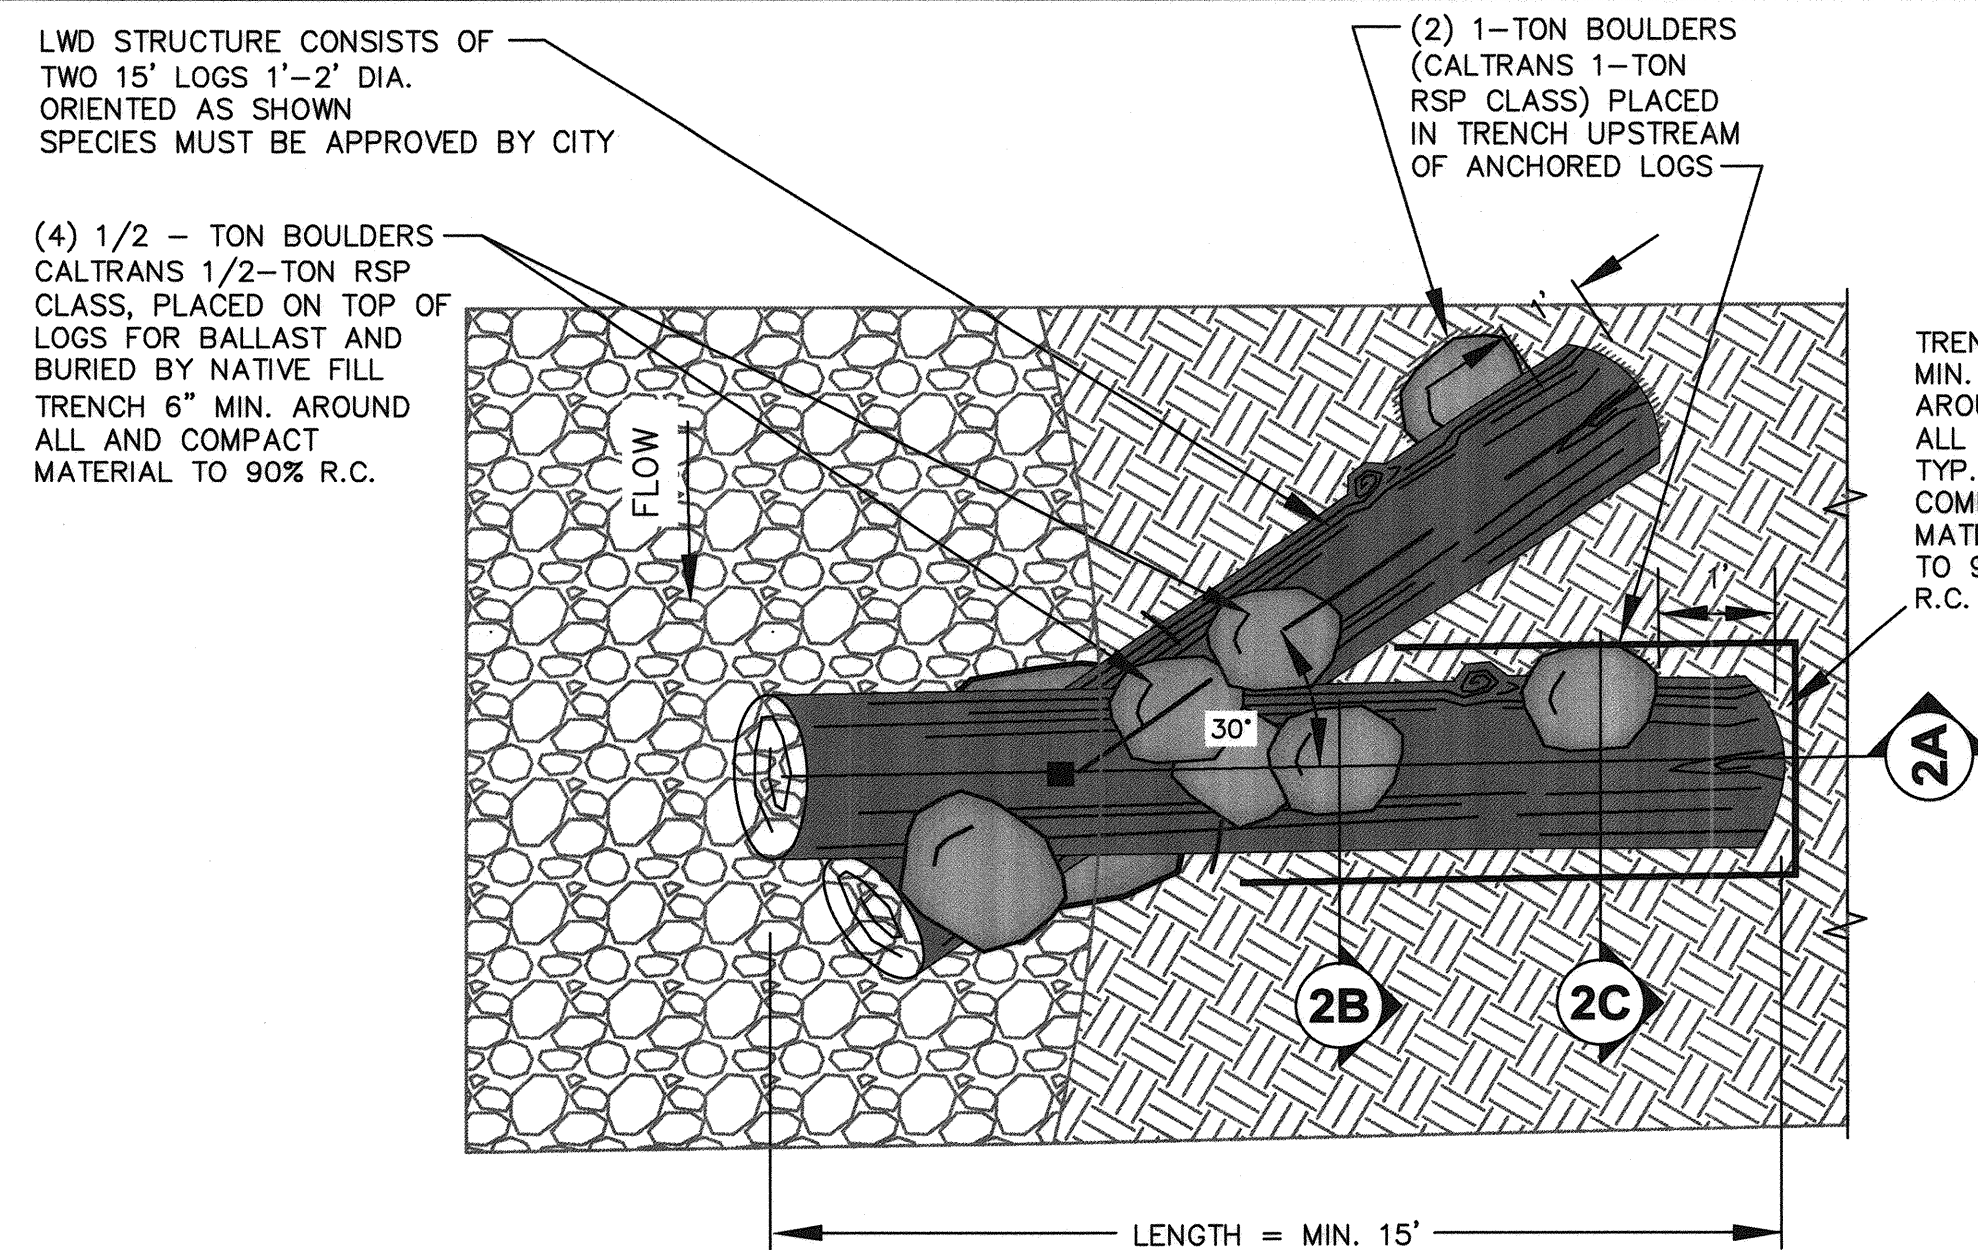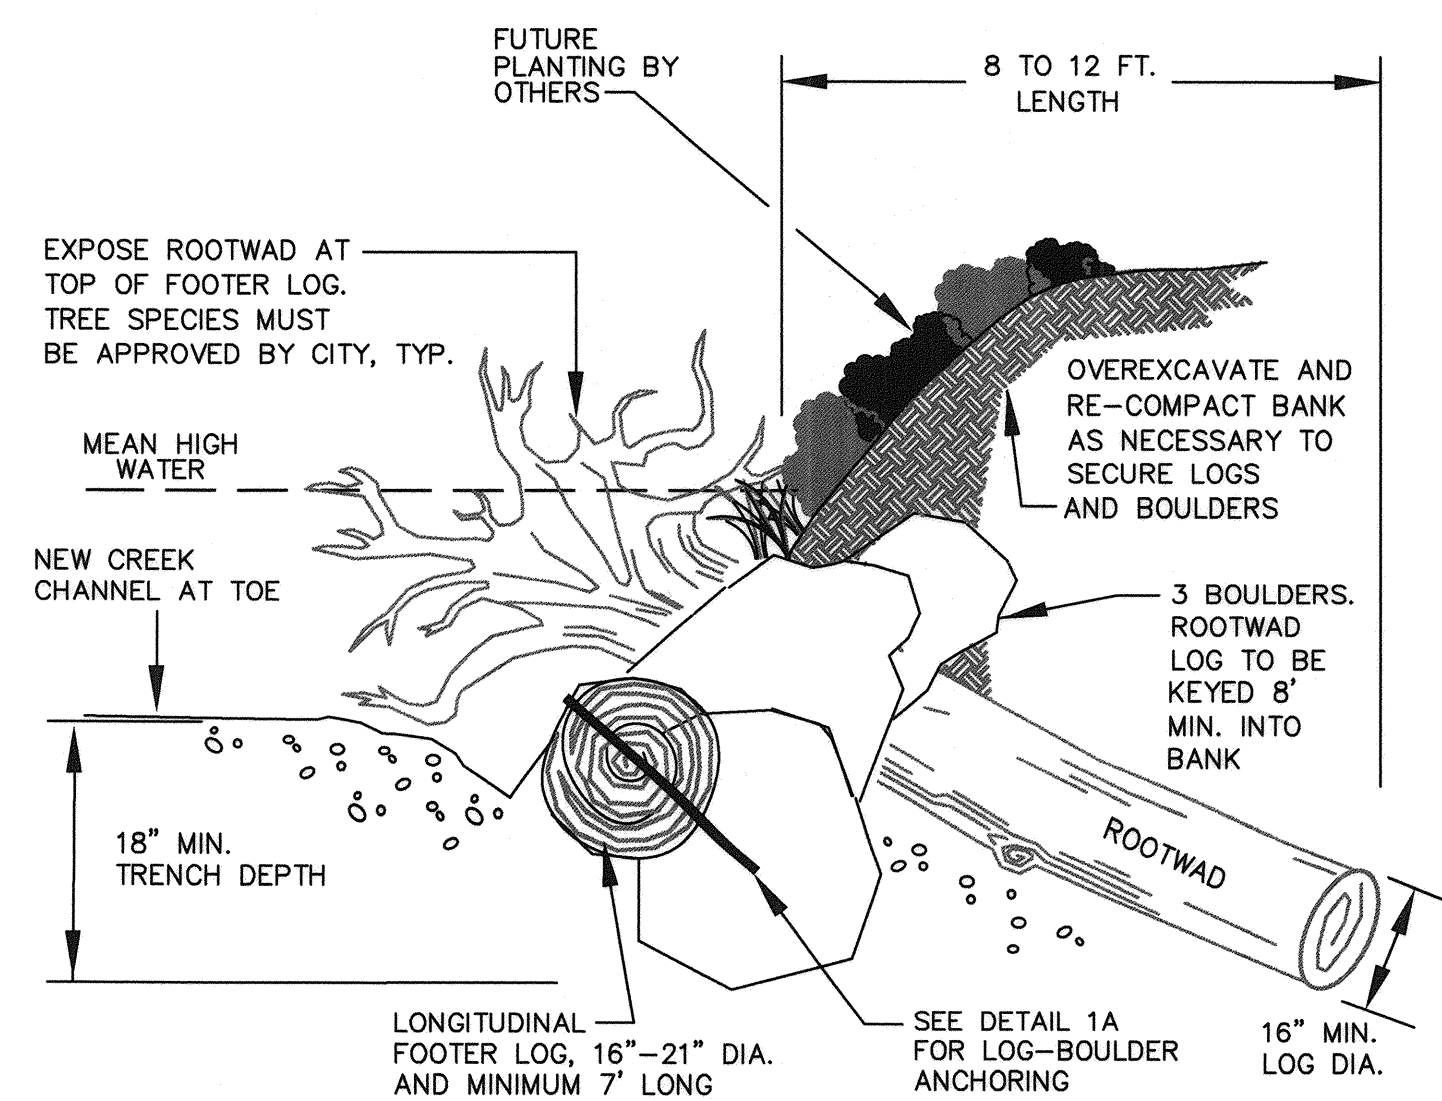

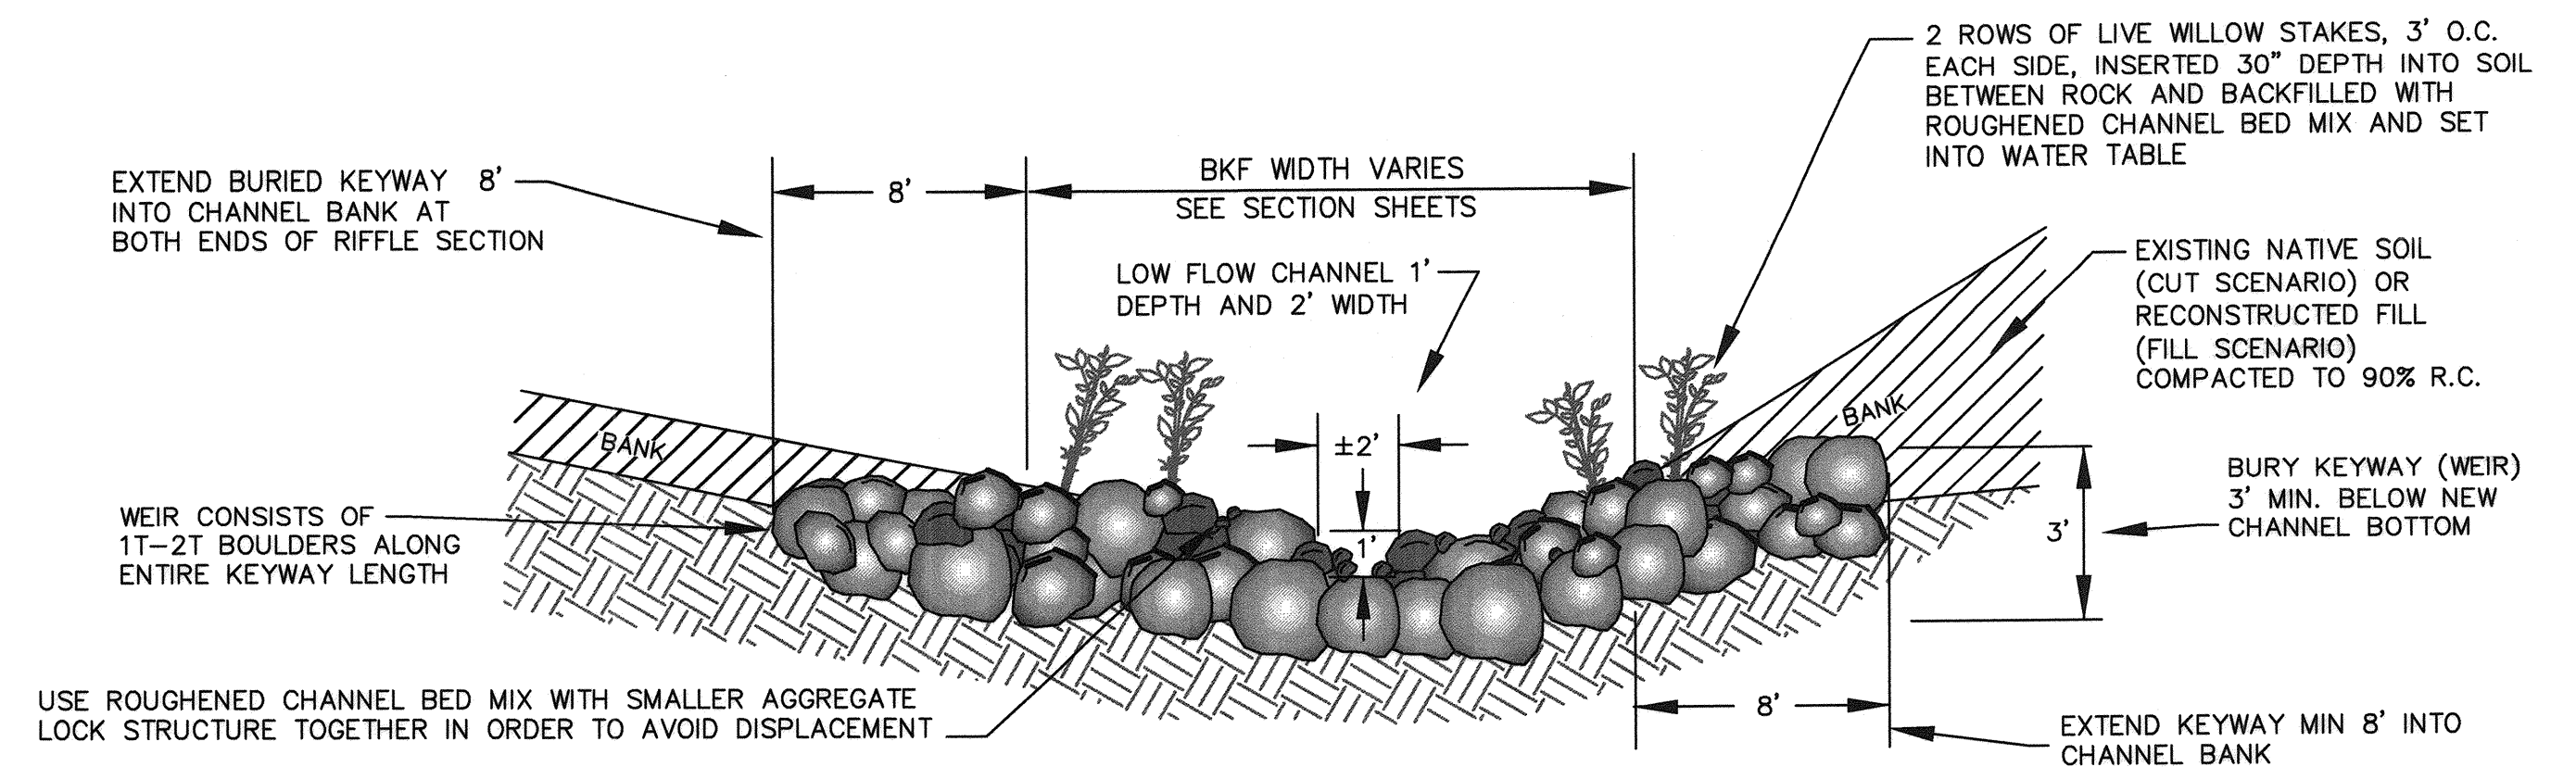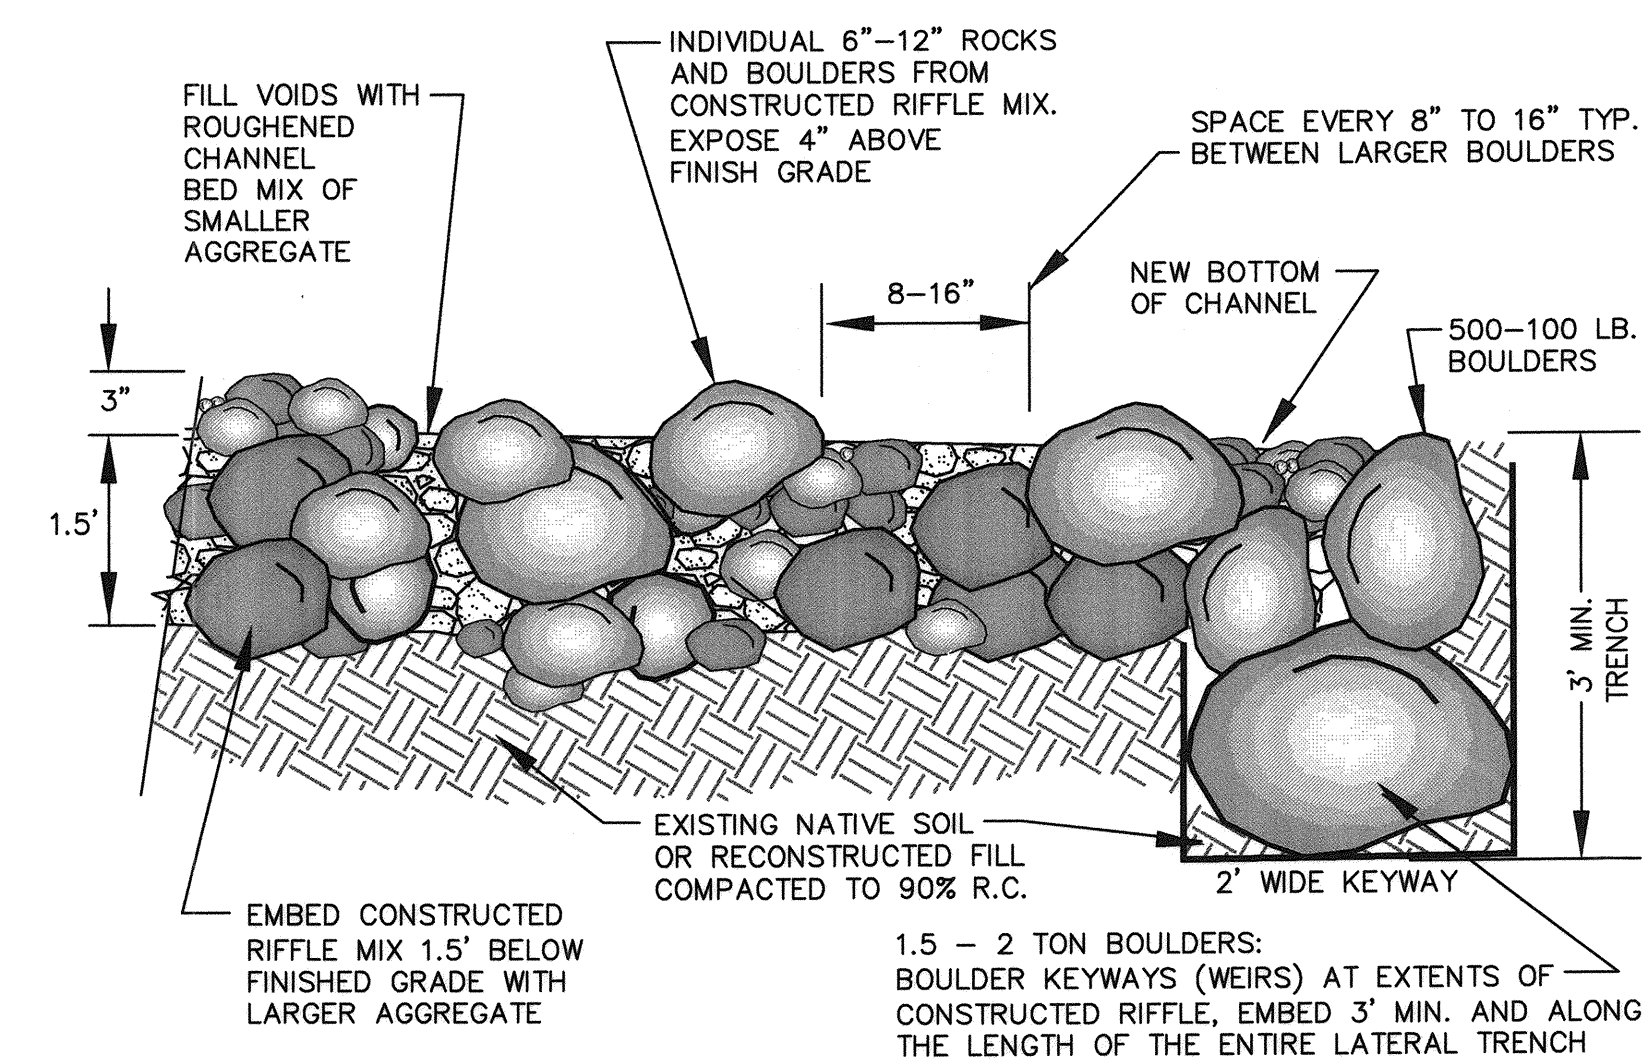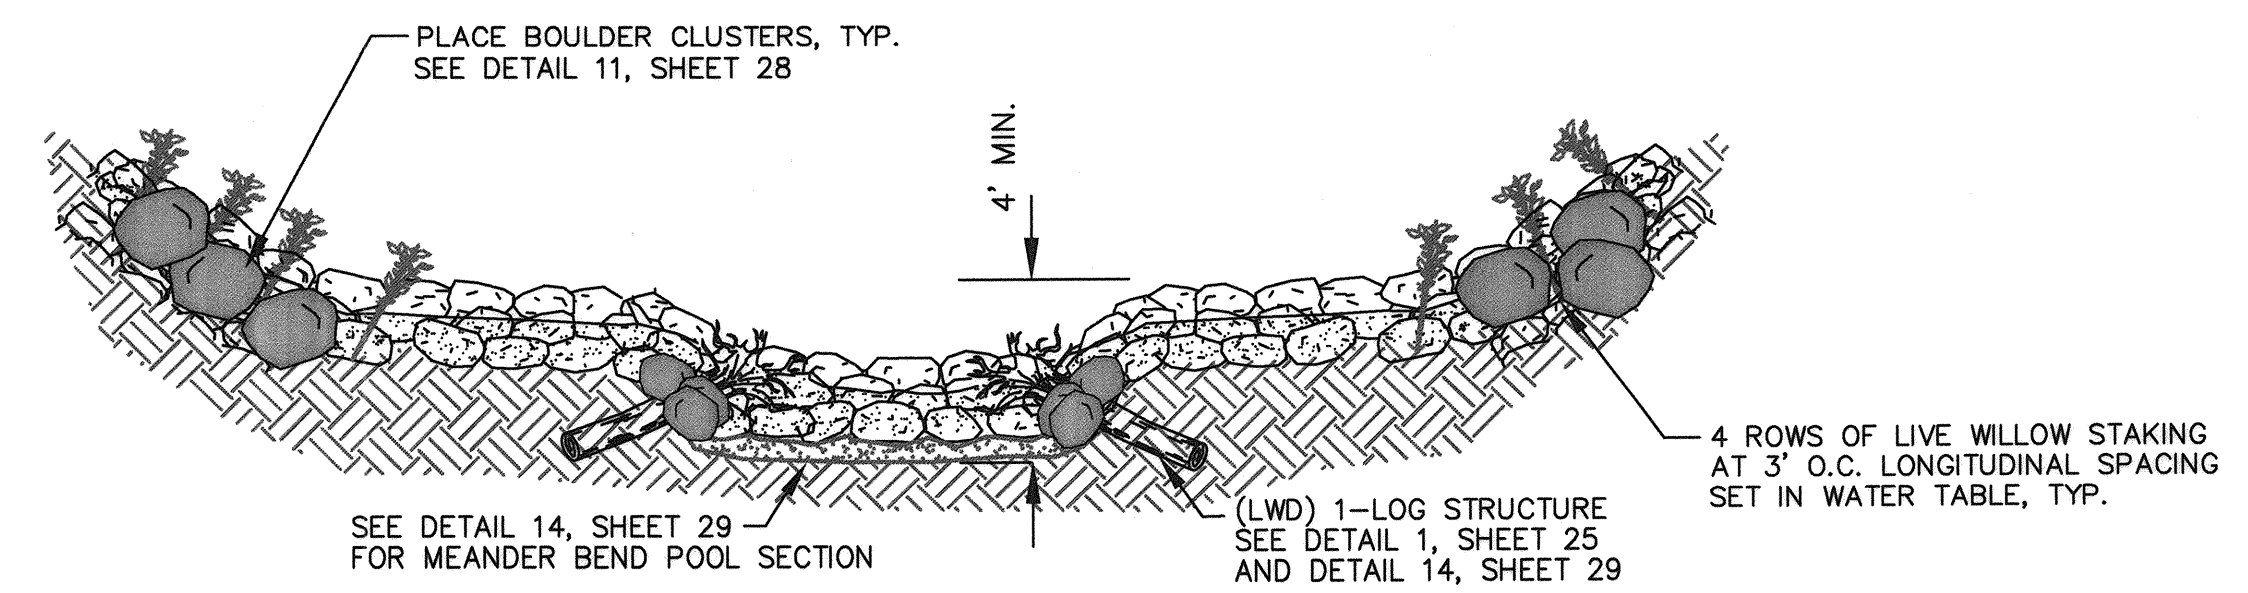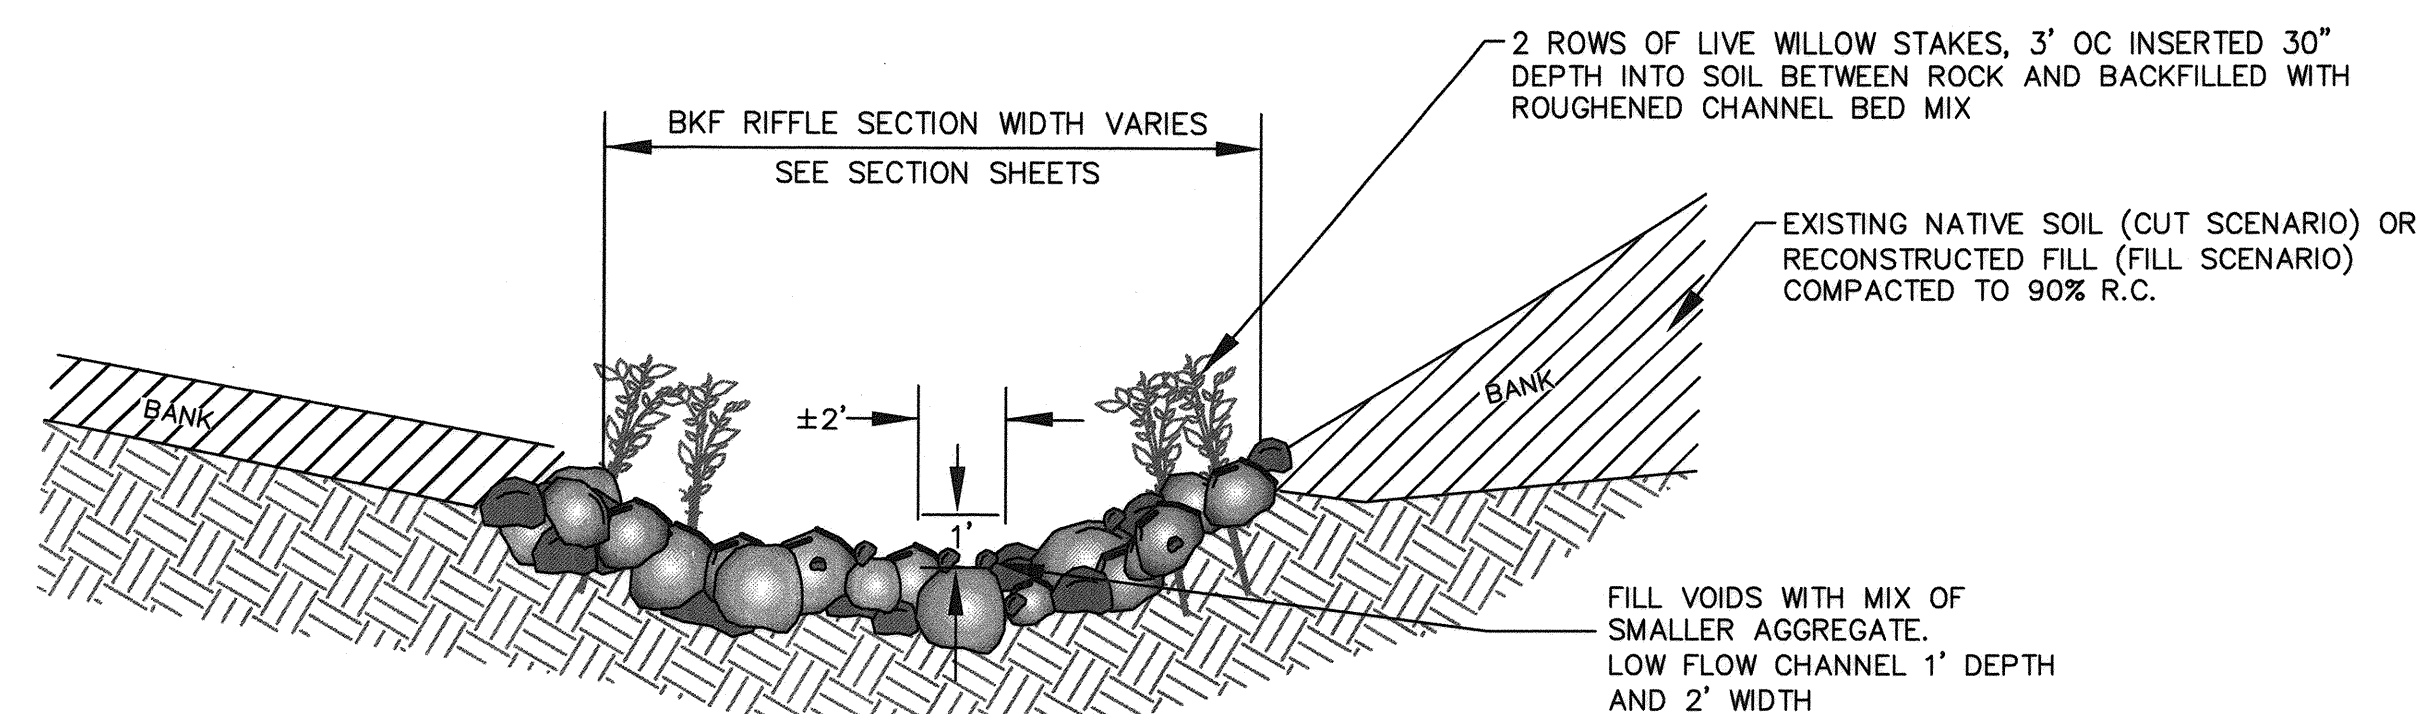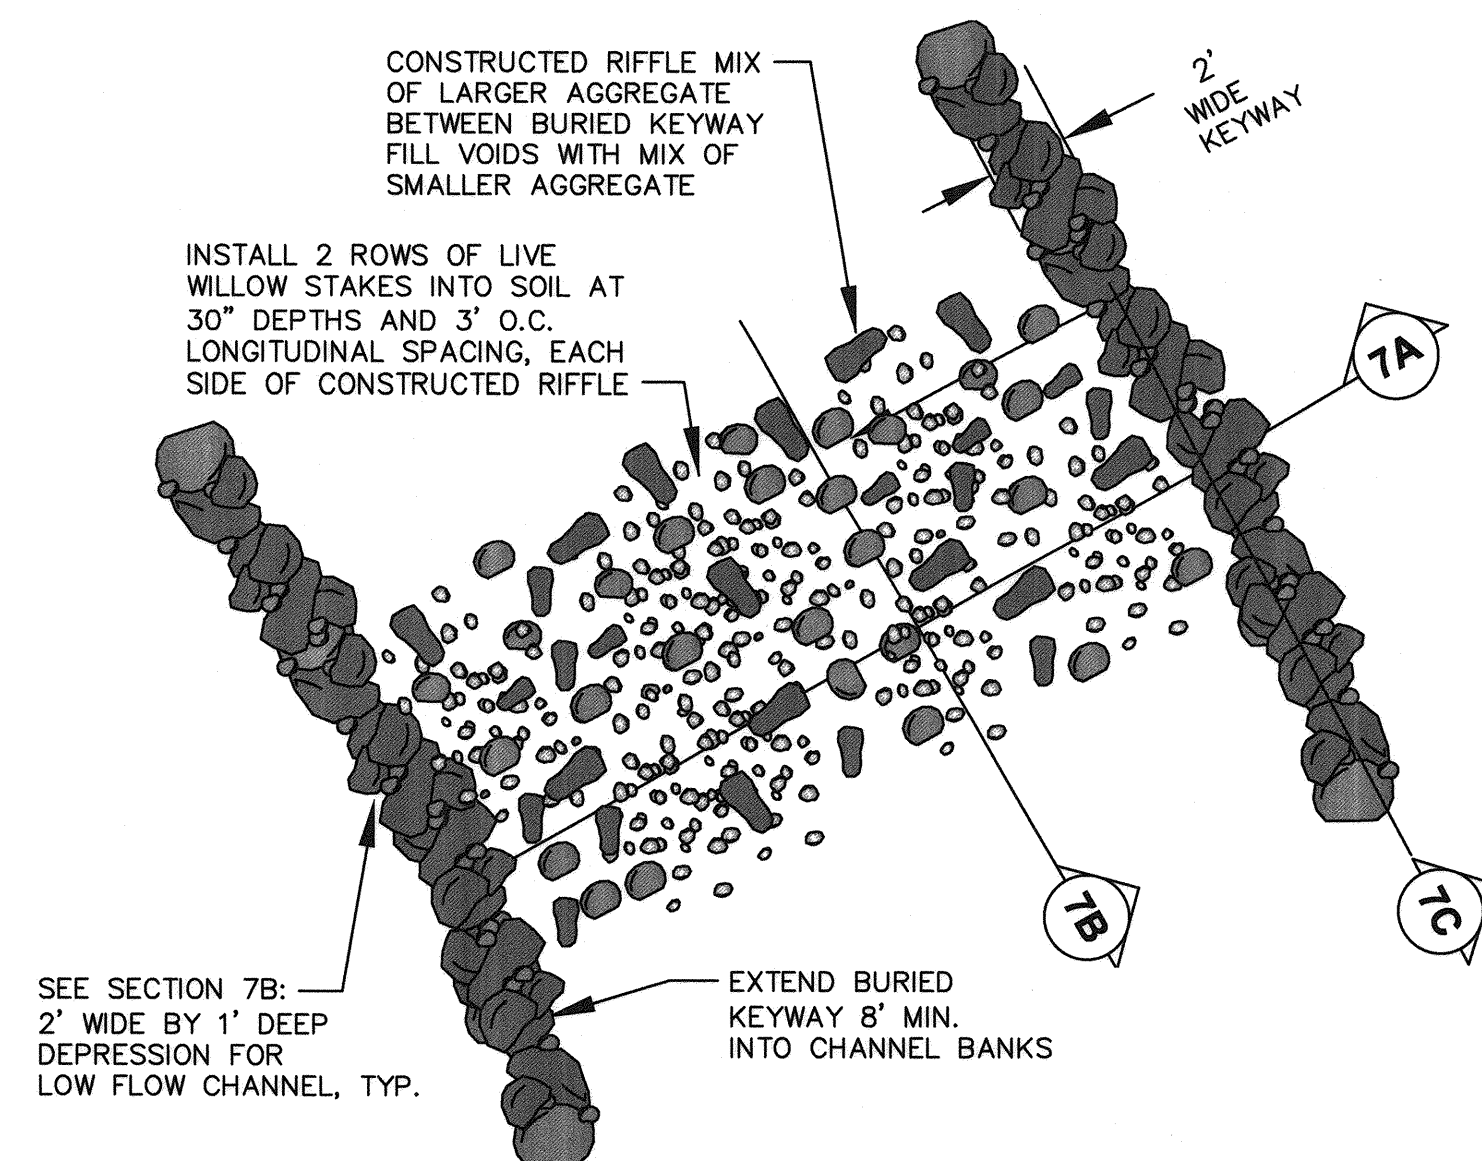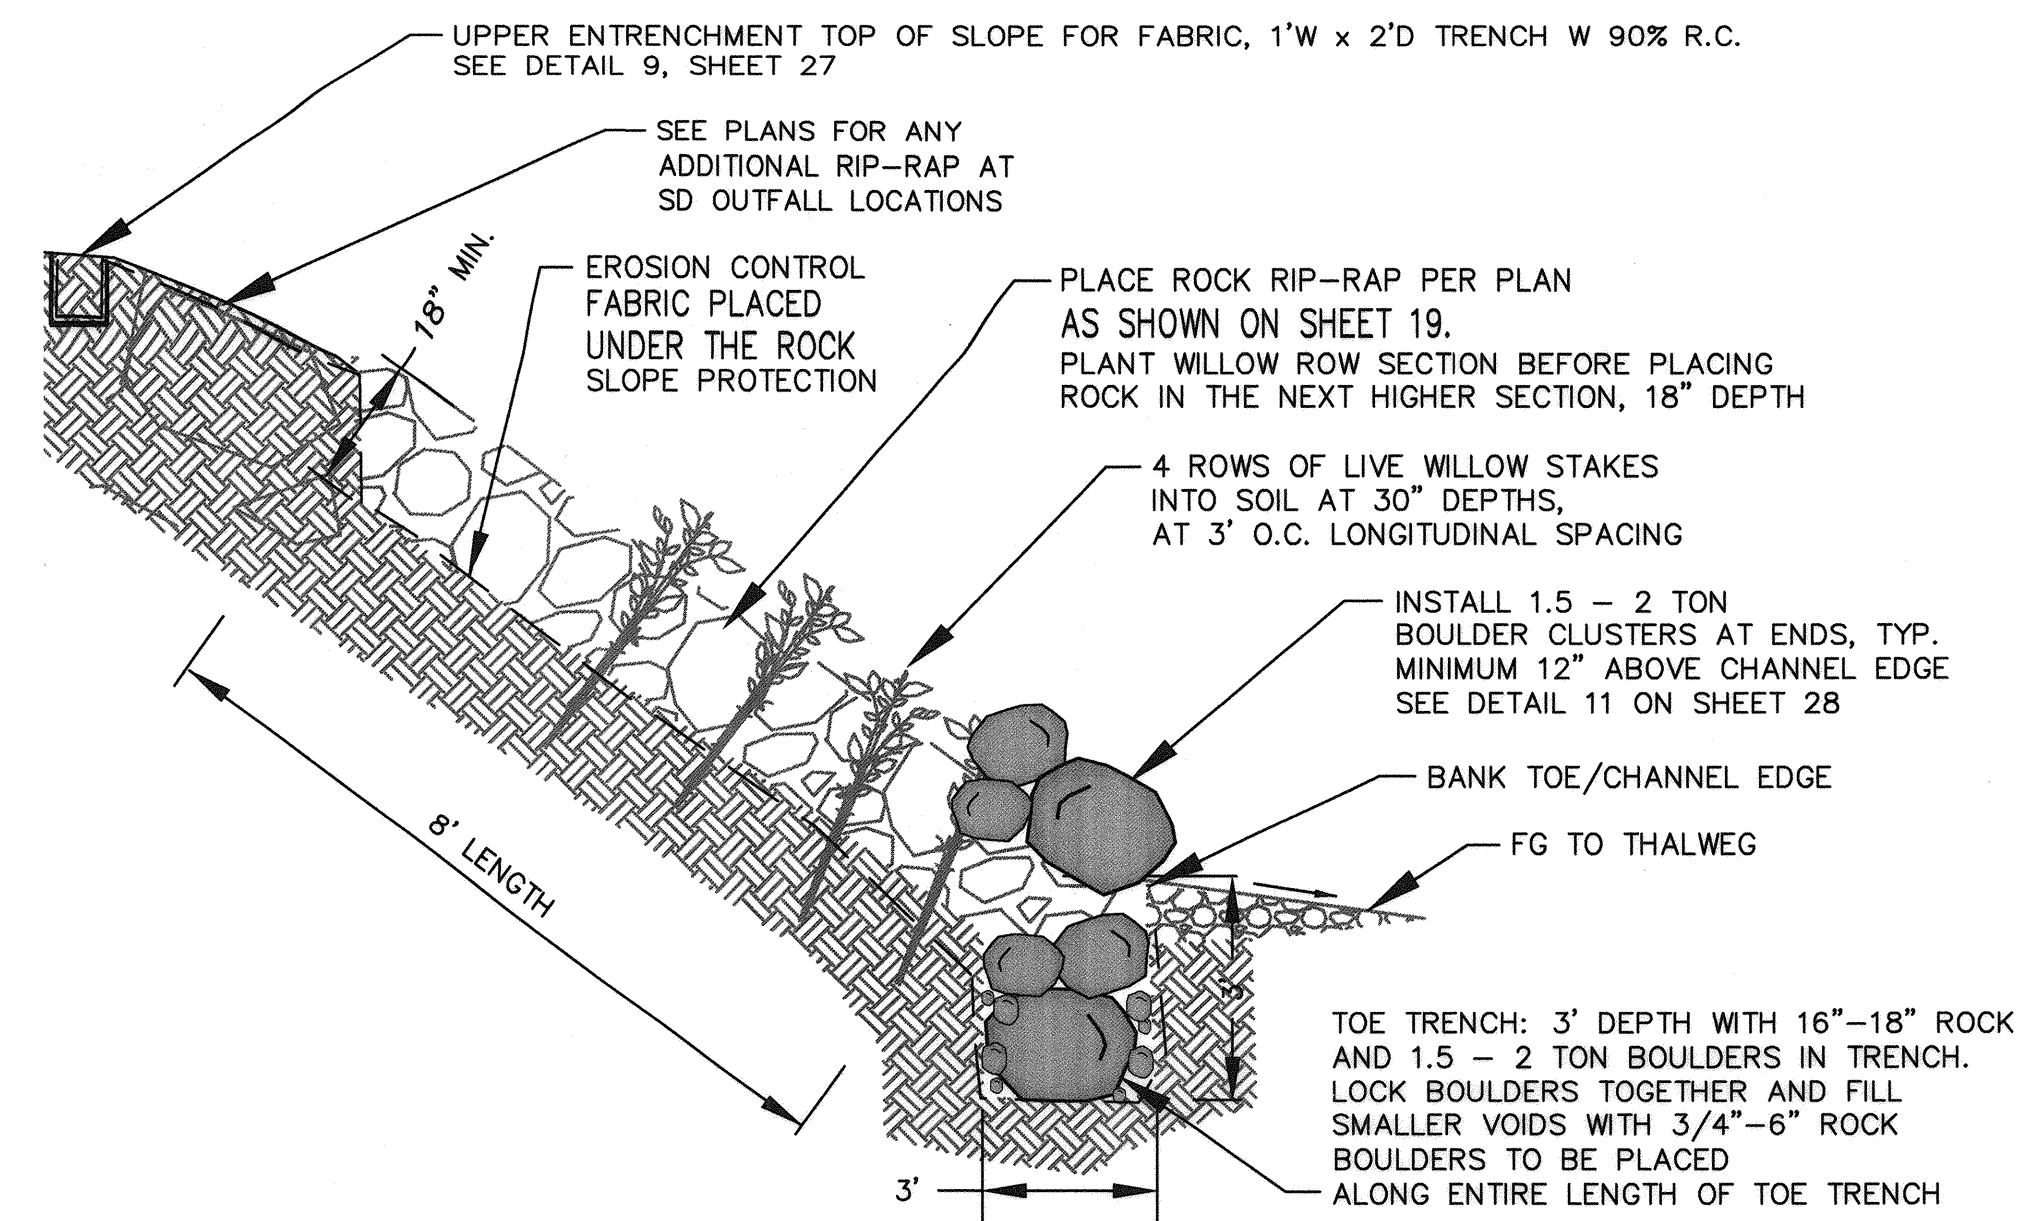


SCALE:	AS SHOWN	DATE: FEBRUARY 2020
DWN BY:	GL	CHK BY: GJD
APPROVED: Deputy Director – Engineering		
 Date <u>3/3/2020</u>		
By _____	Lori Urbanek	
	NO.	DATE
	REVISION	BY



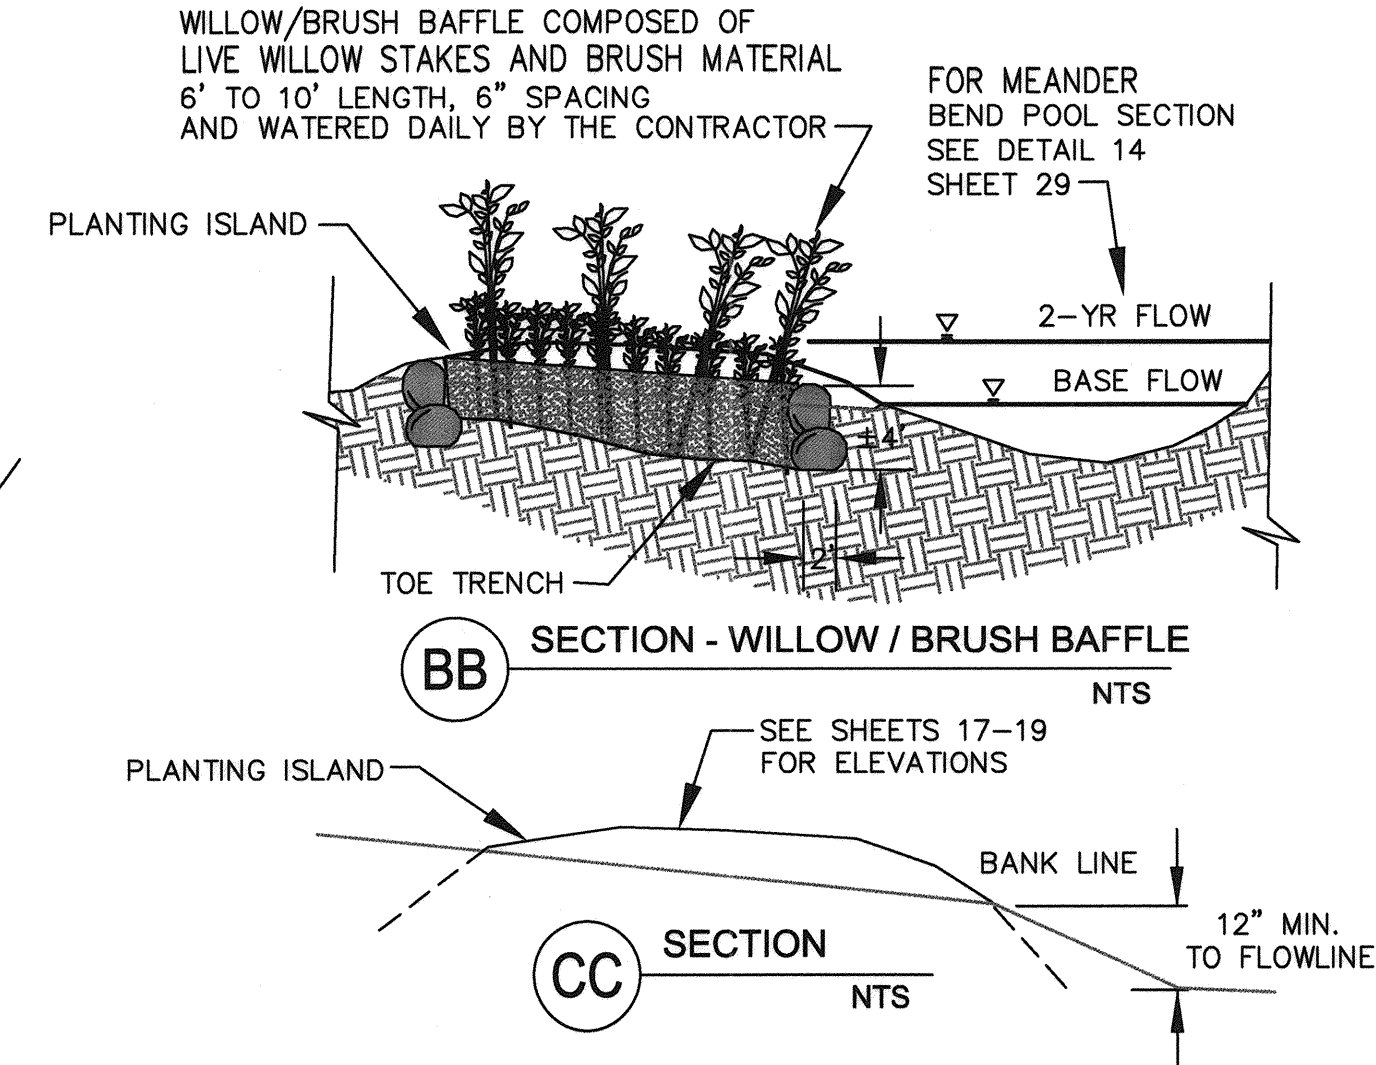
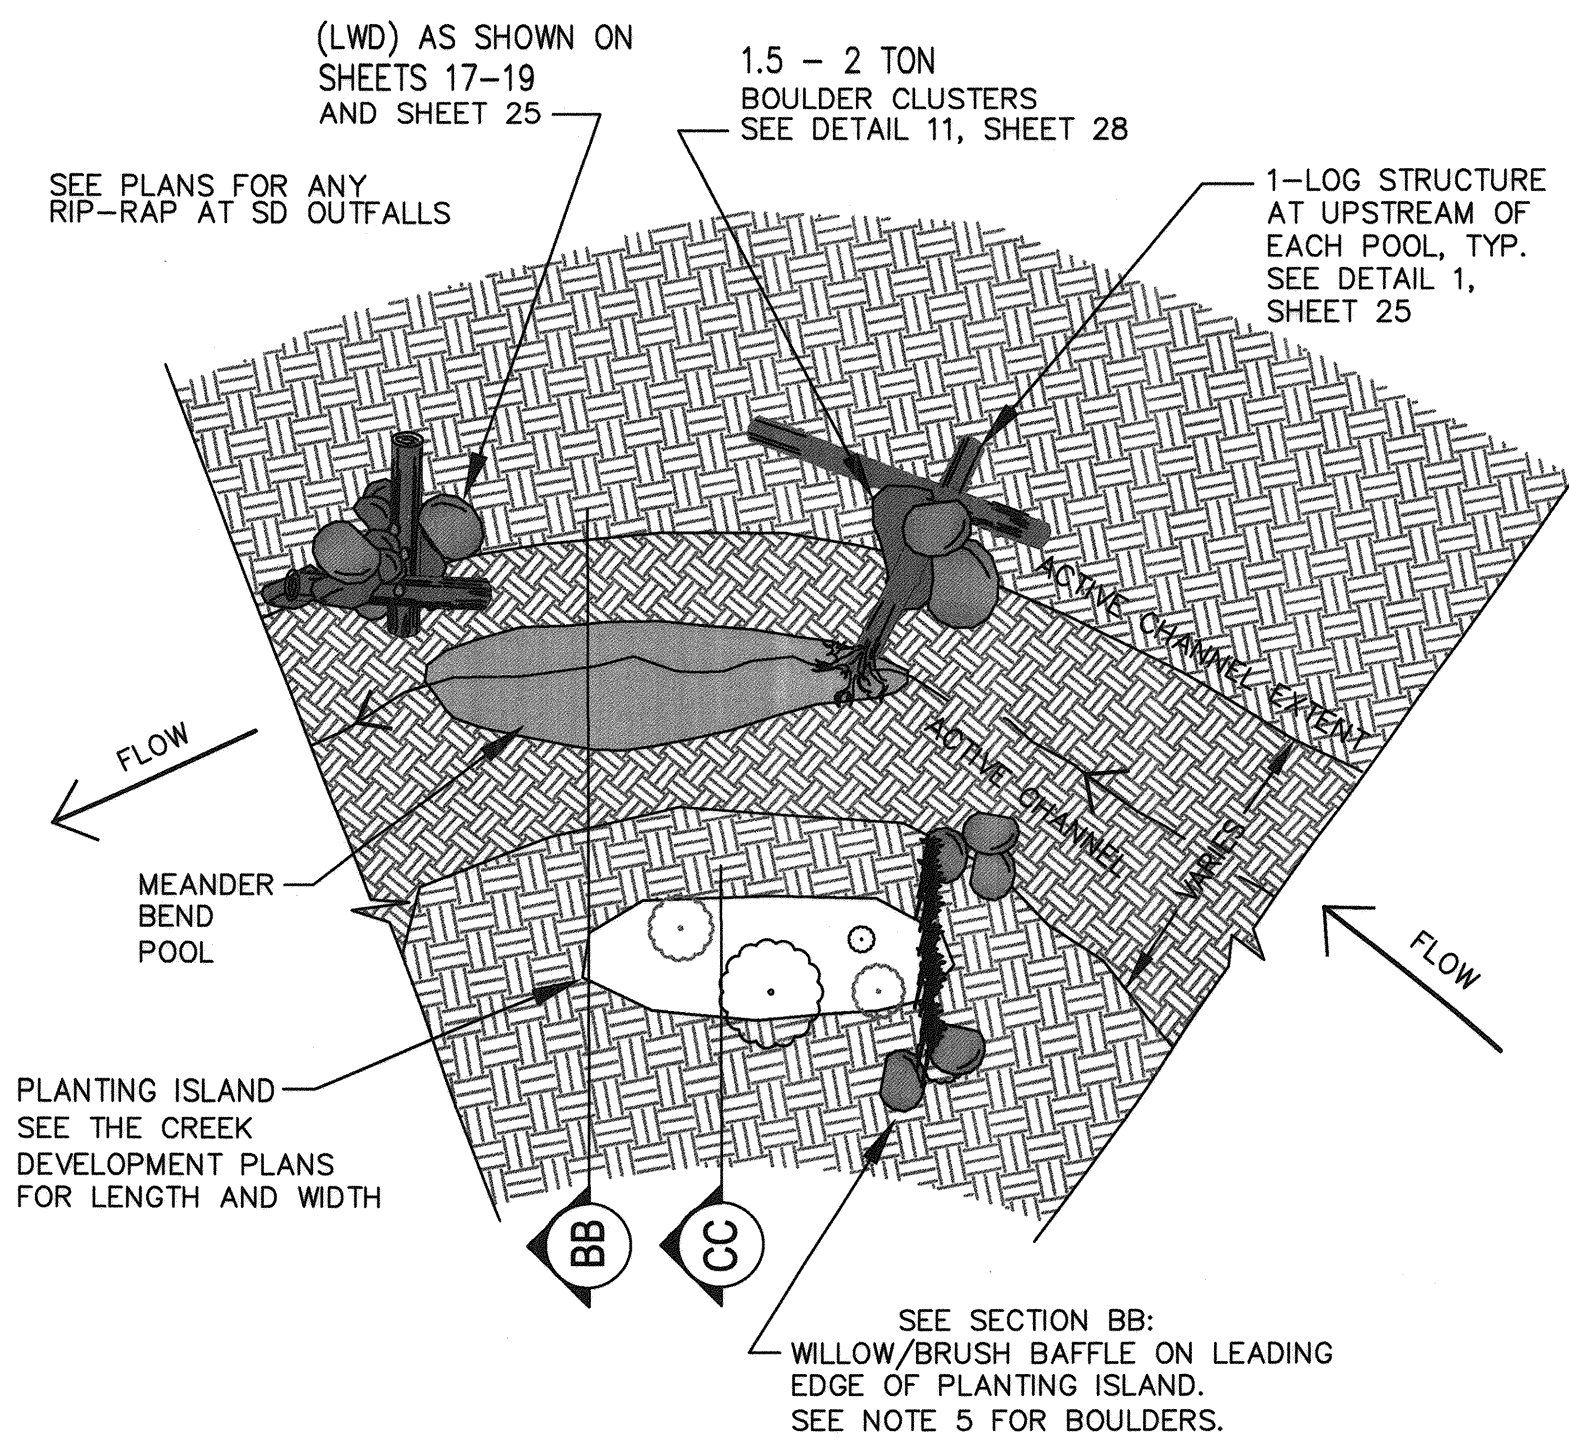


- CONSTRUCTION NOTES:**
1. EXCAVATE TOE TRENCH 2' WIDTH AND 4' DEPTH. ISLAND BOTTOM SHOULD BE 12" MIN. LOWER THAN CHANNEL BANK LINE AND GROUNDWATER TABLE
 2. PLACE WILLOW CUTTINGS AT 6" SPACING; LEAVE AS MUCH BRANCH MATERIAL ON WILLOW AS POSSIBLE. CONTRACTOR RESPONSIBLE FOR DAILY WATERING UNTIL ESTABLISHED
 3. PLACE BRUSH AT 6" SPACING; LEAVE AS MUCH BRANCH MATERIAL AS POSSIBLE
 4. BACKFILL WITH MOIST SOIL, COMPACT MOUND AND TRENCHES TO 95% R.C.
 5. EMBED 2 TO 3, 500-1000 TON BOULDERS AROUND THE BAFFLE ENDS


8 PLANTING ISLAND DETAIL AND LAYOUT
NTS

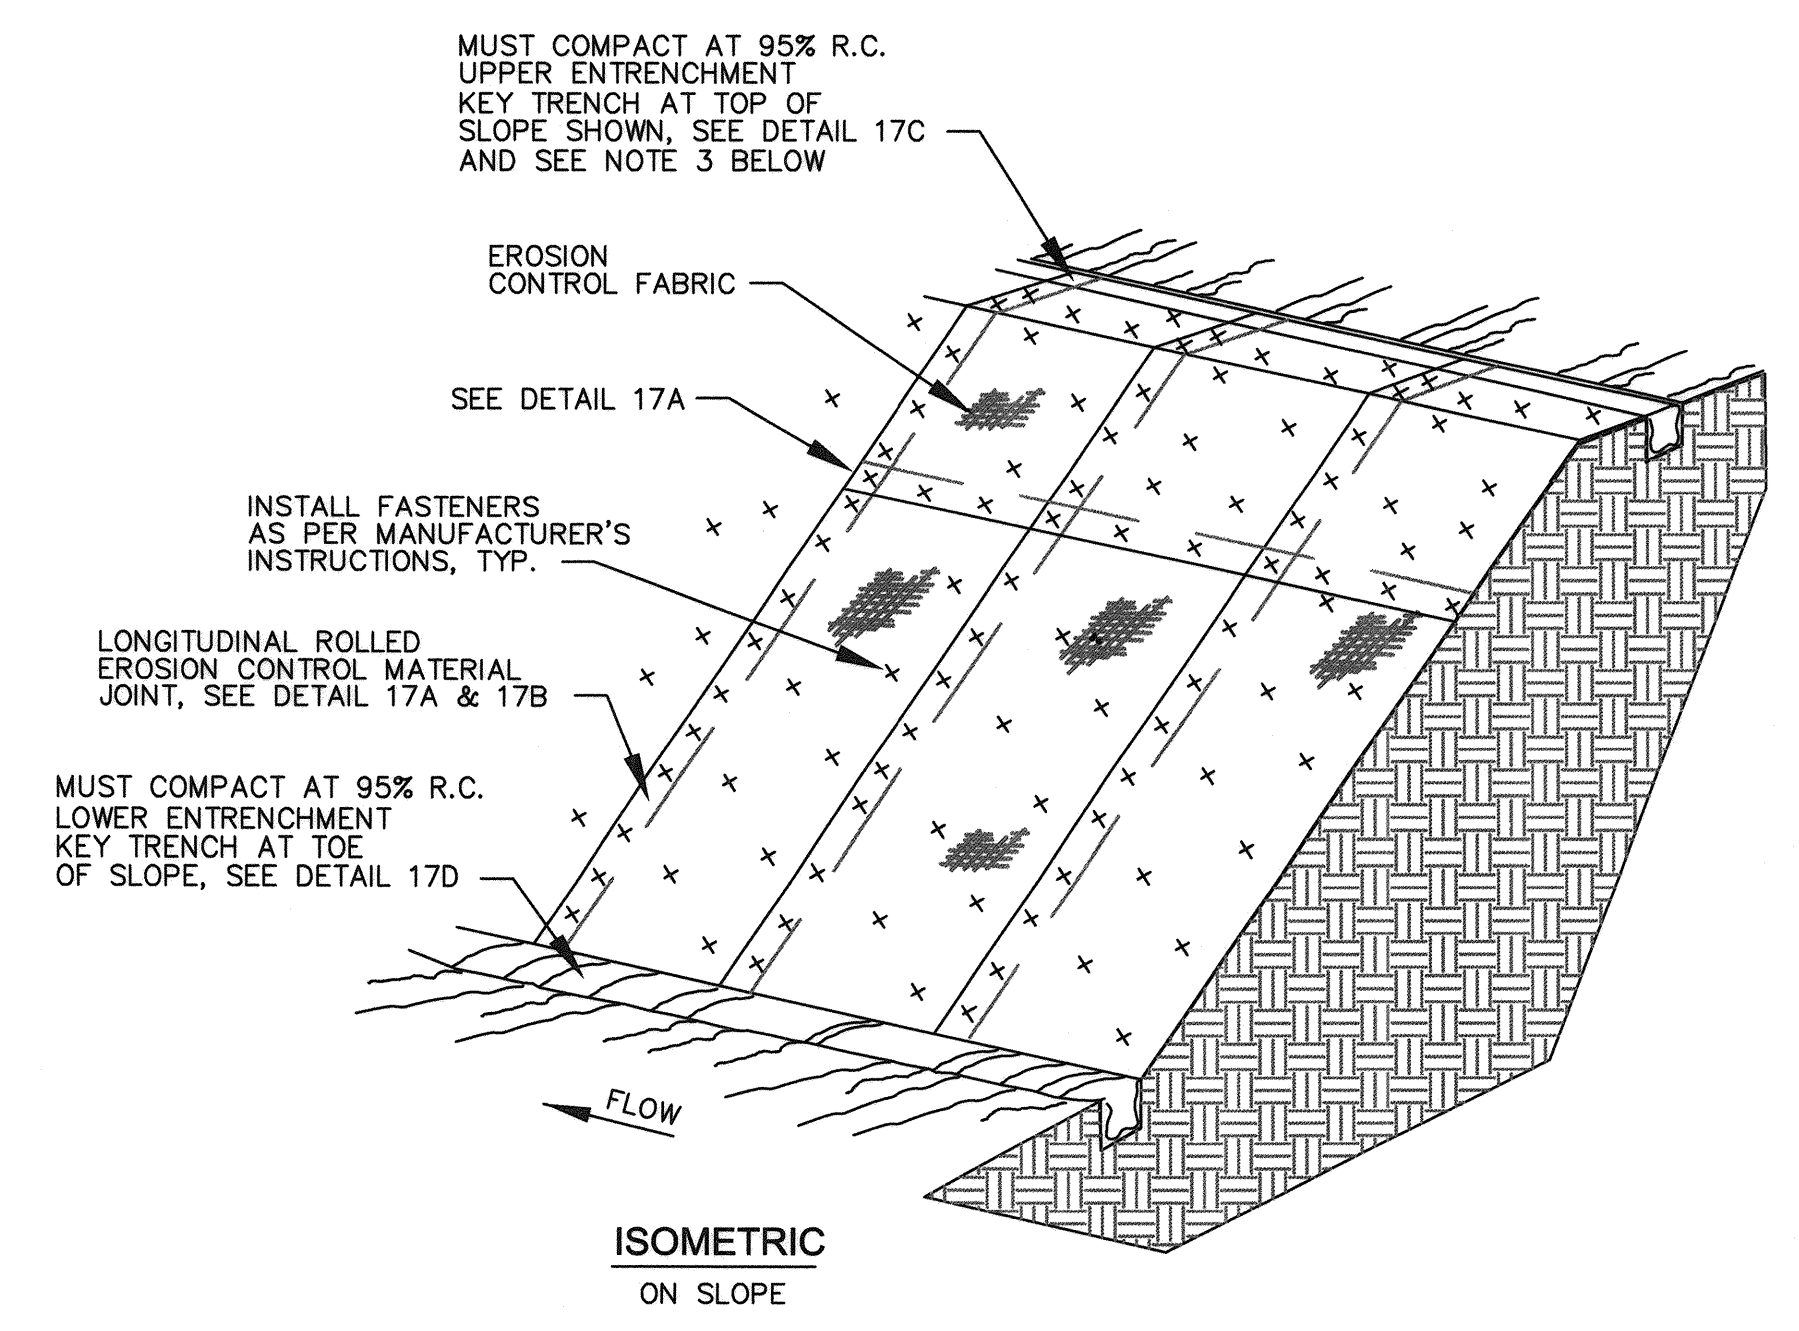

- NOTES:**
1. IF TRANSVERSE ROLLED EROSION CONTROL MATERIAL JOINTS ARE REQUIRED ON SLOPES, SEE DETAIL 17A& 17B.
 2. EROSION CONTROL FABRIC TO BE INSTALLED WITHIN ENTIRE CHANNEL LIMITS FROM TOP OF BANK TO TOP OF BANK.
 3. FABRIC IN LONGITUDINAL TRENCHING FOR TOE AND TOP OF BANK WILL REQUIRE BACKFILL AND COMPACTION @ 95% R.C. UNDER FIELD REVIEW BY ENGINEER

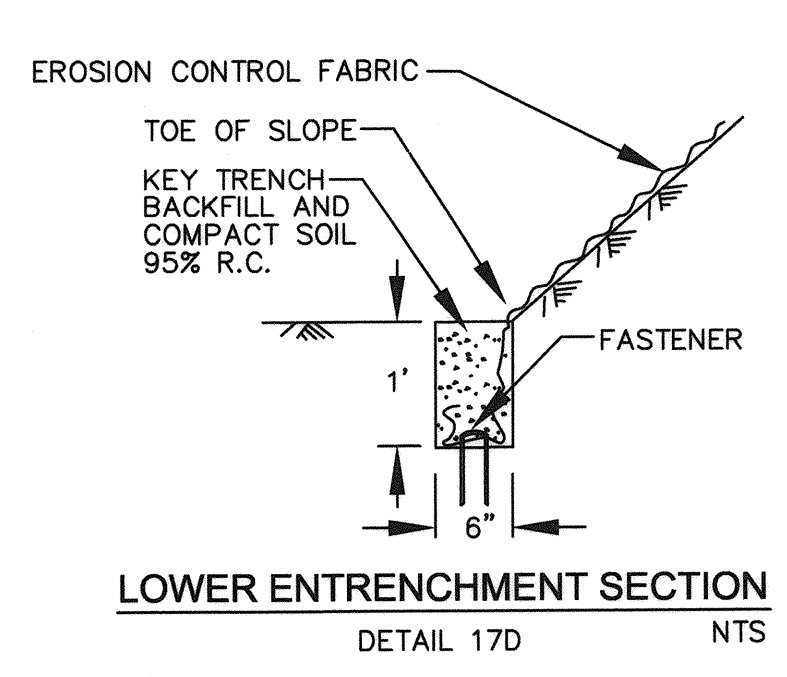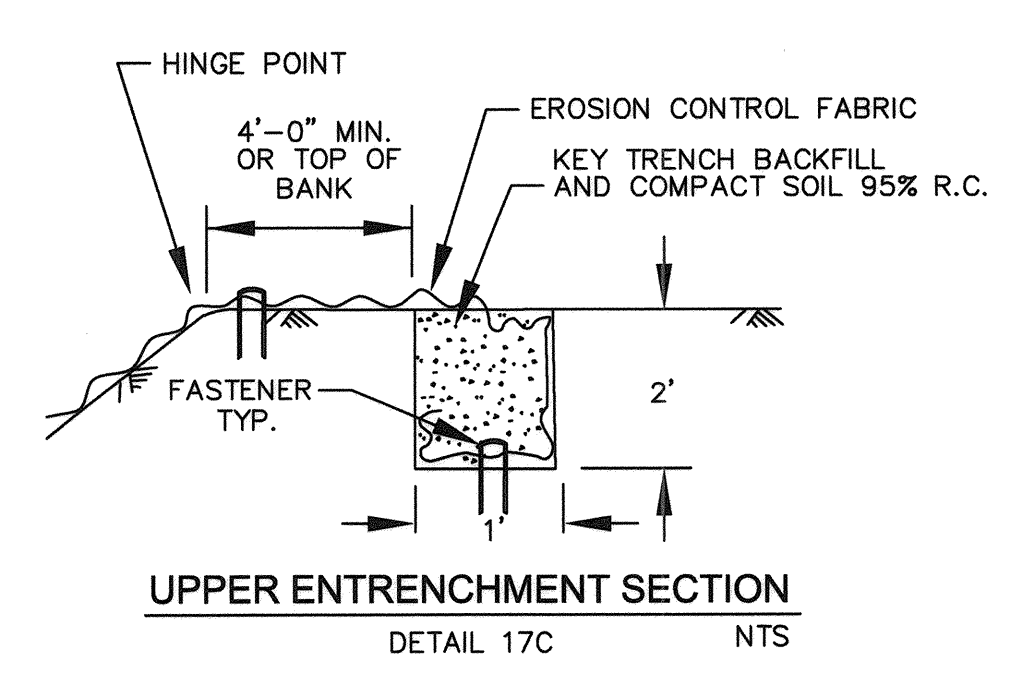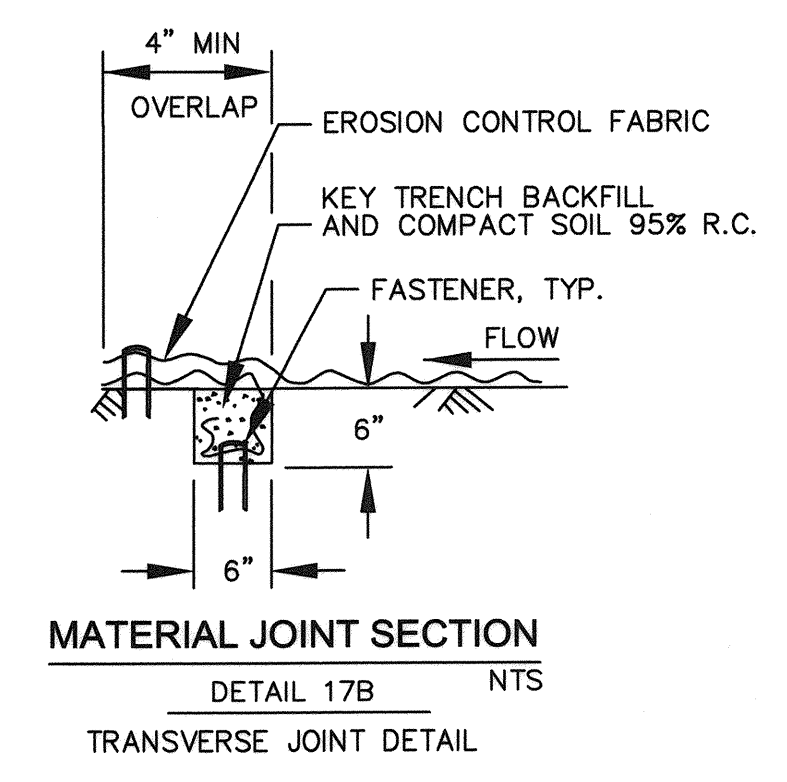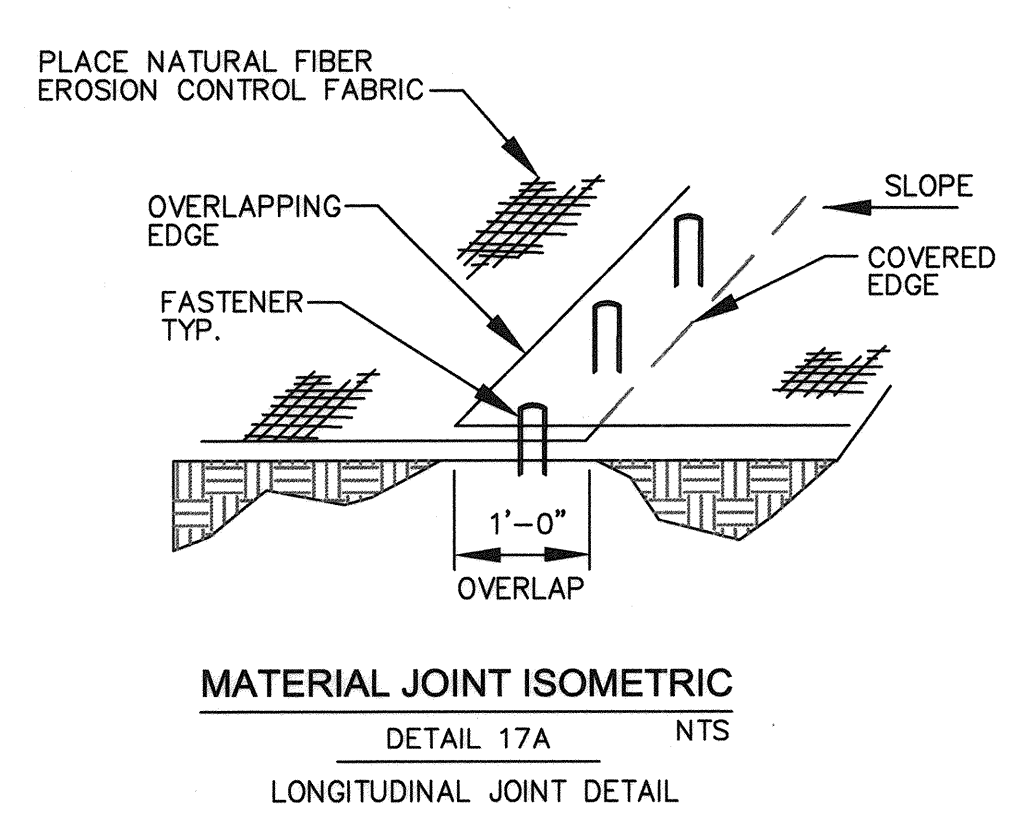

9 EROSION CONTROL FABRIC DETAIL
ALL CREEK BANKS, TYP. NTS

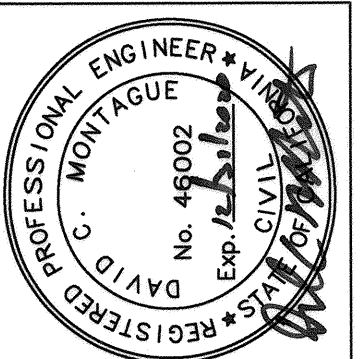


City of
Santa Rosa

NO.	DATE	REVISION	BY

DATE: FEBRUARY 2020
G.D.
CHK BY:
GL
APPROVED: Deputy Director - Engineering
3/3/2020
Date
By: Lori Urbanek

City of Santa Rosa
LOWER COLGAN CREEK RESTORATION - PHASE 2
DETAILS 8-9


CONTRACT NO.
C01924
SHEET 27 OF 29
FILE NO. 2019-0028

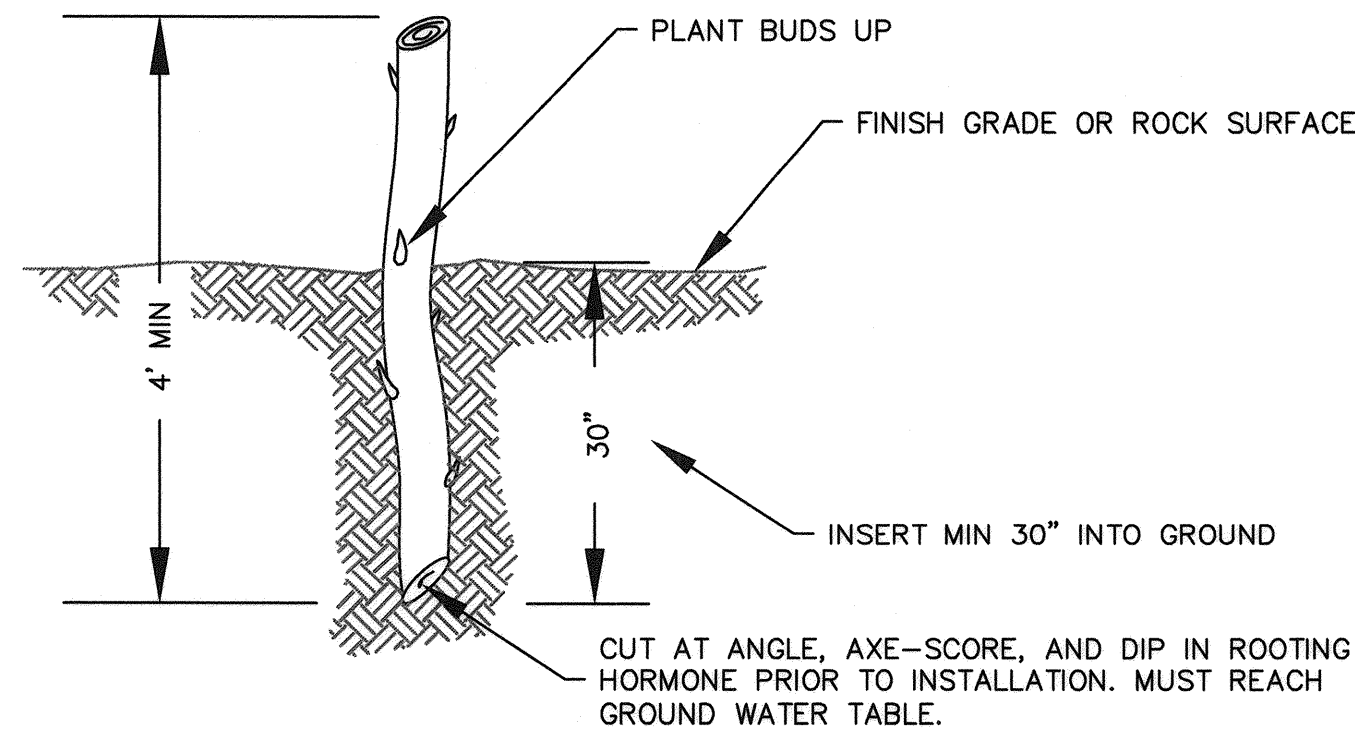


NOTES:

1. WILLOW STAKE SPECIES SHALL BE RED, YELLOW OR AS APPROVED BY CITY BIOLOGIST AND LOCATED WITHIN 10 MILES OF THE PROJECT SITE. STAKES WAITING FOR USE MUST BE IN WATER FOR 24 HOURS PRIOR TO DELIVERY AND INSTALLATION. ARROYO WILLOWS WILL NOT BE ALLOWED.
2. CONTRACTOR RESPONSIBLE FOR PROVIDING SOURCE DOCUMENTATION TO ENGINEER AND SHALL HAVE A BOOM TRUCK AVAILABLE AT ALL TIMES TO HARVEST WILLOWS.
3. EACH STAKE SHALL BE 1.5" - 3" DIAMETER AT THE BOTTOM TO FACILITATE ROOT GROWTH IN MOIST SOIL. WILLOWS TO BE TRIMMED BY THE CONTRACTOR.
4. INSERT MINIMUM 30" INTO GROUND BELOW FINISH GRADING.
5. FOR WILLOW STAKES IN ROCK TOE AND WILLOW PLANTED ROCK SLOPE PROTECTION AREAS INSTALL STAKES AND ROCK CONCURRENTLY AND THEN BACKFILL WITH NATIVE SOIL TO PROMOTE ROOTING. CONTRACTOR IS RESPONSIBLE FOR IMMEDIATE AND SCHEDULED WATERING


10 LIVE WILLOW STAKES DETAIL
NTS

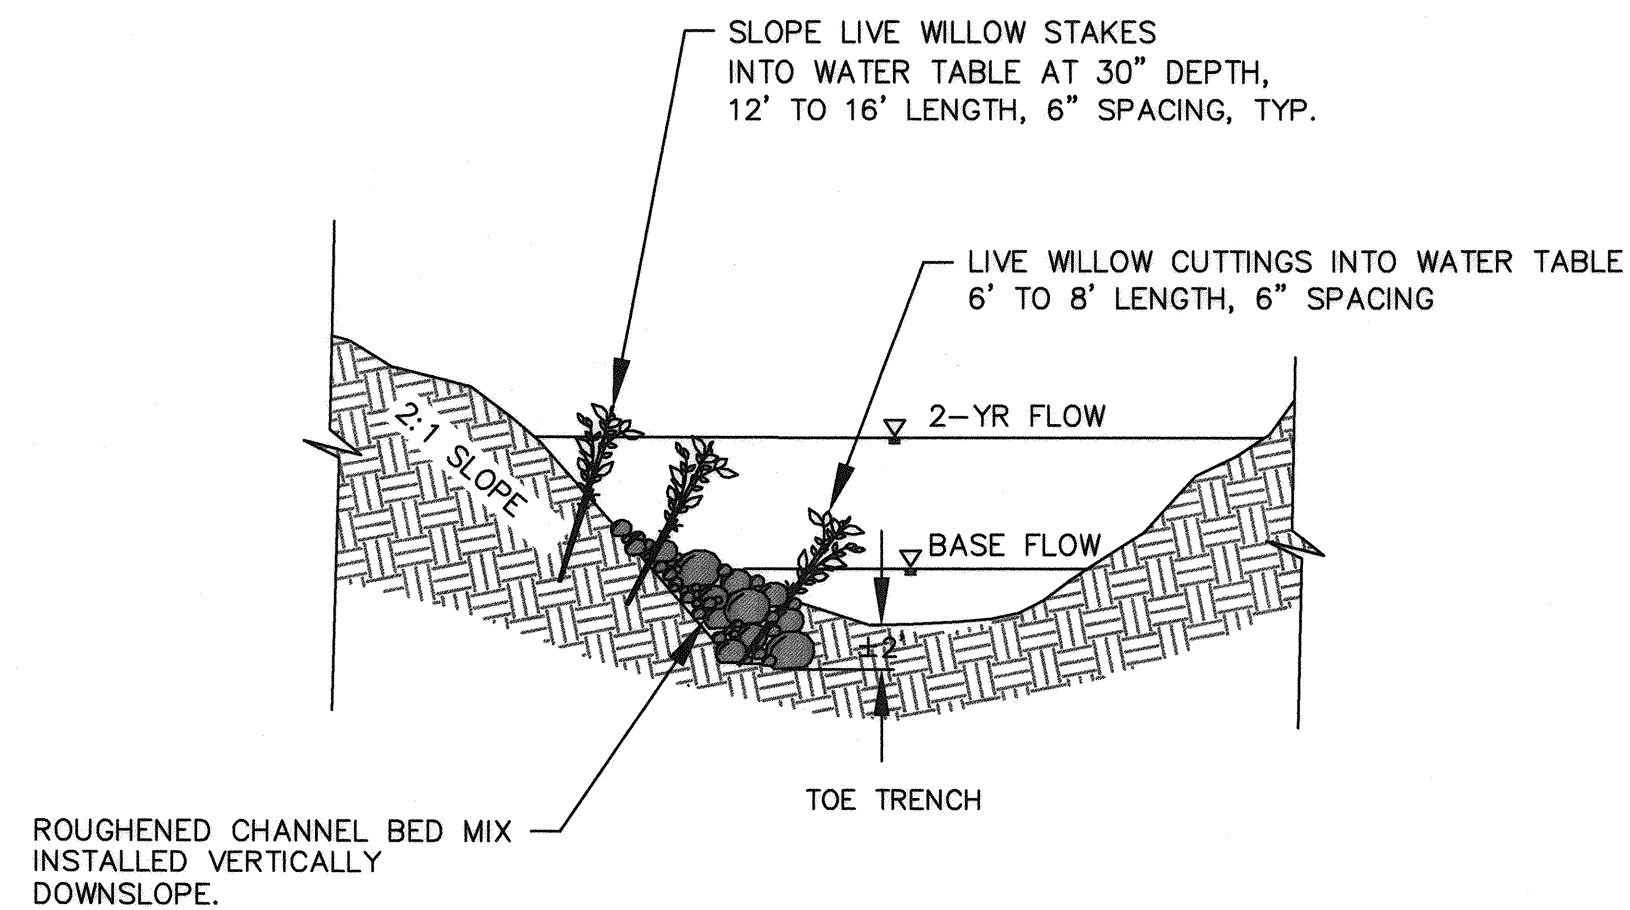


12 WILLOW STAKING
NTS

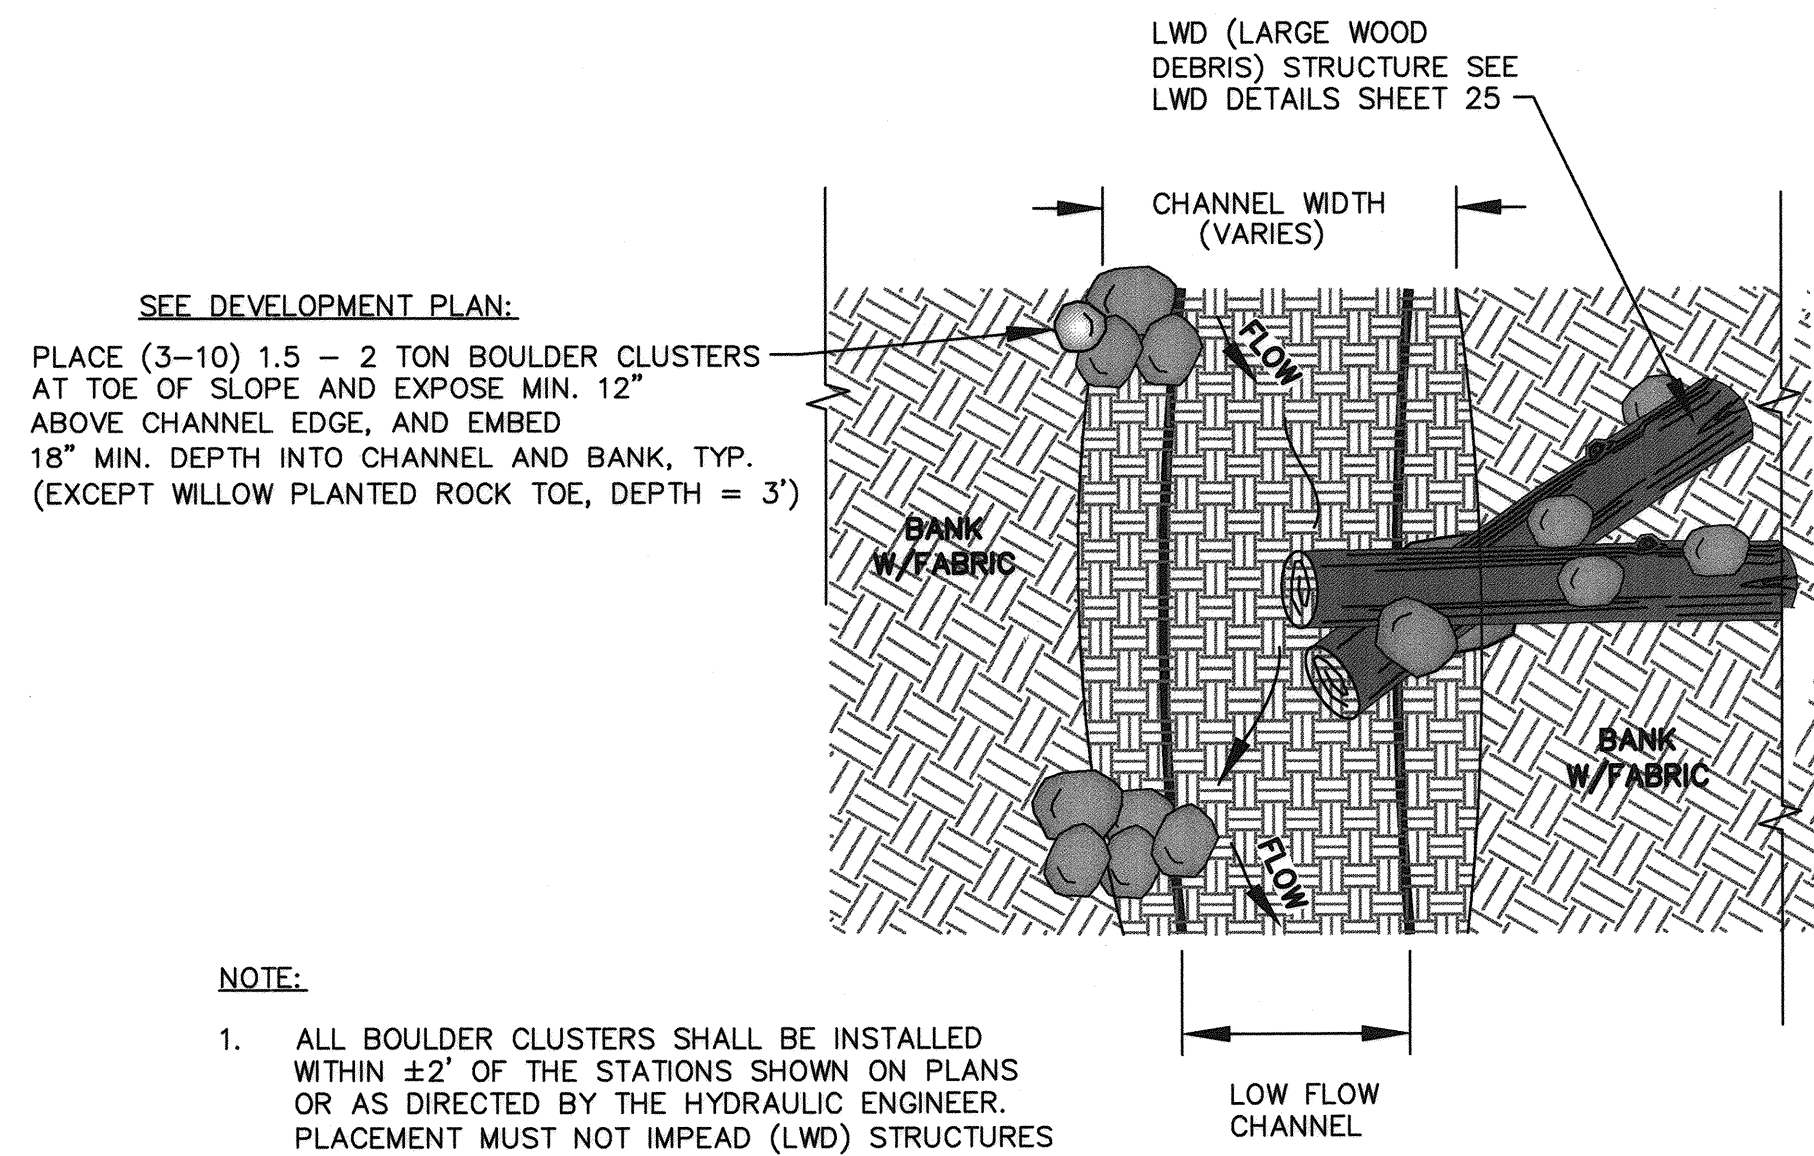

11 BOULDER CLUSTER STRUCTURE DETAIL
NTS

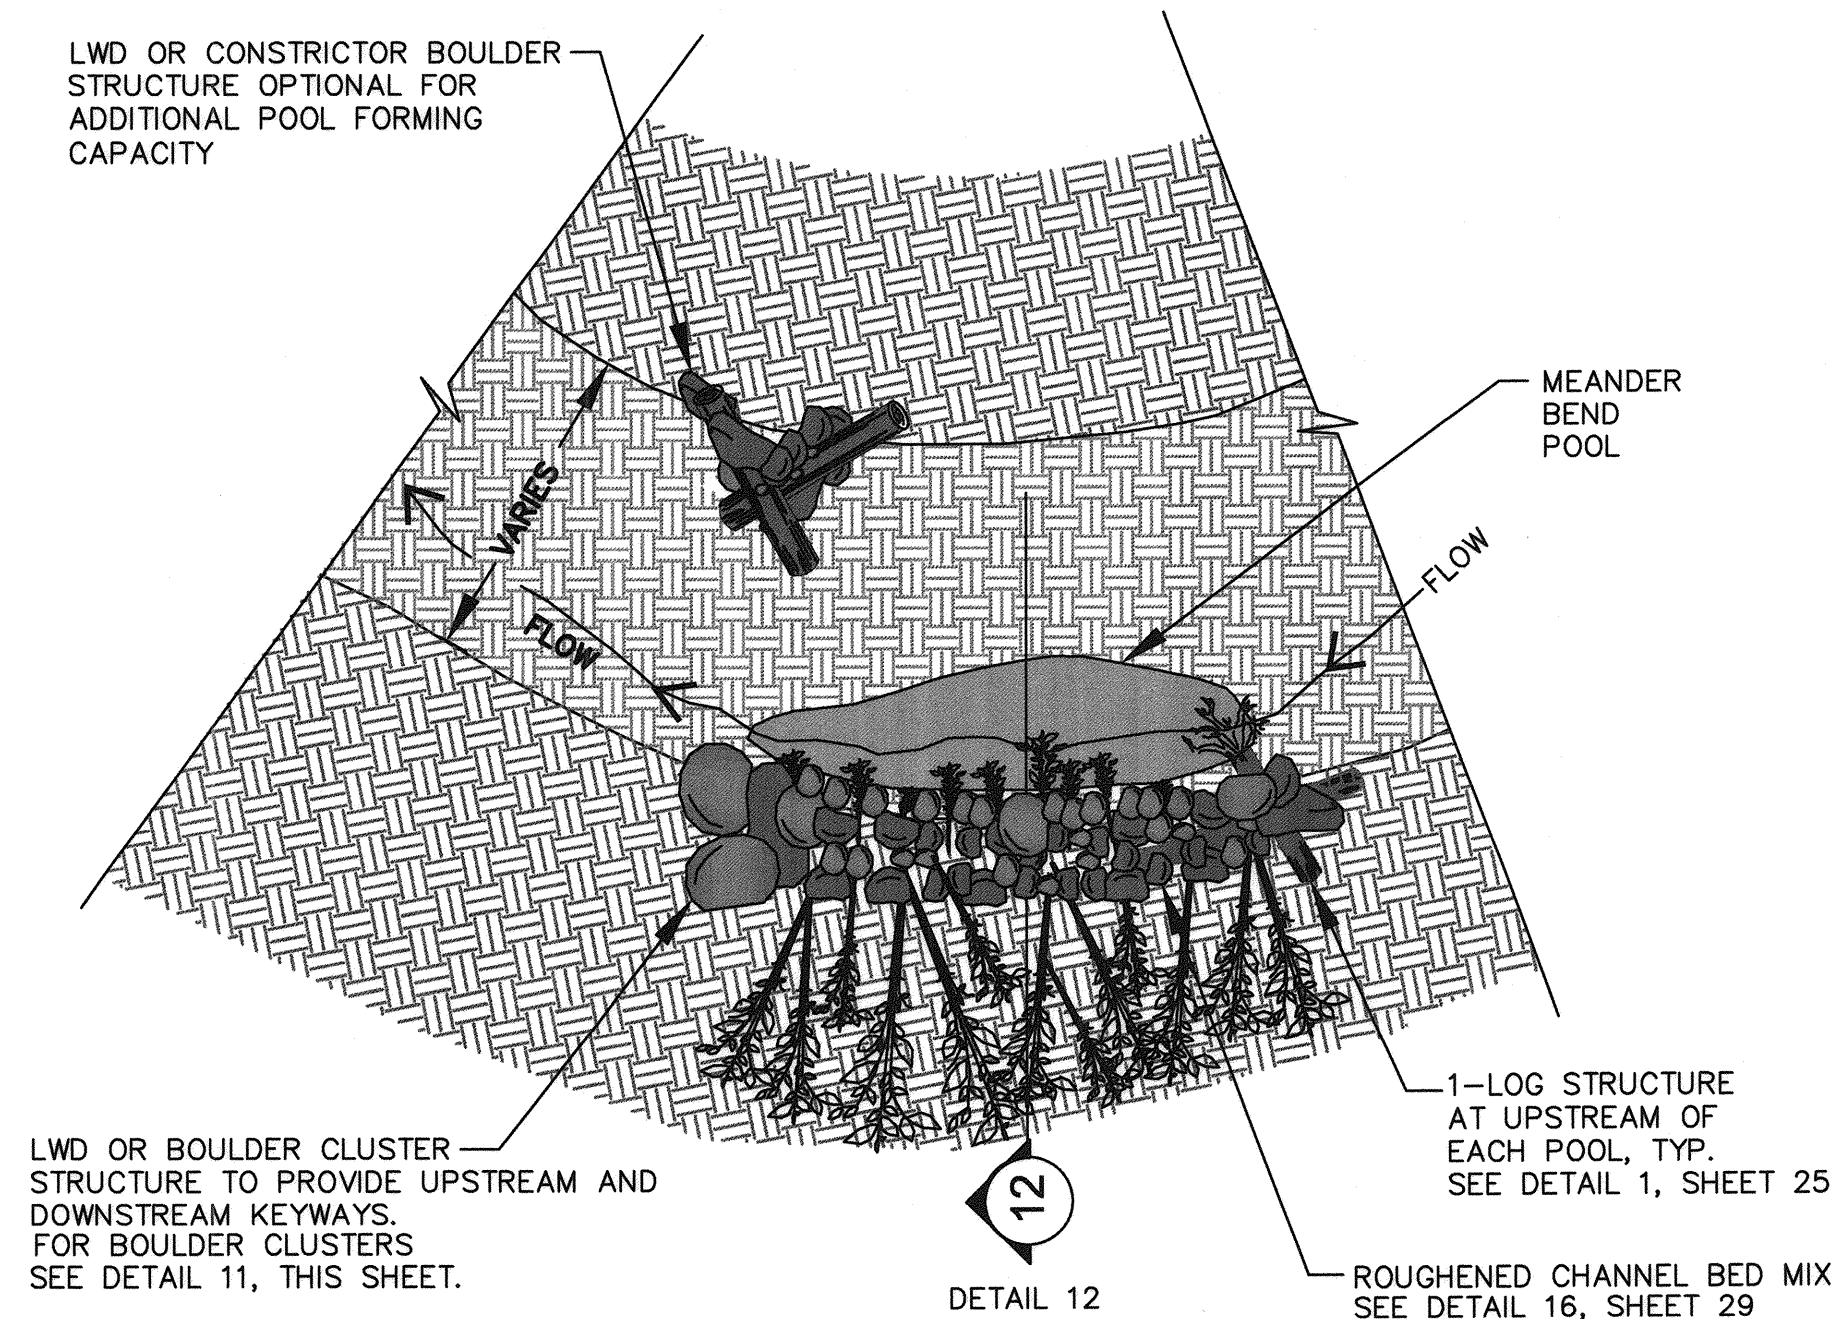

13 WILLOW / BRUSH BAFFLE PLAN AND TYPICAL SECTION
NTS

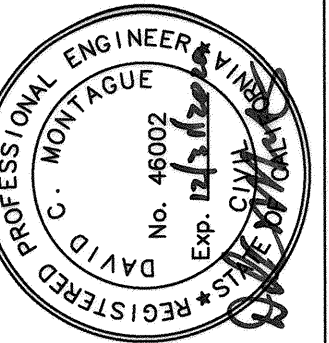


City of
Santa Rosa


NO.	DATE	REVISION	BY

SCALE: As Shown	DATE: FEBRUARY 2020	CHK BY: GJD
DWN BY: GL	APPROVED: Deputy Director - Engineering	Date: 3/3/2020
By: Lori Urbanek		


City of Santa Rosa
**LOWER COLGAN CREEK RESTORATION
- PHASE 1**
DETAILS 10 - 13

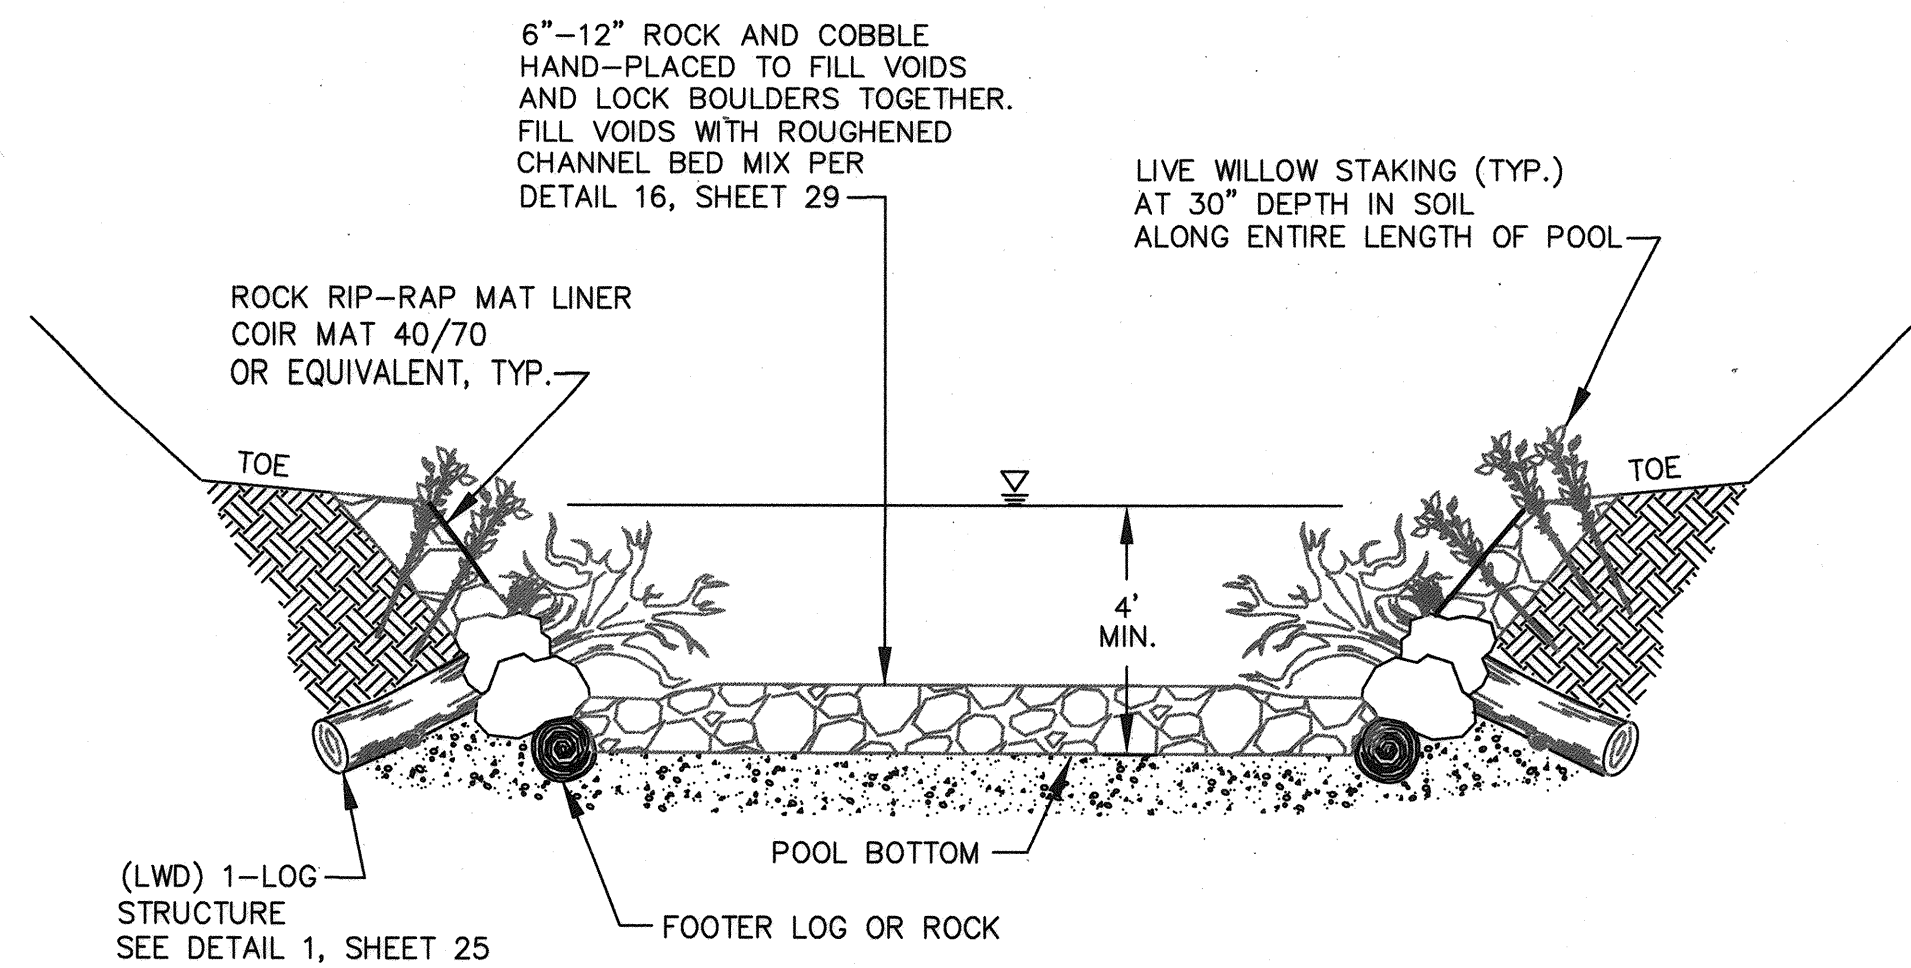


14 MEANDER BEND POOL SECTION DETAIL
NTS

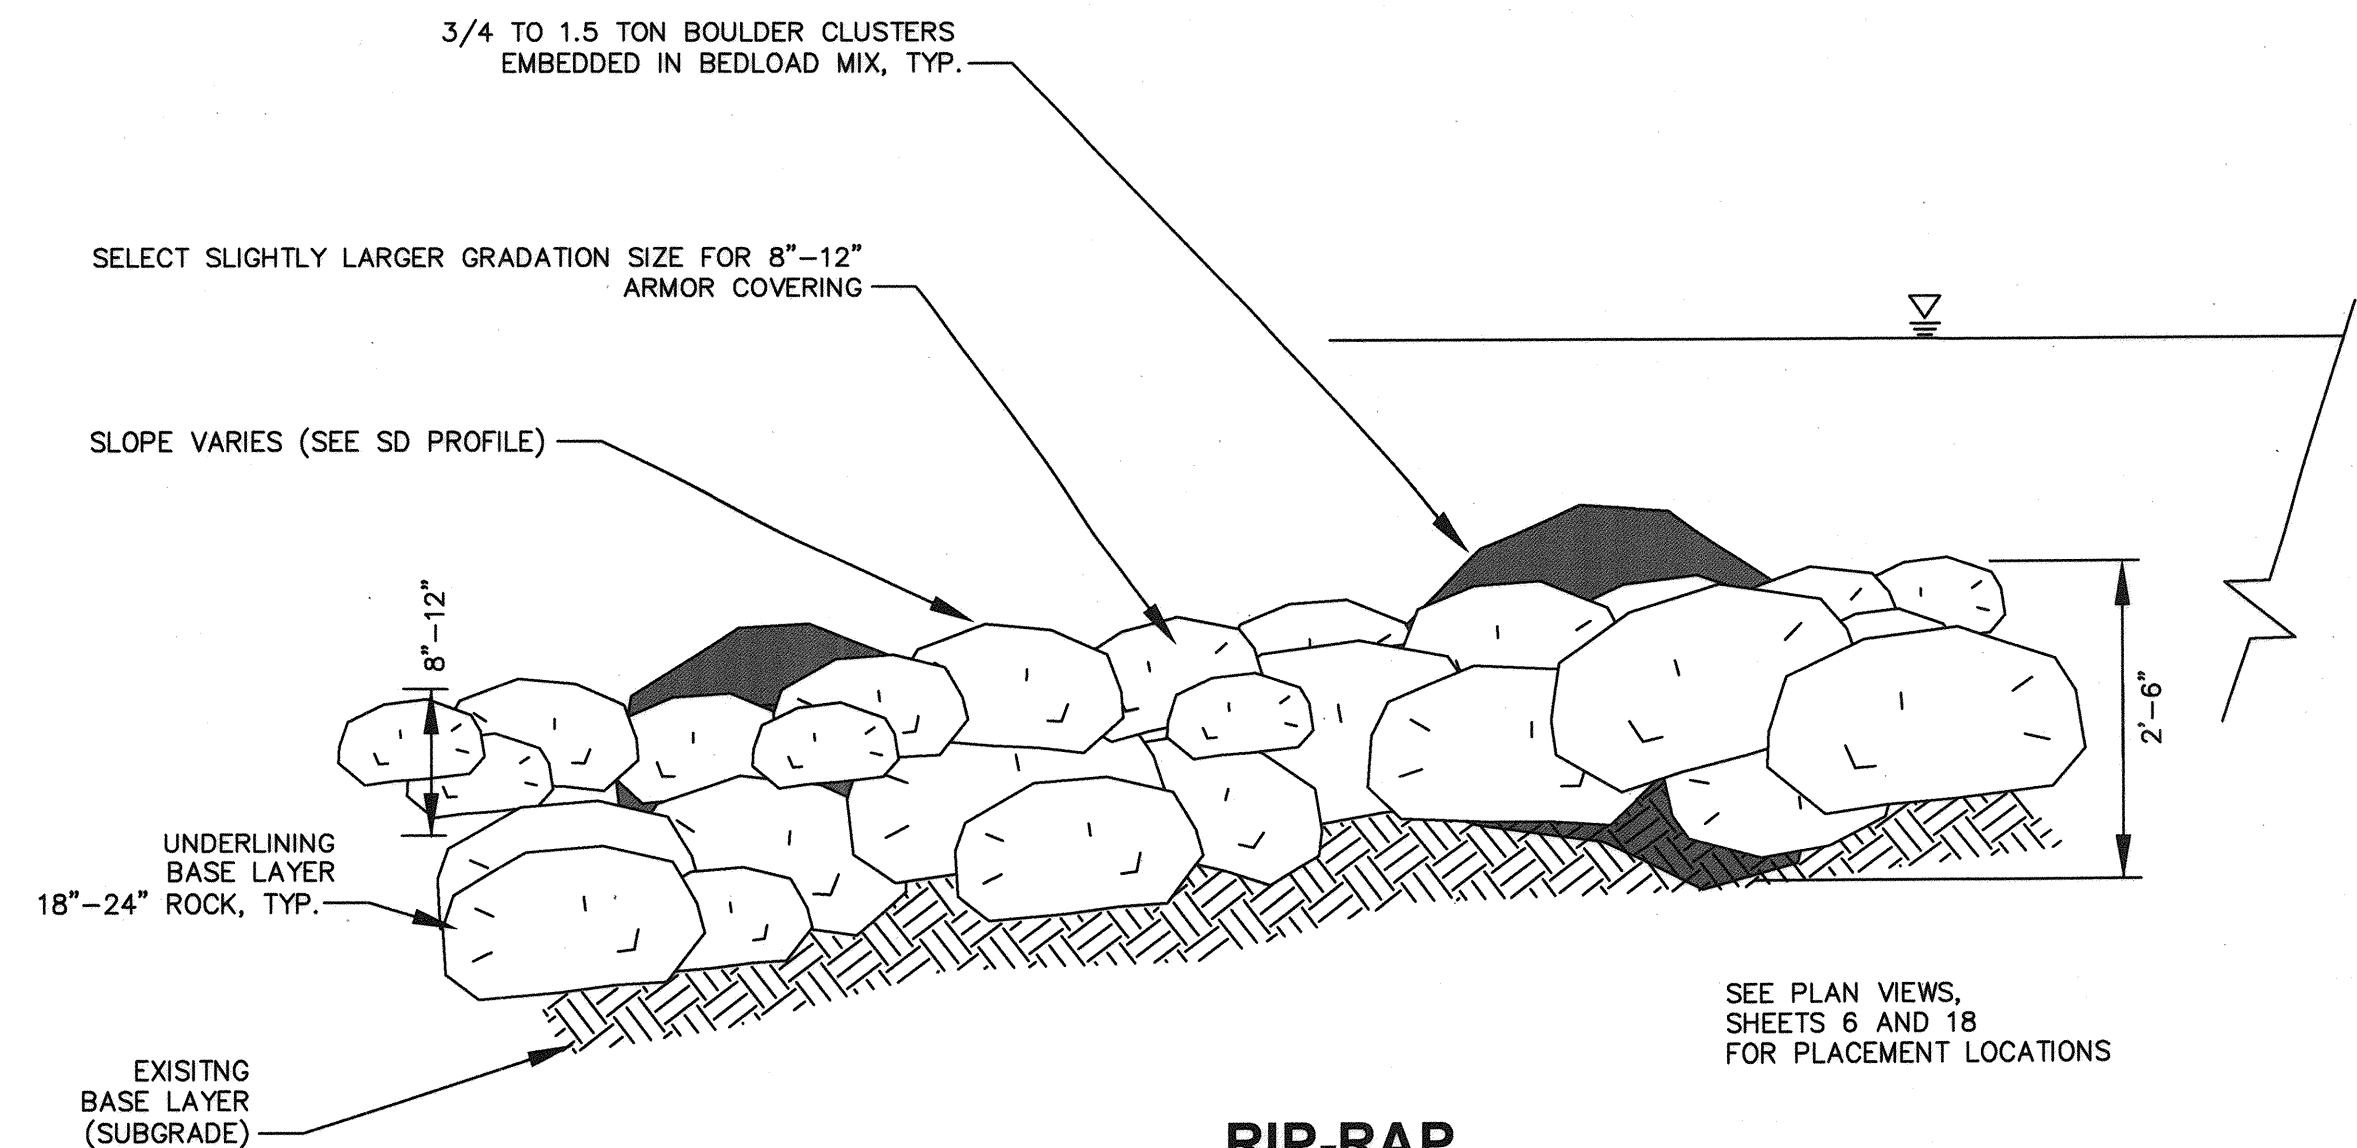

15 RIP-RAP ROCK ARMOUR DETAIL
NTS
LIGHT CLASS RSP
THICKNESS OF 2.5 FEET, MIN.
PLACEMENT METHOD B, PER CALTRANS STANDARD.
CONSTRUCTED BEDLOAD LAYER:
D16 = 1"
D50 = 12"
D84 = 24"
D100 = 60"

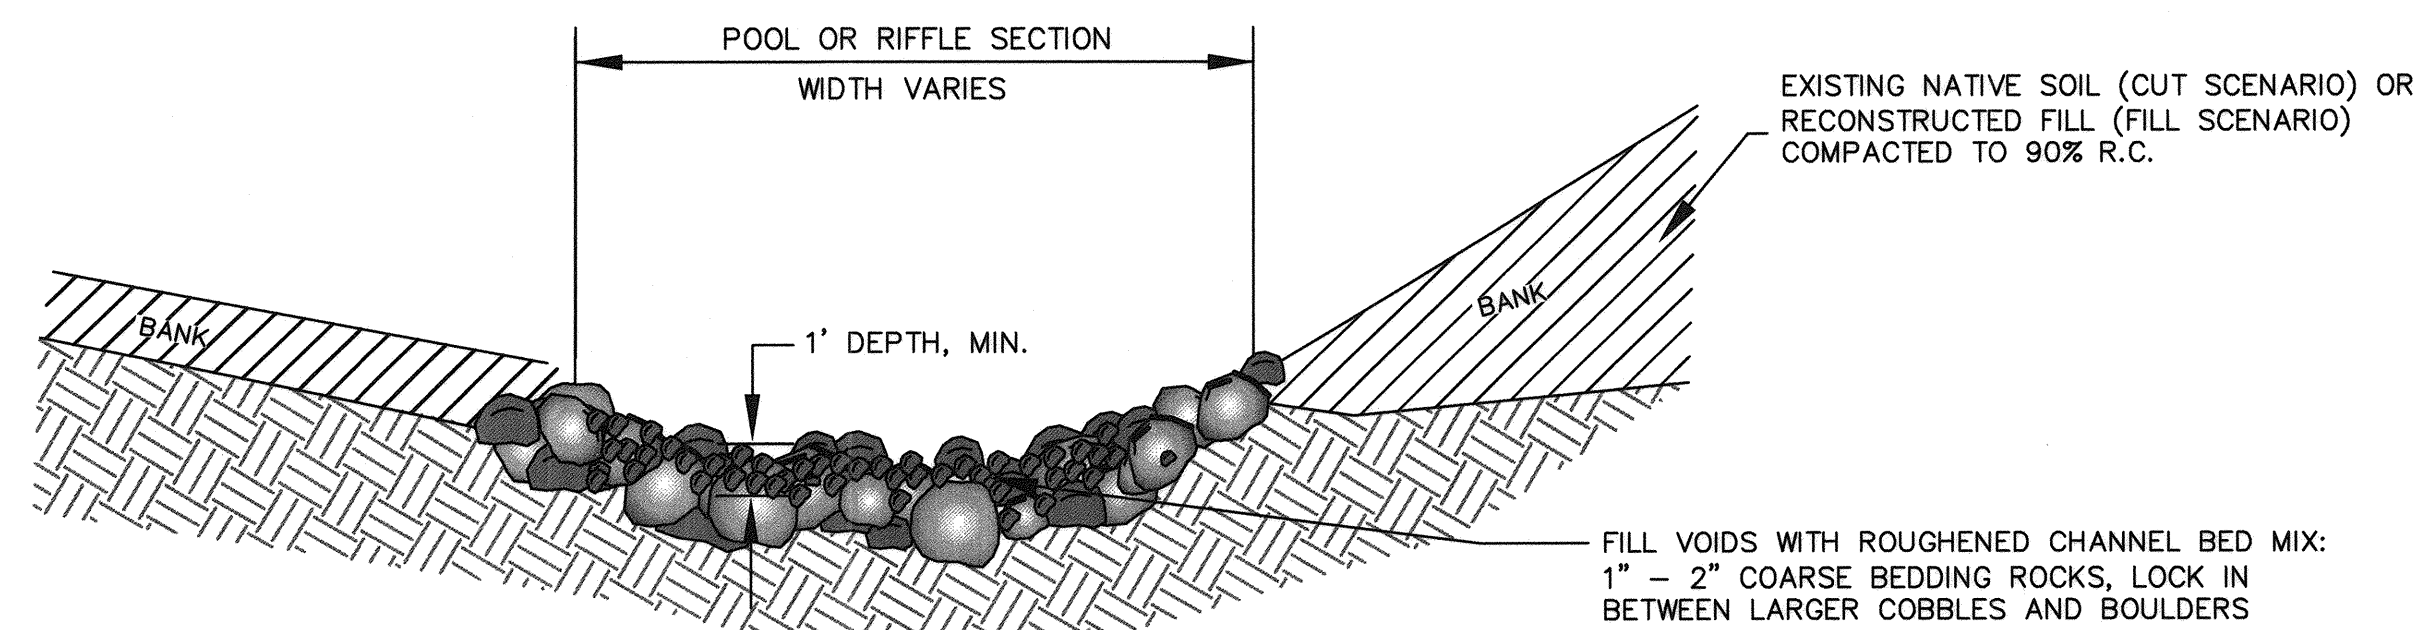

16 ROUGHENED CHANNEL BED MIX DETAIL
1" - 2" COARSE BEDDING ROCK NTS

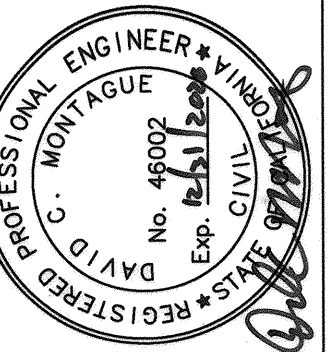

City of
Santa Rosa

NO.	DATE	REVISION	BY

SCALE:	As Shown	DATE: FEBRUARY 2020
DWN BY:	GL	CHK BY: GJD
APPROVED:	Deputy Director - Engineering	Date: 3/3/2020
By:	Loti Urbanek	

City of Santa Rosa
**LOWER COLGAN CREEK RESTORATION
- PHASE 2**
DETAILS 14 - 16