



IMPROVEMENT PLANS FOR


ROCK CREEK DRIVE & MATANZAS WAY WATER, SEWER & STORM DRAIN IMPROVEMENTS

CONTRACT NO. C02290

JULY 2025


GENERAL NOTES

1. ALL WORKMANSHIP, MATERIALS AND CONSTRUCTION SHALL CONFORM TO THE CITY OF SANTA ROSA STANDARD PLANS. THE CONSTRUCTION SPECIFICATIONS FOR PUBLIC IMPROVEMENTS, THE SPECIAL PROVISIONS FOR THIS PROJECT AND THE STANDARD SPECIFICATIONS AND STANDARD PLANS. THE CONTRACTOR IS RESPONSIBLE FOR UNDERSTANDING ALL STANDARDS PERTAINING TO THIS PROJECT.
2. THE CONTRACTOR SHALL CALL UNDERGROUND SERVICE ALERT (USA) AT 1-800-222-2889 NO LESS THAN 2 WORKING DAYS PRIOR TO ANY EXCAVATION FOR MARK OUTS OF EXISTING UNDERGROUND FACILITIES IN ACCORDANCE WITH SECTION 51-3.36E OF THE SPECIAL PROVISIONS.
3. THE LOCATIONS OF UNDERGROUND UTILITIES AND OTHER OBSTACLES SHOWN ON THE PLANS ARE BASED ON THE BEST AVAILABLE INFORMATION. THE CONTRACTOR SHALL POTHOLE AND DETERMINE THE EXACT LOCATION OF ALL POTENTIAL CONFLICTS IN ACCORDANCE WITH U.S.A. LAWS AND THESE SPECIAL PROVISIONS AND THE STANDARD SPECIFICATIONS. IF ANY UNMARKED UTILITIES ARE ENCOUNTERED, OR IF UNABLE TO LOCATE A MARKED UTILITY AFTER POT HOLING, THE CONTRACTOR SHALL IMMEDIATELY NOTIFY THE OWNER OF THAT UTILITY AND THE ENGINEER.
4. ALL SEWER MANHOLES, MAINLINE CLEANOUTS AND WATER VALVES THAT ARE ON ACTIVE SYSTEMS SHALL BE ACCESSIBLE TO CITY PERSONNEL AT ALL TIMES AND SHALL BE BROUGHT TO GRADE WITHIN 48 HOURS OF PAVING.
5. THE CONTRACTOR SHALL PROTECT AND PRESERVE CITY MONUMENTS. THE CONTRACTOR SHALL COORDINATE WITH THE CITY ENGINEER 10 WORKING DAYS IN ADVANCE FOR REFERENCING OF EXISTING MONUMENTS TO BE DISTURBED. THE CONTRACTOR SHALL RECONSTRUCT DISTURBED MONUMENTS IN ACCORDANCE WITH CITY STANDARD 280.
6. OVERHEAD UTILITY SERVICE DROPS ARE NOT SHOWN ON THE PLANS. THE CONTRACTOR SHALL INVESTIGATE THE SITE AND BE AWARE OF LIMITED CLEARANCES UNDER OVERHEAD UTILITY LINES. LOW HANGING TREE BRANCHES, THE CONTRACTOR'S TRUCKS AND EXCAVATION EQUIPMENT SHALL BE SIZED SO THAT OVERHEAD WIRES AND TREE BRANCHES ARE NOT DAMAGED.
7. ALL EXCAVATED MATERIAL SHALL BE DISPOSED OF AS GENERATED AND AT NO TIME SHALL THE CONTRACTOR PLACE EXCAVATED MATERIAL AT THE WORK SITE.
8. THE CONTRACTOR SHALL ONLY REMOVE EXISTING TREES OR SHRUBS AS NOTED ON THE PLANS OR AS DIRECTED BY THE ENGINEER IN WRITING.
9. FOR CLARITY OF EXISTING SUBSURFACE CONDITIONS, NOT ONLY CROSSWALKS, STOP BARS, OR EXISTING PAVEMENT MARKINGS ARE SHOWN ON THE PLANS, TRAFFIC STRIPES, DAMAGED PAVEMENT MARKERS AND PAVEMENT MARKINGS DAMAGED DUE TO THE CONTRACTOR'S OPERATIONS SHALL BE REPAIRED TO THE CITY OF SANTA ROSA TRAFFIC STANDARD PART III, TRAFFIC MARKINGS. PATCHING OF DAMAGED MARKINGS WILL NOT BE ALLOWED WITHOUT PRIOR APPROVAL FROM THE ENGINEER. ALL DAMAGED RAISED PAVEMENT (NON-REFLECTIVE) MARKERS MUST BE CERAMIC.
10. TRAFFIC CONTROL, AND PEDESTRIAN TRAFFIC SHALL BE MAINTAINED DURING CONSTRUCTION IN ACCORDANCE WITH THE LATEST CA MUTCD. PEDESTRIAN TRAFFIC SHALL CONFORM TO THE REQUIREMENTS OF THE AMERICANS WITH DISABILITIES ACT (ADA) AND ACCOMMODATE PEDESTRIAN TRAFFIC THROUGH OR AROUND THE WORK ZONES.

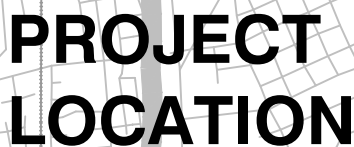

VICINITY MAP

SCALE: 1" = 3000'

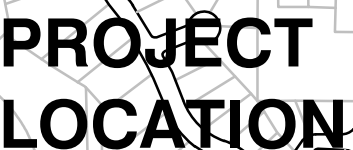

LOCATION MAP

SCALE: 1' = 200'

DRAWING INDEX

DRAWING NO.	SHEET NO.	SHEET TITLE
C 0.01	1	COVER
C 0.02	2	ABBREVIATIONS, LEGEND & SURVEY CONTROL DATA
C 1.01	3	OVERALL UTILITY PLAN KEY MAP & CONTROL ALIGNMENT DATA
C 1.02	4	HAHMAN DRIVE UTILITY PLAN & PROFILE STA.10+00-STA.13+50
C 1.03	5	HAHMAN DRIVE UTILITY PLAN & PROFILE STA.13+50-STA.16+75
C 1.04	6	HAHMAN DRIVE UTILITY PLAN STA.16+75-STA.23+75
C 1.05	7	HOEN AVENUE UTILITY PLAN & PROFILE STA.10+00-STA.14+50
C 1.06	8	HOEN AVENUE UTILITY PLAN & PROFILE STA.14+50-STA.17+00
C 1.07	9	ROCK CREEK DRIVE UTILITY PLAN & PROFILE STA.9+85-STA.15+00
C 1.08	10	MATANZAS WAY UTILITY PLAN & PROFILE STA.10+00-STA.14+25
C 1.09	11	MATANZAS WAY UTILITY PLAN & PROFILE STA.14+25-STA.17+25
C 1.10	12	MONTGOMERY HIGH FIRE HYDRANT LATERAL UTILITY PLAN & PROFILE STA.10+00-STA.13+00
C 1.11	13	MONTGOMERY HIGH SCHOOL WATER MAIN LOOP UTILITY PLAN & PROFILE STA.10+00-STA.14+50
C 1.12	14	MONTGOMERY HIGH SCHOOL WATER MAIN LOOP UTILITY PLAN & PROFILE STA.14+50-STA.19+00
C 1.13	15	MONTGOMERY HIGH SCHOOL WATER MAIN LOOP UTILITY PLAN & PROFILE STA.19+00-STA.23+50
C 1.14	16	MONTGOMERY HIGH SCHOOL WATER MAIN LOOP UTILITY PLAN & PROFILE STA.23+50-STA.27+00
C 2.01	17	OVERALL SURFACING PLAN KEY MAP
C 2.02	18	HAHMAN DRIVE SURFACING PLAN
C2.02A	18A	HAHMAN DRIVE MODIFIED SURFACING PLAN ALTERNATIVE #2
C 2.03	19	HAHMAN DRIVE SURFACING PLAN
C 2.04	20	HOEN AVENUE SURFACING PLAN
C 2.05	21	ROCK CREEK DRIVE & MATANZAS WAY SURFACING PLAN
C 2.06	22	MONTGOMERY HIGH SCHOOL FIRE HYDRANT LATERAL SURFACING PLAN
C 2.07	23	MONTGOMERY HIGH SCHOOL WATER MAIN LOOP SURFACING PLAN
C 2.08	24	MONTGOMERY HIGH SCHOOL WATER MAIN LOOP SURFACING PLAN
C 3.01	25	HAHMAN DRIVE CROSS SECTIONS
C 3.02	26	HAHMAN DRIVE CROSS SECTIONS
C 3.03	27	ROCK CREEK DRIVE CROSS SECTIONS
C 3.04	28	MATANZAS WAY CROSS SECTIONS
C 3.05	29	MATANZAS WAY CROSS SECTIONS
C 4.01	30	CURB RAMP DETAILS 1
C 4.02	31	CURB RAMP DETAILS 2
C 4.03	32	CURB RAMP DETAILS 3
C 4.04	33	CURB RAMP DETAILS 4
C 4.05	34	CURB RAMP DETAILS 5
C 4.06	35	TYPICAL DETAILS
C 4.07	36	WATER SERVICE PRESSURE REDUCING VALVE TYPICAL DETAILS
C 5.01	37	WATER POLLUTION CONTROL DRAWING

RECORD PLAN DATA

PROJECT START:	WATER SERVICE TYPE:
PROJECT END:	MANUFACTURER:
GEN. CONTRACTOR:	FIRE HYDRANT TYPE:
SUPERINTENDENT:	MANUFACTURER:
UNDERGROUND CONTRACTOR:	INSPECTOR:
FOREMAN:	CONSTRUCTION MANAGER:
SEWER PIPE TYPE:	CITY PROJECT MANAGER:
MANUFACTURER:	RECORD PLANS BY:
SEWER FITTINGS MANUFACTURER:	
M.H. MANUFACTURER:	ADDITIONAL INFO:
WATER PIPE TYPE:	
MANUFACTURER:	
WATER VALVE MANUFACTURER:	
WATER FITTINGS MANUFACTURER:	

BEFORE EXCAVATING
CALL U.S.A. NORTH
UNDERGROUND SERVICE ALERT
AT 811
TWO WORKING DAYS BEFORE ALL
PLANNED WORK OPERATIONS

FINAL PAY ITEM(S)	
ROADWAY EXCAVATION	2,170 CY
ALT #1 ROADWAY EXCAVATION	405 CY
ALT #2 ROADWAY EXCAVATION	(535 CY)

Brelje & Race

CONSULTING ENGINEERS
475 Aviation Blvd. • Suite 120 Santa Rosa, CA 9540
Phone: 707-576-1322 • www.brce.com



City of
Santa Rosa

[illegible]

**ROCK CREEK DRIVE & MATANZAS WAY
WATER, SEWER & STORM DRAIN IMPROVEMENTS**

COVER

CHK BY:	BB
DATE:	JULY 2025

DWN BY:	PIT
SCALE:	AS SHOWN

CONTRACT NO. C02290

SHEET 1 OF 37
FILE NO. 2024-0010

C 0.01

APPROVED: DIRECTOR OF TRANSPORTATION AND PUBLIC WORKS		
BY <u><i>DH</i></u> DAN HENNESSEY (202-630-1000)	DATE _____	
DAN HENNESSEY		
DESIGN/CONST	<u><i>Ap/ld</i></u> APR 14 2009 10:44:07 AM	07/25/2012
MATERIALS LAB	<u><i>Gttinger</i></u> GTINGR (202-630-1000)	
SURVEY		
TRAFFIC	<u><i>Joe Schiavone</i></u>	
WATER - ENG	<u><i>Low Ahnisch</i></u>	
WATER - OPS	<u><i>Joe Schiavone</i></u>	
DEPT.	SIGNATURE	DATE

AB AGGREGATE BASE
 ABAN ABANDONED
 ABS ACRYLONITRILE-BUTADIENE-STYRENE
 ACC ASPHALT CONCRETE
 ASC ASBESTOS CEMENT PIPE
 ADT ALGEBRAIC DIFFERENCE
 ADA AMERICAN DISABILITIES ACT
 ADPT ADAPTER
 AGG AGGREGATE
 ALU ALUMINUM
 ANG ANGLE
 ANP ANGLE POINT
 APN ASSESSORS PARCEL NUMBER
 APPX APPROXIMATE
 ARV AIR RELEASE VALVE
 AVE AVENUE
 AVG AVERAGE
 BC BEGIN HORIZONTAL CURVE
 BFP BACKFLOW PREVENTER
 BLDG BUILDING
 BLVD BOULEVARD
 BM BENCHMARK
 BO BLOWOFF
 BOC BACK OF CURB
 BV BUTTERFLY VALVE
 BVC BEGIN VERTICAL CURVE
 BS SIDEWALK
 BT BOTTOM OF TAPER
 B&R BRELIE & RACE
 C CONDUIT
 CAV COMBINATION AIR AND VACUUM RELEASE VALVE
 CB CATCH BASIN
 CCB BUILDING CODE
 CDF CONTROLLED DENSITY FILL
 CHK CHECK
 CIP CAST IRON PIPE
 CIPP CAST-IN-PLACE PIPE
 C CENTERLINE
 CL CENTERLINE
 CL CLEAR
 CMP CORRUGATED METAL PIPE
 CMPA CORRUGATED METAL PIPE ARCH
 CMU CONCRETE MASONRY UNIT
 CO CLEANOUT
 COAX COAXIAL CABLE
 CONC CONCRETE
 COND CONDUIT
 CONST CONSTRUCTION
 CONT CONTINUOUS
 COTG CLEANOUT TO GRADE
 CP CONTROL POINT
 CPLG COUPLING
 CR CURB RETURN
 CSP CORRUGATED STEEL PIPE
 CT COURT
 CTB CEMENT TREATED BASE
 CTR CENTER
 CY CURB YARD
 C/C CENTER TO CENTER
 C&G CURB AND GUTTER
 DBL DOUBLE
 DDCD DOUBLE CHECK DETECTOR CHECK
 DDCV DOUBLE CHECK VALVE
 DDC DOUBLE DETECTOR CHECK
 DET DETECTOR
 DH DETECTOR HANDHOLE
 DI DROP INLET
 DIA DIAMETER
 DIP DUCTILE IRON PIPE
 DILC DETECTOR LOOP CONDUIT
 DS DRIVE
 DS DOWNSPOUT
 DS DOWNSTREAM
 DWG DRAWING
 DWR DASHED WHITE PAVENT MARKER
 DWY DRIVEWAY
 DY DOUBLE YELLOW
 DYR DASHED YELLOW RAISED PAVEMENT MARKER
 E EAST
 EA EACH
 EN END HORIZONTAL CURVE
 ECC ECCENTRIC
 EFFL EFFLUENT (SEWER)
 EG EXISTING GROUND
 EL ELEVATION
 ELE ELECTRICAL
 ELL ELBOW

H MANHOLE
 MIN MINIMUM
 MISC MISCELLANEOUS
 MJ MECHANICAL JOINT
 MON MONUMENT
 MSL MEAN SEA LEVEL
 N NORTH
 NG NATURAL GRADE
 NO NUMBER
 NA NOT APPLICABLE
 NIC NOT IN CONTRACT
 NPT NATIONAL PIPE THREAD
 ON ON CENTER
 OD OUTSIDE DIAMETER
 OH OVERHEAD
 OZ OUNCE
 PA PLANTER AREA
 PB PULL BOX
 PC POINT OF CURVATURE
 PCC POINT OF COMPOUND CURVATURE
 PCV CURVE
 PD CEMENT CONCRETE
 PE PLANTER DRAIN
 PE PLAIN END
 PEC PHOTOELECTRIC CELL
 PED PEDESTRIAN
 PG PAD GRADE
 PI POINT OF INTERSECTION
 PVI POINT INDICATOR VALVE
 PL PROPERTY LINE
 PN PAVING NOTCH
 POC POINT OF CONNECTION
 PCV CURVE
 POCO POINT OF COMPOUND CURVE
 POVC POINT ON VERTICAL CURVE
 PSV PRIVATE OPEN SPACE
 POT POINT OF TANGENT
 PP POWER POLE
 PRC POINT OF REVERSE CURVATURE
 PRS PRESSURE REDUCING VALVE
 PSD SUBDRAIN
 PSI POUND PER SQUARE INCH
 PSV PRESSURE SUSTAINING VALVE
 PT POINT
 PT POINT OF TANGENCY
 PUE PUBLIC UTILITY EASEMENT
 PVC POLYVINYL CHLORIDE
 PVI POINT OF VERTICAL INTERSECTION
 PWT PAVEMENT
 PWE PUBLIC WATER EASEMENT
 R RADIUS
 RAW RAW WATER
 RC RELATIVE COMPACTION
 RCB REINFORCED CONCRETE BOX
 RCP REINFORCED CONCRETE PIPE
 RD ROAD
 RD ROOF DRAIN
 RED REDUCED
 REF REFERENCE
 ROW RIGHT OF WAY
 RPBW REDUCED PRESSURE
 RSC BELOW PREVENTER
 RPM RAISED PAVEMENT MARKER
 RSC REMOTE SUPERVISORY CONTROL
 RF RADIUS
 RT RING TIGHT
 RT RECYCLED WATER
 R/W RAIN WATER LEADER
 R/W RAIN WATER LEADER
 S SLOPE
 S SLOPE
 S.A.D. SEE ARCHITECTURAL DRAWINGS
 SCADA SUPERVISORY CONTROL AND
 DATA ACQUISITION
 SCHEDULE
 SD STORM DRAIN
 SDC STORM DRAIN CATCH BASIN
 DCOB STORM DRAIN CLEANOUT
 SDDI STORM DRAIN DROP INLET
 SDE STORM DRAIN EASEMENT
 SDMH STORM DRAIN MANHOLE
 SE SEWER EASEMENT
 S.E.D. SEE ELECTRICAL DRAWINGS
 SF SANITARY SEWER
 SG SUBGRADE
 SIG SIGNAL
 SL STREET LIGHT
 S.L.D. SEE LANDSCAPE DRAWINGS
 SOF SLIP ON FLANGE
 SO SIDE OPENING (SD)
 S.P.D. SEE PLUMBING DRAWINGS
 SPEC SPECIFICATION
 SS SQUARE
 SS STAINLESS STEEL
 SS SANITARY SEWER
 SSCO SANITARY SEWER CLEANOUT
 S.S.D. SEE STRUCTURAL DRAWINGS
 SMH SANITARY SEWER MANHOLE
 SMH STREET
 STA STATION
 STD STANDARD
 STL STEEL
 SVC SERVICE
 SW SIDEWALK EASEMENT
 SY SORE YARDS
 SW SIDEWALK
 SWL SOLID WHITE LINE
 T TANGENT
 TAN TANGENT
 TB TOP OF BOX
 TBM TEMPORARY BENCHMARK
 TC TOP OF CONCRETE
 TCB TOP OF CURB
 TCE TEMPORARY CONSTRUCTION
 EASEMENT
 TD TOP OF DIKE
 TEL TELEPHONE
 TEMP TEMPORARY
 TF TOP OF FOUNDATION
 TG TOP OF GRATE
 THD THREADED
 TP TOP OF PIPE
 TS TOP OF SLAB
 TS TRAFFIC SIGNAL
 TT TOP OF TAPER
 TW TOP OF WALL
 TWL TOP LEFT TURN LANE
 TYP TYPICAL
 UC UTILITY CHASE
 UFGG UNDER FLOOR FINISHED GRADE
 UG UNDERGROUND
 UNO UNLESS NOTED OTHERWISE
 V VOLT
 VC VERTICAL CURVE
 VCP VITRIFIED CLAY PIPE
 VERT VERTICAL
 VG VALLEY GUTTER
 VLT VAULT
 W WEST
 W WATER
 WBD WALL BACK DRAIN
 WM WATER METER
 WNF WELD NECK FLANGE
 WS WATER SERVICE
 WSS WATER SAMPLING STATION
 W WEIGHT
 WTR WATER
 WY WATER YARD
 WWF WELDED WIRE FABRIC
 YD YARD
 ° DEGREES
 ' MINUTES
 " SECONDS
 Δ DELTA
 & AND
 @ AT
 # NUMBER
 # POUNDS
 % PERCENT

EXISTING
EXISTING
CENTER
EASEMENT

UTILITIES
DROP IN
DROP IN
STORM DRAIN
& CATCH BASIN
SEWER MAIN
& CLEANOUT
SEWER LATERAL
& CLEANOUT
IRRIGATION
& SERVICE LINE
FIRE HYDRANT
& SERVICE
PUMPER
WATER MAIN
CROSS
WATER MAIN
TEE, GATE VALVE
SINGLE VALVE
(SEE PLAN)
SINGLE VALVE
SERVICE
(SEE PLAN)
DUAL VALVE
(SEE PLAN)
MULTI VALVE
(SEE PLAN)
MULTI VALVE
(SEE PLAN)

LINES	
EXISTING BOUNDARY	
EXISTING PARCEL	
CENTER	
EASEMENT	
UTILITY & TOPOGRAPHY	
DROP INLET	
DROP INLET WITH SIDE OPENINGS	
STORM DRAIN, MANHOLE & CATCH BASIN	
SEWER MAIN, MANHOLE & CLEAN OUT	
SEWER LATERAL & CLEANOUT	
IRRIGATION CONTROL VALVE BOX & SERVICE	
FIRE HYDRANT & SERVICE ASSEMBLY	
PUMPER CONNECTION	
WATER MAIN, GATE VALVE, CROSS & ELBOW	
WATER MAIN, PERMANENT BLOWOFF, TEE, GATE VALVE, CROSS & BEND	
SINGLE WATER SERVICE (SEE PLANS FOR SIZE)	
SINGLE WATER SERVICE WITH INDIVIDUAL SERVICE PRESSURE REDUCING VALVE (SEE PLANS FOR SIZE)	
DUAL WATER SERVICE (SEE PLANS FOR SIZE)	
MULTI WATER SERVICE MANIFOLD (SEE PLANS FOR SIZE & NUMBER OF SERVICES)	
MULTI WATER SERVICE MANIFOLD WITH INDIVIDUAL SERVICE PRESSURE REDUCING VALVES (SEE PLANS FOR SIZE & NUMBER OF SERVICES)	
TEMPORARY BLOWOFF, REDUCER & TIE-IN	
END CAP OR PLUG	
GAS MAIN, VALVE & SERVICE	
ELECTRICAL MANHOLE	
TELEPHONE MANHOLE	
PACIFIC BELL TELEPHONE PULL BOX/VAULT	
ELECTRICAL CONDUIT & BOX	
STREET LIGHT CONDUIT & BOX	
STREET LIGHT	
TRAFFIC SIGNAL	
TRAFFIC SIGNAL PULL BOX	
JOINT POLE & GUY ANCHOR	
OVERHEAD UTILITY	
STREET ADDRESS	
STREET SIGN	
FENCE	
PARKING METER	
SURVEY CONTROL POINT	
SURVEY MONUMENT	
AC DIKE	
CURB & GUTTER	
TREE PROTECTION	
ABANDON EXISTING UTILITY	
TREE TO BE SAVED/PROTECTED	
TREE TO BE REMOVED	

BEING SOUTH 02°26'29" WEST CALCULATED BETWEEN TWO FOUND CITY OF SANTA ROSA COORDINATE MONUMENTS G-280, FOUND 39 FEET NORTH OF THE CENTERLINE INTERSECTION OF FARMERS LANE AND ROCK CREEK DRIVE AND G-281, FOUND AT THE INTERSECTION OF FARMERS LANE AND HOEN AVENUE.

1. FIELD SURVEYS WERE PERFORMED BY BREJLIE & RACE ON 6/11/2020, 6/4/2020, 6/9/2020, 6/10/2020, 6/22/2020, 7/21/2020, 8/28/2020, 9/9/2020, 7/15/2021, 6/2/2021, 9/9/2021, 10/1/2021, 8/25/2021, 6/26/2023, 6/27/2023.
2. BOUNDARY INFORMATION SHOWN HEREON IS BASED ON RECORD DATA AND DOES NOT CONSTITUTE A PROFESSIONAL BOUNDARY DETERMINATION AND IS APPROXIMATE IN LENGTH, LOCATION AND DIRECTION. BOUNDARY INFORMATION PREPARED BY LICENSED LAND SURVEYOR AT BREJLIE & RACE CONSULTING ENGINEERS.
3. DISTANCES AND ELEVATION ARE SHOWN IN FEET AND DECIMALS THEREOF.

NO	NORTHING	EASTING	TYPE
3	1923131.548	6365815.739	CP-MAG
4	1923174.908	6365614.966	CP-MAG
5	1923158.616	6365927.157	CP-MAG
11	1923197.557	6365627.978	CP-MAG
12	1923191.397	6365339.052	CP-CUT-X
13	1922981.593	6365612.398	CP-CUT-X
14	1923114.053	6365854.657	CP-CUT-X
15	1922988.300	6365392.385	CP-CUT-X
16	1923164.860	6365789.468	CP-MAG
17	1922975.238	6365921.540	CP-CUT-X
18	1923031.641	6365706.683	CP-CUT-X
19	1922726.940	6365534.784	CP MAG
20	1922741.126	6365114.705	CP MAG
21	1922249.368	6365361.030	CP CUT X
22	1922508.256	6365540.872	CP CUT X
23	1922280.959	6365090.923	CP CUT X
24	1922307.817	6365650.299	CP CUT X
25	1923145.096	6365132.497	CP MAG
26	1923126.308	6364897.148	CP CUT X
27	1923626.186	6365470.016	CP CUT X
28	1922430.181	6364882.823	CP CUT X
29	1922267.165	6365968.096	CP CUT X
30	1923529.550	6364773.249	CP CUT X
31	1922491.377	6366092.910	CP MAG
32	1922974.926	6366113.860	CP MAG
33	1922438.695	6365755.475	CP MAG

DETAIL REFERENCE


DETAIL

CROSS REFERENCE SHEET NUMBER(S)

SECTION REFERENCE

SECTION NUMBER

CROSS REFERENCE SHEET NUMBER(S)

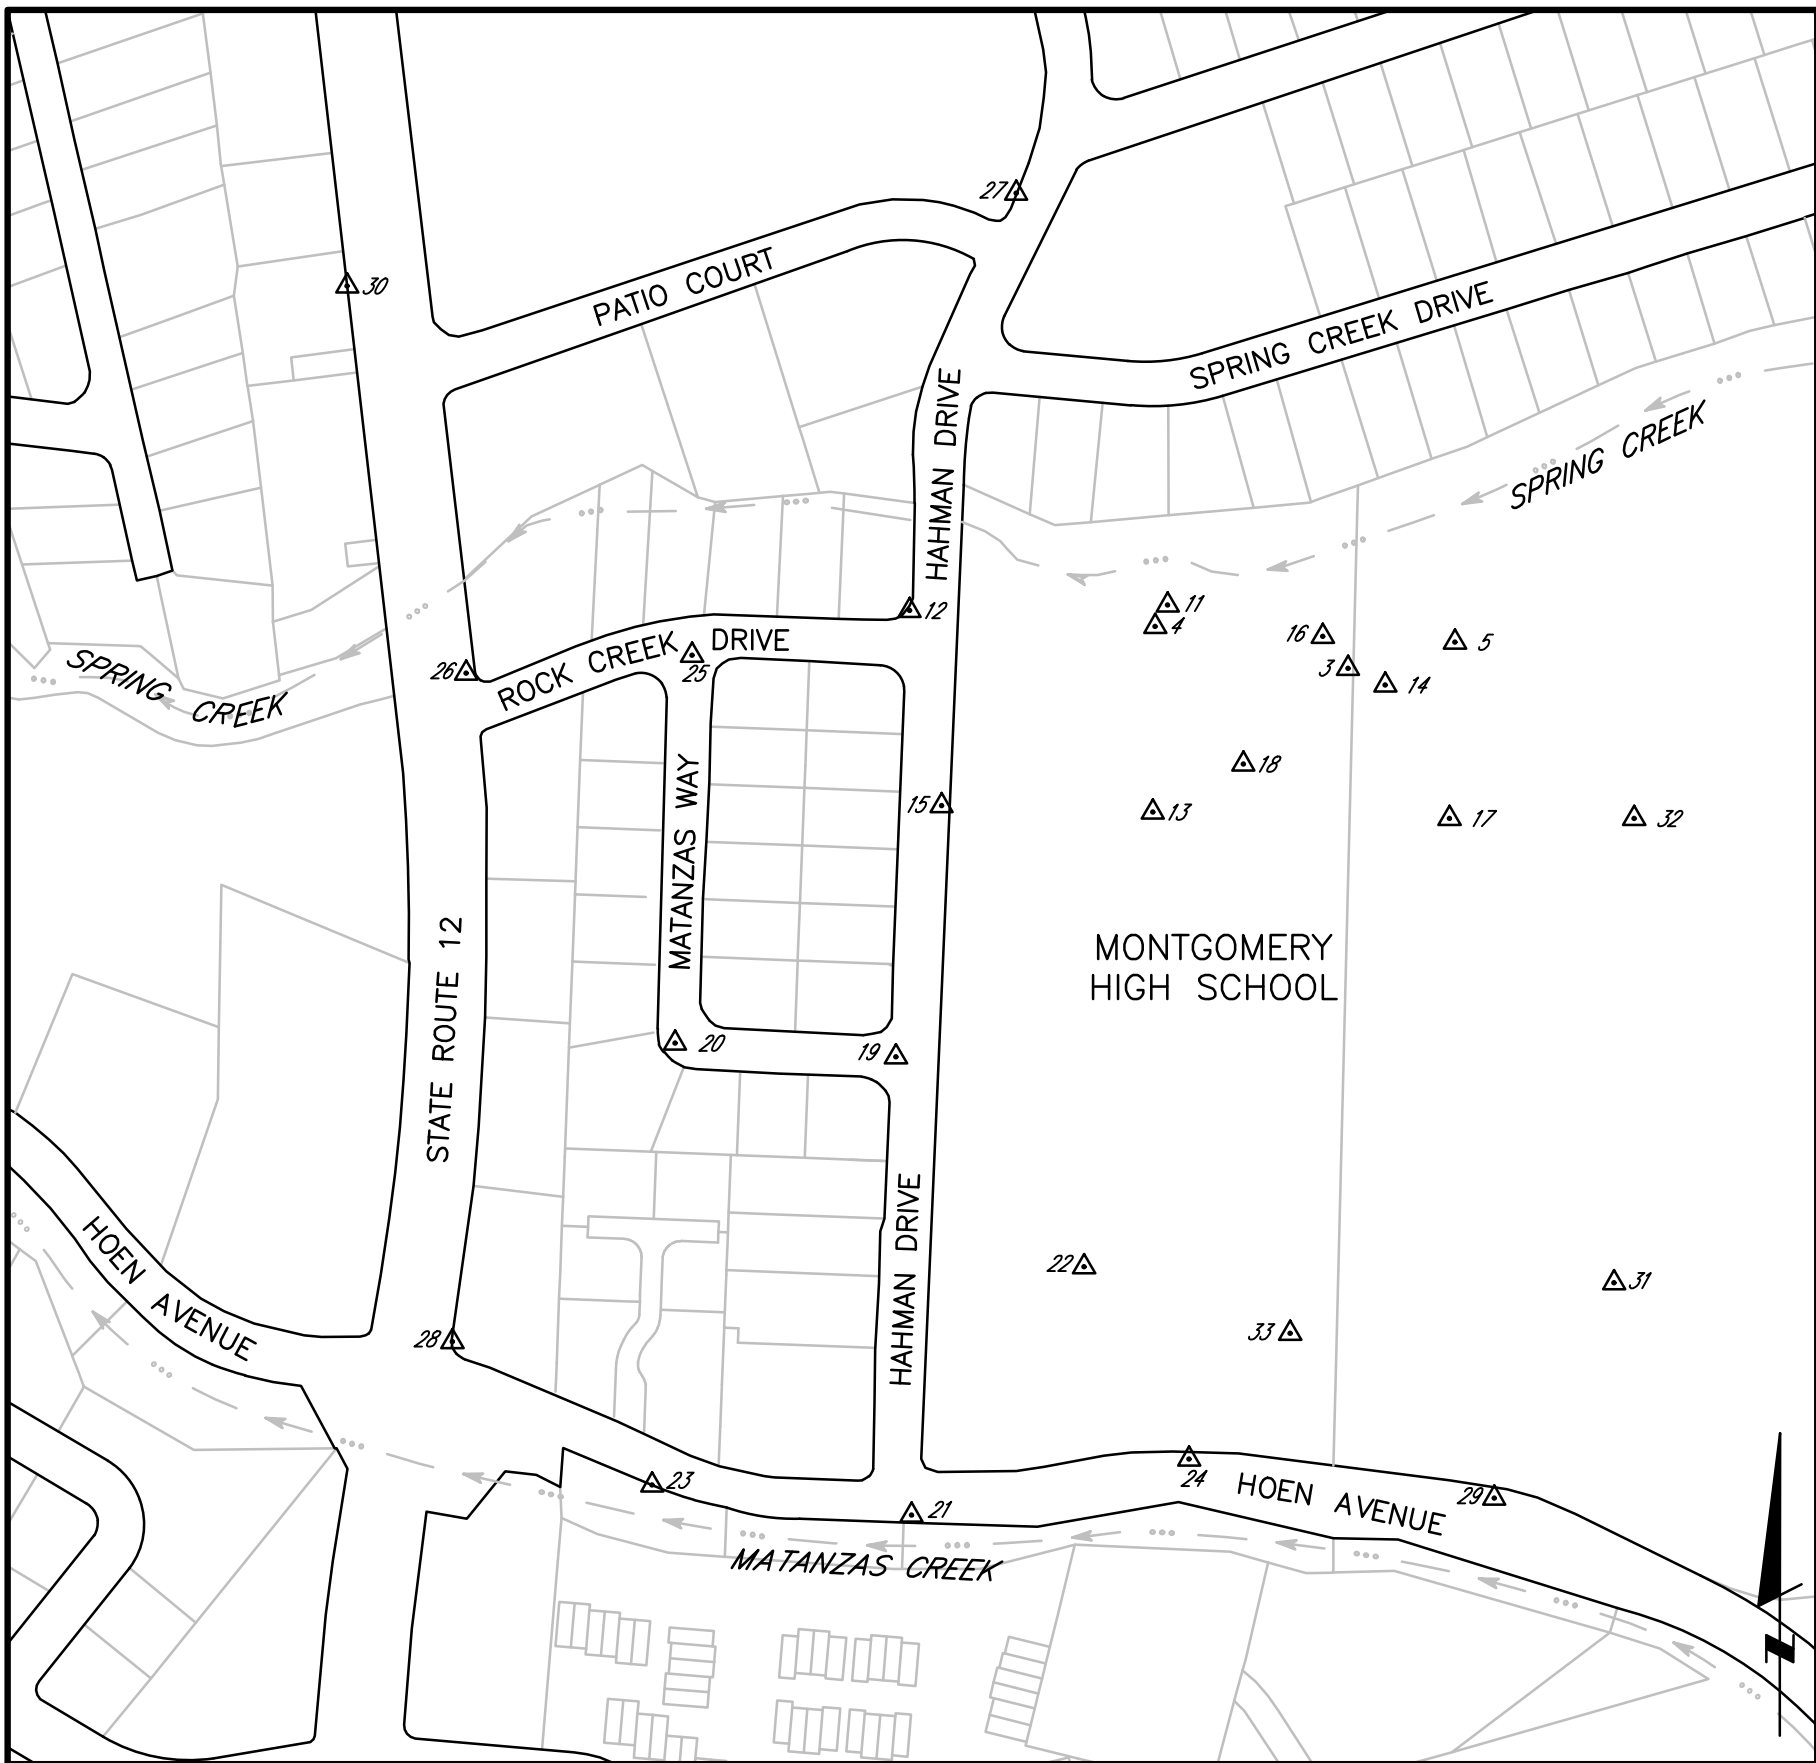


NOT TO SCALE


[illegible]

TAB. 4. HAHMAN DRIVE UTILITY PLAN & PROFILE


07-03-25 Patrel \4698\dwg\4698 00\4698.00 PLAN.dwg

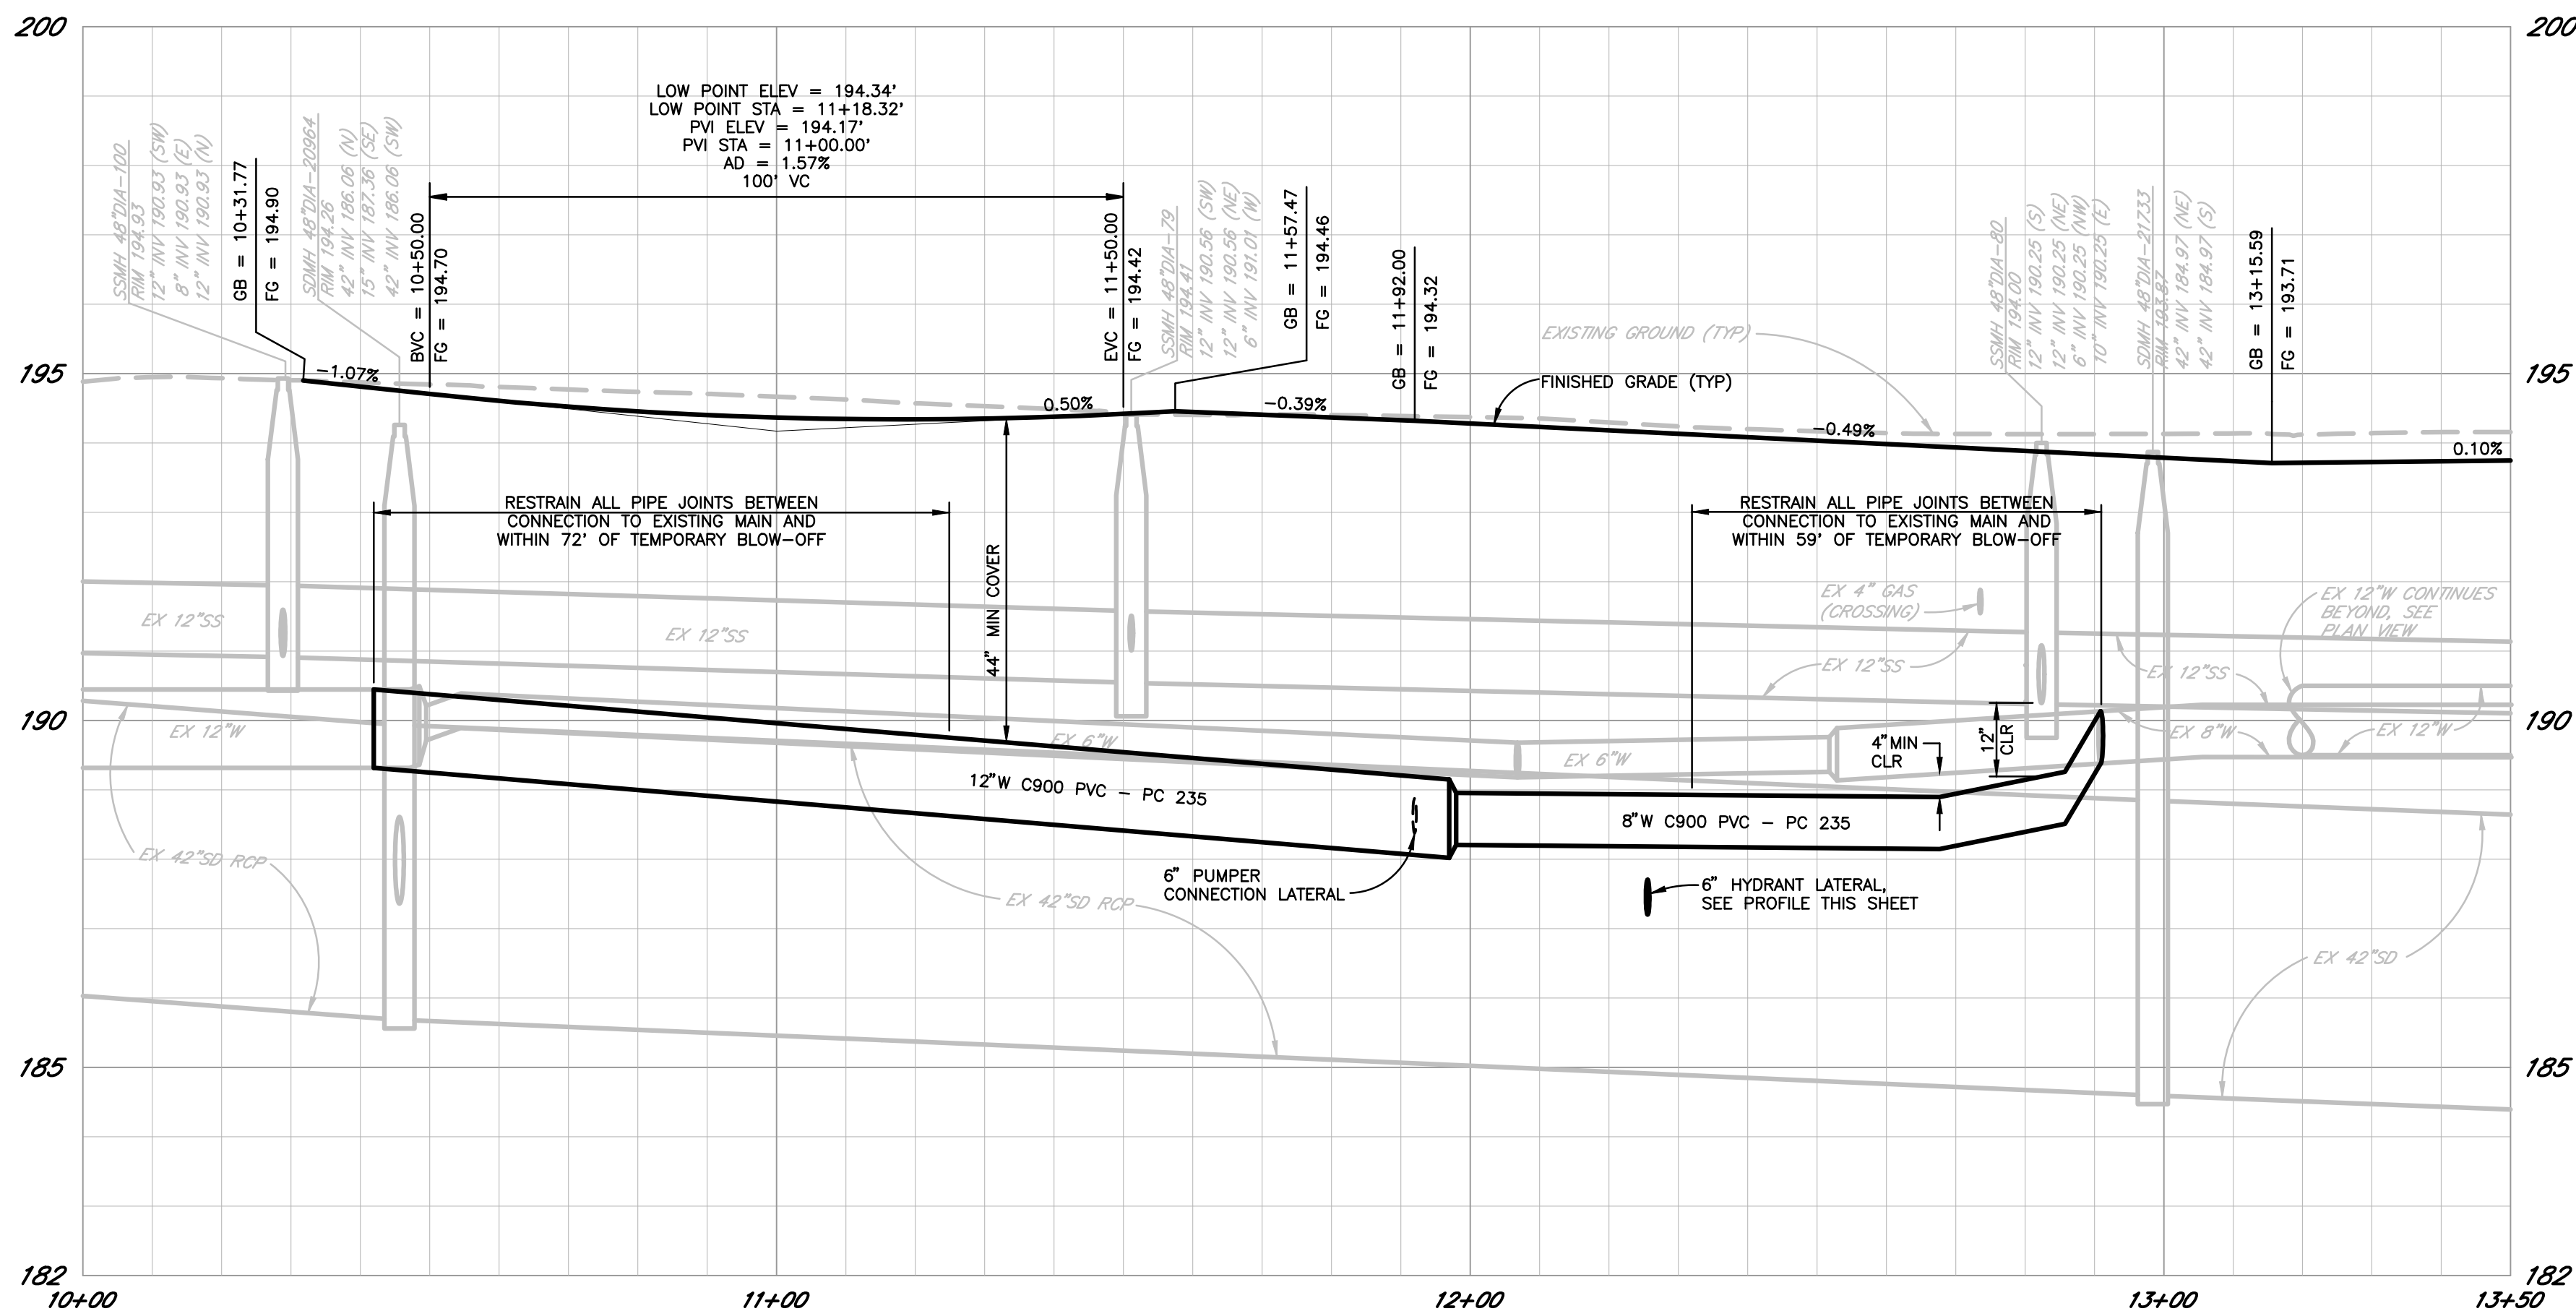


PROFILE
SCALE: HORIZ. 1" = 20'
VERT. 1" = 2'

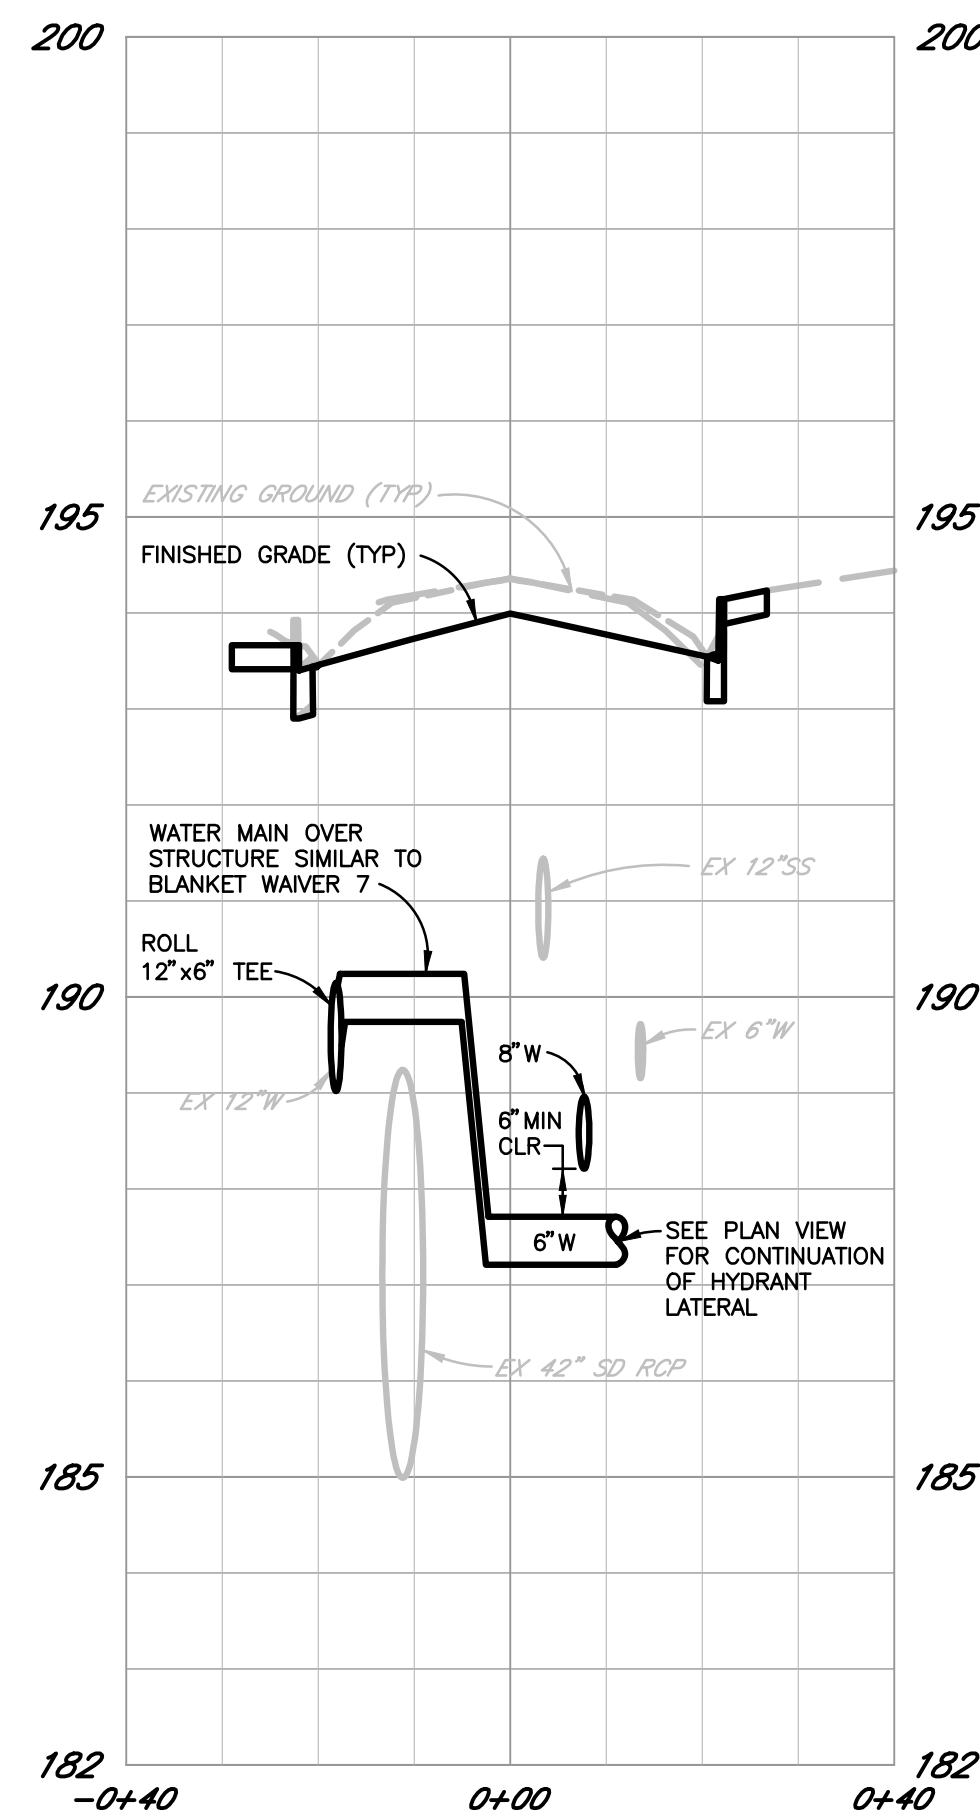

HYDRANT LATERAL PROFILE
SCALE: HORIZ. 1" = 20'
VERT. 1" = 2'

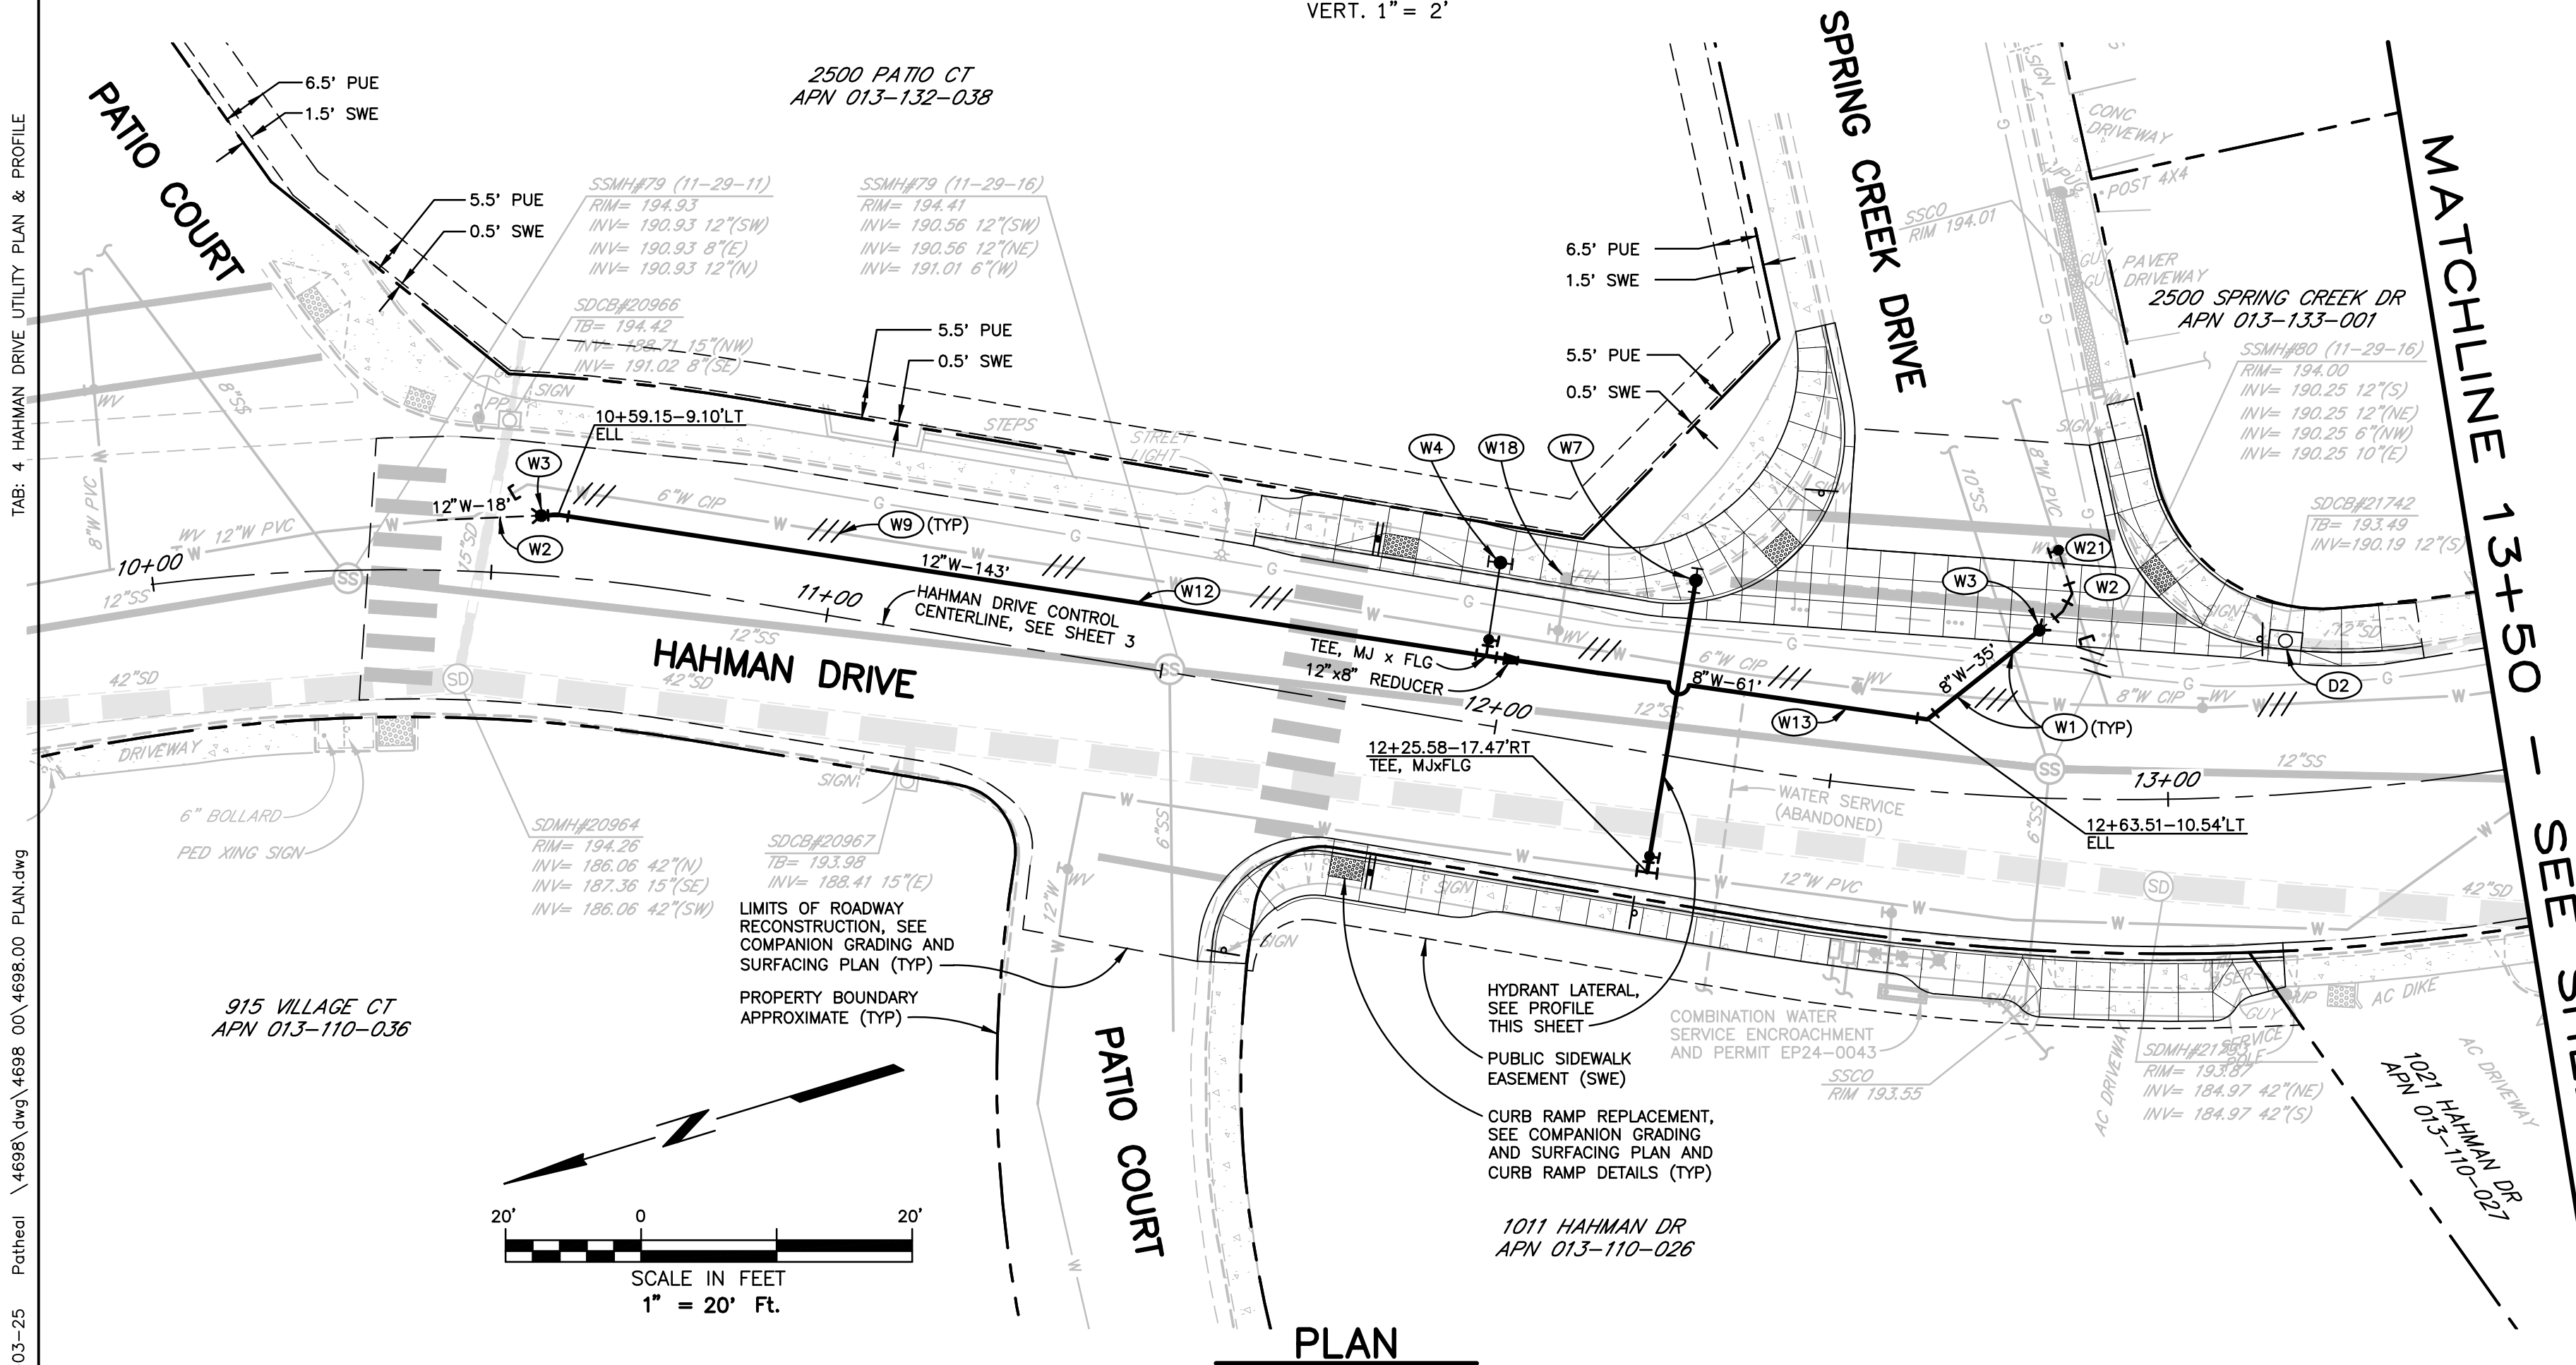

PLAN

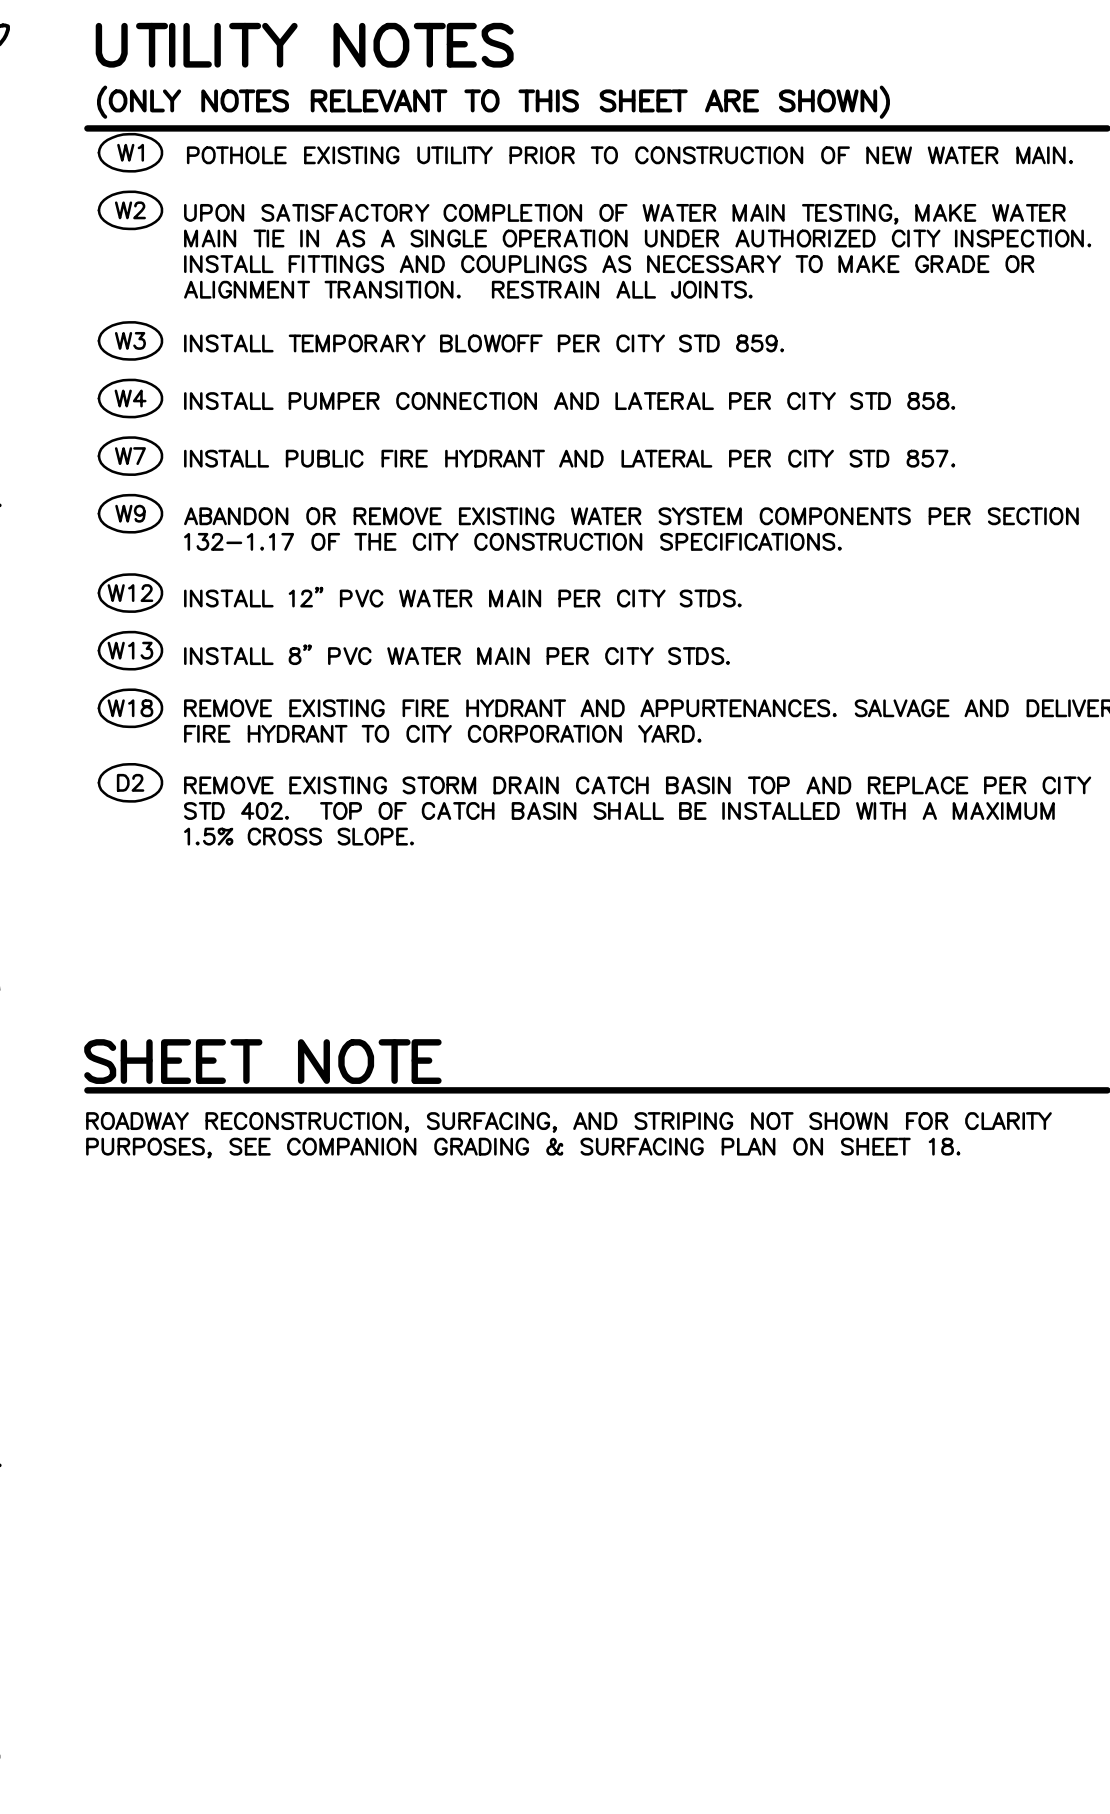

KEY MAP
NOT TO SCALE

- ### UTILITY NOTES
- (ONLY NOTES RELEVANT TO THIS SHEET ARE SHOWN)
- (W1) POTHOLE EXISTING UTILITY PRIOR TO CONSTRUCTION OF NEW WATER MAIN.
 - (W2) UPON SATISFACTORY COMPLETION OF WATER MAIN TESTING, MAKE WATER MAIN TIE IN AS A SINGLE OPERATION UNDER AUTHORIZED CITY INSPECTION. INSTALL FITTINGS AND COUPLINGS AS NECESSARY TO MAKE GRADE OR ALIGNMENT TRANSITION. RESTRAIN ALL JOINTS.
 - (W3) INSTALL TEMPORARY BLOWOFF PER CITY STD 859.
 - (W4) INSTALL PUMPER CONNECTION AND LATERAL PER CITY STD 858.
 - (W7) INSTALL PUBLIC FIRE HYDRANT AND LATERAL PER CITY STD 857.
 - (W9) ABANDON OR REMOVE EXISTING WATER SYSTEM COMPONENTS PER SECTION 132-1.17 OF THE CITY CONSTRUCTION SPECIFICATIONS.
 - (W12) INSTALL 12" PVC WATER MAIN PER CITY STDs.
 - (W13) INSTALL 8" PVC WATER MAIN PER CITY STDs.
 - (W18) REMOVE EXISTING FIRE HYDRANT AND APPURTENANCES. SALVAGE AND DELIVER FIRE HYDRANT TO CITY CORPORATION YARD.
 - (D2) REMOVE EXISTING STORM DRAIN CATCH BASIN TOP AND REPLACE PER CITY STD 402. TOP OF CATCH BASIN SHALL BE INSTALLED WITH A MAXIMUM 1.5% CROSS SLOPE.

SHEET NOTE

ROADWAY RECONSTRUCTION, SURFACING, AND STRIPING NOT SHOWN FOR CLARITY PURPOSES, SEE COMPANION GRADING & SURFACING PLAN ON SHEET 18.

REGISTERED PROFESSIONAL ENGINEER
BENJAMIN L. RACE
No. 79218
Exp. 3-31-28
CIVIL
STATE OF CALIFORNIA

City of
Santa Rosa
Brelje & Race
ENGINEERS
475 Aviation Blvd., Suite 1100 Santa Rosa, CA 95403
Phone: 707-576-1322 www.brelje.com

NO. DATE

REVISION

BY

ROCK CREEK DRIVE & MATANZAS WAY
WATER, SEWER & STORM DRAIN IMPROVEMENTS

HAHMAN DRIVE UTILITY
PLAN & PROFILE
STA. 10+00-STA. 13+50

CHK BY: BB
DATE: JULY 2025
DWN BY: PIT
SCALE: AS SHOWN
CONTRACT NO. C02290
SHEET 4 OF 37
FILE NO. 2024-0019


C 1.02

07-03-25 Patheal \4698\dwg\4698 00\4698.00 PLAN.dwg

MATCHLINE 13+50 - SEE SHEET 4




MATCHLINE 16+75 - SEE SHEET 6

 

ROADWAY RECONSTRUCTION, SURFACING, AND STRIPING
NOT SHOWN FOR CLARITY PURPOSES, SEE COMPANION
GRADING & SURFACING PLAN ON SHEET 18 AND 19.

(ONLY NOTES RELEVANT TO THIS SHEET ARE SHOWN)

- (W9) ABANDON OR REMOVE EXISTING WATER SYSTEM COMPONENTS PER SECTION 132-1.17 OF THE CITY CONSTRUCTION SPECIFICATIONS.
- (W37) HOT TAP EXISTING MAIN AND INSTALL 1" HDPE WATER SERVICE PLUMBED FOR 5/8"X1/4" METER PER CITY STD 863A WITH PRESSURE REDUCING VALVE PER DETAIL ON SHEET 36. HOT TAP EXISTING MAIN UNDER AUTHORIZED CITY INSPECTION.
- (D3) INSTALL SDCB WITH 12' GALLERY PER CITY STD 402, 404, AND DETAIL THIS SHEET.
- (R14) REPLACE CITY MONUMENT PER CITY STD 280. NOTIFY CITY SURVEY DEPARTMENT BEFORE CONSTRUCTION FOR CORNER RECORD SURVEY.
- (S4) INSTALL PERMANENT MAIN LINE CLEANOUT PER CITY STD 505.


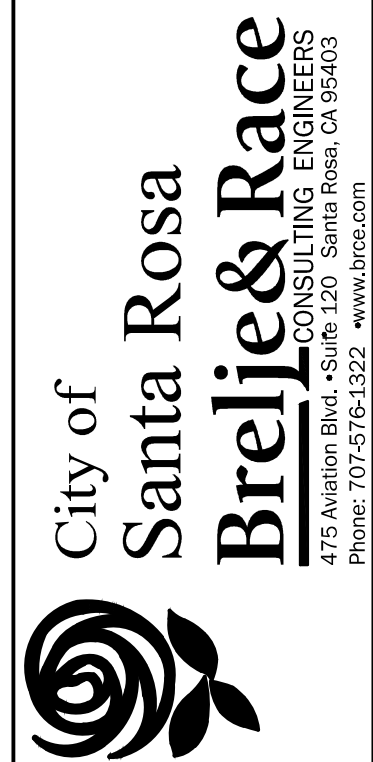
[illegible]

**ROCK CREEK DRIVE & MATANZAS WAY
WATER, SEWER & STORM DRAIN IMPROVEMENTS**

**HAHMAN DRIVE UTILITY
PLAN & PROFILE
STA.13+50-STA.16+75**


CHK BY:	BB
DATE:	JULY 2025
DWN BY:	PIT
SCALE:	AS SHOWN
CONTRACT NO. C02290	
SHEET 5 OF 37	
FILE NO. 2024-0019	

C 1.03

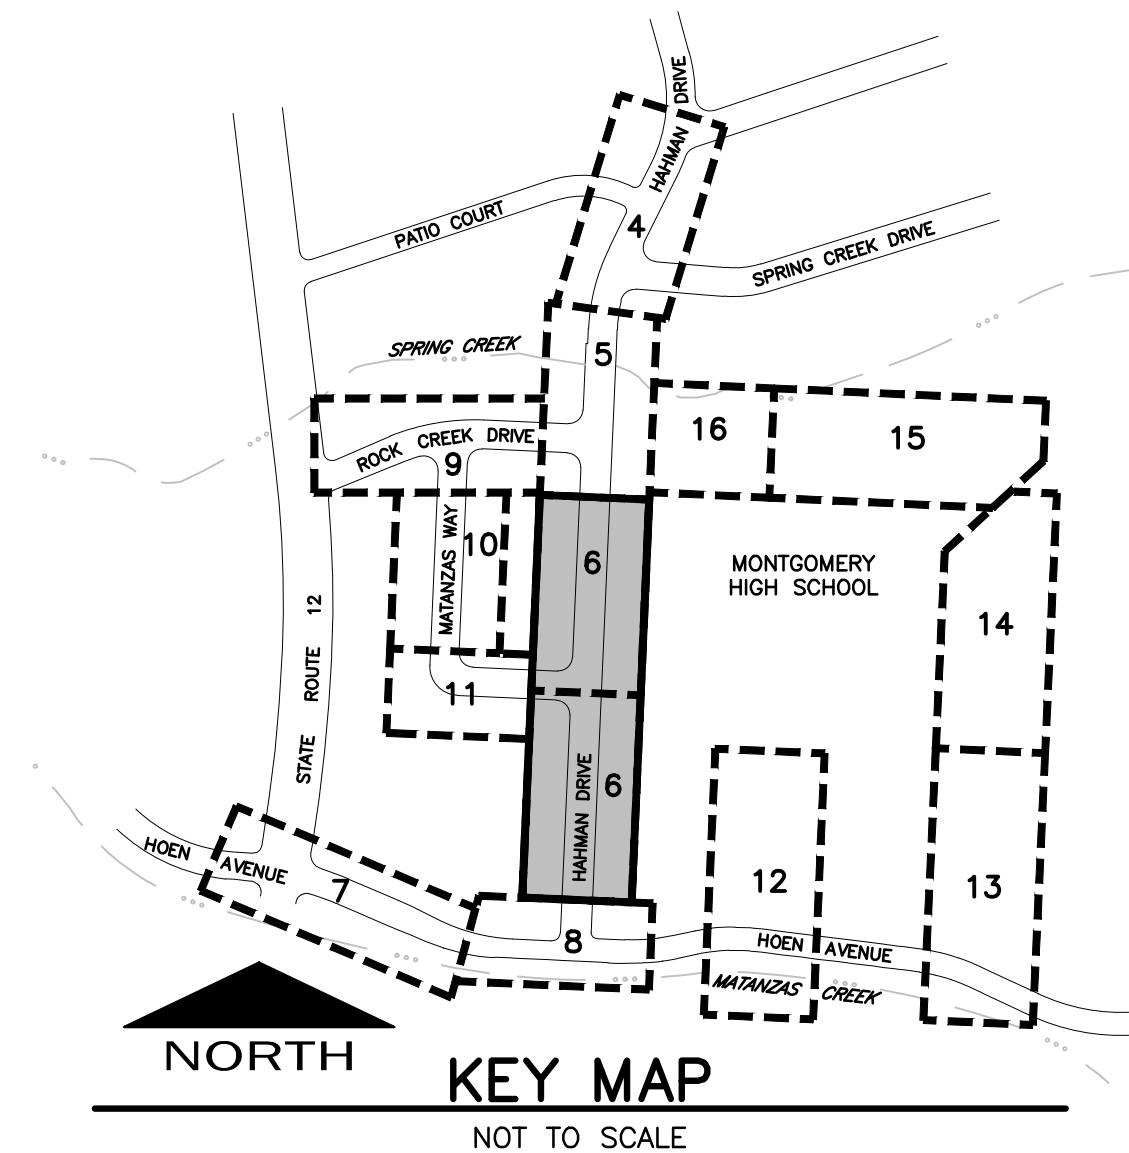
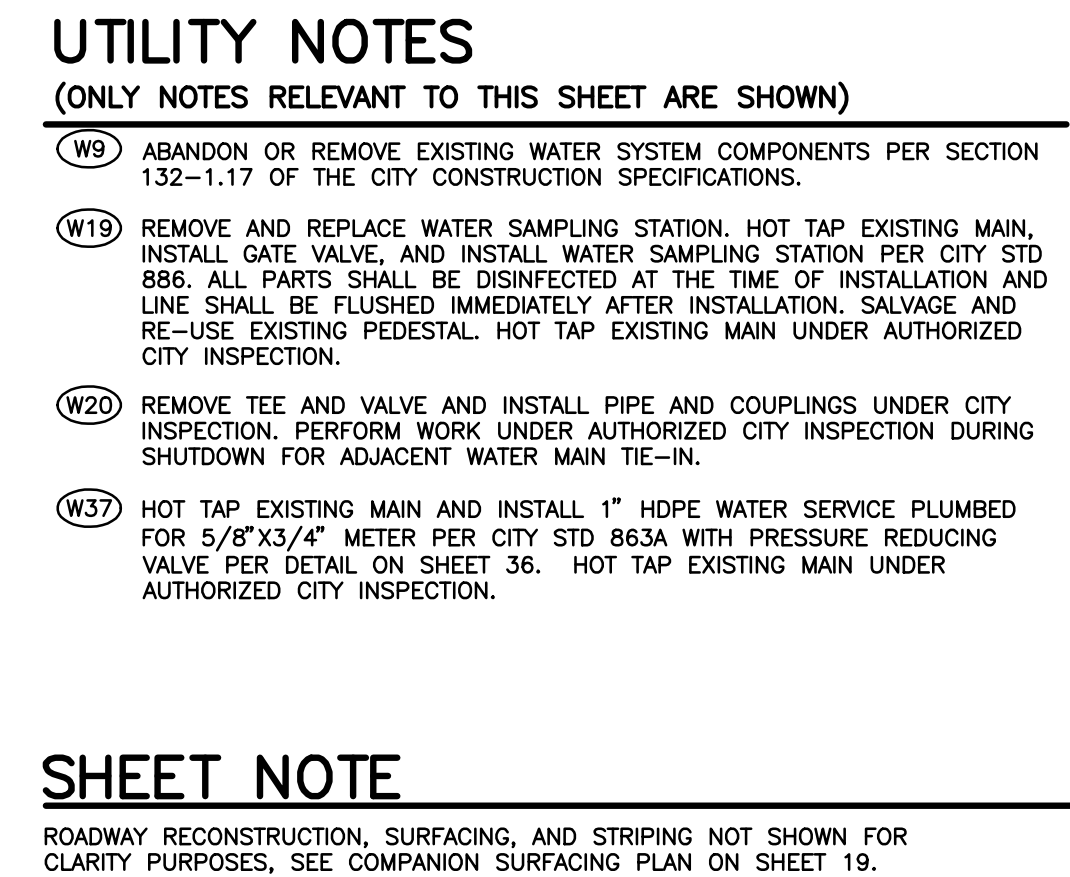


ROCK CREEK DRIVE & MATANZAS WAY WATER, SEWER & STORM DRAIN IMPROVEMENTS		HAHMAN DRIVE UTILITY PLAN STA.16+75-STA.23+75	
CHK BY:	BB		
DATE:	JULY 2025		
DWN BY:	PIT		
SCALE:	AS SHOWN		
CONTRACT NO. C02290			
SHEET 6 OF 37			
FILE NO. 2024-0019			

C 1.04

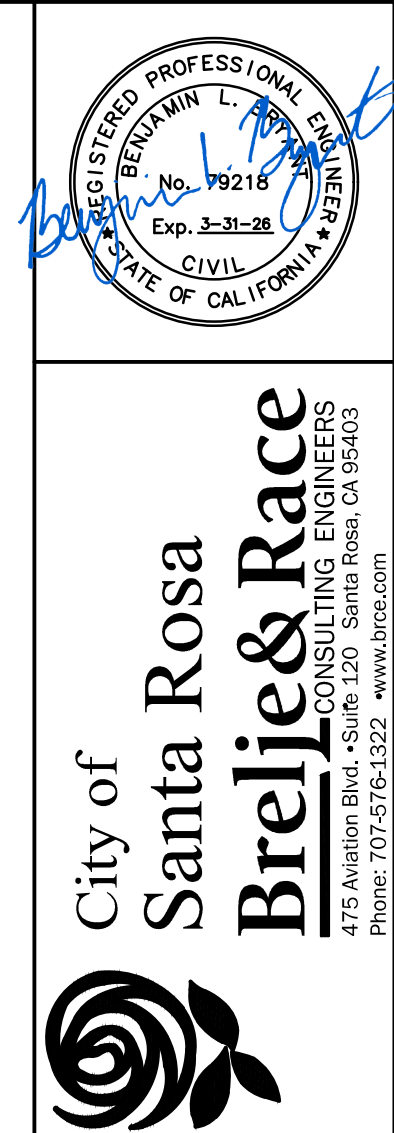

MATCHLINE 14+50 - SEE SHEET 7

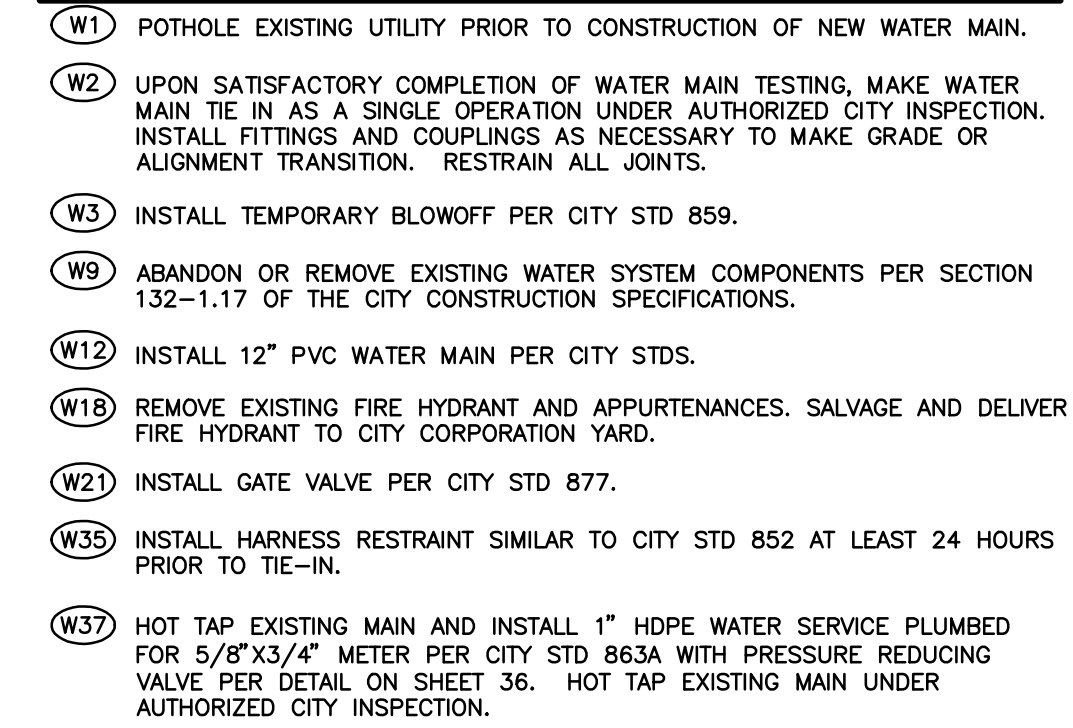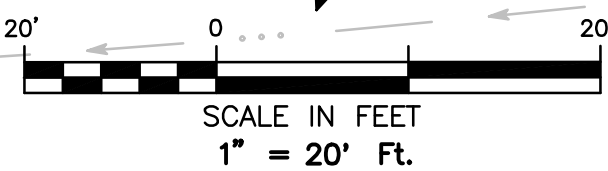

ROADWAY RECONSTRUCTION, SURFACING, AND STRIPING NOT SHOWN
FOR CLARITY PURPOSES, SEE COMPANION SURFACING PLAN ON
SHEETS 19 AND 20.

[illegible]

CHK BY:	BB
DATE:	JULY 2025
DWN BY:	PIT
SCALE:	AS SHOWN
CONTRACT NO. C02290	
SHEET 8 OF 37	
FILE NO. 2024-0019	

C 1.06

(ONLY NOTES RELEVANT TO THIS SHEET ARE SHOWN)

- (W21) INSTALL GATE VALVE PER CITY STD 877.
- (W22) INSTALL HALF WATER MAIN OVER STRUCTURE PER CITY BLANKET WAIVER #7.
- (W33) REMOVE AND REPLACE EXISTING 6" SEWER AS NECESSARY TO CONSTRUCT NEW WATER MAIN. SEWER MAIN LOCATED ABOVE AND WITHIN 5' HORIZONTAL SEPARATION TO NEW WATER MAIN SHALL BE WRAPPED PER CITY BLANKET WAIVER 5. ADJUST HORIZONTAL ALIGNMENT OF TEMPORARY EXISTING SEWER AS NECESSARY TO PROVIDE A MINIMUM OF 3' HORIZONTAL CLEARANCE TO NEW WATER MAIN.
- (W36) INSTALL 1" HDPE WATER SERVICE PLUMBED FOR 5/8"x3/4" METER PER CITY STD 863A WITH PRESSURE REDUCING VALVE PER DETAIL ON SHEET 36.

- RE (S7) CONNECT TO EXISTING MANHOLE. MODIFY EXISTING MANHOLE BASE FOR NEW
SANITARY SEWER CONNECTION. PLUG EXISTING WESTERLY VOID TO BE
ABANDONED WITH CONCRETE INCLUDING APPLICATION OF BONDING AGENT
AFTER REMOVAL OF EXISTING 8" SEWER. PERFORM WORK PER CITY
CONSTRUCTION STD SPECIFICATION 130-1.07A.
- (S12) INSTALL 6" SANITARY SEWER LATERAL AND CLEANOUT SIMILAR TO CITY STD
513A REMOVE OR ABANDON EXISTING LATERAL PER CITY STD 507.
- (R14) REPLACE CITY MONUMENT PER CITY STD 280. NOTIFY CITY SURVEY
DEPARTMENT BEFORE CONSTRUCTION FOR CORNER RECORD SURVEY.
- (D1) REMOVE EXISTING DRAIN INLET AND REPLACE WITH OLD CASTLE TYPE GOLF
TEE BASKIN WITH CALTRANS TYPE 24-15 FRAME AND GRATE PER
STANDARD DRAWING D77-1 & B SIMILAR TO CITY STD 403. INSTALL NEW
18" RCP STORM DRAIN AND RECONNECT TO EXISTING.



1. ROADWAY RECONSTRUCTION, SURFACING, AND STRIPING NOT SHOWN FOR CLARITY PURPOSES, SEE COMPANION GRADING & SURFACING PLAN ON SHEETS 19 AND 21.
2. INSTALLATION OF NEW WATER SYSTEM ALONG ROCK CREEK DRIVE SHALL BE COMPLETED PRIOR TO INSTALLATION OF NEW SEWER ALONG ROCK CREEK DRIVE TO ACCOMMODATE REMOVAL OF EXISTING WATER SYSTEM COMMENTS NECESSARY FOR INSTALLATION OF NEW SANITARY SEWER SYSTEM ADDITION TIE-INS AND TEMPORARY BLOWOFFS.



NO.	DATE	REVISION	BY

ROCK CREEK DRIVE & MATANZAS WAY WATER, SEWER & STORM DRAIN IMPROVEMENTS	
ROCK CREEK DRIVE UTILITY PLAN & PROFILE STA.9+85-STA.15+00	
CHK BY:	BB
DATE:	JULY 2025
DWN BY:	PIT
SCALE:	AS SHOWN
CONTRACT NO. C02290	
SHEET	9 OF 37
FILE NO. 2024-0019	
C 1.07	

MATANZAS CREEK

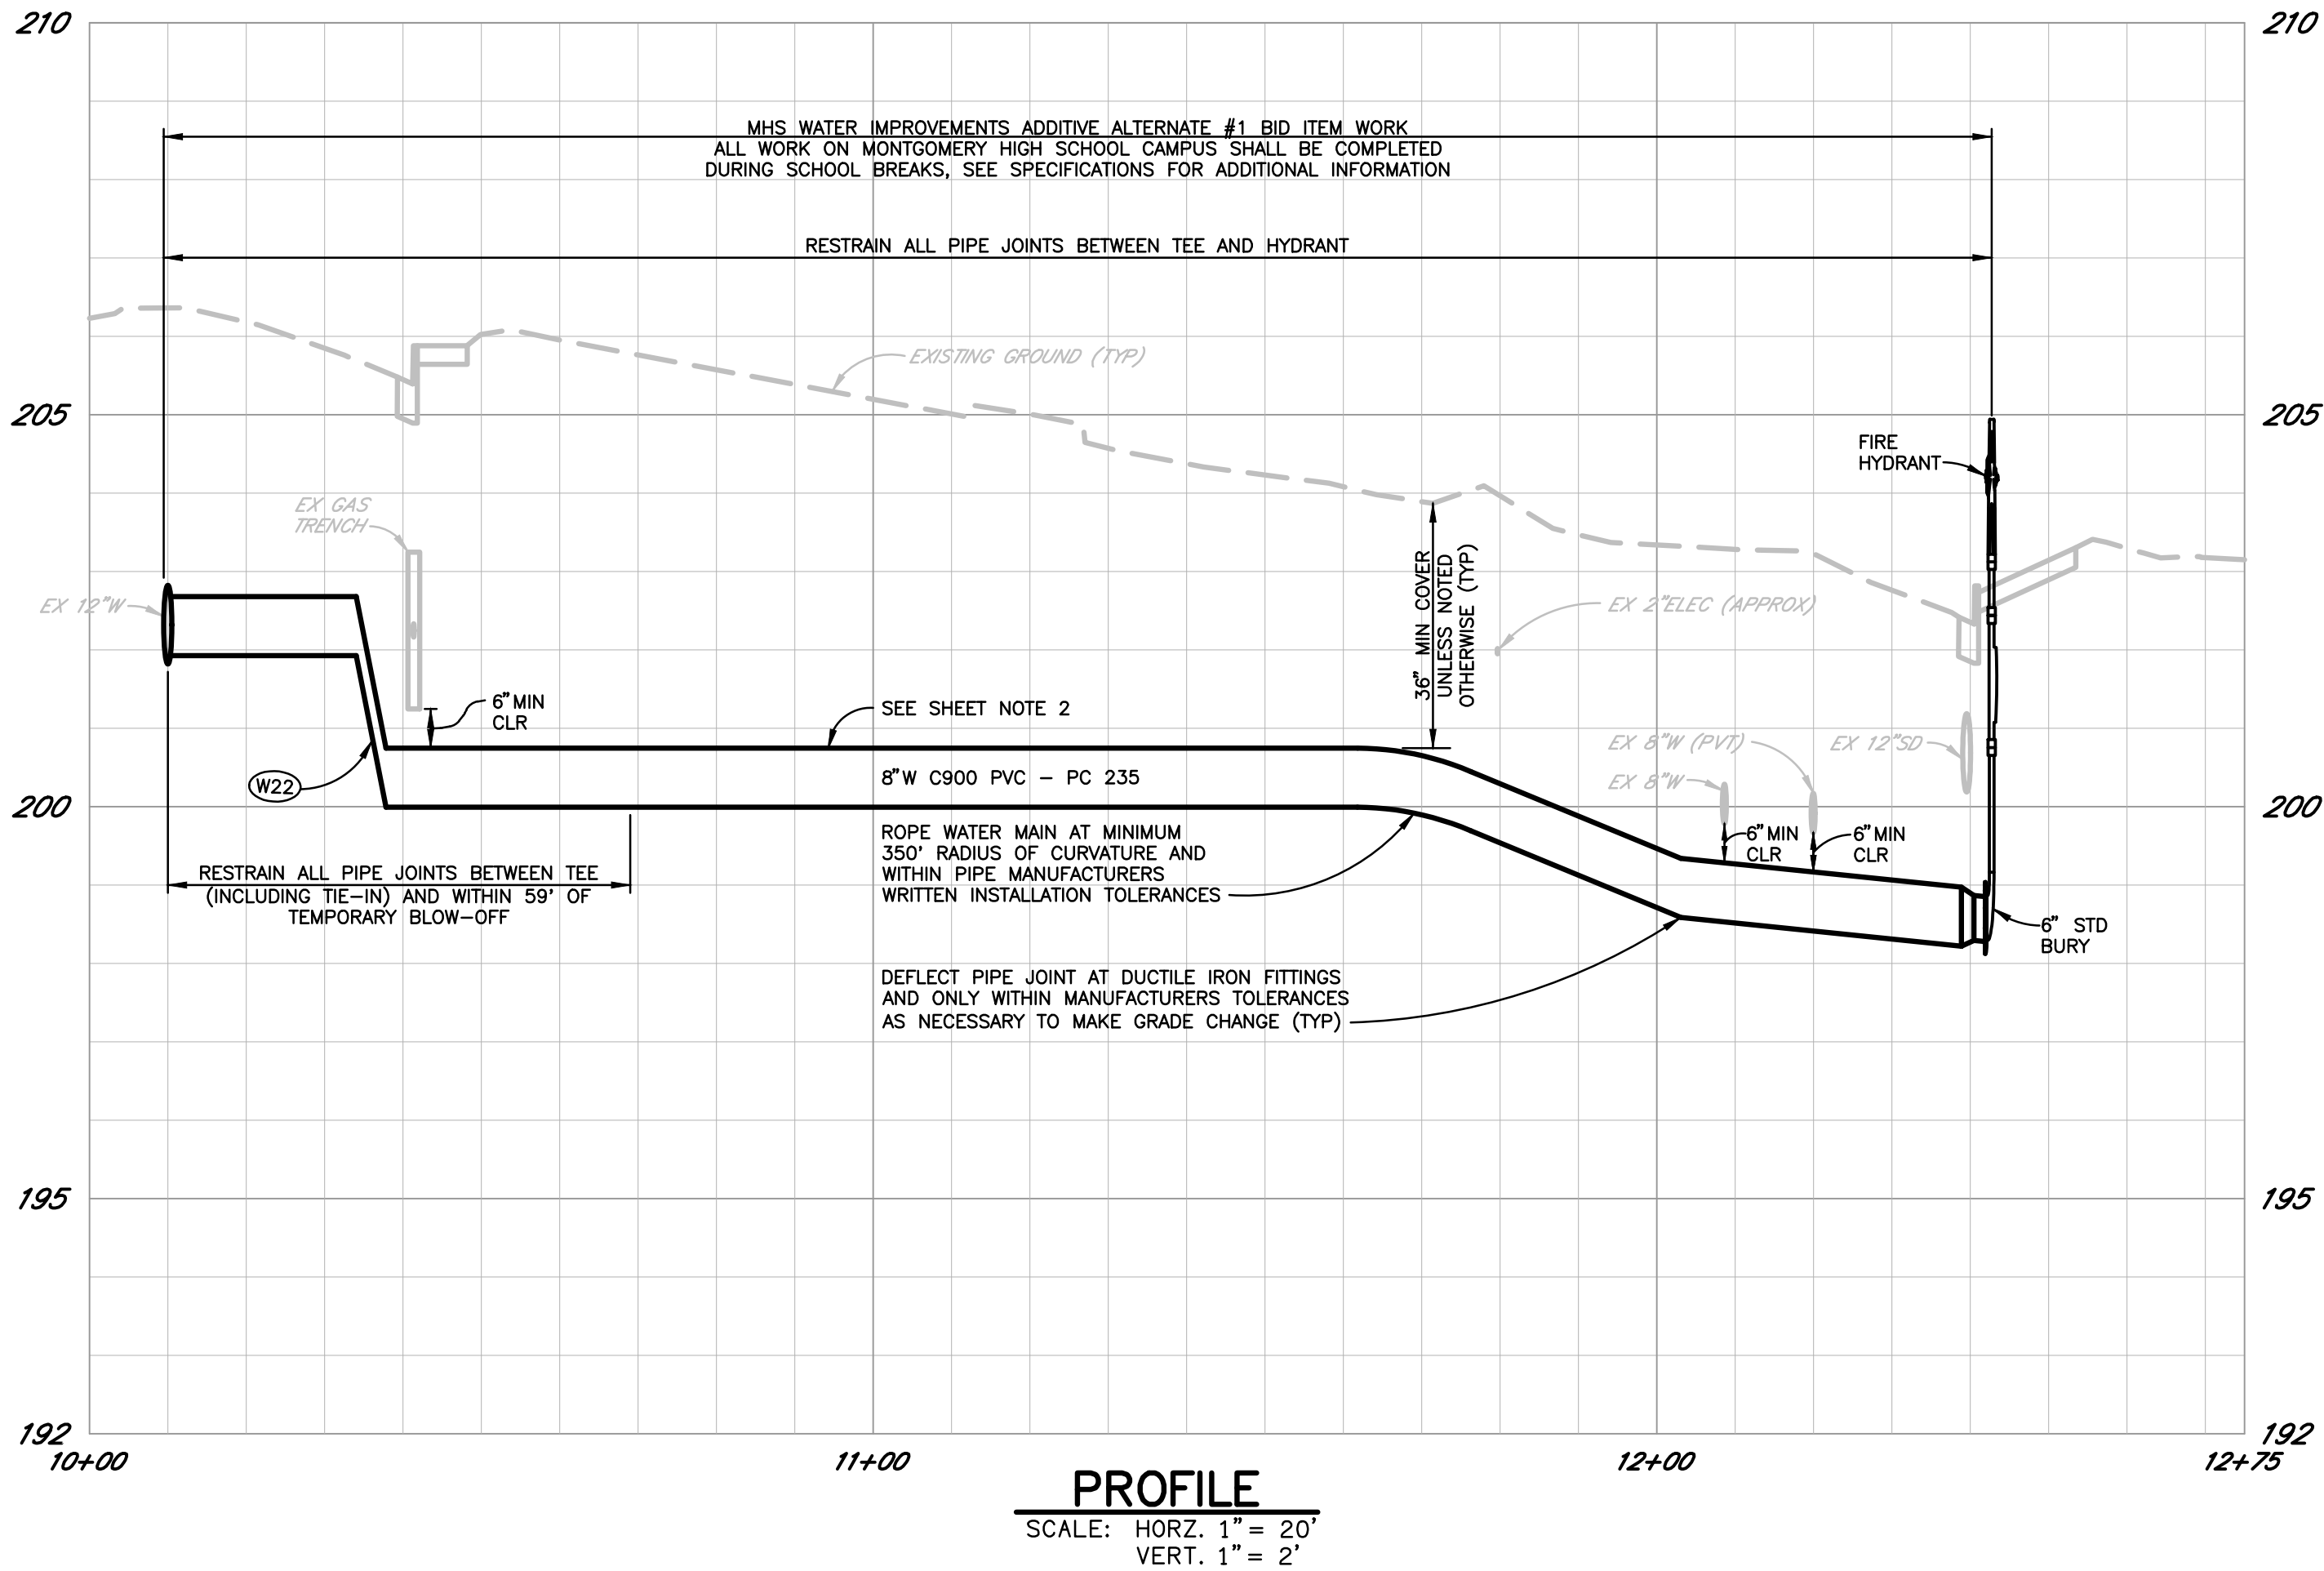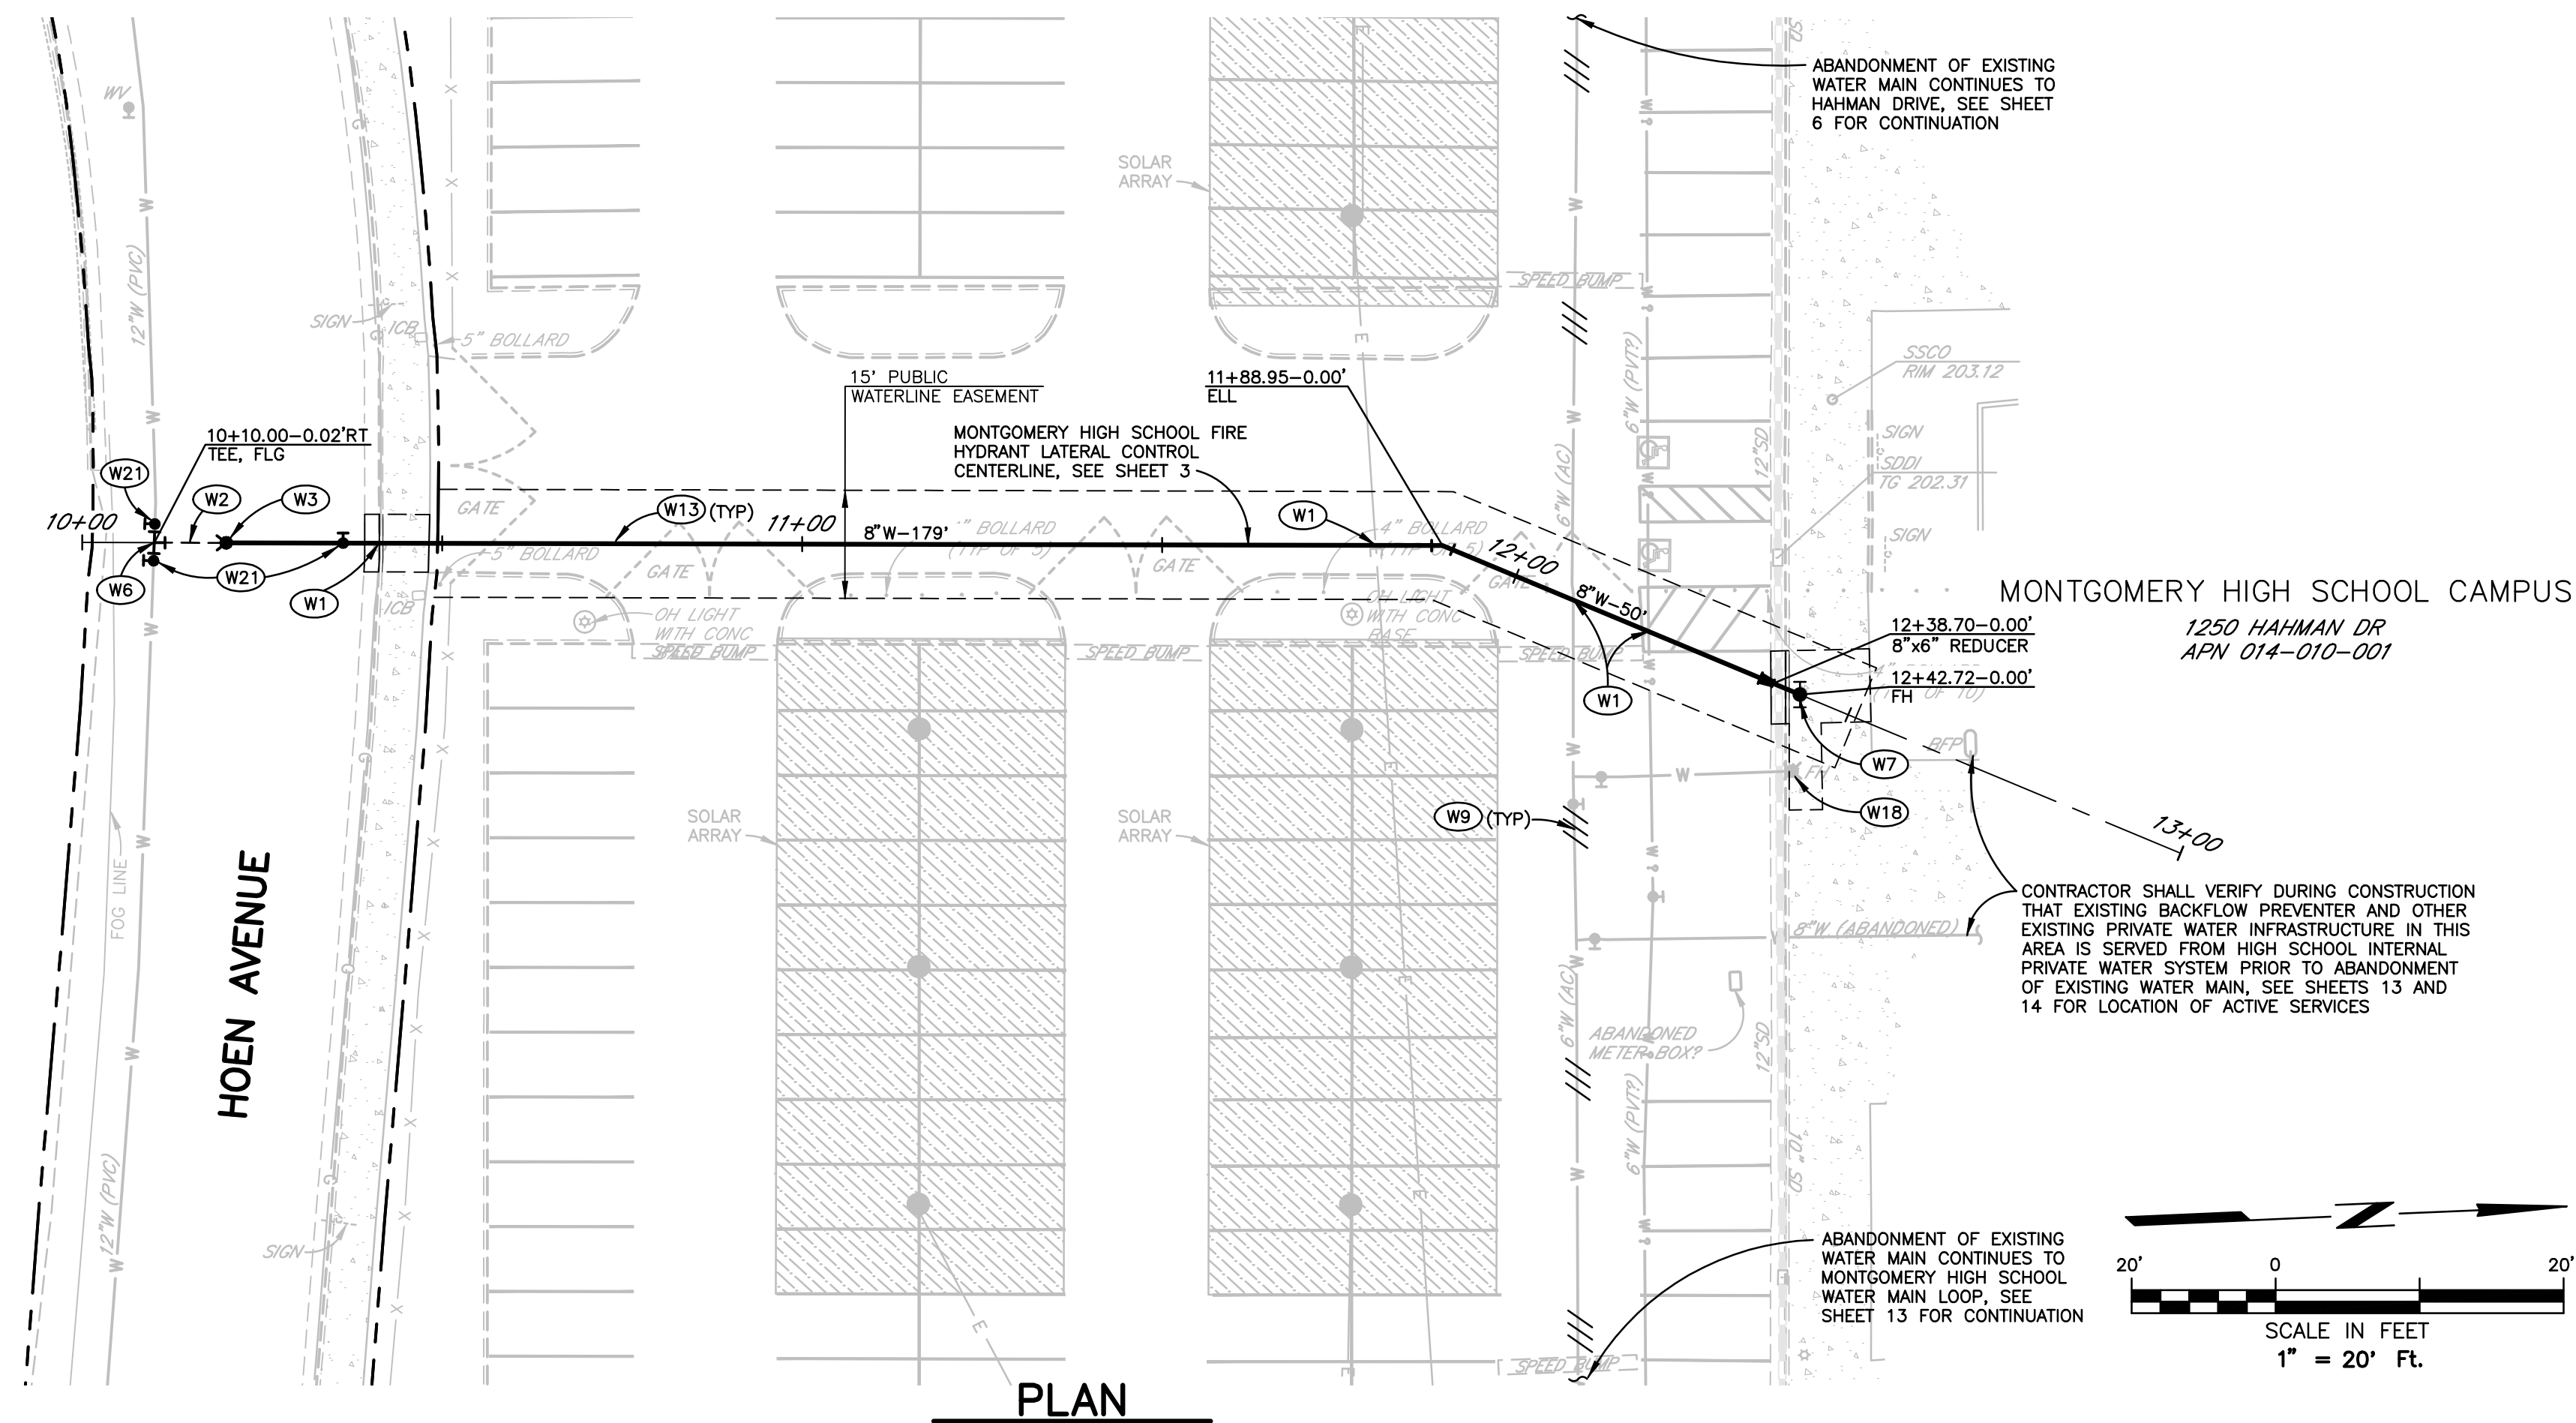


UTILITY NOTES

(ONLY NOTES RELEVANT TO THIS SHEET ARE SHOWN)

- W1 POTHOLE EXISTING UTILITY PRIOR TO CONSTRUCTION OF NEW WATER MAIN.
- W2 UPON SATISFACTORY COMPLETION OF WATER MAIN TESTING, MAKE WATER MAIN TIE IN AS A SINGLE OPERATION UNDER AUTHORIZED CITY INSPECTION. INSTALL FITTINGS AND COUPLINGS AS NECESSARY TO MAKE GRADE OR ALIGNMENT TRANSITION. RESTRAIN ALL JOINTS.
- W3 INSTALL TEMPORARY BLOWOFF PER CITY STD 859.
- W6 CUT-IN 12"x12"x8" TEE, COUPLINGS, FITTINGS, PIPE, AND VALVE(S) AS SHOWN. CONNECT TO EXISTING 12" MAIN AS SHOWN IN A SINGLE OPERATION UNDER AUTHORIZED CITY INSPECTION.
- W7 INSTALL PUBLIC FIRE HYDRANT AND LATERAL PER CITY STD 857.
- W9 ABANDON OR REMOVE EXISTING WATER SYSTEM COMPONENTS PER SECTION 132-1.17 OF THE CITY CONSTRUCTION SPECIFICATIONS.
- W13 INSTALL 8" PVC WATER MAIN PER CITY STDS.
- W18 REMOVE EXISTING FIRE HYDRANT AND APPURTENANCES. SALVAGE AND DELIVER FIRE HYDRANT TO CITY CORPORATION YARD.
- W21 INSTALL GATE VALVE PER CITY STD 877.
- W22 INSTALL HALF WATER MAIN OVER STRUCTURE PER CITY BLANKET WAIVER #7.

SHEET NOTES

- ROADWAY RECONSTRUCTION, SURFACING, AND STRIPING NOT SHOWN FOR CLARITY PURPOSES, SEE COMPANION SURFACING PLAN ON SHEET 22.
- WATER MAIN SHOULD MAINTAIN DOWNHILL GRADE FROM CONNECTION TO EXISTING MAIN IN HOEN AVENUE TO HYDRANT BURY.
- PERFORM UNDERGROUND UTILITY LOCATING ON MONTGOMERY HIGH SCHOOL CAMPUS ALONG PROPOSED WATER MAIN ALIGNMENT PRIOR TO EXCAVATION. PROVIDE RESULTS TO ENGINEER FOR REVIEW.
- ALL WATER MAIN AND ASSOCIATED SURFACE RESTORATION WORK SHOWN ON THIS SHEET ARE INCLUDED IN THE MHS WATER IMPROVEMENTS ADDITIVE ALTERNATE #1 BID WORK.

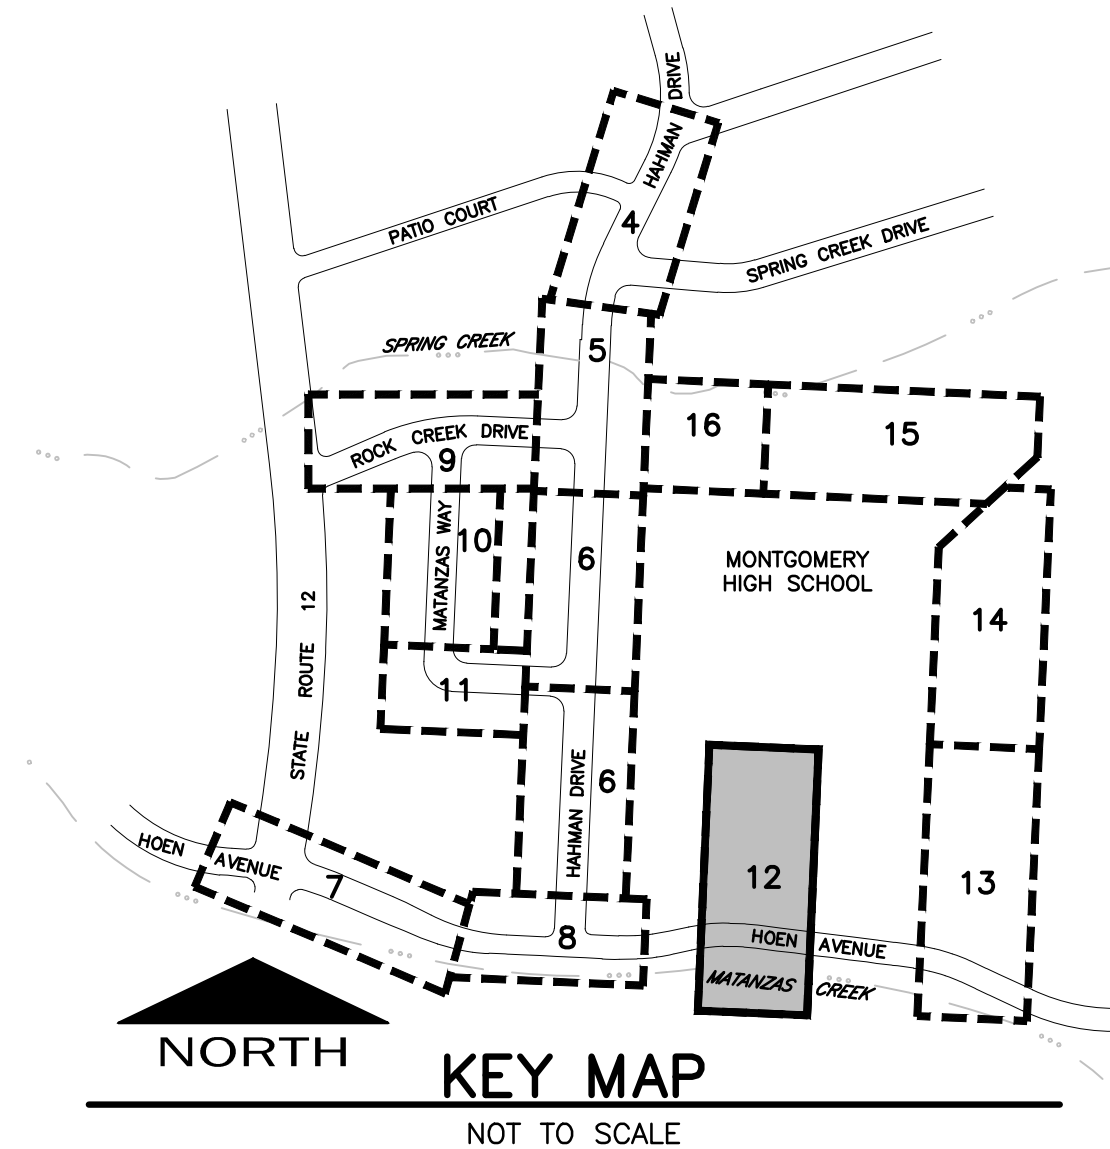

ROCK CREEK DRIVE & MATANZAS WAY
WATER, SEWER & STORM DRAIN IMPROVEMENTS


MONTGOMERY HIGH FIRE HYDRANT
LATERAL UTILITY PLAN & PROFILE

STA. 10+00-STA. 13+00


CHK BY: BB
DATE: JULY 2025
DWN BY: PIT
SCALE: AS SHOWN
CONTRACT NO. C02290
SHEET 12 OF 37
FILE NO. 2024-0019

C 1.10



 

1. ROADWAY RECONSTRUCTION, SURFACING, AND STRIPING NOT SHOWN FOR CLARITY PURPOSES, SEE COMPANION SURFACING PLAN ON SHEET 23.
2. WATER MAIN SHOULD MAINTAIN DOWNHILL GRADE FROM CONNECTION TO EXISTING MAIN IN HOEN AVENUE TO HAHMAN DRIVE.
3. PERFORM UNDERGROUND UTILITY LOCATING ON MONTGOMERY HIGH SCHOOL CAMPUS ALONG PROPOSED WATER MAIN ALIGNMENT PRIOR TO EXCAVATION. PROVIDE RESULTS TO ENGINEER FOR REVIEW.
4. ALL WATER MAIN AND ASSOCIATED SURFACE RESTORATION WORK LOCATED ON THE MONTGOMERY HIGH SCHOOL CAMPUS ARE INCLUDED IN THE MHS WATER IMPROVEMENTS ADDITIVE ALTERNATE #1 BID WORK. SEE TIE-IN TO EXISTING WATER MAIN WITHOUT ADDITIONAL ALTERNATE BID ITEM WORK ON SHEET 6.

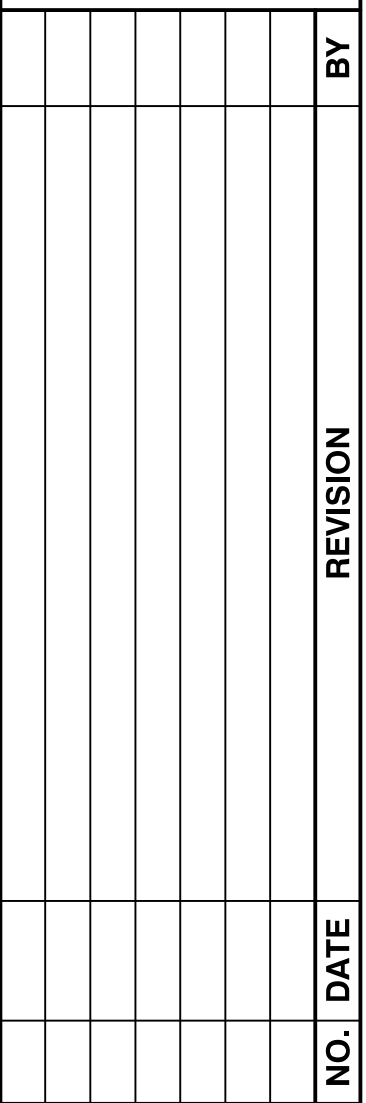


CHK BY:	BB
DATE:	JULY 2025
DWN BY:	PIT
SCALE:	AS SHOWN
CONTRACT NO. C02290	
SHEET 13 OF 37	
FILE NO. 2024-0019	


C 1.11

MATCHLINE 14+50 – SEE SHEET 13

MATCHLINE 14+50 – SEE SHEET 13

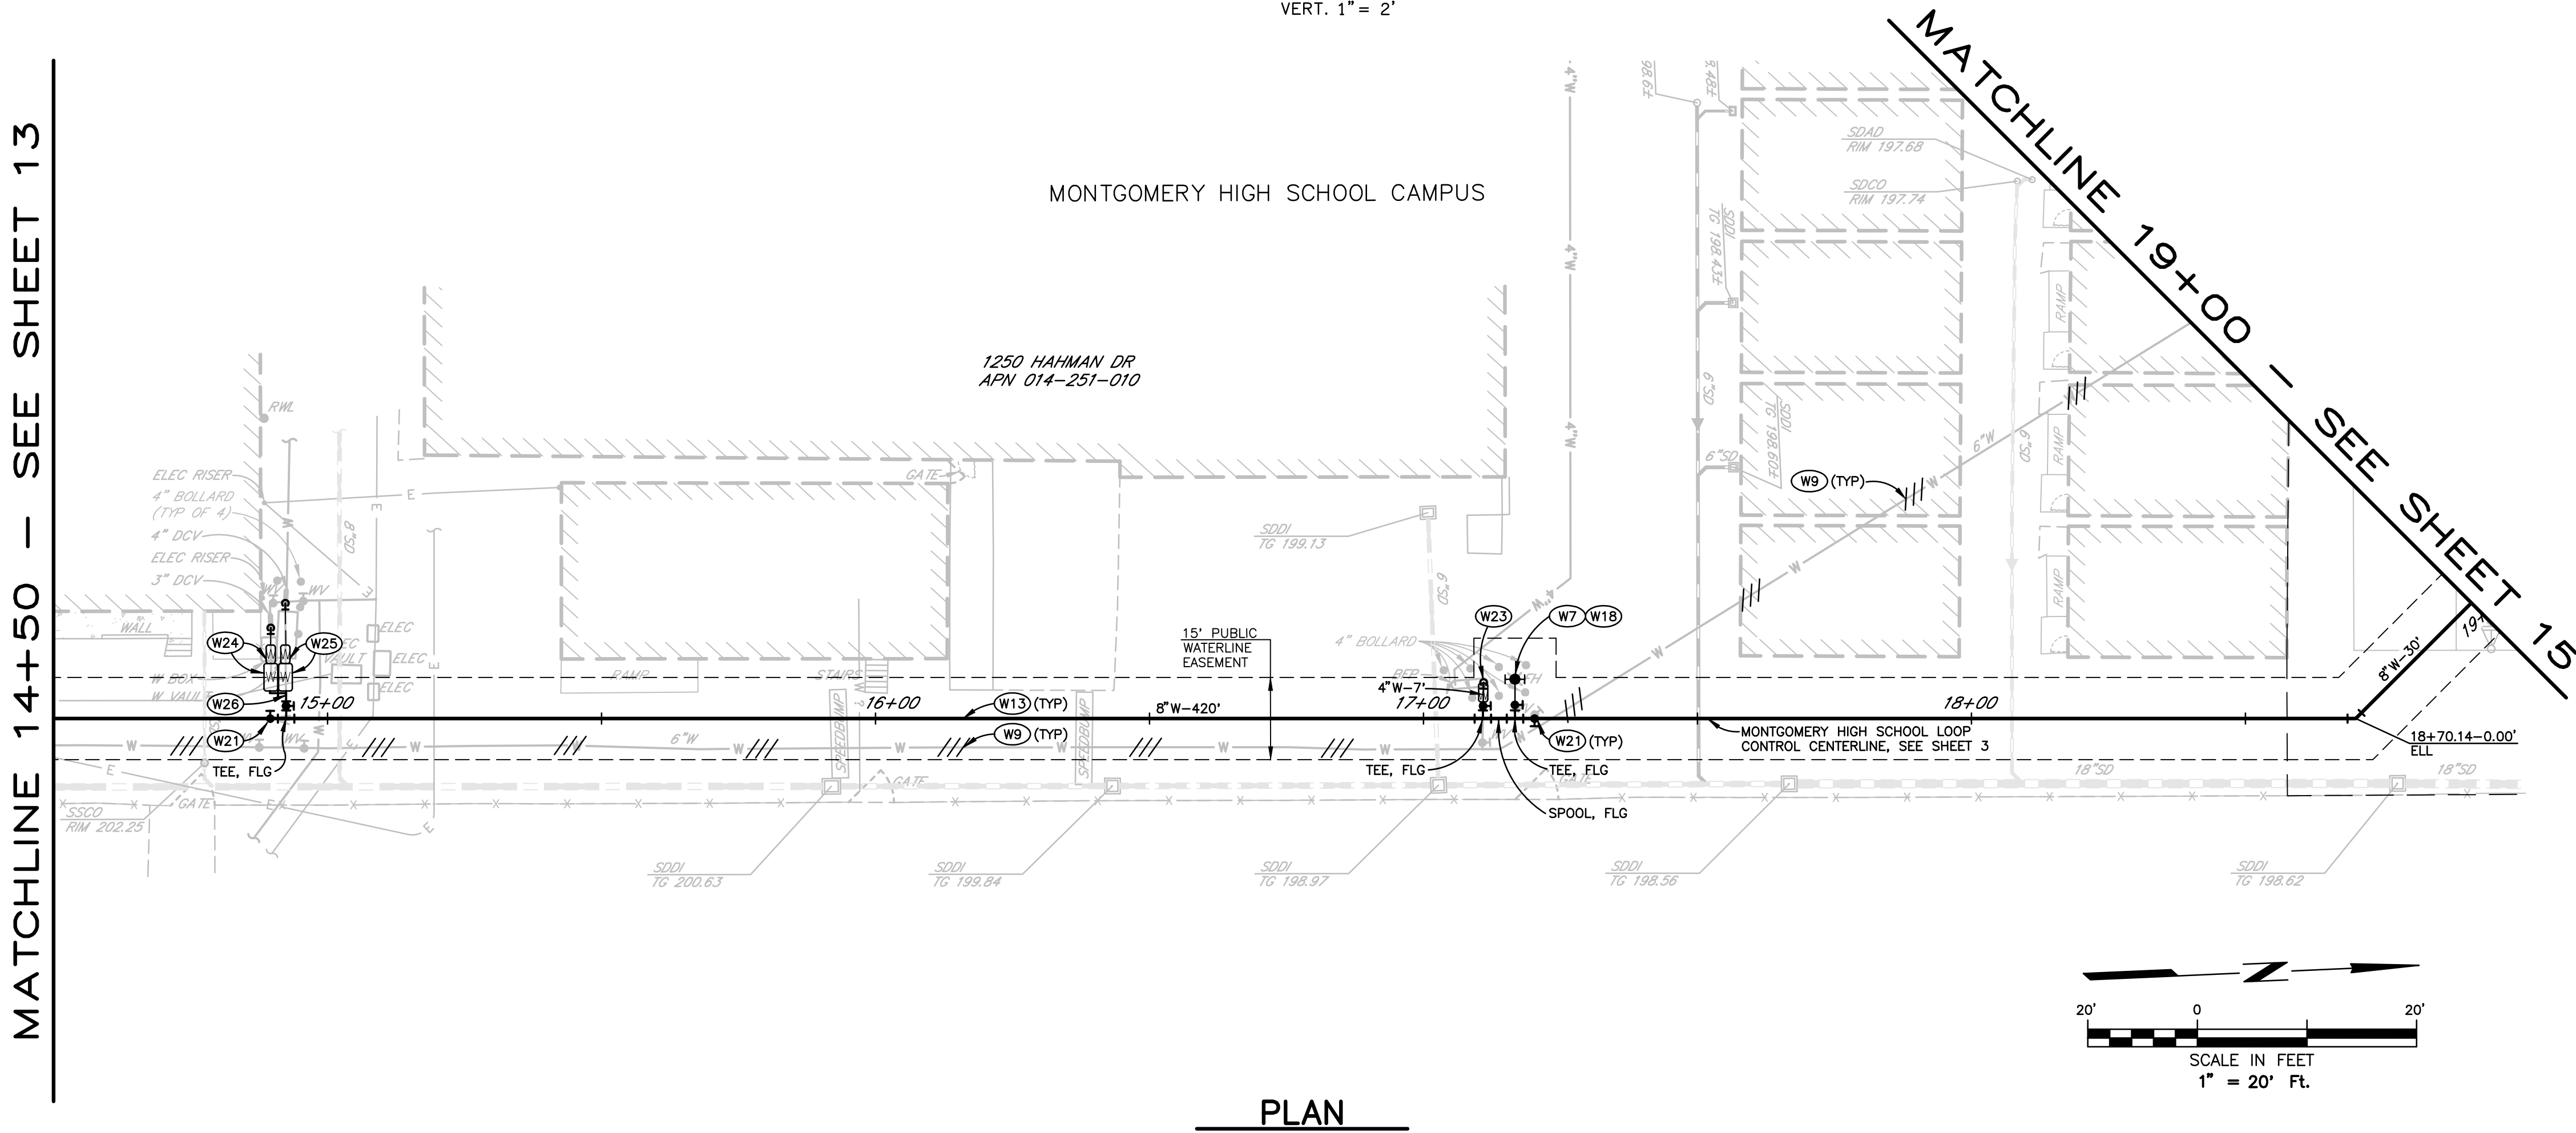

PLAN

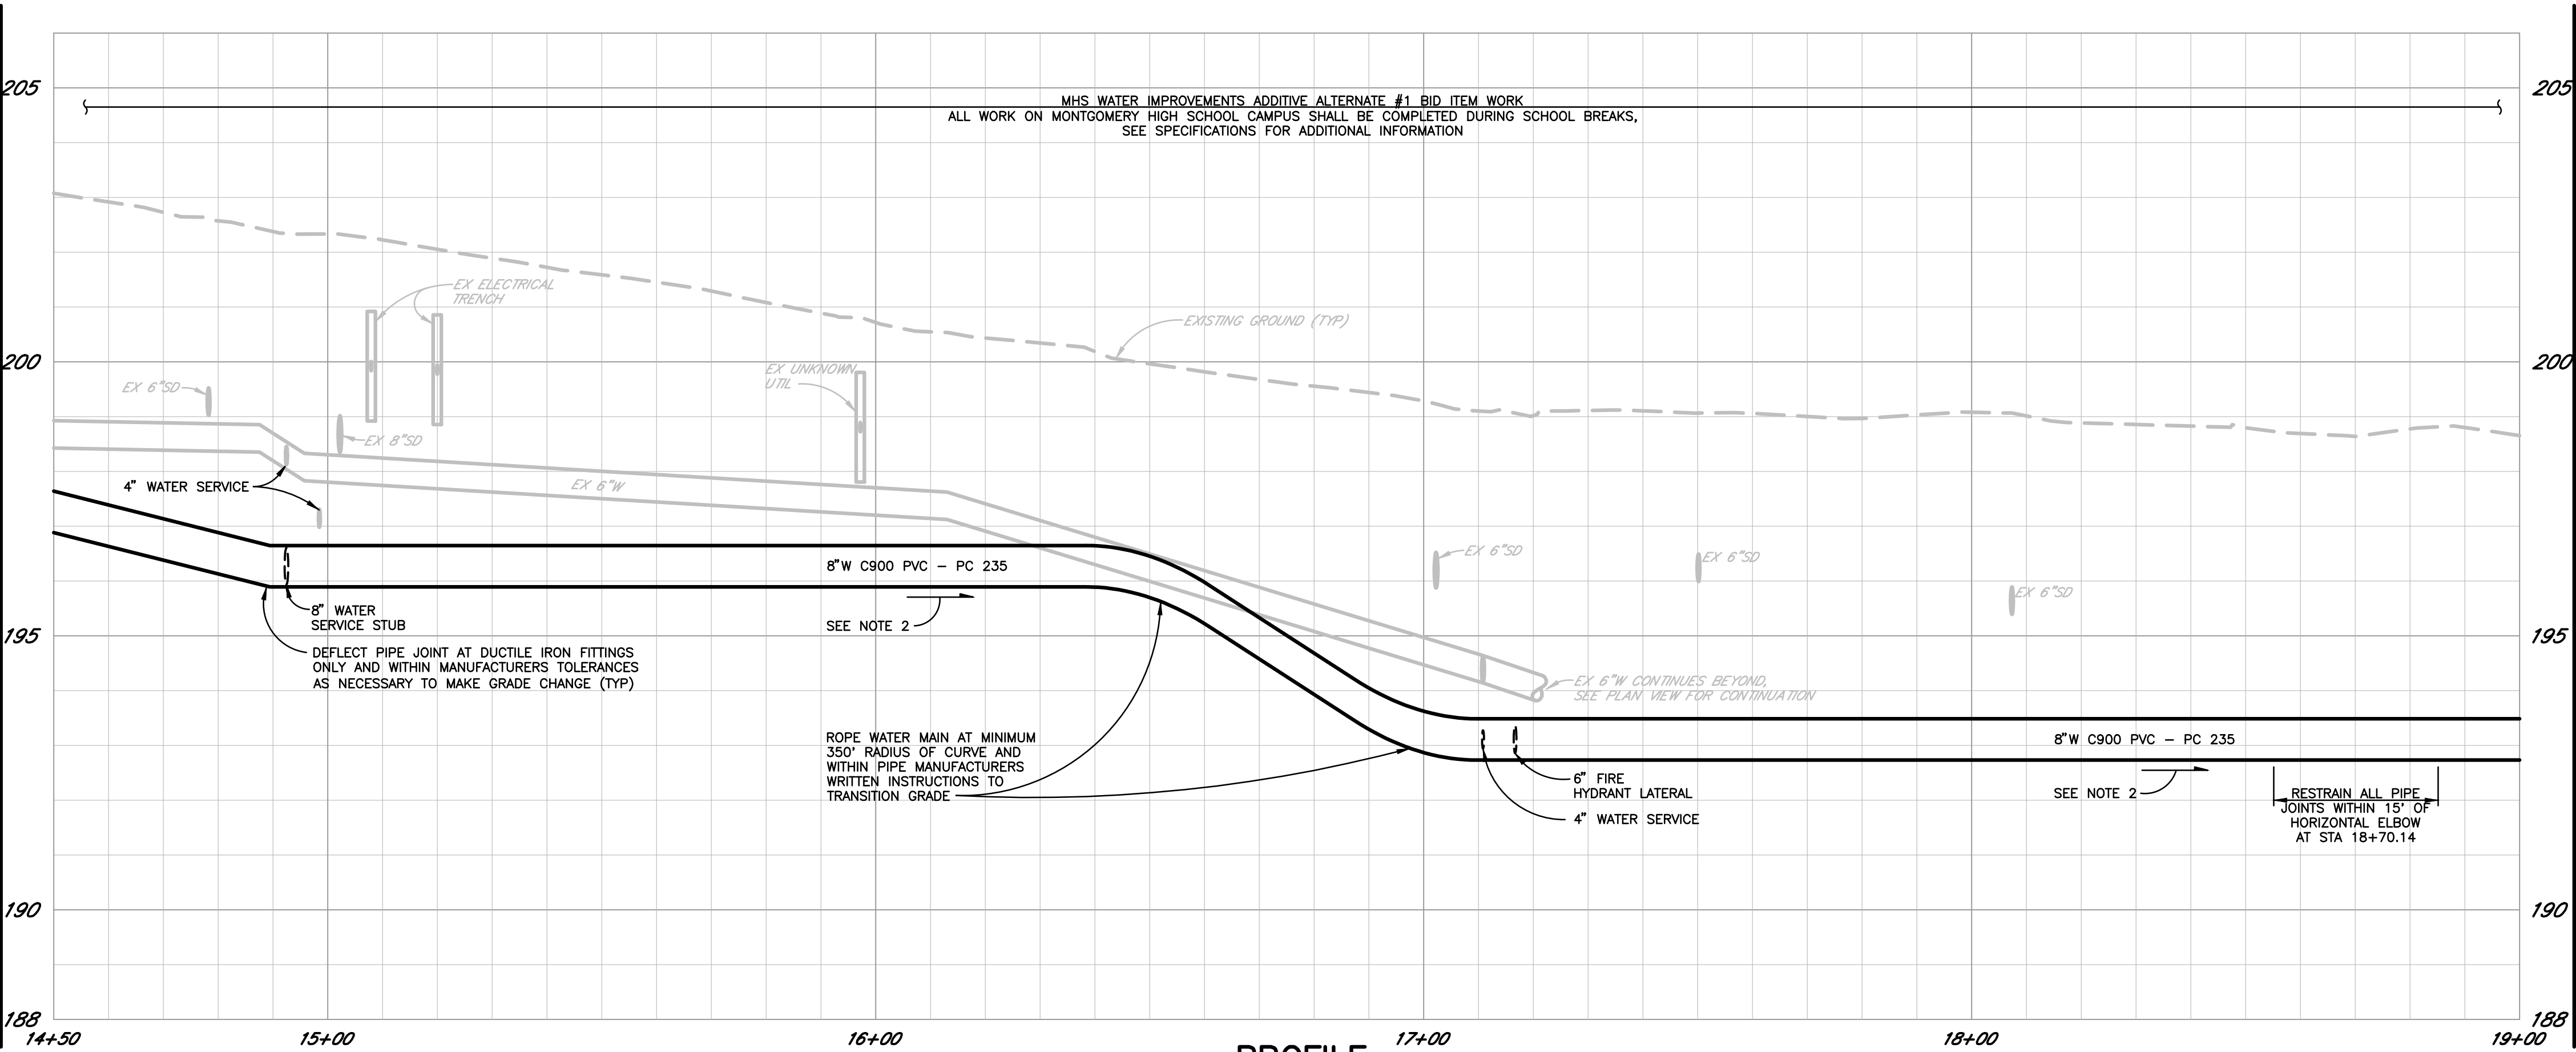

PROFILE

SCALE: HORZ. 1" = 20'
VERT. 1" = 2'


UTILITY NOTES

(ONLY NOTES RELEVANT TO THIS SHEET ARE SHOWN)

- (W7) INSTALL PUBLIC FIRE HYDRANT AND LATERAL PER CITY STD 857.
- (W9) ABANDON OR REMOVE EXISTING WATER SYSTEM COMPONENTS PER SECTION 132-1.17 OF THE CITY CONSTRUCTION SPECIFICATIONS.
- (W13) INSTALL 8" PVC WATER MAIN PER CITY STDs.
- (W18) REMOVE EXISTING FIRE HYDRANT AND APPURTENANCES. SALVAGE AND DELIVER FIRE HYDRANT TO CITY CORPORATION YARD.
- (W21) INSTALL GATE VALVE PER CITY STD 877.
- (W23) INSTALL 4" PRESSURE REDUCING VALVE PER DETAIL ON SHEET 36. CONNECT TO BASE OF EXISTING 3" BACKFLOW ASSEMBLY. RE-CERTIFY EXISTING BACKFLOW DEVICE. PERFORM WORK FOLLOWING ACTIVATION OF NEW MAIN AND PRIOR TO ABANDONMENT OF EXISTING MAIN TO MINIMIZE SERVICE DISRUPTION TO ONE BUSINESS DAY. RESTRAIN ALL JOINTS.
- (W24) INSTALL NEW 4" WATER SERVICE LATERAL FOR 3" METER PER CITY STD 866 WITH 3" PRESSURE REDUCING VALVE PER DETAIL ON SHEET 36. CONNECT TO BASE OF EXISTING 3" BACKFLOW ASSEMBLY. RE-CERTIFY EXISTING BACKFLOW DEVICE. PERFORM WORK FOLLOWING ACTIVATION OF NEW MAIN AND PRIOR TO ABANDONMENT OF EXISTING MAIN TO MINIMIZE SERVICE DISRUPTION TO ONE BUSINESS DAY.
- (W25) INSTALL NEW 4" WATER SERVICE LATERAL FOR 4" METER PER CITY STD 867 WITH 4" PRESSURE REDUCING VALVE PER DETAIL ON SHEET 36. CONNECT TO BASE OF EXISTING 4" BACKFLOW ASSEMBLY. RE-CERTIFY EXISTING BACKFLOW DEVICE. PERFORM WORK FOLLOWING ACTIVATION OF NEW MAIN AND PRIOR TO ABANDONMENT OF EXISTING MAIN TO MINIMIZE SERVICE DISRUPTION TO ONE BUSINESS DAY.
- (W26) 8" COMBINATION WATER SERVICE STUB SIMILAR TO CITY STD 869.

SHEET NOTES

- ROADWAY RECONSTRUCTION, SURFACING, AND STRIPING NOT SHOWN FOR CLARITY PURPOSES, SEE COMPANION SURFACING PLAN ON SHEET 23.
- WATER MAIN SHOULD MAINTAIN DOWNHILL GRADE FROM CONNECTION TO EXISTING MAIN IN HOEN AVENUE TO HAHMAN DRIVE.
- PERFORM UNDERGROUND UTILITY LOCATING ON MONTGOMERY HIGH SCHOOL CAMPUS ALONG PROPOSED WATER MAIN ALIGNMENT PRIOR TO EXCAVATION. PROVIDE RESULTS TO ENGINEER FOR REVIEW.
- ALL WATER MAIN AND ASSOCIATED SURFACE RESTORATION WORK SHOWN ON THIS SHEET ARE INCLUDED IN THE MHS WATER IMPROVEMENTS ADDITIVE ALTERNATE #1 BID WORK.

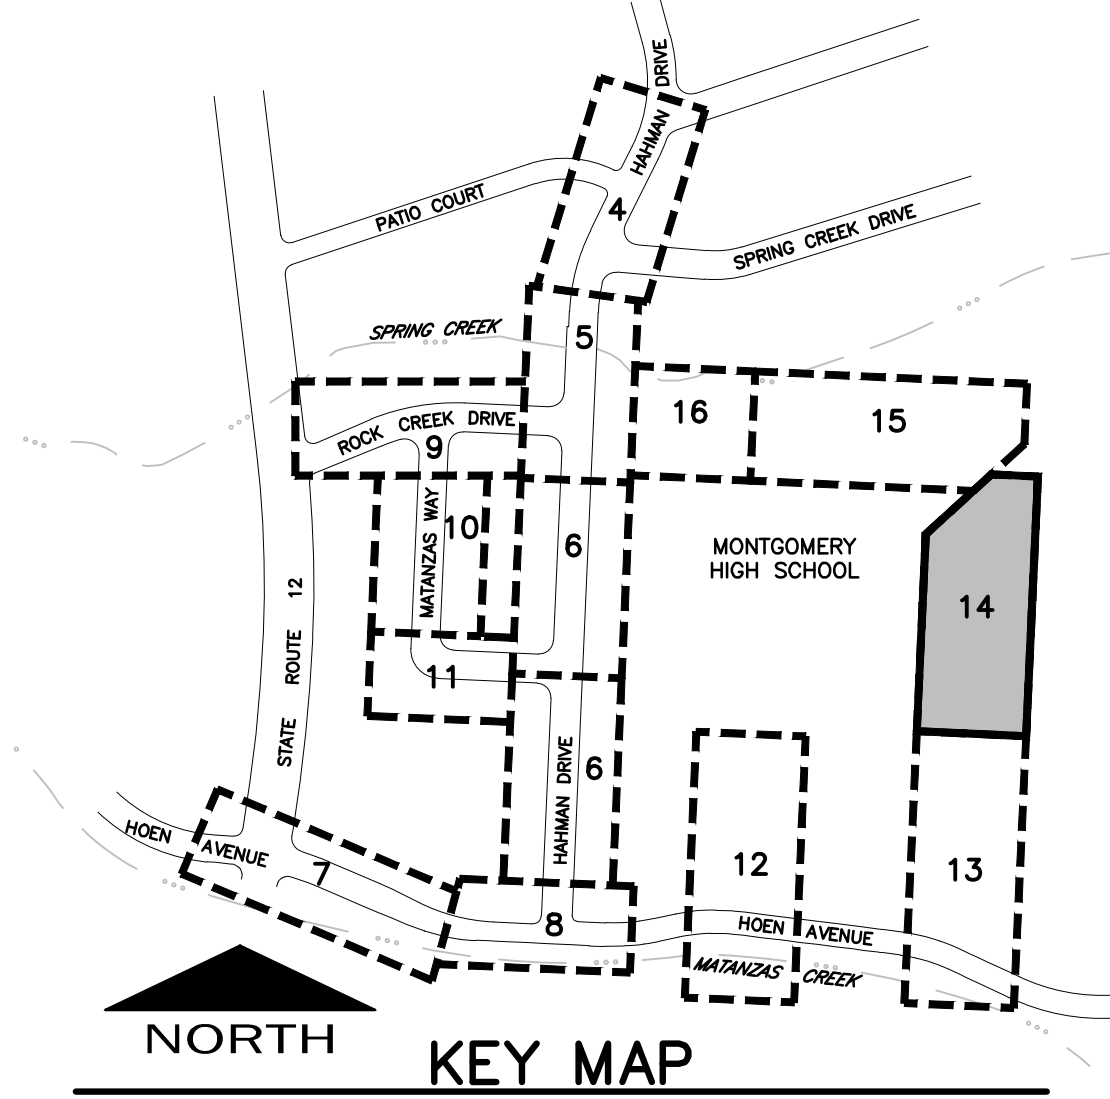

KEY MAP

NOT TO SCALE


ROCK CREEK DRIVE & MATANZAS WAY
WATER, SEWER & STORM DRAIN IMPROVEMENTS
MONTGOMERY HIGH SCHOOL WATER
MAIN LOOP UTILITY PLAN & PROFILE
STA. 14+50-STA. 19+00

CHK BY: BB
DATE: JULY 2025
DWN BY: PIT
SCALE: AS SHOWN
CONTRACT NO. C02290
SHEET 14 OF 37
FILE NO. 2024-0019

C 1.12

City of Santa Rosa
Brelje & Race
REGISTERED PROFESSIONAL ENGINEERS
475 Aviation Blvd., Suite 1100, Santa Rosa, CA 95403
Phone: 707-576-1322 www.brelje-race.com

MATCHLINE 19+00 - SEE SHEET 14

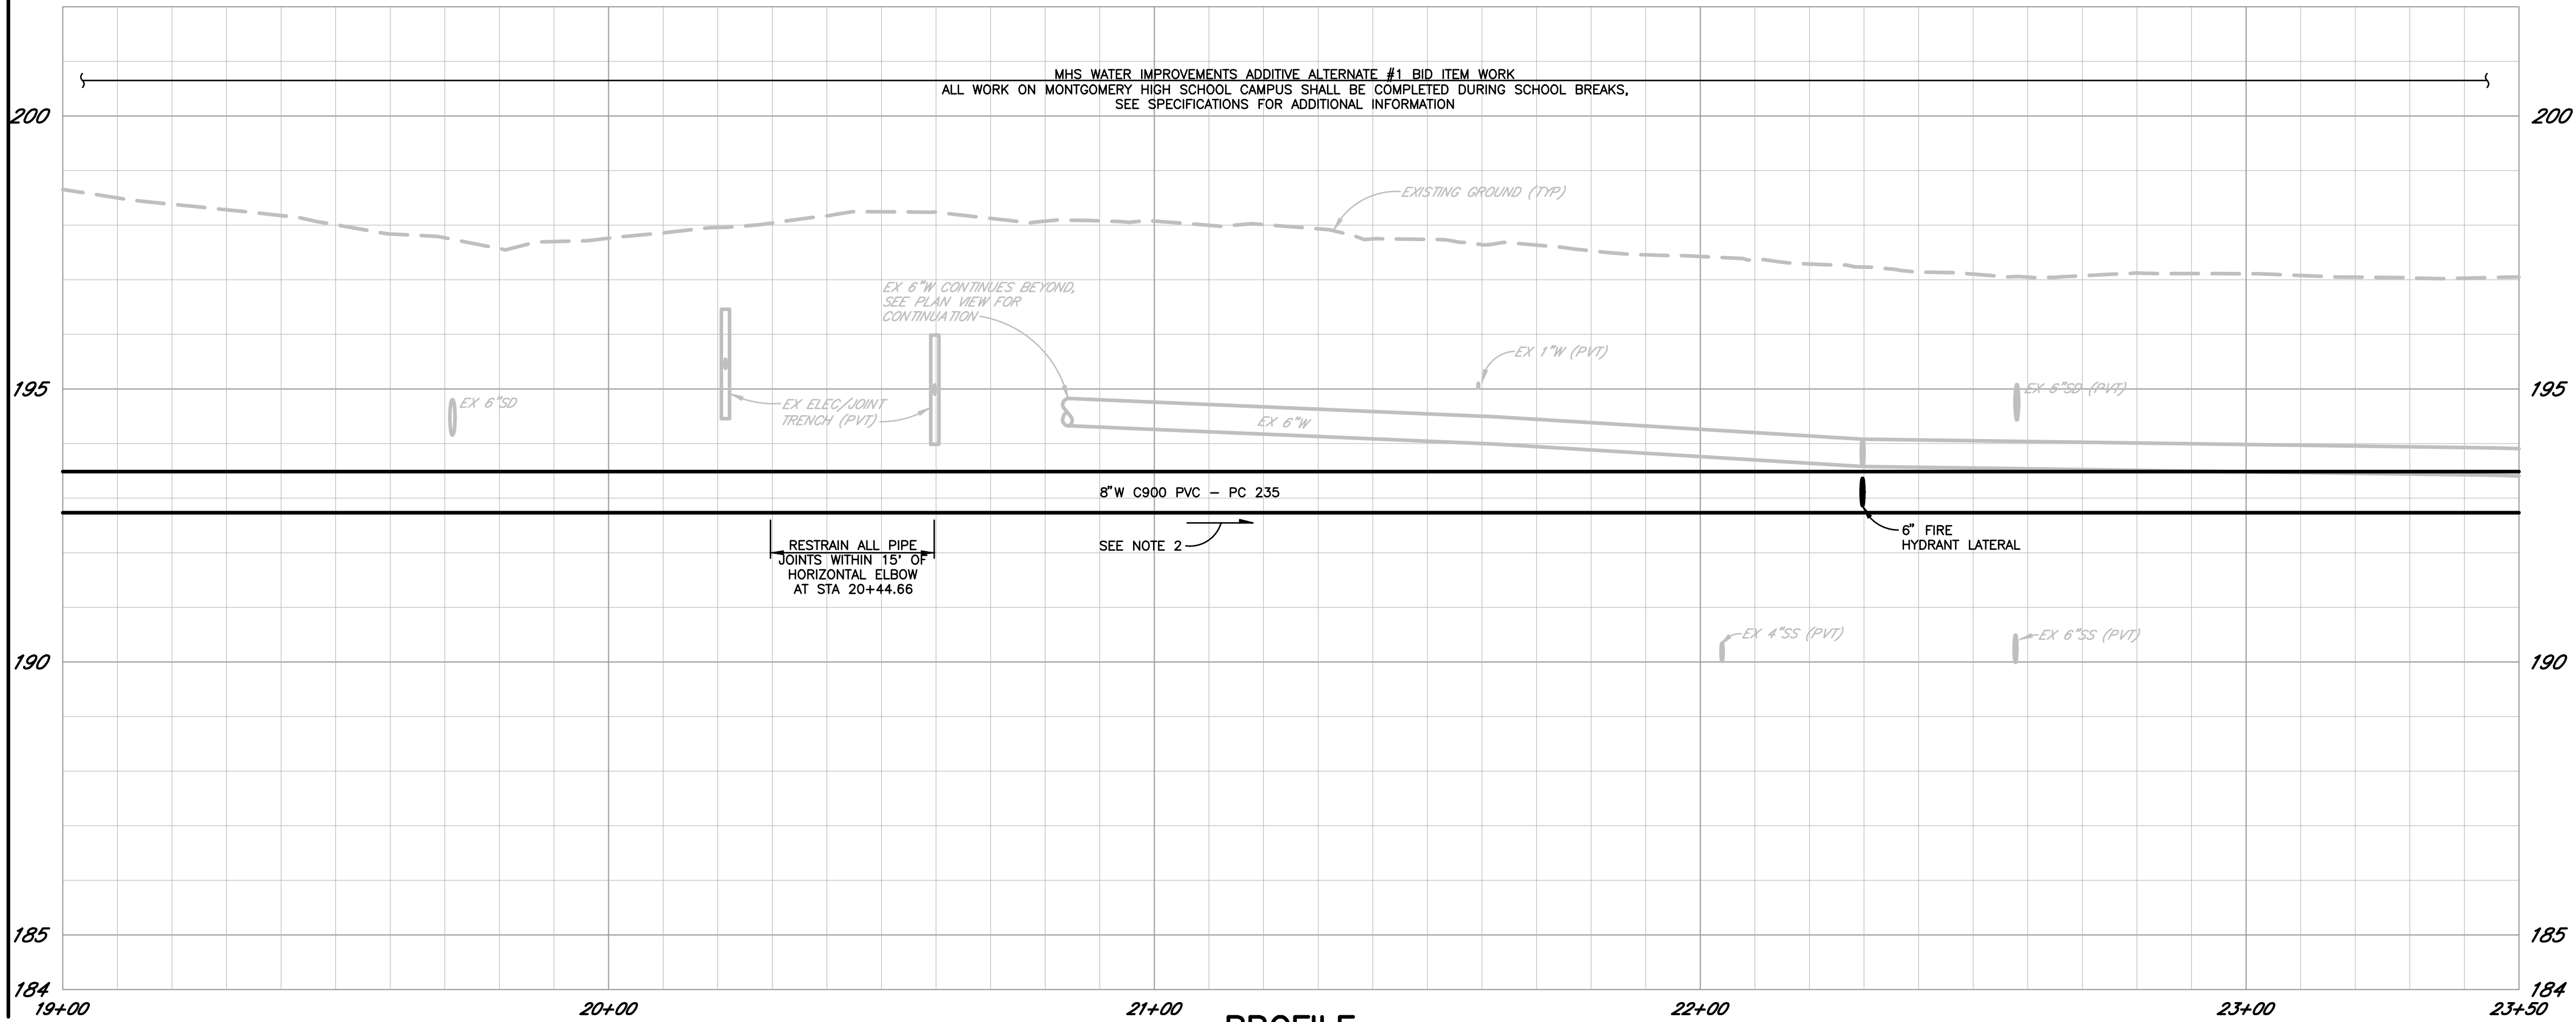

PROFILE
SCALE: HORZ. 1" = 20'
VERT. 1" = 2'

MATCHLINE 23+50 - SEE SHEET 16

UTILITY NOTES

(ONLY NOTES RELEVANT TO THIS SHEET ARE SHOWN)

- (W1) POTHOLE EXISTING UTILITY PRIOR TO CONSTRUCTION OF NEW WATER MAIN.
- (W7) INSTALL PUBLIC FIRE HYDRANT AND LATERAL PER CITY STD 857.
- (W9) ABANDON OR REMOVE EXISTING WATER SYSTEM COMPONENTS PER SECTION 132-1.17 OF THE CITY CONSTRUCTION SPECIFICATIONS.
- (W13) INSTALL 8" PVC WATER MAIN PER CITY STDs.
- (W18) REMOVE EXISTING FIRE HYDRANT AND APPURTENANCES. SALVAGE AND DELIVER FIRE HYDRANT TO CITY CORPORATION YARD.
- (W21) INSTALL GATE VALVE PER CITY STD 877.
- (W27) RELOCATE EXISTING 1" PRIVATE WATER AS NECESSARY TO CONSTRUCT PROPOSED IMPROVEMENTS.
- (S9) RELOCATE EXISTING 4" PRIVATE SEWER TO MAINTAIN 5' CLEAR TO NEW PUBLIC WATER MAIN.

SHEET NOTES

- ROADWAY RECONSTRUCTION, SURFACING, AND STRIPING NOT SHOWN FOR CLARITY PURPOSES, SEE COMPANION SURFACING PLAN ON SHEETS 23 AND 24.
- WATER MAIN SHOULD MAINTAIN DOWNHILL GRADE FROM CONNECTION TO EXISTING MAIN IN HOEN AVENUE TO HAHMAN DRIVE.
- PERFORM UNDERGROUND UTILITY LOCATING ON MONTGOMERY HIGH SCHOOL CAMPUS ALONG PROPOSED WATER MAIN ALIGNMENT PRIOR TO EXCAVATION. PROVIDE RESULTS TO ENGINEER FOR REVIEW.
- ALL WATER MAIN AND ASSOCIATED SURFACE RESTORATION WORK SHOWN ON THIS SHEET ARE INCLUDED IN THE MHS WATER IMPROVEMENTS ADDITIVE ALTERNATE #1 BID WORK.



City of Santa Rosa
Brelje & Race
CIVIL ENGINEERS
475 Aviation Blvd., Suite 1100, Santa Rosa, CA 95403
Phone: 707-576-1322 www.brelje.com




NO.	DATE	REVISION	BY

ROCK CREEK DRIVE & MATANZAS WAY
WATER, SEWER & STORM DRAIN IMPROVEMENTS
MONTGOMERY HIGH SCHOOL WATER
MAIN LOOP UTILITY PLAN & PROFILE
STA. 19+00-STA. 23+50

CHK BY:	BB
DATE:	JULY 2025
DWN BY:	PIT
SCALE:	AS SHOWN
CONTRACT NO.	C02290
SHEET	15 OF 37
FILE NO.	2024-0019


C 1.13

MATCHLINE 19+00
SEE SHEET 14

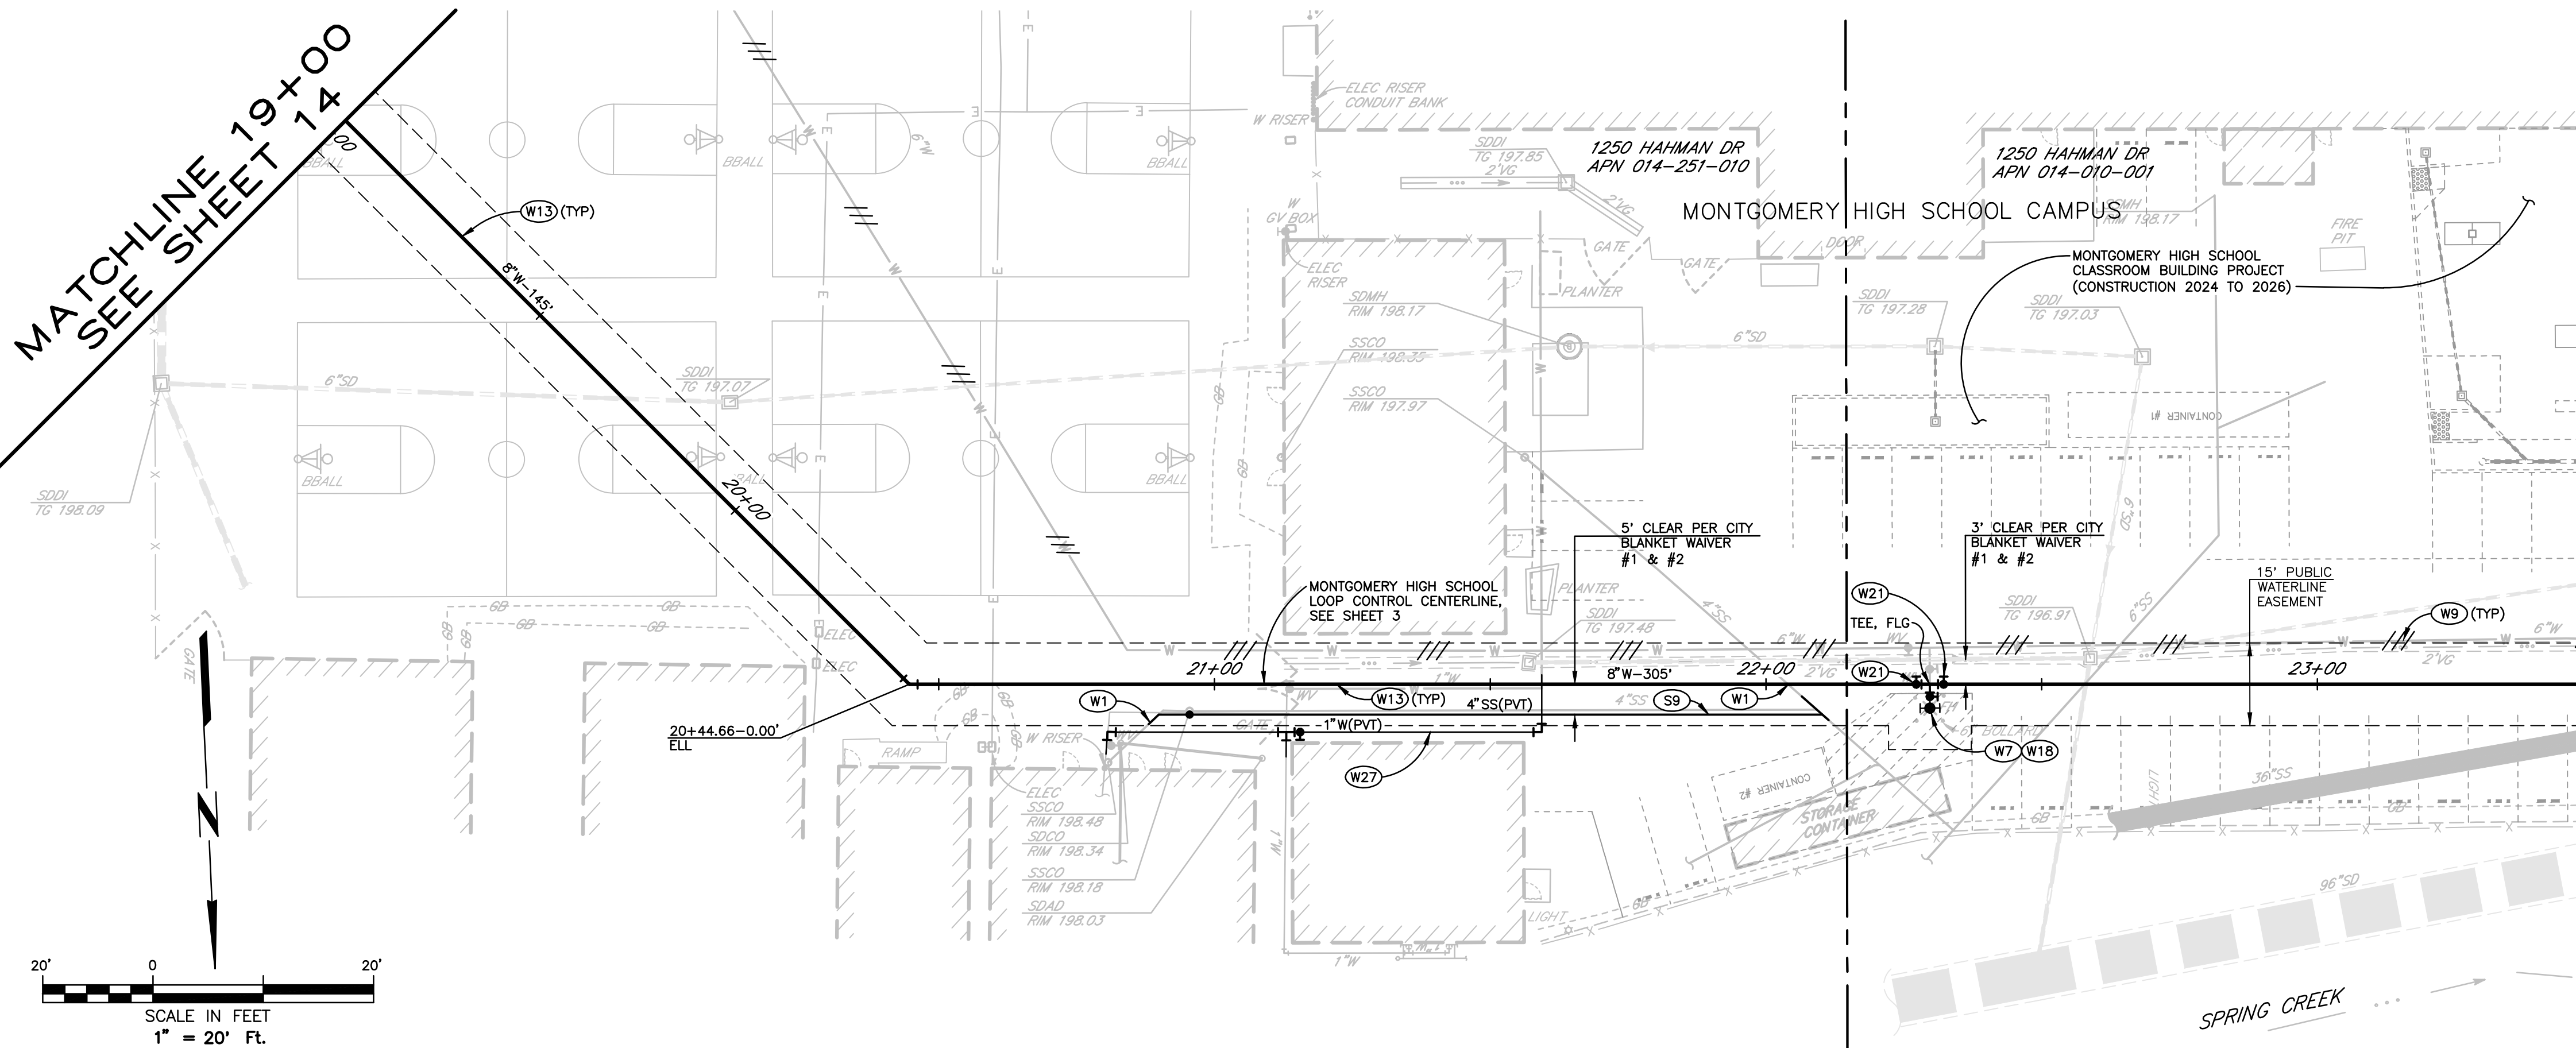

PLAN


MATCHLINE 23+50 - SEE SHEET 16

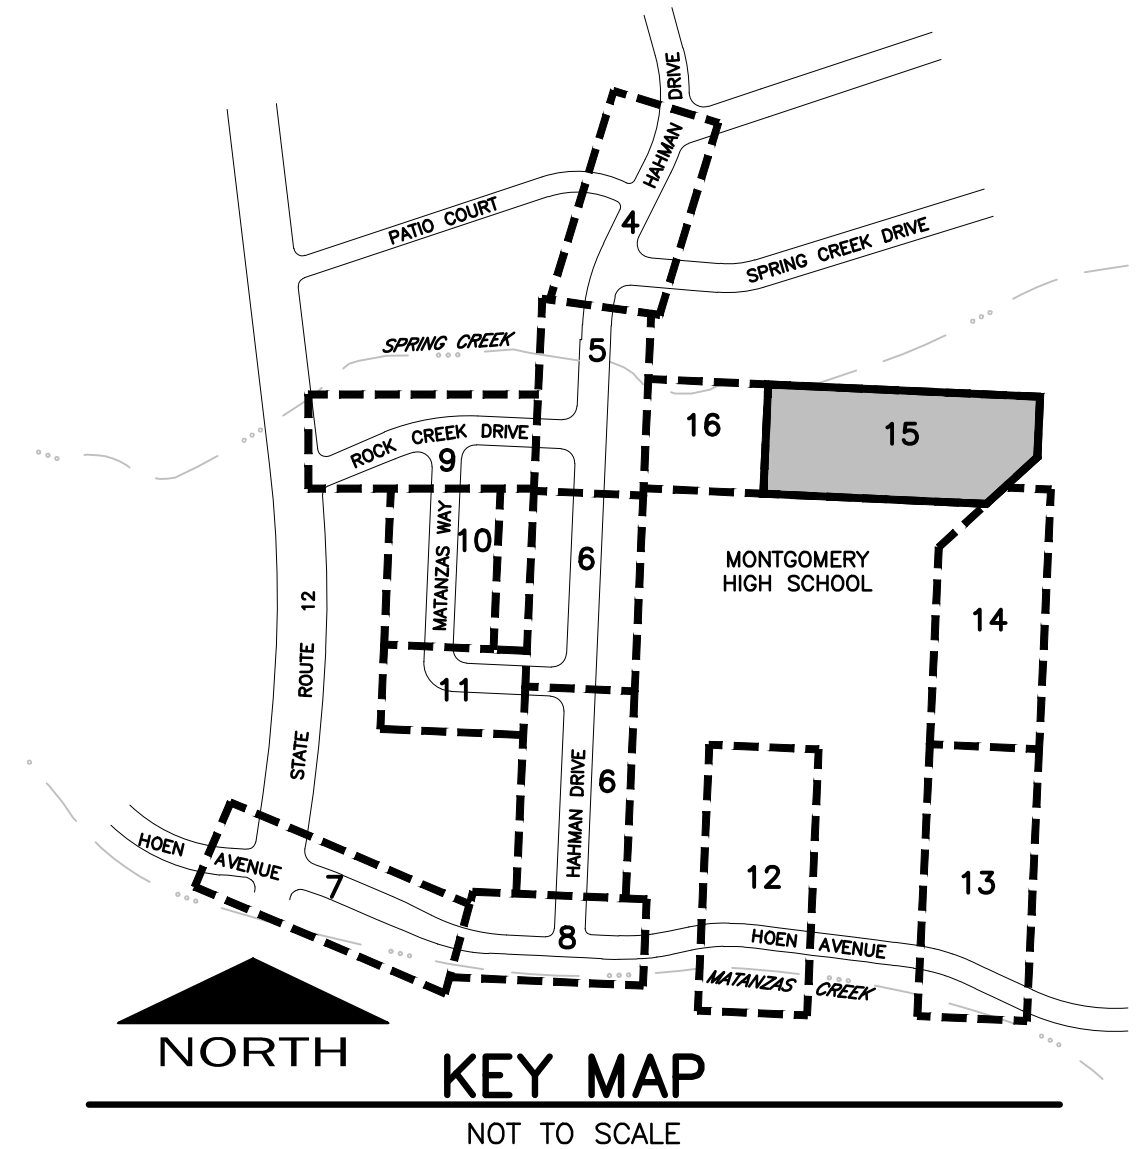


MATCHLINE 23+50 - SEE SHEET 15



1. ROADWAY RECONSTRUCTION, SURFACING, AND STRIPING NOT SHOWN FOR CLARITY PURPOSES, SEE COMPANION SURFACING PLAN ON SHEETS 19 AND 24.
2. WATER MAIN SHOULD MAINTAIN DOWNHILL GRADE FROM CONNECTION TO EXISTING MAIN IN HOEN AVENUE TO HAHMAN DRIVE.
3. PERFORM UNDERGROUND UTILITY LOCATING ON MONTGOMERY HIGH SCHOOL CAMPUS ALONG PROPOSED WATER MAIN ALIGNMENT PRIOR TO EXCAVATION. PROVIDE RESULTS TO ENGINEER FOR REVIEW.
4. WATER MAIN AND ASSOCIATED SURFACE RESTORATION WORK LOCATED ON THE MONTGOMERY HIGH SCHOOL CAMPUS ARE INCLUDED IN THE MHS WATER IMPROVEMENTS ADDITIVE ALTERNATE #1 BID WORK.

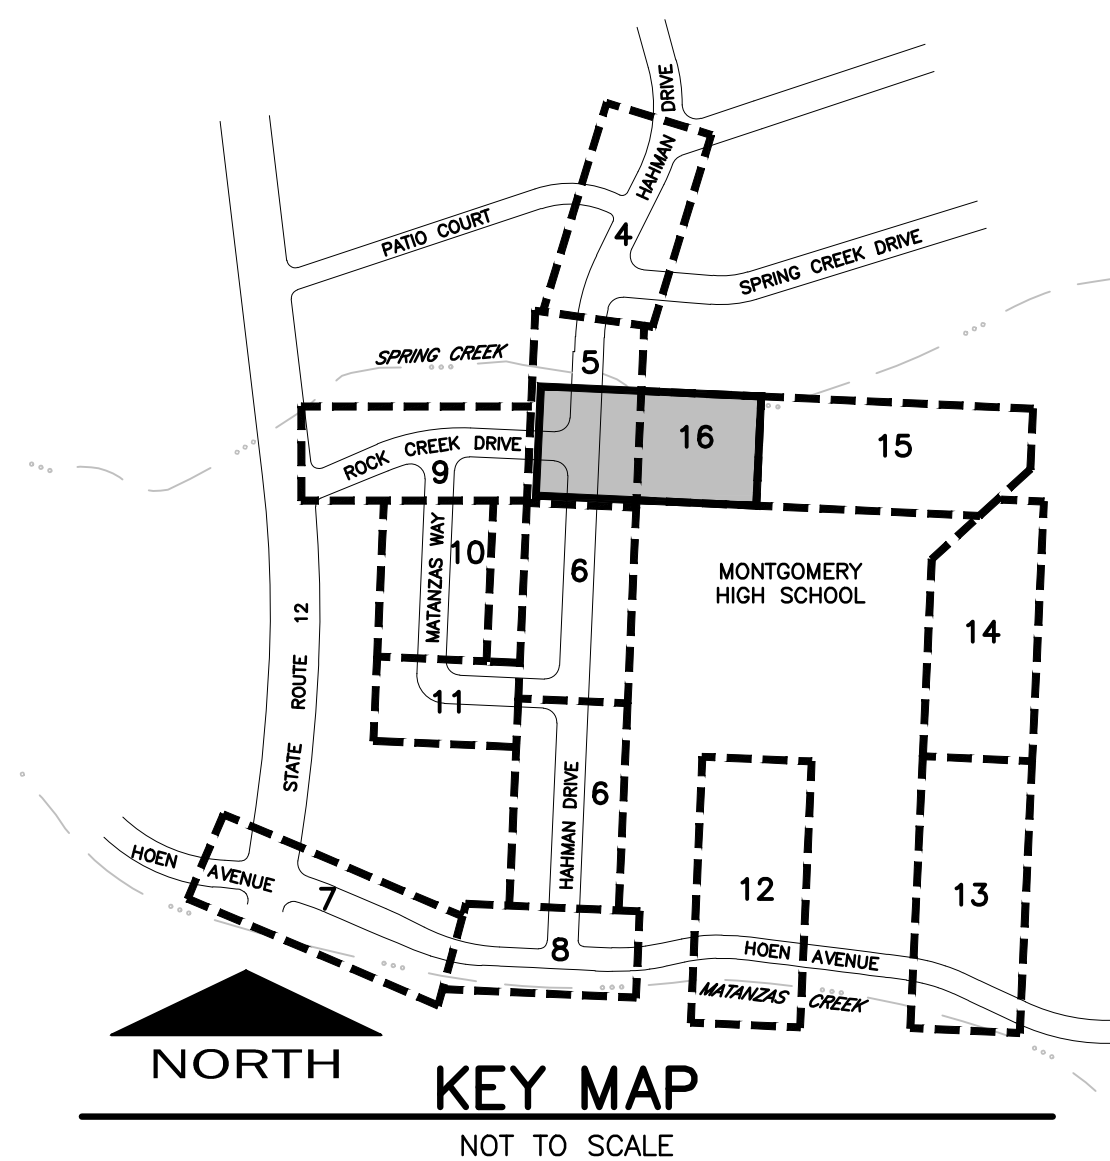

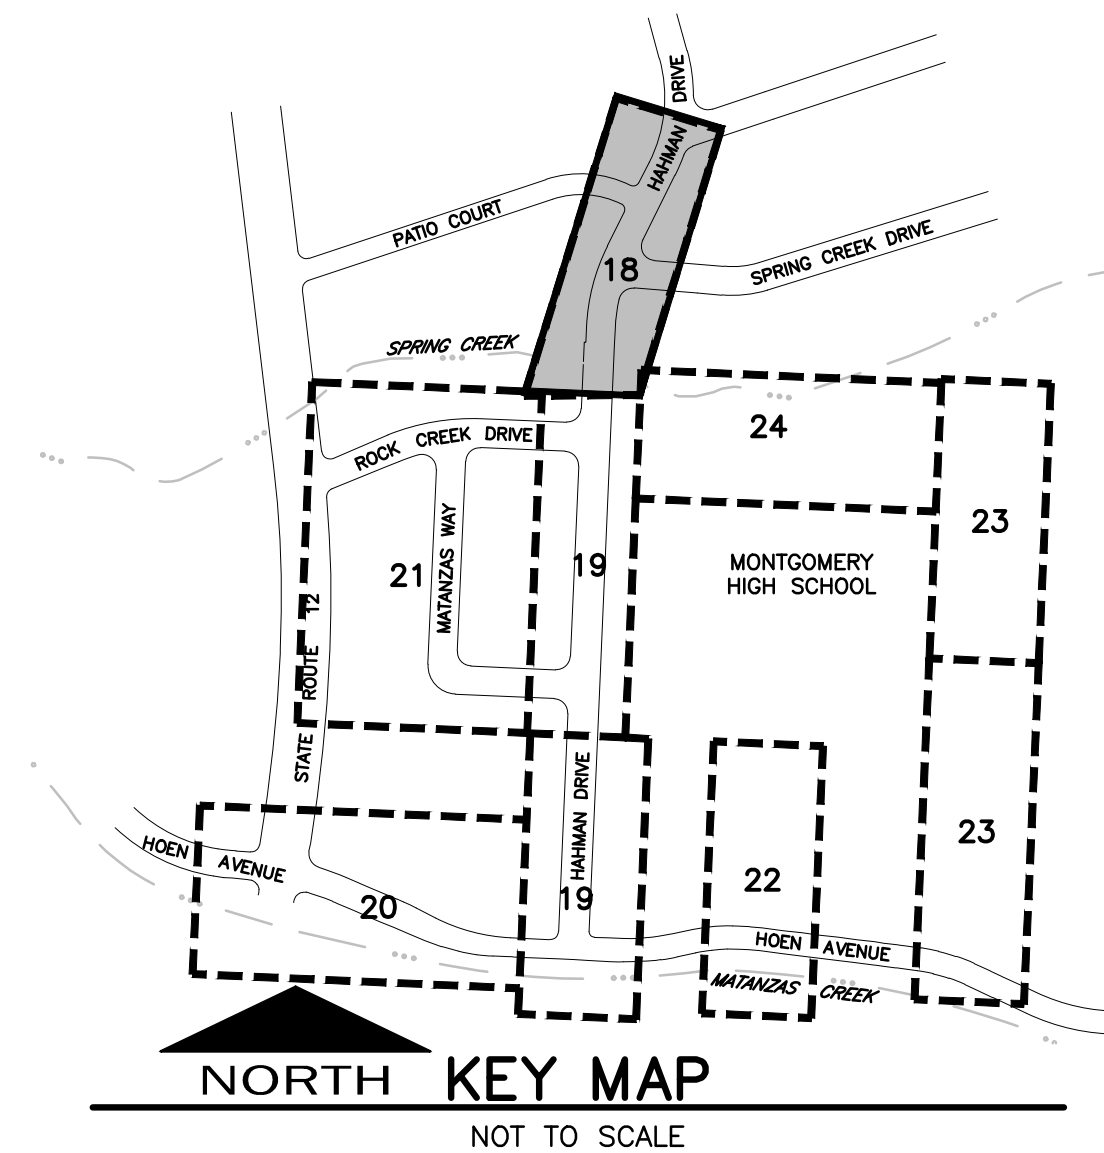

LEGEND

- | | |
|---|--|
|  | LIMITS OF ROAD RECONSTRUCTION –
HAMMAN DRIVE 0.20' AC SURFACE OVER
0.87' AC BASE PER DETAIL SHEET 35 |
|  | LIMITS OF ROAD RECONSTRUCTION –
ROCK CREEK DRIVE 0.20' AC SURFACE
OVER 0.50' AC BASE PER DETAIL SHEET 35 |
|  | LIMITS OF ROAD RECONSTRUCTION –
MATANZAS WAY 0.20' AC SURFACE OVER
0.35' AC BASE PER DETAIL SHEET 35 |
|  | LIMITS OF 0.20' AC SURFACE OVER 0.80' AC
BASE DEEP LIFT PAVING – ADJACENT
TO NEW UP OF GUTTER OUTSIDE OF
ROAD RECONSTRUCTION LIMITS |
|  | APPROXIMATE LIMITS OF TRENCH PAVING,
MIN 0.35' AC SECTION PER CITY STD 215 |
|  | LIMITS OF ROAD RESURFACING –
MONTGOMERY HIGH SCHOOL 0.33' AC
SURFACE PER DETAIL ON SHEET 35 |
|  | APPROXIMATE LIMITS OF 4" CLASS A PCC
SIDEWALK OVER 2" SAND
PER CITY STD 235 AND 237 |
|  | LIMITS OF CURB RAMP. SEE DETAILS ON
SHEETS 30 THRU 34 FOR GRADES |
|  | LIMITS OF COBBLE NON-WALKABLE
SURFACE PER DETAIL SHEET 35 |
|  | LIMITS OF CONCRETE VALLEY GUTTER OVER
6" CL2AB PER CITY STD 243. SEE DETAILS
ON SHEETS 30 THRU 34 FOR GRADES |
|  | LIMITS OF SLURRY SEAL.
APPLY CRACK SEAL PRIOR TO
SLURRY SEAL APPLICATION |
|  | 6" PCC DRIVEWAY APRON AND
ADJACENT SIDEWALK PER CITY
STD 250A, 250B, 251 AND 237 |
|  | 6" PCC PRIVATE RESIDENTIAL
DRIVEWAY TO MATCH EXISTING |


CONSTRUCTION NOTES

(ONLY NOTES RELEVANT TO THIS SHEET ARE SHOWN)

- (R1) SAWCUT AND CONFORM TO EXISTING.
- (R2) INSTALL 24" WHITE THERMOPLASTIC CONTINENTAL CROSSWALK LINE PER CALTRANS STD PLAN A24F.
- (R3) ADJUST EXISTING MANHOLE TO GRADE.
- (R4) ADJUST EXISTING UTILITY BOX OR VALVE COVER TO GRADE.
- (R5) REMOVE & REPLACE 12" WIDE WHITE THERMOPLASTIC LIMIT LINE (STOP BAR) PAVEMENT MARKING PER CALTRANS STD PLAN A24E.
- (R6) REMOVE AND REPLACE WHITE THERMOPLASTIC "STOP" PAVEMENT MARKING PER CALTRANS STD PLAN A24D.
- (R8) REMOVE EXISTING AND REPLACE "STOP" (R1-1) AND STREET NAME SIGNS. REFER TO CITY STD 701 FOR SIGN POLE LOCATION.
- (R9) REMOVE EXISTING AND REPLACE PEDESTRIAN CROSSING (W11-2) AND DIAGONAL ARROW (W16-7P) SIGNS. INSTALL 1-8 POLE AND FOUNDATION PER CALTRANS STD PLAN ES-713 FOR FUTURE FRFB INSTALLATION BY CITY. SEE CURB RAMP DETAILS ON SHEETS 30-34 FOR POLE AND FOUNDATION LOCATION.
- (R10) REMOVE EXISTING AND REPLACE "SPEED LIMIT 30" (R2-1) AND "COMMERCIAL VEHICLES PROHIBITED" (R5-4) SIGN. REFER TO CITY STD 701 FOR SIGN POLE LOCATION.
- (R11) REMOVE EXISTING AND REPLACE PEDESTRIAN CROSSING (W11-2) SIGN. REFER TO CITY STD 701 FOR SIGN POLE LOCATION.
- (R12) REMOVE AND REPLACE CENTERLINE MARKERS PER 2010 CALTRANS STANDARD PLAN A20A, DETAIL 2.3.
- (R13) REPLACE EX SIDEWALK PER CITY STD 237 AS PART OF SEWER LATERAL, WATER SERVICE, OR FIRE HYDRANT WORK. LIMITS PER CONTRACTOR MEANS AND METHODS, NOT SHOWN ON PLANS.
- (R16) REMOVE AND REPLACE 12" WIDE YELLOW THERMOPLASTIC CROSSWALK PAVEMENT MARKING PER CALTRANS STD PLAN A24F.
- (R28) PROVIDE 4' CLEARANCE AROUND FIRE HYDRANT PER CITY STD.
- (R34) REMOVE AND REPLACE YELLOW THERMOPLASTIC "SLOW " SCHOOL" AND "XING" PAVEMENT MARKINGS PER 2024 CALTRANS STANDARD PLAN 24D

SHEET NOTES

1. UTILITIES NOT SHOWN FOR CLARITY PURPOSES, SEE COMPANION UTILITY PLAN AND PROFILE SHEETS 4 THRU 16 FOR UTILITY WORK.
2. SEE SHEET 18A FOR ALTERNATE #2 HAHMAN DRIVE MODIFIED SURFACING IMPROVEMENTS NORTH OF HAHMAN DRIVE CONTROL CENTERLINE STATION 14+11.06.

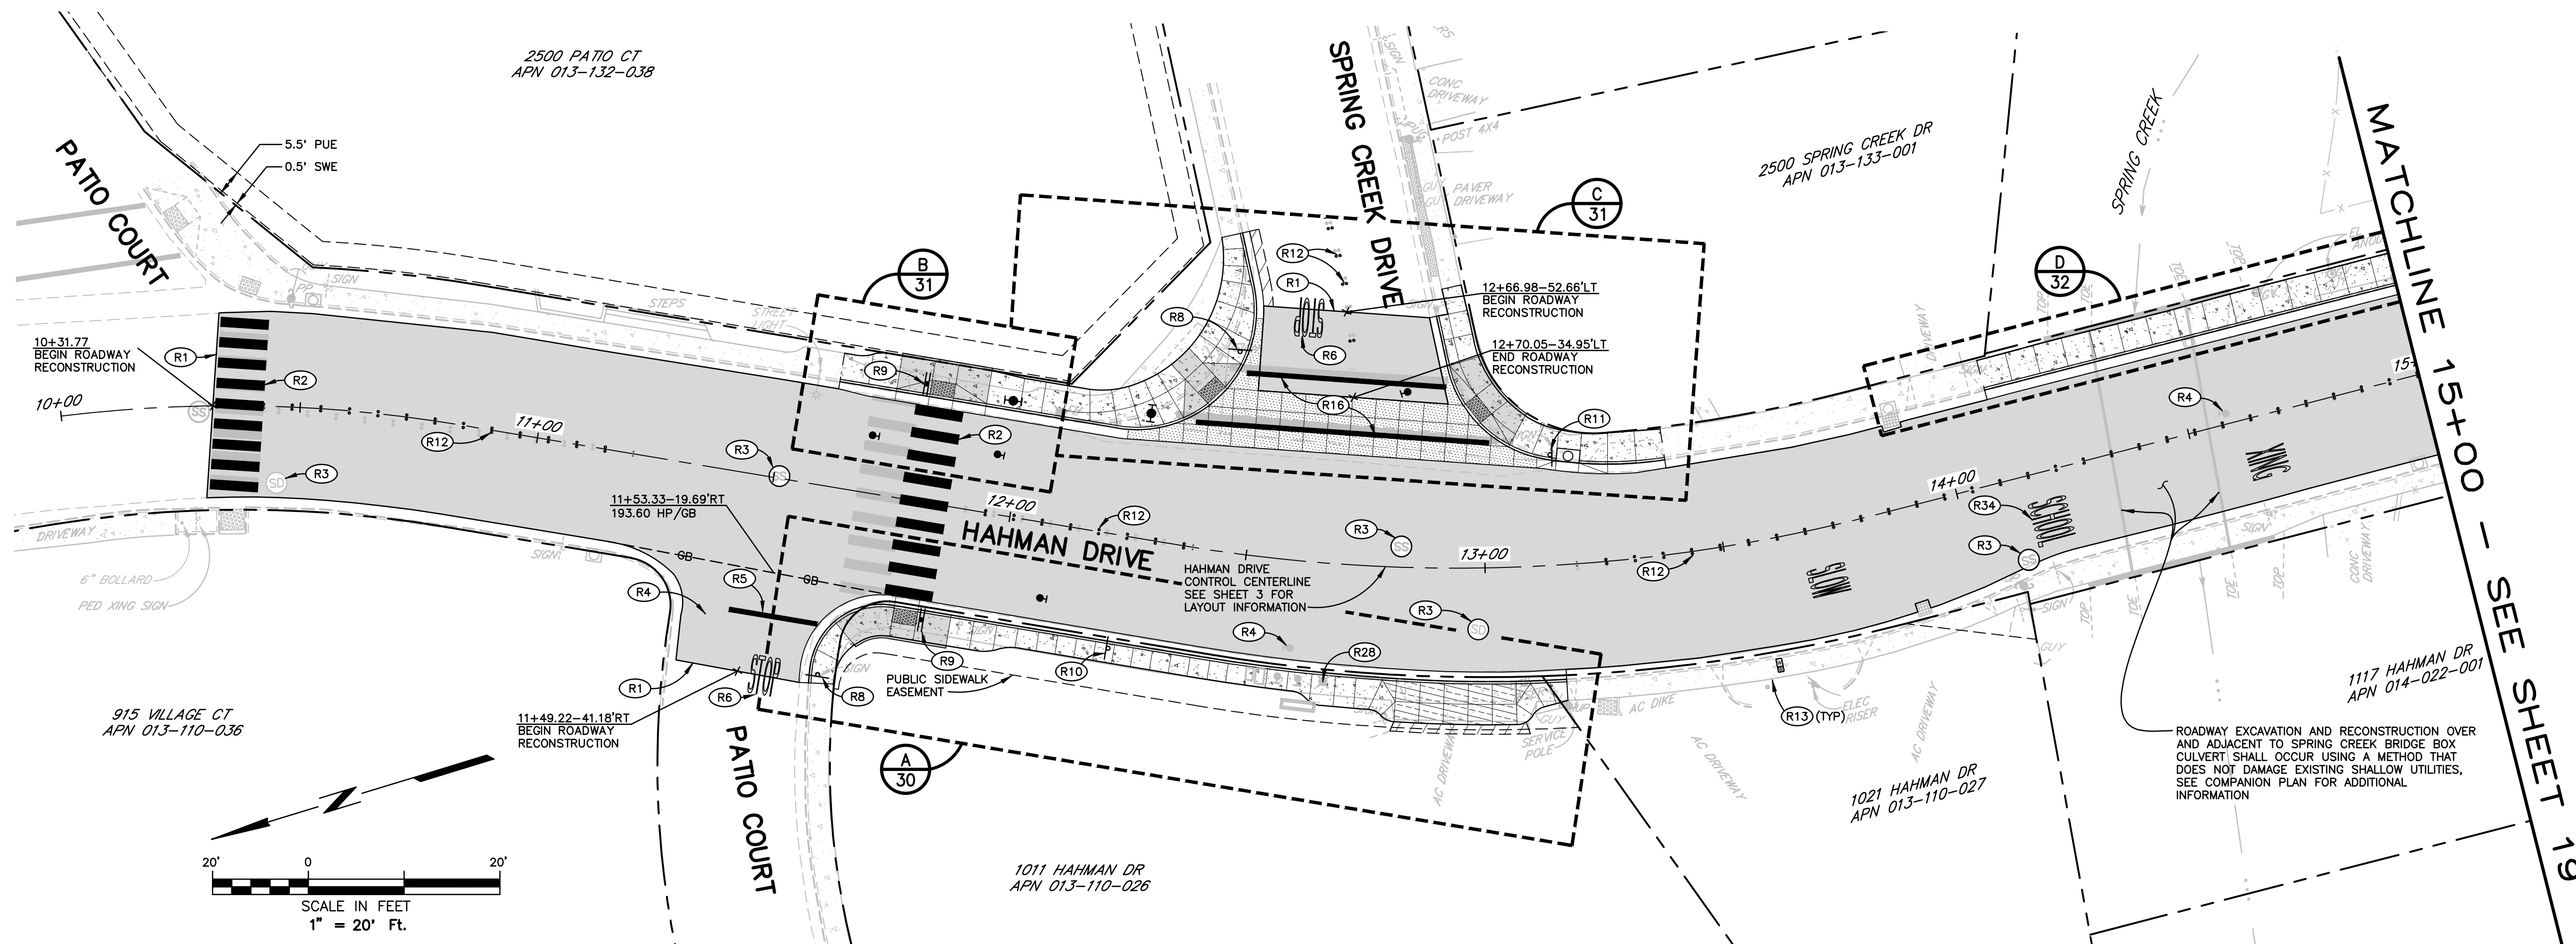

City of
Santa Rosa
Brelje & Race
CONSULTING ENGINEERS
475 Aviation Blvd., Suite 120 • Santa Rosa, CA 95403
Phone: 707-576-1322 • www.brce.com

[illegible]

**HAHMAN DRIVE
SURFACING PLAN**

HK BY:	BB
DATE:	JULY 2025
WN BY:	PIT
SCALE:	AS SHOWN
CONTRACT NO.	
C02290	
SHEET 18 OF 37	
FILE NO. 2024-0019	

C 2.02

THIS PLAN SHEET REFLECTS THE ALTERNATIVE #2 IMPROVEMENTS, WHICH MAY BE NECESSARY DUE TO THE LACK OF PUBLIC SIDEWALK EASEMENT ACQUISITION AT 1011 HAHMAN DRIVE.

- DEDUCTION IN SIDEWALK, CURB AND GUTTER, CURB RAMP, DRIVEWAY APRON, AND SIGNAGE IMPROVEMENTS WITHIN THE PROPOSED PUBLIC SIDEWALK EASEMENT FRONTING 1011 HAHMAN DRIVE.

- UNIT PRICES PROVIDED FOR ALTERNATIVE #2 UNIT PRICE BID ITEMS SHALL MATCH THE UNIT PRICES PROVIDED FOR THE CORRESPONDING UNIT PRICE ITEMS INCLUDED IN THE BASE BID SCHEDULE, WHETHER ADDITIVE OR DEDUCTIVE.




	LIMITS OF ROAD RECONSTRUCTION – HAMLIN DRIVE 0.20' AC SURFACE OVER 0.87' AC BASE PER DETAIL SHEET 35
	LIMITS OF ROAD RECONSTRUCTION – ROCK CREEK DRIVE 0.20' AC SURFACE OVER 0.50' AC BASE PER DETAIL SHEET 35
	LIMITS OF ROAD RECONSTRUCTION – MATZANZ WAY 0.20' AC SURFACE OVER 0.35' AC BASE PER DETAIL SHEET 35
	LIMITS OF 0.20' AC SURFACE OVER 0.80' AC BASE DEEP LIFT PAVING – ADJACENT TO NEW LIP OF GUTTER OUTSIDE OF ROAD RECONSTRUCTION LIMITS
	APPROXIMATE LIMITS OF TRENCH PAVING, MIN 0.35' AC SECTION PER CITY STD 215
	LIMITS OF ROAD RESURFACING – MONTGOMERY HIGH SCHOOL 0.33' AC SURFACE PER DETAIL ON SHEET 35
	APPROXIMATE LIMITS OF 4" CLASS A PCC SIDEWALK OVER 2" SAND PER CITY STD 235 AND 237
	LIMITS OF CURB RAMP. SEE DETAILS ON SHEETS 30 THRU 34 FOR GRADES
	LIMITS OF COBBLE NON-WALKABLE SURFACE PER DETAIL SHEET 35
	LIMITS OF CONCRETE VALLEY GUTTER OVER 6" CL24B PER CITY STD 243. SEE DETAILS ON SHEETS 30 THRU 34 FOR GRADES
	LIMITS OF SLURRY SEAL. APPLY CRACK SEAL PRIOR TO SLURRY SEAL APPLICATION
	6" PCC DRIVEWAY APRON AND ADJACENT SIDEWALK PER CITY STD 250A, 250B, 251 AND 237
	6" PCC PRIVATE RESIDENTIAL DRIVEWAY TO MATCH EXISTING

(ONLY NOTES RELEVANT TO THIS SHEET ARE SHOWN)

- (R1) SAWCUT AND CONFORM TO EXISTING.
- (R2) INSTALL 24" WHITE THERMOPLASTIC CONTINENTAL CROSSWALK LINE PER CALTRANS STD PLAN A24F.
- (R4) ADJUST EXISTING UTILITY BOX OR VALVE COVER TO GRADE.
- (R6) REMOVE AND REPLACE WHITE THERMOPLASTIC "STOP" PAVEMENT MARKING PER CALTRANS STD PLAN A24D.
- (R8) REMOVE EXISTING AND REPLACE "STOP" (R1-1) AND STREET NAME SIGNS. REFER TO CITY STD 701 FOR SIGN POLE LOCATION.
- (R12) REMOVE AND REPLACE CENTERLINE MARKERS PER 2010 CALTRANS STANDARD PLAN A20A, DETAIL 23.
- (R13) REPLACE EX SIDEWALK PER CITY STD 237 AS PART OF SEWER LATERAL, WATER SERVICE, OR FIRE HYDRANT WORK. LIMITS PER CONTRACTOR MEANS AND METHODS, NOT SHOWN ON PLANS.
- (R16) REMOVE AND REPLACE 12" WIDE YELLOW THERMOPLASTIC CROSSWALK PAVEMENT MARKING PER CALTRANS STD PLAN A24F.
- (R34) REMOVE AND REPLACE YELLOW THERMOPLASTIC "SLOW" "SCHOOL" AND "XING" PAVEMENT MARKINGS PER 2024 CALTRANS STANDARD PLAN 24D

1. UTILITIES NOT SHOWN FOR CLARITY PURPOSES, SEE COMPANION UTILITY PLAN AND PROFILE SHEETS 4 THRU 16 FOR UTILITY WORK.
2. FOR REFERENCES NOT SHOWN ON THIS SHEET, SEE SHEET 18. ALL ASSOCIATED WORK ON REFERENCED SHEETS, INCLUDING BUT NOT LIMITED TO DETAILED CURB RAMP GRADING PLANS AND ROADWAY RECONSTRUCT FINISHED GRADE CENTERLINE PROFILE, SHALL BE ADJUSTED ACCORDINGLY TO REFLECT THE SCOPE OF THE ALTERNATIVE #2 CHANGES SHOWN ON THIS SHEET.

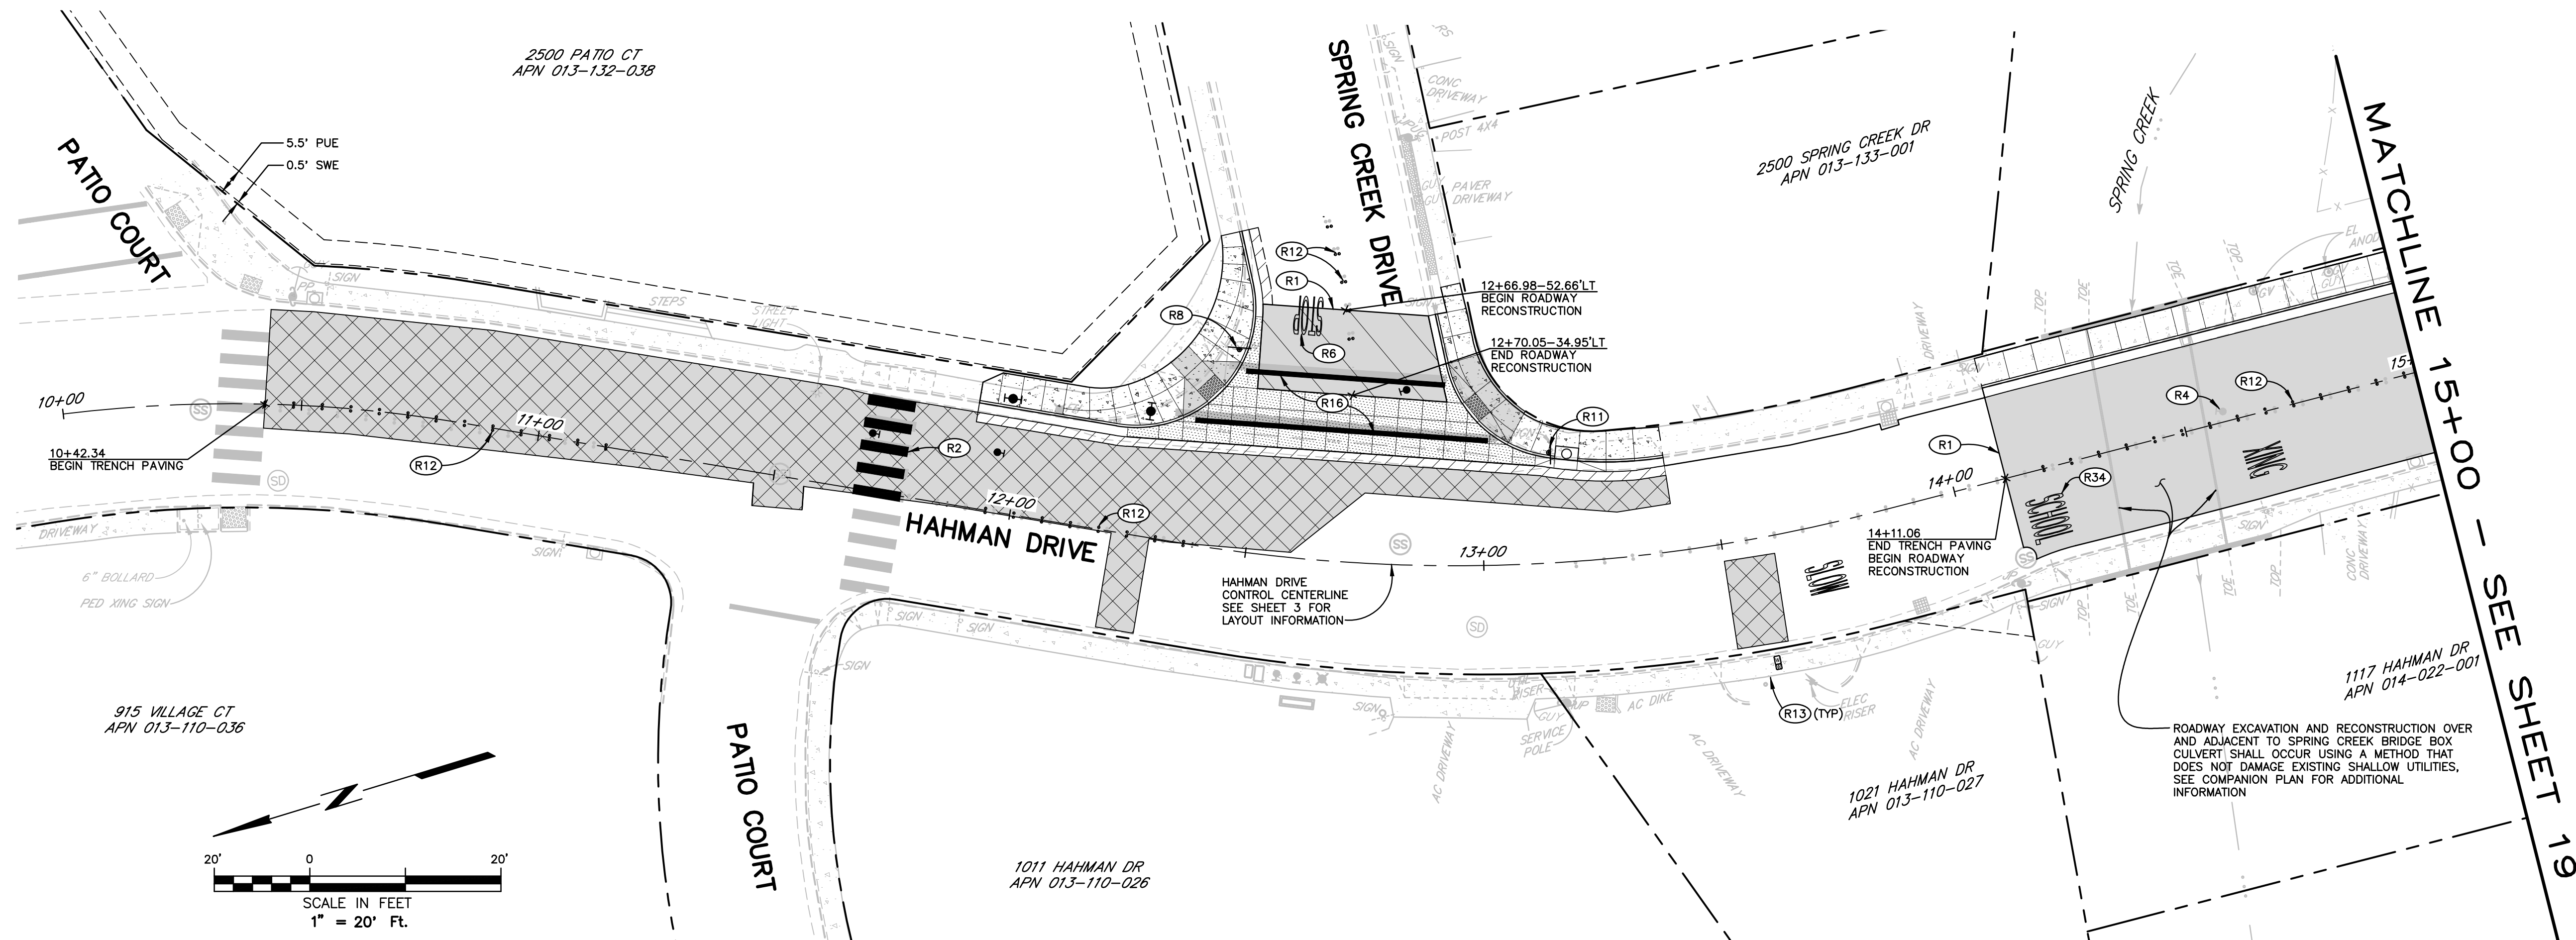[illegible]

**HAHMAN DRIVE
MODIFIED SURFACING
PLAN ALTERNATIVE #2**

CHK BY:	BB
DATE:	JULY 2025
VN BY:	PIT
CALE:	AS SHOWN
CONTRACT NO. C02290	
SHEET 18A OF 37	
FILE NO. 2024-0019	


C2.02A

07-03-25 Patheel \\4698\\dwg\\4698_00\\4698.00 PLAN-Surfacing.dwg TAB. 19 HAHMAN DRIVE SURFACING PLAN

SEE ABOVE RIGHT


MATCHLINE 15+00 - SEE SHEET 18

MATCHLINE 25+78.35 - SEE SHEET 24

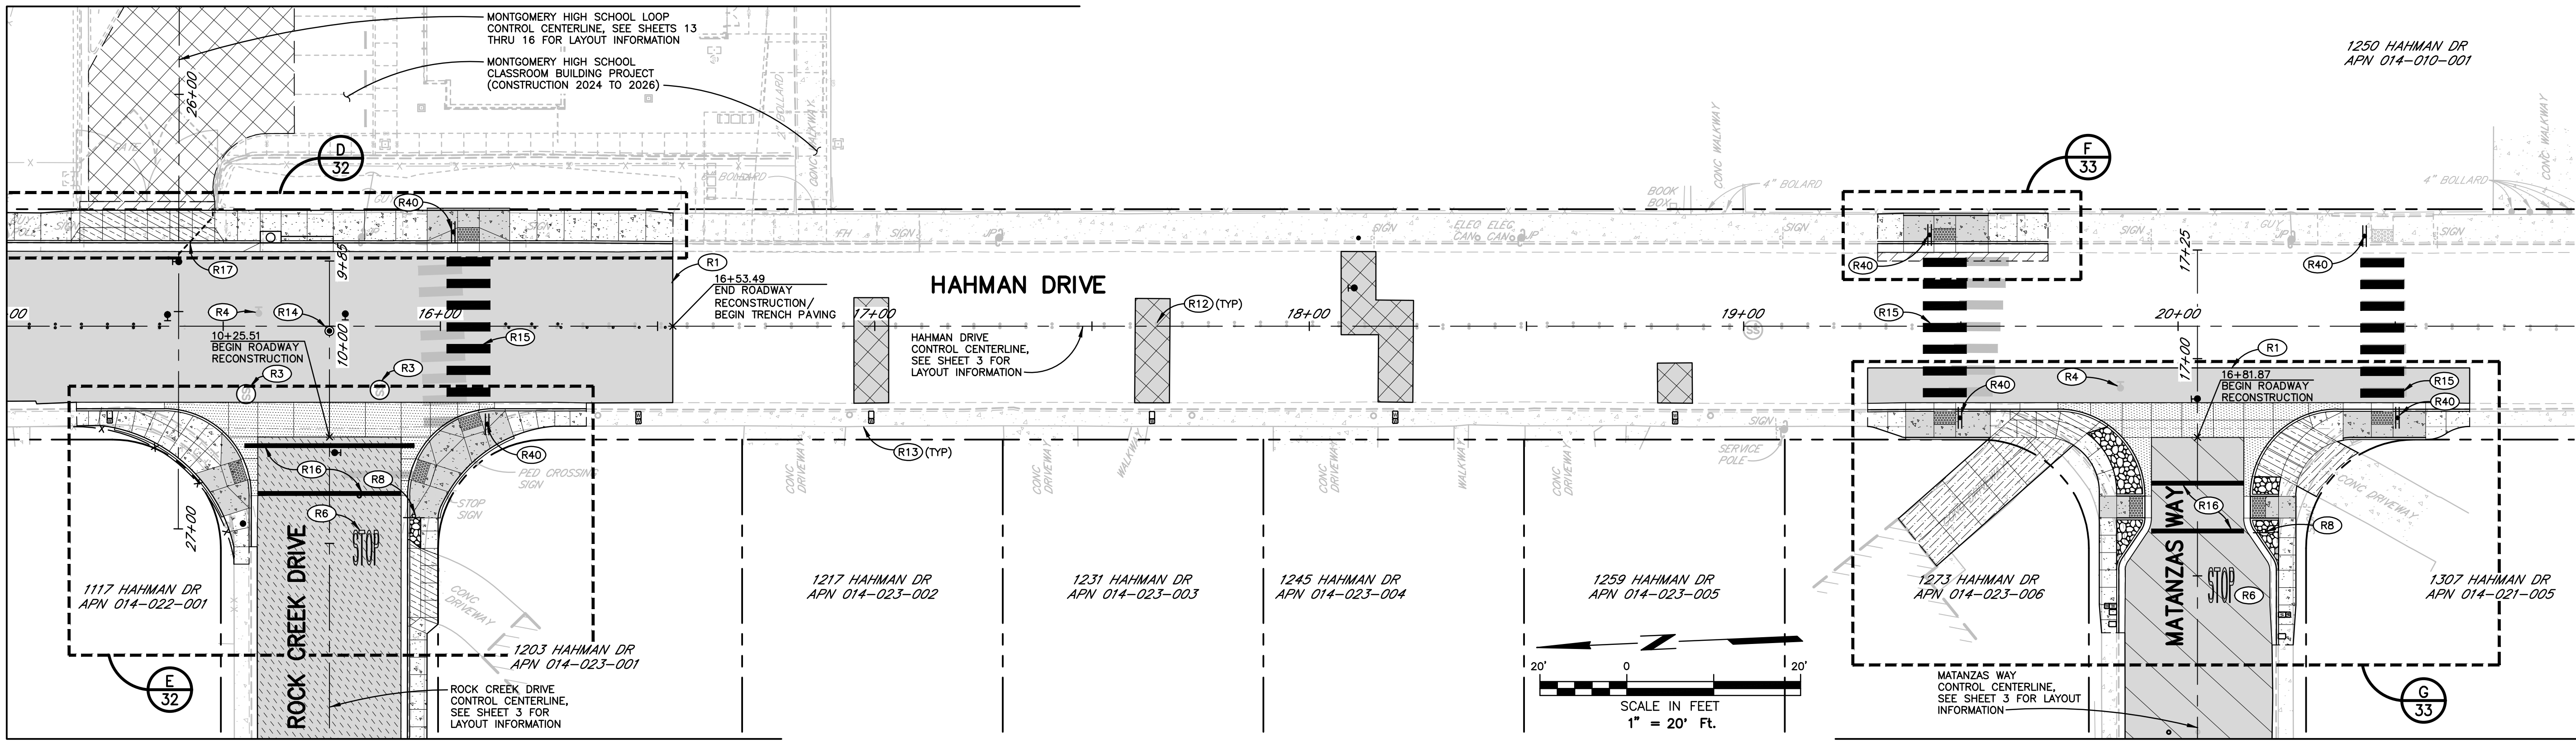

MATCHLINE 10+95 - SEE SHEET 21

MATCHLINE 16+12 - SEE SHEET 21

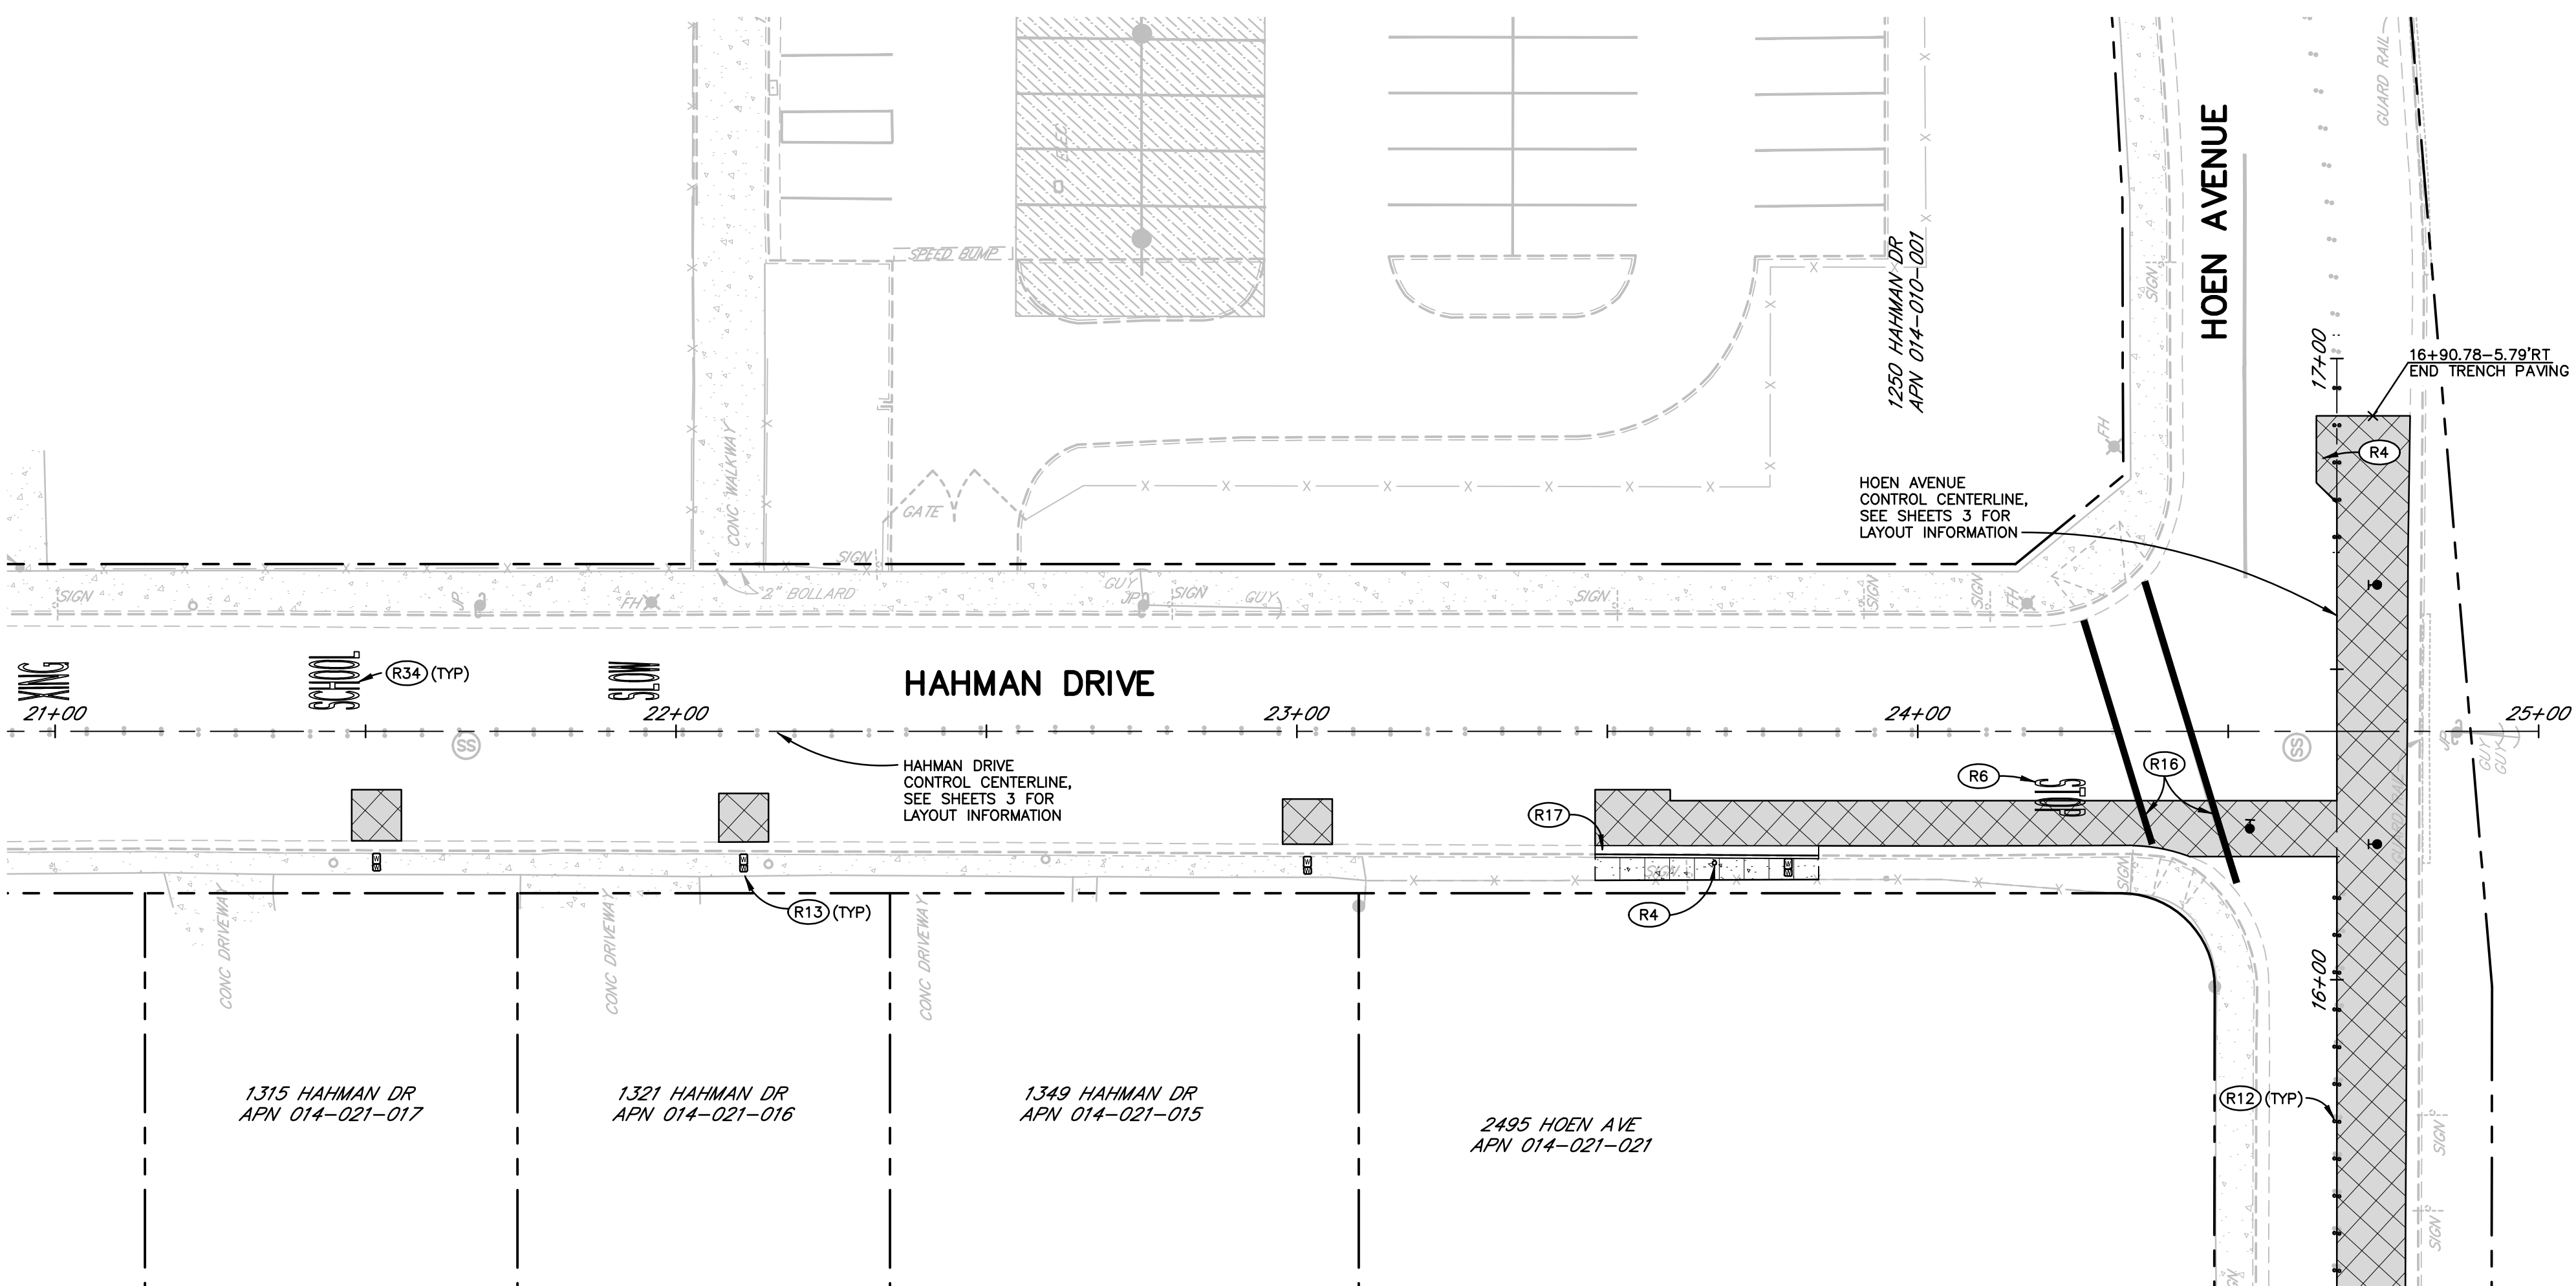


MATCHLINE 15+50 - SEE SHEET 20

LEGEND

- LIMITS OF ROAD RECONSTRUCTION - HAHMAN DRIVE 0.20' AC SURFACE OVER 0.87' AC BASE PER DETAIL SHEET 35
- LIMITS OF ROAD RECONSTRUCTION - ROCK CREEK DRIVE 0.20' AC SURFACE OVER 0.60' AC BASE PER DETAIL SHEET 35
- LIMITS OF ROAD RECONSTRUCTION - MATANZAS WAY 0.20' AC SURFACE OVER 0.35' AC BASE PER DETAIL SHEET 35
- LIMITS OF 0.20' AC SURFACE OVER 0.80' AC BASE DEEP LIFT PAVING - ADJACENT TO NEW LIP OF GUTTER OUTSIDE OF ROAD RECONSTRUCTION LIMITS
- APPROXIMATE LIMITS OF TRENCH PAVING, MIN 0.35' AC SECTION PER CITY STD 215
- LIMITS OF ROAD RESURFACING - MONTGOMERY HIGH SCHOOL 0.33' AC SURFACE PER DETAIL ON SHEET 35
- APPROXIMATE LIMITS OF 4" CLASS A PCC SIDEWALK OVER 2" SAND PER CITY STD 235 AND 237
- LIMITS OF CURB RAMP. SEE DETAILS ON SHEETS 30 THRU 34 FOR GRADES
- LIMITS OF COBBLE NON-WALKABLE SURFACE PER DETAIL SHEET 35
- LIMITS OF CONCRETE VALLEY GUTTER OVER 6" CL2AB PER CITY STD 243. SEE DETAILS ON SHEETS 30 THRU 34 FOR GRADES
- LIMITS OF SLURRY SEAL. APPLY CRACK SEAL PRIOR TO SLURRY SEAL APPLICATION
- 6" PCC DRIVEWAY APRON AND ADJACENT SIDEWALK PER CITY STD 250A, 250B, 251 AND 237
- 6" PCC PRIVATE RESIDENTIAL DRIVEWAY TO MATCH EXISTING

SHEET NOTES


- UTILITIES NOT SHOWN FOR CLARITY PURPOSES, SEE COMPANION UTILITY PLAN AND PROFILE SHEETS 4 THRU 16 FOR UTILITY WORK.
- ALL SURFACING AND ASSOCIATED WATER MAIN WORK LOCATED ON THE MONTGOMERY HIGH SCHOOL CAMPUS ARE INCLUDED IN THE MHS ADDITIVE ALTERNATE #1 BID WORK.

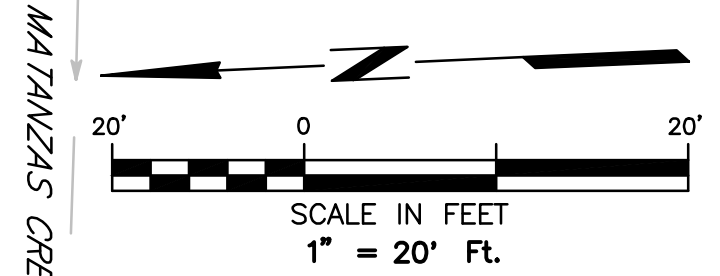

CONSTRUCTION NOTES

(ONLY NOTES RELEVANT TO THIS SHEET ARE SHOWN)

- R1 SAWCUT AND CONFORM TO EXISTING.
- R3 ADJUST EXISTING MANHOLE TO GRADE.
- R4 ADJUST EXISTING UTILITY BOX OR VALVE COVER TO GRADE.
- R6 REMOVE AND REPLACE WHITE THERMOPLASTIC "STOP" PAVEMENT MARKING PER CALTRANS STD PLAN A24D.
- R8 REMOVE EXISTING AND REPLACE "STOP" (R1-1) AND STREET NAME SIGNS. REFER TO CITY STD 701 FOR SIGN POLE LOCATION.
- R12 REMOVE AND REPLACE CENTERLINE MARKERS PER 2010 CALTRANS STANDARD PLAN A20A, DETAIL 23.
- R13 REPLACE EX SIDEWALK PER CITY STD 237 AS PART OF SEWER LATERAL, WATER SERVICE, OR FIRE HYDRANT WORK. LIMITS PER CONTRACTOR MEANS AND METHODS, NOT SHOWN ON PLANS.
- R14 REPLACE CITY MONUMENT PER CITY STD 280. NOTIFY CITY SURVEY DEPARTMENT BEFORE CONSTRUCTION FOR CORNER RECORD SURVEY.
- R15 INSTALL 24" YELLOW THERMOPLASTIC CONTINENTAL CROSSWALK LINE PER CALTRANS STD PLAN A24F. REMOVE AND REPLACE ADJACENT STRIPING WHERE NECESSARY TO PROVIDE UNIFORM SPACING.
- R16 REMOVE AND REPLACE 12" YELLOW THERMOPLASTIC CROSSWALK PAVEMENT MARKING PER CALTRANS STD PLAN A24F.
- R17 REMOVE AND REPLACE CURB AND GUTTER PER CITY STD 241. MATCH EXISTING GRADES AT SAWCUT LOCATIONS AND PROVIDE CONTINUOUS SLOPE IN DIRECTION OF DRAINAGE.
- R34 REMOVE AND REPLACE YELLOW THERMOPLASTIC "SLOW" "SCHOOL" AND "XING" PAVEMENT MARKINGS PER 2024 CALTRANS STANDARD PLAN 24D
- R40 REMOVE EXISTING AND REPLACE PEDESTRIAN CROSSING (S1-1) AND DIAGONAL ARROW (W16-7P) SIGNS. INSTALL 1-B POLE AND FOUNDATION PER CALTRANS STD PLAN ES-7B FOR FUTURE RFB INSTALLATION BY CITY. SEE CURB RAMP DETAILS ON SHEETS 30-34 FOR POLE AND FOUNDATION LOCATION.

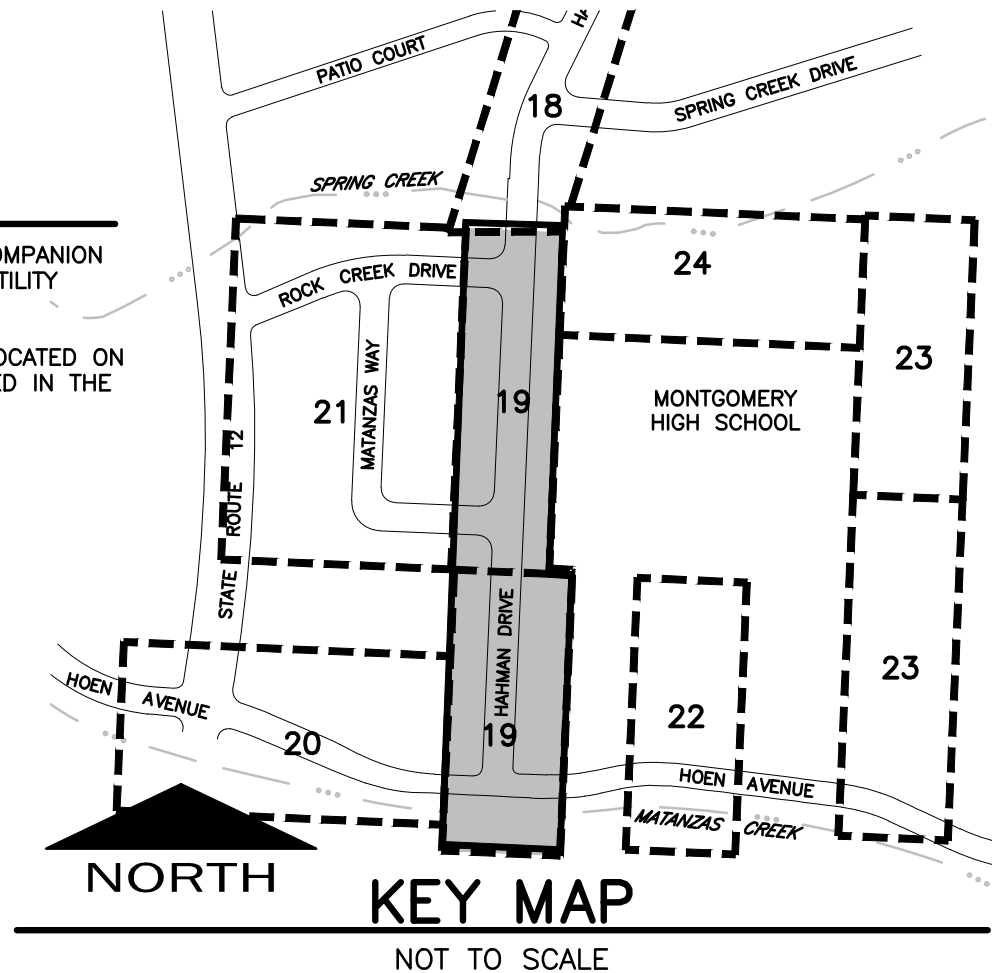


SEE BELOW LEFT

ROCK CREEK DRIVE & MATANZAS WAY
WATER, SEWER & STORM DRAIN IMPROVEMENTS

City of Santa Rosa
Brelje & Race
REGISTERED PROFESSIONAL ENGINEERS
475 Aviation Blvd., Suite 1100, Santa Rosa, CA 95403
Phone: 707-576-1322 www.brre.com

CHK BY:	BB
DATE:	JULY 2025
DWN BY:	PIT
SCALE:	AS SHOWN
CONTRACT NO.	C02290
SHEET	19 OF 37
FILE NO.	2024-0019

C 2.03

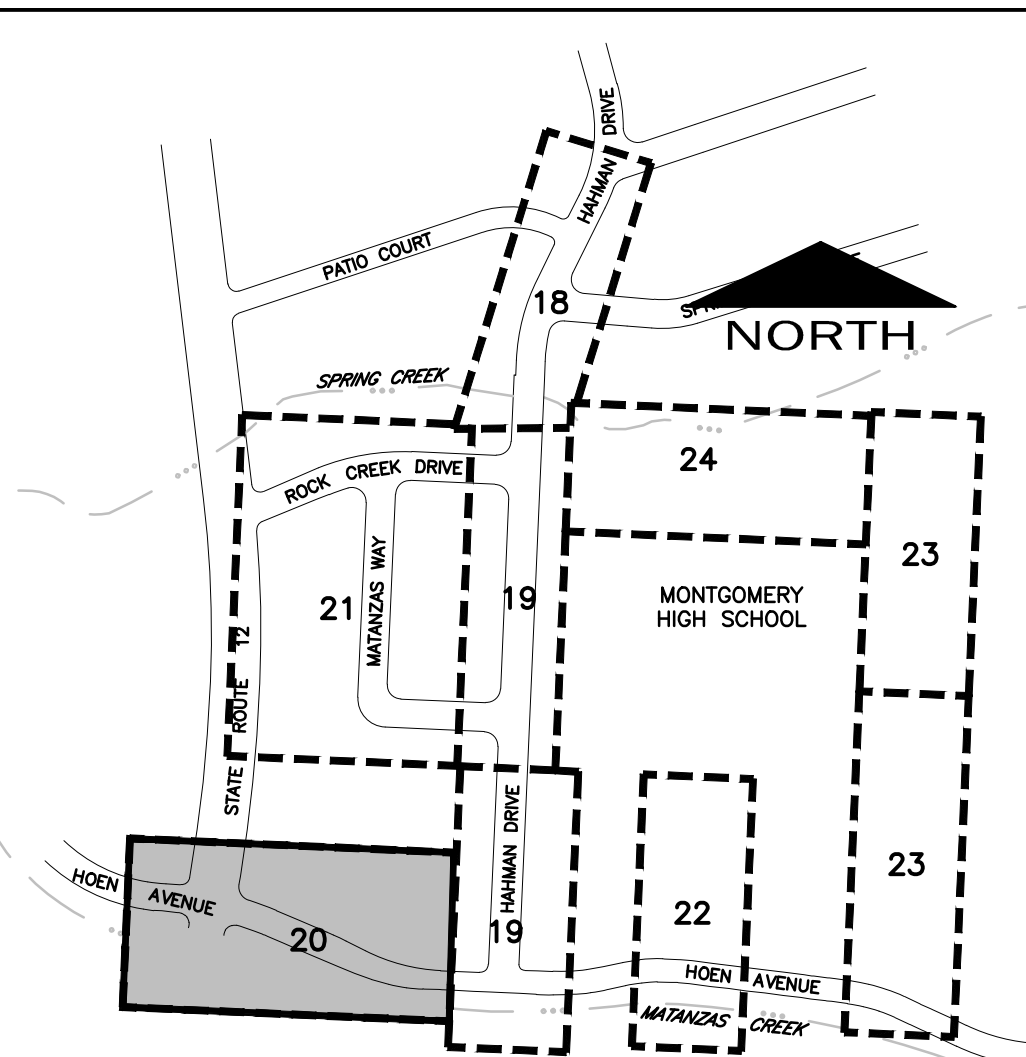


SURFACE PLAN KEY MAP

NOT TO SCALE

- ### LEGEND

- | | |
|---|---|
|  | LIMITS OF ROAD RECONSTRUCTION –
HAWMAN DRIVE 0.20' AC SURFACE OVER
0.87' AC BASE PER DETAIL SHEET 35 |
|  | LIMITS OF ROAD RECONSTRUCTION –
ROCK CREEK DRIVE 0.20' AC SURFACE
OVER 0.50' AC BASE PER DETAIL SHEET 35 |
|  | LIMITS OF ROAD RECONSTRUCTION –
MATANZAS WAY 0.20' AC SURFACE OVER
0.35' AC BASE PER DETAIL SHEET 35 |
|  | LIMITS OF 0.20' AC SURFACE OVER 0.80' AC
BASE DEEP LIFT PAVING – ADJACENT
TO NEW LIP OF GUTTER OUTSIDE OF
ROAD RECONSTRUCTION LIMITS |
|  | APPROXIMATE LIMITS OF TRENCH PAVING,
MIN 0.35' AC SECTION PER CITY STD 215 |
|  | LIMITS OF ROAD RESURFACING –
MONTGOMERY HIGH SCHOOL 0.33' AC
SURFACE PER DETAIL ON SHEET 35 |
|  | APPROXIMATE LIMITS OF 4" CLASS A PCC
SIDEWALK OVER 2" SAND
PER CITY STD 235 AND 237 |
|  | LIMITS OF CURB RAMP, SEE DETAILS ON
SHEETS 30 THRU 34 FOR GRADES |
|  | LIMITS OF COBBLE NON-WALKABLE
SURFACE PER DETAIL SHEET 35 |
|  | LIMITS OF CONCRETE VALLEY GUTTER OVER
6" CL2AB PER CITY STD 243. SEE DETAILS
ON SHEETS 30 THRU 34 FOR GRADES |
|  | LIMITS OF SLURRY SEAL,
APPLY CRACK SEAL PRIOR TO
SLURRY SEAL APPLICATION |
|  | 6" PCC DRIVEWAY APRON AND
ADJACENT SIDEWALK PER CITY
STD 250A, 250B, 251 AND 237 |
|  | 6" PCC PRIVATE RESIDENTIAL
DRIVEWAY TO MATCH EXISTING |

1. UTILITIES NOT SHOWN FOR CLARITY PURPOSES, SEE COMPANION UTILITY PLAN AND PROFILE SHEETS 4 THRU 16 FOR UTILITY WORK.
2. SEE SHEET NOTES 2 THRU 5 ON SHEET 7 FOR ADDITIONAL INFORMATION AND LIMITATIONS ABOUT WORK WITHIN CALTRANS RIGHT-OF-WAY.

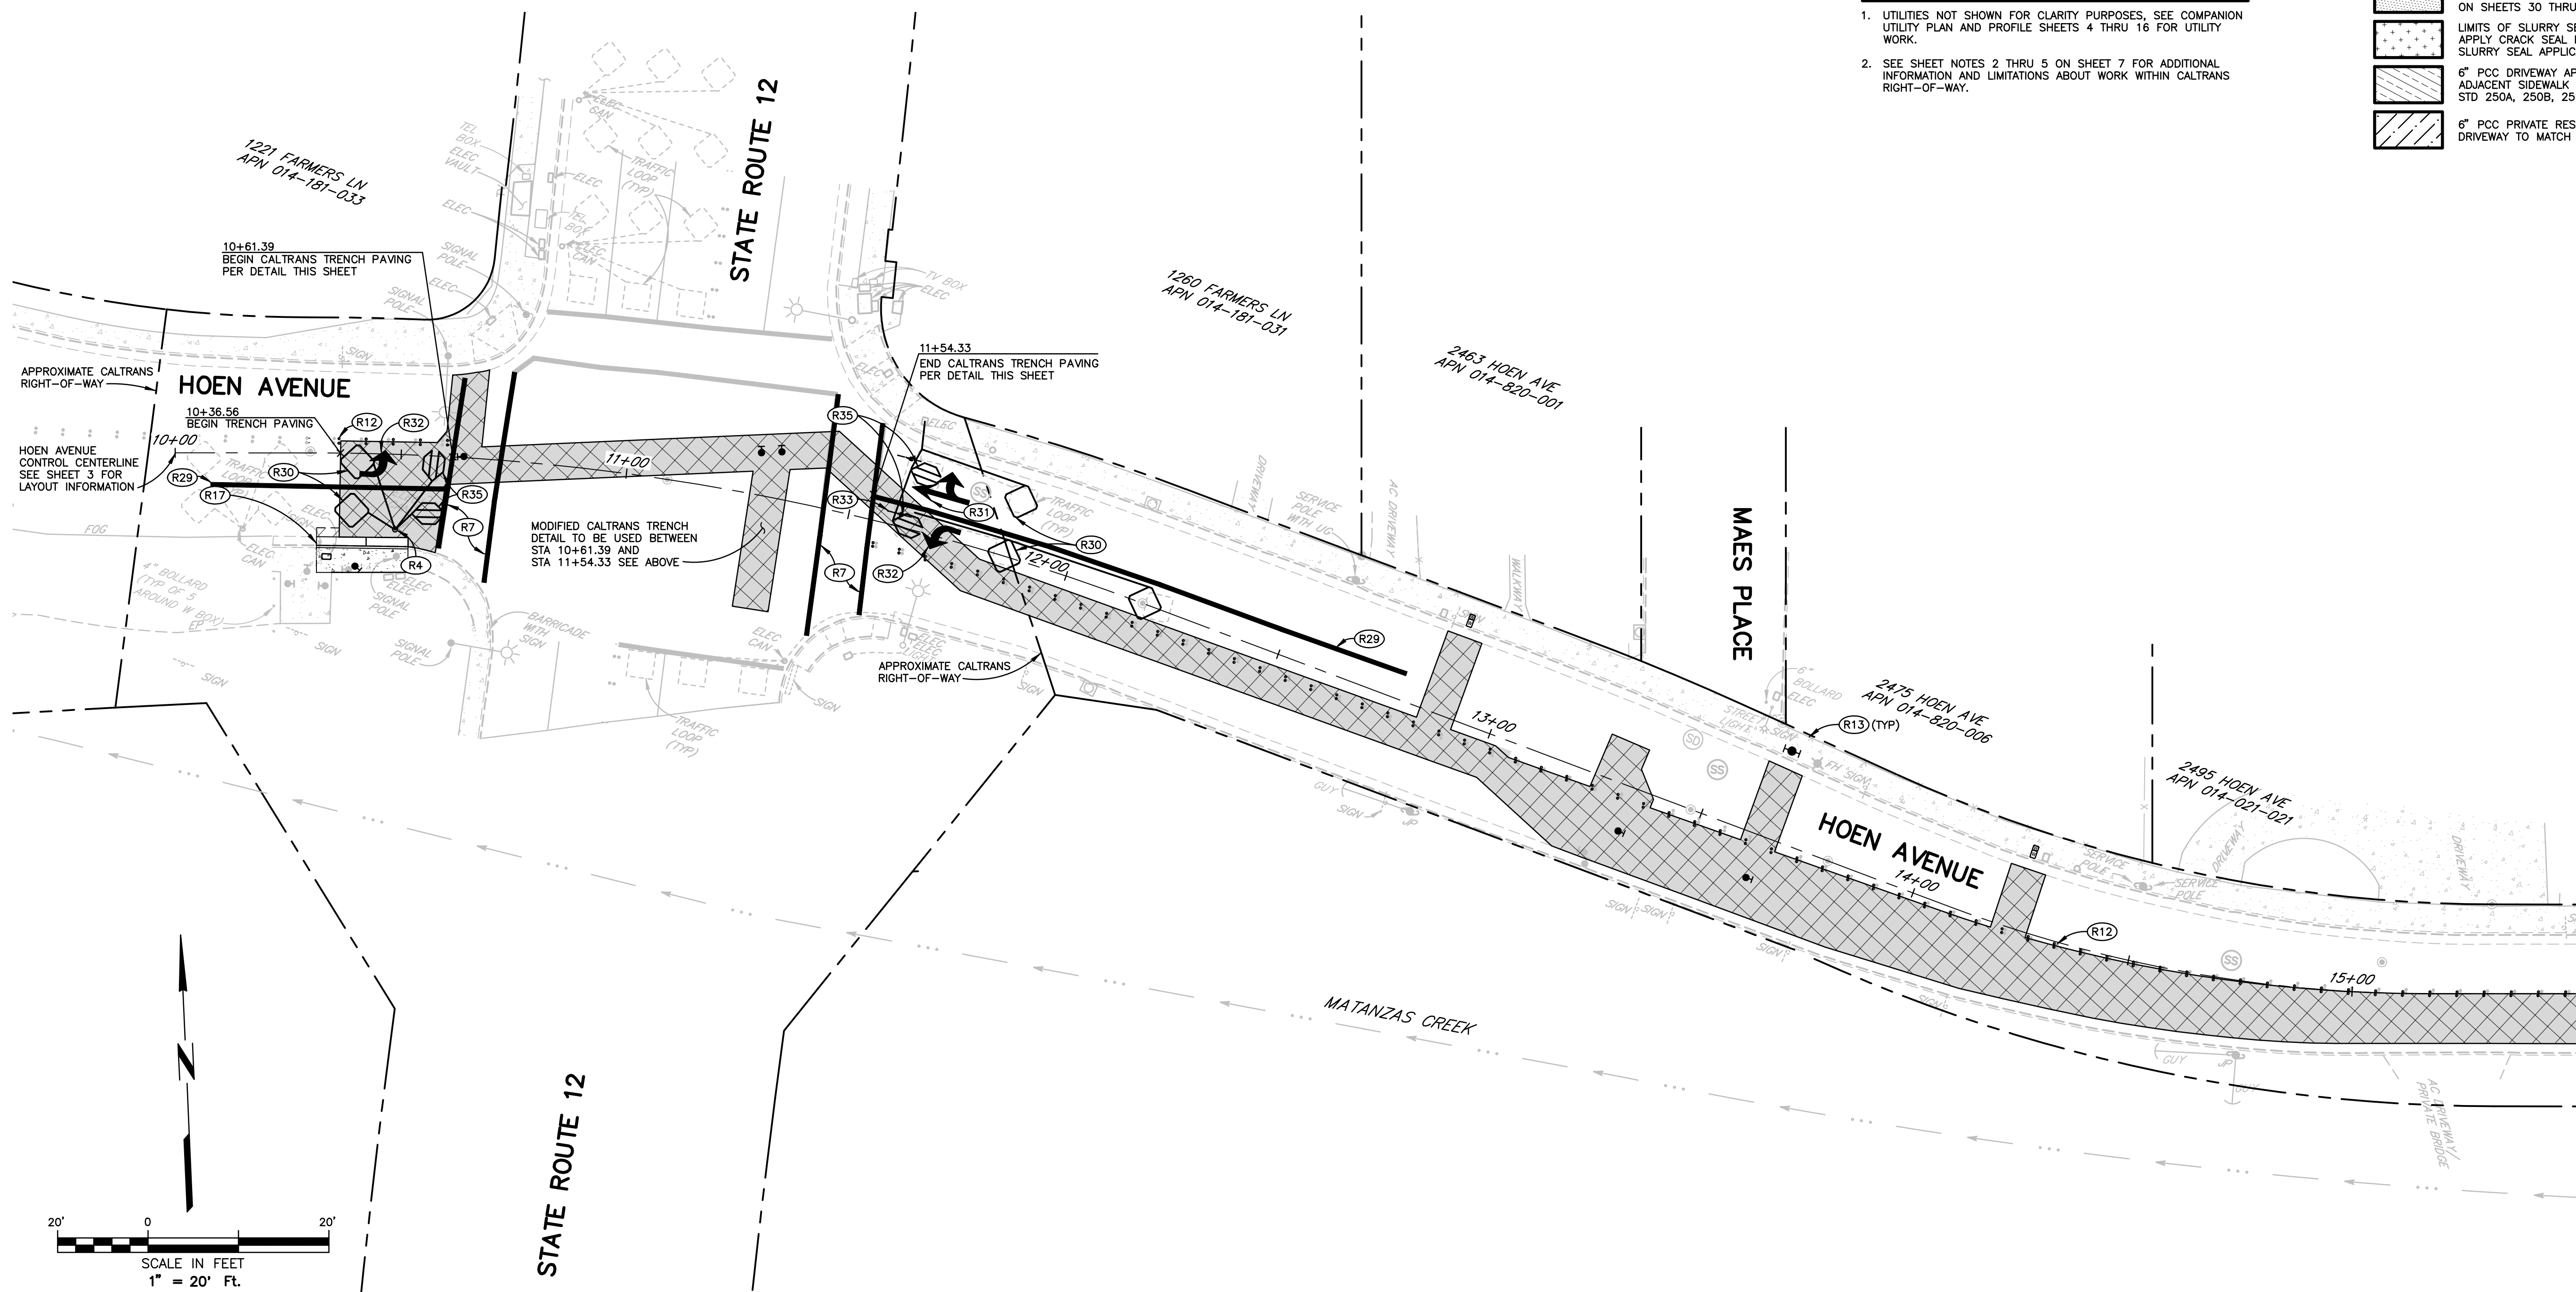

MATCHLINE 15+50 - SEE SHEET 19

**ROCK CREEK DRIVE & MATANZAS WAY
WATER, SEWER & STORM DRAIN IMPROVEMENTS**

CHK BY:	BB
DATE:	JULY 2025
DWN BY:	PIT
SCALE:	AS SHOWN
CONTRACT NO. C02290	
SHEET 20 OF 37	
FILE NO. 2024-0019	

C 2.04




City of
Santa Rosa
Brelje & Race
CONSULTING ENGINEERS
4475 Aviation Blvd. • Suite 120 • Santa Rosa, CA 95403




TAB: 20 HOEN AVENUE SURFACING PLAN

07-03-25 Patheal \\4698\dwg\4698 00\4698.00 PLAN-Surfacing.dwg

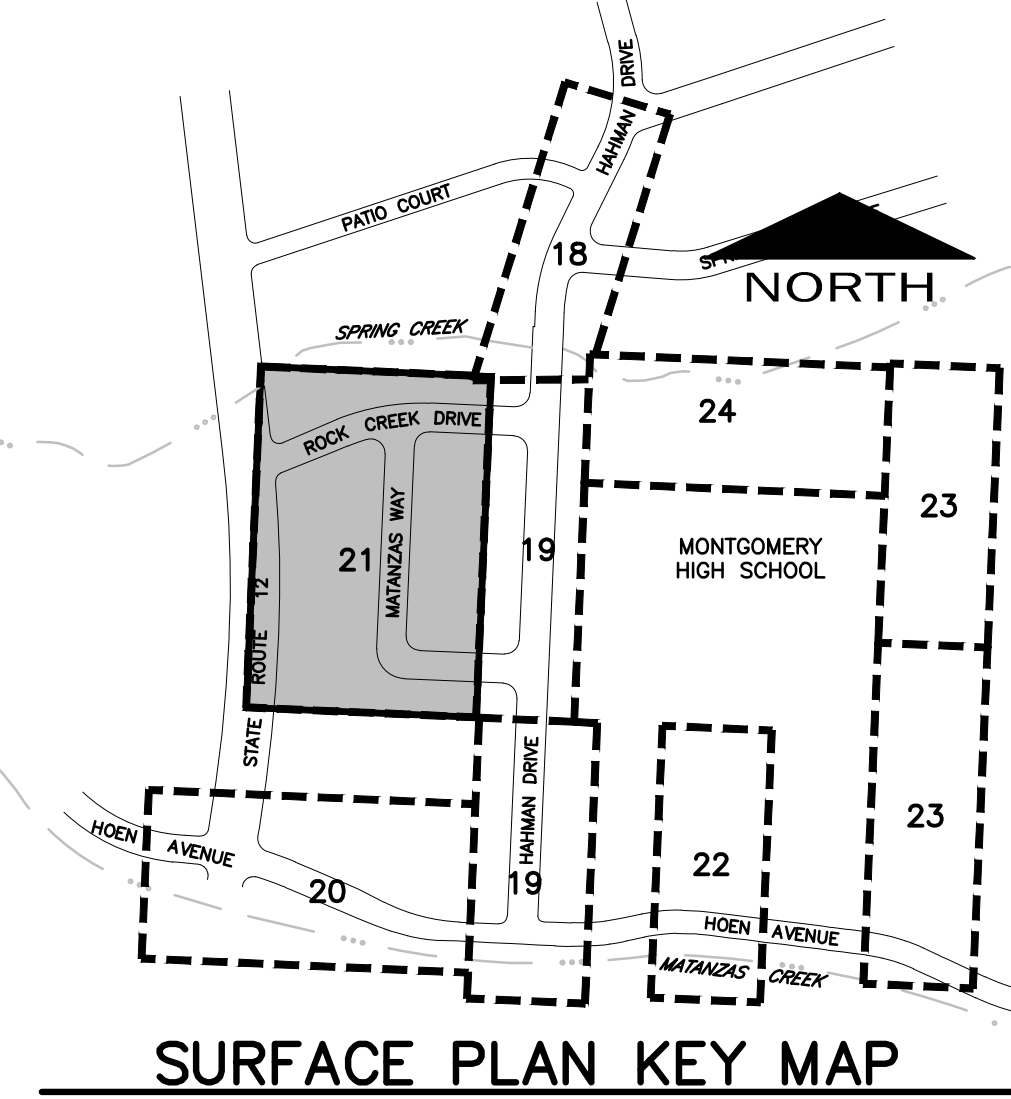



 City of Santa Rosa Brelje & Race REGISTERED PROFESSIONAL ENGINEERS 475 Aviation Blvd., Suite 100, Santa Rosa, CA 95405 Phone: 707-576-1322 www.brre.com			
ROCK CREEK DRIVE & MATANZAS WAY WATER, SEWER & STORM DRAIN IMPROVEMENTS			
ROCK CREEK DRIVE & MATANZAS WAY SURFACING PLAN			
CHK BY:	BB		
DATE:	JULY 2025		
DWN BY:	PIT		
SCALE:	AS SHOWN		
CONTRACT NO. C02290			
SHEET	21 OF 37		
FILE NO. 2024-0019			
C 2.05			

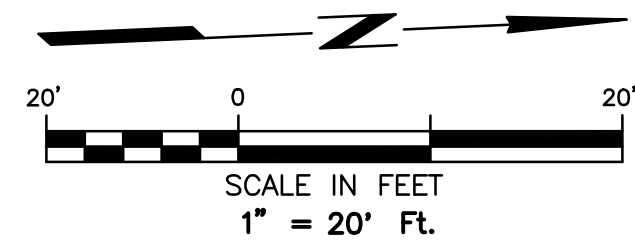

- (R12) REMOVE AND REPLACE CENTERLINE MARKERS PER 2010 CALTRANS STANDARD PLAN A20A, DETAIL 23.
- (R17) REMOVE AND REPLACE CURB AND GUTTER PER CITY STD 241. MATCH EXISTING GRADES AT SAWCUT LOCATIONS AND PROVIDE CONTINUOUS SLOPE IN DIRECTION OF DRAINAGE.
- (R19) REMOVE AND REPLACE 6" WIDE PAINTED (NON-THERMOPLASTIC) PARKING SPACE STRIPE (LENGTH TO MATCH EXISTING).
- (R22) RECONSTRUCT SPEED BUMP PER DETAIL SHEET 30.

	LIMITS OF ROAD RECONSTRUCTION – HAWMAN DRIVE 0.20" AC SURFACE OVER 0.87" AC BASE PER DETAIL SHEET 35
	LIMITS OF ROAD RECONSTRUCTION – ROCK CREEK DRIVE 0.20" AC SURFACE OVER 0.50" AC BASE PER DETAIL SHEET 35
	LIMITS OF ROAD RECONSTRUCTION – MATANZAS WAY 0.20" AC SURFACE OVER 0.35" AC BASE PER DETAIL SHEET 35
	LIMITS OF 0.20" AC SURFACE OVER 0.80" AC BASE DEEP LIFT PAVING – ADJACENT TO NEW LIP OF GUTTER OUTSIDE OF ROAD RECONSTRUCTION LIMITS
	APPROXIMATE LIMITS OF TRENCH PAVING, MIN 0.35" AC SECTION PER CITY STD 215
	LIMITS OF ROAD RESURFACING – MONTGOMERY HIGH SCHOOL 0.33" AC SURFACE PER DETAIL ON SHEET 35
	APPROXIMATE LIMITS OF 4" CLASS A PCC SIDEWALK OVER 2" SAND PER CITY STD 235 AND 237
	LIMITS OF CURB RAMP. SEE DETAILS ON SHEETS 30 THRU 34 FOR GRADES
	LIMITS OF COBBLE NON-WALKABLE SURFACE PER DETAIL SHEET 35
	LIMITS OF CONCRETE VALLEY GUTTER OVER 6" CL2AB PER CITY STD 243. SEE DETAILS ON SHEETS 30 THRU 34 FOR GRADES
	LIMITS OF SLURRY SEAL. APPLY CRACK SEAL PRIOR TO SLURRY SEAL APPLICATION
	6" PCC DRIVEWAY APRON AND ADJACENT SIDEWALK PER CITY STD 250A, 250B, 251 AND 237
	6" PCC PRIVATE RESIDENTIAL DRIVEWAY TO MATCH EXISTING

1. UTILITIES NOT SHOWN FOR CLARITY PURPOSES, SEE COMPANION UTILITY PLAN AND PROFILE SHEETS 4 THRU 16 FOR UTILITY WORK
2. ALL SURFACING AND ASSOCIATED WATER MAIN WORK SHOWN ON THIS SHEET ARE INCLUDED IN THE MHS WATER IMPROVEMENTS ADDITIVE ALTERNATE #1 BID WORK.
3. ALL SURFACE RESTORATION WORK ON MONTGOMERY HIGH SCHOOL CAMPUS SHALL BE COMPLETED DURING SCHOOL BREAKS, SEE SPECIFICATIONS FOR ADDITIONAL INFORMATION.

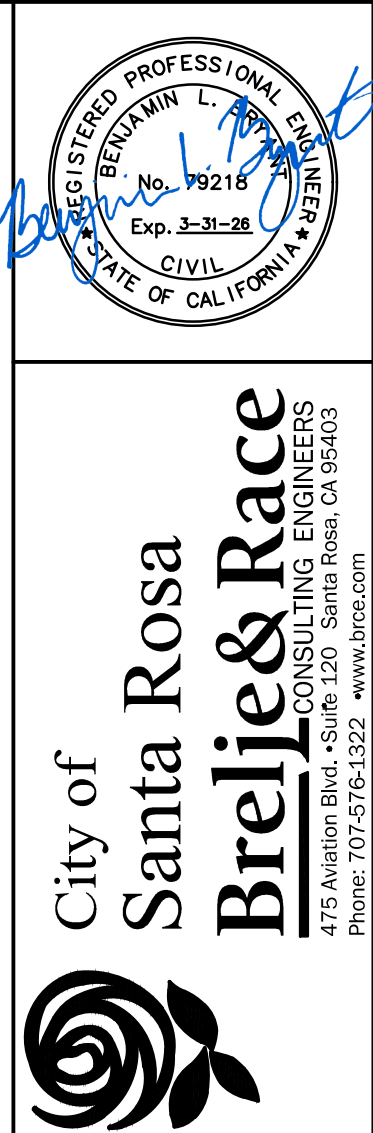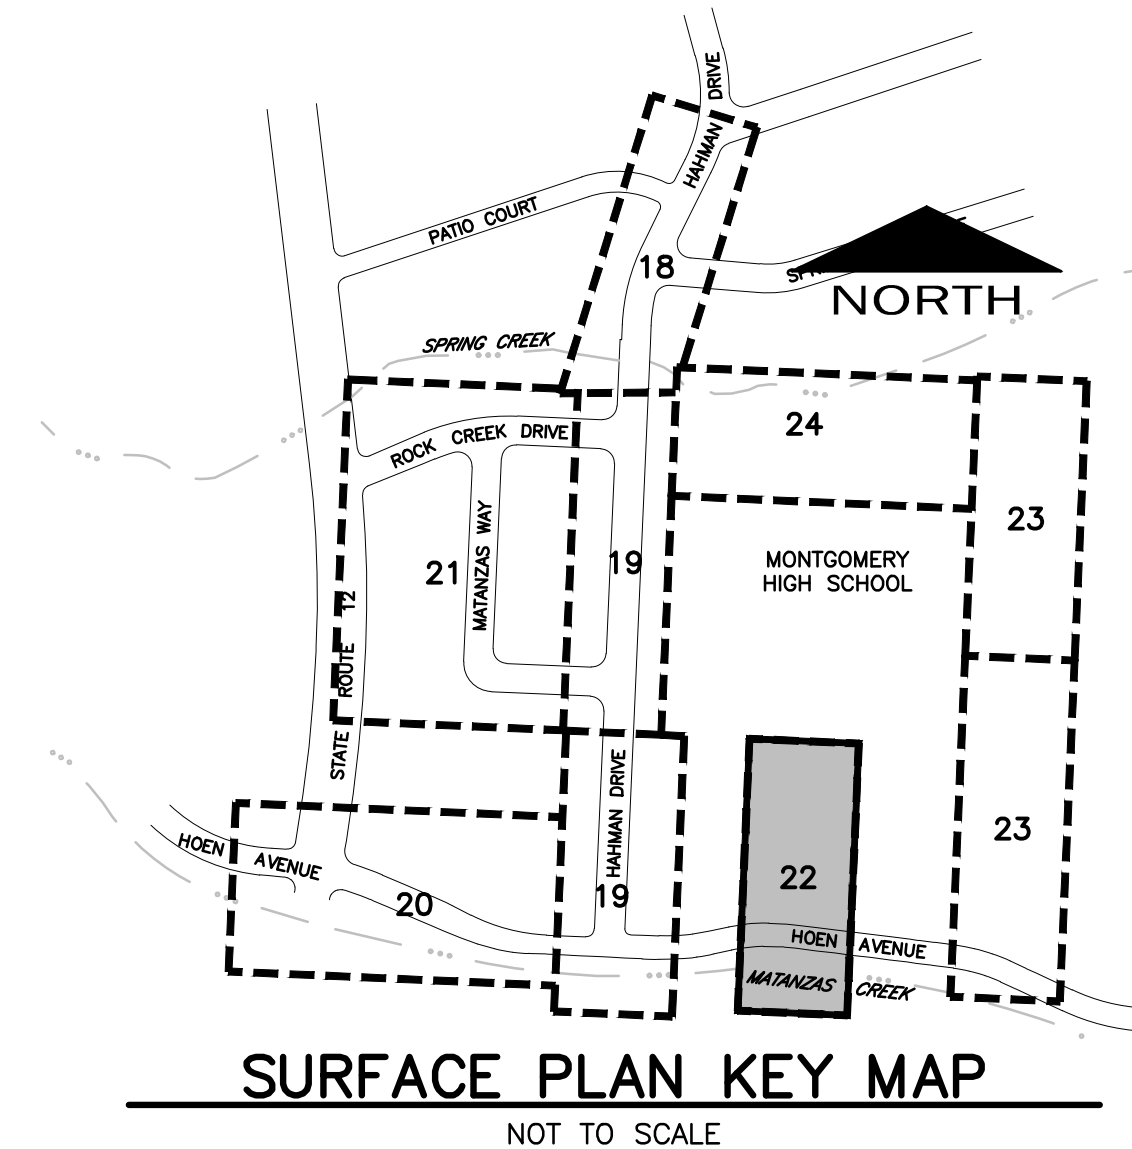[illegible]

ROCK CREEK DRIVE & MATANZAS WAY WATER, SEWER & STORM DRAIN IMPROVEMENTS	MONTGOMERY HIGH SCHOOL FIRE HYDRANT LATERAL SURFACING PLAN
CHK BY:	BB
DATE:	JULY 2025
DWN BY:	PJT
SCALE:	AS SHOWN
CONTRACT NO. C02290	
SHEET	22 OF 37
FILE NO. 2024-0019	
C 2.06	




- (R12) REMOVE AND REPLACE CENTERLINE MARKERS PER 2010 CALTRANS STANDARD PLAN A20A, DETAIL 23.
- (R17) REMOVE AND REPLACE CURB AND GUTTER PER CITY STD 241. MATCH EXISTING GRADES AT SAWCUT LOCATIONS AND PROVIDE CONTINUOUS SLOPE IN DIRECTION OF DRAINAGE.
- (R21) REMOVE AND REPLACE EXISTING BOLLARD PER DETAIL SHEET 30.
- (R22) RECONSTRUCT SPEED BUMP PER DETAIL SHEET 30.
- (R23) REMOVE AND REPLACE 3" WIDE PAVEMENT (NON-THERMOPLASTIC) BASKETBALL COURT STRIPING. CONTRACTOR SHALL USE STENCIL KIT TO LAYOUT BASKETBALL COURT MARKINGS.

(ONLY NOTES RELEVANT TO THIS SHEET ARE SHOWN)

1. UTILITIES NOT SHOWN FOR CLARITY PURPOSES. SEE COMPANION UTILITY PLAN AND PROFILE SHEETS 4 THRU 16 FOR UTILITY WORK.
2. ALL SURFACE AND ASSOCIATED WATER MAIN WORK SHOWN ON THIS SHEET ARE INCLUDED IN THE MHS WATER IMPROVEMENTS ADDITIVE ALTERNATE #1 BID WORK.
3. ALL SURFACE RESTORATION WORK ON MONTGOMERY HIGH SCHOOL CAMPUS SHALL BE COMPLETED DURING SCHOOL BREAKS, SEE SPECIFICATIONS FOR ADDITIVE INFORMATION.

A detailed surface plan key map of a site. The map is divided into several numbered areas: 18 (top left), 19 (center left), 20 (bottom left), 21 (center left, containing a winding road labeled 'MATANZAS WAY'), 22 (bottom center), 23 (right side, appearing twice), and 24 (top right, shaded gray). A large building labeled 'MONTGOMERY HIGH SCHOOL' is located in area 23. Roads shown include 'HOMAN DRIVE' (top and bottom), 'PATTO COURT' (top left), 'ROCK CREEK DRIVE' (center left), 'STATE ROUTE 12' (left edge), and 'HOEN AVENUE' (bottom). Water features include 'SPRING CREEK' (top center), 'MATANZAS CREEK' (bottom right), and 'MATANZAS CREEK' (bottom center). A north arrow points towards the top right. The text 'NOT TO SCALE' is at the bottom.

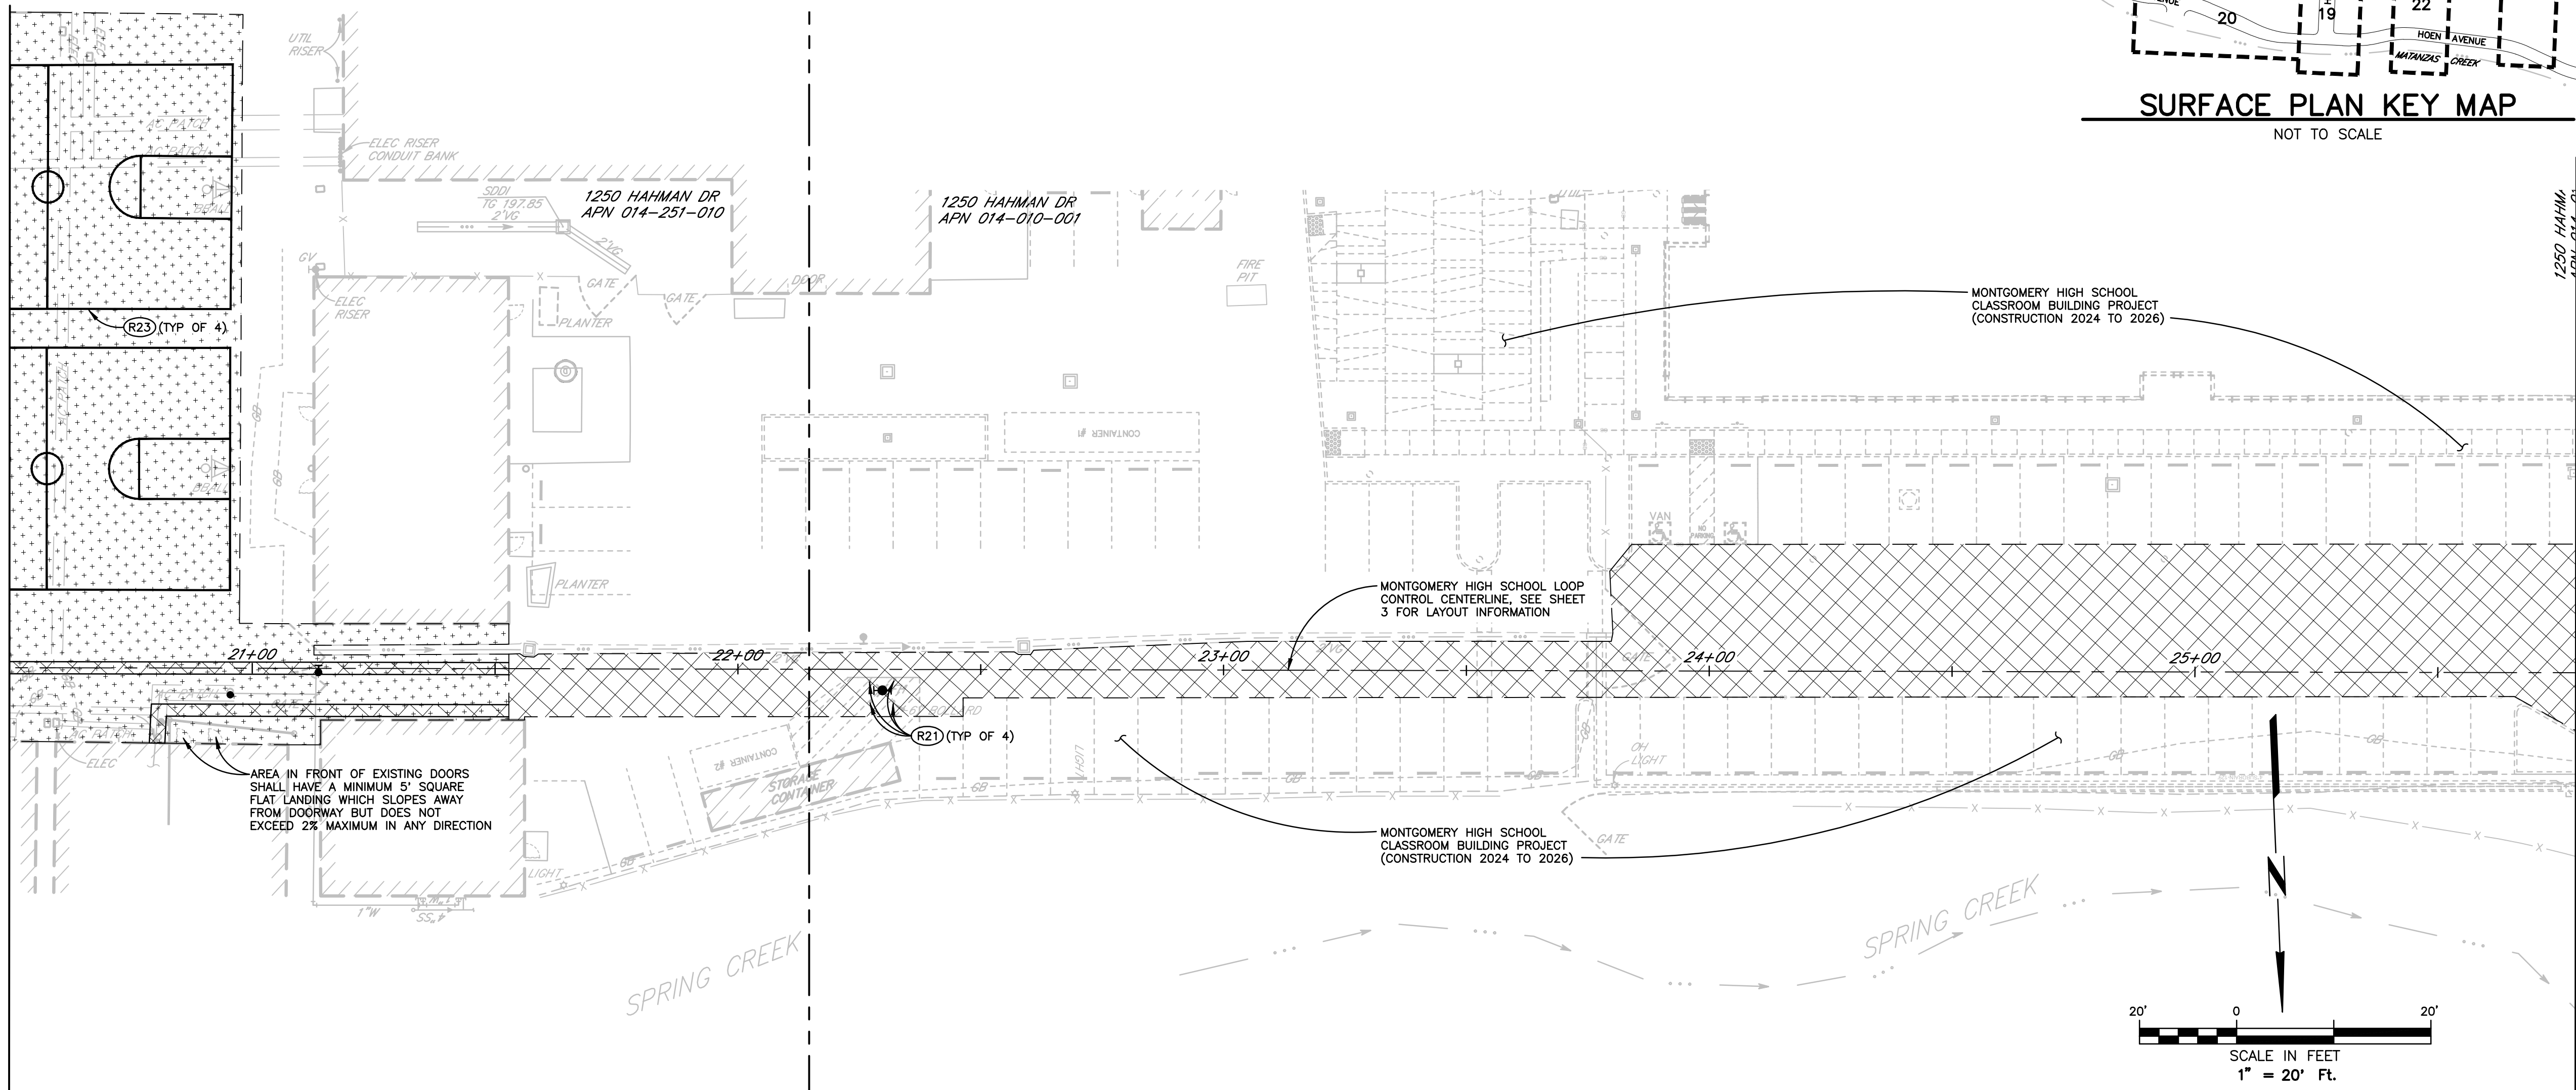

MATCHLINE 25+78.35 - SEE SHEET 19

**ROCK CREEK DRIVE & MATANZAS WAY
WATER, SEWER & STORM DRAIN IMPROVEMENTS**

**MONTGOMERY HIGH SCHOOL
WATER MAIN LOOP
SURFACING PLAN**

CHK BY:	BB
DATE:	JULY 2025
DWN BY:	PIT
SCALE:	AS SHOWN
CONTRACT NO. C02290	
SHEET 24 OF 37	
FILE NO. 2024-0019	


C 2.08



City of
Santa Rosa
Brelje & Race
CONSULTING ENGINEERS
475 Aviation Blvd., Suite 120 Santa Rosa, CA 95403
Phone: 707-576-1322 • www.brce.com



C 3.01

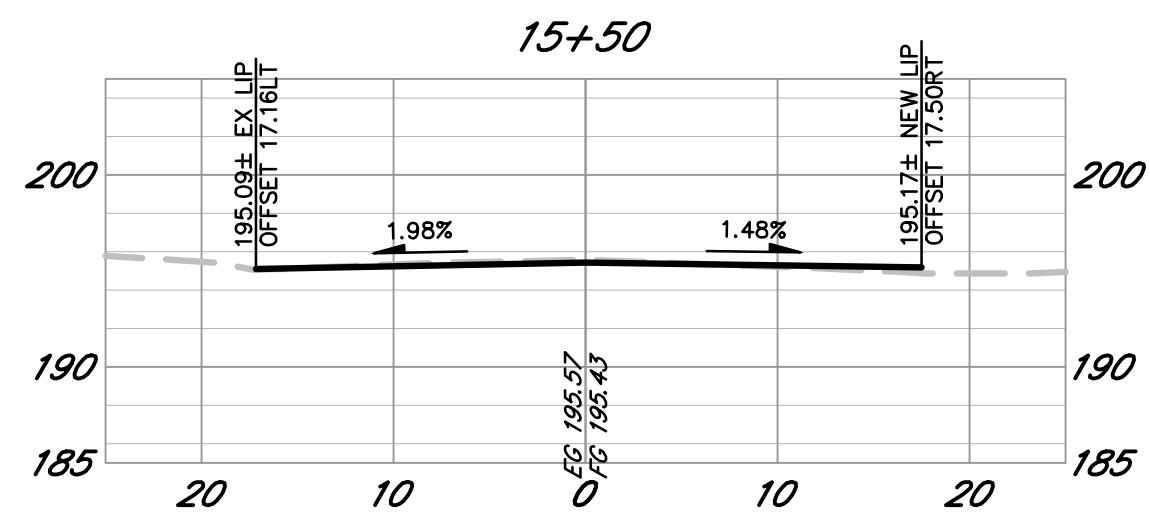

SECTIONS

SCALE: HORIZ. 1" = 20'
VERT. 1" = 20'







City of
Santa Rosa
Brelje & Race
CONSULTING ENGINEERS
475 Aviation Blvd. • Suite 120 Santa Rosa, CA 95403
Phone: 707-576-1322 www.brce.com





[illegible]

ROCK CREEK DRIVE & MATANZAS WAY WATER, SEWER & STORM DRAIN IMPROVEMENTS		HAHMAN DRIVE CROSS SECTIONS
CHK BY:	BB	
DATE:	JULY 2025	
DWN BY:	PIT	
SCALE:	AS SHOWN	
CONTRACT NO. C02290		
SHEET	26 OF 37	
FILE NO.	2024-0019	


C 3.02

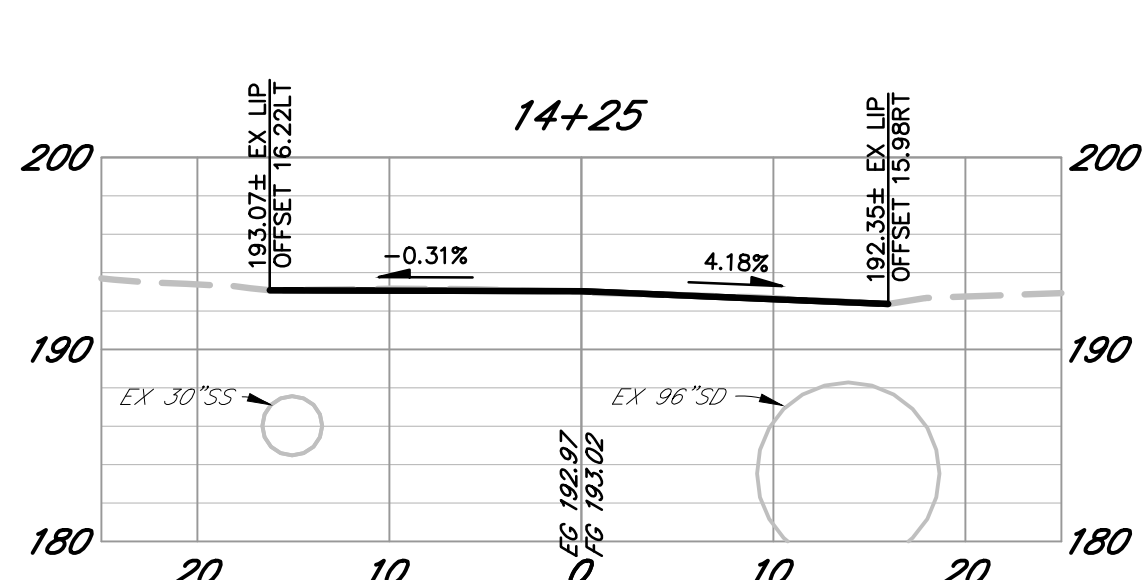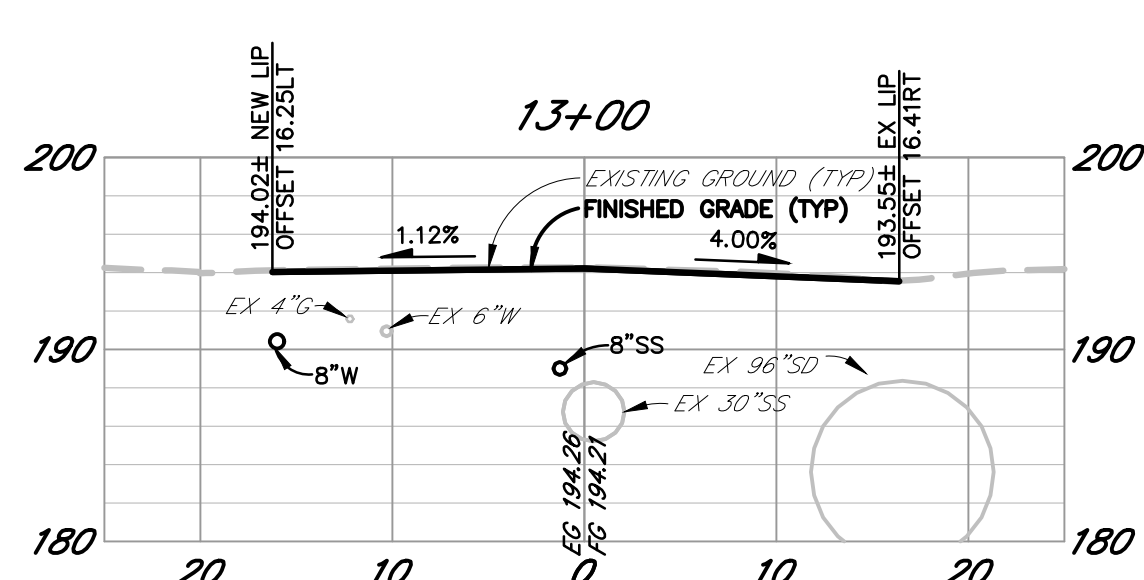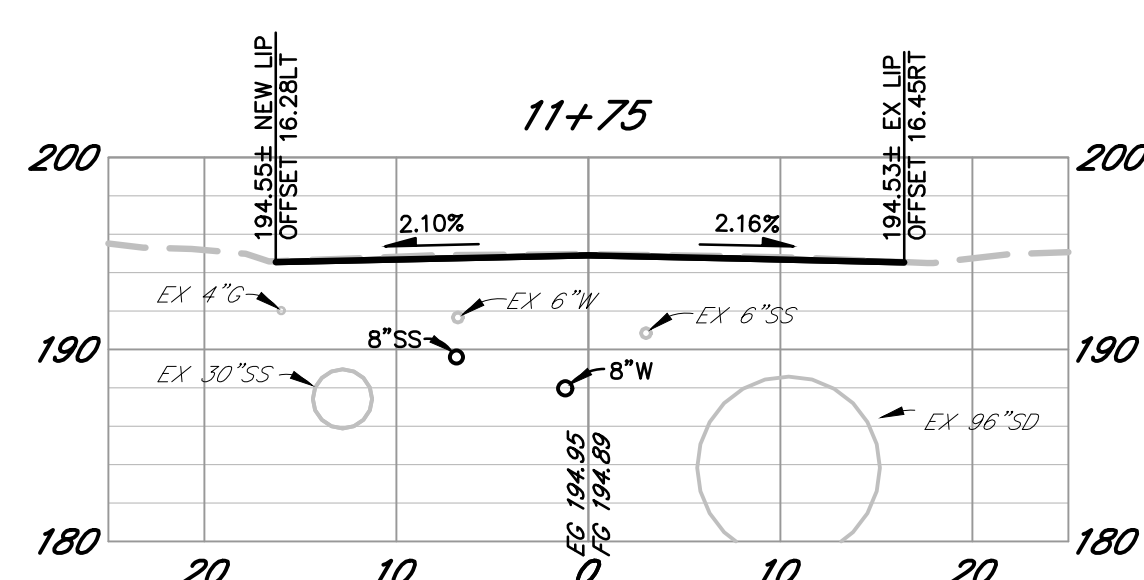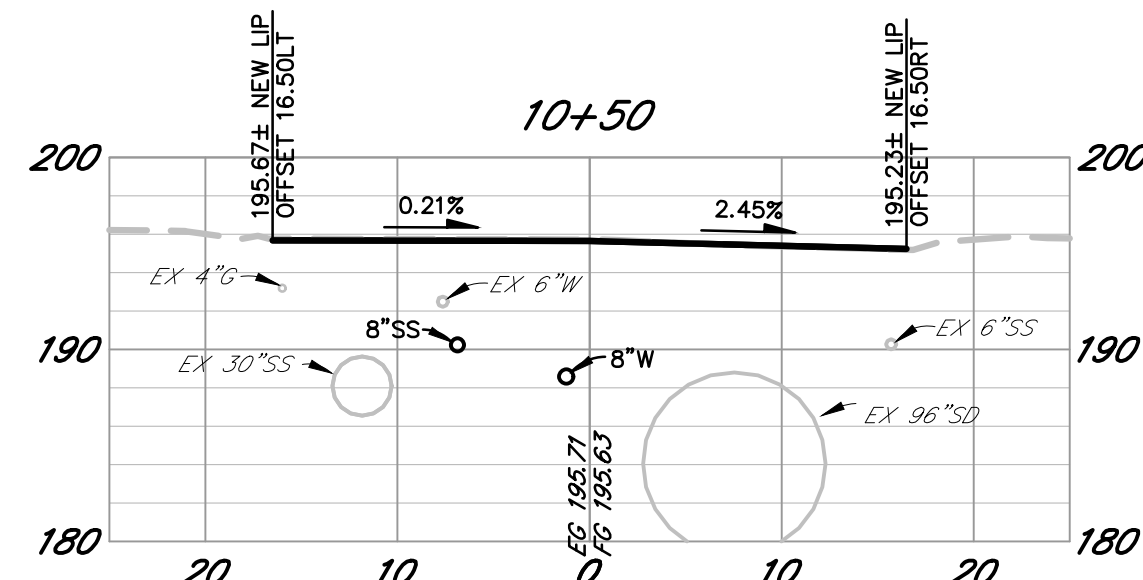


C 3.03

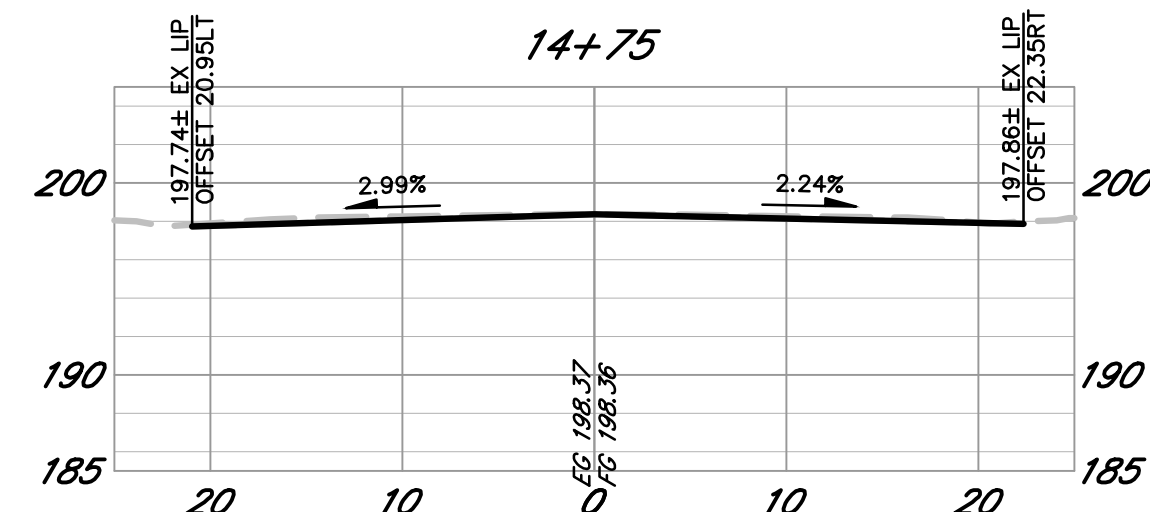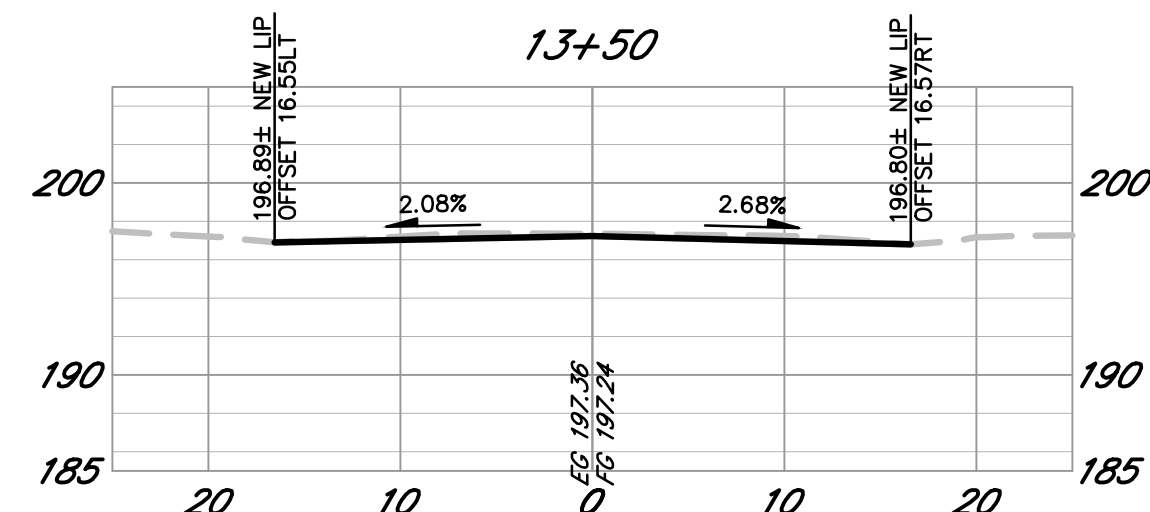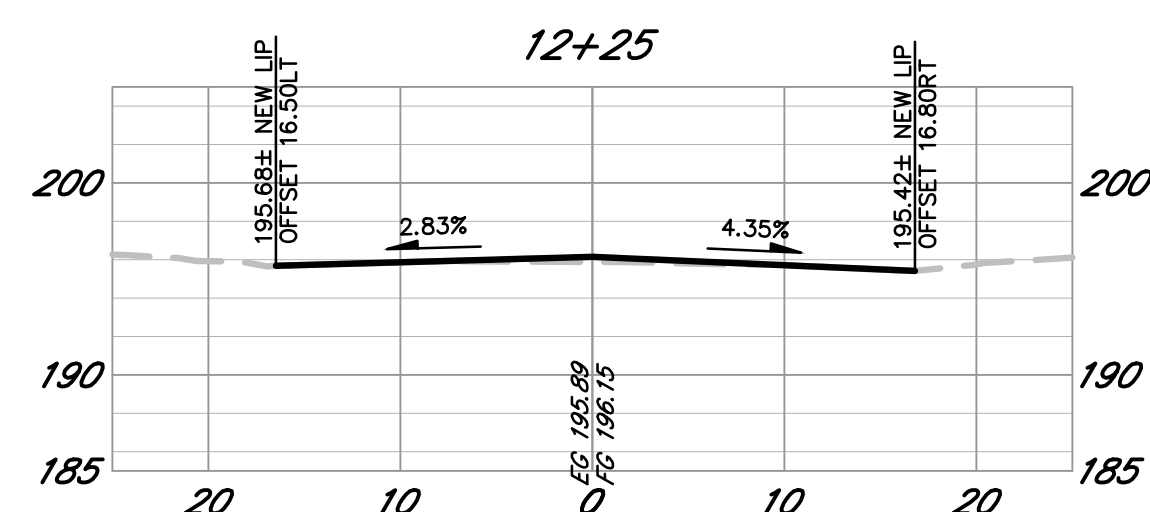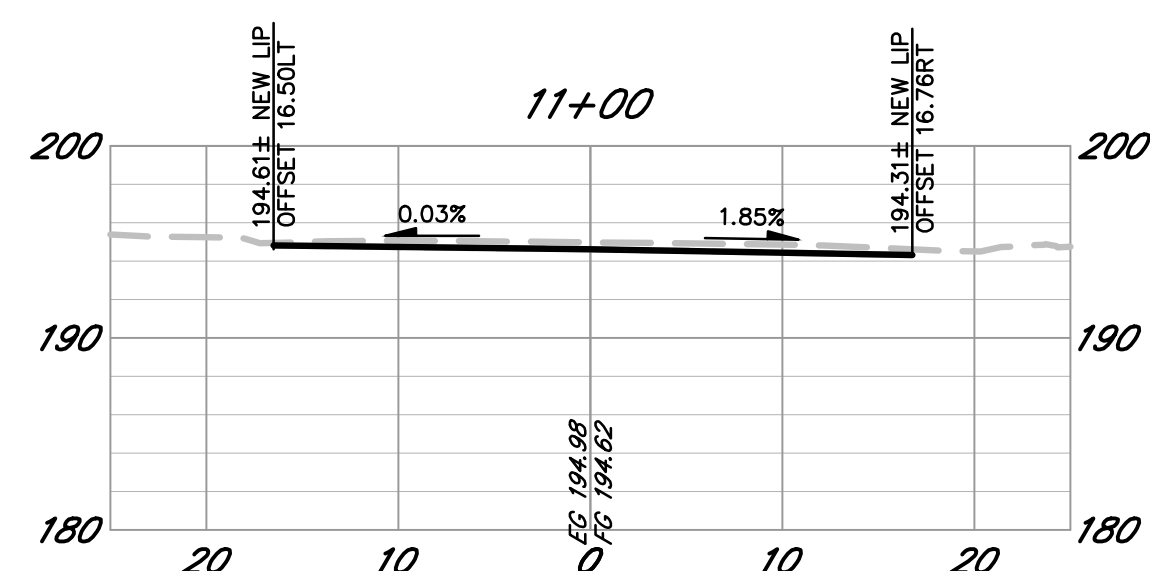

C 3.04

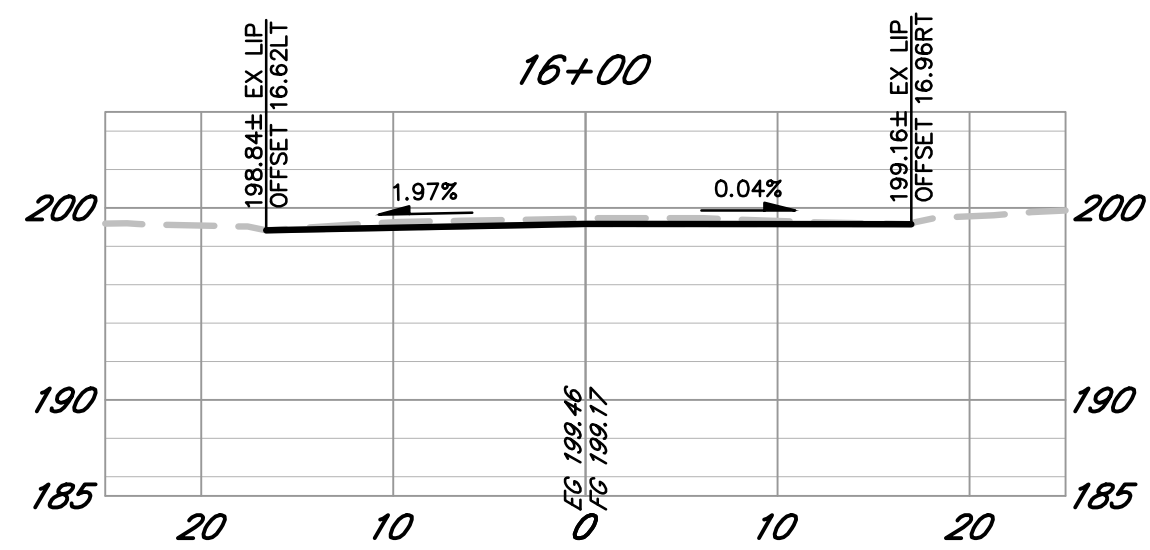


SCALE: HORIZ. 1" = 20'
VERT. 1" = 20'

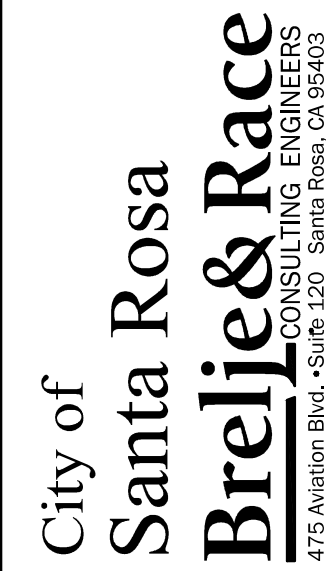[illegible]

ROCK CREEK DRIVE & MATANZAS WAY WATER, SEWER & STORM DRAIN IMPROVEMENTS	MATANZAS WAY CROSS SECTIONS	
CHK BY:	BB	
DATE:	JULY 2025	
DWN BY:	PIT	
SCALE:	AS SHOWN	
CONTRACT NO.	C02290	
SHEET	29	OF 37
FILE NO.	2024-0019	

C 3.05

MATCHLINE — SEE ABOVE RIGHT

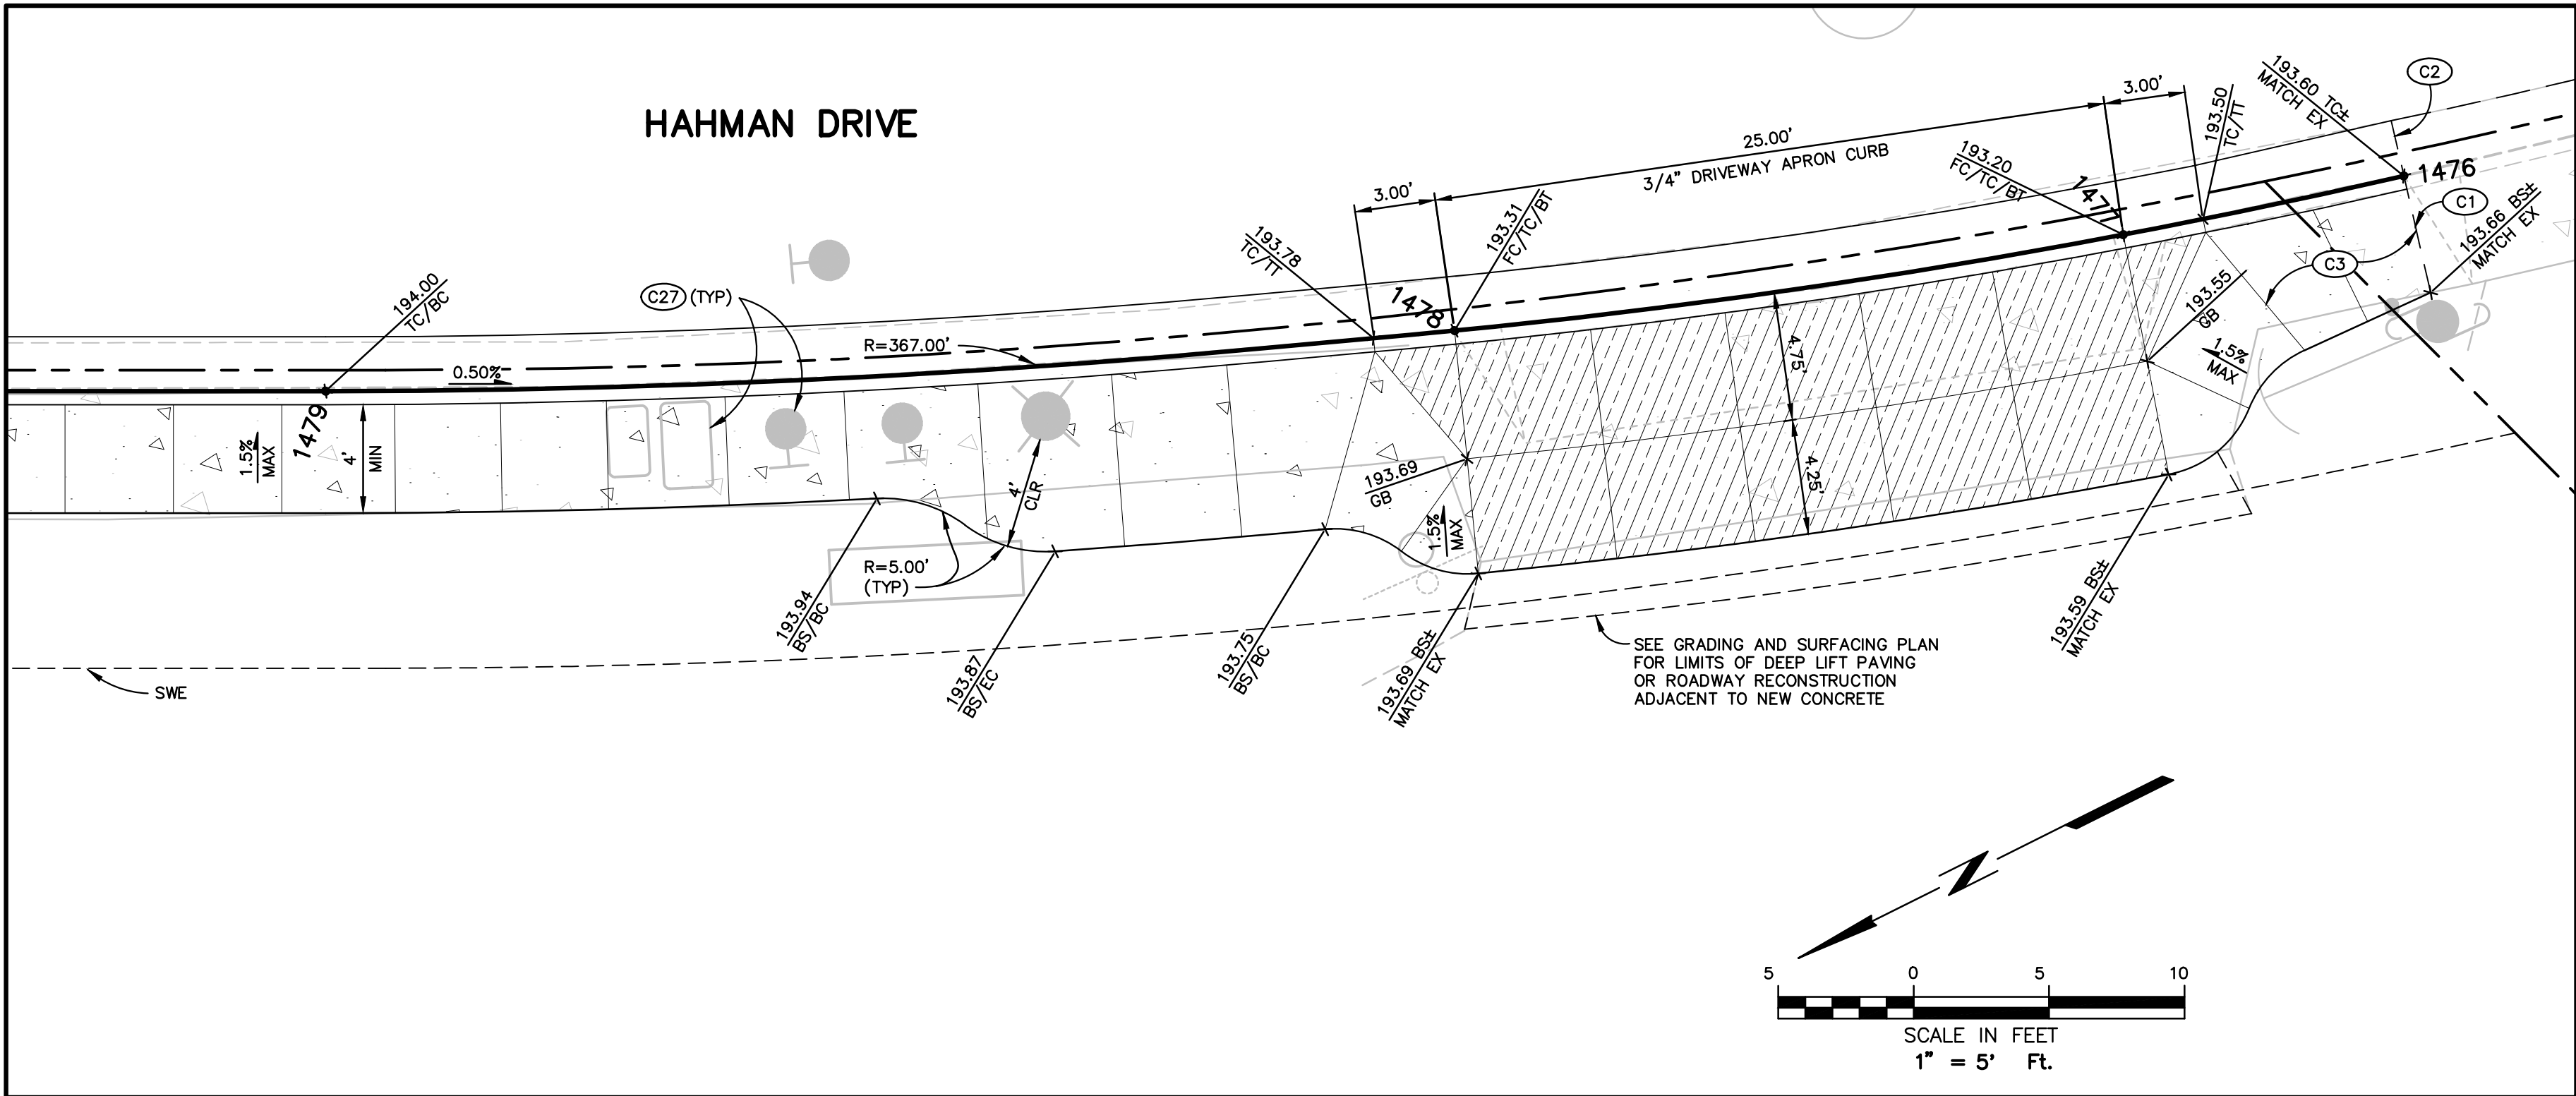


PATIO COURT/HAHMAN DRIVE CURB RAMP

SCALE: 1"=5'

A
18

MATCHLINE — SEE BELOW LEFT

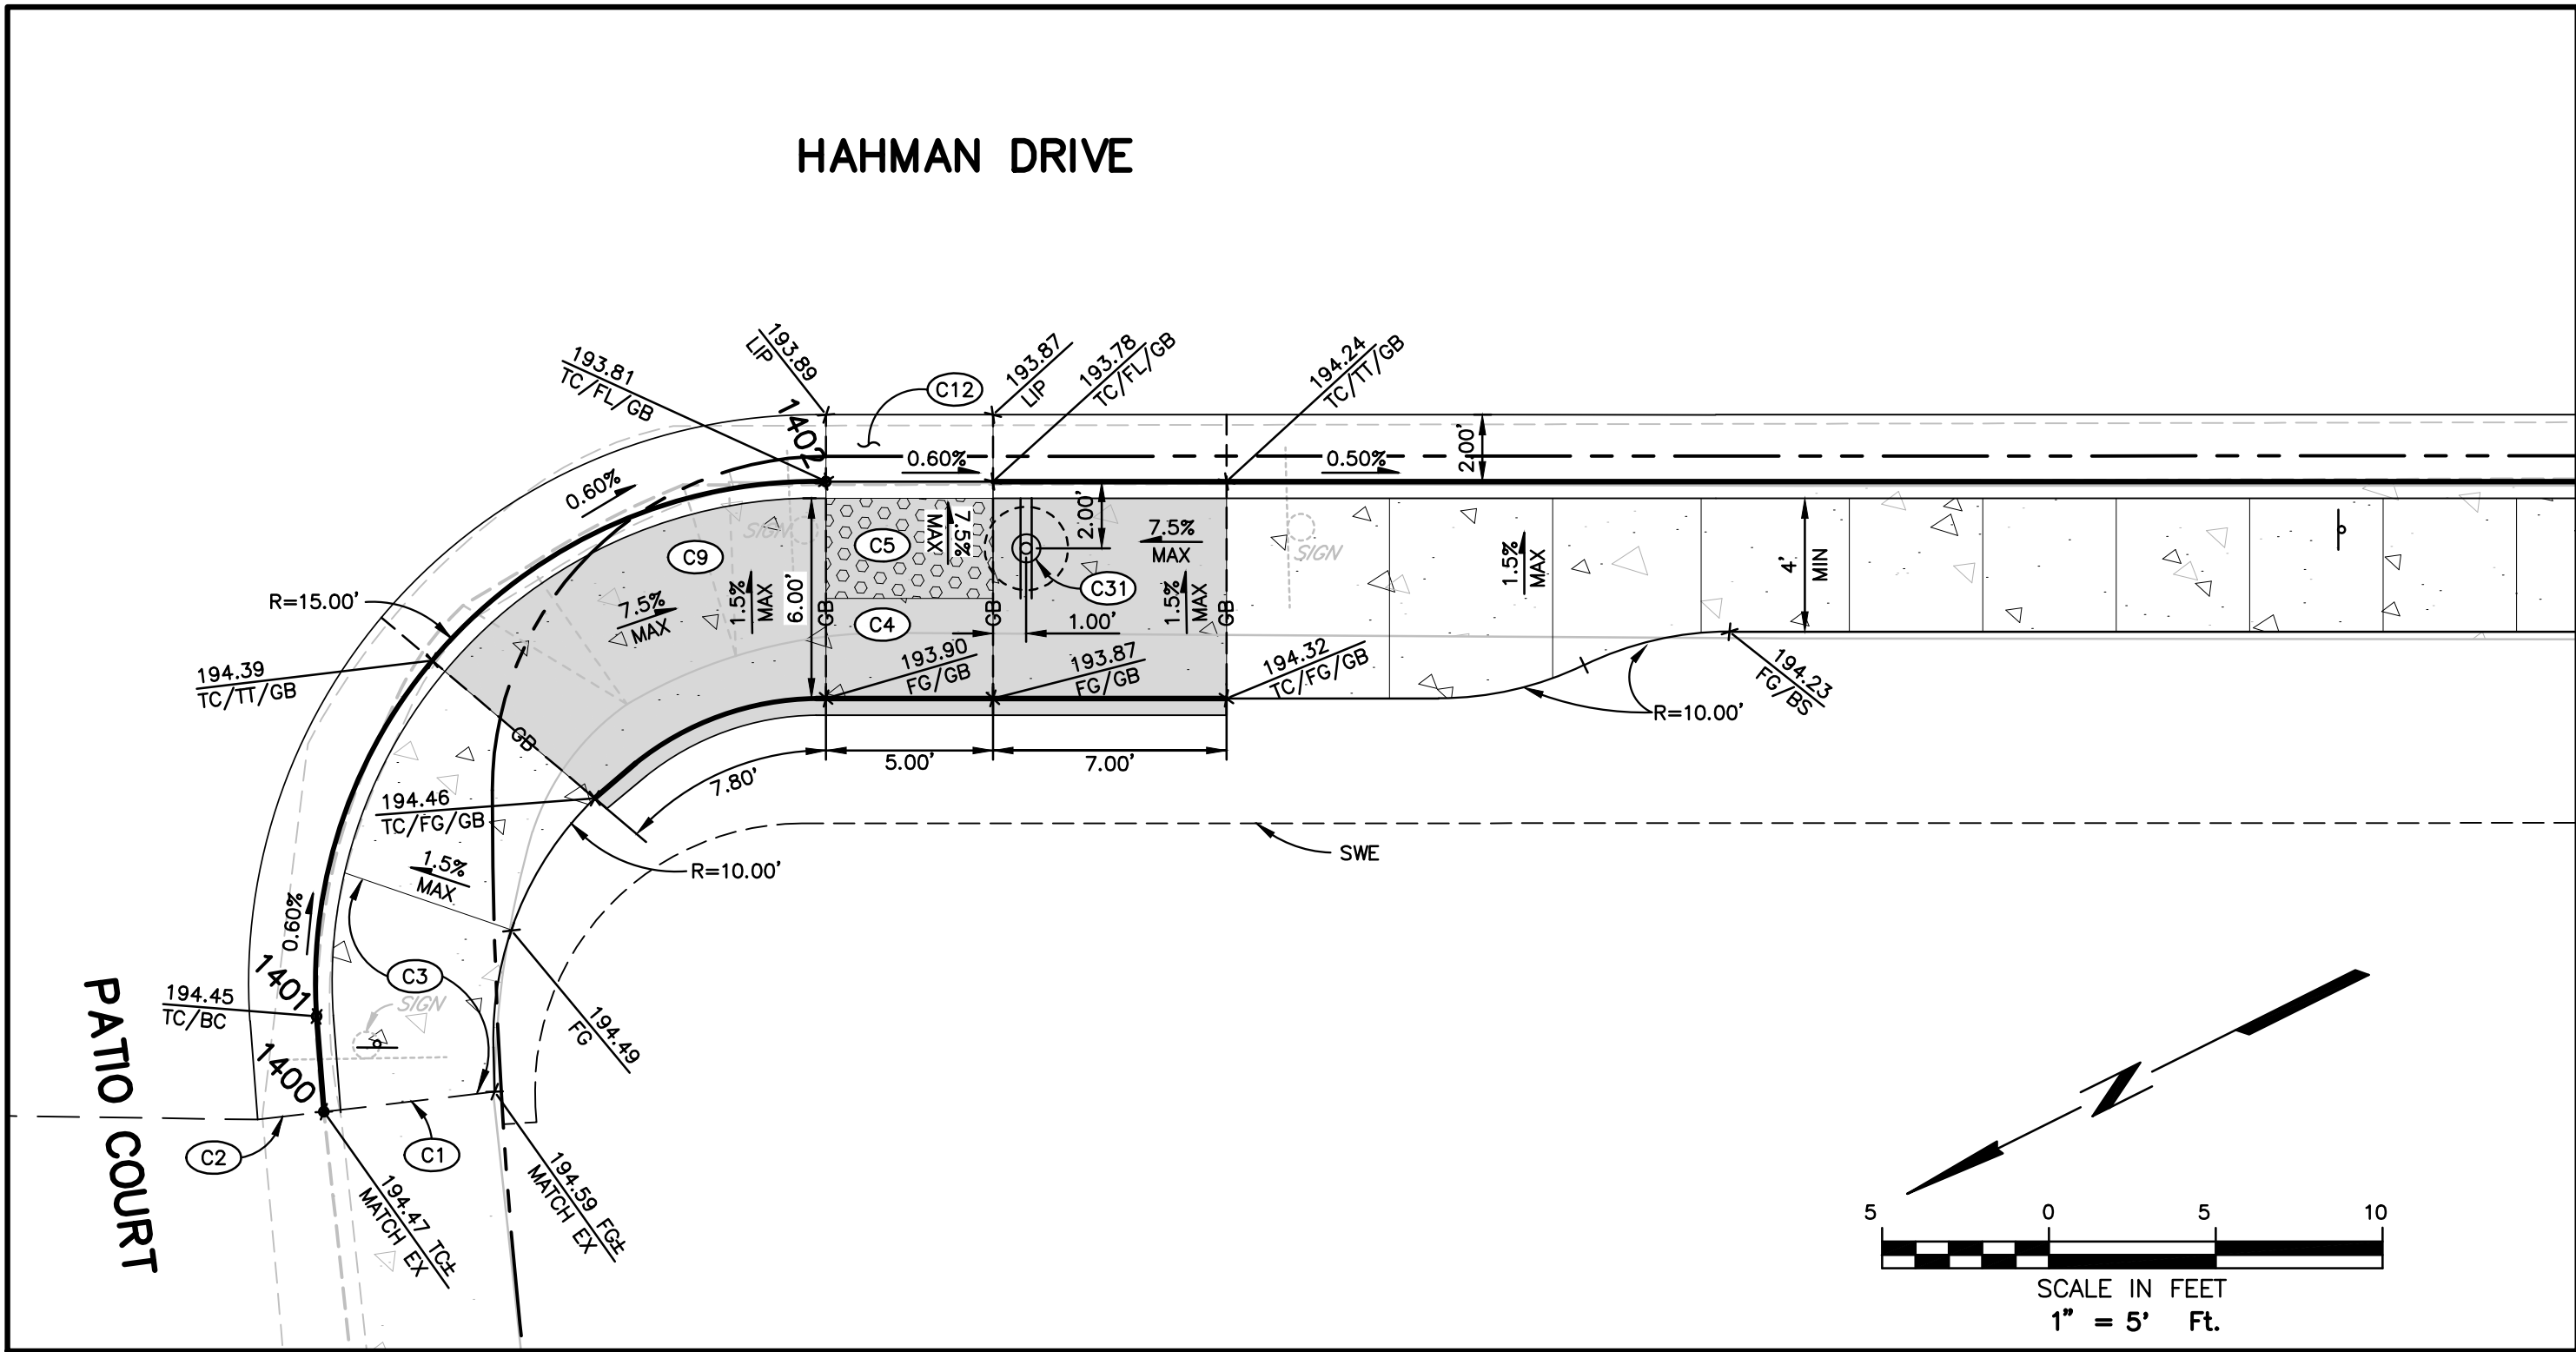

CONSTRUCTION NOTES

(ONLY NOTES RELEVANT TO THIS SHEET ARE SHOWN)

- C1 SAWCUT AND CONFORM TO EXISTING.
- C2 REMOVE AND REPLACE CURB AND GUTTER PER CITY STD 241. MATCH EXISTING GRADES AT SAWCUT LOCATIONS AND PROVIDE CONTINUOUS SLOPE IN DIRECTION OF DRAINAGE.
- C3 REMOVE AND REPLACE 5" MINIMUM OF EXISTING SIDEWALK TO NEAREST SCORE MARK PER CITY STD 237. MATCH EXISTING GRADES AND TRANSITION FROM 1.5% MAX FINISHED GRADE CROSS SLOPE (UNLESS SHOWN OTHERWISE) TO MATCH SAWCUT CONFORM LOCATIONS.
- C4 RAMP LANDING DRIVE TURNING AREA — MAX CROSS SLOPE <2.0% IN ANY DIRECTION OR AS INDICATED. CONFORM TO EXISTING ADJACENT RAMP BOTTOM OR ENTRY ELEVATIONS WHERE THEY OCCUR.
- C5 INSTALL EMBEDDED DETECTABLE WARNING SURFACE. WARNING SURFACE PANELS SHALL EXTEND A MINIMUM OF 36" BEHIND THE BACK OF THE CURB AND BE ORIENTED IN THE DIRECTION OF TRAVEL.
- C9 INSTALL 'CASE C' CURB RAMP PER CALTRANS STD PLAN RSP A88A.
- C12 GUTTER COUNTER SLOPE IMMEDIATELY ADJACENT TO CURB RAMP SHALL NOT BE STEEPER THAN 5% MAX. INSTALL MINIMUM 3' LONG GUTTER SLOPE TRANSITION ON EACH SIDE OF CURB RAMP.
- C27 ADJUST EXISTING UTILITY STRUCTURE TO GRADE.
- C31 SEE NOTE R9 AND R40 ON SURFACING PLAN SHEETS 18 AND 19 FOR POLE, FOUNDATION AND SIGN DETAILS. POSITION POLE PER PLAN DIMENSIONS AND CONFIRM 4' CLEAR SIDEWALK WITH IS PROVIDED BETWEEN POLE AND BACK OF SIDEWALK.

SHEET NOTE


SEE GRADING AND SURFACING PLANS ON SHEETS 18 THRU 24 FOR STRIPING, PAVEMENT RESURFACING, AND REHABILITATION WORK BEYOND THE LIP OF GUTTER OR EDGE OF CONCRETE.

CURB RAMP LEGEND

	SIDEWALK
	DETECTABLE WARNING SURFACE
	CURB RAMP
	COBBLE NON-WALKABLE SURFACE
	VALLEY GUTTER
	6" PCC DRIVEWAY AND ADJACENT SIDEWALK
	6" PRIVATE DRIVEWAY

LAYOUT COORDINATE TABLE

NO	NORTHING	EASTING	TYPE
1400	1923571.274	6365420.408	FC CONFORM
1401	1923570.193	6365423.061	FC/BC
1402	1923549.377	6365430.592	RAMP AT FC/EC
1476	1923419.672	6365374.789	FC/CONFORM
1477	1923429.905	6365377.469	FC/BT
1478	1923453.571	6365385.316	FC/BT
1479	1923491.852	6365401.910	FC/BC

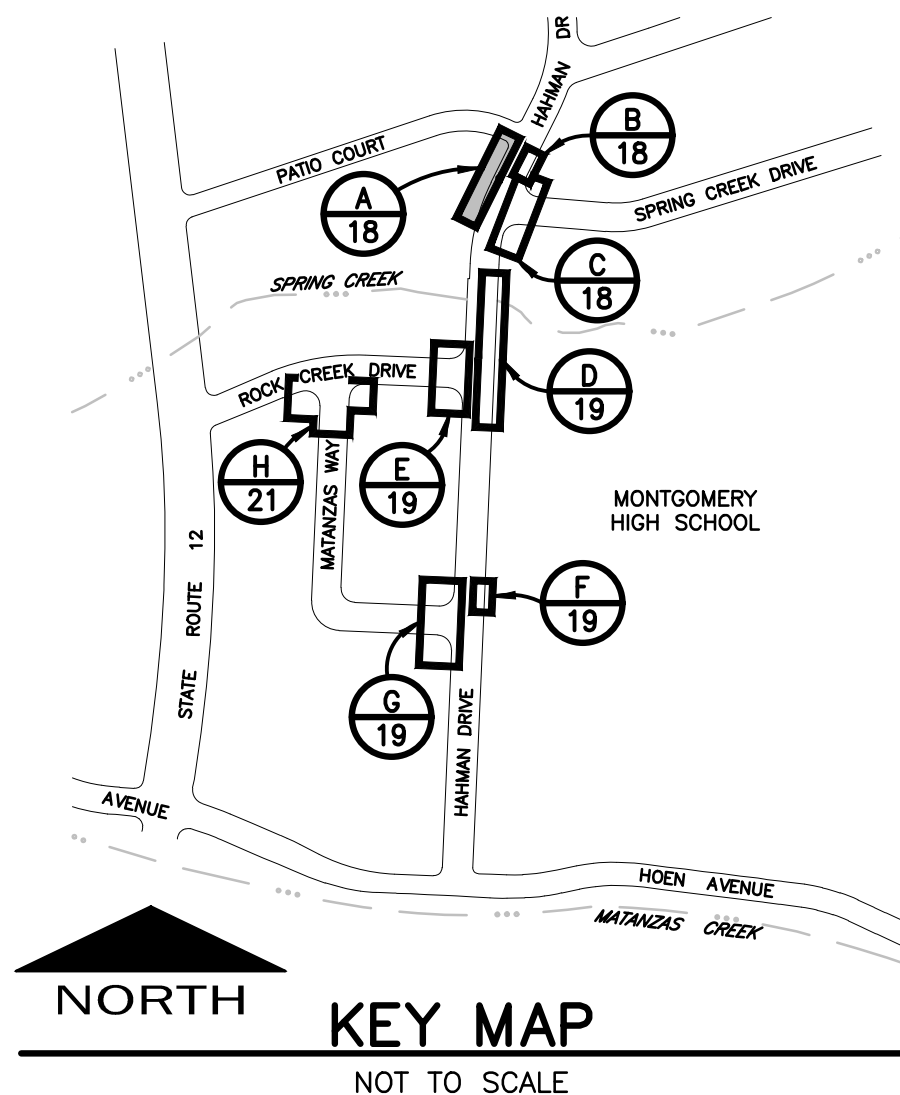

ROCK CREEK DRIVE & MATANZAS WAY
WATER, SEWER & STORM DRAIN IMPROVEMENTS

CURB RAMP
DETAILS 1

CHK BY:	BB
DATE:	JULY 2025
DWN BY:	PIT
SCALE:	AS SHOWN
CONTRACT NO.	C02290
SHEET	30 OF 37
FILE NO.	2024-0019

C 4.01


REGISTERED PROFESSIONAL ENGINEER
BENJAMIN L. RACE
No. 79218
Exp. 3-31-28
CIVIL
STATE OF CALIFORNIA

City of
Santa Rosa

Brelje & Race


ENGINEERS
475 Aviation Blvd., Suite 1100 Santa Rosa, CA 95403
Phone: 707-576-1322 www.brelje.com

MATCHLINE - SEE ABOVE RIGHT

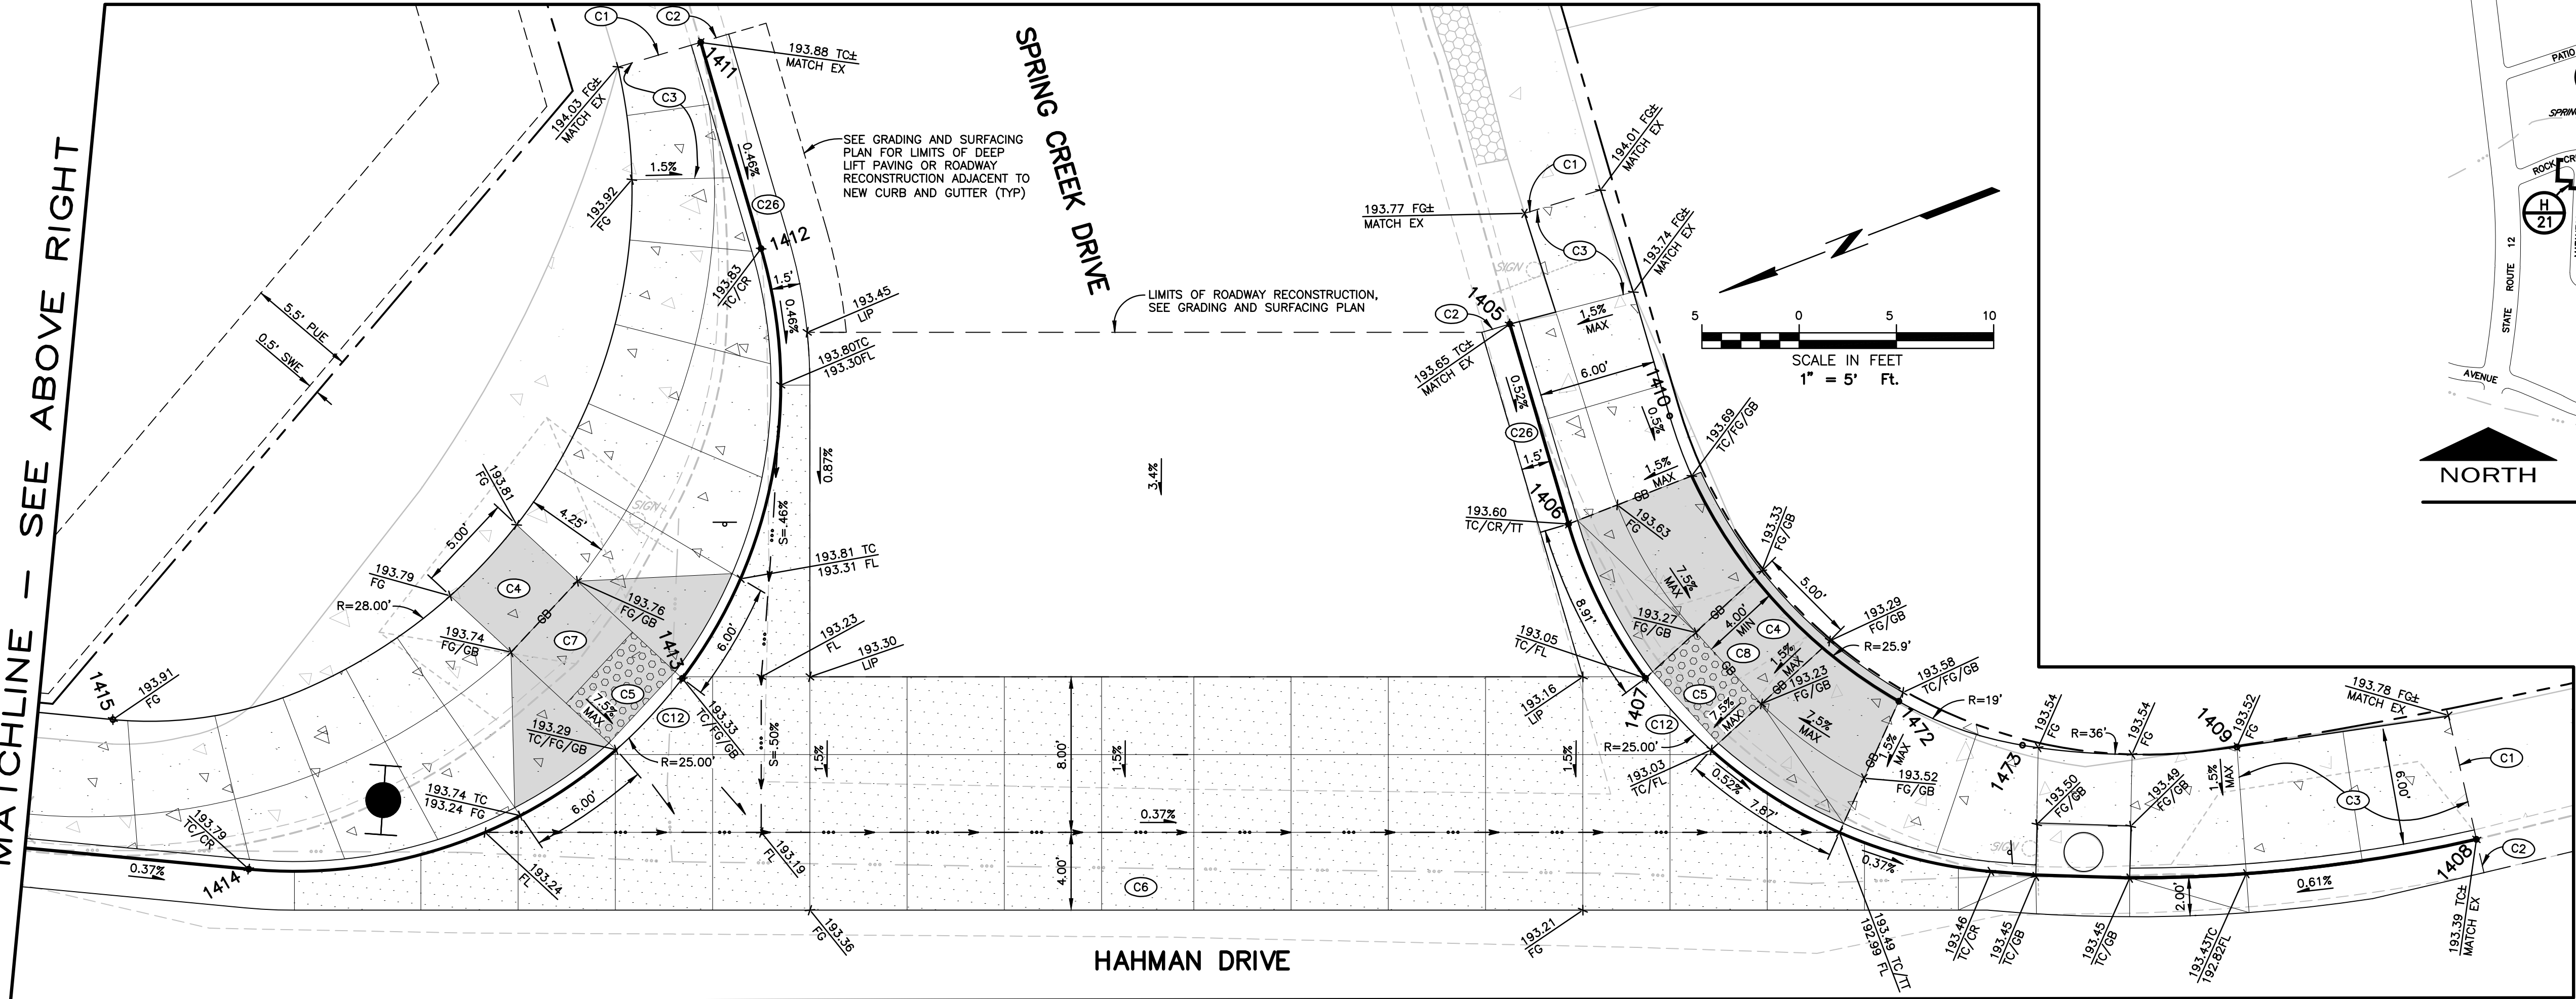

SPRING CREEK/HAHMAN DRIVE CURB RAMPS (B 18)

SCALE: 1"=5'

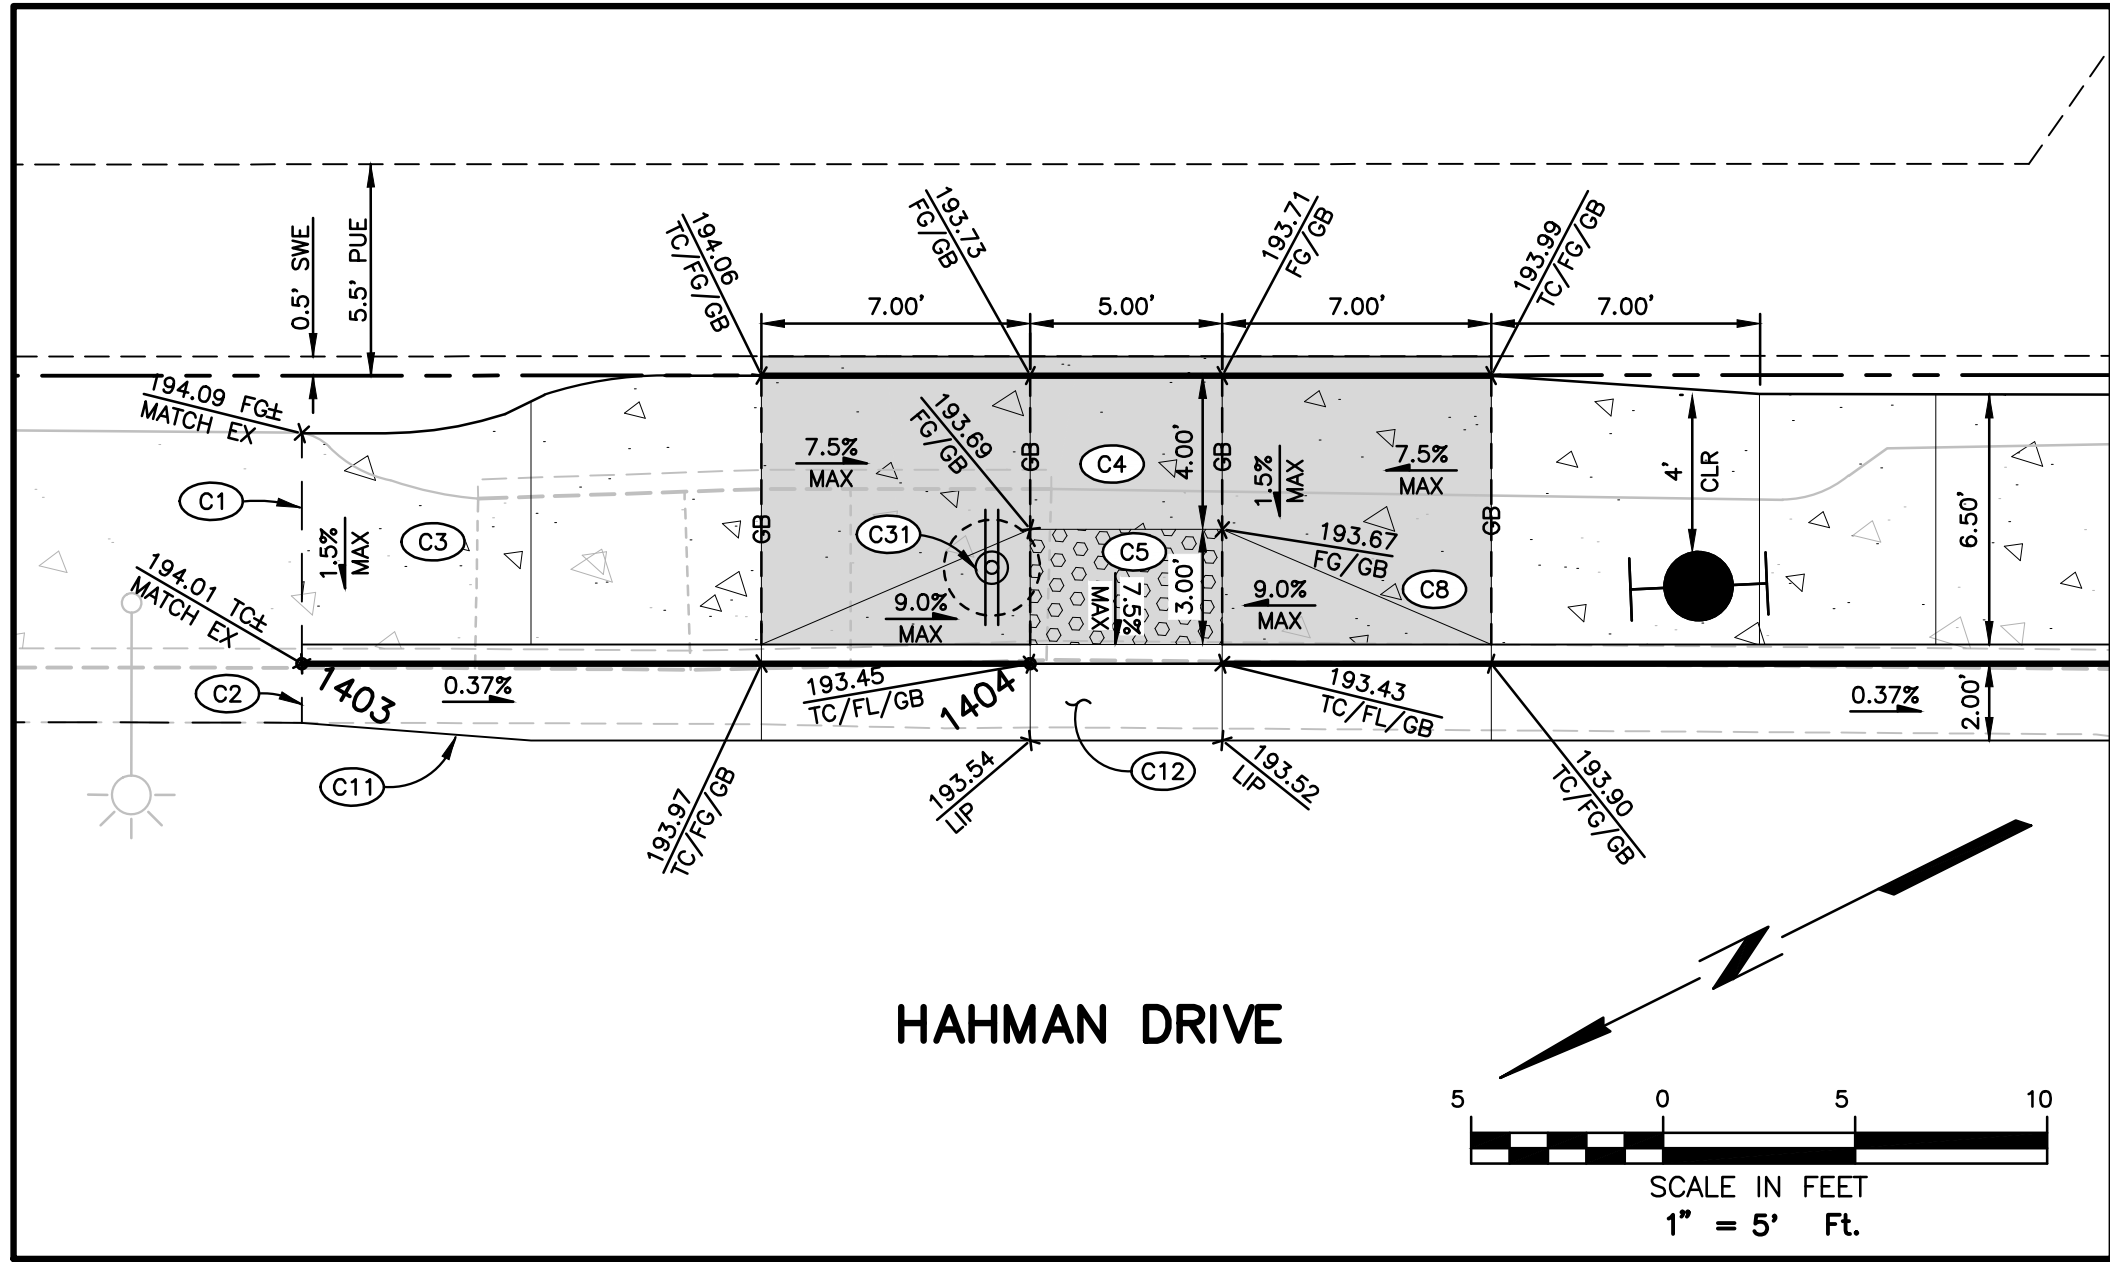

PATIO COURT/HAHMAN DRIVE MIDBLOCK CURB RAMP (B 18)

SCALE: 1"=5'

MATCHLINE - SEE BELOW LEFT

SHEET NOTE

SEE GRADING AND SURFACING PLANS ON SHEETS 18 THRU 24 FOR STRIPING, PAVEMENT RESURFACING, AND REHABILITATION WORK BEYOND THE LIP OF GUTTER OR EDGE OF CONCRETE.

CURB RAMP LEGEND

	SIDEWALK
	DETECTABLE WARNING SURFACE
	CURB RAMP
	COBBLE NON-WALKABLE SURFACE
	VALLEY GUTTER
	6" PCC DRIVEWAY AND ADJACENT SIDEWALK
	6" PRIVATE DRIVEWAY


LAYOUT COORDINATE TABLE

NO	NORTHING	EASTING	TYPE
1403	1923546.612	6365478.659	FC CONFORM
1404	1923529.632	6365470.193	RAMP AT FC
1405	1923423.504	6365455.283	FC CONFORM
1406	1923424.395	6365444.607	FC/BC/CR
1407	1923423.553	6365435.781	RAMP AT FC
1408	1923386.678	6365412.673	FC CONFORM
1409	1923396.452	6365421.535	BSW/BC
1410	1923417.538	6365447.921	BSW/BC
1411	1923457.103	6365483.776	FC CONFORM
1412	1923458.021	6365472.767	FC/BC/CR
1413	1923469.761	6365453.597	RAMP AT FC
1414	1923494.090	6365452.471	FC/BC/CR
1415	1923497.837	6365462.161	BSW/BC
1472	1923411.828	6365429.987	BSW/PCC
1473	1923406.707	6365425.594	BSW/PCC

CONSTRUCTION NOTES

(ONLY NOTES RELEVANT TO THIS SHEET ARE SHOWN)

- (C1) SAWCUT AND CONFORM TO EXISTING.
- (C2) REMOVE AND REPLACE CURB AND GUTTER PER CITY STD 241. MATCH EXISTING GRADES AT SAWCUT LOCATIONS AND PROVIDE CONTINUOUS SLOPE IN DIRECTION OF DRAINAGE.
- (C3) REMOVE AND REPLACE 5" MINIMUM OF EXISTING SIDEWALK TO NEAREST SCORE MARK PER CITY STD 237. MATCH EXISTING GRADES AND TRANSITION FROM 1.5% MAX FINISHED GRADE CROSS SLOPE (UNLESS SHOWN OTHERWISE) TO MATCH SAWCUT CONFORM LOCATIONS.
- (C4) RAMP LANDING DRIVE TURNING AREA - MAX CROSS SLOPE <2.0% IN ANY DIRECTION OR AS INDICATED. CONFORM TO EXISTING ADJACENT RAMP BOTTOM OR ENTRY ELEVATIONS WHERE THEY OCCUR.
- (C5) INSTALL EMBEDDED DETECTABLE WARNING SURFACE. WARNING SURFACE PANELS SHALL EXTEND A MINIMUM OF 36" BEHIND THE BACK OF THE CURB AND BE ORIENTED IN THE DIRECTION OF TRAVEL.
- (C6) REMOVE AND REPLACE EXISTING CONCRETE VALLEY GUTTER SIMILAR TO CITY STD 243.
- (C7) INSTALL CASE "A" CURB RAMP PER CALTRANS STANDARD PLAN RSP A88A.
- (C8) INSTALL "CASE B" CURB RAMP PER CALTRANS STD PLAN RSP A88A.
- (C11) INSTALL MINIMUM 6" LONG GUTTER WIDTH TRANSITION FROM EXISTING TO CITY STD 241.
- (C12) GUTTER COUNTER SLOPE IMMEDIATELY ADJACENT TO CURB RAMP SHALL NOT BE STEEPER THAN 5% MAX. INSTALL MINIMUM 3' LONG GUTTER SLOPE TRANSITION ON EACH SIDE OF CURB RAMP.
- (C26) INSTALL 18" CURB AND GUTTER PER DETAIL SHEET 35.
- (C31) SEE NOTE R9 AND R40 ON SURFACING PLAN SHEETS 18 AND 19 FOR POLE, FOUNDATION AND SIGN DETAILS. POSITION POLE PER PLAN DIMENSIONS AND CONFIRM 4' CLEAR SIDEWALK WITH IS PROVIDED BETWEEN POLE AND BACK OF SIDEWALK.

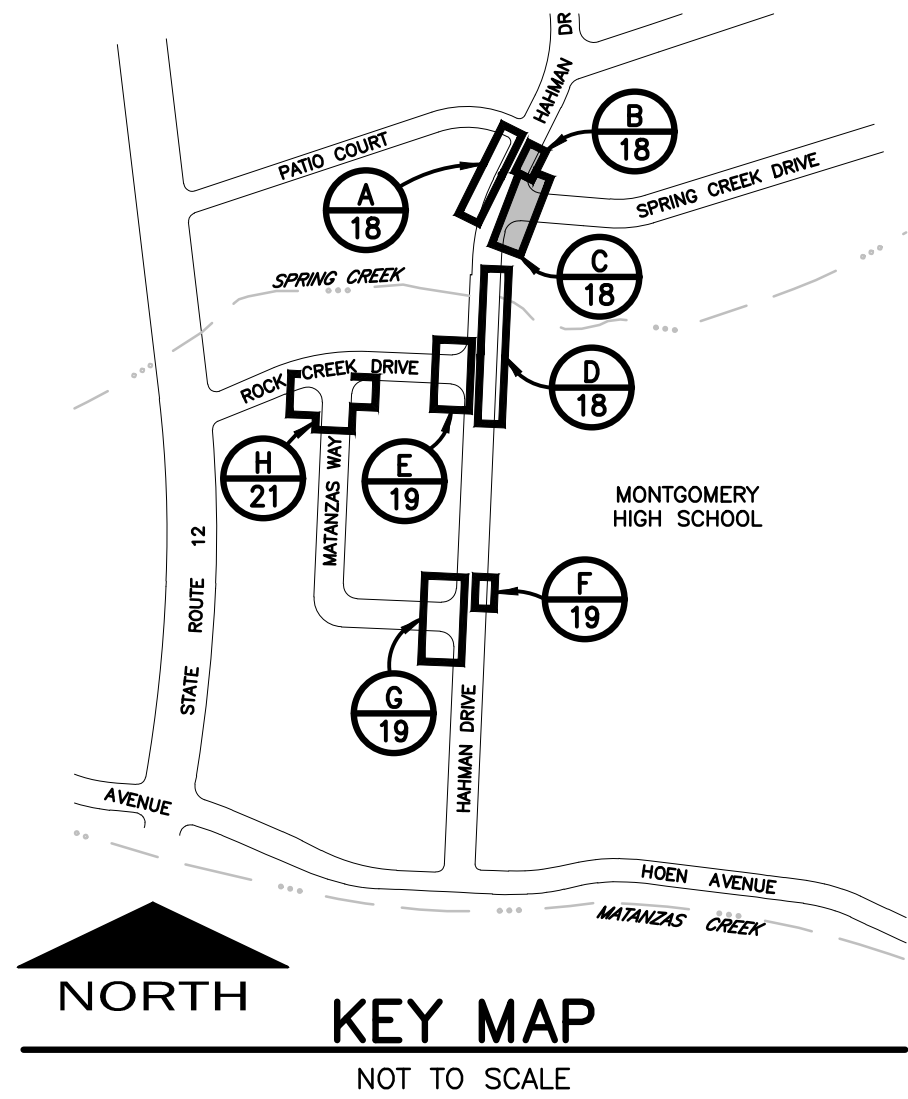


ROCK CREEK DRIVE & MATANZAS WAY
WATER, SEWER & STORM DRAIN IMPROVEMENTS



CURB RAMP
DETAILS 2


CHK BY:	BB
DATE:	JULY 2025
DWN BY:	PIT
SCALE:	AS SHOWN
CONTRACT NO.	C02290
SHEET	31 OF 37
FILE NO.	2024-0019


C 4.02

 

07-03-25

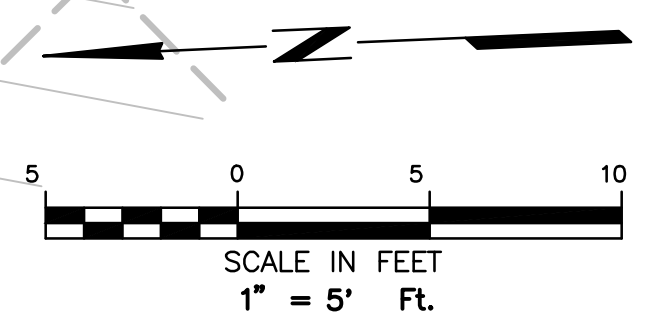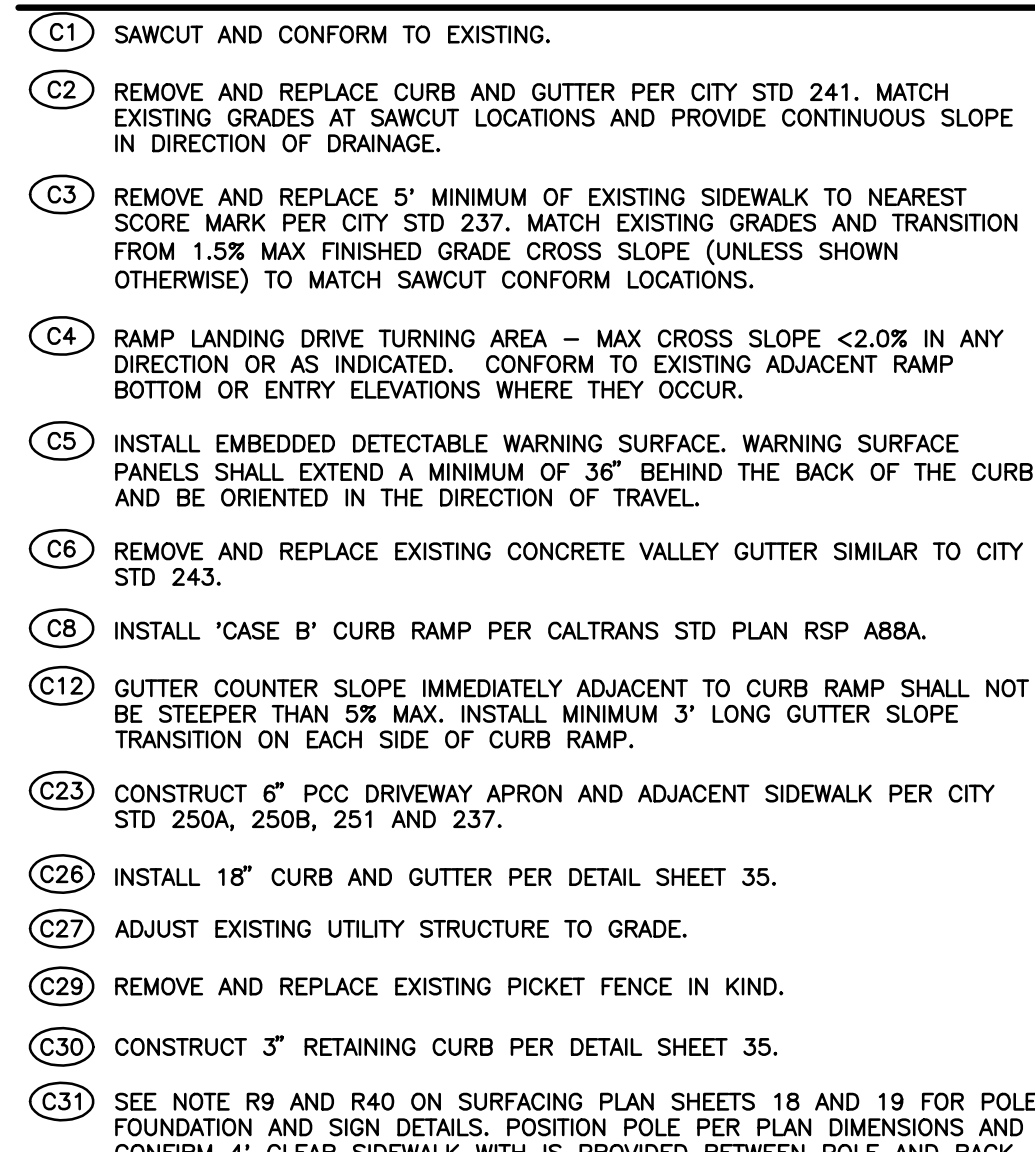

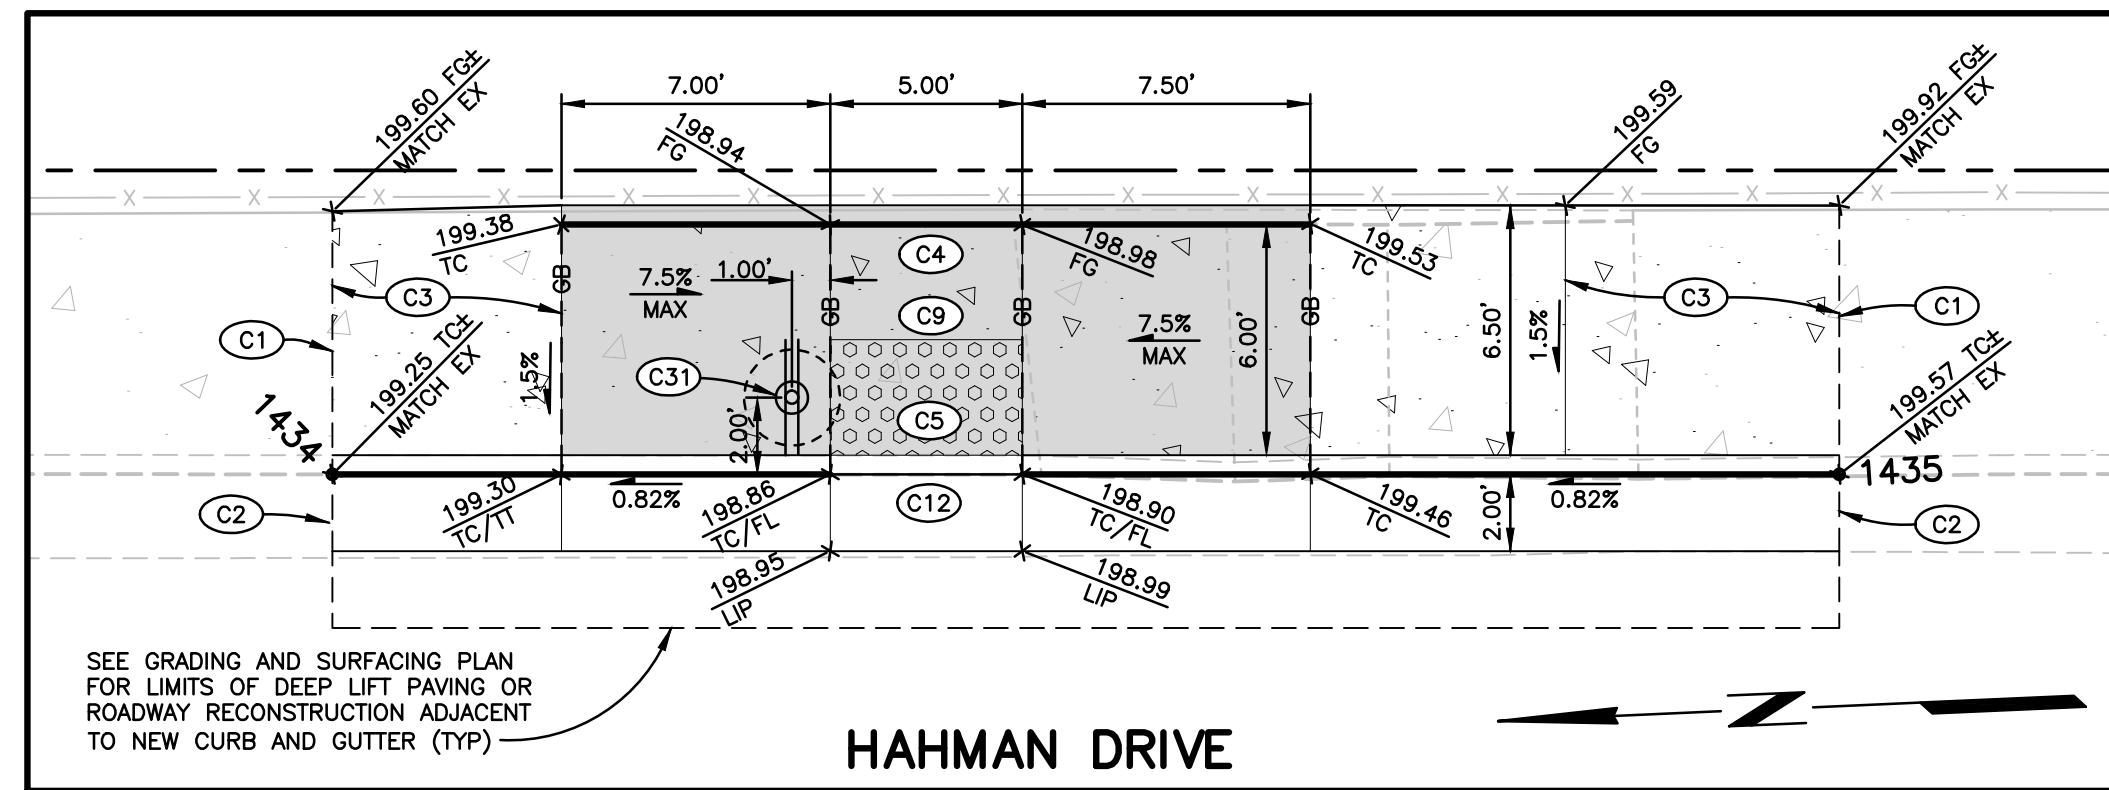

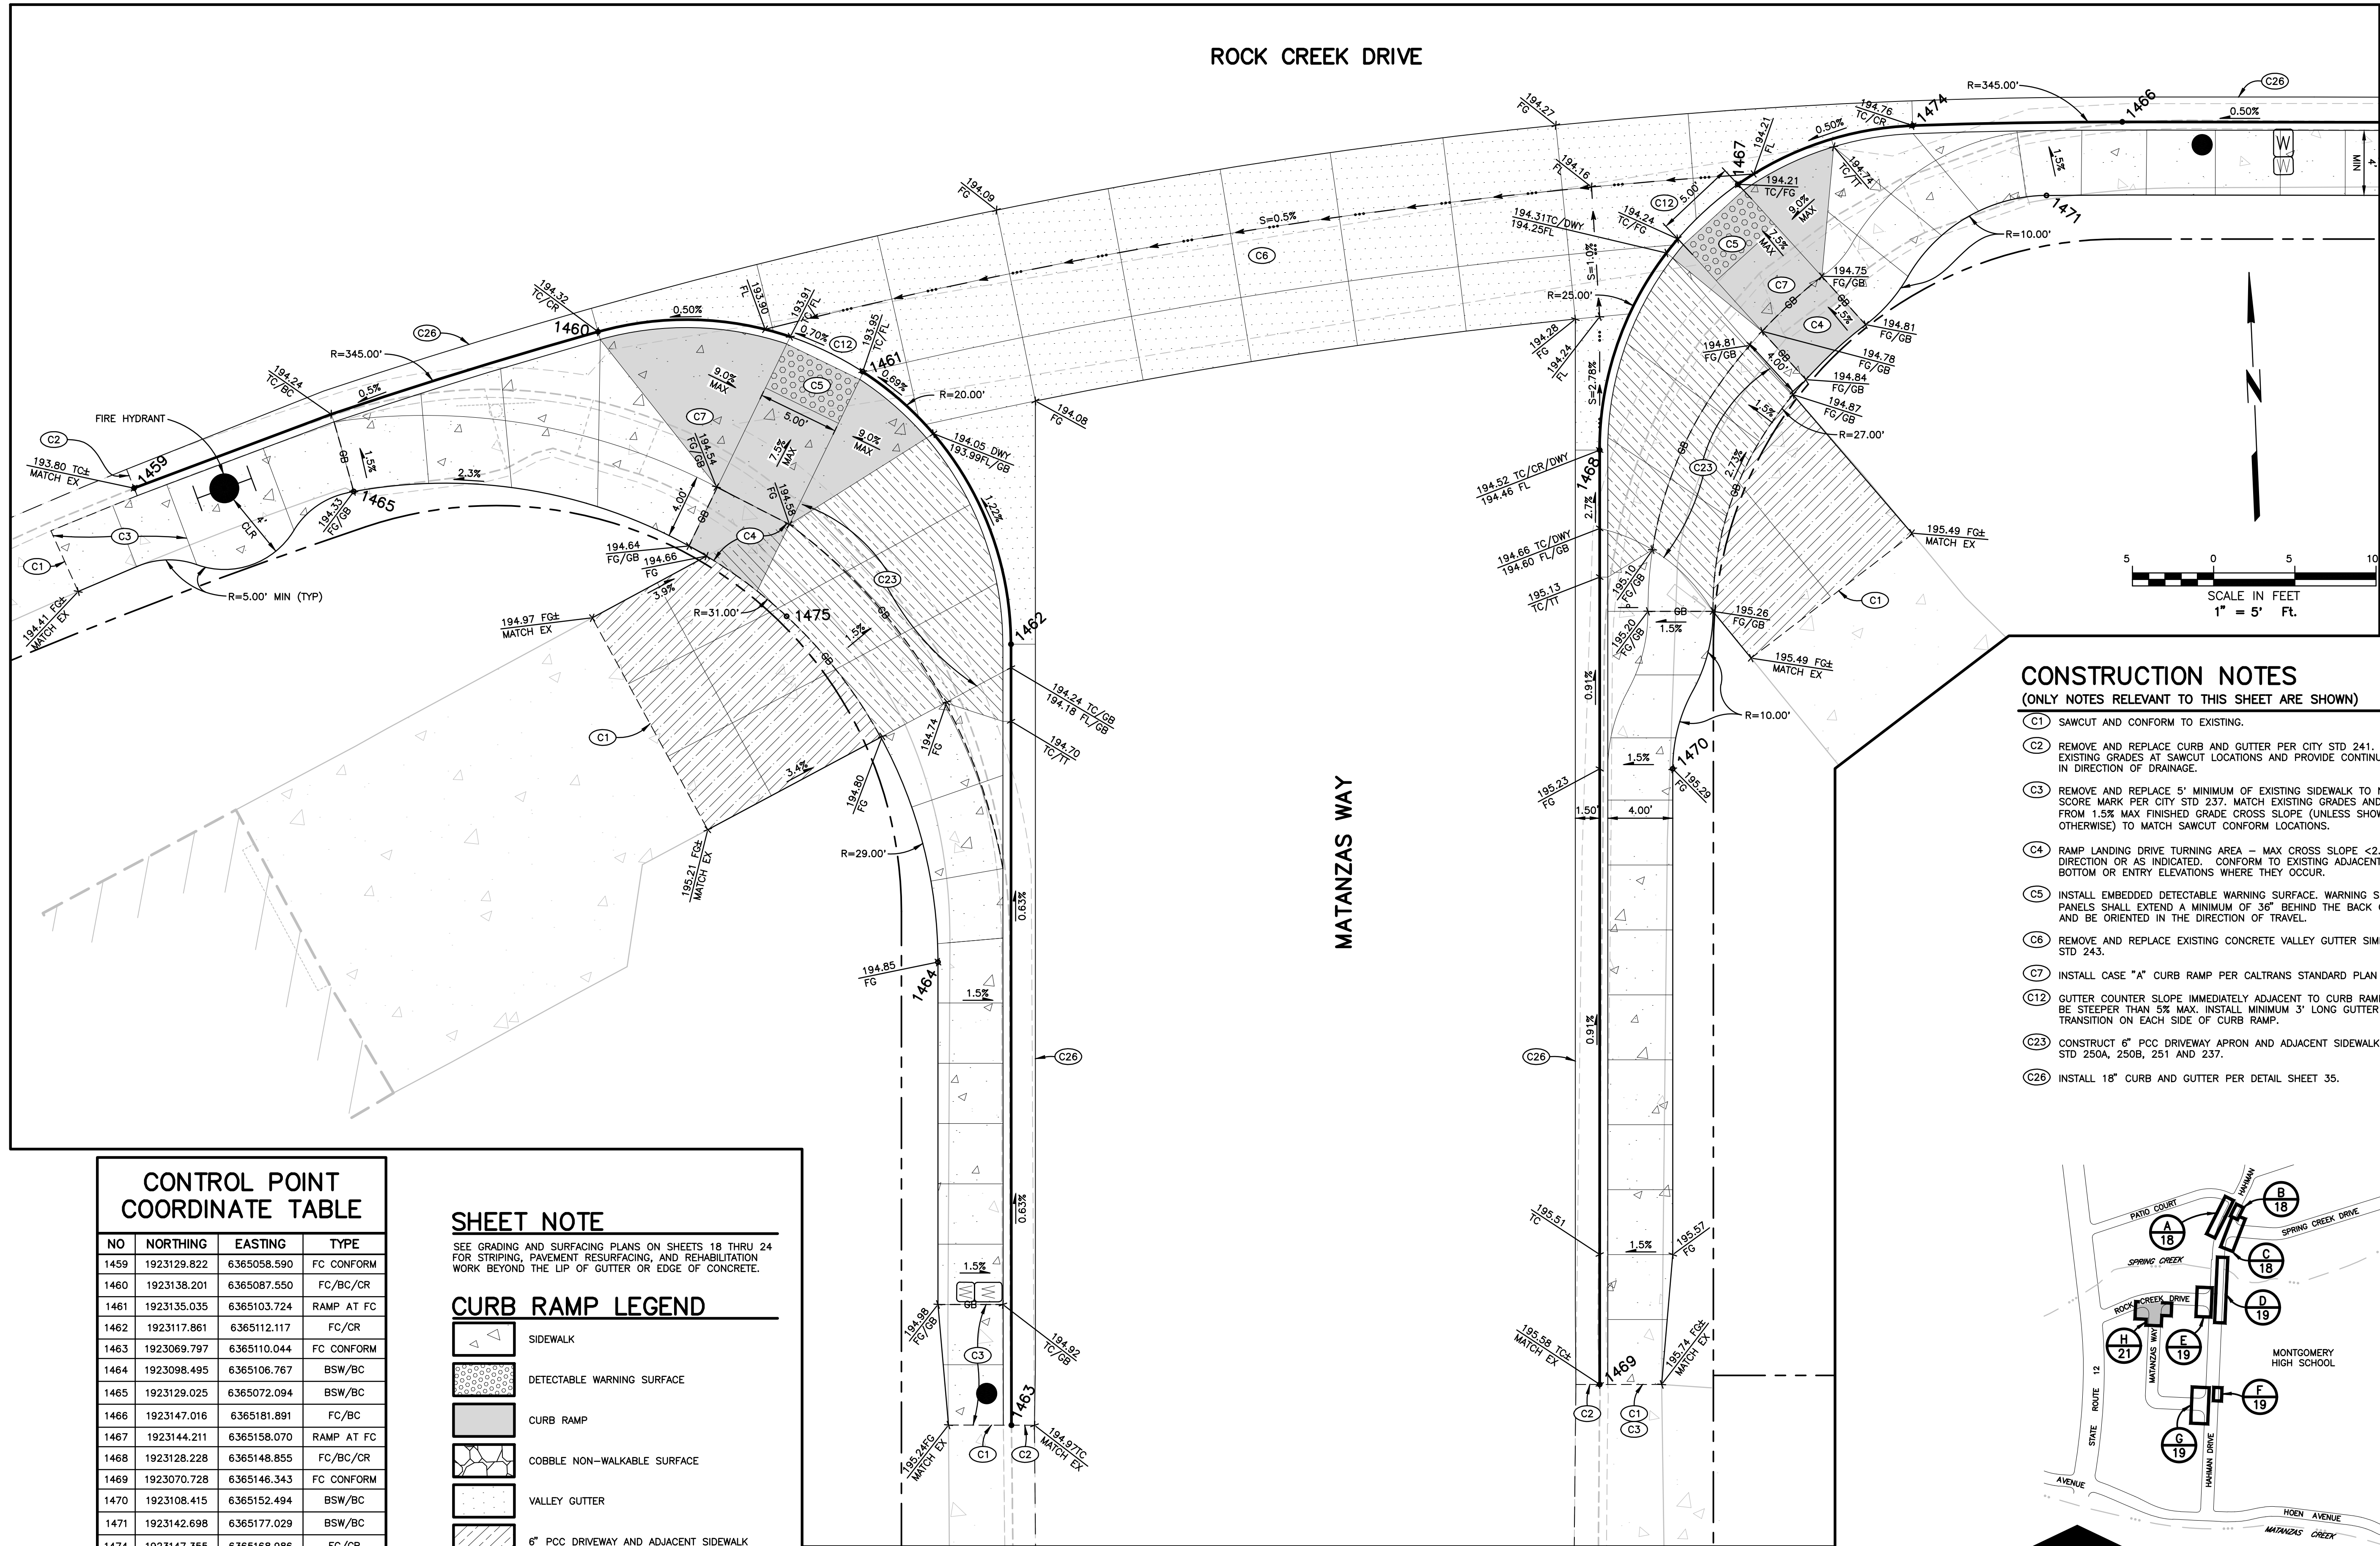CONTROL POINT
COORDINATE TABLE

NO	NORTHING	EASTING	TYPE
1459	1923129.822	6365058.590	FC CONFORM
1460	1923138.201	6365087.550	FC/BC/CR
1461	1923135.035	6365103.724	RAMP AT FC
1462	1923117.861	6365112.117	FC/CR
1463	1923069.797	6365110.044	FC CONFORM
1464	1923098.495	6365106.767	BSW/BC
1465	1923129.025	6365072.094	BSW/BC
1466	1923147.016	6365181.891	FC/BC
1467	1923144.211	6365158.070	RAMP AT FC
1468	1923128.228	6365148.855	FC/BC/CR
1469	1923070.728	6365146.343	FC CONFORM
1470	1923108.415	6365152.494	BSW/BC
1471	1923142.698	6365177.029	BSW/BC
1474	1923147.355	6365168.986	FC/CR
1475	1923120.182	6365098.385	BSW/PCC

SHEET NOTE

SEE GRADING AND SURFACING PLANS ON SHEETS 18 THRU 24 FOR STRIPING, PAVEMENT RESURFACING, AND REHABILITATION WORK BEYOND THE LIP OF GUTTER OR EDGE OF CONCRETE.


CURB RAMP LEGEND

	SIDEWALK
	DETECTABLE WARNING SURFACE
	CURB RAMP
	COBBLE NON-WALKABLE SURFACE
	VALLEY GUTTER
	6" PCC DRIVEWAY AND ADJACENT SIDEWALK
	6" PRIVATE DRIVEWAY

CONSTRUCTION NOTES

(ONLY NOTES RELEVANT TO THIS SHEET ARE SHOWN)

- (C1) SAWCUT AND CONFORM TO EXISTING.
- (C2) REMOVE AND REPLACE CURB AND GUTTER PER CITY STD 241. MATCH EXISTING GRADES AT SAWCUT LOCATIONS AND PROVIDE CONTINUOUS SLOPE IN DIRECTION OF DRAINAGE.
- (C3) REMOVE AND REPLACE 5' MINIMUM OF EXISTING SIDEWALK TO NEAREST SCORE MARK PER CITY STD 237. MATCH EXISTING GRADES AND TRANSITION FROM 1.5% MAX FINISHED GRADE CROSS SLOPE (UNLESS SHOWN OTHERWISE) TO MATCH SAWCUT CONFORM LOCATIONS.
- (C4) RAMP LANDING DRIVE TURNING AREA - MAX CROSS SLOPE <2.0% IN ANY DIRECTION OR AS INDICATED. CONFORM TO EXISTING ADJACENT RAMP BOTTOM OR ENTRY ELEVATIONS WHERE THEY OCCUR.
- (C5) INSTALL EMBEDDED DETECTABLE WARNING SURFACE. WARNING SURFACE PANELS SHALL EXTEND A MINIMUM OF 36" BEHIND THE BACK OF THE CURB AND BE ORIENTED IN THE DIRECTION OF TRAVEL.
- (C6) REMOVE AND REPLACE EXISTING CONCRETE VALLEY GUTTER SIMILAR TO CITY STD 243.
- (C7) INSTALL CASE "A" CURB RAMP PER CALTRANS STANDARD PLAN RSP A88A.
- (C12) GUTTER COUNTER SLOPE IMMEDIATELY ADJACENT TO CURB RAMP SHALL NOT BE STEEPER THAN 5% MAX. INSTALL MINIMUM 3' LONG GUTTER SLOPE TRANSITION ON EACH SIDE OF CURB RAMP.
- (C23) CONSTRUCT 6" PCC DRIVEWAY APRON AND ADJACENT SIDEWALK PER CITY STD 250A, 250B, 251 AND 237.
- (C26) INSTALL 18" CURB AND GUTTER PER DETAIL SHEET 35.

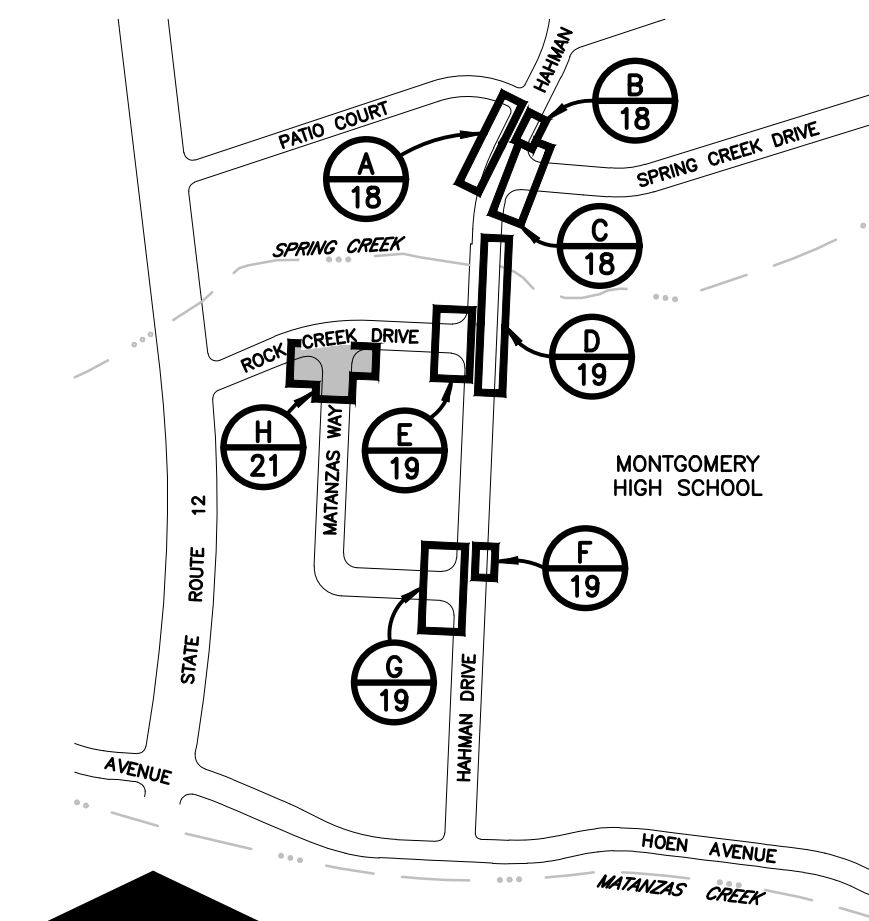

NORTH
KEY MAP
NOT TO SCALE

ROCK CREEK DRIVE/MATANZAS WAY CURB RAMPS

SCALE: 1"=5'

H
21

ROCK CREEK DRIVE

MATANZAS WAY

SEE SURFACING PLAN ON SHEET 21
FOR CONTINUATION OF CURB, GUTTER,
AND SIDEWALK REPLACEMENT



City of
Santa Rosa
Brelje & Race
CIVIL ENGINEERS
475 Aviation Blvd., Suite 1100, Santa Rosa, CA 95403
Phone: 707-576-1322 www.brelje.com



NO.	DATE	REVISION	BY

ROCK CREEK DRIVE & MATANZAS WAY
WATER, SEWER & STORM DRAIN IMPROVEMENTS

CURB RAMP
DETAILS 5

CHK BY: BB
DATE: JULY 2025
DWN BY: PIT
SCALE: AS SHOWN
CONTRACT NO.
C02290
SHEET 34 OF 37
FILE NO. 2024-0019

C 4.05



FIXED BOLLARD

NOT TO SCALE



UTILITY TRENCH BACKFILL IN ROADWAY RECONSTRUCTION AREA

NOT TO SCALE



NOT TO SCALE



NOT TO SCALE

NOTE

DEEP LIFT PAVING SHALL BE PLACED IN A MINIMUM OF 2 LIFTS WITH THE TOP LIFT BEING PLACED WITH THE FINAL LIFT OF ADJACENT OVERLAY OR MILL AND REPLACE AC SURFACE PAVING WHERE APPLICABLE.



NOT TO SCALE



NOTE CONFORM ASPHALT CONCRETE GRADES TO EXISTING CROWN, LIP OF GUTTER, AND/OR EDGE OF CONCRETE TO MATCH EXISTING GRADE.

MONTGOMERY HIGH SCHOOL ROAD RESURFACING TYPICAL SECTION

NOT TO SCALE



1. SUBGRADE STABILIZATION/DIGOUTS ARE NOT SHOWN ON THE PLAN SHEETS. EXACT LOCATIONS SHALL BE MARKED IN THE FIELD BY THE ENGINEER.
2. SUBGRADE STABILIZATION/DIGOUTS SHALL BE PERFORMED AFTER ROADWAY EXCAVATION OR PAVEMENT MILLING IS COMPLETE AND PRIOR TO PLACING AC BASE AND STABILIZATION FABRIC.

SUBGRADE STABILIZATION/DIGOUT

NOT TO SCALE



1. WHERE DIGOUTS ARE REQUIRED, SEE SUBGRADE STABILIZATION/DIGOUTS DETAIL ON THIS SHEET.
2. CONFORM ASPHALT CONCRETE TO EXISTING CROWN, LIP OF GUTTER, OR EDGE OF CONCRETE PER PLAN.

HOEN AVENUE MODIFIED TRENCH PAVING TYPICAL SECTION


NOT TO SCALE



1. AC THICKNESS SHALL BE PLACED IN THE FOLLOWING LIFTS FOR THE VARIOUS ROADWAY RECONSTRUCT AREAS SHOWN ON SHEETS 18 THRU 24:
- HAMMAN DRIVE:
 - 0.20' AC SURFACE OVER
 - 0.25' AC BASE LEVELING COURSE OVER
 - 0.62' AC BASE
 - ROCK CREEK DRIVE:
 - 0.20' AC SURFACE OVER
 - 0.20' AC BASE LEVELING COURSE OVER
 - 0.30' AC BASE
 - MATANZAS WAY & SPRING CREEK DRIVE:
 - 0.20' AC SURFACE OVER
 - 0.35' AC BASE
2. WHERE DIGOUTS ARE REQUIRED, SEE SUBGRADE STABILIZATION/DIGOUTS DETAIL ON THIS SHEET.
3. CONFORM ASPHALT CONCRETE TO EXISTING CROWN, LIP OF GUTTER, AND/OR EDGE OF CONCRETE PER PLAN.
- BACKFILL IN ROADWAY
RECONSTRUCT AREA. DETAIL ON
THIS SHEET AND CITY STD 215
-
- NEW UTILITY

ROAD RECONSTRUCT TYPICAL SECTION

NOT TO SCALE

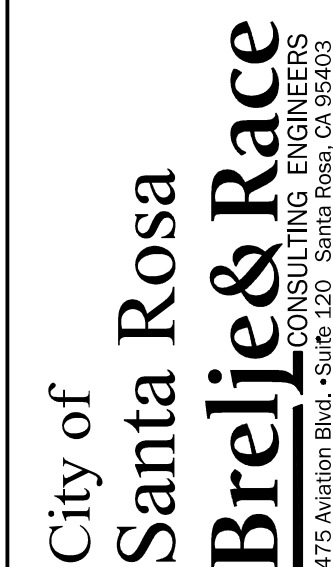[illegible]

**ROCK CREEK DRIVE & MATANZAS WAY
WATER, SEWER & STORM DRAIN IMPROVEMENTS**

TYPICAL DETAILS

CHK BY:	BB
---------	----

DATE:	JULY 2025
-------	-----------

DWN BY:	PIT
SCALE:	AS SHOW


CONTRACT NO.
C02290

SHEET 35 OF 37

FILE NO. 2024-0019


C 4.06

1. SEE CITY APPROVED MATERIALS LIST FOR ADDITIONAL APPROVED MATERIALS NOT LISTED HERE.
2. PRESSURE REDUCING VALVE: CLAY-VAL MODEL 90-1, WATTS P4V-10-01 OR APPROVED EQUAL.
3. CONTRACTOR SHALL MEASURE EXISTING PRV WITH PRESSURE GAUGE AND MATCH NEW PRV PSI TO THE EXISTING PRIOR TO TIE-IN TO EXISTING CUSTOMER SERVICE PIPING.
4. PRESSURE REDUCING VALVE BOX: TRAFFIC BEARING - CHRISTY B2436 WITH 62JH COVER MARKED "WATER"

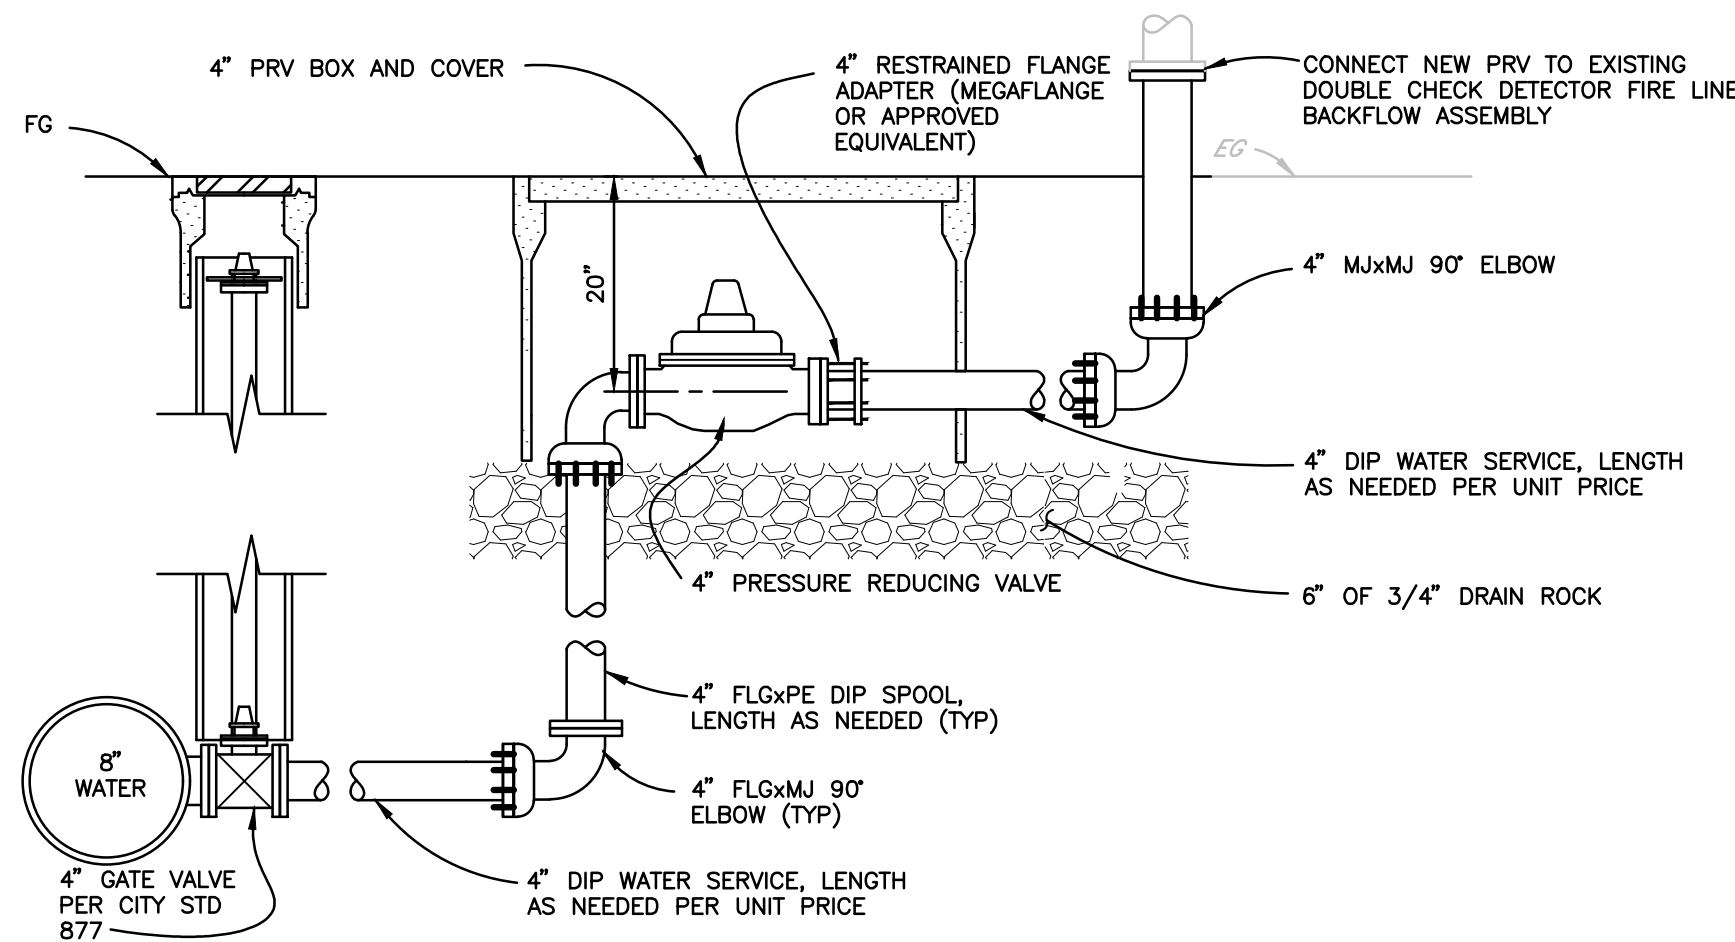

**4" BELOW GROUND
PRESSURE REDUCING VALVE**

NOT TO SCALE

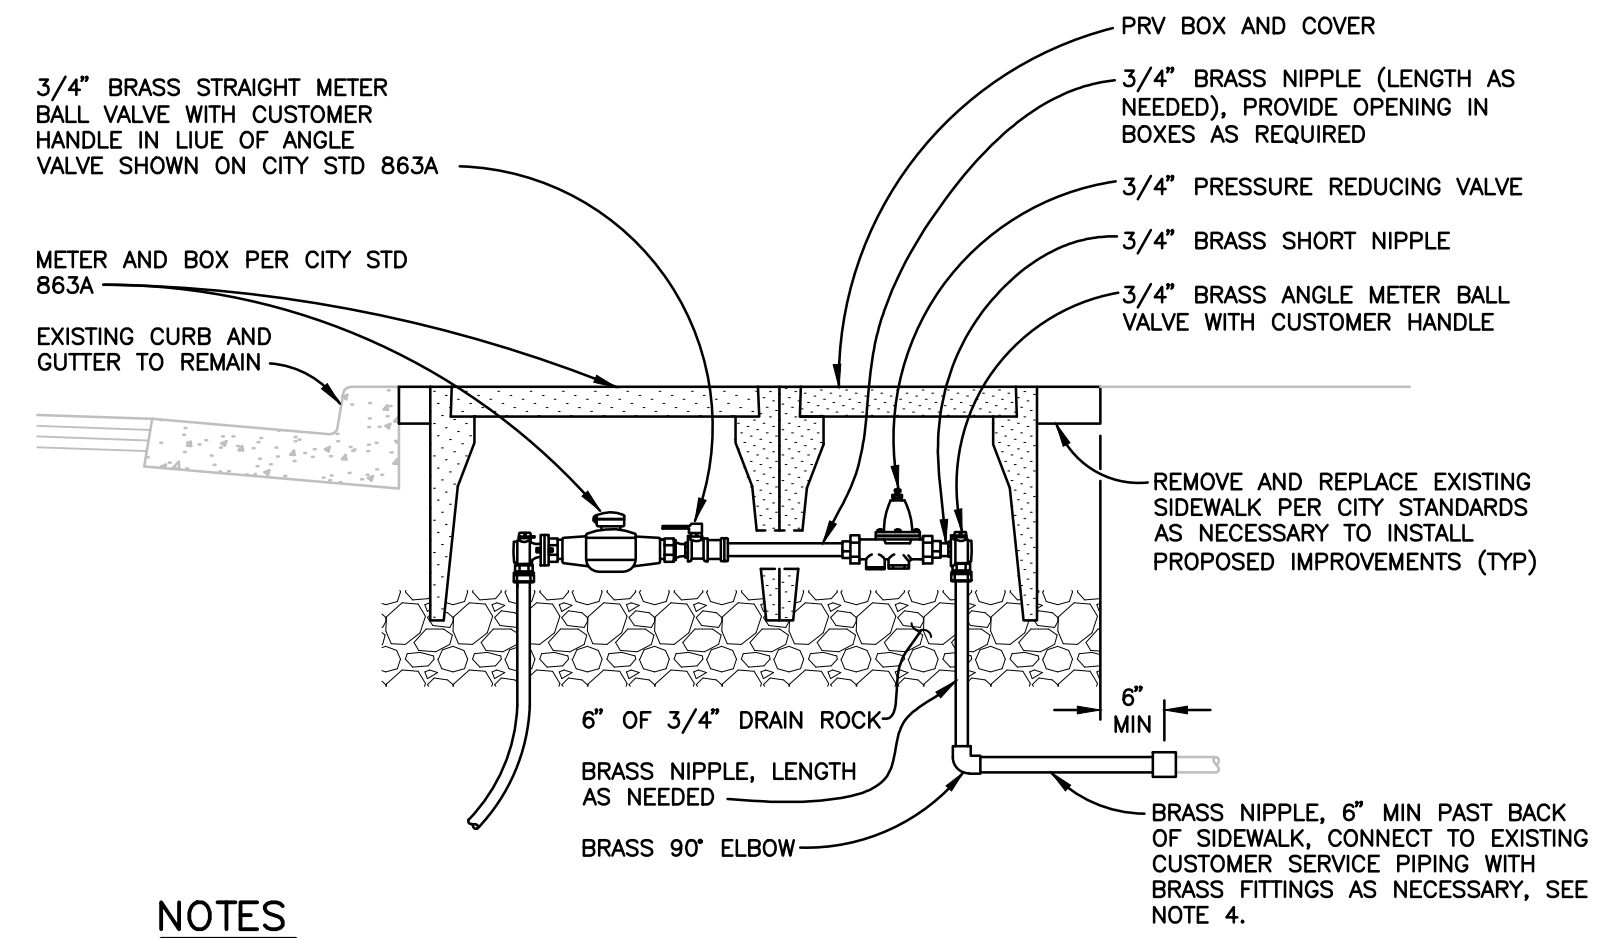

NOTES


1. SEE CITY APPROVED MATERIALS LIST FOR ADDITIONAL APPROVED MATERIALS NOT LISTED HERE.
2. PRESSURE REDUCING VALVE: WATTS SERIES LF25AUB-23 WITH FEMALE IRON PIPE THREADS.
3. PRESSURE REDUCING VALVE BOX:
 - a. NON-TRAFFIC BEARING - CHRISTY B09 WITH B9D LID MARKED "WATER"
 - b. TRAFFIC BEARING - CHRISTY B1017 WITH 61JH COVER MARKED "WATER"
4. CONTRACTOR SHALL SET PRV AT 60 PSI AND MEASURE WITH PRESSURE GAUGE PRIOR TO TIE-IN TO EXISTING CUSTOMER SERVICE PIPING.
5. SIMILAR AT MULTI SERVICE MANIFOLD.

WATER SERVICE METER WITH PRESSURE REDUCING VALVE

NOT TO SCALE

NOTES

1. SEE CITY APPROVED MATERIALS LIST FOR ADDITIONAL APPROVED MATERIALS NOT LISTED HERE.
2. PRESSURE REDUCING VALVE: CLAY-VAL MODEL 90-1, WATTS PV-10-01 OR APPROVED EQUAL.
3. CONTRACTOR SHALL MEASURE EXISTING PRV WITH PRESSURE GAUGE AND MATCH NEW PRV PSI TO THE EXISTING PRIOR TO TIE-IN TO EXISTING CUSTOMER SERVICE PIPING.
4. PRESSURE REDUCING VALVE BOX: TRAFFIC BEARING - CHRISTY B2436 WITH 62JH COVER MARKED "WATER"

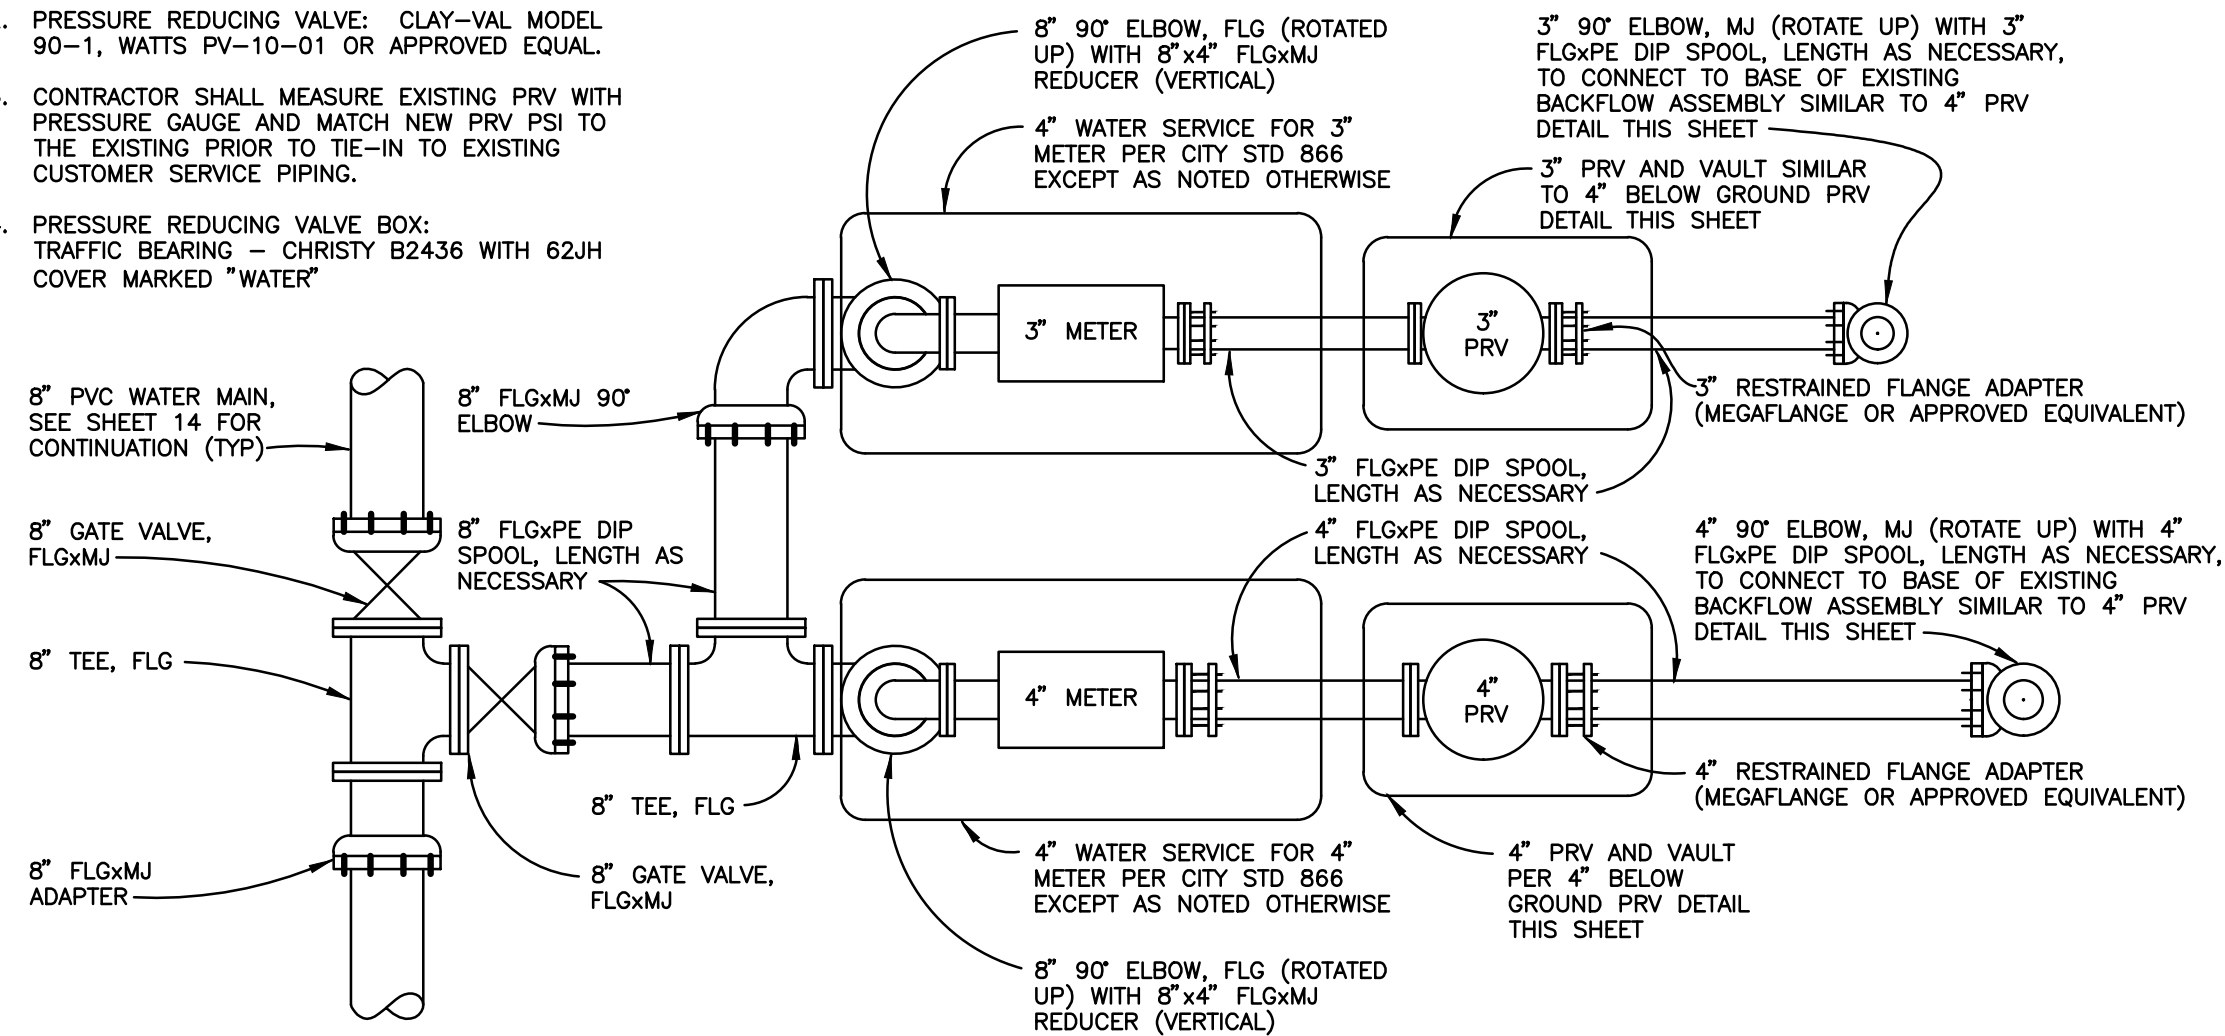


**MONTGOMERY HIGH SCHOOL 8" COMBINATION SERVICE
WITH 3" AND 4" METERS AND PRESSURE REDUCING VALVES**

NOT TO SCALE

NOTES

1. SEE CITY APPROVED MATERIALS LIST FOR ADDITIONAL APPROVED MATERIALS NOT LISTED HERE.
2. PRESSURE REDUCING VALVE: WATTS SERIES LF25AUB-Z3 WITH DOUBLE UNION SOLDER ENDS.
3. CONTRACTOR SHALL SET PRV AT 60 PSI AND MEASURE WITH PRESSURE GAUGE PRIOR TO TIE-IN TO EXISTING CUSTOMER SERVICE PIPING.

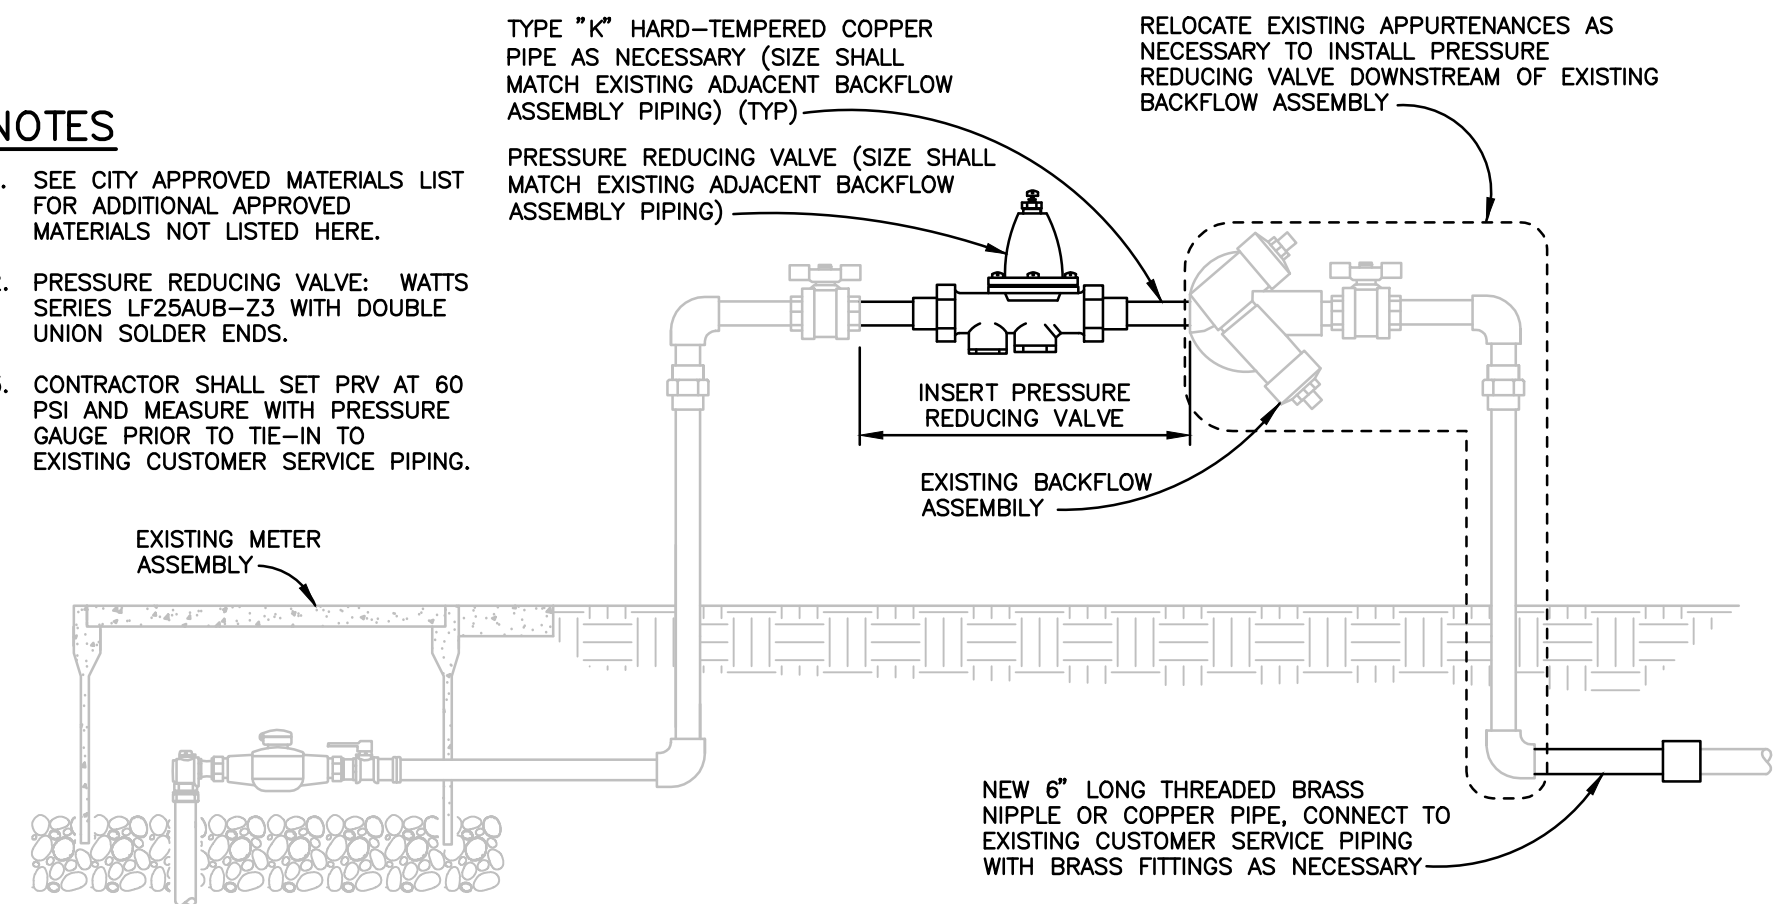

WATER SERVICE PRESSURE REDUCING VALVE
ADDITION TO EXISTING BACKFLOW PREVENTER MANIFOLD

NOT TO SCALE



City of
Santa Rosa
Brelje & Race
 CONSULTING ENGINEERS
 475 Aviation Blvd., Suite 120 Santa Rosa, CA 95403
 Phone: 707-576-1322 www.brce.com

[illegible]

**WATER SERVICE
PRESSURE REDUCING
VALVE TYPICAL DETAILS**

CHK BY:	BB
DATE:	JULY 2025
VN BY:	PIT
CALE:	AS SHOWN
CONTRACT NO. C02290	
SHEET 36 OF 37	
FILE NO. 2024-0019	

C 4.07

