Prepared for

Brelje & Race Consulting Engineers
475 Aviation Drive, Suite 120
Santa Rosa, California 95403

PHASE I ENVIRONMENTAL SITE ASSESSMENT

CALISTOGA ROAD PAVEMENT REHABILITATION & UTILITY IMPROVEMENTS PROJECT

HIGHWAY 12 TO MONTECITO BOULEVARD

SANTA ROSA, CALIFORNIA

FEBRUARY 10, 2026

EBA Project No. 26-3866

825 Sonoma Avenue, Suite C Santa Rosa, CA 95404 (707) 544-0784 FAX (707) 544-0866



Printed on Recycled Paper

PHASE I ENVIRONMENTAL SITE ASSESSMENT

CALISTOGA ROAD PAVEMENT REHABILITATION &
UTILITY IMPROVEMENTS PROJECT

HIGHWAY 12 TO MONTECITO BOULEVARD

SANTA ROSA, CALIFORNIA

FEBRUARY 10, 2026

EBA Project No. 26-3866

Professional Certification

We declare that, to the best of our professional knowledge and belief, we meet the definition of Environmental Professional as defined in §312.10 of 40 CFR 312 and we have the specific qualifications based on education, training, and experience to assess a property of the nature, history and setting of the Property. We have developed and performed the all-appropriate inquiries in conformance with the standards and practices set forth in 40 CFR Part 312.



02/10/2026

Kevin Coker, Senior Environmental Scientist
Environmental Services

Date



02/10/2026

David Noren, Vice President
Environmental Services

Date

TABLE OF CONTENTS

1.0 INTRODUCTION 4

1.1 Purpose 4
1.2 Scope of Services 5
1.3 Significant Assumptions 6
1.4 User Reliance 6
1.5 Limitations and Exceptions 6

2.0 SITE DESCRIPTION 7

2.1 Location and Legal Description 7
2.2 Current Use of Property 7
2.3 Current Uses of Adjoining Properties 7
2.4 Site and Vicinity General Characteristics 7
2.5 Physical Setting 7
2.5.1 Local Geology and Soils 8
2.5.2 Hydrogeology 8
2.5.3 Flood Zone Map 9
2.5.4 MS4 Stormwater Permitting Area 9

3.0 HISTORICAL INFORMATION 9

3.1 Historical Summary 9
3.2 Historical Aerial Photographs 9
3.3 Sanborn Fire Insurance Maps 11
3.4 Historical Topographic Maps 11
3.5 City Directories 11
3.6 Recorded Land Title Records 11
3.7 Historical Use Information for Adjoining Properties 11

4.0 REGULATORY RECORDS REVIEW 11

4.1 Standard Environmental Record Sources 11
4.1.1 The Subject Property 12
4.1.2 Relevant Record Listings for Surrounding Properties 12
4.1.3 Orphan Sites 20
4.1.4 Vapor Encroachment Screening 21
4.1.5 Per- and Polyfluoroalkyl Substances (PFAS) 21
4.2 Additional Environmental Record Sources 23
4.2.1 City of Santa Rosa Fire Department 23
4.2.2 County of Sonoma Department of Health Services 24
4.2.3 North Coast Regional Water Quality Control Board 24
4.2.4 California State Water Resources Control Board GeoTracker Database 24
4.2.5 California Department of Toxic Substances Control EnviroStor Database 25
4.2.6 City of Santa Rosa (All Departments) 25

5.0 USER PROVIDED INFORMATION 25
5.1 User Questionnaire 25
5.2 Results of Title Records Search for Environmental Liens or Activity and Use Limitations 25
5.3 Specialized Knowledge or Experience of the User 25
5.4 Actual Knowledge of User 25
5.5 Commonly Known or Reasonably Ascertainable Information 25
5.6 Reason for Significantly Lower Purchase Price 25
5.7 Owner, Property Manager and Occupant Information 26
5.8 Reason for Performing Assessment 26
5.9 Previous Reports 26

6.0 INTERVIEWS 26

7.0 SITE RECONNAISSANCE 27
7.1 Methodology and Limiting Conditions 27
7.2 Current Use of the Property 27
7.3 Description of Structures & Site Improvements 27
7.4 Exterior Observations 27
7.5 Interior Observations 27
7.6 Hazardous Substances and Petroleum Products 27
7.7 Odors 27
7.8 Pools of Liquid 28
7.9 Drums 28
7.10 Unidentified Substance Containers 28
7.11 Stains or Corrosion 28
7.12 Drains and Sumps 28
7.13 Pits, Ponds or Lagoons 28
7.14 Stained Soil or Pavement 28
7.15 Solid Waste 28
7.16 Stressed Vegetation 28
7.17 Wells 28
7.18 Septic Systems 28
7.19 Underground Fuel Storage Tanks 28
7.20 Aboveground Fuel Storage Tanks 28
7.21 Utilities 29
7.22 Transformers 29
7.23 Dump Sites 29
7.24 Non-Scope Observations 29
7.24.1 Asbestos 29
7.24.2 Lead Based Paint 29
7.24.3 Radon 29

8.0 DEVIATIONS 29
8.1 Data Gaps 29
8.2 Exceptions or Deletions 30

9.0 ADDITIONAL SERVICES 30
9.1 Non-Scope Considerations 30
9.2 Additional Services 30

10.0 DISCUSSION 30

11.0 CONCLUSIONS AND OPINION 33

12.0 RECOMMENDATIONS 33

13.0 REFERENCES 33

LIST OF APPENDICES

Appendix A – Figures
Appendix B – Site Photographs
Appendix C – EDR Radius Map Report
Appendix D – EDR Aerial Photo Decade Package
Appendix E – EDR Certified Sanborn Map Report
Appendix F – EDR Historical Topo Map Report
Appendix G – EDR City Directory Abstract Report
Appendix H - Off-Site Environmental Documentation
Appendix I - User Questionnaire
Appendix J – Professional Qualifications

1.0 INTRODUCTION

The following report presents the findings of a Phase I Environmental Site Assessment (ESA) performed by EBA Engineering (EBA) for the Calistoga Road Pavement Rehabilitation & Utility Improvements Project located in Santa Rosa, California. The project area includes a portion of Calistoga Road extending from Highway 12 north to Montecito Boulevard in which select water and sewer system infrastructure will be improved and asphalt paving rehabilitated. Since the project area includes the Calistoga Road roadway within the incorporated area of the City of Santa Rosa, there are no addresses or Assessor's Parcel Numbers associated with the project area. Hereinafter the project area will be referred to as the subject property. The subject property is located as shown on the attached Figure 1, Location Map in Appendix A.

This ESA was completed for Brelje & Race Consulting Engineers (Client and User) in conformance with American Society of Testing and Materials (ASTM) *Standard Practice for Environmental Site Assessments: Phase I Environmental Site Assessment Process* (ASTM E1527-21).

1.1 Purpose

The purpose of this environmental site investigation is to assess the possible contamination of the subject property with hazardous or toxic substances or wastes. A site may contain these substances or wastes as a result of current or past site activities, unauthorized dumping or disposal, or migration of contaminants from adjacent or nearby properties.

The Client should be aware that strict interpretation of California and federal legislation and case law may hold the landowner responsible for any toxic liability including future cleanup costs and, potentially, historical assessments and remediation work on the subject property. Such a statement is not motivated by any condition of the subject property but is a general observation of the advisability that property owners and purchasers exercise all appropriate diligence and alertness to hazardous material risks.

This report is not intended to provide the necessary level of detail to be utilized for structural demolition/remodeling or soil or groundwater remediation. For such activities, appropriate regulations should be followed to ensure adequate coverage of material handling, worker and employee safety, airborne contamination during construction, and the precise extent of any contamination for contractor directions. This report conforms to American Society of Testing and Materials (ASTM) Standard E1527-21 for Phase I Environmental Site Assessments.

In defining a standard of good commercial and customary practice for conducting an environmental site assessment, the goal of the processes established by this practice is to identify recognized environmental conditions, historical recognized environmental conditions and controlled recognized environmental conditions. The term recognized environmental condition (REC) refers to the presence of hazardous substances or petroleum products in, on, or at the subject property due to a release to the environment; (2) the likely presence of hazardous substances or petroleum products in, on, or at the subject property due to a release or likely release to the environment; or (3) the presence of hazardous substances or petroleum products in, on, or at the subject property under

conditions that pose a material threat of a future release to the environment. The term historical recognized environmental condition (HREC) refers to a previous release of hazardous substances or petroleum products affecting the subject property that has been addressed to the satisfaction of the applicable regulatory authority or authorities and meeting unrestricted use criteria established by the applicable regulatory authority or authorities without subjecting the subject property to any controls (for example, activity and use limitations or other property use limitations). A historical recognized environmental condition is not a recognized environmental condition. The term controlled recognized environmental condition (CREC) refers to a past release of a hazardous substance or petroleum hydrocarbons that has occurred in connection to the property and has been addressed to the satisfaction of applicable regulatory agencies and allowed to remain in place subject to the implementation of required controls. The term includes hazardous substances or petroleum products even under conditions in compliance with laws. The term is not intended to include *de minimis* conditions that generally do not present a material risk of harm to public health or the environment and that generally would not be the subject of an enforcement action if brought to the attention of appropriate governmental agencies.

By performing a Phase I ESA of a parcel of real estate with respect to the range of contaminants within the scope of the CERCLA (42 U.S.C. §9601) and petroleum products, a user satisfies one of the requirements to qualify for the innocent landowner, contiguous property owner, or bona fide prospective purchaser limitations on CERCLA liability.

1.2 Scope of Services

The scope of services performed was in general accordance with the scope and limitations of ASTM's *Standard Practice for Environmental Site Assessments: Phase I Environmental Site Assessment Process* (ASTM E1527-21) and included records review, research of historical records, interviews with past and present owners and occupants, interviews with state and/or local government officials, a site reconnaissance, and an analysis of the subject property's physical setting.

To determine the condition of the subject property with respect to environmental liability, EBA performed the following tasks:

- Reviewed past and current land use for indications of the manufacture, generation, use, storage, and/or disposal of hazardous substances.

- Evaluated the potential for on-site soil and/or groundwater contamination resulting from past and present subject property land use activities and, to the extent possible, adjacent off-site operations.

- Rendered findings and professional opinions regarding the potential for environmental contamination at the subject property; and

- Recommend and perform further investigations (i.e., Phase II ESA), if deemed appropriate to evaluate whether contamination and/or environmental hazards exist at the locations identified.

1.3 Significant Assumptions

The following significant assumptions were made:

- All known and relevant information, knowledge, and experience have been provided by the User.

- Reasonably ascertainable records available from publicly available sources were used for the assessment of the subject property. We assume the records used in our research are reliable.

1.4 User Reliance

This Phase I ESA documents the results and conclusions regarding the potential for site impairment by hazardous substances generated, used, or stored on the subject property and within the immediate vicinity of the subject property. This report has been prepared solely for the Client and any such unauthorized reliance on or use of this report, including any of its information or conclusions, will be at the third party's risk. For the same reasons, no warranties, or representations, expressed or implied in this report, are made to any such third party.

Please note pursuant to Section 4.6 of the *ASTM Standard E1527-21 for Phase I Environmental Site Assessments,* this report is valid for 180 days from the date noted herein.

1.5 Limitations and Exceptions

Local, State, and Federal environmental regulations and property conditions can vary significantly over time. Consequently, the conclusions and recommendations presented as a result of this environmental site assessment apply strictly to the environmental regulations and property conditions existing at the time EBA performed this study. EBA assumes that the data obtained, and the inferences made during this investigation are reasonable and representative of the property.

EBA makes no warranty, expressed or implied, except that our services have been performed in accordance with generally accepted existing environmental engineering, health and safety principles, and applicable regulations at the time and location of the study. EBA has analyzed the available information using currently applicable engineering techniques.

Please be advised that the recommendations presented herein are based solely on information made available to EBA by others, and includes professional interpretations based on limited research and data. Based on these circumstances, the decision to conduct additional investigative work to substantiate the findings and conclusions presented herein is the sole responsibility of the Client.

No Exceptions or Deviations occurred from the ASTM Standard.

2.0 SITE DESCRIPTION

2.1 Location and Legal Description

The project includes select water and sewer system infrastructure improvements and the rehabilitation of asphalt pavement within a portion of Calistoga Road extending from Highway 12 north to Montecito Boulevard in Santa Rosa, California and is located as shown on Figure 1 in Appendix A. The subject property has no legal property or property parcels of boundaries and for the purposes of this assessment the description of the subject property is that segment of Calistoga Road shown on the attached Figures 2 and 3 in Appendix A. Site photographs depicting current subject property conditions and land use in the vicinity are included in Appendix B.

2.2 Current Use of Property

The subject property currently consists of the established Calistoga Road roadway within the incorporated northeastern portion of the City of Santa Rosa.

2.3 Current Uses of Adjoining Properties

The subject property is located in an area of northeastern Santa Rosa that is developed primarily with residential properties, with commercial development concentrated near the intersection of Calistoga Road and Highway 12. In addition, the Sequoia Elementary School and Marillo Carillo High School campuses are located within the vicinity of the subject property.

2.4 Site and Vicinity General Characteristics

The subject property is the incorporated area of eastern Santa Rosa in an area developed primarily with residential properties, with commercial development concentrated near the intersection of Calistoga Road and Highway 12.

Photographs depicting the subject property and site vicinity conditions are included in Appendix B.

2.5 Physical Setting

The subject property is located within the incorporated area of northeastern Santa Rosa, California and includes an approximately one-mile segment of Calistoga Road extending from Highway 12 to Montecito Boulevard. Topography at the subject property is relatively flat with a slight rise in gradient to the north towards Montecito Boulevard with approximate surface elevations ranging from 300 to 330 feet above mean sea level (msl). Austin Creek and Ducker Creek flow westerly underneath Calistoga Road and through the subject property.

The following physical setting sources were utilized:

- Geology of Northern California, California Division of Mines and Geology – Bulletin 118.
- California's Groundwater Bulletin 118, Santa Rosa Valley Groundwater Basin, 2004.

- Geology and Groundwater in Russian River Valley Areas and in Round, Laytonville and Little Lake Valleys, Sonoma and Mendocino Counties, California, US Department of Interior, 1965.
- United States Geological Survey – Hydrologic and Geochemical Characterization of Santa Rosa Plain Watershed, Sonoma County, California. Scientific Investigations Report 2013-5118. 2013.
- Jennings, C.W., Gutierrez, C., Bryant, W., Saucedo, G., and Wills, C., 2010, Geologic map of California, California Geological Survey, Geologic Data Map 2, 1:750,000.
- U.S. Geological Survey. Santa Rosa, 7.5 Minute Topographic Quadrangle.
- FEMA's National Flood Hazard Layer (NFHL) Viewer.
- Google Earth.

An Aerial Location Map for the subject property is included as Figure 3 in Appendix A.

2.5.1 Local Geology and Soils

The subject property is located within the Coast Range Geomorphic Province of northern California. The Coast Range Geomorphic Province is generally characterized as a series of northwest trending elongated ridges and valleys that are a result of folding and faulting. The province includes many separate ranges, coalescing mountain masses, and several major structural valleys. The regional structure of the Coast Range is considered to be a number of independent fault blocks with different stratigraphic and structural histories.

The subject property is located within the Santa Rosa Plain, which consists of alluvial fan deposits of Pleistocene and Holocene age. The alluvial fan deposits form a nearly continuous blanket over the Santa Rosa Plain and consist of poorly sorted coarse sand and gravel, moderately sorted fine sand and silt, and silty clay. The subject property has been mapped as having basement materials that underlie the alluvial fan deposits that consist of marine sedimentary rocks of the Miocene Age Wilson Grove Formation. Portions of these rocks may be covered by younger continental sedimentary rocks of the Pliocene-Pleistocene Age Glen Ellen Formation.

2.5.2 Hydrogeology

The subject property lies within the Santa Rosa Valley, Santa Rosa Plain Groundwater Sub-Basin. The Subbasin is drained primarily to the west by the Santa Rosa and Mark West Creeks, which flow into the Laguna de Santa Rosa. The Laguna de Santa Rosa, in turn, flows in a northerly direction towards the western-flowing Russian River which flows westerly to the Pacific Ocean. The principal water-bearing deposits of the Plain consist of the Glen Ellen Formation and the younger alluvium. The stratigraphy of the Glen Ellen Formation and younger alluvium is typically composed of lenticular sand units interspersed in fine-grained silts and clays. Groundwater in both deposits is generally unconfined or semi-confined.

Based on regional topography and a review of groundwater flow data from past environmental activities performed at regulated properties in the subject property vicinity, groundwater beneath the subject property is expected to flow to the west-southwest

generally following local surface water flow. Depth to groundwater in the area of the subject property has been reported to seasonally fluctuate between approximately 3.5 to 20 feet below ground surface (bgs). However, it should be noted that depth to groundwater information for the former Exxon facility (current Safeway marketplace), the Zedrick property (164 Calistoga Road) and the SRFD Station No 6 property (205 Calistoga Road) was last reported in the late 2010s and represents groundwater conditions only within the southern portion of the subject property. Depth to groundwater measured at the Santa Rosa Water Station property at Monte Verde Drive (5219 Monte Verde Drive) was reported at a depth of 20 feet bgs. Please note that groundwater depths and flow direction have been demonstrated to be influenced by local topography and drainage courses and that groundwater levels have been observed to vary seasonally.

2.5.3 Flood Zone Map

A review of the applicable Flood Insurance Rate Maps published by the Federal Emergency Management Agency (06097C0734E & 06097C0732E) indicates the subject property is not located within a 100-year floodplain or floodway.

2.5.4 MS4 Stormwater Permitting Area

The subject property is located within the City of Santa Rosa Municipal Separate Storm Sewer Service (MS4) permitting area. Enhanced stormwater management requirements can apply within MS4 areas for land uses.

3.0 HISTORICAL INFORMATION

3.1 Historical Summary

Available historical records, including aerial photographs, indicate that the area of the subject property used as a roadway (Calistoga Road) with agricultural orchards, hay fields and rural residential properties surrounding the property from at least the early 1940s until the mid-1960s when much of the surrounding area was redeveloped with residential neighborhoods and single family homes. By the early 1970s the commercial shopping center at the northeast corner of the intersection of Highway 12 and Calistoga Road was developed with the former Unocal service station, Safeway and several other commercial businesses, as well as Dave's Pit Stop (also known as the Zedrick property). The subject property has remained in use as the Calistoga Road roadway to the present day.

The history of the subject property is generally well documented without any significant data gaps.

3.2 Historical Aerial Photographs

Historical aerial photographs were obtained from EDR for the years 1942, 1952, 1957, 1968, 1970, 1974, 1982, 1993, 2006, 2009, 2012, 2016, 2020, and 2024. Aerial photographs can indicate changes in land use of a site over time. The following presents our findings from a review of the available aerial photographs.

Photo Date	Scale	Description
1942	1" = 500'	In the 1942 photograph the subject property is visible as a roadway. Surrounding lands are indicated to be in rural residential and agricultural uses that includes orchards and forage crops.
1952	1" = 500'	The 1952 aerial photograph indicates no obvious or significant changes to the subject property or surrounding lands from that shown in 1942.
1957	1' = 500'	The 1957 aerial photograph indicates no obvious or significant changes to the subject property or surrounding lands from that shown in 1952.
1968	1" = 500'	By the time of the 1968 aerial photograph significant changes to the vicinity of the subject property are apparent with widespread redevelopment of lands formerly indicated to be primarily in rural residential and agricultural uses to residential neighborhoods and single family homes. In addition, commercial development (St. Francis Shopping Center) is now present at the northeast intersection of Calistoga Road and Highway 12 consisting of two fueling service stations, a Safeway supermarket and other commercial retail businesses. .
1970	1" = 500'	The 1970 aerial photograph indicates no obvious or significant changes to the subject property or surrounding lands from that shown in 1968 with the exception of a continued increase in residential development of the surrounding lands.
1974	1' = 500'	The 1974 aerial photograph indicates no obvious or significant changes to the subject property or surrounding lands from that shown in 1970 with the exception of a continued increase in redevelopment of surrounding lands to residential uses.
1982	1" = 500'	The 1982 photograph is an infrared photograph that indicates no significant or obvious changes to the subject property or surrounding lands from the 1974 photograph with the exception of a continued increase in the redevelopment of lands formerly indicated to be in rural residential and agricultural uses to single family homes.
1993	1" = 500'	The 1993 aerial photograph indicates no obvious or significant changes to the subject property or surrounding lands from that shown in 1982 with the exception of a continued increase in residential development of the surrounding lands.
2006	1" = 500'	The 2006 photograph indicates no significant or obvious changes to the subject property or adjacent properties from the 1993 photograph.
2009	1" = 500'	The 2009 photograph indicates no significant or obvious changes to the subject property or adjacent properties from the 2006 photograph.
2012	1" = 500'	The 2012 photograph indicates no significant or obvious changes to the subject property or adjacent properties from the 2009 photograph.
2016	1' = 500'	The 2016 photograph indicates no significant or obvious changes to the subject property or adjacent properties from the 2012 photograph.
2020	1" = 500'	The 2020 photograph indicates no significant or obvious changes to the subject property or adjacent properties from the 2016 photograph.
2024	1" = 500'	The 2024 photograph indicates no significant or obvious changes to the subject property or adjacent properties from the 2020 photograph.

Copies of the historical aerial photographs are provided in the EDR Aerial Photo Decade Package, dated January 30, 2026, are included in Appendix D.

Additional aerial photographs were obtained from the City of Santa Rosa Geographic Information System (GIS) for the years 1953, 1963, 1973, 1977, 1987, 1991, 2001, 2005, 2007, 2011, 2013, 2015, 2018, 2020, 2022, and 2025, which were used to supplement historical observations where applicable.

Aerial photographs available on the Santa Rosa GIS website can be accessed at:

https://maps.srcity.org/Html5Viewer/Index.html?viewer=AerialViewer&Center=6375999,1920000

3.3 Sanborn Fire Insurance Maps

Sanborn Fire Insurance maps were developed in the late 1800s and early 1900s for use as an assessment tool for fire insurance rates in urbanized areas but are now utilized as a valuable source of historical and environmental risk information. EDR owns the largest collection of Sanborn Fire Insurance Maps (Sanborn Maps). However, the results of EDR's search for historical Sanborn Maps of the site and/or area provided in the Sanborn Map Report, dated January 29, 2026, indicate no coverage for the subject property. A Sanborn Map no coverage certificate is included in Appendix E.

3.4 Historical Topographic Maps

The results of EDR's search for historical topographic maps for the project site and/or area is provided in the Historical Topographic Map report, dated January 29, 2026. Topographic maps from the Santa Rosa 7.5- and 15-minute Quadrangles dating from 1916, 1944, 1954, 1968, 1973, 1980, 1998, 2012, 2015, 2018 and 2021 were provided. Information ascertained from completed maps and/or mapped portions generally corroborate the use of the subject property and surrounding properties obtained from other historical sources. The topographic maps generally corroborate the historical use of the subject property as a roadway with surrounding lands in rural residential and agricultural from at least the 1940s until many of the lands were redeveloped into single family homes and residential neighborhoods beginning in the 1960s. Copies of the topographic maps are included in Appendix F.

3.5 City Directories

The results of EDR's search of published City Directories are presented in the City Directory Abstract, dated January 15, 2026. The City Directories provide occupancy information for the subject property vicinity from 1930 to 2022. The City Directories corroborate historical uses of the subject property consisting primarily of the roadway discussed herein. A copy of the City Directory Abstract is included in Appendix G.

3.6 Recorded Land Title Records

Based on EBA's review of available recorded land title records, the subject property is owned by the City of Santa Rosa.

3.7 Historical Use Information for Adjoining Properties

Historical research was ascertained for adjoining properties by reviewing the historical documents referenced above.

4.0 REGULATORY RECORDS REVIEW

4.1 Standard Environmental Record Sources

EBA contracted EDR to conduct a comprehensive Federal, State, and local environmental records search for the subject property and properties within a one-mile radius of the subject property boundary. The purpose of the database search was to identify potential exposure to the subject property from various environmental concerns and/or hazardous materials releases. The Environmental Record Search (ERS) consists of a map showing the location of the identified sites relative to the subject property, a summary listing the identified sites

by street names, and a final report describing the sources investigated and the resulting findings. It should be noted that the findings are those noted on the regulatory database(s) and that accuracy and completeness of record information varies among information sources, including government sources. The ERS findings are supplemented by interviews with owners/occupants/employees, and local government officials, as necessary. Agency records review and historical data review are also used to ascertain the potential environmental significance of sites reported in the ERS. In some instances, to avoid an exhaustive discussion of the numerous sites identified by EDR, the facilities are discussed together, and conclusions consolidated. The lists of the databases accessed and reviewed includes but is not necessarily limited to those listed in the attached EDR Radius Map Report, dated January 29, 2026. Results of the record search are presented in Appendix C and the database search results are discussed in the following sections.

4.1.1 The Subject Property

The subject property is not identified in any regulatory agency databases and files as a regulated facility. Further, there is no indication of the use, storage or disposal of hazardous materials or wastes at the subject property. Lastly, there is no indication of the current or historical use of underground fuel storage tanks or dump sites at the subject property.

4.1.2 Relevant Record Listings for Surrounding Properties

The EDR records search identified numerous offsite environmentally regulated facilities within the requested search radii of the subject property, many of which are leaking underground storage tank (LUST) and Cleanup Program Site (CPS) facilities. Of the EDR database listings, the LUST and CPS listings typically pose the greatest threat of an impact as these database listings are the result of an unauthorized release of hazardous chemicals to the environment.

The EDR records search also identified several properties within the requested search radii of the subject property as currently or having historically operated underground fuel storage tanks (USTs) and/or documented releases of hazardous substances. These databases include the SWEEPS UST (Statewide Environmental Evaluation and Planning System), HIST UST (Historical UST Registered Database), CERS Tanks (list of sites in the California Environmental Protection Agency Regulated Site Portal), and CA FID UST (this Facility Inventory Database contains active and inactive UST locations) listings. Most of these facilities are also listed on the LUST and/or CPS-SLIC databases.

The facilities which are closest to the subject property, and/or which warrant additional discussion are discussed in detail below.

Former Unocal #5335, 5241 Sonoma Highway (Closed LUST)

The former Unocal #5335 site was used as a former gasoline fueling station until 1991 when the adjacent Safeway expanded its footprint over this former fueling station. The location of this former fueling station is near the northeastern corner of the intersection of Highway 12 and Calistoga Road. In March 1990, per Unocal divestment policy, RESNA reportedly conducted an initial subsurface investigation that included drilling five soil borings and collecting soil and groundwater samples for laboratory analyses at the site (RESNA, 1993). In October 1990, RESNA reportedly observed drilling of six soil borings and construction of

six groundwater monitoring wells (MW-1 through MW-6) at the site. Analyses of soil samples reportedly indicated total petroleum hydrocarbons as gasoline (TPHg) up to a concentration of 5.9 milligrams per kilogram (mg/kg). Analyses of groundwater samples reportedly indicated up to 31 micrograms per liter (µg/L) TPHg. After installation of the wells, Unocal initiated monthly monitoring and quarterly groundwater sampling for four consecutive quarters. Concentrations of TPHg, total petroleum hydrocarbons as diesel (TPHd), benzene, toluene, ethylbenzene, and total xylenes (BTEX), total oil and grease (O&G), and metals were reportedly near or below laboratory reporting limits (LRLs) in groundwater samples during this period.

As part of station decommissioning activities, two 10,000-gallon gasoline USTs, and one 280-gallon waste oil UST were reportedly removed from the site (Harding Lawson Associates [HLA], 1994; RESNA, 1993). Approximately 350 cubic yards of obviously impacted soils were reportedly over-excavated and disposed off-site. In addition, approximately 36,000-gallon of groundwater was pumped from the excavations and disposed off-site. Final confirmation soil samples collected from the excavation reportedly indicated that a majority of the heavily impacted soils had been removed, with TPHg being reported in one sample at concentration of 2.9 mg/kg, and benzene in one sample at concentration of 0.027 mg/kg.

Based on the results of the groundwater monitoring from MW-1 through MW-6, over-excavation of impacted soils and confirmation soil and groundwater sample analytical results, the LUST case file was closed by the North Coast Regional Water Quality Control Board (NCRWQCB) in a letter dated June 9, 1993. All groundwater monitoring wells were reportedly abandoned under permit in March 1993.

As part of the expansion of the Safeway supermarket, HLA reportedly conducted an environmental and geotechnical investigation at the site in July 1994 (HLA, 1994). HLA advanced several borings within the areas of the former USTs to assess soil and/or groundwater conditions following closure of the LUST case file discussed above. Soil samples reportedly indicated TPHg, and O&G at elevated concentrations of 630 mg/kg, and 420 mg/kg, respectively. Groundwater samples reportedly indicated TPHg and O&G concentrations at maximum respective concentrations of 27,000 and 650,000 µg/L. HLA subsequently concluded that the backfill materials used following UST removal and over-excavation should be removed from the site.

To better assess the extents of residual impacts, HLA reportedly advanced seven borings at the site (HLA, 1994). Borings SB-10, SB-11, SB-12 were reportedly located outside the former waste-oil UST excavation to help evaluate the lateral and vertical extent of TPH; and boring SB-9 was positioned within the former waste-oil UST excavation, adjacent to and deeper than SB-1. While soil samples from boring SB-1 reportedly exhibited TPH concentrations of 3,000 and 9,100 mg/kg in backfill material at five feet bgs and seven feet bgs, respectively, a soil sample of native material from six feet bgs reportedly contained no TPHg, TPHd or BTEX and only 10 mg/kg of O&G. HLA concluded that the presence of the high concentrations of O&G at SB-1 occurred either because Unocal did not complete removal of impacted fill materials in some areas of the waste-oil UST excavation or because they reused fill materials containing high concentrations of O&G.

HLA's September 30, 1994, investigation also reportedly indicated the presence of petroleum hydrocarbons within the former gasoline UST excavation. At boring SB-3, an O&G concentration of 630 mg/kg was reported at a depth of seven feet bgs. Further downgradient at SB-6, which was approximately 10 feet outside of the former gasoline tank limit, a soil sample at a depth of 2.5 feet bgs reportedly contained a TPHg concentration of 100 mg/kg, a TPHd concentration of 48 mg/kg, and a O&G concentration of 420 mg/kg. Three of the borings drilled for this investigation, SB-13, SB-14, and SB-15, were reportedly upgradient and crossgradient from the former gasoline tank excavation limit. Laboratory analytical data reportedly indicated that petroleum hydrocarbons were not present in the soil samples analyzed from borings SB-14 and SB-15. However, boring SB-13 reportedly contained 10 mg/kg O&G at 3 feet bgs. All soil samples analyzed below three feet at the downgradient borings SB-5 and SB-6, approximately 10 feet outside the former gasoline UST excavation reportedly indicated no detectable concentrations of petroleum hydrocarbons. Groundwater analytical results collected during this investigation also reportedly indicated elevated concentrations of TPHg, BTEX, TPHd and O&G.

HLA subsequently recommended over-excavation within the area of the former USTs and associated ancillary fueling equipment. The over-excavation was subsequently completed under the direction of Environmental Resolutions, Inc. (ERI) as detailed below (ERI, 1995).

On January 3, 1995, John's Excavating of Santa Rosa, California reportedly excavated hydrocarbon-Impacted soil detected near a former product-delivery line trench. A representative from ERI collected soil samples from each sidewall and the base of the excavation (approximately four feet below grade). On January 3, 1995, a representative from ERI also reportedly observed John's Excavating remove hydrocarbon-impacted soil/backfill from the former used-oil tank pit to a depth slightly below groundwater. Groundwater was approximately nine feet below grade. ERI's representative collected one sample of native soil from approximately seven feet below grade in each sidewall of the excavation above the groundwater surface.

On January 3, 1995, John's Excavating also reportedly removed soil/backfill from the former gasoline tank pit to a depth slightly below groundwater. Groundwater was encountered approximately nine feet below grade. A representative from ERI reportedly collected soil samples from approximately seven feet below grade in each sidewall of the excavation. On January 5, 1995, John's Excavating removed additional soil/backfill along the eastern sidewall to native soil. ERI's representative collected an additional soil sample from approximately seven feet below grade in the expanded sidewall [sample S-7-TP2E(2)].

During excavation activities between January 3 and *5,* 1995, Erickson, Inc. reportedly utilized a vacuum truck to continuously purge water from the tank pits. Approximately 4,500 gallons of water were purged from the former used-oil tank pit during excavation activities. Approximately 10,500-gallons of water were purged from the gasoline tank pit excavation. Approximately 2,000 gallons of water which accumulated within the product-line excavation during excavation activities were also purged. ERI reportedly collected groundwater samples from the gasoline tank pit excavation and used-oil tank pit excavation after purging on January *5,* 1995. No water was present in the product-line excavation. On January 9,

1995, Erickson, Inc. and a representative from ERI returned to the site. Erickson's vacuum truck purged approximately 5,000 gallons of water from the gasoline tank pit excavation.

On January 19, 1995, Erickson reportedly purged the excavations prior to backfilling activities by John's Excavating. A representative from ERI collected water samples from the gasoline tank pit after purging approximately 20,000 gallons of water and the used-oil tank pit after purging approximately 8,000 gallons of water. Erickson purged a total of approximately 50,000 gallons of water from excavations at the site and transported all water to Unocal's Refinery in Rodeo, California for disposal. A portion of the water purged on January 9 and 19, 1995 accumulated in the tank pits from rain.

Analyses of soil samples collected from limits of the product-line excavation reportedly detected residual gasoline (TPHg) at a maximum concentration of 5.7 mg/kg. Analyses also reported a TPHd concentration of 2.4 mg/kg at the base of the excavation (approximately four feet below grade). Concentrations of total recoverable petroleum hydrocarbons (TRPH) were not reported above LRLs.

Analysis of soil samples collected from the sidewalls of the former used-oil tank pit reportedly did not detect residual gasoline hydrocarbons or total recoverable petroleum hydrocarbons. Concentrations of TPHd were reported at 1.9 mg/kg at approximately seven feet below grade in the western sidewall.

Analysis of soil samples collected from the sidewalls of the former gasoline tank pit reportedly detected residual gasoline hydrocarbons (9.3 mg/kg TPHg) and diesel fuel (9.1 mg/kg TPHd). Concentrations of TRPH were not reported above LRLs. After expanding the eastern sidewall, the maximum TPHg concentration remaining in-place was 7.9 mg/kg and the maximum TPHd concentration remaining in-place was 2.6 mg/kg.

Analyses of groundwater samples collected from the gasoline and used-oil tank pit excavations did not report concentrations of TRPH. Concentrations of dissolved gasoline hydrocarbons were not reported in groundwater collected from the former used-oil tank pit but were reported in groundwater collected from the former gasoline tank pit. Concentrations of dissolved diesel fuel were reported in water collected from each excavation.

The results of the over-excavation activities summarized above appears to indicate that source material with the potential to have migrated into groundwater causing an ongoing impact to this media has been removed from this site.

In addition to the removal of source materials discussed above, relevant to the proposed improvements and pavement rehabilitation project within Calistoga Road are soil and groundwater analytical results from soil borings B-7, B-8, B-9, B-10, and B-11, which were advanced outside of and to the west of the area of reported residual soil impacts, as well as groundwater analytical results from former monitoring wells MW-3, MW-4, MW-5 and MW-6, also located downgradient and between the residual source area and Calistoga Road. As discussed, groundwater samples collected from MW-3 through MW-4 indicated non-detectable concentrations for all target analytes during each groundwater monitoring

event performed prior to case closure. Soil samples collected from HLA soil borings B-7 through B-11 were reportedly below LRLs for all target analytes with the exception of very low concentrations of O&G (<10 mg/kg) in only three of the soil samples. The groundwater samples collected from soil borings B-7, B-8, B-10, and B-11 were below LRLs for TPHg, TPHd, O&G, and BTEX, with the exception of TPHd which was reported in B-10 and B-11 at respective concentrations of 600 and 200 µg/L. Soil and groundwater analytical results from these former borings indicate that soil and groundwater impacts were not present at these locations and had not migrated from the former source material (removed as discussed above). As such, this site is not seen as posing a threat of significant impact to the proposed roadway improvements within Calistoga Road that is defined herein as the subject property.

Excerpts of information associated with past investigative and remedial activities at the site are included in Appendix H. All available information can be found at the following GeoTracker link:

https://geotracker.waterboards.ca.gov/profile_report.asp?global_id=T0609700283

Zedrick Property (Former Dave's Pit Stop), 164 Calistoga Road (Closed LUST/Open CPS)

The Zedrick property is listed as a closed LUST facility as a result of a release from USTs formerly located at the site. In addition, this property is listed as an open CPS facility related to historical releases from a former sump, oil/water separator and general automotive service activities at the property. This property is located on the east side of Calistoga Road approximately 400 feet north of Highway 12. EBA understands that one 500-gallon waste oil UST was removed from the site in 1989 (Apex, 2012). Confirmation soil samples collected from the excavation reportedly indicated elevated concentrations of petroleum hydrocarbons and the NCRWQCB requested additional investigation of soil and groundwater conditions at the site. Additional USTs, consisting of one 6,000-gallon gasoline, and two 10,000-gallon gasoline were reportedly removed from the site in 1999. At this time, approximately 1,300 cubic yards of soils were reportedly over-excavated from the site and disposed off-site. In addition, approximately 70,000-gallons of groundwater was reportedly pumped from the excavation and disposed off-site.

Between June 1990 and January 2002, five shallow and three deep groundwater monitoring wells were reportedly installed at the site, with one shallow (MW-5) and one deep (DW-2) being installed off the western shoulder of Calistoga Road (Apex, 2012). Routine groundwater monitoring occurred at the site between June 1990 and September 2012. Over the course of the groundwater monitoring program, a consistent westerly groundwater flow direction was documented and it was determined that concentrations of fuel hydrocarbons had declined dramatically over time while concentrations of halogenated solvents had remained relatively consistent. During the final groundwater monitoring event performed at the site for the LUST investigation, residual TPHg was reported to be constrained to the location of MW-1 (adjacent to the former gasoline USTs), with non-detect results for all other wells, including MW-5 and DW-2 across Calistoga Road to the west. However, the residual groundwater impacts by the oxygenated fuel additive methyl tert-butyl ether (MtBE) were reported to be concentrated within the areas

of MW-1 and MW-4 and extending across Calistoga Road to the location of MW-5, which reported MtBE at a concentration of 1.9 µg/L. In addition, the VOC tetrachloroethene (PCE) was reported in groundwater samples collected from MW-3 and MW-4 at respective concentrations of 4.0 and 53 µg/L, and the PCE-impacted groundwater plume was indicated to extend off-site to the northwest and towards Austin Creek. The VOC trichloroethene (TCE) was also reported in groundwater generally co-spatial with the PCE impacted groundwater plume.

From February 28 through March 4, 2011, Apex personnel reportedly supervised the excavation of soil from the interior of the onsite service station building in the area of the former waste oil tank and bay drain (Apex, 2012). The excavation was completed in an effort to remove the source of persistent low level volatile organic compounds (VOCs) and petroleum hydrocarbons reported in wells MW-2R and MW-4 at the site. Laboratory analytical results of excavation soil sample results reportedly detected only petroleum hydrocarbons in soil beneath the service bay. Based on the laboratory analytical data of the soil samples collected from the excavation in the service bay and field observations (including soil color changes and petroleum odors in soil) Apex postulated that petroleum contamination is confined to a soil layer from approximately 6.5 to 10.5 feet bgs, the depth at which groundwater was encountered during excavation. Halogenated VOCs were not reported above LRLs in soil samples.

The groundwater sample (Ex Pit) collected from the tank pit was reported above LRLs for TPHg, TPHd, TPH as motor oil (mo), and BTEX. Concentrations of TPHg were elevated when compared to samples collected from nearby groundwater monitoring wells during the last groundwater monitoring event. PCE and TCE were not reported above LRLs in the groundwater sample collected from the tank pit.

The LUST case file was subsequently closed by NCRWQCB letter dated August 1, 2013. However, due to the presence of the VOCs PCE and TCE in groundwater at the site, the CPS case remains open for the site. The NCRWQCB in a letter dated June 16, 2011, requested the preparation of a feasibility study and corrective plan (FS/CAP) including a method to abate the continued migration of PCE and MTBE to Austin Creek. As of the date of publication of this Report the requested FS/CAP has not been submitted and the site has remained inactive with respect to the open CPS case since 2011.

Based on EBA's review of available information, it is likely that the oxygenated fuel additive MtBE, and the VOCs PCE and TCE are present in groundwater beneath Calistoga Road at concentrations above regulatory screening levels. As such, the presence of these chemicals within soil and/or groundwater in the area of the subject property represents an environmental concern that may require special handling and disposal considerations during any construction activities within the vicinity of this site and Calistoga Road.

Excerpts of information associated with past investigative and remedial activities at the site are included in Appendix H. All available information can be found at the following GeoTracker link:

https://geotracker.waterboards.ca.gov/profile_report.asp?global_id=T0609700622

Santa Rosa Fire Department #6, 205 Calistoga Road (Closed LUST)
The SRFD Station #6 is listed as a closed LUST facility due to the reported historical release of petroleum hydrocarbons from USTs formerly operated at the site. This property is located on the west side of Calistoga Road approximately 800 feet north of Highway 12. The site formerly contained one 1,000-gallon diesel fuel UST (UST-1), one 550-gallon gasoline UST (UST-2) and one 1,000-gallon gasoline UST (UST-3) (EBA, 2011).

- UST-1 and UST-2 were reportedly installed at the site in 1973 and 1978, respectively. It is unknown when UST-3 was installed, but it apparently predates the other two.

- UST-2 failed a tank integrity test in 1997. UST-1, in turn, reportedly passed the test on the same date. UST-3 was apparently not tested.

- UST-1 and UST-2 were removed from the site on August 17, 1998 by K.T.W. & Associates, Inc. (KTW&A), of Fremont, California (EBA, 2011). As part of this work, KTW&A reportedly performed over-excavation activities on August 17 through 19, 1998, which entailed the removal of approximately 65 cubic yards of impacted soil from the UST excavation. Analytical results of soil samples collected and analyzed during the excavation activities reportedly indicated that detectable concentrations of TPHg, TPHd and related petroleum hydrocarbon constituents remained in soil in the sidewalls and bottom of the excavation.

- Five soil borings (SB-A through SB-E) and four monitoring wells (MW-1 through MW-4) were reportedly advanced/installed as part of the subsurface investigation (EBA, 2011). Analytical results from this investigation reportedly confirmed the presence of residual concentrations of TPHg, TPHd, BTEX, and MtBE in soil and groundwater at the site.

- Records indicate that at least four quarters of groundwater monitoring occurred between June 2000 and April 2002.

- On March 30, 2006, EBA supervised the removal of UST-3 under permit from the SRFD (EBA, 2011). Approximately 3,300 gallons of petroleum hydrocarbon impacted water and 31 cubic yards of petroleum hydrocarbon impacted soil were removed from the site for disposal at appropriate facilities.

- On April 5 and 6, 2006, EBA personnel supervised Gregg In Situ, Inc. (Gregg), of Martinez, California, in the advancement of three off-site Cone Penetration Testing (CPT) borings (CPT-1, CPT-2 and CPT-6) and two on-site CPT borings (CPT-3 and CPT-5) (EBA, 2011). On April 17, 2006, EBA supervised the installation of monitoring wells MW-5 and MW-6 at the site and the adjacent property (199 Calistoga Road), respectively.

- Three quarters of groundwater monitoring were performed between May and November 2006. Analytical results from these monitoring events indicated the continued presence of MtBE in MW-1 through MW-3 and MW-5, and the presence of TPHg, TPHd, and BTEX constituents in the groundwater samples collected from MW-3.

- On December 7, 2007, EBA personnel supervised the drilling and installation of a monitoring well (MW-7) inside the apparatus room of FS #6 (EBA, 2011). Soil sample analytical results from MW-7 indicated the presence of MtBE at a depth of 10.5 feet bgs. All other constituents analyzed were below the LRLs. Analytical results from the subsequent groundwater monitoring event reportedly indicated the presence of TPHg, BTEX, MtBE and tert-amyl methyl ether (tAME).

Groundwater monitoring reportedly occurred at the site from June 2000 until the final groundwater monitoring event in April 2013 during which a consistent southwest to westerly groundwater flow direction was documented (away from Calistoga Road) (EBA, 2013). The LUST case file was subsequently closed under the Low Threat Closure Policy (LTCP) by the NCRWQCB in a letter dated September 23, 2014.

However, relevant to the proposed improvements and pavement rehabilitation project within Calistoga Road are groundwater analytical results from former monitoring well MW-3, which was located within approximately 15 feet of Calistoga and exhibited consistent detections of the TPHg TPHd, BTEX and the oxygenated fuel additive MtBE. Although a clear decreasing trend in contaminant concentrations in this well was documented, during the final groundwater monitoring event in April 2013, TPHg TPHd, ethylbenzene, xylenes and MtBE were reported at respective concentrations of 1,230, 181, 79.5, 46.3, and 39.5 µg/L in groundwater samples collected from MW-3.

As such, the potential for these chemicals to be present in soil and/or groundwater within the area of the subject property represents an environmental concern that may require special handling and disposal considerations during any construction activities within the vicinity of this site and Calistoga Road.

Excerpts of information associated with past investigative and remedial activities at the site are included in Appendix H. All available information can be found at the following GeoTracker link:

https://geotracker.waterboards.ca.gov/profile_report.asp?global_id=T0609700761

Santa Rosa City Water Station 7, 5219 Monte Verde Drive (Closed LUST)
The Santa Rosa City Water Station 7 facility is listed as a closed LUST facility due to the reported historical release of petroleum hydrocarbons from a UST formerly operated at the site. This property is located on the east side of Calistoga Road at the northeastern corner of the intersection with Monte Verde Drive.

EBA understands that one 500-gallon diesel UST was removed from the site (Trans Tech Consultants [TTC], 2020). Confirmation soil samples were reportedly collected from the

UST excavation and the product piping trench. Based on petroleum hydrocarbons detected in one of the soil samples, the NCRWQCB requested additional investigation of soil and groundwater conditions at the site.

To assess the extent of impact, four soil borings were reportedly advanced at the site and sampled in September 2020 (TTC, 2020). Free water on the samplers and augers were encountered in borings B-2 and B-4 at depths ranging from 20 to 25 feet bgs. Temporary well screens were placed in three of the borings and monitored periodically through-out the day for the presence of groundwater. Soil sample analytical results from each of the four soil borings were reportedly below LRLs for all target analytes with the exception of 83 mg/kg TPH as motor oil (mo) reported in boring B-3.

The analytical test results of groundwater sample collected from boring B-2 reportedly indicated 860 µg/L of TPHd, 490 µg/L of TPH as kerosene, and below the LRL for TPH mo. The sample was subsequently re-analyzed using silica gel cleanup which resulted in non-detectable concentrations for TPHd (<50 µg/L). The test results also reportedly indicated non-detectable concentrations of BTEX. The analytical test results of groundwater sample collected from boring B-4 were reportedly non-detectable for all analytes.

Based on the results of the September 2020 soil and groundwater investigation, the NCRWQCB closed the LUST case file by letter dated December 14, 2022.

Given the above information, this site is not seen as posing a threat of significant impact to the proposed roadway improvements within Calistoga Road that is defined herein as the subject property.

Excerpts of information associated with past investigative activities at the site are included in Appendix H. All available information can be found at the following GeoTracker link:

https://geotracker.waterboards.ca.gov/profile_report.asp?global_id=T10000009065

Additional Sites
Additional properties in the surrounding area of the subject property are identified in regulatory agency files as having environmental issues. Many of these sites have completed investigations with regulatory oversight related to having investigations related to historical or leaking USTs or are identified as generators of hazardous materials and/or wastes. Based on topographic considerations, their distances from the subject property and/or status (i.e., closed), and/or the types of issues that caused them to be listed on the databases, additional database listings in the EDR report that were not identified and/or discussed above are not considered likely to have a significant potential to adversely impact the subject property.

4.1.3 Orphan Sites
An orphan site is a listing with an undefined location. Typically, orphan sites result from poor address and site location information. A review of this listing indicates that none

of the identified orphan sites are located within the distance specified by ASTM standard practice for review. Orphan sites are listed in the EDR Radius Map included in Appendix C.

4.1.4 Vapor Encroachment Screening

EBA conducted an evaluation for vapor encroachment conditions (VECs) using methodology established in ASTM Standard of Practice E2600-10. The minimum distance criteria for the assessment of petroleum hydrocarbon releases pursuant to ASTM 2600-10 is one-tenth mile (528 feet) and one-third mile (1,720 feet) for volatile organic compounds. The objective of the VEC screen was to evaluate the following:

- If a VEC exists, or
- Is likely to exist, or
- Cannot be ruled out, or
- Can be ruled out because it does not exist or is not likely to exist.

As presented herein, there have been documented releases of petroleum hydrocarbons and VOCs at properties in the vicinity of the subject property. As discussed herein, elevated concentrations of petroleum hydrocarbons and fuel related VOCs are indicated to be present in soil and/or groundwater at select areas within the subject property. As such, a VEC cannot be ruled out at this time. However, it is important to note that a VEC is typically associated with the potential for contaminated media (soil, groundwater or soil vapor) to migrate into an overlying structure, posing a potential threat to current and/or future occupants of a building. Since there are no structures within the Calistoga Road roadway and area of the subject property, the identification of a VEC does not warrant any additional action with respect to the project evaluated herein.

4.1.5 Per- and Polyfluoroalkyl Substances (PFAS)

As defined in Section 3.2.36 of the current ASTM Standard E1527-21, hazardous substance means “those substances defined as a hazardous substance pursuant to CERCLA 42 USC § 9601(14), as interpreted by EPA regulations and the courts.” Hazardous substances that are not defined (or not yet defined) as hazardous substances under CERCLA are outside of the scope of the current ASTM Standard E1527-21.

On July 8, 2024, the Final EPA rule became effective that designates perfluorooctanoic acid (PFOA) and perfluorooctanesulfonic acid (PFOS) as CERCLA hazardous substances. Per the current ASTM Standard E1527-21, once this rule went into effect, these substances are evaluated within the scope of this standard, and a release or likely release of PFOA and/or PFOS is considered a REC.

Other than PFOA/PFOS, compounds classified as PFAS are not currently classified as hazardous substances under CERCLA, and thus the potential presence of PFAS compounds (other than PFOA/PFOS) is outside of the scope of the current ASTM Standard E1527 and does not constitute a REC at this time. However, the User of this Report should be aware that regulatory criteria and classifications are subject to change.

A voluntary industry phaseout of PFOA and PFOS was first implemented in the late 1990s and was fully implemented for PFOS by 2002 and PFOA by 2015. Although PFOA and PFOS have been generally phased out since 2015, studies have found that precursor PFAS compounds in wastewater treatment systems may form PFOA and PFOS. As such, even after 2015, the presence of PFAS compounds in wastewater discharges is considered a likely source of PFOA and PFOS contamination.

EBA's research of potential PFAS contamination focuses on the release/likely release of PFOA/ PFOS. However, if additional information pertaining to other PFAS is identified, EBA will also assess/discuss these compounds, as deemed applicable/appropriate within the scope of this assessment.

It should be noted that EBA's screening of PFOA/PFOS and other PFAS compounds is based solely on review of the resources cited within this report. Identification, or lack thereof, is not a warranty that PFOA/PFOS or other PFAS contamination is present or absent at a site. Additionally, it should be noted that given the evolving nature of science and regulatory oversight of PFOA/PFOS and other PFAS compounds, additional sources of contamination may exist at the subject property, adjoining sites and/or other nearby sites that were not identified by the limited data and screening tools cited within this report.

As an initial screening tool for potential PFAS contamination, EBA reviewed PFAS-related database listings from EDR and compared known property uses to those known to potential include the use of PFAS. According to the EDR Radius Report the subject property is not listed on the PFAS ECHO database. The PFAS ECHO database is created by the Environmental Protection Agency (EPA) to flag potential Industry types that may be or may have handled PFAS as one time or another. Inclusion of a facility in the Industry Sectors dataset does not indicate that PFAS are being manufactured, processed, used, or released by the facility. As such, the listing of a site on the PFAS ECHO database does not indicate that a release of PFAS has occurred, only that there is a potential for PFAS to be on site based on the industry type found associated with the SIC/NAICS code for the facility.

The table below presents a screening toll used to determine whether or not the potential exists for PFAS to be present at a property based on industry type found associated with the SIC/NAICS code for the facility.

Potential Source	**Yes**	**No**
Past or present industrial operations that potentially included the use of PFAS		X
The use or discharge of AFFF		X
Electroplating (1950s-present)		X
NOTE: Electroplating (specifically hard chromium plating) is an industrial activity where PFAS-containing mist suppressants may have been used	--	--
Agricultural uses, specifically 1970s-present that included application of biosolids/WWTP sludge that potentially contained PFAS		X
Wastewater treatment plant (WWTP) (1960s to Present)		X
Landfill operations / waste disposal areas (1960s-present)		X
Mining / quarrying / oil production		X

Potential Source	Yes	No
Commercial car wash (1989-2010)		X
Dry cleaner and/or commercial laundry (1970s-2010)		X

Based on a review of historical information for past and present uses of the subject property, the property is not indicated to have been occupied by any of the industry types which have the potential to use or result in a release of PFAS. However, as noted above, sanitary sewer lines conveying wastewater have the potential to contain PFAS compounds for household and industrial wastewater discharges that have been shown to contain these compounds. In particular, land application of sewage sludge (biosolids) near sewer line routes has been documented to be a potentially significant source of PFAS contamination, as well as areas receiving industrial discharge or pretreatment, which may contain high levels of PFAS. It is important to note however that the area of the subject property has not been the subject of the land application of sewage sludge, nor has the area received industrial discharge or pretreatment. Given the above information, combined with the lack of clear indication of a likely release or material threat of a release of wastewater from the sewer line(s), this is considered a *de minimis* condition. By definition, *de minimis* conditions do not present a material risk of harm to public health or the environment and generally would not be the subject of an enforcement action if brought to the attention of appropriate governmental agencies. Conditions determined to be *de minimis* are not RECs (ASTM, 1527-21).

4.2 Additional Environmental Record Sources

To enhance and supplement the EDR Radius Report, searches for active sites, local records and/or additional state and tribal records were independently searched through their various websites. These records are reasonably ascertainable, and are sufficiently useful, accurate and complete in light of the objective of the records review. Some of the other Environmental Records Sources contacted for information pertaining to the subject property were as follows:

- U.S. EPA (http://www.epa.gov/region09)
- California Environmental Protection Agency, Department of Toxic Substances Control (http://www.calepa.gov/) and (http://www.envirostor.dtsc.ca.gov/public/)
- City of Santa Rosa Fire Department – CUPA Agency, http://ci.santa-rosa.ca.us/departments/fire/Pages/default.aspx
- County of Sonoma Department of Health Services (https://sonomacounty.ca.gov/Health/Environmental-Health-and-Safety/)
- California State Water Resources Control Board (http://geotracker.swrcb.ca.gov/).

4.2.1 City of Santa Rosa Fire Department

The Certified Unified Program is the consolidation of several state environmental programs into one program under the authority of a Certified Unified Program Agency (CUPA); these can be a county, city, or JPA (Joint Powers Authority). This program was established under the amendments to the California Health and Safety Code made by SB 1082 in 1994.

The programs generally consist of the Hazardous Materials Business Plan/Emergency Response Plan, Hazardous Waste, Tiered Permitting, Underground Storage Tanks, Aboveground Storage Tanks (SPCC only) and the Uniform Fire Code Hazardous Materials Management Plan.

A CUPA is a local agency that has been certified by California EPA to implement the state environmental programs with the local agency's jurisdiction.

- Hazardous Materials Business Plans
- Hazardous Waste Generator
- Underground Storage Tanks
- Accidental Release Prevention
- Aboveground Petroleum Storage Tanks
- The Uniform Fire Code as related to hazardous materials

The Santa Rosa Fire Department did not contain any information for the subject property as there is no physical address for the property.

4.2.2 County of Sonoma Department of Health Services

The County of Sonoma Department of Health Services – Environmental Health Department (CSDHS-EHD) online records repository did not contain any files for the subject property.

Records were searched at the following web address. https://onbaseprodext.sonoma-county.org/EHSEP5/services/document-search/index.html

4.2.3 North Coast Regional Water Quality Control Board

Information for the subject property and surrounding area was reviewed on the GeoTracker web site information archive maintained by the State Water Resources Control Board. The NCRWQCB did not possess any records for the subject property.

4.2.4 California State Water Resources Control Board GeoTracker Database

The GeoTracker web site is an online information repository for environmental cleanup sites that is administered and overseen by the State Water Resources Control Board. The GeoTracker site was consulted to determine if either the subject property or surrounding properties were identified in this environmental database as having environmental concerns. The subject property was not identified. For those properties which warranted additional review, EBA evaluated available information on GeoTracker, the results of which is discussed above in Section 4.0.

The GeoTracker site was accessed at:
https://geotracker.waterboards.ca.gov/map/?CMD=runreport&myaddress=Calistoga+Road+santa+rosa

4.2.5 California Department of Toxic Substances Control EnviroStor Database

The EnviroStor web site was consulted to determine if either the subject property or surrounding properties were identified in this environmental database as having environmental concerns. The subject property was not identified.

The EnviroStor web site was accessed at:
EnviroStor Database (ca.gov)

4.2.6 City of Santa Rosa (All Departments)

The City of Santa Rosa online records depository did not contain any information for the subject property as the property consists of roadways with no physical address.

5.0 USER PROVIDED INFORMATION

User provided information is discussed in the following sections.

5.1 User Questionnaire

A User Questionnaire was completed by the Client. A copy of the questionnaire is included in Appendix I.

5.2 Results of Title Records Search for Environmental Liens or Activity and Use Limitations

Review of Title and Judicial Records for Environmental Liens or Activity and Use Limitations (AULs) is the responsibility of the user of the Phase I ESA Report. However, based on the nature of this environmental assessment a review of public records for environmental liens or AULs is not applicable and the lack of such research is not considered a significant data gap.

5.3 Specialized Knowledge or Experience of the User

The User of this assessment indicated a general awareness of the historical use of the subject property but relies upon this assessment to understand environmental conditions at the subject property. A User Questionnaire is included in Appendix I.

5.4 Actual Knowledge of User

The User of this assessment did not indicate any specialized knowledge regarding environmental conditions at the subject property.

5.5 Commonly Known or Reasonably Ascertainable Information

The User of this report indicated as having generally known and/or reasonably ascertainable information regarding the history and use of the subject property.

5.6 Reason for Significantly Lower Purchase Price

An assessment of the relationship of the purchase price to the fair market value of the subject property, assuming there is no contamination on the site, is required under 40 CFR Part 312, Section 312.29 to maintain innocent landowner defense. The sections from the federal document are summarized below:

1). Persons to whom this part is applicable must consider whether the purchase price of the subject property reasonably reflects the fair market value of the property, assuming there is no contamination on the property; and

2). Persons who conclude that the purchase price of the subject property does not reasonably reflect fair market value, if the property were not contaminated, should consider whether or not the differential in purchase price and fair market value is due to the presence of releases or threatened releases of hazardous substances.

The subject property is being assessed for the installation of upgraded utility infrastructure and pavement rehabilitation not for the sale of the subject property area. As such, no assessment of the purchase price is included herein.

5.7 Owner, Property Manager and Occupant Information

The subject property is owned by the City of Santa Rosa and consists of a portion of the Calistoga Road roadway that is defined herein.

There are no occupants within the subject property.

5.8 Reason for Performing Assessment

It is our understanding that the User contracted this Phase I Environmental Site Assessment to provide an assessment of the environmental condition of the subject property area prior to the upgrade of public utilities and rehabilitation of asphalt pavement within the roadway.

5.9 Previous Reports

No previous reports for the subject property were available or provided for the subject property. Reports for near site properties were reviewed for several properties which are discussed and referenced herein.

6.0 INTERVIEWS

ASTM E1527-21 requires the Environmental Professional to interview existing and/or past owners, operators, and occupants likely to have material information about the Property, only if they have been identified, and the information likely to be obtained is not duplicative of information from other sources. In addition, if the property is demonstrably abandoned or deserted, or there is evidence of potential unauthorized uses of or uncontrolled access to the subject property the Environmental Professional is required to conduct interviews with neighboring owners or occupants. The following interviews were conducted for this assessment.

Mr. Sean Jeane from Brelje & Race Consulting Engineers provided site documentation as part of this assessment to understand the proposed work scope for the upgrading of utilities and pavement rehabilitation activities and defining the subject property boundaries.

Since the subject property has no active or historical site investigations, no regulatory agency interviews were conducted as part of this assessment.

7.0 SITE RECONNAISSANCE

7.1 Methodology and Limiting Conditions

EBA environmental professionals conducted a site reconnaissance on February 5, 2026. The site reconnaissance entailed viewing the subject property and the surrounding areas. EBA inspected the subject property by walking and/or driving the property and noting any observations. The subject property was inspected to observe the property and to identify discernible or potential environmental concerns. In addition, a reconnaissance of adjacent properties was performed to confirm surrounding land use and conditions. Information was obtained by interviews with knowledgeable individuals regarding the past and current uses of the subject property. No limitations were encountered to limit the extent of the property inspection. Findings from the site reconnaissance activities are summarized in the following sections.

EBA also conducted a windshield survey of adjacent properties during the site reconnaissance.

7.2 Current Use of the Property

The subject property currently consists of the established Calistoga Road roadway within the incorporated area of northeastern Santa Rosa.

7.3 Description of Structures & Site Improvements

The subject property area consists of a paved street with existing asphalt surfaces and curb and gutter. The street provides a right of way for utilities that are reported to include water, sewer and storm drain infrastructure. No additional improvements are present on the subject property.

7.4 Exterior Observations

As discussed herein, the subject property consists entirely of a roadway with curb, gutter and sidewalk. At the time of EBA's site reconnaissance, EBA did not observe any evidence of the use or storage of any hazardous materials, wastes or other harmful chemicals at any exterior areas of the subject property in such a way as to represent a threat of release to the environment. EBA paid particular attention to see if there was any evidence of historical USTs within the right of ways.

7.5 Interior Observations

No interior observations were made for this assessment.

7.6 Hazardous Substances and Petroleum Products

At the time of the property inspection no fuels or hazardous substances were observed to be present at the subject property.

7.7 Odors

No odors were observed at the subject property during the site reconnaissance.

7.8 Pools of Liquid
No pools of free liquid were observed at the subject property during the site reconnaissance.

7.9 Drums
No drums or containers were observed at the subject property during the site reconnaissance.

7.10 Unidentified Substance Containers
No unidentified substance containers were observed at the subject property during the site reconnaissance.

7.11 Stains or Corrosion
No stains or corrosion were observed at the subject property during the site reconnaissance.

7.12 Drains and Sumps
No drains or sumps were observed at the subject property during the site reconnaissance other than storm drain inlets present within the curb and gutter of the existing streets.

7.13 Pits, Ponds or Lagoons
No pits, ponds or lagoons are present at the subject property.

7.14 Stained Soil or Pavement
No stains were observed on soil or pavement surfaces during the site reconnaissance.

7.15 Solid Waste
No solid waste was observed at the subject property during the site reconnaissance.

7.16 Stressed Vegetation
No areas of stressed vegetation were observed at the subject property during the site reconnaissance.

7.17 Wells
No water supply wells or groundwater monitoring wells were observed at the subject property.

7.18 Septic Systems
No septic systems are reported to be present at the subject property.

7.19 Underground Fuel Storage Tanks
There is no indication of the current or historical use of underground fuel storage tanks at the subject property.

7.20 Aboveground Fuel Storage Tanks
No aboveground fuel tanks were observed at the subject property during the site reconnaissance.

7.21 Utilities
EBA understands the subject property includes municipal water, stormwater and sewage infrastructure that is owned and maintained by the City of Santa Rosa.

7.22 Transformers
No electrical transformers were observed at the subject property during the site reconnaissance.

7.23 Dump Sites
There is no indication of current or historical dump sites at the subject property.

7.24 Non-Scope Observations

7.24.1 Asbestos
No structures are present within the subject property area and therefore no asbestos containing materials are suspected to be present.

7.24.2 Lead Based Paint
No structures are present within the subject property area and therefore no lead-based paint is suspected to be present.

7.24.3 Radon
The U.S. Environmental Protection Agency Radon Zone Classification for Sonoma County is 3, which is defined as having a low potential to have radon concentration less than 2 picocuries per liter (pCi/L). The U.S. EPA action level for radon is 4.0 pCi/L. Based on the radon concentration information, it is unlikely that radon abatement activities would be required at the subject property.

8.0 DEVIATIONS

8.1 Data Gaps
AAI Section 312.20(g) states that:

To the extent there are data gaps ... that affect the ability of persons conducting all appropriate inquiries to identify conditions indicative of releases or threatened releases in each area of inquiry under each standard and practice, such persons should identify such data gaps, identify the sources of information consulted to address such data gaps, and comment upon the significance of such data gaps with regard to the ability to identify conditions indicative of releases or threatened releases of hazardous substances, pollutants, contaminants, petroleum and petroleum products, and controlled substances.

Data gaps in our historic research, which range between 1916 and 2026, were encountered. Data failure occurs when a significant (10 years or more) gap of time exists between two historic sources and a reasonable effort has been made to obtain additional sources of information. Although data failure with respect to historical research, as defined in the ASTM standard, has occurred, it does not diminish EBA's ability to provide an opinion on a

release or potential release of hazardous substances at the subject property. In addition, the previous owners and/or operators of the subject property have not been identified by the User and were not interviewed. Although the inability to interview past owners and/or operators constitutes a data gap, based on information obtained from other sources EBA does not consider this data gap to be a significant limitation to this report. These data gaps are not considered significant and do not affect the ability of EBA's environmental professional to identify whether a given issue is a REC.

8.2 Exceptions or Deletions

There were no exceptions to, or deletions from, ASTM Practice E1527-21.

9.0 ADDITIONAL SERVICES

9.1 Non-Scope Considerations

The following environmental issues are outside the scope (non-scope considerations) of the standard practice defined by ASTM Standard Practice E1527-21:

- Regulatory Compliance
- Cultural and Historic Resources
- Industrial Hygiene
- Health and Safety
- Ecological Resources
- Endangered Species
- Indoor Air Quality
- Biological Agents
- Mold

EBA identified no ASTM non-scope considerations/RECs in connection with the subject property that represent potential business environmental risk but are outside the standard scope of services prescribed by ASTM Standard Practice E1527-21.

9.2 Additional Services

No additional services beyond the standard scope of services prescribed by ASTM Standard Practice E1527-21 were requested by the Client.

10.0 DISCUSSION

Subject Property Description and Use

The project includes select water and sewer system infrastructure improvements and the rehabilitation of asphalt pavement within a portion of Calistoga Road extending from Highway 12 north to Montecito Boulevard in Santa Rosa, California and is located as shown on Figure 1 in Appendix A. The subject property has no legal property or property parcels of boundaries and for the purposes of this assessment the description of the subject property is that segment of Calistoga Road shown on the attached Figures 2 and 3 in

Appendix A. Site photographs depicting current subject property conditions and land use in the vicinity are included in Appendix B.

The subject property currently consists of the established Calistoga Road roadway within the incorporated northeastern portion of the City of Santa Rosa.

Subject Property History
Available historical records, including aerial photographs, indicate that the area of the subject property used as a roadway (Calistoga Road) with agricultural orchards, hay fields and rural residential properties surrounding the property from at least the early 1940s until the mid-1960s when much of the surrounding area was redeveloped with residential neighborhoods and single family homes. By the early 1970s the commercial shopping center at the northeast corner of the intersection of Highway 12 and Calistoga Road was developed with the former Unocal service station, Safeway and several other commercial businesses, as well as Dave's Pit Stop (also known as the Zedrick property). The subject property has remained in use as the Calistoga Road roadway to the present day.

The use of the subject property is generally well documented without any significant data gaps. Due to the passage of time, there is a lack of available previous property owners and historical documentation regarding past uses of the property which represents a data gap. However, from the available information it appears that the use and history of the property is well known, and this data gap is seen as insignificant.

Subject Property Regulatory Records Review
The subject property is not identified in any regulatory agency databases and files as a regulated facility. Further, there is no indication of the use, storage or disposal of hazardous materials or wastes at the subject property. Lastly, there is no indication of the current or historical use of underground fuel storage tanks or dump sites at the subject property.

Surrounding Properties Regulatory Records Review
As discussed and referenced herein, historical release from environmentally regulated properties within the area of the subject property have resulted in a documented release of petroleum hydrocarbons and/or volatile organic compounds (VOCs) to soil and/or groundwater that is indicated to be present within the Calistoga Road roadway at select areas of the subject property.

<u>Zedrik Property/Former Dave's Pit Stop, 164 Calistoga Road</u>
Based on EBA's review of available information, it is likely that the oxygenated fuel additive methyl tert-butyl ether (MtBE), and the VOCs tetrachloroethene (PCE) and trichloroethene (TCE) are present in groundwater beneath Calistoga Road at concentrations above regulatory screening levels. As such, the presence of these chemicals in soil and/or groundwater within the area of the subject property represents an environmental concern that may require special handling and disposal considerations during any construction activities within the vicinity of this site and Calistoga Road. Please refer to Figures 6, 7, and 8 prepared by Apex that are included in Appendix H.

Santa Rosa Fire Department, Station No. 6, 205 Calistoga Road

As discussed and referenced herein, groundwater analytical results from former monitoring well MW-3, which was located within approximately 15 feet of Calistoga and exhibited consistent detections of the total petroleum hydrocarbons as gasoline (TPHg) TPH as diesel (d), benzene, toluene, ethylbenzene, and xylenes (BTEX), and MtBE. Although a clear decreasing trend in contaminant concentrations in this well was documented, during the final groundwater monitoring event in April 2013, TPHg TPHd, ethylbenzene, xylenes and MtBE were reported at respective concentrations of 1,230, 181, 79.5, 46.3, and 39.5 µg/L in groundwater samples collected from MW-3.

As such, the potential for these chemicals to be present in soil and/or groundwater within the area of the subject property represents an environmental concern that may require special handling and disposal considerations during any construction activities within the vicinity of this site and Calistoga Road. Please refer to the Figures prepared by EBA that are included in Appendix H.

Vapor Encroachment Concerns

EBA conducted an evaluation for vapor encroachment conditions (VECs) using methodology established in ASTM Standard of Practice E2600-10. The minimum distance criteria for the assessment of petroleum hydrocarbon releases pursuant to ASTM 2600-10 is one-tenth mile (528 feet) and one-third mile (1,720 feet) for volatile organic compounds. The objective of the VEC screen was to evaluate the following:

- If a VEC exists, or
- Is likely to exist, or
- Cannot be ruled out, or
- Can be ruled out because it does not exist or is not likely to exist.

As presented herein, there have been documented releases of petroleum hydrocarbons and VOCs at properties in the vicinity of the subject property. As discussed herein, elevated concentrations of petroleum hydrocarbons and fuel related VOCs are indicated to be present in soil and/or groundwater at select areas within the subject property. As such, a VEC cannot be ruled out at this time. However, it is important to note that a VEC is typically associated with the potential for contaminated media (soil, groundwater or soil vapor) to migrate into an overlying structure, posing a potential threat to current and/or future occupants of a building. Since there are no structures within the Calistoga Road roadway and area of the subject property, the identification of a VEC does not warrant any additional action with respect to the project evaluated herein.

Recognized Environmental Conditions

Recognized Environmental Conditions (RECs) are defined by ASTM Standard Practice E1527-21 as the presence of hazardous substances or petroleum products in, on, or at the subject property due to a release to the environment; (2) the likely presence of hazardous substances or petroleum products in, on, or at the subject property due to a release or likely release to the environment; or (3) the presence of hazardous substances or petroleum products in, on, or at the subject property under conditions that pose a material threat of a future release to the environment. In the course of performing this ESA, EBA did not identify

any RECs associated with the subject property or any of the adjoining parcels with the exception of the following:

- Soil and/or groundwater impacted by VOCs and petroleum hydrocarbons are indicated to likely be present at or within the immediate vicinity of the subject property in those areas in the vicinity of the Zedrick/Dave's Pit Stop and Santa Rosa Fire Station No. 6 properties. Based on EBA's review of available information, the potential for residual soil and/or groundwater impacts to likely be present within those portions of the subject property as discussed above cannot be ruled out. As such, this condition is considered a REC.

11.0 CONCLUSIONS AND OPINION

EBA Engineering has performed this Phase I Environmental Site Assessment in conformance with the scope and limitations of ASTM Practice E1527-21 of that portion of Calistoga Road extending from Highway 12 north to Montecito Boulevard in Santa Rosa, California as shown on Figures 2 and 3 in Appendix A. Any exceptions to, or deletions from, this practice are described herein. Based on conclusions from the environmental records search, historical data review, and the site reconnaissance we find no Recognized Environmental Conditions in connection with the subject property with the exception of the following:

- The presence of VOCs and/or petroleum hydrocarbon impacts within select areas of the subject property associated with the Zedrick/Dave's Pit Stop and Santa Rosa Fire Department Station No. 6 properties represents a Recognized Environmental Condition for the reasons discussed above.

12.0 RECOMMENDATIONS

Based on the information presented herein, we include the following recommendations for your use and consideration:

- Perform a pre-construction assessment of the conditions within the subject property area for the purpose of defining soil and groundwater conditions, informing worker safety requirements and soil and groundwater management and disposal requirement.

13.0 REFERENCES

Historical Aerial Photographs:

1942	Environmental Data Resources
1952	Environmental Data Resources
1957	Environmental Data Resources
1968	Environmental Data Resources
1970	Environmental Data Resources
1974	Environmental Data Resources

1982 Environmental Data Resources
1993 Environmental Data Resources
2006 Environmental Data Resources
2009 Environmental Data Resources
2012 Environmental Data Resources
2016 Environmental Data Resources
2020 Environmental Data Resources
2024 Environmental Data Resources

Apex, 2011. Former Waste Oil Tank and Sump Pit Over-excavation Results Report and First Quarter 2011 Groundwater Monitoring Report, Former Dave's Pit Stop No. 1, 164 Calistoga Road, Santa Rosa, California. Dated May 4, 2011.

Apex, 2012. Third Quarter 2012 Groundwater Monitoring Report, Former Dave's Pit Stop No. 1, 164 Calistoga Road, Santa Rosa, California. Dated November 4, 2012.

DWR, 1982. Evaluation of Groundwater Resources: Sonoma County; Geologic and Hydrologic Data, Bulletin 118. September 1982.

EBA, 2011. Feasibility Study and Corrective Action Plan, Santa Rosa Fire Station #6, 205 Calistoga Road, Santa Rosa, California. Dated February 2011.

EBA, 2013. 2nd Quarter 2013 Monitoring and Sampling Report, Santa Rosa Fire Station #6, 205 Calistoga Road, Santa Rosa, California. Dated August 20, 2013.

Environmental Data Resources, Inc., Radius Map Report, Calistoga Rd Pavement Rehab & Utility Improvements, Calistoga Road to Montecito Blvd, Santa Rosa, California: Performed for EBA Engineering; Job No. EBA 26-3866. Dated January 29, 2026.

ERI, 1995. Removal of Hydrocarbon-Impacted Soil at Former Unocal Station 5335, 5241 Sonoma Highway, Santa Rosa, California. Dated February 8, 1995.

Geology of Northern California, California Division of Mines and Geology – Bulletin 190.

Geologic Map of the Santa Rosa Quadrangle. Complied by D.L. Wagner and E.J. Bortugno, 1982. State of California Department of Conservation – Division of Mines and Geology.

HLA, 1994. Remedial Investigation, Petroleum Hydrocarbons, Safeway Store No. 713 Expansion, Santa Rosa, California. Dated October 12, 1994.

RESNA, 1992. Ground-Water Monitoring Third Quarter 1992 at Former Unocal Station No. 5335, 5241 Sonoma Highway, Santa Rosa, California. Dated October 19, 1992.


TTC, 2020. Report of Findings, Site Investigation and Site Sensitive Receptor Survey, City of Santa Rosa Water Department Water Pump Station Number 7, 5219 Monte Verde Drive, Santa Rosa, California. Dated October 22, 2020.

United States Geological Survey, 7.5 Minute Topographic Quadrangle, Cotati & Santa Rosa, California.

United States Geological Survey – Hydrologic and Geochemical Characterization of Santa Rosa Plain Watershed, Sonoma County, California. Scientific Investigations Report 2013-5118. 2013.

APPENDIX A

FIGURES

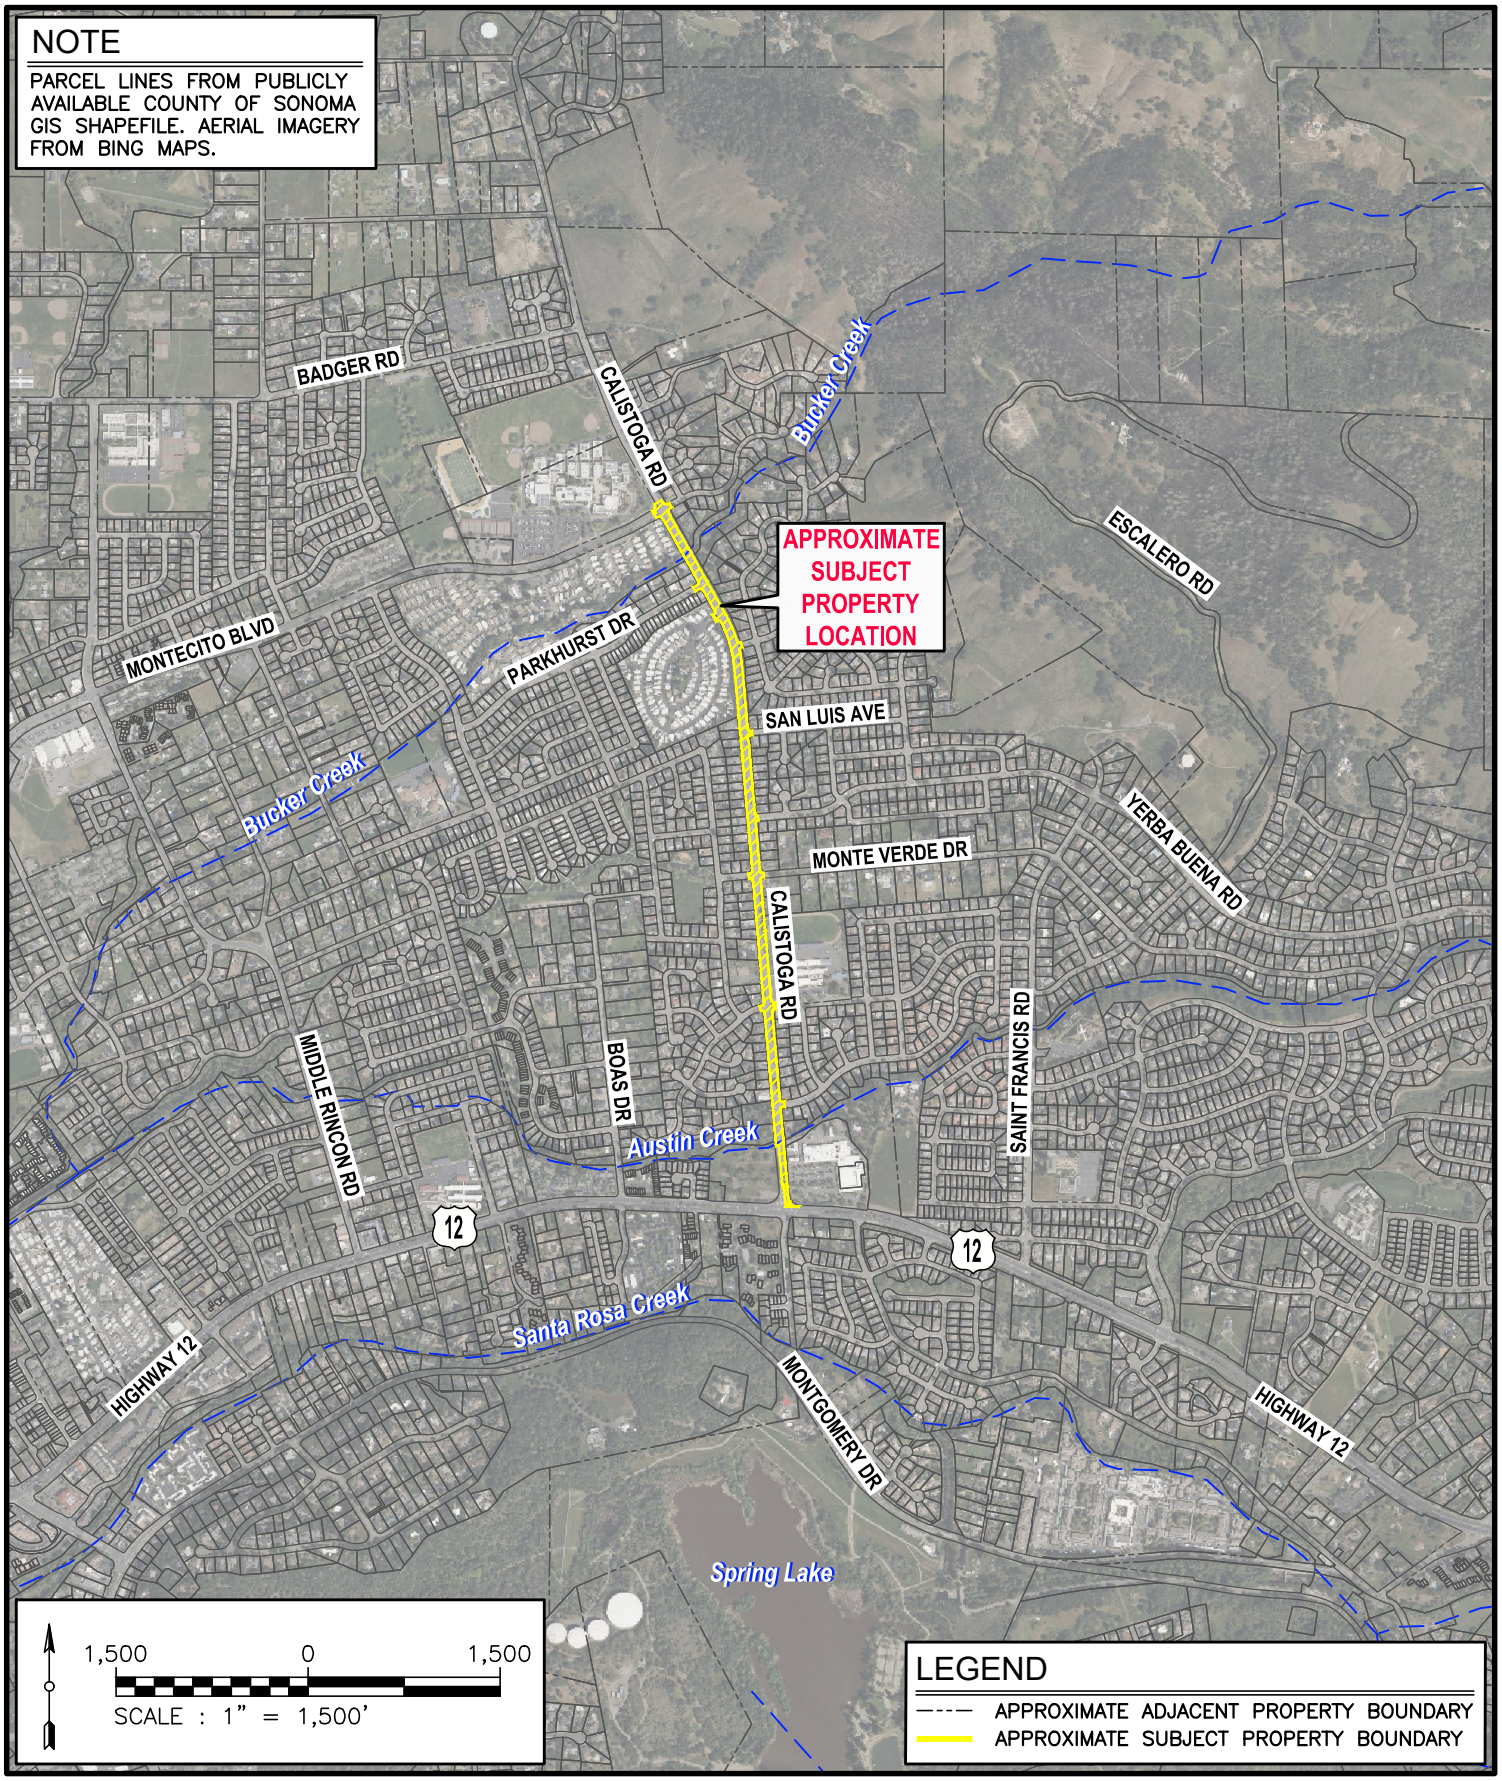


EBA ENGINEERING
825 SONOMA AVENUE
SUITE C
SANTA ROSA, CA 95404
TEL: (707) 544-0784

LOCATION MAP

CALISTOGA ROAD PAVEMENT REHABILITATION & UTILITY IMPROVEMENTS PROJECT
HIGHWAY 12 TO MONTECITO BOULEVARD
SANTA ROSA, CALIFORNIA

FIGURE
1
26-3866

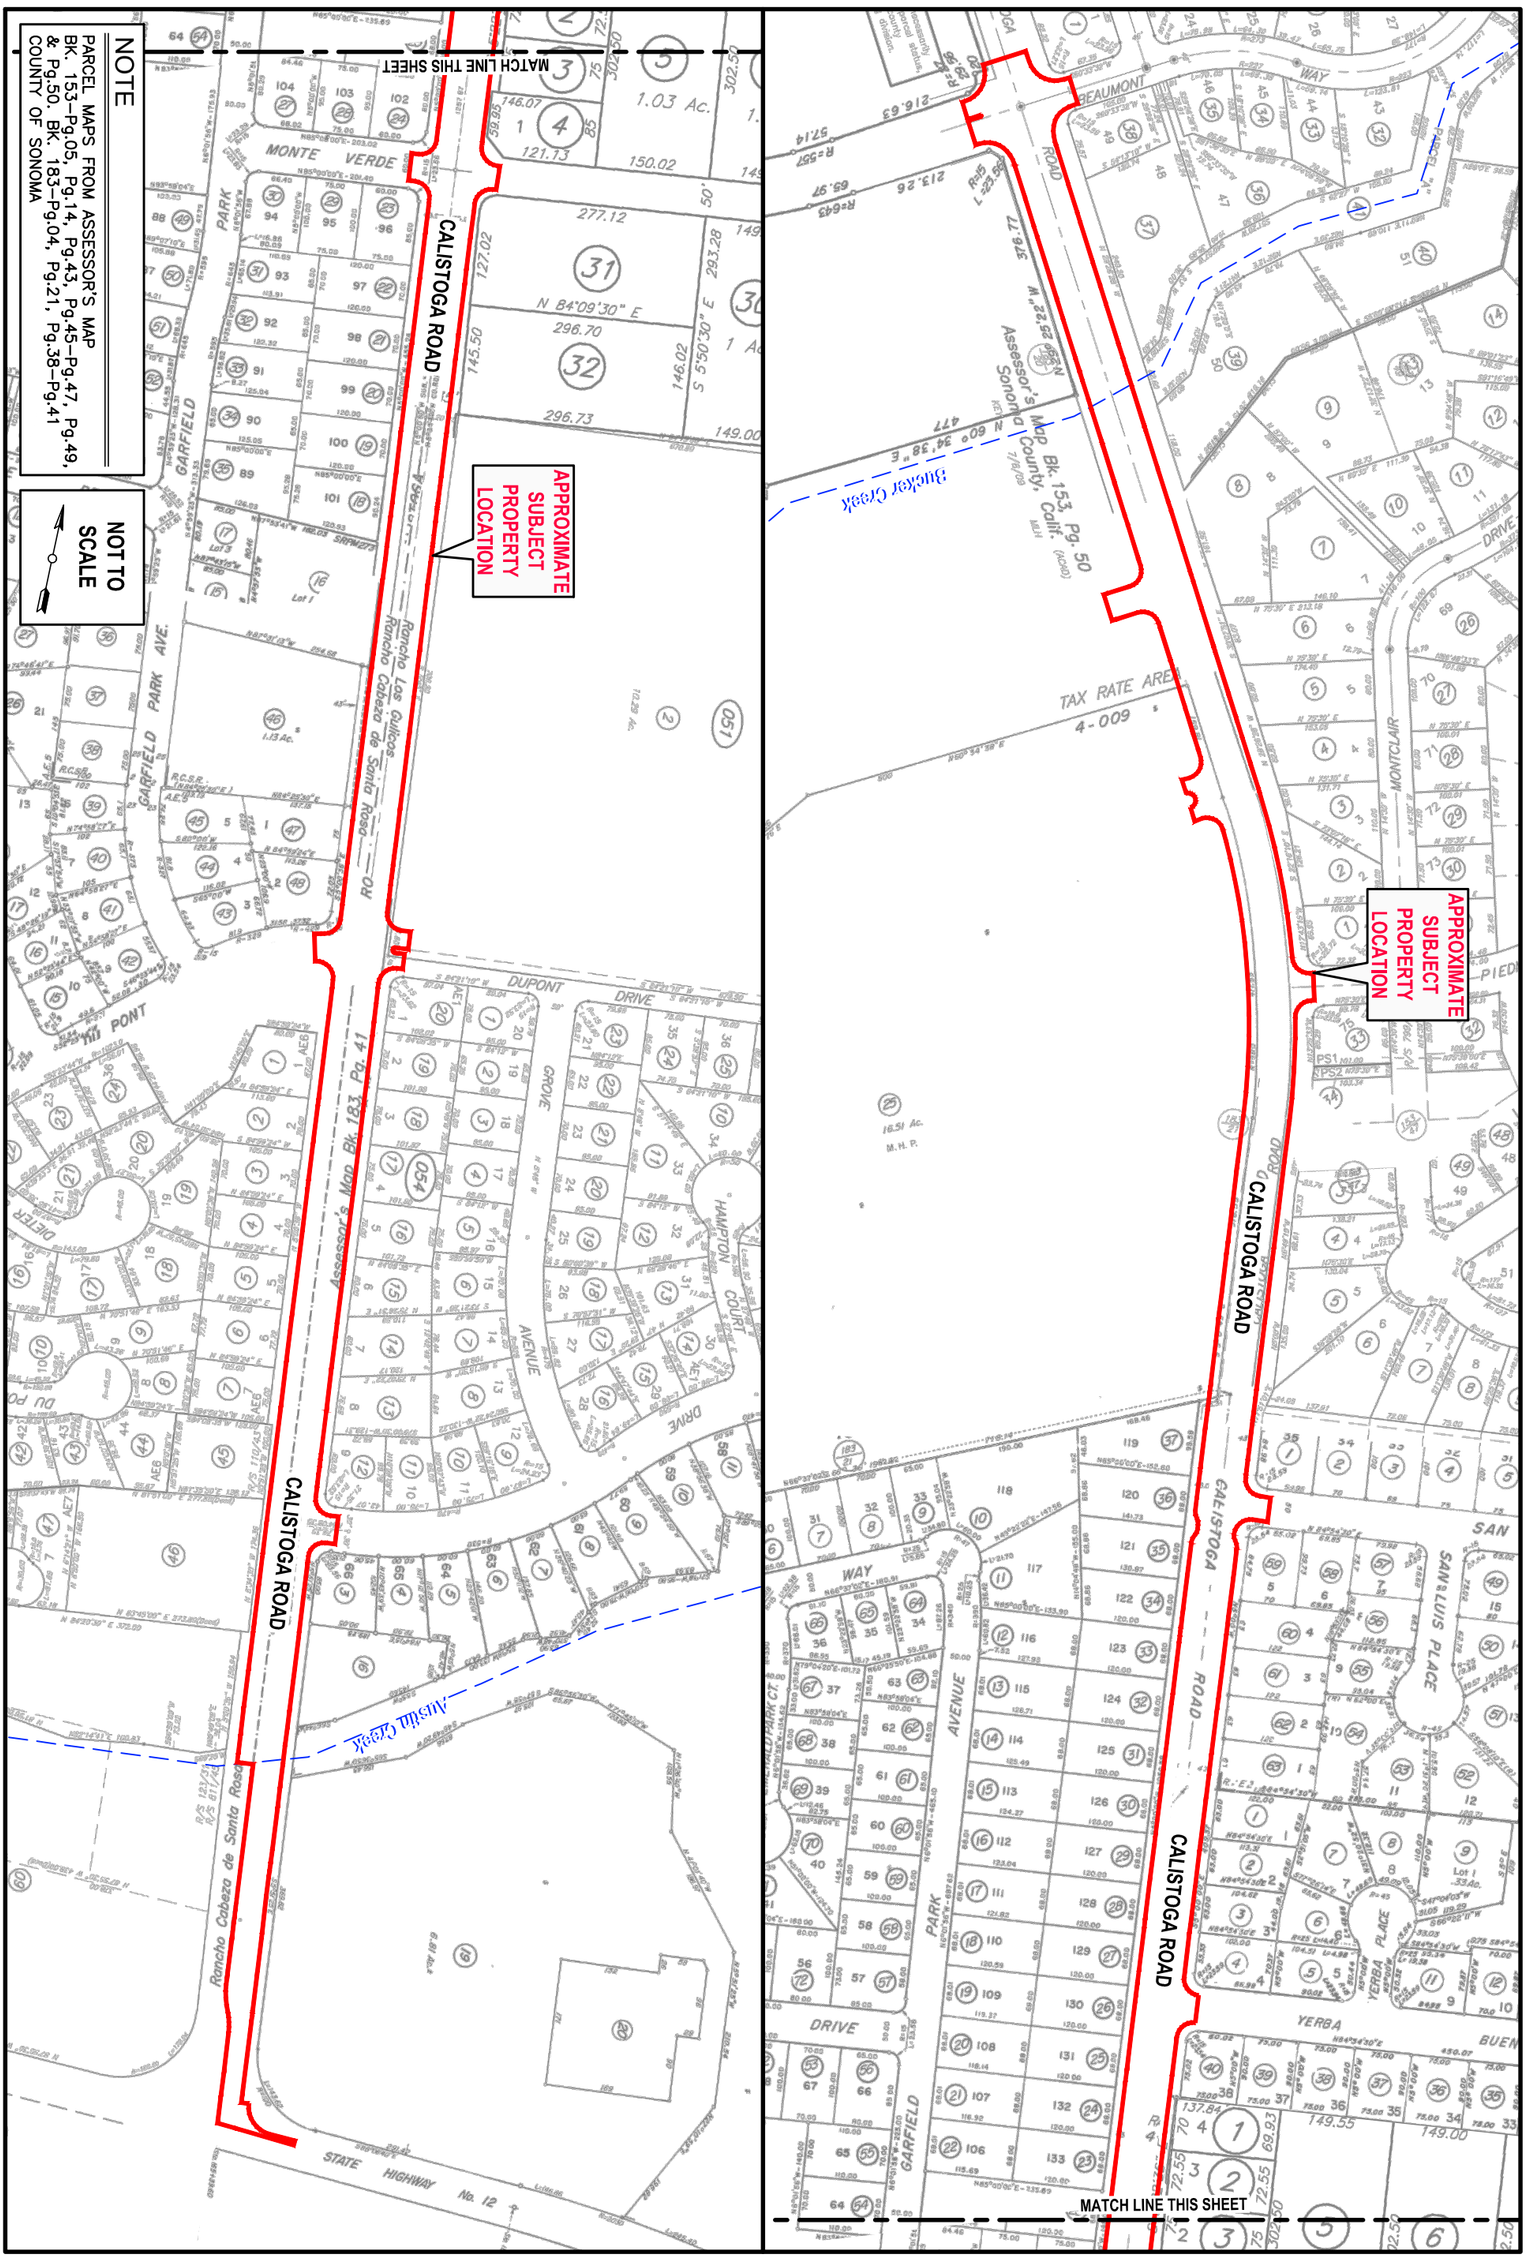


EBA ENGINEERING
825 SONOMA AVENUE
SUITE C
SANTA ROSA, CA 95404
TEL: (707) 544–0784

PARCEL MAP

CALISTOGA ROAD PAVEMENT REHABILITATION & UTILITY IMPROVEMENTS PROJECT
HIGHWAY 12 TO MONTECITO BOULEVARD
SANTA ROSA, CALIFORNIA

FIGURE
2
26–3866

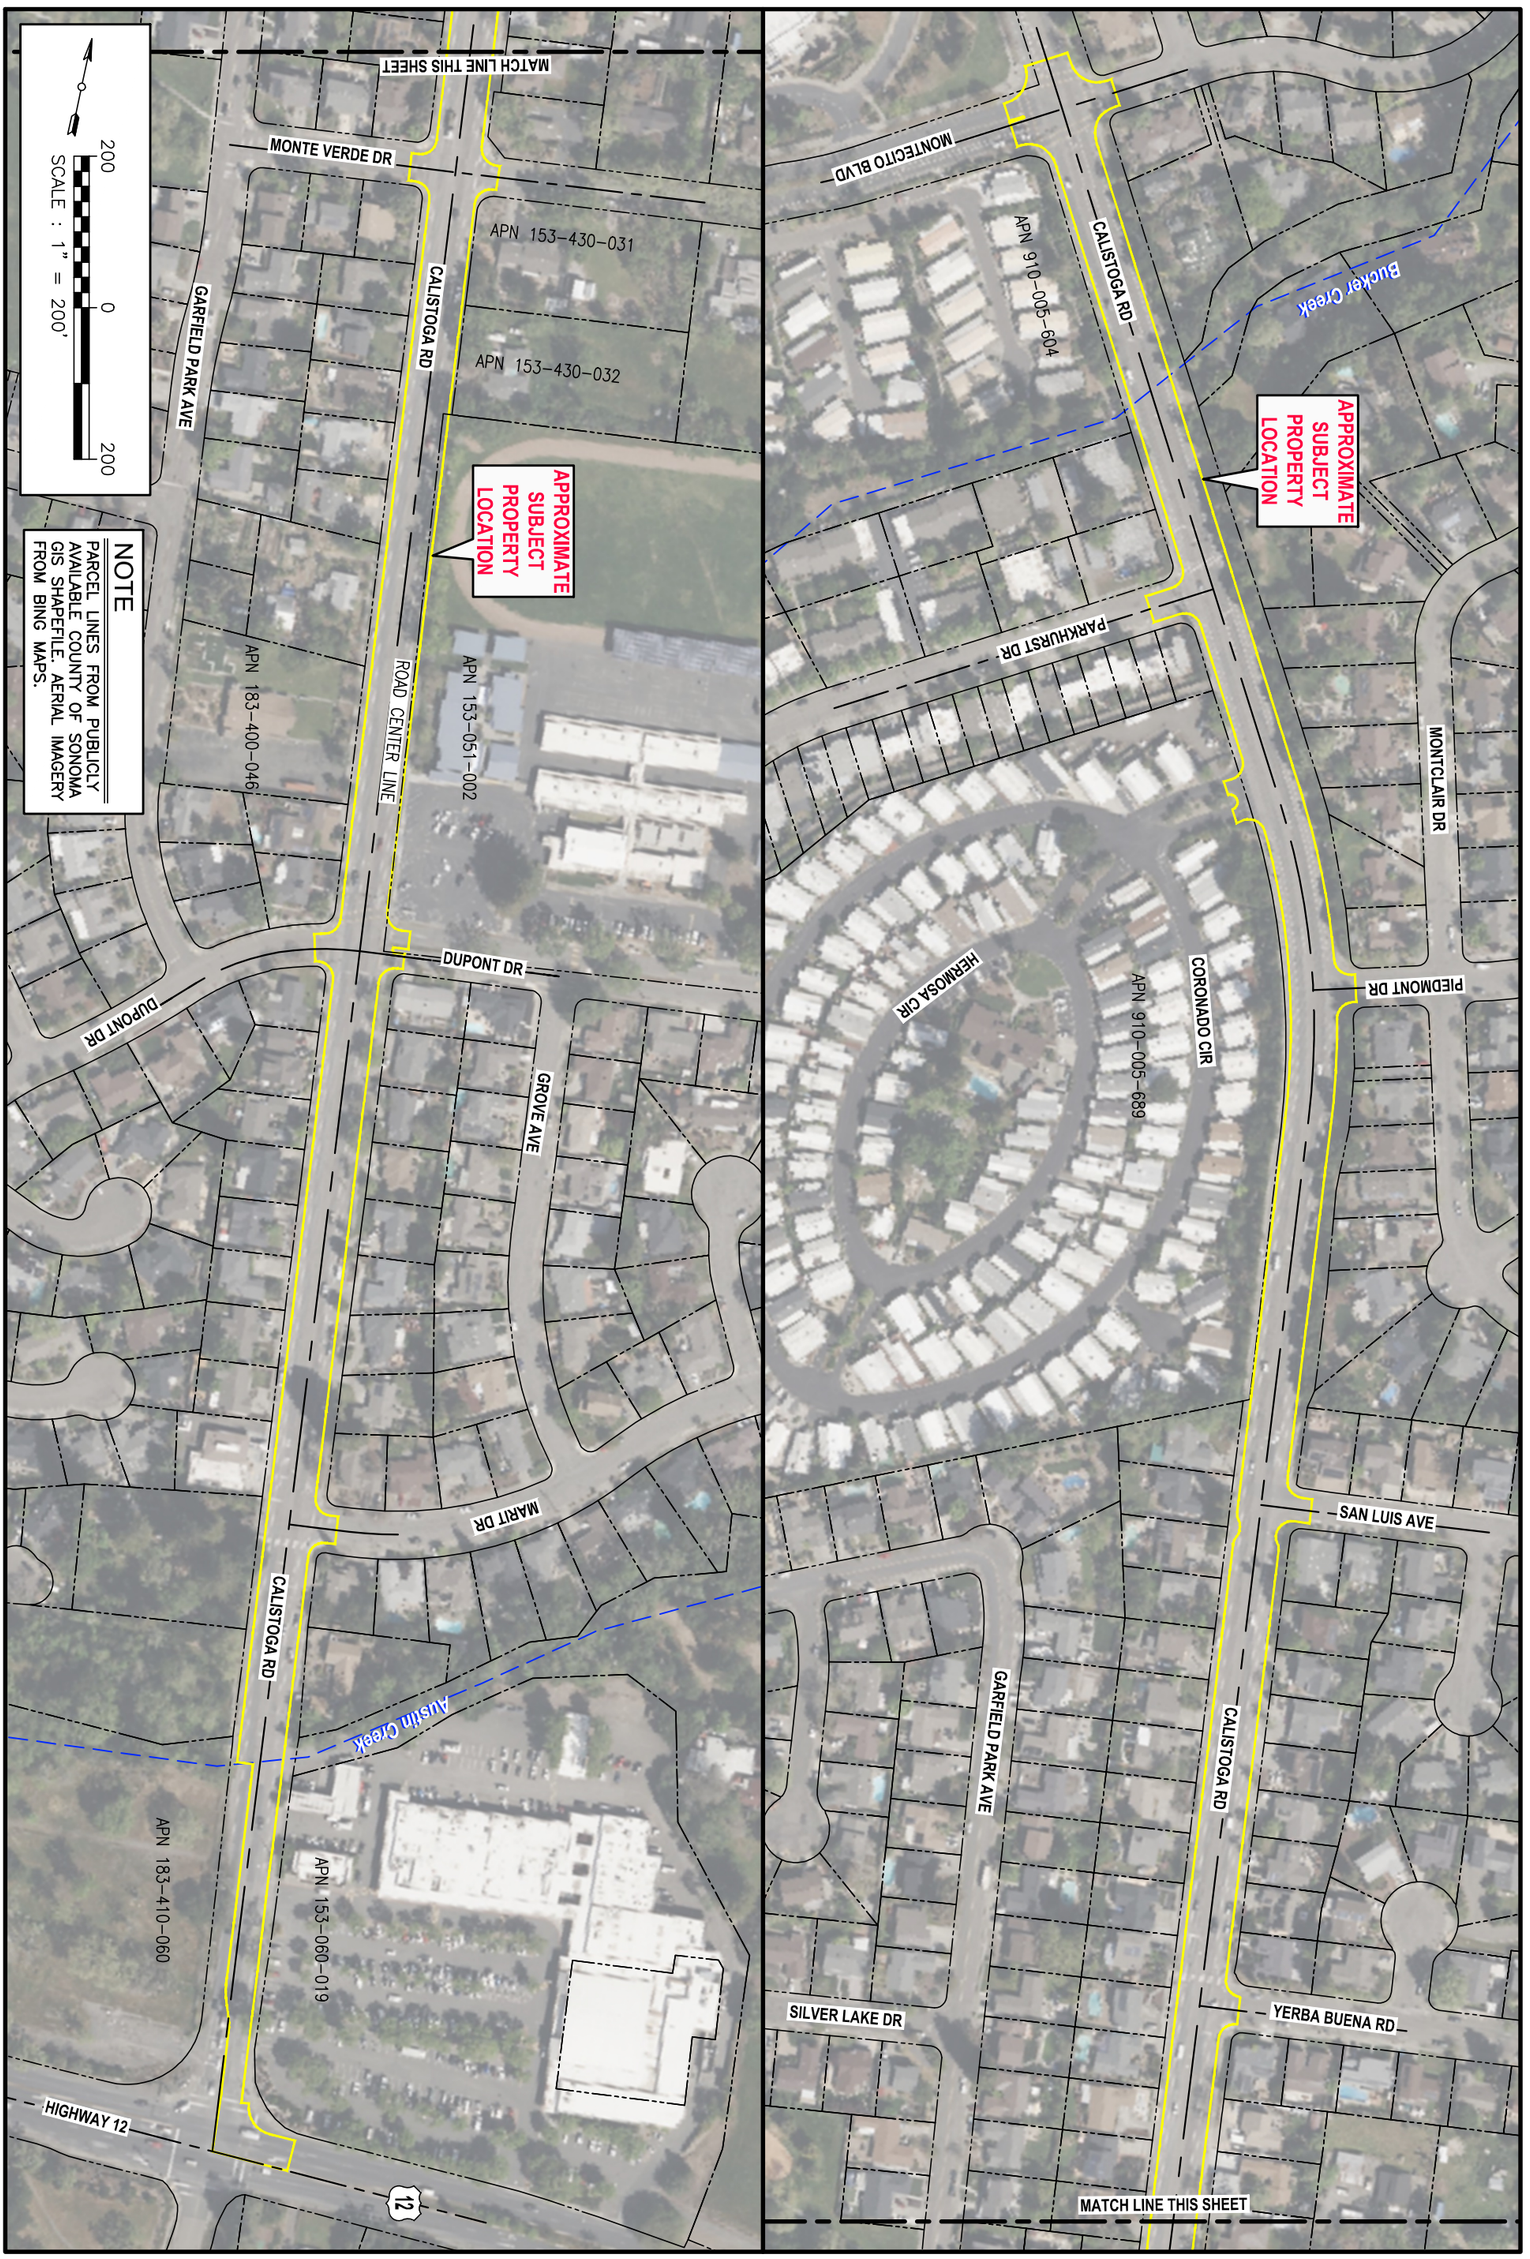

EBA ENGINEERING
825 SONOMA AVENUE
SUITE C
SANTA ROSA, CA 95404
TEL: (707) 544-0784

AERIAL VIEW

CALISTOGA ROAD PAVEMENT REHABILITATION & UTILITY IMPROVEMENTS PROJECT
HIGHWAY 12 TO MONTECITO BOULEVARD
SANTA ROSA, CALIFORNIA

FIGURE
3
26-3866

APPENDIX B

SITE PHOTOGRAPHS



View of subject property at intersection of Calistoga Rd and Montecito Blvd



Typical view looking southerly along Calistoga Rd



Typical view looking southerly along Calistoga Rd



Typical view looking southerly along Calistoga Rd



Typical view looking southerly along Calistoga Rd
near Sequoia Elementary School



Typical view looking northerly along Calistoga Rd



Typical view looking southerly along Calistoga Rd
near SRFD Station #6



View of intersection of Calistoga Rd and Highway 12,
looking southerly



View of Calistoga Rd near Highway 12 intersection, looking northerly



View of Safeway marketplace near southern boundary of subject property



View of former Zedrick/Dave's Pit Stop property near southern extent of subject property

APPENDIX C

EDR RADIUS MAP REPORT

Calistoga Rd Pavement Rehab & Utility Improvements
Calistoga Road, Hwy 12 To Montecito Blvd
Santa Rosa, CA 95409

Inquiry Number: 8237015.2s
January 29, 2026

The EDR Radius Map™ Report with GeoCheck®

6 Armstrong Road, 4th floor
Shelton, CT 06484
Toll Free: 800.352.0050
www.edrnet.com

TABLE OF CONTENTS

LIGHTBOX LIVE

Open LightBox Live to access data, tools, and advanced analytics in one online platform.

http://www.web.edrnet.com/ordering/switchboard/login.aspx?s=goto_lightbox&pguid=57A48722-FFC2-4DD9-851C-53CCFC216836

SECTION	PAGE
Executive Summary	ES1
Overview Map	2
Detail Map	3
Map Findings Summary	4
Map Findings	9
Orphan Summary	419
Government Records Searched/Data Currency Tracking	GR-1

GEOCHECK ADDENDUM

Physical Setting Source Addendum	A-1
Physical Setting Source Summary	A-2
Physical Setting SSURGO Soil Map	A-6
Physical Setting Source Map	A-10
Physical Setting Source Map Findings	A-12
Physical Setting Source Records Searched	PSGR-1

Disclaimer - Copyright and Trademark Notice

This Report contains certain information obtained from a variety of public and other sources reasonably available to Environmental Data Resources, LLC. It cannot be concluded from this Report that coverage information for the target and surrounding properties does not exist from other sources. This Report is provided on an "AS IS", "AS AVAILABLE" basis. **NO WARRANTY EXPRESS OR IMPLIED IS MADE WHATSOEVER IN CONNECTION WITH THIS REPORT. ENVIRONMENTAL DATA RESOURCES, LLC AND ITS SUBSIDIARIES, AFFILIATES AND THIRD PARTY SUPPLIERS DISCLAIM ALL WARRANTIES, OF ANY KIND OR NATURE, EXPRESS OR IMPLIED, ARISING OUT OF OR RELATED TO THIS REPORT OR ANY OF THE DATA AND INFORMATION PROVIDED IN THIS REPORT, INCLUDING WITHOUT LIMITATION, ANY WARRANTIES REGARDING ACCURACY, QUALITY, CORRECTNESS, COMPLETENESS, COMPREHENSIVENESS, SUITABILITY, MERCHANTABILITY, FITNESS FOR A PARTICULAR PURPOSE, TITLE, NON-INFRINGEMENT, MISAPPROPRIATION, OR OTHERWISE. ALL RISK IS ASSUMED BY THE USER. IN NO EVENT SHALL ENVIRONMENTAL DATA RESOURCES, LLC OR ITS SUBSIDIARIES, AFFILIATES OR THIRD PARTY SUPPLIERS BE LIABLE TO ANYONE FOR ANY DIRECT, INCIDENTAL, INDIRECT, SPECIAL, CONSEQUENTIAL OR OTHER DAMAGES OF ANY TYPE OR KIND (INCLUDING BUT NOT LIMITED TO LOSS OF PROFITS, LOSS OF USE, OR LOSS OF DATA) INFORMATION PROVIDED IN THIS REPORT.** Any analyses, estimates, ratings, environmental risk levels, or risk codes provided in this Report are provided for illustrative purposes only, and are not intended to provide, nor should they be interpreted as providing any facts regarding, or prediction or forecast of, any environmental risk for any property. Only an assessment performed by a qualified environmental professional can provide findings, opinions or conclusions regarding the environmental risk or conditions in, on or at any property.

Copyright 2026 by Environmental Data Resources, LLC. All rights reserved. Reproduction in any media or format, in whole or in part, of any report or map of Environmental Data Resources, LLC, or its affiliates, is prohibited without prior written permission.

EDR and its logos (including Sanborn and Sanborn Map) are trademarks of Environmental Data Resources, LLC or its affiliates. All other trademarks used herein are the property of their respective owners.

EXECUTIVE SUMMARY

A search of available environmental records was conducted by Environmental Data Resources, Inc (EDR). The report was designed to assist parties seeking to meet the search requirements of EPA's Standards and Practices for All Appropriate Inquiries (40 CFR Part 312), the ASTM Standard Practice for Environmental Site Assessments (E1527 - 21), the ASTM Standard Practice for Environmental Site Assessments for Forestland or Rural Property (E2247 - 23), the ASTM Standard Practice for Limited Environmental Due Diligence: Transaction Screen Process (E1528 - 22) or custom requirements developed for the evaluation of environmental risk associated with a parcel of real estate.

TARGET PROPERTY INFORMATION

ADDRESS

CALISTOGA ROAD, HWY 12 TO MONTECITO BLVD
SANTA ROSA, CA 95409

COORDINATES

Latitude (North):	38.4731270 - 38° 28' 23.25''
Longitude (West):	122.6543390 - 122° 39' 15.62''
Universal Tranverse Mercator:	Zone 10
UTM X (Meters):	530152.9
UTM Y (Meters):	4258161.5
Elevation:	298 ft. above sea level

USGS TOPOGRAPHIC MAP ASSOCIATED WITH TARGET PROPERTY

Target Property Map:	50005667 SANTA ROSA, CA
Version Date:	2021

AERIAL PHOTOGRAPHY IN THIS REPORT

Photo Year:	2024
Source:	USDA

MAPPED SITES SUMMARY

Target Property Address:
CALISTOGA ROAD, HWY 12 TO MONTECITO BLVD
SANTA ROSA, CA 95409

Click on Map ID to see full detail.

MAP ID	SITE NAME	ADDRESS	DATABASE ACRONYMS	RELATIVE ELEVATION	DIST (ft. & mi.) DIRECTION
A1	SANTA ROSA, CITY FIR	CALISTOGA ROAD 205	LUST	Lower	19, 0.004, South
A2	SANTA ROSA, CITY FIR	205 CALISTOGA ROAD	LUST, Cortese, ENF, HIST CORTESE, CERS	Lower	55, 0.010, South
A3	SANTA ROSA, CITY FIR	205 CALISTOGA ROAD	UST FINDER RELEASE	Lower	55, 0.010, South
B4	516 CALISTOGA ROAD	516 CALISTOGA ROAD	RCRA NonGen / NLR	Higher	57, 0.011, NNE
B5	MARK AZZOUNI	516 CALISTOGA RD.	E MANIFEST	Higher	57, 0.011, NNE
6	JOHN & DOROTHY LUTH	5195 PARKHURST DR UN	RCRA NonGen / NLR, E MANIFEST	Higher	64, 0.012, NNW
C7	JOEL TRINIDAD	407 CALISTOGA ROAD	E MANIFEST	Lower	65, 0.012, South
C8	JOEL TRINIDAD	407 CALISTOGA ROAD	RCRA NonGen / NLR	Lower	65, 0.012, South
D9	WARD,NORA	453 CALISTOGA ROAD	E MANIFEST	Lower	72, 0.014, SW
D10	WARD,NORA	453 CALISTOGA ROAD	RCRA NonGen / NLR	Lower	72, 0.014, SW
E11	SANTA ROSA CITY WATE	5219 MONTE VERDE DR	UST FINDER RELEASE	Lower	84, 0.016, SSE
E12	PUMP STATION SEVEN	5219 MONTE VERDE DR	LUST, SWEEPS UST, CA FID UST, Cortese, CERS	Lower	84, 0.016, SSE
E13	WATER ST S7	5219 MONTE VERDE DR	UST	Lower	84, 0.016, SSE
E14	LIFT STATION 7	5219 MONTE VERDE DRI	UST	Lower	84, 0.016, SSE
A15	SAINT FRANCIS TEXACO	164 CALISTOGA RD	EDR Hist Auto	Lower	89, 0.017, South
A16	ZEDRICK, DAVE	164 CALISTOGA ROAD	UST FINDER RELEASE	Lower	89, 0.017, South
A17	BNC AUTO CARE	164 CALISTOGA ROAD	CERS HAZ WASTE, CERS	Lower	89, 0.017, South
A18	MATTHEW FRANK CORP D	164 CALISTOGA RD	RCRA NonGen / NLR, E MANIFEST	Lower	89, 0.017, South
A19	BNC AUTO CARE	164 CALISTOGA RD	RCRA NonGen / NLR	Lower	89, 0.017, South
A20	ZEDRICK, DAVE	164 CALISTOGA ROAD	LUST, CPS-SLIC, CHMIRS, Cortese, HIST CORTESE,...	Lower	89, 0.017, South
A21	DAVES PIT STOP STATI	164 CALISTOGA RD	SWEEPS UST, CA FID UST	Lower	89, 0.017, South
A22	LEN PLATO: ST FRANCI	164 CALISTOGA RD	HIST UST	Lower	89, 0.017, South
23	695 MONTCLAIR DR.	695 MONTCLAIR DR.	RCRA NonGen / NLR, E MANIFEST	Higher	94, 0.018, North
F24	CEBUDV N. SAN FRANCI	375 CALISTOGA RD	RCRA NonGen / NLR, E MANIFEST	Lower	122, 0.023, South
F25	CEBUDV N SAN FRANCIS	375 CALISTOGA RD	RCRA NonGen / NLR, E MANIFEST	Lower	122, 0.023, South
B26	MARCO GUERRA	7 YERBA PLACE	E MANIFEST	Higher	175, 0.033, NNE
G27	ERIC PROAPS	518 GARFIELD PARK AV	RCRA NonGen / NLR, E MANIFEST	Higher	187, 0.035, NW
C28	PAIGE PEDERSON	418 GARFIELD PARK AV	RCRA NonGen / NLR, E MANIFEST	Lower	193, 0.037, SSW
G29	526 GARFIELD PARK AV	526 GARFIELD PARK AV	RCRA NonGen / NLR, E MANIFEST	Higher	199, 0.038, NNW
30	708 MONTCLAIR DRIVE	708 MONTCLAIR DRIVE	RCRA NonGen / NLR, E MANIFEST	Higher	231, 0.044, North
H31	ARTHUR HORNER	5234 YERBA BUENA RD	RCRA NonGen / NLR, E MANIFEST	Higher	263, 0.050, East
I32	5142 PARKHURST DRIVE	5142 PARKHURST DRIVE	RCRA NonGen / NLR, E MANIFEST	Higher	275, 0.052, NNW
33	5218 MARIT DR	5218 MARIT DR	RCRA NonGen / NLR, E MANIFEST	Lower	312, 0.059, SSE
J34	UNOCAL #5335	5241 SONOMA HIGHWAY	UST FINDER RELEASE	Higher	335, 0.063, SSE
J35	LYNCH & SONS UNION G	5241 SONOMA HWY	EDR Hist Auto	Higher	335, 0.063, SSE
J36	UNOCAL #5335	5241 SONOMA HIGHWAY	LUST, HIST UST, Cortese, HIST CORTESE, CERS	Higher	335, 0.063, SSE
J37	LYNCH & SONS UNION	5241 SONOMA HWY	HIST UST	Higher	335, 0.063, SSE
J38	UNION OIL SS# 5335	5241 SONOMA HWY	SWEEPS UST, HIST UST	Higher	335, 0.063, SSE
G39	HECTOR ALTAMIRANO	509 GARFIELD PARK AV	RCRA NonGen / NLR, E MANIFEST	Lower	344, 0.065, WNW

MAPPED SITES SUMMARY

Target Property Address:
CALISTOGA ROAD, HWY 12 TO MONTECITO BLVD
SANTA ROSA, CA 95409

Click on Map ID to see full detail.

MAP ID	SITE NAME	ADDRESS	DATABASE ACRONYMS	RELATIVE ELEVATION	DIST (ft. & mi.) DIRECTION
K40	GATEWAY TRANSMISSION	122 CALISTOGA RD STE	EDR Hist Auto	Higher	391, 0.074, SSE
K41	SAINT FRANCIS WASH &	122 CALISTOGA RD	EDR Hist Cleaner	Higher	391, 0.074, SSE
L42	5128 GOLD LAKE DRIVE	5128 GOLD LAKE DR	RCRA NonGen / NLR, E MANIFEST	Lower	407, 0.077, SSW
I43	D CARPET SAVERS OF C	5109 PARKHURST DR	EDR Hist Cleaner	Higher	421, 0.080, NNW
L44	332 SIMONE PL	332 SIMONE PL	RCRA NonGen / NLR, E MANIFEST	Lower	429, 0.081, SSW
K45	ST. FRANCIS CLEANERS	112 CALISTOGA ROAD	CERS HAZ WASTE	Higher	438, 0.083, SSE
K46	PRESS DRY CLEANERS L	112 CALISTOGA RD	RCRA NonGen / NLR	Higher	438, 0.083, SSE
K47	TURNER CLEANERS	112 CALISTOGA RD	EDR Hist Cleaner	Higher	438, 0.083, SSE
K48	ST FRANCIS CLEANERS	112 CALISTOGA RD	RCRA NonGen / NLR	Higher	438, 0.083, SSE
K49	ST FRANCIS CLEANERS	112 CALISTOGA RD	RCRA-SQG, CERS HAZ WASTE, FINDS, ECHO,...	Higher	438, 0.083, SSE
K50	PRESS DRY CLEANERS L	112 CALISTOGA RD	DRYCLEANERS	Higher	438, 0.083, SSE
J51	SAFEWAY 0713	100 CALISTOGA RD	CERS HAZ WASTE, CERS	Higher	450, 0.085, SSE
J52	SAFEWAY STORE # 713	100 CALISTOGA RD	RCRA NonGen / NLR, E MANIFEST	Higher	450, 0.085, SSE
J53	SAFEWAY 713	100 CALISTOGA RD	RCRA-SQG, FINDS, ECHO, E MANIFEST, HWTS, HAZNET	Higher	450, 0.085, SSE
H54	RESIDENCE	5275 YERBA BUENA ROA	RCRA NonGen / NLR	Higher	463, 0.088, ENE
M55	5114 SILVER LAKE DR	5114 SILVER LAKE DR	RCRA NonGen / NLR	Lower	467, 0.088, WSW
I56	5102 PARKHURST DRIVE	5102 PARKHURST DRIVE	RCRA NonGen / NLR	Higher	526, 0.100, NNW
I57	DAVINNA MERRIFIELD	5102 PARKHURST DRIVE	RCRA NonGen / NLR, E MANIFEST	Higher	526, 0.100, NNW
M58	5110 SILVER LAKE DR	5110 SILVER LAKE DR	RCRA NonGen / NLR, E MANIFEST	Lower	543, 0.103, WSW
N59	537 EMERALD PARK CT	537 EMERALD PARK CT	RCRA NonGen / NLR, E MANIFEST	Lower	602, 0.114, WNW
O60	HAROLD HUGHES	5111 GOLD LAKE DRIVE	E MANIFEST	Lower	608, 0.115, SW
O61	422 OAK LAKE AVE	422 OAK LAKE AVE	RCRA NonGen / NLR, E MANIFEST	Lower	675, 0.128, SW
N62	CAROLE HILL	508 OAK LAKE AVE	RCRA NonGen / NLR	Lower	678, 0.128, West
63	757 MONTCLAIR DR	757 MONTCLAIR DR	RCRA NonGen / NLR, E MANIFEST	Higher	699, 0.132, North
P64	5420 EVONNE AVE	5420 EVONNE AVE	RCRA NonGen / NLR, E MANIFEST	Lower	700, 0.133, South
65	213 LA CROSSE AVE	213 LA CROSSE AVE	RCRA NonGen / NLR, E MANIFEST	Higher	701, 0.133, SSE
P66	PATSY WATERS 45-0111	5422 CAROLYN AVE	RCRA NonGen / NLR, E MANIFEST	Lower	717, 0.136, South
67	5253 SONOMA HWY	5253 SONOMA HWY	RCRA NonGen / NLR	Higher	806, 0.153, SSE
O68	NOAH & TRAVIS RAGONA	421 OAK LANE AVE	E MANIFEST	Lower	821, 0.155, SW
O69	NOAH & TRAVIS RAGONA	421 OAK LANE AVE	RCRA NonGen / NLR	Lower	821, 0.155, SW
O70	5104 GOLD LAKE DR	5104 GOLD LAKE DR	RCRA NonGen / NLR, E MANIFEST	Lower	830, 0.157, SW
O71	5104 GOLD LAKE DR	5104 GOLD LAKE DR	RCRA NonGen / NLR	Lower	830, 0.157, SW
72	441 OAK LAKE AVE	441 OAK LAKE AVE	RCRA NonGen / NLR, E MANIFEST	Lower	836, 0.158, WSW
Q73	5403 MULBERRY DR.	5403 MULBERRY DR.	RCRA NonGen / NLR, E MANIFEST	Higher	842, 0.159, SE
R74	SHANNON AND JOE SALA	332 LACROSSE AVE	RCRA NonGen / NLR, E MANIFEST	Higher	843, 0.160, SE
N75	513 OAK LAKE AVE	513 OAK LAKE AVE	RCRA NonGen / NLR, E MANIFEST	Lower	846, 0.160, West
S76	TAYLOR MELLO	5307 SPAIN AVENUE	RCRA NonGen / NLR, E MANIFEST	Higher	863, 0.163, East
S77	5307 SPAIN AVE	5307 SPAIN AVE	RCRA NonGen / NLR	Higher	863, 0.163, East
T78	MARIA CARRILLO HIGH	6975 MONTECITO BLVD	CERS HAZ WASTE, CERS	Higher	903, 0.171, NNW

MAPPED SITES SUMMARY

Target Property Address:
CALISTOGA ROAD, HWY 12 TO MONTECITO BLVD
SANTA ROSA, CA 95409

Click on Map ID to see full detail.

MAP ID	SITE NAME	ADDRESS	DATABASE ACRONYMS	RELATIVE ELEVATION	DIST (ft. & mi.) DIRECTION
T79	MARIO CARRILLO	6975 MONTECITO BLVD	RCRA NonGen / NLR, E MANIFEST	Higher	903, 0.171, NNW
Q80	TINA HOYAL	5408 MULBERRY DR	RCRA NonGen / NLR, E MANIFEST	Higher	917, 0.174, SE
81	8 PORTOLA CT	8 PORTOLA CT	RCRA NonGen / NLR	Higher	928, 0.176, NW
R82	ARTURO SANCHEZ	331 BEECH AVE	RCRA NonGen / NLR, E MANIFEST	Higher	929, 0.176, SE
83	KATHRYN ZACCARDELLI	624 CRESTMONT DR	RCRA NonGen / NLR, E MANIFEST	Higher	1045, 0.198, NNE
U84	JOHN G FREY	5436 MELITA RD	RCRA NonGen / NLR, E MANIFEST	Lower	1072, 0.203, SSE
V85	278 BEECH AVE	278 BEECH AVE	RCRA NonGen / NLR, E MANIFEST	Higher	1083, 0.205, SE
W86	STEVEN ANGELUCCI	5329 SAN LUIS AVENUE	RCRA NonGen / NLR, E MANIFEST	Higher	1086, 0.206, NE
W87	STEVE ANGELUCCI	5329 SAN LUIS AVE	RCRA NonGen / NLR, E MANIFEST	Higher	1086, 0.206, NE
88	DUSTIN BAXTER	5307 SONOMA HWY	RCRA NonGen / NLR	Higher	1099, 0.208, SSE
X89	5342 MONTE VERDE DR	5342 MONTE VERDE DR	RCRA NonGen / NLR, E MANIFEST	Higher	1129, 0.214, ESE
X90	FLYNN, MAURICE J. &	5342 MONTE VERDE	HIST CORTESE	Higher	1129, 0.214, ESE
91	5513 DUPONT DRIVE	5513 DUPONT DRIVE	RCRA NonGen / NLR, E MANIFEST	Higher	1159, 0.220, SE
92	598 GRAYMONT DR	598 GRAYMONT DR	RCRA NonGen / NLR, E MANIFEST	Higher	1160, 0.220, NW
93	5042 CANYON DR	5042 CANYON DR	RCRA NonGen / NLR, E MANIFEST	Lower	1207, 0.229, WNW
94	5514 MULBERRY DR	5514 MULBERRY DR	RCRA NonGen / NLR, E MANIFEST	Higher	1221, 0.231, ESE
U95	5373 GOLD DR	5373 GOLD DR	RCRA NonGen / NLR	Lower	1242, 0.235, SSE
V96	5512 MARIT DRIVE	5512 MARIT DRIVE	RCRA NonGen / NLR, E MANIFEST	Higher	1242, 0.235, SE
97	RESIDENCE	835 VAUGHN COURT	RCRA NonGen / NLR	Higher	1264, 0.239, NNE
Y98	SONOMA COUNTY WASTE	6959 MONTECITO BLVD	RCRA NonGen / NLR	Higher	1268, 0.240, NW
Y99	SONOMA COUNTY WASTE	6959 MONTECITO BLVD	PFAS ECHO	Higher	1268, 0.240, NW
Z100	BROOKWOOD PARK	7000 MONTECITO BLVD	HIST UST	Higher	1280, 0.242, NW
Z101	BROOKWOOD MOBILE PAR	7000 MONTECITO BLVD	SWEEPS UST, CA FID UST	Higher	1280, 0.242, NW
102	LANI GULLOTTA	424 SIMI PLACE	RCRA NonGen / NLR, E MANIFEST	Lower	1290, 0.244, West
103	ROB RAILSBACK	5516 MARRIT DR	RCRA NonGen / NLR, E MANIFEST	Higher	1310, 0.248, SE
AA104	SRDPW PUMP STATION #	5200 MONTGOMERY DRIV	LUST, Cortese, HIST CORTESE, Notify 65, CERS	Higher	1534, 0.291, South
AA105	SRDPW PUMP STATION #	5200 MONTGOMERY DRIV	UST FINDER RELEASE	Higher	1534, 0.291, South
AB106	SONOMA COUNTY WATER	5204 MONTGOMERY DRIV	LUST, Cortese, EMI, CERS	Lower	1754, 0.332, South
AB107	SANTA ROSA CITY PUMP	5204 MONTGOMERY DRIV	UST FINDER RELEASE	Lower	1754, 0.332, South
108	MARTINELLI, EVO A. &	5611 MONTE VERDE	HIST CORTESE	Higher	2409, 0.456, East
109	REDWOOD OIL #101	4925 SONOMA HIGHWAY	LUST, Cortese, HIST CORTESE, Notify 65, CERS	Lower	3214, 0.609, SW
110	RINCON VALLEY USD-BA	4665, 4669, 4685 BAD	ENVIROSTOR, SCH	Higher	4162, 0.788, NW
AC111	FRIENDS HOUSE - B	645 BAMBI LANE	ENVIROSTOR	Lower	4982, 0.944, West
AC112	FRIENDS HOUSE - A	649 BAMBI LANE	ENVIROSTOR	Lower	5079, 0.962, West

EXECUTIVE SUMMARY

TARGET PROPERTY SEARCH RESULTS

The target property was not listed in any of the databases searched by EDR.

DATABASES WITH NO MAPPED SITES

No mapped sites were found in EDR's search of available ("reasonably ascertainable ") government records either on the target property or within the search radius around the target property for the following databases:

STANDARD ENVIRONMENTAL RECORDS

Lists of Federal NPL (Superfund) sites

NPL ---------- National Priority List
Proposed NPL ---------- Proposed National Priority List Sites
NPL LIENS ---------- Federal Superfund Liens

Lists of Federal Delisted NPL sites

Delisted NPL ---------- National Priority List Deletions

Lists of Federal sites subject to CERCLA removals and CERCLA orders

FEDERAL FACILITY ---------- Federal Facility Site Information listing
SEMS ---------- Superfund Enterprise Management System

Lists of Federal CERCLA sites with NFRAP

SEMS-ARCHIVE ---------- Superfund Enterprise Management System Archive

Lists of Federal RCRA facilities undergoing Corrective Action

CORRACTS ---------- Corrective Action Report

Lists of Federal RCRA TSD facilities

RCRA-TSDF ---------- RCRA - Treatment, Storage and Disposal

Lists of Federal RCRA generators

RCRA-LQG ---------- RCRA - Large Quantity Generators
RCRA-VSQG ---------- RCRA - Very Small Quantity Generators (Formerly Conditionally Exempt Small Quantity Generators)

Federal institutional controls / engineering controls registries

LUCIS ---------- Land Use Control Information System
US ENG CONTROLS ---------- Engineering Controls Sites List

US INST CONTROLS ..... Institutional Controls Sites List

Federal ERNS list

ERNS ..... Emergency Response Notification System

Lists of state- and tribal (Superfund) equivalent sites

RESPONSE ..... State Response Sites

Lists of state and tribal landfills and solid waste disposal facilities

SWF/LF ..... Solid Waste Information System

Lists of state and tribal leaking storage tanks

INDIAN LUST ..... Leaking Underground Storage Tanks on Indian Land

Lists of state and tribal registered storage tanks

FEMA UST ..... Underground Storage Tank Listing
AST ..... Aboveground Petroleum Storage Tank Facilities
INDIAN UST ..... Underground Storage Tanks on Indian Land

Lists of state and tribal voluntary cleanup sites

INDIAN VCP ..... Voluntary Cleanup Priority Listing
VCP ..... Voluntary Cleanup Program Properties

Lists of state and tribal brownfield sites

BROWNFIELDS ..... Considered Brownfieds Sites Listing

ADDITIONAL ENVIRONMENTAL RECORDS

Local Brownfield lists

US BROWNFIELDS ..... A Listing of Brownfields Sites

Local Lists of Landfill / Solid Waste Disposal Sites

WMUDS/SWAT ..... Waste Management Unit Database
SWRCY ..... Recycler Database
HAULERS ..... Registered Waste Tire Haulers Listing
INDIAN ODI ..... Report on the Status of Open Dumps on Indian Lands
DEBRIS REGION 9 ..... Torres Martinez Reservation Illegal Dump Site Locations
ODI ..... Open Dump Inventory
IHS OPEN DUMPS ..... Open Dumps on Indian Land

Local Lists of Hazardous waste / Contaminated Sites

US HIST CDL ..... Delisted National Clandestine Laboratory Register
HIST Cal-Sites ..... Historical Calsites Database
SCH ..... School Property Evaluation Program

CDL ---- Clandestine Drug Labs
Toxic Pits ---- Toxic Pits Cleanup Act Sites
US CDL ---- National Clandestine Laboratory Register

Local Lists of Registered Storage Tanks

CERS TANKS ---- California Environmental Reporting System (CERS) Tanks

Local Land Records

LIENS ---- Environmental Liens Listing
LIENS 2 ---- CERCLA Lien Information
DEED ---- Deed Restriction Listing

Records of Emergency Release Reports

HMIRS ---- Hazardous Materials Information Reporting System
CHMIRS ---- California Hazardous Material Incident Report System
LDS ---- Land Disposal Sites Listing
MCS ---- Military Cleanup Sites Listing
SPILLS 90 ---- SPILLS 90 data from FirstSearch

Other Ascertainable Records

FUDS ---- Formerly Used Defense Sites
DOD ---- Department of Defense Sites
SCRD DRYCLEANERS ---- State Coalition for Remediation of Drycleaners Listing
US FIN ASSUR ---- Financial Assurance Information
EPA WATCH LIST ---- EPA WATCH LIST
2020 COR ACTION ---- 2020 Corrective Action Program List
TSCA ---- Toxic Substances Control Act
TRIS ---- Toxic Chemical Release Inventory System
SSTS ---- Section 7 Tracking Systems
ROD ---- Records Of Decision
RMP ---- Risk Management Plans
RAATS ---- RCRA Administrative Action Tracking System
PRP ---- Potentially Responsible Parties
PADS ---- PCB Activity Database System
ICIS ---- Integrated Compliance Information System
FTTS ---- FIFRA/ TSCA Tracking System - FIFRA (Federal Insecticide, Fungicide, & Rodenticide Act)/TSCA (Toxic Substances Control Act)
MLTS ---- Material Licensing Tracking System
COAL ASH DOE ---- Steam-Electric Plant Operation Data
COAL ASH EPA ---- Coal Combustion Residues Surface Impoundments List
PCB TRANSFORMER ---- PCB Transformer Registration Database
RADINFO ---- Radiation Information Database
HIST FTTS ---- FIFRA/TSCA Tracking System Administrative Case Listing
DOT OPS ---- Incident and Accident Data
CONSENT ---- Superfund (CERCLA) Consent Decrees
INDIAN RESERV ---- Indian Reservations
FUSRAP ---- Formerly Utilized Sites Remedial Action Program
UMTRA ---- Uranium Mill Tailings Sites
LEAD SMELTERS ---- Lead Smelter Sites
US AIRS ---- Aerometric Information Retrieval System Facility Subsystem
US MINES ---- Mines Master Index File

EXECUTIVE SUMMARY

ABANDONED MINES	Abandoned Mines
MINES MRDS	Mineral Resources Data System
FINDS	Facility Index System/Facility Registry System
ECHO	Enforcement & Compliance History Information
DOCKET HWC	Hazardous Waste Compliance Docket Listing
UXO	Unexploded Ordnance Sites
FUELS PROGRAM	EPA Fuels Program Registered Listing
PFAS NPL	Superfund Sites with PFAS Detections Information
PFAS FEDERAL SITES	Federal Sites PFAS Information
PFAS TRIS	List of PFAS Added to the TRI
PFAS TSCA	PFAS Manufacture and Imports Information
PFAS RCRA MANIFEST	PFAS Transfers Identified In the RCRA Database Listing
PFAS ATSDR	PFAS Contamination Site Location Listing
PFAS WQP	Ambient Environmental Sampling for PFAS
PFAS PROJECT	NORTHEASTERN UNIVERSITY PFAS PROJECT
PFAS NPDES	Clean Water Act Discharge Monitoring Information
PFAS ECHO FIRE TRAIN	Facilities in Industries that May Be Handling PFAS Listing
PFAS PT 139 AIRPORT	All Certified Part 139 Airports PFAS Information Listing
AQUEOUS FOAM NRC	Aqueous Foam Related Incidents Listing
BIOSOLIDS	ICIS-NPDES Biosolids Facility Data
UST FINDER	UST Finder Database
PFAS	PFAS Investigation Site Location Listing
AQUEOUS FOAM	Former Fire Training Facility Assessments Listing
CA BOND EXP. PLAN	Bond Expenditure Plan
CHROME PLATING	Chrome Plating Facilities Listing
CUPA Listings	CUPA Resources List
EMI	Emissions Inventory Data
ENF	Enforcement Action Listing
Financial Assurance	Financial Assurance Information Listing
ICE	Inspection, Compliance and Enforcement
HWP	EnviroStor Permitted Facilities Listing
HWT	Registered Hazardous Waste Transporter Database
HWTS	Hazardous Waste Tracking System
HAZNET	Facility and Manifest Data
MINES	Mines Site Location Listing
MWMP	Medical Waste Management Program Listing
NPDES	NPDES Permits Listing
PEST LIC	Pesticide Regulation Licenses Listing
PROC	Certified Processors Database
HAZMAT	Hazardous Material Facilities
UIC	UIC Listing
UIC GEO	UIC GEO (GEOTRACKER)
WASTEWATER PITS	Oil Wastewater Pits Listing
WDS	Waste Discharge System
WIP	Well Investigation Program Case List
MILITARY PRIV SITES	MILITARY PRIV SITES (GEOTRACKER)
PROJECT	PROJECT (GEOTRACKER)
WDR	Waste Discharge Requirements Listing
CIWQS	California Integrated Water Quality System
CERS	CERS
NON-CASE INFO	NON-CASE INFO (GEOTRACKER)
OTHER OIL GAS	OTHER OIL & GAS (GEOTRACKER)
PROD WATER PONDS	PROD WATER PONDS (GEOTRACKER)
SAMPLING POINT	SAMPLING POINT (GEOTRACKER)
WELL STIM PROJ	Well Stimulation Project (GEOTRACKER)

EXECUTIVE SUMMARY

EDR HIGH RISK HISTORICAL RECORDS

EDR Exclusive Records

EDR MGP---------- EDR Proprietary Manufactured Gas Plants

EDR RECOVERED GOVERNMENT ARCHIVES

Exclusive Recovered Govt. Archives

RGA LF---------- Recovered Government Archive Solid Waste Facilities List
RGA LUST---------- Recovered Government Archive Leaking Underground Storage Tank

SURROUNDING SITES: SEARCH RESULTS

Surrounding sites were identified in the following databases.

Elevations have been determined from the USGS Digital Elevation Model and should be evaluated on a relative (not an absolute) basis. Relative elevation information between sites of close proximity should be field verified. Sites with an elevation equal to or higher than the target property have been differentiated below from sites with an elevation lower than the target property.
Page numbers and map identification numbers refer to the EDR Radius Map report where detailed data on individual sites can be reviewed.

Sites listed in ***bold italics*** are in multiple databases.

Unmappable (orphan) sites are not considered in the foregoing analysis.

STANDARD ENVIRONMENTAL RECORDS

Lists of Federal RCRA generators

RCRA-SQG: RCRAInfo is EPA's comprehensive information system, providing access to data supporting the Resource Conservation and Recovery Act (RCRA) of 1976 and the Hazardous and Solid Waste Amendments (HSWA) of 1984. The database includes selective information on sites which generate, transport, store, treat and/or dispose of hazardous waste as defined by the Resource Conservation and Recovery Act (RCRA). Small quantity generators (SQGs) generate between 100 kg and 1,000 kg of hazardous waste per month.

A review of the RCRA-SQG list, as provided by EDR, and dated 11/30/2025 has revealed that there are 2 RCRA-SQG sites within approximately 0.25 miles of the target property.

Equal/Higher Elevation	Address	Direction / Distance	Map ID	Page
ST FRANCIS CLEANERS EPA ID:: CAD981660061	***112 CALISTOGA RD***	***SSE 0 - 1/8 (0.083 mi.)***	***K49***	***153***
SAFEWAY 713 EPA ID:: CAR000010108	***100 CALISTOGA RD***	***SSE 0 - 1/8 (0.085 mi.)***	***J53***	***200***

EXECUTIVE SUMMARY

Lists of state- and tribal hazardous waste facilities

ENVIROSTOR: The Department of Toxic Substances Control's (DTSC's) Site Mitigation and Brownfields Reuse Program's (SMBRP's) EnviroStor database identifes sites that have known contamination or sites for which there may be reasons to investigate further. The database includes the following site types: Federal Superfund sites (National Priorities List (NPL)); State Response, including Military Facilities and State Superfund; Voluntary Cleanup; and School sites. EnviroStor provides similar information to the information that was available in CalSites, and provides additional site information, including, but not limited to, identification of formerly-contaminated properties that have been released for reuse, properties where environmental deed restrictions have been recorded to prevent inappropriate land uses, and risk characterization information that is used to assess potential impacts to public health and the environment at contaminated sites.

A review of the ENVIROSTOR list, as provided by EDR, and dated 10/20/2025 has revealed that there are 3 ENVIROSTOR sites within approximately 1 mile of the target property.

Equal/Higher Elevation	Address	Direction / Distance	Map ID	Page
RINCON VALLEY USD-BA	***4665, 4669, 4685 BAD***	***NW 1/2 - 1 (0.788 mi.)***	***110***	***414***
Facility Id: 60002557				
Status: Inactive - Withdrawn				

Lower Elevation	Address	Direction / Distance	Map ID	Page
FRIENDS HOUSE - B	645 BAMBI LANE	W 1/2 - 1 (0.944 mi.)	AC111	416
Facility Id: 48830003				
Status: No Action Required				
FRIENDS HOUSE - A	649 BAMBI LANE	W 1/2 - 1 (0.962 mi.)	AC112	417
Facility Id: 48830001				
Status: No Action Required				

Lists of state and tribal leaking storage tanks

LUST: Leaking Underground Storage Tank (LUST) Sites included in GeoTracker. GeoTracker is the Water Boards data management system for sites that impact, or have the potential to impact, water quality in California, with emphasis on groundwater.

A review of the LUST list, as provided by EDR, has revealed that there are 7 LUST sites within approximately 0.5 miles of the target property.

Equal/Higher Elevation	Address	Direction / Distance	Map ID	Page
UNOCAL #5335	***5241 SONOMA HIGHWAY***	***SSE 0 - 1/8 (0.063 mi.)***	***J36***	***125***
Database: LUST REG 1, Date of Government Version: 02/01/2001				
Database: LUST, Date of Government Version: 08/29/2025				
Global Id: T0609700283				
Status: Completed - Case Closed				
Facility Id: 1TSO390				
SRDPW PUMP STATION #	***5200 MONTGOMERY DRIV***	***S 1/4 - 1/2 (0.291 mi.)***	***AA104***	***390***
Database: LUST REG 1, Date of Government Version: 02/01/2001				
Database: LUST, Date of Government Version: 08/29/2025				
Global Id: T0609700769				

Status: Completed - Case Closed
Facility Id: 1TSR358

Lower Elevation	Address	Direction / Distance	Map ID	Page
SANTA ROSA, CITY FIR	CALISTOGA ROAD 205	S 0 - 1/8 (0.004 mi.)	A1	9
Database: LUST REG 1, Date of Government Version: 02/01/2001 Facility Id: 1TSR343				
SANTA ROSA, CITY FIR	***205 CALISTOGA ROAD***	***S 0 - 1/8 (0.010 mi.)***	***A2***	***9***
Database: LUST, Date of Government Version: 08/29/2025 Global Id: T0609700761 Status: Completed - Case Closed				
PUMP STATION SEVEN	***5219 MONTE VERDE DR***	***SSE 0 - 1/8 (0.016 mi.)***	***E12***	***38***
Database: LUST, Date of Government Version: 08/29/2025 Global Id: T10000009065 Status: Completed - Case Closed				
ZEDRICK, DAVE	***164 CALISTOGA ROAD***	***S 0 - 1/8 (0.017 mi.)***	***A20***	***70***
Database: LUST REG 1, Date of Government Version: 02/01/2001 Database: LUST, Date of Government Version: 08/29/2025 Global Id: T0609700622 Status: Completed - Case Closed Facility Id: 1TSR111				
SONOMA COUNTY WATER	***5204 MONTGOMERY DRIV***	***S 1/4 - 1/2 (0.332 mi.)***	***AB106***	***396***
Database: LUST, Date of Government Version: 08/29/2025 Global Id: T10000006452 Status: Open - Site Assessment				

CPS-SLIC: Cleanup Program Sites (CPS; also known as Site Cleanups [SC] and formerly known as Spills, Leaks, Investigations, and Cleanups [SLIC] sites) included in GeoTracker. GeoTracker is the Water Boards data management system for sites that impact, or have the potential to impact, water quality in California, with emphasis on groundwater.

A review of the CPS-SLIC list, as provided by EDR, has revealed that there is 1 CPS-SLIC site within approximately 0.5 miles of the target property.

Lower Elevation	Address	Direction / Distance	Map ID	Page
ZEDRICK, DAVE	***164 CALISTOGA ROAD***	***S 0 - 1/8 (0.017 mi.)***	***A20***	***70***
Database: CPS-SLIC, Date of Government Version: 08/29/2025 Global Id: T10000002496 Facility Status: Open - Inactive				

Lists of state and tribal registered storage tanks

UST: The Underground Storage Tank database contains registered USTs. USTs are regulated under Subtitle I of the Resource Conservation and Recovery Act (RCRA). The data come from the State Water Resources Control Board's Hazardous Substance Storage Container Database.

A review of the UST list, as provided by EDR, has revealed that there are 2 UST sites within

approximately 0.25 miles of the target property.

Lower Elevation	Address	Direction / Distance	Map ID	Page
WATER ST S7 Database: UST, Date of Government Version: 08/29/2025 Facility Id: 49-060-000404	5219 MONTE VERDE DR	SSE 0 - 1/8 (0.016 mi.)	E13	43
LIFT STATION 7 Database: UST, Date of Government Version: 08/29/2025 Facility Id: 49-060-004678	5219 MONTE VERDE DRI	SSE 0 - 1/8 (0.016 mi.)	E14	44

ADDITIONAL ENVIRONMENTAL RECORDS

Local Lists of Hazardous waste / Contaminated Sites

CERS HAZ WASTE: List of sites in the California Environmental Protection Agency (CalEPA) Regulated Site Portal which fall under the Hazardous Chemical Management, Hazardous Waste Onsite Treatment, Household Hazardous Waste Collection, Hazardous Waste Generator, and RCRA LQ HW Generator programs.

A review of the CERS HAZ WASTE list, as provided by EDR, and dated 10/13/2025 has revealed that there are 5 CERS HAZ WASTE sites within approximately 0.25 miles of the target property.

Equal/Higher Elevation	Address	Direction / Distance	Map ID	Page
ST. FRANCIS CLEANERS	112 CALISTOGA ROAD	SSE 0 - 1/8 (0.083 mi.)	K45	145
ST FRANCIS CLEANERS	***112 CALISTOGA RD***	***SSE 0 - 1/8 (0.083 mi.)***	***K49***	***153***
SAFEWAY 0713	***100 CALISTOGA RD***	***SSE 0 - 1/8 (0.085 mi.)***	***J51***	***181***
MARIA CARRILLO HIGH	***6975 MONTECITO BLVD***	***NNW 1/8 - 1/4 (0.171 mi.)***	***T78***	***307***

Lower Elevation	Address	Direction / Distance	Map ID	Page
BNC AUTO CARE	***164 CALISTOGA ROAD***	***S 0 - 1/8 (0.017 mi.)***	***A17***	***46***

Local Lists of Registered Storage Tanks

SWEEPS UST: Statewide Environmental Evaluation and Planning System. This underground storage tank listing was updated and maintained by a company contacted by the SWRCB in the early 1990's. The listing is no longer updated or maintained. The local agency is the contact for more information on a site on the SWEEPS list.

A review of the SWEEPS UST list, as provided by EDR, and dated 06/01/1994 has revealed that there are 4 SWEEPS UST sites within approximately 0.25 miles of the target property.

Equal/Higher Elevation	Address	Direction / Distance	Map ID	Page
UNION OIL SS# 5335 Comp Number: 44781	***5241 SONOMA HWY***	***SSE 0 - 1/8 (0.063 mi.)***	***J38***	***131***
BROOKWOOD MOBILE PAR Comp Number: 45565	***7000 MONTECITO BLVD***	***NW 1/8 - 1/4 (0.242 mi.)***	***Z101***	***381***

Lower Elevation	Address	Direction / Distance	Map ID	Page
PUMP STATION SEVEN	***5219 MONTE VERDE DR***	***SSE 0 - 1/8 (0.016 mi.)***	***E12***	***38***

Status: A
Tank Status: A
Comp Number: 4678

DAVES PIT STOP STATI	***164 CALISTOGA RD***	***S 0 - 1/8 (0.017 mi.)***	***A21***	***80***
Status: A Tank Status: A Comp Number: 53402				

HIST UST: Historical UST Registered Database.

A review of the HIST UST list, as provided by EDR, and dated 10/15/1990 has revealed that there are 5 HIST UST sites within approximately 0.25 miles of the target property.

Equal/Higher Elevation	Address	Direction / Distance	Map ID	Page
UNOCAL #5335	***5241 SONOMA HIGHWAY***	***SSE 0 - 1/8 (0.063 mi.)***	***J36***	***125***
LYNCH & SONS UNION Facility Id: 00000044781	5241 SONOMA HWY	SSE 0 - 1/8 (0.063 mi.)	J37	129
UNION OIL SS# 5335 Facility Id: 00000033617	***5241 SONOMA HWY***	***SSE 0 - 1/8 (0.063 mi.)***	***J38***	***131***
BROOKWOOD PARK Facility Id: 00000045565	7000 MONTECITO BLVD	NW 1/8 - 1/4 (0.242 mi.)	Z100	380

Lower Elevation	Address	Direction / Distance	Map ID	Page
LEN PLATO: ST FRANCI Facility Id: 00000053402	164 CALISTOGA RD	S 0 - 1/8 (0.017 mi.)	A22	82

CA FID UST: The Facility Inventory Database contains active and inactive underground storage tank locations. The source is the State Water Resource Control Board.

A review of the CA FID UST list, as provided by EDR, and dated 10/31/1994 has revealed that there are 3 CA FID UST sites within approximately 0.25 miles of the target property.

Equal/Higher Elevation	Address	Direction / Distance	Map ID	Page
BROOKWOOD MOBILE PAR Facility Id: 49003492 Status: I	***7000 MONTECITO BLVD***	***NW 1/8 - 1/4 (0.242 mi.)***	***Z101***	***381***

Lower Elevation	Address	Direction / Distance	Map ID	Page
PUMP STATION SEVEN Facility Id: 49003680 Status: A	***5219 MONTE VERDE DR***	***SSE 0 - 1/8 (0.016 mi.)***	***E12***	***38***
DAVES PIT STOP STATI Facility Id: 49000262 Status: A	***164 CALISTOGA RD***	***S 0 - 1/8 (0.017 mi.)***	***A21***	***80***

Other Ascertainable Records

RCRA NonGen / NLR: RCRAInfo is EPA's comprehensive information system, providing access to data supporting the Resource Conservation and Recovery Act (RCRA) of 1976 and the Hazardous and Solid Waste Amendments (HSWA) of 1984. The database includes selective information on sites which generate, transport, store, treat and/or dispose of hazardous waste as defined by the Resource Conservation and Recovery Act (RCRA). Non-Generators do not presently generate hazardous waste.

A review of the RCRA NonGen / NLR list, as provided by EDR, and dated 11/30/2025 has revealed that there are 65 RCRA NonGen / NLR sites within approximately 0.25 miles of the target property.

Equal/Higher Elevation	Address	Direction / Distance	Map ID	Page
516 CALISTOGA ROAD EPA ID:: CAC003099373	516 CALISTOGA ROAD	NNE 0 - 1/8 (0.011 mi.)	B4	21
JOHN & DOROTHY LUTH EPA ID:: CAC003172642	***5195 PARKHURST DR UN***	***NNW 0 - 1/8 (0.012 mi.)***	***6***	***25***
695 MONTCLAIR DR. EPA ID:: CAC003229191	***695 MONTCLAIR DR.***	***N 0 - 1/8 (0.018 mi.)***	***23***	***83***
ERIC PROAPS EPA ID:: CAC003096892	***518 GARFIELD PARK AV***	***NW 0 - 1/8 (0.035 mi.)***	***G27***	***97***
526 GARFIELD PARK AV EPA ID:: CAC003141649	***526 GARFIELD PARK AV***	***NNW 0 - 1/8 (0.038 mi.)***	***G29***	***105***
708 MONTCLAIR DRIVE EPA ID:: CAC002987597	***708 MONTCLAIR DRIVE***	***N 0 - 1/8 (0.044 mi.)***	***30***	***109***
ARTHUR HORNER EPA ID:: CAC003234640	***5234 YERBA BUENA RD***	***E 0 - 1/8 (0.050 mi.)***	***H31***	***112***
5142 PARKHURST DRIVE EPA ID:: CAC003009538	***5142 PARKHURST DRIVE***	***NNW 0 - 1/8 (0.052 mi.)***	***I32***	***116***
PRESS DRY CLEANERS L EPA ID:: CAL000487300	112 CALISTOGA RD	SSE 0 - 1/8 (0.083 mi.)	K46	148
ST FRANCIS CLEANERS EPA ID:: CAL000304357	112 CALISTOGA RD	SSE 0 - 1/8 (0.083 mi.)	K48	151
SAFEWAY STORE # 713 EPA ID:: CAL000310068	***100 CALISTOGA RD***	***SSE 0 - 1/8 (0.085 mi.)***	***J52***	***186***
RESIDENCE EPA ID:: CAC003352895	5275 YERBA BUENA ROA	ENE 0 - 1/8 (0.088 mi.)	H54	229
5102 PARKHURST DRIVE EPA ID:: CAC003097272	5102 PARKHURST DRIVE	NNW 0 - 1/8 (0.100 mi.)	I56	233
DAVINNA MERRIFIELD EPA ID:: CAC003108511 EPA ID:: CAC003149732	***5102 PARKHURST DRIVE***	***NNW 0 - 1/8 (0.100 mi.)***	***I57***	***235***
757 MONTCLAIR DR EPA ID:: CAC003208495	***757 MONTCLAIR DR***	***N 1/8 - 1/4 (0.132 mi.)***	***63***	***256***
213 LA CROSSE AVE EPA ID:: CAC003171179	***213 LA CROSSE AVE***	***SSE 1/8 - 1/4 (0.133 mi.)***	***65***	***263***
5253 SONOMA HWY EPA ID:: CAC003022250	5253 SONOMA HWY	SSE 1/8 - 1/4 (0.153 mi.)	67	272
5403 MULBERRY DR.	***5403 MULBERRY DR.***	***SE 1/8 - 1/4 (0.159 mi.)***	***Q73***	***288***

EPA ID:: CAC002984398				
SHANNON AND JOE SALA EPA ID:: CAC003026191	***332 LACROSSE AVE***	***SE 1/8 - 1/4 (0.160 mi.)***	***R74***	***292***
TAYLOR MELLO EPA ID:: CAC003260470	***5307 SPAIN AVENUE***	***E 1/8 - 1/4 (0.163 mi.)***	***S76***	***300***
5307 SPAIN AVE EPA ID:: CAC003083075	5307 SPAIN AVE	E 1/8 - 1/4 (0.163 mi.)	S77	305
MARIO CARRILLO EPA ID:: CAL000316456	***6975 MONTECITO BLVD***	***NNW 1/8 - 1/4 (0.171 mi.)***	***T79***	***312***
TINA HOYAL EPA ID:: CAC003127523	***5408 MULBERRY DR***	***SE 1/8 - 1/4 (0.174 mi.)***	***Q80***	***316***
8 PORTOLA CT EPA ID:: CAC003174097	8 PORTOLA CT	NW 1/8 - 1/4 (0.176 mi.)	81	320
ARTURO SANCHEZ EPA ID:: CAC002967209	***331 BEECH AVE***	***SE 1/8 - 1/4 (0.176 mi.)***	***R82***	***322***
KATHRYN ZACCARDELLI EPA ID:: CAC003266360	***624 CRESTMONT DR***	***NNE 1/8 - 1/4 (0.198 mi.)***	***83***	***326***
278 BEECH AVE EPA ID:: CAC003241968	***278 BEECH AVE***	***SE 1/8 - 1/4 (0.205 mi.)***	***V85***	***334***
STEVEN ANGELUCCI EPA ID:: CAC003010683	***5329 SAN LUIS AVENUE***	***NE 1/8 - 1/4 (0.206 mi.)***	***W86***	***338***
STEVE ANGELUCCI EPA ID:: CAC003026906	***5329 SAN LUIS AVE***	***NE 1/8 - 1/4 (0.206 mi.)***	***W87***	***342***
DUSTIN BAXTER EPA ID:: CAC003032280	5307 SONOMA HWY	SSE 1/8 - 1/4 (0.208 mi.)	88	346
5342 MONTE VERDE DR EPA ID:: CAC003073886	***5342 MONTE VERDE DR***	***ESE 1/8 - 1/4 (0.214 mi.)***	***X89***	***348***
5513 DUPONT DRIVE EPA ID:: CAC003094731	***5513 DUPONT DRIVE***	***SE 1/8 - 1/4 (0.220 mi.)***	***91***	***353***
598 GRAYMONT DR EPA ID:: CAC003233609	***598 GRAYMONT DR***	***NW 1/8 - 1/4 (0.220 mi.)***	***92***	***357***
5514 MULBERRY DR EPA ID:: CAC003179066	***5514 MULBERRY DR***	***ESE 1/8 - 1/4 (0.231 mi.)***	***94***	***364***
5512 MARIT DRIVE EPA ID:: CAC003207126	***5512 MARIT DRIVE***	***SE 1/8 - 1/4 (0.235 mi.)***	***V96***	***370***
RESIDENCE EPA ID:: CAC003359231	835 VAUGHN COURT	NNE 1/8 - 1/4 (0.239 mi.)	97	374
SONOMA COUNTY WASTE EPA ID:: CAH111001564	6959 MONTECITO BLVD	NW 1/8 - 1/4 (0.240 mi.)	Y98	377
ROB RAILSBACK EPA ID:: CAC002983486	***5516 MARRIT DR***	***SE 1/8 - 1/4 (0.248 mi.)***	***103***	***386***

Lower Elevation	**Address**	**Direction / Distance**	**Map ID**	**Page**
JOEL TRINIDAD EPA ID:: CAC003119966	407 CALISTOGA ROAD	S 0 - 1/8 (0.012 mi.)	C8	31
WARD,NORA	453 CALISTOGA ROAD	SW 0 - 1/8 (0.014 mi.)	D10	35

EPA ID:: CAC003323534				
MATTHEW FRANK CORP D EPA ID:: CAL000368026	***164 CALISTOGA RD***	***S 0 - 1/8 (0.017 mi.)***	***A18***	***59***
BNC AUTO CARE EPA ID:: CAC003364797	164 CALISTOGA RD	S 0 - 1/8 (0.017 mi.)	A19	67
CEBUDV N. SAN FRANCI EPA ID:: CAC003248146	***375 CALISTOGA RD***	***S 0 - 1/8 (0.023 mi.)***	***F24***	***87***
CEBUDV N SAN FRANCIS EPA ID:: CAC003303207	***375 CALISTOGA RD***	***S 0 - 1/8 (0.023 mi.)***	***F25***	***90***
PAIGE PEDERSON EPA ID:: CAC003187380	***418 GARFIELD PARK AV***	***SSW 0 - 1/8 (0.037 mi.)***	***C28***	***101***
5218 MARIT DR EPA ID:: CAC003264378	***5218 MARIT DR***	***SSE 0 - 1/8 (0.059 mi.)***	***33***	***120***
HECTOR ALTAMIRANO EPA ID:: CAC003235105	***509 GARFIELD PARK AV***	***WNW 0 - 1/8 (0.065 mi.)***	***G39***	***133***
5128 GOLD LAKE DRIVE EPA ID:: CAC003310702	***5128 GOLD LAKE DR***	***SSW 0 - 1/8 (0.077 mi.)***	***L42***	***137***
332 SIMONE PL EPA ID:: CAC003197051	***332 SIMONE PL***	***SSW 0 - 1/8 (0.081 mi.)***	***L44***	***142***
5114 SILVER LAKE DR EPA ID:: CAC003226652	5114 SILVER LAKE DR	WSW 0 - 1/8 (0.088 mi.)	M55	231
5110 SILVER LAKE DR EPA ID:: CAC003173629	***5110 SILVER LAKE DR***	***WSW 0 - 1/8 (0.103 mi.)***	***M58***	***240***
537 EMERALD PARK CT EPA ID:: CAC003247868	***537 EMERALD PARK CT***	***WNW 0 - 1/8 (0.114 mi.)***	***N59***	***244***
422 OAK LAKE AVE EPA ID:: CAC003329563	***422 OAK LAKE AVE***	***SW 1/8 - 1/4 (0.128 mi.)***	***O61***	***249***
CAROLE HILL EPA ID:: CAC002965992	508 OAK LAKE AVE	W 1/8 - 1/4 (0.128 mi.)	N62	253
5420 EVONNE AVE EPA ID:: CAC003311987	***5420 EVONNE AVE***	***S 1/8 - 1/4 (0.133 mi.)***	***P64***	***259***
PATSY WATERS 45-0111 EPA ID:: CAC002999318	***5422 CAROLYN AVE***	***S 1/8 - 1/4 (0.136 mi.)***	***P66***	***267***
NOAH & TRAVIS RAGONA EPA ID:: CAC003280033	421 OAK LANE AVE	SW 1/8 - 1/4 (0.155 mi.)	O69	276
5104 GOLD LAKE DR EPA ID:: CAC003059003	***5104 GOLD LAKE DR***	***SW 1/8 - 1/4 (0.157 mi.)***	***O70***	***278***
5104 GOLD LAKE DR EPA ID:: CAC003130990	5104 GOLD LAKE DR	SW 1/8 - 1/4 (0.157 mi.)	O71	282
441 OAK LAKE AVE EPA ID:: CAC003074384	***441 OAK LAKE AVE***	***WSW 1/8 - 1/4 (0.158 mi.)***	***72***	***284***
513 OAK LAKE AVE EPA ID:: CAC002977518	***513 OAK LAKE AVE***	***W 1/8 - 1/4 (0.160 mi.)***	***N75***	***296***
JOHN G FREY EPA ID:: CAC003287992	***5436 MELITA RD***	***SSE 1/8 - 1/4 (0.203 mi.)***	***U84***	***330***
5042 CANYON DR	***5042 CANYON DR***	***WNW 1/8 - 1/4 (0.229 mi.)***	***93***	***361***

EPA ID:: CAC003106693				
5373 GOLD DR EPA ID:: CAC002963810	5373 GOLD DR	SSE 1/8 - 1/4 (0.235 mi.)	U95	368
LANI GULLOTTA EPA ID:: CAC003140952	***424 SIMI PLACE***	***W 1/8 - 1/4 (0.244 mi.)***	***102***	***382***

PFAS ECHO: Regulators and the public have expressed interest in knowing which regulated entities may be using PFAS. EPA has developed a dataset from various sources that show which industries may be handling PFAS. Approximately 120,000 facilities subject to federal environmental programs have operated or currently operate in industry sectors with processes that may involve handling and/or release of PFAS.

A review of the PFAS ECHO list, as provided by EDR, and dated 12/17/2025 has revealed that there is 1 PFAS ECHO site within approximately 0.25 miles of the target property.

Equal/Higher Elevation	Address	Direction / Distance	Map ID	Page
SONOMA COUNTY WASTE	6959 MONTECITO BLVD	NW 1/8 - 1/4 (0.240 mi.)	Y99	379

UST FINDER RELEASE: US EPA's UST Finder data is a national composite of leaking underground storage tanks. This data contains information about, and locations of, leaking underground storage tanks. Data was collected from state sources and standardized into a national profile by EPA's Office of Underground Storage Tanks, Office of Research and Development, and the Association of State and Territorial Solid Waste Management Officials.

A review of the UST FINDER RELEASE list, as provided by EDR, and dated 06/08/2023 has revealed that there are 6 UST FINDER RELEASE sites within approximately 0.5 miles of the target property.

Equal/Higher Elevation	Address	Direction / Distance	Map ID	Page
UNOCAL #5335	5241 SONOMA HIGHWAY	SSE 0 - 1/8 (0.063 mi.)	J34	124
SRDPW PUMP STATION #	5200 MONTGOMERY DRIV	S 1/4 - 1/2 (0.291 mi.)	AA105	396

Lower Elevation	Address	Direction / Distance	Map ID	Page
SANTA ROSA, CITY FIR	205 CALISTOGA ROAD	S 0 - 1/8 (0.010 mi.)	A3	20
SANTA ROSA CITY WATE	5219 MONTE VERDE DR	SSE 0 - 1/8 (0.016 mi.)	E11	37
ZEDRICK, DAVE	164 CALISTOGA ROAD	S 0 - 1/8 (0.017 mi.)	A16	45
SANTA ROSA CITY PUMP	5204 MONTGOMERY DRIV	S 1/4 - 1/2 (0.332 mi.)	AB107	407

E MANIFEST: EPA established a national system for tracking hazardous waste shipments electronically. This system, known as ?e-Manifest,? will modernize the nation?s cradle-to-grave hazardous waste tracking process while saving valuable time, resources, and dollars for industry and states.

A review of the E MANIFEST list, as provided by EDR, and dated 11/30/2025 has revealed that there are 53 E MANIFEST sites within approximately 0.25 miles of the target property.

Equal/Higher Elevation	Address	Direction / Distance	Map ID	Page
MARK AZZOUNI	516 CALISTOGA RD.	NNE 0 - 1/8 (0.011 mi.)	B5	23
JOHN & DOROTHY LUTH	***5195 PARKHURST DR UN***	***NNW 0 - 1/8 (0.012 mi.)***	***6***	***25***
695 MONTCLAIR DR.	***695 MONTCLAIR DR.***	***N 0 - 1/8 (0.018 mi.)***	***23***	***83***
MARCO GUERRA	7 YERBA PLACE	NNE 0 - 1/8 (0.033 mi.)	B26	95
ERIC PROAPS	***518 GARFIELD PARK AV***	***NW 0 - 1/8 (0.035 mi.)***	***G27***	***97***
526 GARFIELD PARK AV	***526 GARFIELD PARK AV***	***NNW 0 - 1/8 (0.038 mi.)***	***G29***	***105***

EXECUTIVE SUMMARY

Equal/Higher Elevation	Address	Direction / Distance	Map ID	Page
708 MONTCLAIR DRIVE	*708 MONTCLAIR DRIVE*	*N 0 - 1/8 (0.044 mi.)*	*30*	*109*
ARTHUR HORNER	*5234 YERBA BUENA RD*	*E 0 - 1/8 (0.050 mi.)*	*H31*	*112*
5142 PARKHURST DRIVE	*5142 PARKHURST DRIVE*	*NNW 0 - 1/8 (0.052 mi.)*	*I32*	*116*
SAFEWAY STORE # 713	*100 CALISTOGA RD*	*SSE 0 - 1/8 (0.085 mi.)*	*J52*	*186*
SAFEWAY 713	*100 CALISTOGA RD*	*SSE 0 - 1/8 (0.085 mi.)*	*J53*	*200*
DAVINNA MERRIFIELD	*5102 PARKHURST DRIVE*	*NNW 0 - 1/8 (0.100 mi.)*	*I57*	*235*
757 MONTCLAIR DR	*757 MONTCLAIR DR*	*N 1/8 - 1/4 (0.132 mi.)*	*63*	*256*
213 LA CROSSE AVE	*213 LA CROSSE AVE*	*SSE 1/8 - 1/4 (0.133 mi.)*	*65*	*263*
5403 MULBERRY DR.	*5403 MULBERRY DR.*	*SE 1/8 - 1/4 (0.159 mi.)*	*Q73*	*288*
SHANNON AND JOE SALA	*332 LACROSSE AVE*	*SE 1/8 - 1/4 (0.160 mi.)*	*R74*	*292*
TAYLOR MELLO	*5307 SPAIN AVENUE*	*E 1/8 - 1/4 (0.163 mi.)*	*S76*	*300*
MARIO CARRILLO	*6975 MONTECITO BLVD*	*NNW 1/8 - 1/4 (0.171 mi.)*	*T79*	*312*
TINA HOYAL	*5408 MULBERRY DR*	*SE 1/8 - 1/4 (0.174 mi.)*	*Q80*	*316*
ARTURO SANCHEZ	*331 BEECH AVE*	*SE 1/8 - 1/4 (0.176 mi.)*	*R82*	*322*
KATHRYN ZACCARDELLI	*624 CRESTMONT DR*	*NNE 1/8 - 1/4 (0.198 mi.)*	*83*	*326*
278 BEECH AVE	*278 BEECH AVE*	*SE 1/8 - 1/4 (0.205 mi.)*	*V85*	*334*
STEVEN ANGELUCCI	*5329 SAN LUIS AVENUE*	*NE 1/8 - 1/4 (0.206 mi.)*	*W86*	*338*
STEVE ANGELUCCI	*5329 SAN LUIS AVE*	*NE 1/8 - 1/4 (0.206 mi.)*	*W87*	*342*
5342 MONTE VERDE DR	*5342 MONTE VERDE DR*	*ESE 1/8 - 1/4 (0.214 mi.)*	*X89*	*348*
5513 DUPONT DRIVE	*5513 DUPONT DRIVE*	*SE 1/8 - 1/4 (0.220 mi.)*	*91*	*353*
598 GRAYMONT DR	*598 GRAYMONT DR*	*NW 1/8 - 1/4 (0.220 mi.)*	*92*	*357*
5514 MULBERRY DR	*5514 MULBERRY DR*	*ESE 1/8 - 1/4 (0.231 mi.)*	*94*	*364*
5512 MARIT DRIVE	*5512 MARIT DRIVE*	*SE 1/8 - 1/4 (0.235 mi.)*	*V96*	*370*
ROB RAILSBACK	*5516 MARRIT DR*	*SE 1/8 - 1/4 (0.248 mi.)*	*103*	*386*

Lower Elevation	Address	Direction / Distance	Map ID	Page
JOEL TRINIDAD	407 CALISTOGA ROAD	S 0 - 1/8 (0.012 mi.)	C7	29
WARD,NORA	453 CALISTOGA ROAD	SW 0 - 1/8 (0.014 mi.)	D9	33
MATTHEW FRANK CORP D	*164 CALISTOGA RD*	*S 0 - 1/8 (0.017 mi.)*	*A18*	*59*
CEBUDV N. SAN FRANCI	*375 CALISTOGA RD*	*S 0 - 1/8 (0.023 mi.)*	*F24*	*87*
CEBUDV N SAN FRANCIS	*375 CALISTOGA RD*	*S 0 - 1/8 (0.023 mi.)*	*F25*	*90*
PAIGE PEDERSON	*418 GARFIELD PARK AV*	*SSW 0 - 1/8 (0.037 mi.)*	*C28*	*101*
5218 MARIT DR	*5218 MARIT DR*	*SSE 0 - 1/8 (0.059 mi.)*	*33*	*120*
HECTOR ALTAMIRANO	*509 GARFIELD PARK AV*	*WNW 0 - 1/8 (0.065 mi.)*	*G39*	*133*
5128 GOLD LAKE DRIVE	*5128 GOLD LAKE DR*	*SSW 0 - 1/8 (0.077 mi.)*	*L42*	*137*
332 SIMONE PL	*332 SIMONE PL*	*SSW 0 - 1/8 (0.081 mi.)*	*L44*	*142*
5110 SILVER LAKE DR	*5110 SILVER LAKE DR*	*WSW 0 - 1/8 (0.103 mi.)*	*M58*	*240*
537 EMERALD PARK CT	*537 EMERALD PARK CT*	*WNW 0 - 1/8 (0.114 mi.)*	*N59*	*244*
HAROLD HUGHES	5111 GOLD LAKE DRIVE	SW 0 - 1/8 (0.115 mi.)	O60	248
422 OAK LAKE AVE	*422 OAK LAKE AVE*	*SW 1/8 - 1/4 (0.128 mi.)*	*O61*	*249*
5420 EVONNE AVE	*5420 EVONNE AVE*	*S 1/8 - 1/4 (0.133 mi.)*	*P64*	*259*
PATSY WATERS 45-0111	*5422 CAROLYN AVE*	*S 1/8 - 1/4 (0.136 mi.)*	*P66*	*267*
NOAH & TRAVIS RAGONA	421 OAK LANE AVE	SW 1/8 - 1/4 (0.155 mi.)	O68	274
5104 GOLD LAKE DR	*5104 GOLD LAKE DR*	*SW 1/8 - 1/4 (0.157 mi.)*	*O70*	*278*
441 OAK LAKE AVE	*441 OAK LAKE AVE*	*WSW 1/8 - 1/4 (0.158 mi.)*	*72*	*284*
513 OAK LAKE AVE	*513 OAK LAKE AVE*	*W 1/8 - 1/4 (0.160 mi.)*	*N75*	*296*
JOHN G FREY	*5436 MELITA RD*	*SSE 1/8 - 1/4 (0.203 mi.)*	*U84*	*330*
5042 CANYON DR	*5042 CANYON DR*	*WNW 1/8 - 1/4 (0.229 mi.)*	*93*	*361*
LANI GULLOTTA	*424 SIMI PLACE*	*W 1/8 - 1/4 (0.244 mi.)*	*102*	*382*

Cortese: The sites for the list are designated by the State Water Resource Control Board (LUST), the Integrated Waste Board (SWF/LS), and the Department of Toxic Substances Control (Cal-Sites).

A review of the Cortese list, as provided by EDR, and dated 09/15/2025 has revealed that there are 6 Cortese sites within approximately 0.5 miles of the target property.

Equal/Higher Elevation	Address	Direction / Distance	Map ID	Page
UNOCAL #5335	***5241 SONOMA HIGHWAY***	***SSE 0 - 1/8 (0.063 mi.)***	***J36***	***125***
Cleanup Status: COMPLETED - CASE CLOSED				
SRDPW PUMP STATION #	***5200 MONTGOMERY DRIV***	***S 1/4 - 1/2 (0.291 mi.)***	***AA104***	***390***
Cleanup Status: COMPLETED - CASE CLOSED				

Lower Elevation	Address	Direction / Distance	Map ID	Page
SANTA ROSA, CITY FIR	***205 CALISTOGA ROAD***	***S 0 - 1/8 (0.010 mi.)***	***A2***	***9***
Cleanup Status: COMPLETED - CASE CLOSED				
PUMP STATION SEVEN	***5219 MONTE VERDE DR***	***SSE 0 - 1/8 (0.016 mi.)***	***E12***	***38***
Cleanup Status: COMPLETED - CASE CLOSED				
ZEDRICK, DAVE	***164 CALISTOGA ROAD***	***S 0 - 1/8 (0.017 mi.)***	***A20***	***70***
Cleanup Status: COMPLETED - CASE CLOSED				
SONOMA COUNTY WATER	***5204 MONTGOMERY DRIV***	***S 1/4 - 1/2 (0.332 mi.)***	***AB106***	***396***
Cleanup Status: OPEN - SITE ASSESSMENT				

DRYCLEANERS: A list of drycleaner related facilities that have EPA ID numbers. These are facilities with certain SIC codes: power laundries, family and commercial; garment pressing and cleaners' agents; linen supply; coin-operated laundries and cleaning; drycleaning plants except rugs; carpet and upholster cleaning; industrial launderers; laundry and garment services.

A review of the DRYCLEANERS list, as provided by EDR, has revealed that there are 2 DRYCLEANERS sites within approximately 0.25 miles of the target property.

Equal/Higher Elevation	Address	Direction / Distance	Map ID	Page
ST FRANCIS CLEANERS	***112 CALISTOGA RD***	***SSE 0 - 1/8 (0.083 mi.)***	***K49***	***153***
Database: DRYCLEANERS, Date of Government Version: 08/21/2025				
EPA Id: CAL000487300				
EPA Id: CAL000304357				
EPA Id: CAL000304112				
PRESS DRY CLEANERS L	112 CALISTOGA RD	SSE 0 - 1/8 (0.083 mi.)	K50	180
Database: DRYCLEAN BAY AREA, Date of Government Version: 06/05/2025				

HIST CORTESE: The sites for the list are designated by the State Water Resource Control Board [LUST], the Integrated Waste Board [SWF/LS], and the Department of Toxic Substances Control [CALSITES]. This listing is no longer updated by the state agency.

A review of the HIST CORTESE list, as provided by EDR, and dated 04/01/2001 has revealed that there are 6 HIST CORTESE sites within approximately 0.5 miles of the target property.

Equal/Higher Elevation	Address	Direction / Distance	Map ID	Page
UNOCAL #5335	***5241 SONOMA HIGHWAY***	***SSE 0 - 1/8 (0.063 mi.)***	***J36***	***125***

Reg Id: 1TSO390				
FLYNN, MAURICE J. & Reg Id: 6A189012N92	5342 MONTE VERDE	ESE 1/8 - 1/4 (0.214 mi.)	X90	353
SRDPW PUMP STATION # Reg Id: 1TSR358	***5200 MONTGOMERY DRIV***	***S 1/4 - 1/2 (0.291 mi.)***	***AA104***	***390***
MARTINELLI, EVO A. & Reg Id: 6A189102N36	5611 MONTE VERDE	E 1/4 - 1/2 (0.456 mi.)	108	408

Lower Elevation	Address	Direction / Distance	Map ID	Page
SANTA ROSA, CITY FIR Reg Id: 1TSR343	***205 CALISTOGA ROAD***	***S 0 - 1/8 (0.010 mi.)***	***A2***	***9***
ZEDRICK, DAVE Reg Id: 1TSR111	***164 CALISTOGA ROAD***	***S 0 - 1/8 (0.017 mi.)***	***A20***	***70***

Notify 65: Listings of all Proposition 65 incidents reported to counties by the State Water Resources Control Board and the Regional Water Quality Control Board. This database is no longer updated by the reporting agency.

A review of the Notify 65 list, as provided by EDR, and dated 12/01/2025 has revealed that there are 2 Notify 65 sites within approximately 1 mile of the target property.

Equal/Higher Elevation	Address	Direction / Distance	Map ID	Page
SRDPW PUMP STATION #	***5200 MONTGOMERY DRIV***	***S 1/4 - 1/2 (0.291 mi.)***	***AA104***	***390***

Lower Elevation	Address	Direction / Distance	Map ID	Page
REDWOOD OIL #101	***4925 SONOMA HIGHWAY***	***SW 1/2 - 1 (0.609 mi.)***	***109***	***408***

EDR HIGH RISK HISTORICAL RECORDS

EDR Exclusive Records

EDR Hist Auto: EDR has searched selected national collections of business directories and has collected listings of potential gas station/filling station/service station sites that were available to EDR researchers. EDR's review was limited to those categories of sources that might, in EDR's opinion, include gas station/filling station/service station establishments. The categories reviewed included, but were not limited to gas, gas station, gasoline station, filling station, auto, automobile repair, auto service station, service station, etc. This database falls within a category of information EDR classifies as "High Risk Historical Records", or HRHR. EDR's HRHR effort presents unique and sometimes proprietary data about past sites and operations that typically create environmental concerns, but may not show up in current government records searches.

A review of the EDR Hist Auto list, as provided by EDR, has revealed that there are 3 EDR Hist Auto sites within approximately 0.125 miles of the target property.

Equal/Higher Elevation	Address	Direction / Distance	Map ID	Page
LYNCH & SONS UNION G	5241 SONOMA HWY	SSE 0 - 1/8 (0.063 mi.)	J35	125
GATEWAY TRANSMISSION	122 CALISTOGA RD STE	SSE 0 - 1/8 (0.074 mi.)	K40	137

Lower Elevation	Address	Direction / Distance	Map ID	Page
SAINT FRANCIS TEXACO	164 CALISTOGA RD	S 0 - 1/8 (0.017 mi.)	A15	45

EXECUTIVE SUMMARY

EDR Hist Cleaner: EDR has searched selected national collections of business directories and has collected listings of potential dry cleaner sites that were available to EDR researchers. EDR's review was limited to those categories of sources that might, in EDR's opinion, include dry cleaning establishments. The categories reviewed included, but were not limited to dry cleaners, cleaners, laundry, laundromat, cleaning/laundry, wash & dry etc. This database falls within a category of information EDR classifies as "High Risk Historical Records", or HRHR. EDR's HRHR effort presents unique and sometimes proprietary data about past sites and operations that typically create environmental concerns, but may not show up in current government records searches.


A review of the EDR Hist Cleaner list, as provided by EDR, has revealed that there are 3 EDR Hist Cleaner sites within approximately 0.125 miles of the target property.

Equal/Higher Elevation	Address	Direction / Distance	Map ID	Page
SAINT FRANCIS WASH &	122 CALISTOGA RD	SSE 0 - 1/8 (0.074 mi.)	K41	137
D CARPET SAVERS OF C	5109 PARKHURST DR	NNW 0 - 1/8 (0.080 mi.)	I43	141
TURNER CLEANERS	112 CALISTOGA RD	SSE 0 - 1/8 (0.083 mi.)	K47	150

EXECUTIVE SUMMARY

There were no unmapped sites in this report.

OVERVIEW MAP - 8237015.2S

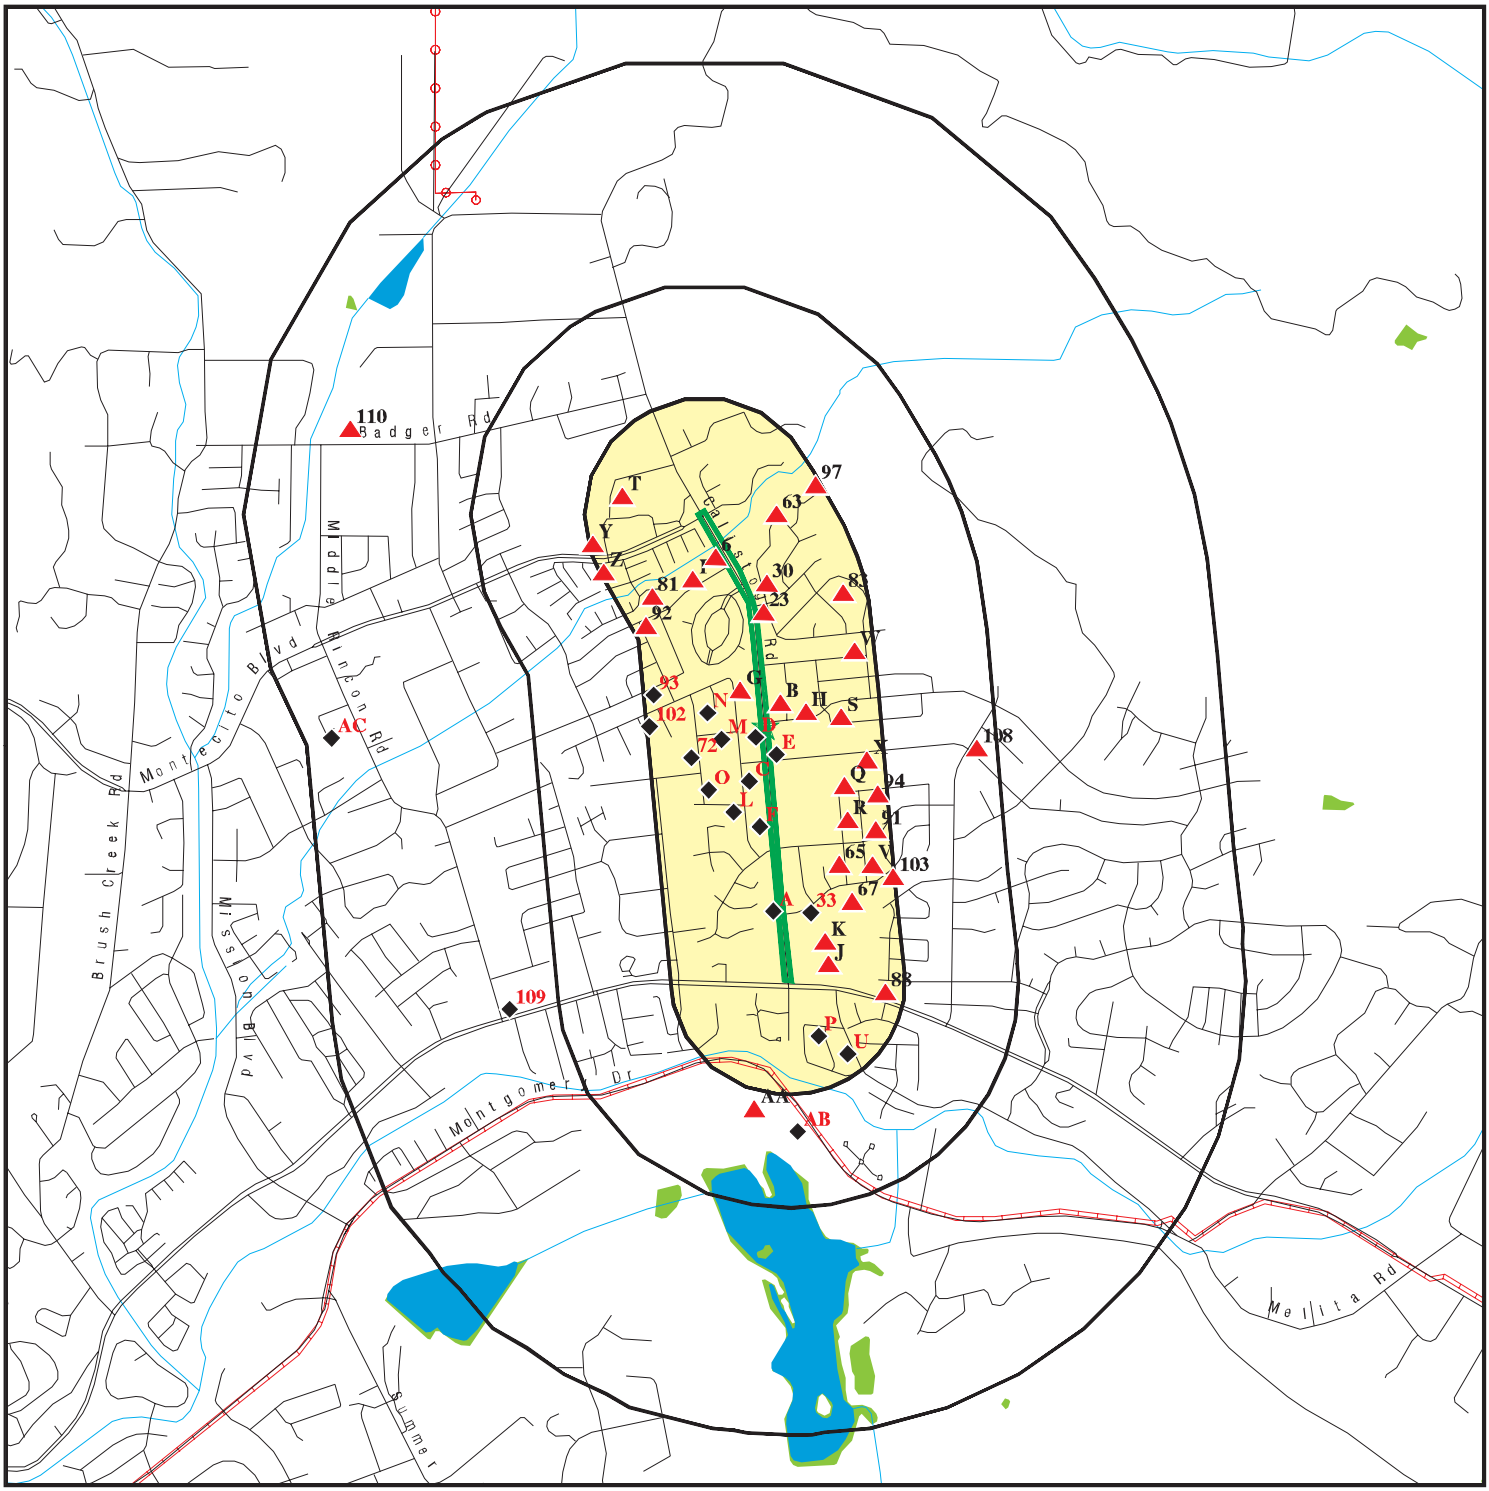

Target Property

Sites at elevations higher than or equal to the target property

Sites at elevations lower than the target property

Manufactured Gas Plants

National Priority List Sites

Dept. Defense Sites

0 1/4 1/2 1 Miles

Indian Reservations BIA

Power transmission lines

Pipelines

Special Flood Hazard Area (1%)

0.2% Annual Chance Flood Hazard

National Wetland Inventory

State Wetlands


Areas of Concern

This report includes Interactive Map Layers to display and/or hide map information. The legend includes only those icons for the default map view.

SITE NAME:	Calistoga Rd Pavement Rehab & Utility Improvements	CLIENT:	EBA Engineering
ADDRESS:	Calistoga Road, Hwy 12 To Montecito Blvd Santa Rosa CA 95409	CONTACT:	Kevin Coker
LAT/LONG:	38.473127 / 122.654339	INQUIRY #:	8237015.2s
		DATE:	January 29, 2026 1:42 pm

Copyright © 2026 EDR, Inc. © 2015 TomTom Rel. 2015.

DETAIL MAP - 8237015.2S

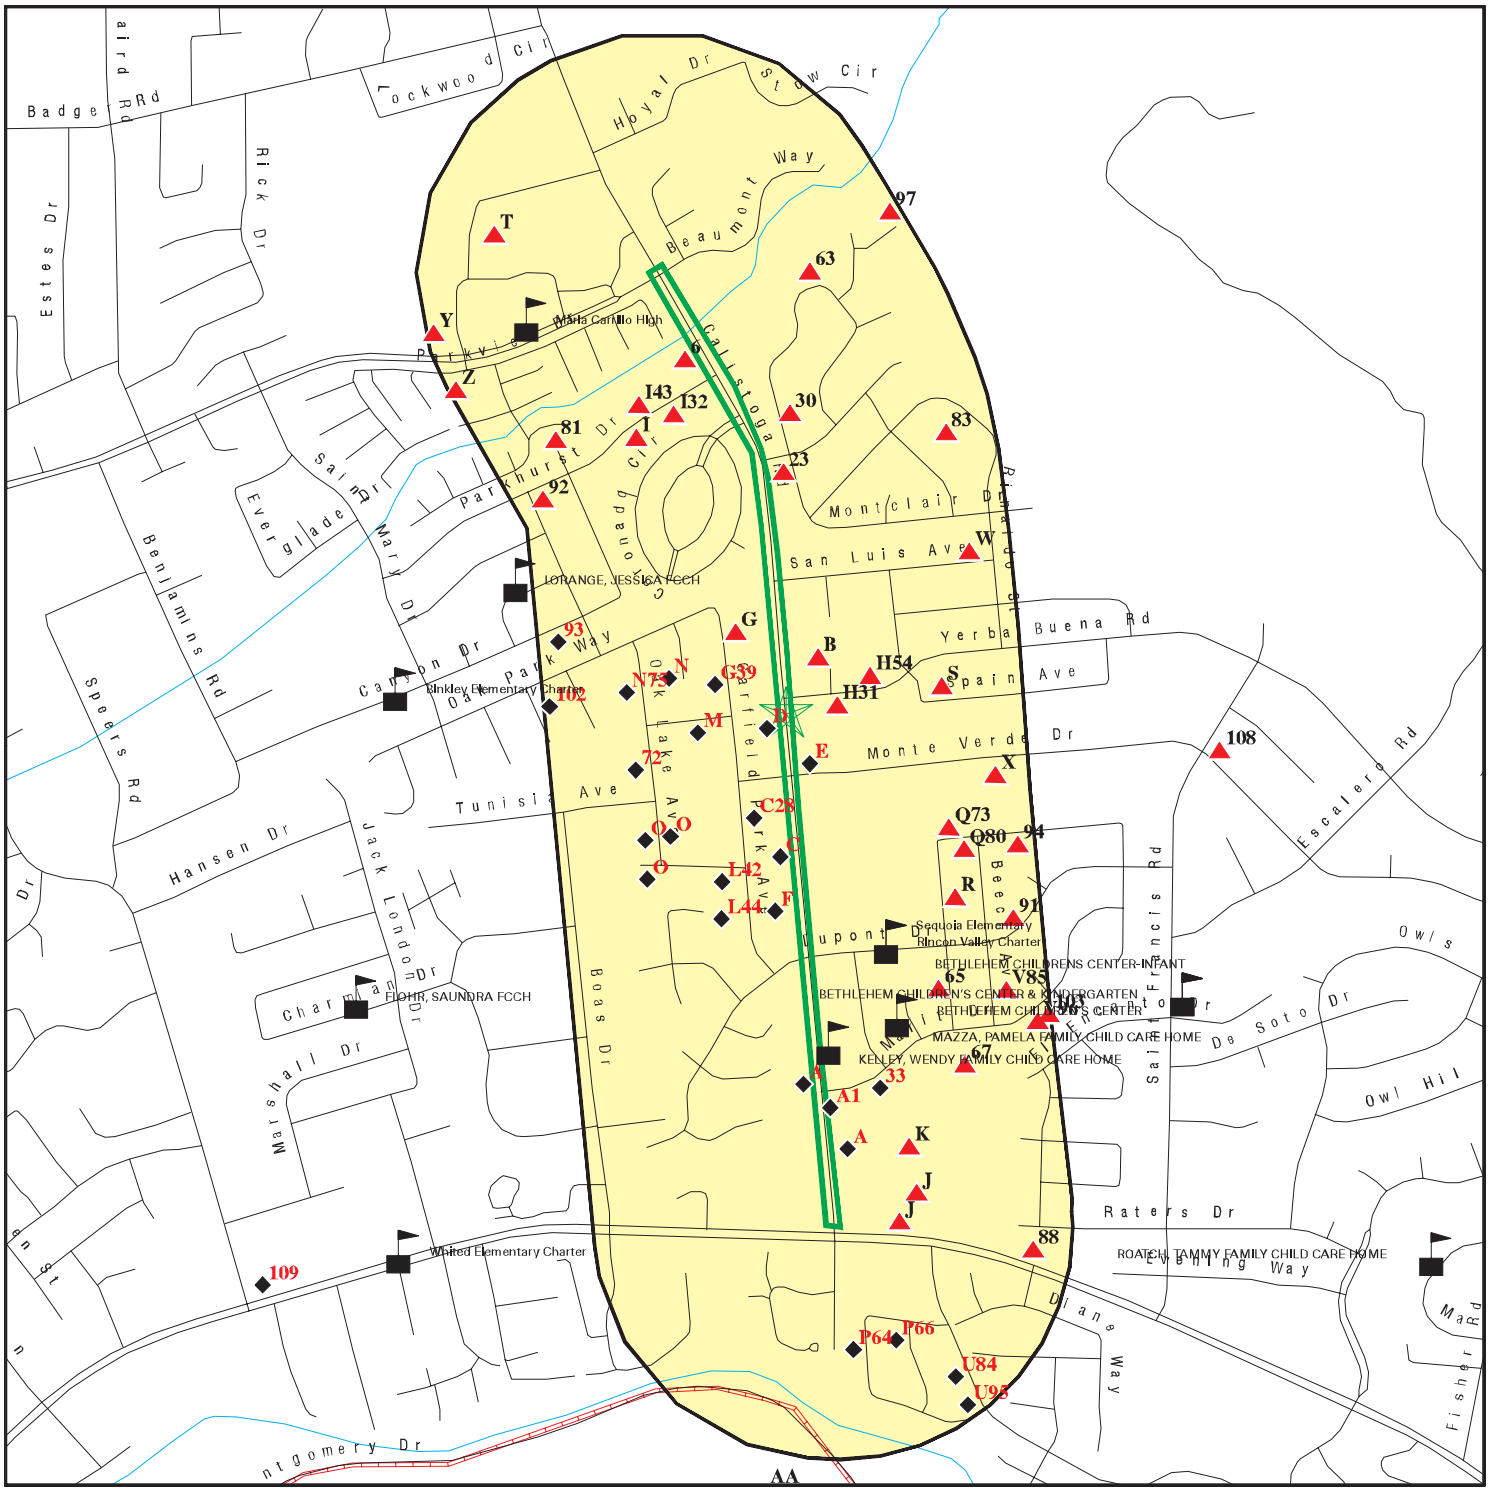

This report includes Interactive Map Layers to display and/or hide map information. The legend includes only those icons for the default map view.

SITE NAME:	Calistoga Rd Pavement Rehab & Utility Improvements	CLIENT:	EBA Engineering
ADDRESS:	Calistoga Road, Hwy 12 To Montecito Blvd Santa Rosa CA 95409	CONTACT:	Kevin Coker
LAT/LONG:	38.473127 / 122.654339	INQUIRY #:	8237015.2s
		DATE:	January 29, 2026 1:43 pm

Copyright © 2026 EDR, Inc. © 2015 TomTom Rel. 2015.

MAP FINDINGS SUMMARY

Database	Search Distance (Miles)	Target Property	< 1/8	1/8 - 1/4	1/4 - 1/2	1/2 - 1	> 1	Total Plotted
STANDARD ENVIRONMENTAL RECORDS								
Lists of Federal NPL (Superfund) sites								
NPL	1.000		0	0	0	0	NR	0
Proposed NPL	1.000		0	0	0	0	NR	0
NPL LIENS	1.000		0	0	0	0	NR	0
Lists of Federal Delisted NPL sites								
Delisted NPL	1.000		0	0	0	0	NR	0
Lists of Federal sites subject to CERCLA removals and CERCLA orders								
FEDERAL FACILITY	0.500		0	0	0	NR	NR	0
SEMS	0.500		0	0	0	NR	NR	0
Lists of Federal CERCLA sites with NFRAP								
SEMS-ARCHIVE	0.500		0	0	0	NR	NR	0
Lists of Federal RCRA facilities undergoing Corrective Action								
CORRACTS	1.000		0	0	0	0	NR	0
Lists of Federal RCRA TSD facilities								
RCRA-TSDF	0.500		0	0	0	NR	NR	0
Lists of Federal RCRA generators								
RCRA-LQG	0.250		0	0	NR	NR	NR	0
RCRA-SQG	0.250		2	0	NR	NR	NR	2
RCRA-VSQG	0.250		0	0	NR	NR	NR	0
Federal institutional controls / engineering controls registries								
LUCIS	0.500		0	0	0	NR	NR	0
US ENG CONTROLS	0.500		0	0	0	NR	NR	0
US INST CONTROLS	0.500		0	0	0	NR	NR	0
Federal ERNS list								
ERNS	TP		NR	NR	NR	NR	NR	0
Lists of state- and tribal (Superfund) equivalent sites								
RESPONSE	1.000		0	0	0	0	NR	0
Lists of state- and tribal hazardous waste facilities								
ENVIROSTOR	1.000		0	0	0	3	NR	3
Lists of state and tribal landfills and solid waste disposal facilities								
SWF/LF	0.500		0	0	0	NR	NR	0

MAP FINDINGS SUMMARY

Database	Search Distance (Miles)	Target Property	< 1/8	1/8 - 1/4	1/4 - 1/2	1/2 - 1	> 1	Total Plotted
Lists of state and tribal leaking storage tanks								
LUST	0.500		5	0	2	NR	NR	7
INDIAN LUST	0.500		0	0	0	NR	NR	0
CPS-SLIC	0.500		1	0	0	NR	NR	1
Lists of state and tribal registered storage tanks								
FEMA UST	0.250		0	0	NR	NR	NR	0
UST	0.250		2	0	NR	NR	NR	2
AST	0.250		0	0	NR	NR	NR	0
INDIAN UST	0.250		0	0	NR	NR	NR	0
Lists of state and tribal voluntary cleanup sites								
INDIAN VCP	0.500		0	0	0	NR	NR	0
VCP	0.500		0	0	0	NR	NR	0
Lists of state and tribal brownfield sites								
BROWNFIELDS	0.500		0	0	0	NR	NR	0
ADDITIONAL ENVIRONMENTAL RECORDS								
Local Brownfield lists								
US BROWNFIELDS	0.500		0	0	0	NR	NR	0
Local Lists of Landfill / Solid Waste Disposal Sites								
WMUDS/SWAT	0.500		0	0	0	NR	NR	0
SWRCY	0.500		0	0	0	NR	NR	0
HAULERS	TP		NR	NR	NR	NR	NR	0
INDIAN ODI	0.500		0	0	0	NR	NR	0
DEBRIS REGION 9	0.500		0	0	0	NR	NR	0
ODI	0.500		0	0	0	NR	NR	0
IHS OPEN DUMPS	0.500		0	0	0	NR	NR	0
Local Lists of Hazardous waste / Contaminated Sites								
US HIST CDL	TP		NR	NR	NR	NR	NR	0
HIST Cal-Sites	1.000		0	0	0	0	NR	0
SCH	0.250		0	0	NR	NR	NR	0
CDL	TP		NR	NR	NR	NR	NR	0
CERS HAZ WASTE	0.250		4	1	NR	NR	NR	5
Toxic Pits	1.000		0	0	0	0	NR	0
US CDL	TP		NR	NR	NR	NR	NR	0
Local Lists of Registered Storage Tanks								
SWEEPS UST	0.250		3	1	NR	NR	NR	4
HIST UST	0.250		4	1	NR	NR	NR	5
CA FID UST	0.250		2	1	NR	NR	NR	3
CERS TANKS	0.250		0	0	NR	NR	NR	0
Local Land Records								
LIENS	TP		NR	NR	NR	NR	NR	0

MAP FINDINGS SUMMARY

Database	Search Distance (Miles)	Target Property	< 1/8	1/8 - 1/4	1/4 - 1/2	1/2 - 1	> 1	Total Plotted
LIENS 2	TP		NR	NR	NR	NR	NR	0
DEED	0.500		0	0	0	NR	NR	0
Records of Emergency Release Reports								
HMIRS	TP		NR	NR	NR	NR	NR	0
CHMIRS	TP		NR	NR	NR	NR	NR	0
LDS	TP		NR	NR	NR	NR	NR	0
MCS	TP		NR	NR	NR	NR	NR	0
SPILLS 90	TP		NR	NR	NR	NR	NR	0
Other Ascertainable Records								
RCRA NonGen / NLR	0.250		28	37	NR	NR	NR	65
FUDS	1.000		0	0	0	0	NR	0
DOD	1.000		0	0	0	0	NR	0
SCRD DRYCLEANERS	0.500		0	0	0	NR	NR	0
US FIN ASSUR	TP		NR	NR	NR	NR	NR	0
EPA WATCH LIST	TP		NR	NR	NR	NR	NR	0
2020 COR ACTION	0.250		0	0	NR	NR	NR	0
TSCA	TP		NR	NR	NR	NR	NR	0
TRIS	TP		NR	NR	NR	NR	NR	0
SSTS	TP		NR	NR	NR	NR	NR	0
ROD	1.000		0	0	0	0	NR	0
RMP	TP		NR	NR	NR	NR	NR	0
RAATS	TP		NR	NR	NR	NR	NR	0
PRP	TP		NR	NR	NR	NR	NR	0
PADS	TP		NR	NR	NR	NR	NR	0
ICIS	TP		NR	NR	NR	NR	NR	0
FTTS	TP		NR	NR	NR	NR	NR	0
MLTS	TP		NR	NR	NR	NR	NR	0
COAL ASH DOE	TP		NR	NR	NR	NR	NR	0
COAL ASH EPA	0.500		0	0	0	NR	NR	0
PCB TRANSFORMER	TP		NR	NR	NR	NR	NR	0
RADINFO	TP		NR	NR	NR	NR	NR	0
HIST FTTS	TP		NR	NR	NR	NR	NR	0
DOT OPS	TP		NR	NR	NR	NR	NR	0
CONSENT	1.000		0	0	0	0	NR	0
INDIAN RESERV	1.000		0	0	0	0	NR	0
FUSRAP	1.000		0	0	0	0	NR	0
UMTRA	0.500		0	0	0	NR	NR	0
LEAD SMELTERS	TP		NR	NR	NR	NR	NR	0
US AIRS	TP		NR	NR	NR	NR	NR	0
US MINES	0.250		0	0	NR	NR	NR	0
ABANDONED MINES	0.250		0	0	NR	NR	NR	0
MINES MRDS	0.250		0	0	NR	NR	NR	0
FINDS	TP		NR	NR	NR	NR	NR	0
ECHO	TP		NR	NR	NR	NR	NR	0
DOCKET HWC	TP		NR	NR	NR	NR	NR	0
UXO	1.000		0	0	0	0	NR	0
FUELS PROGRAM	0.250		0	0	NR	NR	NR	0
PFAS NPL	0.250		0	0	NR	NR	NR	0
PFAS FEDERAL SITES	0.250		0	0	NR	NR	NR	0

MAP FINDINGS SUMMARY

Database	Search Distance (Miles)	Target Property	< 1/8	1/8 - 1/4	1/4 - 1/2	1/2 - 1	> 1	Total Plotted
PFAS TRIS	0.250		0	0	NR	NR	NR	0
PFAS TSCA	0.250		0	0	NR	NR	NR	0
PFAS RCRA MANIFEST	0.250		0	0	NR	NR	NR	0
PFAS ATSDR	0.250		0	0	NR	NR	NR	0
PFAS WQP	0.250		0	0	NR	NR	NR	0
PFAS PROJECT	0.250		0	0	NR	NR	NR	0
PFAS NPDES	0.250		0	0	NR	NR	NR	0
PFAS ECHO	0.250		0	1	NR	NR	NR	1
PFAS ECHO FIRE TRAIN	0.250		0	0	NR	NR	NR	0
PFAS PT 139 AIRPORT	0.250		0	0	NR	NR	NR	0
AQUEOUS FOAM NRC	0.250		0	0	NR	NR	NR	0
BIOSOLIDS	TP		NR	NR	NR	NR	NR	0
UST FINDER RELEASE	0.500		4	0	2	NR	NR	6
UST FINDER	0.250		0	0	NR	NR	NR	0
E MANIFEST	0.250		25	28	NR	NR	NR	53
PFAS	0.250		0	0	NR	NR	NR	0
AQUEOUS FOAM	0.250		0	0	NR	NR	NR	0
CA BOND EXP. PLAN	1.000		0	0	0	0	NR	0
CHROME PLATING	0.500		0	0	0	NR	NR	0
Cortese	0.500		4	0	2	NR	NR	6
CUPA Listings	0.250		0	0	NR	NR	NR	0
DRYCLEANERS	0.250		2	0	NR	NR	NR	2
EMI	TP		NR	NR	NR	NR	NR	0
ENF	TP		NR	NR	NR	NR	NR	0
Financial Assurance	TP		NR	NR	NR	NR	NR	0
ICE	TP		NR	NR	NR	NR	NR	0
HIST CORTESE	0.500		3	1	2	NR	NR	6
HWP	1.000		0	0	0	0	NR	0
HWT	0.250		0	0	NR	NR	NR	0
HWTS	TP		NR	NR	NR	NR	NR	0
HAZNET	TP		NR	NR	NR	NR	NR	0
MINES	0.250		0	0	NR	NR	NR	0
MWMP	0.250		0	0	NR	NR	NR	0
NPDES	TP		NR	NR	NR	NR	NR	0
PEST LIC	TP		NR	NR	NR	NR	NR	0
PROC	0.500		0	0	0	NR	NR	0
Notify 65	1.000		0	0	1	1	NR	2
HAZMAT	0.250		0	0	NR	NR	NR	0
UIC	TP		NR	NR	NR	NR	NR	0
UIC GEO	TP		NR	NR	NR	NR	NR	0
WASTEWATER PITS	0.500		0	0	0	NR	NR	0
WDS	TP		NR	NR	NR	NR	NR	0
WIP	0.250		0	0	NR	NR	NR	0
MILITARY PRIV SITES	TP		NR	NR	NR	NR	NR	0
PROJECT	TP		NR	NR	NR	NR	NR	0
WDR	TP		NR	NR	NR	NR	NR	0
CIWQS	TP		NR	NR	NR	NR	NR	0
CERS	TP		NR	NR	NR	NR	NR	0
NON-CASE INFO	TP		NR	NR	NR	NR	NR	0
OTHER OIL GAS	TP		NR	NR	NR	NR	NR	0
PROD WATER PONDS	TP		NR	NR	NR	NR	NR	0

MAP FINDINGS SUMMARY

Database	Search Distance (Miles)	Target Property	< 1/8	1/8 - 1/4	1/4 - 1/2	1/2 - 1	> 1	Total Plotted
SAMPLING POINT	TP		NR	NR	NR	NR	NR	0
WELL STIM PROJ	TP		NR	NR	NR	NR	NR	0
EDR HIGH RISK HISTORICAL RECORDS								
EDR Exclusive Records								
EDR MGP	1.000		0	0	0	0	NR	0
EDR Hist Auto	0.125		3	NR	NR	NR	NR	3
EDR Hist Cleaner	0.125		3	NR	NR	NR	NR	3
EDR RECOVERED GOVERNMENT ARCHIVES								
Exclusive Recovered Govt. Archives								
RGA LF	TP		NR	NR	NR	NR	NR	0
RGA LUST	TP		NR	NR	NR	NR	NR	0
- Totals --		0	95	71	9	4	0	179

NOTES:

TP = Target Property

NR = Not Requested at this Search Distance

Sites may be listed in more than one database

A1
South
< 1/8
0.004 mi.
19 ft.

SANTA ROSA, CITY FIRE STATION NO. 6 — **LUST** — **S103393034**
CALISTOGA ROAD 205 — **N/A**
SANTA ROSA, CA

Site 1 of 11 in cluster A

Relative:
Lower

Actual:
295 ft.

LUST REG 1:

Region:	1
Facility ID:	1TSR343
Staff Initials:	JEF

A2
South
< 1/8
0.010 mi.
55 ft.

SANTA ROSA, CITY FIRE STATION NO. 6 — **LUST** — **S103958907**
205 CALISTOGA ROAD — **Cortese** — **N/A**
SANTA ROSA, CA 95404 — **ENF**
HIST CORTESE
CERS

Site 2 of 11 in cluster A

Relative:
Lower

Actual:
295 ft.

LUST:

Name:	SANTA ROSA, CITY FIRE STATION NO. 6
Address:	205 CALISTOGA ROAD
City,State,Zip:	SANTA ROSA, CA 95404
Lead Agency:	NORTH COAST RWQCB (REGION 1)
Case Type:	LUST Cleanup Site

Geo Track:

Global Id:	T0609700761
Latitude:	38.467371
Longitude:	-122.654015
Status:	Completed - Case Closed
Status Date:	09/23/2014
Case Worker:	ZZZ
RB Case Number:	1TSR343
Local Agency:	SANTA ROSA, CITY OF
File Location:	Regional Board
Local Case Number:	Not reported
Potential Media Affect:	Aquifer used for drinking water supply
Potential Contaminants of Concern:	Benzene, MTBE / TBA / Other Fuel Oxygenates, Toluene, Gasoline, Xylene
EPA Region:	9
Coordinate Source:	Google Geocode
Cuf Case:	Not reported
Quantity Released Gallons:	Not reported
Begin Date:	09/15/1998
Leak Reported Date:	09/15/1998
How Discovered:	Other Means
How Discovered Description:	Tank Removal
Discharge Source:	Tank
Discharge Cause:	Corrosion
Stop Method:	Not reported
Stop Description:	Remove two USTs
No Further Action Date:	09/23/2014
CA Water Watershed Name:	Russian River - Middle Russian River - Santa Rosa (114.22)
Dwr Groundwater Subbasin Name:	Santa Rosa Valley - Rincon Valley (1-055.03)
Disadvantaged Community:	Not reported
CA Enviroscreen 3 Score:	1-5% (lowest scores)
CA Enviroscreen 4 Score:	10-15%
Military DOD Site:	No
Facility Project Subtype:	Not reported
RWQCB Region:	NORTH COAST RWQCB (REGION 1)
Site History:	Not reported

SANTA ROSA, CITY FIRE STATION NO. 6 (Continued) **S103958907**

LUST:

Global Id:	T0609700761
Contact Type:	Local Agency Caseworker
Contact Name:	LOCAL PERMIT WORKER SANTA ROSA
Organization Name:	SANTA ROSA, CITY OF
Address:	625 5th Street
City:	SANTA ROSA
Email:	Not reported
Phone Number:	7075433500

Global Id:	T0609700761
Contact Type:	Regional Board Caseworker - Primary Caseworker
Contact Name:	REGIONAL WATER BOARD SITE CLOSED
Organization Name:	NORTH COAST RWQCB (REGION 1)
Address:	5550 SKYLANE BOULEVARD, SUITE A
City:	SANTA ROSA
Email:	Not reported
Phone Number:	7075762220

LUST:

Global Id:	T0609700761
Action Type:	ENFORCEMENT
Date:	12/21/1998
Action:	Meeting

Global Id:	T0609700761
Action Type:	ENFORCEMENT
Date:	05/28/2002
Action:	Meeting

Global Id:	T0609700761
Action Type:	ENFORCEMENT
Date:	04/12/2002
Action:	* No Action

Global Id:	T0609700761
Action Type:	ENFORCEMENT
Date:	08/21/2001
Action:	Meeting

Global Id:	T0609700761
Action Type:	ENFORCEMENT
Date:	04/17/2001
Action:	Meeting

Global Id:	T0609700761
Action Type:	ENFORCEMENT
Date:	07/20/1999
Action:	Meeting

Global Id:	T0609700761
Action Type:	ENFORCEMENT
Date:	06/30/1999
Action:	* No Action

Global Id: T0609700761

SANTA ROSA, CITY FIRE STATION NO. 6 (Continued) **S103958907**

Action Type: ENFORCEMENT
Date: 09/26/2001
Action: Meeting

Global Id: T0609700761
Action Type: ENFORCEMENT
Date: 10/10/2000
Action: Meeting

Global Id: T0609700761
Action Type: ENFORCEMENT
Date: 08/20/2002
Action: * No Action

Global Id: T0609700761
Action Type: ENFORCEMENT
Date: 10/22/2013
Action: Staff Letter

Global Id: T0609700761
Action Type: ENFORCEMENT
Date: 04/29/2013
Action: Verbal Enforcement

Global Id: T0609700761
Action Type: ENFORCEMENT
Date: 01/27/2014
Action: Staff Letter

Global Id: T0609700761
Action Type: ENFORCEMENT
Date: 12/21/1998
Action: Staff Letter

Global Id: T0609700761
Action Type: ENFORCEMENT
Date: 08/24/1999
Action: Notification - Fee Title Owners Notice

Global Id: T0609700761
Action Type: ENFORCEMENT
Date: 07/20/1999
Action: Staff Letter

Global Id: T0609700761
Action Type: ENFORCEMENT
Date: 10/10/2000
Action: Staff Letter

Global Id: T0609700761
Action Type: ENFORCEMENT
Date: 05/28/2002
Action: Staff Letter

Global Id: T0609700761
Action Type: ENFORCEMENT
Date: 03/28/2007

SANTA ROSA, CITY FIRE STATION NO. 6 (Continued) **S103958907**

Action: Technical Correspondence / Assistance / Other

Global Id: T0609700761
Action Type: ENFORCEMENT
Date: 07/31/2009
Action: Staff Letter

Global Id: T0609700761
Action Type: ENFORCEMENT
Date: 03/30/2012
Action: File review

Global Id: T0609700761
Action Type: ENFORCEMENT
Date: 09/26/2014
Action: Closure/No Further Action Letter

Global Id: T0609700761
Action Type: ENFORCEMENT
Date: 05/15/2014
Action: Staff Letter

Global Id: T0609700761
Action Type: Other
Date: 09/15/1998
Action: Leak Discovery

Global Id: T0609700761
Action Type: RESPONSE
Date: 10/17/2008
Action: Soil and Water Investigation Report

Global Id: T0609700761
Action Type: RESPONSE
Date: 02/21/2005
Action: Soil and Water Investigation Workplan

Global Id: T0609700761
Action Type: ENFORCEMENT
Date: 03/08/2006
Action: Technical Correspondence / Assistance / Other

Global Id: T0609700761
Action Type: ENFORCEMENT
Date: 01/09/2009
Action: Staff Letter

Global Id: T0609700761
Action Type: ENFORCEMENT
Date: 07/13/2010
Action: Meeting

Global Id: T0609700761
Action Type: ENFORCEMENT
Date: 08/17/2010
Action: Meeting

SANTA ROSA, CITY FIRE STATION NO. 6 (Continued) **S103958907**

Global Id: T0609700761
Action Type: ENFORCEMENT
Date: 01/10/2014
Action: Verbal Enforcement

Global Id: T0609700761
Action Type: Other
Date: 09/15/1998
Action: Leak Reported

Global Id: T0609700761
Action Type: RESPONSE
Date: 03/14/2005
Action: Other Report / Document

Global Id: T0609700761
Action Type: RESPONSE
Date: 02/15/1999
Action: Preliminary Site Assessment Workplan

Global Id: T0609700761
Action Type: RESPONSE
Date: 09/05/2000
Action: Preliminary Site Assessment Report

Global Id: T0609700761
Action Type: RESPONSE
Date: 04/12/2002
Action: Sensitive Receptor Survey Report

Global Id: T0609700761
Action Type: RESPONSE
Date: 08/09/2001
Action: Monitoring Report - Quarterly

Global Id: T0609700761
Action Type: RESPONSE
Date: 07/15/2002
Action: Monitoring Report - Quarterly

Global Id: T0609700761
Action Type: RESPONSE
Date: 01/15/2002
Action: Monitoring Report - Quarterly

Global Id: T0609700761
Action Type: RESPONSE
Date: 07/31/2006
Action: Tank Removal Report / UST Sampling Report

Global Id: T0609700761
Action Type: RESPONSE
Date: 10/05/2006
Action: Well Installation Report

Global Id: T0609700761
Action Type: RESPONSE

SANTA ROSA, CITY FIRE STATION NO. 6 (Continued) **S103958907**

Date: 10/19/2006
Action: Monitoring Report - Quarterly

Global Id: T0609700761
Action Type: RESPONSE
Date: 02/09/2007
Action: Monitoring Report - Quarterly

Global Id: T0609700761
Action Type: RESPONSE
Date: 06/11/2007
Action: Soil and Water Investigation Workplan

Global Id: T0609700761
Action Type: RESPONSE
Date: 06/11/2007
Action: Other Workplan

Global Id: T0609700761
Action Type: ENFORCEMENT
Date: 12/21/1998
Action: Staff Letter

Global Id: T0609700761
Action Type: ENFORCEMENT
Date: 12/21/2004
Action: Staff Letter

Global Id: T0609700761
Action Type: ENFORCEMENT
Date: 12/10/2010
Action: Staff Letter

Global Id: T0609700761
Action Type: ENFORCEMENT
Date: 03/24/2011
Action: Staff Letter

Global Id: T0609700761
Action Type: Other
Date: 09/15/1998
Action: Leak Stopped

Global Id: T0609700761
Action Type: RESPONSE
Date: 06/20/2005
Action: Monitoring Report - Quarterly

Global Id: T0609700761
Action Type: RESPONSE
Date: 02/18/2011
Action: Corrective Action Plan / Remedial Action Plan - Regulator Responded

Global Id: T0609700761
Action Type: RESPONSE
Date: 04/30/2014
Action: Well Destruction Workplan - Regulator Responded

SANTA ROSA, CITY FIRE STATION NO. 6 (Continued) **S103958907**

Global Id: T0609700761
Action Type: REMEDIATION
Date: 08/17/1998
Action: Excavation

LUST:
Global Id: T0609700761
Status: Open - Case Begin Date
Status Date: 09/15/1998

Global Id: T0609700761
Status: Open - Site Assessment
Status Date: 09/16/1998

Global Id: T0609700761
Status: Open - Site Assessment
Status Date: 09/05/2000

Global Id: T0609700761
Status: Open - Site Assessment
Status Date: 04/17/2001

Global Id: T0609700761
Status: Open - Site Assessment
Status Date: 04/12/2002

Global Id: T0609700761
Status: Open - Site Assessment
Status Date: 08/27/2002

Global Id: T0609700761
Status: Open - Site Assessment
Status Date: 08/30/2002

Global Id: T0609700761
Status: Open - Site Assessment
Status Date: 02/18/2005

Global Id: T0609700761
Status: Open - Site Assessment
Status Date: 10/05/2006

Global Id: T0609700761
Status: Open - Remediation
Status Date: 10/14/2013

Global Id: T0609700761
Status: Open - Eligible for Closure
Status Date: 10/15/2013

Global Id: T0609700761
Status: Completed - Case Closed
Status Date: 09/23/2014

CORTESE:

SANTA ROSA, CITY FIRE STATION NO. 6 (Continued) **S103958907**

Name:	SANTA ROSA, CITY FIRE STATION NO. 6
Address:	205 CALISTOGA ROAD
City,State,Zip:	SANTA ROSA, CA 95404
Region:	CORTESE
Envirostor Id:	Not reported
Global ID:	T0609700761
Site/Facility Type:	LUST CLEANUP SITE
Cleanup Status:	COMPLETED - CASE CLOSED
Status Date:	Not reported
Site Code:	Not reported
Latitude:	Not reported
Longitude:	Not reported
Owner:	Not reported
Enf Type:	Not reported
Swat R:	Not reported
Flag:	active
Order No:	Not reported
Waste Discharge System No:	Not reported
Effective Date:	Not reported
Region 2:	Not reported
WID Id:	Not reported
Solid Waste Id No:	Not reported
Waste Management Uit Name:	Not reported
File Name:	Active Open

ENF:

Name:	SANTA ROSA FIRE STATION NO. 6
Address:	205 CALISTOGA ROAD
City,State,Zip:	SANTA ROSA, CA 95409
Region:	1
Facility Id:	224494
Agency Name:	Not reported
Place Type:	Service/Commercial
Place Subtype:	Service/Commercial Site, NEC
Facility Type:	All other facilities
Agency Type:	Not reported
# Of Agencies:	Not reported
Place Latitude:	38.46738
Place Longitude:	-122.65402
SIC Code 1:	Not reported
SIC Desc 1:	Not reported
SIC Code 2:	Not reported
SIC Desc 2:	Not reported
SIC Code 3:	Not reported
SIC Desc 3:	Not reported
NAICS Code 1:	Not reported
NAICS Desc 1:	Not reported
NAICS Code 2:	Not reported
NAICS Desc 2:	Not reported
NAICS Code 3:	Not reported
NAICS Desc 3:	Not reported
# Of Places:	1
Source Of Facility:	Enf Action
Design Flow:	Not reported
Threat To Water Quality:	Not reported
Complexity:	Not reported
Pretreatment:	Not reported

SANTA ROSA, CITY FIRE STATION NO. 6 (Continued) **S103958907**

Facility Waste Type:	Not reported
Facility Waste Type 2:	Not reported
Facility Waste Type 3:	Not reported
Facility Waste Type 4:	Not reported
Program:	Not reported
Program Category1:	Not reported
Program Category2:	TANKS
# Of Programs:	Not reported
WDID:	Not reported
Reg Measure Id:	Not reported
Reg Measure Type:	Not reported
Region:	Not reported
Order #:	Not reported
Npdes# CA#:	Not reported
Major-Minor:	Not reported
Npdes Type:	Not reported
Reclamation:	Not reported
Dredge Fill Fee:	Not reported
301H:	Not reported
Application Fee Amt Received:	Not reported
Status:	Not reported
Status Date:	Not reported
Effective Date:	Not reported
Expiration/Review Date:	Not reported
Termination Date:	Not reported
WDR Review - Amend:	Not reported
WDR Review - Revise/Renew:	Not reported
WDR Review - Rescind:	Not reported
WDR Review - No Action Required:	Not reported
WDR Review - Pending:	Not reported
WDR Review - Planned:	Not reported
Status Enrollee:	Not reported
Individual/General:	Not reported
Fee Code:	Not reported
Direction/Voice:	Not reported
Enforcement Id(EID):	247926
Region:	1
Order / Resolution Number:	Not reported
Enforcement Action Type:	Staff Enforcement Letter
Effective Date:	05/28/2002
Adoption/Issuance Date:	Not reported
Achieve Date:	Not reported
Termination Date:	05/28/2002
ACL Issuance Date:	Not reported
EPL Issuance Date:	Not reported
Status:	Historical
Title:	Enforcement - 1B1SR343NUG Santa Rosa Fire Station No. 6
Description:	NEED TO SUBMIT WORK PLAN.
Program:	UST
Latest Milestone Completion Date:	Not reported
# Of Programs1:	1
Total Assessment Amount:	0
Initial Assessed Amount:	0
Liability $ Amount:	0
Project $ Amount:	0
Liability $ Paid:	0
Project $ Completed:	0

SANTA ROSA, CITY FIRE STATION NO. 6 (Continued) **S103958907**

Total $ Paid/Completed Amount: 0

Name:	SANTA ROSA FIRE STATION NO. 6
Address:	205 CALISTOGA ROAD
City,State,Zip:	SANTA ROSA, CA 95409
Region:	1
Facility Id:	224494
Agency Name:	Not reported
Place Type:	Service/Commercial
Place Subtype:	Service/Commercial Site, NEC
Facility Type:	All other facilities
Agency Type:	Not reported
# Of Agencies:	Not reported
Place Latitude:	38.46738
Place Longitude:	-122.65402
SIC Code 1:	Not reported
SIC Desc 1:	Not reported
SIC Code 2:	Not reported
SIC Desc 2:	Not reported
SIC Code 3:	Not reported
SIC Desc 3:	Not reported
NAICS Code 1:	Not reported
NAICS Desc 1:	Not reported
NAICS Code 2:	Not reported
NAICS Desc 2:	Not reported
NAICS Code 3:	Not reported
NAICS Desc 3:	Not reported
# Of Places:	1
Source Of Facility:	Enf Action
Design Flow:	Not reported
Threat To Water Quality:	Not reported
Complexity:	Not reported
Pretreatment:	Not reported
Facility Waste Type:	Not reported
Facility Waste Type 2:	Not reported
Facility Waste Type 3:	Not reported
Facility Waste Type 4:	Not reported
Program:	Not reported
Program Category1:	Not reported
Program Category2:	TANKS
# Of Programs:	Not reported
WDID:	Not reported
Reg Measure Id:	Not reported
Reg Measure Type:	Not reported
Region:	Not reported
Order #:	Not reported
Npdes# CA#:	Not reported
Major-Minor:	Not reported
Npdes Type:	Not reported
Reclamation:	Not reported
Dredge Fill Fee:	Not reported
301H:	Not reported
Application Fee Amt Received:	Not reported
Status:	Not reported
Status Date:	Not reported
Effective Date:	Not reported
Expiration/Review Date:	Not reported

SANTA ROSA, CITY FIRE STATION NO. 6 (Continued) **S103958907**

Termination Date:	Not reported
WDR Review - Amend:	Not reported
WDR Review - Revise/Renew:	Not reported
WDR Review - Rescind:	Not reported
WDR Review - No Action Required:	Not reported
WDR Review - Pending:	Not reported
WDR Review - Planned:	Not reported
Status Enrollee:	Not reported
Individual/General:	Not reported
Fee Code:	Not reported
Direction/Voice:	Not reported
Enforcement Id(EID):	247925
Region:	1
Order / Resolution Number:	Not reported
Enforcement Action Type:	Oral Communication
Effective Date:	09/26/2001
Adoption/Issuance Date:	Not reported
Achieve Date:	Not reported
Termination Date:	09/26/2001
ACL Issuance Date:	Not reported
EPL Issuance Date:	Not reported
Status:	Historical
Title:	Enforcement - 1B1SR343NUG Santa Rosa Fire Station No. 6
Description:	NEED TO SUBMIT WORK PLAN.
Program:	UST
Latest Milestone Completion Date:	6/17/2002
# Of Programs1:	1
Total Assessment Amount:	0
Initial Assessed Amount:	0
Liability $ Amount:	0
Project $ Amount:	0
Liability $ Paid:	0
Project $ Completed:	0
Total $ Paid/Completed Amount:	0

HIST CORTESE:

edr_fname:	SANTA ROSA, CITY FIRE STA
edr_fadd1:	205 CALISTOGA
City,State,Zip:	SANTA ROSA, CA 95404
Region:	CORTESE
Facility County Code:	49
Reg By:	LTNKA
Reg Id:	1TSR343

CERS:

Name:	SANTA ROSA, CITY FIRE STATION NO. 6
Address:	205 CALISTOGA ROAD
City,State,Zip:	SANTA ROSA, CA 95404
Site ID:	907663
CERS ID:	T0609700761
CERS Description:	Leaking Underground Storage Tank Cleanup Site

Affiliation:

Affiliation Type Desc:	Regional Board Caseworker
Entity Name:	REGIONAL WATER BOARD SITE CLOSED - NORTH COAST RWQCB (REGION 1)
Entity Title:	Not reported
Affiliation Address:	5550 SKYLANE BOULEVARD, SUITE A

SANTA ROSA, CITY FIRE STATION NO. 6 (Continued) **S103958907**

Affiliation City:	SANTA ROSA
Affiliation State:	CA
Affiliation Country:	Not reported
Affiliation Zip:	Not reported
Affiliation Phone:	7075762220,

A3 **SANTA ROSA, CITY FIRE STATION NO. 6** **UST FINDER RELEASE** **1029102239**
South **205 CALISTOGA ROAD** **N/A**
< 1/8 **SANTA ROSA, CA 95404**
0.010 mi.
55 ft. **Site 3 of 11 in cluster A**

Relative: **Lower**

Actual: **295 ft.**

UST FINDER RELEASE:

Object ID:	35857
Facility ID:	Not reported
Lust ID:	CAT0609700761
Name:	SANTA ROSA, CITY FIRE STATION NO. 6
Address:	205 CALISTOGA ROAD
City,State,Zip:	SANTA ROSA, CA 95404
Address Match Type:	PointAddress
Reported Date:	Not reported
Status:	No Further Action
Substance:	Not reported
Population within 1500ft:	1306
Domestic Wells within 1500ft:	62
Land Use:	Developed, Low Intensity
Within SPA:	No
SPA PWS Facility ID:	Not reported
SPA Water Type:	Not reported
SPA Facility Type:	Not reported
SPA HUC12:	Not reported
Within WHPA:	No
WHPA PWS Facility ID:	Not reported
WHPA Water Type:	Not reported
WHPA Facility Type:	Not reported
WHPA HUC12:	Not reported
Within 100yr Floodplain:	No
Tribe:	Not reported
EPA Region:	9
NFA Letter 1:	Not reported
NFA Letter 2:	Not reported
NFA Letter 3:	Not reported
NFA Letter 4:	Not reported
Closed With Residual Contaminate:	Not reported
Coordinate Source:	Geocode
X Coord:	-122.65373
Y Coord:	38.4673900000001
Latitude:	38.46739
Longitude:	-122.653729999999

B4 **516 CALISTOGA ROAD** **RCRA NonGen / NLR** **1026711207**
NNE **516 CALISTOGA ROAD** **CAC003099373**
< 1/8 **SANTA ROSA, CA 95409**
0.011 mi.
57 ft. **Site 1 of 3 in cluster B**

Relative:
Higher

Actual:
305 ft.

RCRA Listings:

Date Form Received by Agency:		20210104
Handler Name:		516 Calistoga Road
Handler Address:		516 Calistoga Road
Handler City,State,Zip:		SANTA ROSA, CA 95409
EPA ID:		CAC003099373
Contact Name:		MARK AZZOUNI
Contact Address:		516 CALISTOGA ROAD
Contact City,State,Zip:		SANTA ROSA, CA 95409
Contact Telephone:		707-953-9911
Contact Fax:		Not reported
Contact Email:		MAZZOUNI@COMCAST.NET
Contact Title:		Not reported
EPA Region:		09
Land Type:		Not reported
Federal Waste Generator Description:		Not a generator, verified
Non-Notifier:		Not reported
Biennial Report Cycle:		Not reported
Accessibility:		Not reported
Active Site Indicator:		Not reported
State District Owner:		Not reported
State District:		Not reported
Mailing Address:		516 CALISTOGA ROAD
Mailing City,State,Zip:		SANTA ROSA, CA 95409
Owner Name:	Mark Azzouni	
Owner Type:		Other
Operator Name:	Mark Azzouni	
Operator Type:		Other
Short-Term Generator Activity:		No
Importer Activity:		No
Mixed Waste Generator:		No
Transporter Activity:		No
Transfer Facility Activity:		No
Recycler Activity with Storage:		No
Small Quantity On-Site Burner Exemption:		No
Smelting Melting and Refining Furnace Exemption:		No
Underground Injection Control:		No
Off-Site Waste Receipt:		No
Universal Waste Indicator:		No
Universal Waste Destination Facility:		No
Federal Universal Waste:		No
Active Site State-Reg Handler:		---
Federal Facility Indicator:		Not reported
Hazardous Secondary Material Indicator:		N
Sub-Part K Indicator:		Not reported
2018 GPRA Permit Baseline:		Not on the Baseline
2018 GPRA Renewals Baseline:		Not on the Baseline
202 GPRA Corrective Action Baseline:		No
Subject to Corrective Action Universe:		No
Non-TSDFs Where RCRA CA has Been Imposed Universe:		No
Corrective Action Priority Ranking:		No NCAPS ranking
Environmental Control Indicator:		No
Institutional Control Indicator:		No

516 CALISTOGA ROAD (Continued) **1026711207**

Human Exposure Controls Indicator:	N/A
Groundwater Controls Indicator:	N/A
Significant Non-Complier Universe:	No
Unaddressed Significant Non-Complier Universe:	No
Addressed Significant Non-Complier Universe:	No
Significant Non-Complier With a Compliance Schedule Universe:	No
Financial Assurance Required:	Not reported
Handler Date of Last Change:	20241211
Recognized Trader-Importer:	No
Recognized Trader-Exporter:	No
Importer of Spent Lead Acid Batteries:	No
Exporter of Spent Lead Acid Batteries:	No
Recycler Activity Without Storage:	No
Manifest Broker:	No
Sub-Part P Indicator:	No

Handler - Owner Operator:

Owner/Operator Indicator:	Owner
Owner/Operator Name: MARK AZZOUNI	
Legal Status:	Other
Date Became Current:	Not reported
Date Ended Current:	Not reported
Owner/Operator Address:	516 CALISTOGA ROAD
Owner/Operator City,State,Zip:	SANTA ROSA, CA 95409
Owner/Operator Telephone:	707-953-9911
Owner/Operator Telephone Ext:	Not reported
Owner/Operator Fax:	Not reported
Owner/Operator Email:	Not reported

Owner/Operator Indicator:	Operator
Owner/Operator Name: MARK AZZOUNI	
Legal Status:	Other
Date Became Current:	Not reported
Date Ended Current:	Not reported
Owner/Operator Address:	516 CALISTOGA ROAD
Owner/Operator City,State,Zip:	SANTA ROSA, CA 95409
Owner/Operator Telephone:	707-953-9911
Owner/Operator Telephone Ext:	Not reported
Owner/Operator Fax:	Not reported
Owner/Operator Email:	Not reported

Historic Generators:

Receive Date:	20210104
Handler Name: 516 CALISTOGA ROAD	
Federal Waste Generator Description:	Not a generator, verified
State District Owner:	Not reported
Large Quantity Handler of Universal Waste:	No
Recognized Trader Importer:	No
Recognized Trader Exporter:	No
Spent Lead Acid Battery Importer:	No
Spent Lead Acid Battery Exporter:	No
Current Record:	Yes
Non Storage Recycler Activity:	No
Electronic Manifest Broker:	No

516 CALISTOGA ROAD (Continued) **1026711207**

List of NAICS Codes and Descriptions:
NAICS Code: 56299
NAICS Description: All Other Waste Management Services

Facility Has Received Notices of Violations:
Violations: No Violations Found

Evaluation Action Summary:
Evaluations: No Evaluations Found

B5 **MARK AZZOUNI** **E MANIFEST** **1032163906**
NNE **516 CALISTOGA RD.** **N/A**
< 1/8 **SANTA ROSA, CA 95409**
0.011 mi.
57 ft. **Site 2 of 3 in cluster B**

Relative:
Higher

Actual:
305 ft.

E MANIFEST:

Manifest Tracking Number:	021764335JJK
Last Updated Date:	20210217
Shipped Date:	20210106
Received Date:	20210113
Manifest Status:	Signed
Submission Type:	DataImage5Copy
Origin Type:	Mail
Generator EPA ID:	CAC003099373
Generator Name:	Mark Azzouni
Generator Location Street Number:	516
Generator Location Street 1:	516 CALISTOGA RD.
Generator Location Street 2:	Not reported
Generator Location City:	SANTA ROSA
Generator Location State:	CA
Generator Location Zip:	95409
Generator Mail Street Number:	516
Generator Mail Street 1:	CALISTOGA RD.
Generator Mail Street 2:	Not reported
Generator Mail City:	SANTA ROSA
Generator Mail Zip:	95409
Generator Mail State:	CA
Generator Contact Company Name:	Not reported
Designated Facility EPA ID:	CAD982042475
Designated Facility Name:	Recology Hay Road
Designated Facility Mail Street Number:	235
Designated Facility Mail Street 1:	Not reported
Designated Facility Mail Street 2:	N FIRST ST
Designated Facility Mail City:	DIXON
Designated Facility Mail Zip:	95620
Designated Facility Mail State:	CA
Designated Facility Location Street Number:	6426
Designated Facility Location Street 1:	HAY RD
Designated Facility Location Street 2:	Not reported
Designated Facility Location City:	VACAVILLE
Designated Facility Location Zip:	95687
Designated Facility Location State:	CA
Designated Facility Contact Company Name:	Not reported
Manifest Residue Indicator:	N

MARK AZZOUNI (Continued) **1032163906**

Rejection Indicator: N

Transporter:
Manifest Tracking Number: 021764335JJK
Transporter Line Number: 1
Transporter EPA ID: CAR000272773
Transporter Name: Uni Waste Llc

Waste Line:
Manifest Tracking Number: 021764335JJK
Waste Line Number: 1
U.S. DOT Hazardous Indicator: Y
U.S. DOT ID Number: NA2212
U.S. DOT Description: Rq Na2212, Asbestos, 9, Pgiii
Non-Hazardous Waste Description: Not reported
Number of Containers: 19
Container Type Code: BA
Container Type Description: Burlap, cloth, paper, or plastic bags
Waste Quantity: 2
Quantity Unit of Measure Code: Y
Quantity Unit of Measure Description: Cubic Yards
Waste Quantity, in Tons: 1.68
Acute Waste Quantity, in Tons: 0
Non-Acute Waste Quantity, in Tons: 1.68
Waste Quantity, in Kilograms: 1523.8104
Acute Waste Quantity, in Kilograms: 0
Non-Acute Waste Quantity, in Kilorgrams: 1523.8104
Management Method Code: H132
Management Method Description: LANDFILL (WITH PRIOR TREATMENT AND/OR STABILIZATION)
Waste Residue Indicator: N
Quantity Discrepancy Indicator: N
Waste Type Discrepancy Indicator: N
Waste Density: Not reported
Waste Density Unit of Measure Code: Not reported
Waste Density Unit of Measure Description: Not reported
Form Code: Not reported
Form Code Description: Not reported
Source Code: Not reported
Source Code Description: Not reported
Waste Minimization Code: Not reported
Waste Minimization Code Description: Not reported
Consent Number: Not reported
EPA Waste Indicator: N
Federal Waste Codes: Not reported
Quantity Haz Kg: 0
Quantity Haz Tons: 0
Quantity Non Haz Kg: 1523.8104
Quantity Non Haz Tons: 1.68
State Waste Codes: CA-151

6
NNW
< 1/8
0.012 mi.
64 ft.

JOHN & DOROTHY LUTH
5195 PARKHURST DR UNIT 1
SANTA ROSA, CA 95409

RCRA NonGen / NLR
E MANIFEST

1027208411
CAC003172642

Relative:
Higher

Actual:
323 ft.

RCRA Listings:

Date Form Received by Agency:		20220422
Handler Name:		John & Dorothy Luth
Handler Address:		5195 Parkhurst Dr Unit 1
Handler City,State,Zip:		SANTA ROSA, CA 95409
EPA ID:		CAC003172642
Contact Name:		MATTHEW JOHNSON
Contact Address:		5195 PARKHURST DR UNIT 1
Contact City,State,Zip:		SANTA ROSA, CA 95409
Contact Telephone:		707-592-7036
Contact Fax:		Not reported
Contact Email:		SSHIREY@RMC.COM
Contact Title:		Not reported
EPA Region:		09
Land Type:		Not reported
Federal Waste Generator Description:		Not a generator, verified
Non-Notifier:		Not reported
Biennial Report Cycle:		Not reported
Accessibility:		Not reported
Active Site Indicator:		Not reported
State District Owner:		Not reported
State District:		Not reported
Mailing Address:		5195 PARKHURST DR UNIT 1
Mailing City,State,Zip:		SANTA ROSA, CA 95409
Owner Name:	John & Dorothy Luth	
Owner Type:		Other
Operator Name:	Matthew Johnson	
Operator Type:		Other
Short-Term Generator Activity:		No
Importer Activity:		No
Mixed Waste Generator:		No
Transporter Activity:		No
Transfer Facility Activity:		No
Recycler Activity with Storage:		No
Small Quantity On-Site Burner Exemption:		No
Smelting Melting and Refining Furnace Exemption:		No
Underground Injection Control:		No
Off-Site Waste Receipt:		No
Universal Waste Indicator:		No
Universal Waste Destination Facility:		No
Federal Universal Waste:		No
Active Site State-Reg Handler:		---
Federal Facility Indicator:		Not reported
Hazardous Secondary Material Indicator:		N
Sub-Part K Indicator:		Not reported
2018 GPRA Permit Baseline:		Not on the Baseline
2018 GPRA Renewals Baseline:		Not on the Baseline
202 GPRA Corrective Action Baseline:		No
Subject to Corrective Action Universe:		No
Non-TSDFs Where RCRA CA has Been Imposed Universe:		No
Corrective Action Priority Ranking:		No NCAPS ranking
Environmental Control Indicator:		No
Institutional Control Indicator:		No

JOHN & DOROTHY LUTH (Continued) **1027208411**

Human Exposure Controls Indicator:	N/A
Groundwater Controls Indicator:	N/A
Significant Non-Complier Universe:	No
Unaddressed Significant Non-Complier Universe:	No
Addressed Significant Non-Complier Universe:	No
Significant Non-Complier With a Compliance Schedule Universe:	No
Financial Assurance Required:	Not reported
Handler Date of Last Change:	20220425
Recognized Trader-Importer:	No
Recognized Trader-Exporter:	No
Importer of Spent Lead Acid Batteries:	No
Exporter of Spent Lead Acid Batteries:	No
Recycler Activity Without Storage:	No
Manifest Broker:	No
Sub-Part P Indicator:	No

Handler - Owner Operator:

Owner/Operator Indicator:	Operator
Owner/Operator Name: MATTHEW JOHNSON	
Legal Status:	Other
Date Became Current:	Not reported
Date Ended Current:	Not reported
Owner/Operator Address:	5195 PARKHURST DR UNIT 1
Owner/Operator City,State,Zip:	SANTA ROSA, CA 95409
Owner/Operator Telephone:	707-592-7036
Owner/Operator Telephone Ext:	Not reported
Owner/Operator Fax:	Not reported
Owner/Operator Email:	Not reported

Owner/Operator Indicator:	Owner
Owner/Operator Name: JOHN & DOROTHY LUTH	
Legal Status:	Other
Date Became Current:	Not reported
Date Ended Current:	Not reported
Owner/Operator Address:	5195 PARKHURST DR UNIT 1
Owner/Operator City,State,Zip:	SANTA ROSA, CA 95409
Owner/Operator Telephone:	408-750-4954
Owner/Operator Telephone Ext:	Not reported
Owner/Operator Fax:	Not reported
Owner/Operator Email:	Not reported

Historic Generators:

Receive Date:	20220422
Handler Name: JOHN & DOROTHY LUTH	
Federal Waste Generator Description:	Not a generator, verified
State District Owner:	Not reported
Large Quantity Handler of Universal Waste:	No
Recognized Trader Importer:	No
Recognized Trader Exporter:	No
Spent Lead Acid Battery Importer:	No
Spent Lead Acid Battery Exporter:	No
Current Record:	Yes
Non Storage Recycler Activity:	No
Electronic Manifest Broker:	No

JOHN & DOROTHY LUTH (Continued) **1027208411**

List of NAICS Codes and Descriptions:
NAICS Code: 531110
NAICS Description: Lessors Of Residential Buildings And Dwellings

Facility Has Received Notices of Violations:
Violations: No Violations Found

Evaluation Action Summary:
Evaluations: No Evaluations Found

E MANIFEST:

Manifest Tracking Number:	020393763JJK
Last Updated Date:	20220517
Shipped Date:	20220426
Received Date:	20220427
Manifest Status:	Signed
Submission Type:	DataImage5Copy
Origin Type:	Service
Generator EPA ID:	CAC003172642
Generator Name:	John & Dorothy Luth
Generator Location Street Number:	Not reported
Generator Location Street 1:	5195 PARKHURST DR UNIT 1
Generator Location Street 2:	Not reported
Generator Location City:	SANTA ROSA
Generator Location State:	CA
Generator Location Zip:	95409
Generator Mail Street Number:	Not reported
Generator Mail Street 1:	5195 PARKHURST DR UNIT 1
Generator Mail Street 2:	Not reported
Generator Mail City:	SANTA ROSA
Generator Mail Zip:	95409
Generator Mail State:	CA
Generator Contact Company Name:	Not reported
Designated Facility EPA ID:	CAD981382732
Designated Facility Name:	Altamont Landfill & Resource Recovery Facility
Designated Facility Mail Street Number:	10840
Designated Facility Mail Street 1:	Not reported
Designated Facility Mail Street 2:	ALTAMONT PASS RD
Designated Facility Mail City:	LIVERMORE
Designated Facility Mail Zip:	94551
Designated Facility Mail State:	CA
Designated Facility Location Street Number:	10840
Designated Facility Location Street 1:	ALTAMONT PASS RD
Designated Facility Location Street 2:	Not reported
Designated Facility Location City:	LIVERMORE
Designated Facility Location Zip:	94551
Designated Facility Location State:	CA
Designated Facility Contact Company Name:	Not reported
Manifest Residue Indicator:	N
Rejection Indicator:	N

Manifest Tracking Number:	020393764JJK
Last Updated Date:	20220703
Shipped Date:	20220605

JOHN & DOROTHY LUTH (Continued) **1027208411**

Received Date:	20220610
Manifest Status:	Signed
Submission Type:	DataImage5Copy
Origin Type:	Service
Generator EPA ID:	CAC003172642
Generator Name:	John & Dorothy Luth
Generator Location Street Number:	Not reported
Generator Location Street 1:	5195 PARKHURST DR UNIT 1
Generator Location Street 2:	Not reported
Generator Location City:	SANTA ROSA
Generator Location State:	CA
Generator Location Zip:	95409
Generator Mail Street Number:	Not reported
Generator Mail Street 1:	5195 PARKHURST DR UNIT 1
Generator Mail Street 2:	Not reported
Generator Mail City:	SANTA ROSA
Generator Mail Zip:	95409
Generator Mail State:	CA
Generator Contact Company Name:	Not reported
Designated Facility EPA ID:	CAD981382732
Designated Facility Name:	Altamont Landfill & Resource Recovery Facility
Designated Facility Mail Street Number:	10840
Designated Facility Mail Street 1:	Not reported
Designated Facility Mail Street 2:	ALTAMONT PASS RD
Designated Facility Mail City:	LIVERMORE
Designated Facility Mail Zip:	94551
Designated Facility Mail State:	CA
Designated Facility Location Street Number:	10840
Designated Facility Location Street 1:	ALTAMONT PASS RD
Designated Facility Location Street 2:	Not reported
Designated Facility Location City:	LIVERMORE
Designated Facility Location Zip:	94551
Designated Facility Location State:	CA
Designated Facility Contact Company Name:	Not reported
Manifest Residue Indicator:	N
Rejection Indicator:	N

Transporter:

Manifest Tracking Number:	020393764JJK
Transporter Line Number:	1
Transporter EPA ID:	CAL000439229
Transporter Name:	Jon K Takata Dba Restoration Management Company

Manifest Tracking Number:	020393764JJK
Transporter Line Number:	2
Transporter EPA ID:	CAR000272773
Transporter Name:	Uni Waste Llc

Waste Line:

Manifest Tracking Number:	020393764JJK
Waste Line Number:	1
U.S. DOT Hazardous Indicator:	Y
U.S. DOT ID Number:	NA2212
U.S. DOT Description:	Na2212, Asbestos, 9, Pg Iii, Rq (Asbestos)
Non-Hazardous Waste Description:	Not reported
Number of Containers:	55

JOHN & DOROTHY LUTH (Continued) **1027208411**

Container Type Code:	BA
Container Type Description:	Burlap, cloth, paper, or plastic bags
Waste Quantity:	4
Quantity Unit of Measure Code:	Y
Quantity Unit of Measure Description:	Cubic Yards
Waste Quantity, in Tons:	3.36
Acute Waste Quantity, in Tons:	0
Non-Acute Waste Quantity, in Tons:	3.36
Waste Quantity, in Kilograms:	3047.6208
Acute Waste Quantity, in Kilograms:	0
Non-Acute Waste Quantity, in Kilorgrams:	3047.6208
Management Method Code:	H132
Management Method Description:	LANDFILL (WITH PRIOR TREATMENT AND/OR STABILIZATION)
Waste Residue Indicator:	N
Quantity Discrepancy Indicator:	N
Waste Type Discrepancy Indicator:	N
Waste Density:	Not reported
Waste Density Unit of Measure Code:	Not reported
Waste Density Unit of Measure Description:	Not reported
Form Code:	Not reported
Form Code Description:	Not reported
Source Code:	Not reported
Source Code Description:	Not reported
Waste Minimization Code:	Not reported
Waste Minimization Code Description:	Not reported
Consent Number:	Not reported
EPA Waste Indicator:	N
Federal Waste Codes:	Not reported
Quantity Haz Kg:	0
Quantity Haz Tons:	0
Quantity Non Haz Kg:	3047.6208
Quantity Non Haz Tons:	3.36
State Waste Codes:	CA-151

C7 **JOEL TRINIDAD** **E MANIFEST** **1032112079**
South **407 CALISTOGA ROAD** **N/A**
< 1/8 **SANTA ROSA, CA 95409**
0.012 mi.
65 ft. **Site 1 of 3 in cluster C**

Relative: E MANIFEST:
Lower

Actual: Manifest Tracking Number:	022568931JJK
295 ft. Last Updated Date:	20210624
Shipped Date:	20210519
Received Date:	20210524
Manifest Status:	Signed
Submission Type:	DataImage5Copy
Origin Type:	Service
Generator EPA ID:	CAC003119966
Generator Name:	Joel Trinidad
Generator Location Street Number:	Not reported
Generator Location Street 1:	407 CALISTOGA ROAD
Generator Location Street 2:	Not reported
Generator Location City:	SANTA ROSA
Generator Location State:	CA
Generator Location Zip:	95409
Generator Mail Street Number:	Not reported
Generator Mail Street 1:	407 CALISTOGA ROAD

JOEL TRINIDAD (Continued) **1032112079**

Generator Mail Street 2:	Not reported
Generator Mail City:	SANTA ROSA
Generator Mail Zip:	95409
Generator Mail State:	CA
Generator Contact Company Name:	Not reported
Designated Facility EPA ID:	CAD981382732
Designated Facility Name:	Altamont Landfill & Resource Recovery Facility
Designated Facility Mail Street Number:	10840
Designated Facility Mail Street 1:	Not reported
Designated Facility Mail Street 2:	ALTAMONT PASS RD
Designated Facility Mail City:	LIVERMORE
Designated Facility Mail Zip:	94551
Designated Facility Mail State:	CA
Designated Facility Location Street Number:	10840
Designated Facility Location Street 1:	ALTAMONT PASS RD
Designated Facility Location Street 2:	Not reported
Designated Facility Location City:	LIVERMORE
Designated Facility Location Zip:	94551
Designated Facility Location State:	CA
Designated Facility Contact Company Name:	Not reported
Manifest Residue Indicator:	N
Rejection Indicator:	N

Transporter:

Manifest Tracking Number:	022568931JJK
Transporter Line Number:	1
Transporter EPA ID:	CAL000438487
Transporter Name:	Synergy Ee Inc

Manifest Tracking Number:	022568931JJK
Transporter Line Number:	2
Transporter EPA ID:	CAR000272773
Transporter Name:	Uni Waste Llc

Waste Line:

Manifest Tracking Number:	022568931JJK
Waste Line Number:	1
U.S. DOT Hazardous Indicator:	Y
U.S. DOT ID Number:	NA2212
U.S. DOT Description:	Na2212, Asbestos, 9, Pg Iii, Rq
Non-Hazardous Waste Description:	Not reported
Number of Containers:	6
Container Type Code:	BA
Container Type Description:	Burlap, cloth, paper, or plastic bags
Waste Quantity:	1
Quantity Unit of Measure Code:	Y
Quantity Unit of Measure Description:	Cubic Yards
Waste Quantity, in Tons:	0.84
Acute Waste Quantity, in Tons:	0
Non-Acute Waste Quantity, in Tons:	0.84
Waste Quantity, in Kilograms:	761.9052
Acute Waste Quantity, in Kilograms:	0
Non-Acute Waste Quantity, in Kilorgrams:	761.9052
Management Method Code:	H132
Management Method Description:	LANDFILL (WITH PRIOR TREATMENT AND/OR STABILIZATION)
Waste Residue Indicator:	N

JOEL TRINIDAD (Continued) **1032112079**

Quantity Discrepancy Indicator:	N
Waste Type Discrepancy Indicator:	N
Waste Density:	Not reported
Waste Density Unit of Measure Code:	Not reported
Waste Density Unit of Measure Description:	Not reported
Form Code:	Not reported
Form Code Description:	Not reported
Source Code:	Not reported
Source Code Description:	Not reported
Waste Minimization Code:	Not reported
Waste Minimization Code Description:	Not reported
Consent Number:	Not reported
EPA Waste Indicator:	N
Federal Waste Codes:	Not reported
Quantity Haz Kg:	0
Quantity Haz Tons:	0
Quantity Non Haz Kg:	761.9052
Quantity Non Haz Tons:	0.84
State Waste Codes:	CA-151

C8 **JOEL TRINIDAD** **RCRA NonGen / NLR** **1026807676**
South **407 CALISTOGA ROAD** **CAC003119966**
< 1/8 **SANTA ROSA, CA 95409**
0.012 mi.
65 ft. **Site 2 of 3 in cluster C**

Relative: **Lower**
Actual: **295 ft.**

RCRA Listings:

Date Form Received by Agency:	20210517
Handler Name:	Joel Trinidad
Handler Address:	407 Calistoga Road
Handler City,State,Zip:	SANTA ROSA, CA 95409
EPA ID:	CAC003119966
Contact Name:	JOEL TRINIDAD
Contact Address:	407 CALISTOGA ROAD
Contact City,State,Zip:	SANTA ROSA, CA 95409
Contact Telephone:	415-203-3624
Contact Fax:	Not reported
Contact Email:	ALONDRA.DIAZ@SYNERGYCOMPANIES.ORG
Contact Title:	Not reported
EPA Region:	09
Land Type:	Not reported
Federal Waste Generator Description:	Not a generator, verified
Non-Notifier:	Not reported
Biennial Report Cycle:	Not reported
Accessibility:	Not reported
Active Site Indicator:	Not reported
State District Owner:	Not reported
State District:	Not reported
Mailing Address:	407 CALISTOGA ROAD
Mailing City,State,Zip:	SANTA ROSA, CA 95409
Owner Name:	Joel Trinidad
Owner Type:	Other
Operator Name:	Joel Trinidad
Operator Type:	Other
Short-Term Generator Activity:	No
Importer Activity:	No
Mixed Waste Generator:	No
Transporter Activity:	No

JOEL TRINIDAD (Continued) **1026807676**

Transfer Facility Activity:	No
Recycler Activity with Storage:	No
Small Quantity On-Site Burner Exemption:	No
Smelting Melting and Refining Furnace Exemption:	No
Underground Injection Control:	No
Off-Site Waste Receipt:	No
Universal Waste Indicator:	No
Universal Waste Destination Facility:	No
Federal Universal Waste:	No
Active Site State-Reg Handler:	---
Federal Facility Indicator:	Not reported
Hazardous Secondary Material Indicator:	N
Sub-Part K Indicator:	Not reported
2018 GPRA Permit Baseline:	Not on the Baseline
2018 GPRA Renewals Baseline:	Not on the Baseline
202 GPRA Corrective Action Baseline:	No
Subject to Corrective Action Universe:	No
Non-TSDFs Where RCRA CA has Been Imposed Universe:	No
Corrective Action Priority Ranking:	No NCAPS ranking
Environmental Control Indicator:	No
Institutional Control Indicator:	No
Human Exposure Controls Indicator:	N/A
Groundwater Controls Indicator:	N/A
Significant Non-Complier Universe:	No
Unaddressed Significant Non-Complier Universe:	No
Addressed Significant Non-Complier Universe:	No
Significant Non-Complier With a Compliance Schedule Universe:	No
Financial Assurance Required:	Not reported
Handler Date of Last Change:	20210521
Recognized Trader-Importer:	No
Recognized Trader-Exporter:	No
Importer of Spent Lead Acid Batteries:	No
Exporter of Spent Lead Acid Batteries:	No
Recycler Activity Without Storage:	No
Manifest Broker:	No
Sub-Part P Indicator:	No

Handler - Owner Operator:

Owner/Operator Indicator:	Operator
Owner/Operator Name: JOEL TRINIDAD	
Legal Status:	Other
Date Became Current:	Not reported
Date Ended Current:	Not reported
Owner/Operator Address:	407 CALISTOGA ROAD
Owner/Operator City,State,Zip:	SANTA ROSA, CA 95409
Owner/Operator Telephone:	415-203-3624
Owner/Operator Telephone Ext:	Not reported
Owner/Operator Fax:	Not reported
Owner/Operator Email:	Not reported

Owner/Operator Indicator:	Owner
Owner/Operator Name: JOEL TRINIDAD	
Legal Status:	Other
Date Became Current:	Not reported
Date Ended Current:	Not reported
Owner/Operator Address:	407 CALISTOGA ROAD

JOEL TRINIDAD (Continued) **1026807676**

Owner/Operator City,State,Zip: SANTA ROSA, CA 95409
Owner/Operator Telephone: 415-203-3624
Owner/Operator Telephone Ext: Not reported
Owner/Operator Fax: Not reported
Owner/Operator Email: Not reported

Historic Generators:
Receive Date: 20210517
Handler Name: JOEL TRINIDAD
Federal Waste Generator Description: Not a generator, verified
State District Owner: Not reported
Large Quantity Handler of Universal Waste: No
Recognized Trader Importer: No
Recognized Trader Exporter: No
Spent Lead Acid Battery Importer: No
Spent Lead Acid Battery Exporter: No
Current Record: Yes
Non Storage Recycler Activity: No
Electronic Manifest Broker: No

List of NAICS Codes and Descriptions:
NAICS Code: 56299
NAICS Description: All Other Waste Management Services

Facility Has Received Notices of Violations:
Violations: No Violations Found

Evaluation Action Summary:
Evaluations: No Evaluations Found

D9 **WARD,NORA** **E MANIFEST** **1032391038**
SW **453 CALISTOGA ROAD** **N/A**
< 1/8 **SANTA ROSA, CA 95409**
0.014 mi.
72 ft. **Site 1 of 2 in cluster D**

Relative: **Lower**
Actual: **293 ft.**

E MANIFEST:
Manifest Tracking Number: 016258730JJK
Last Updated Date: 20250310
Shipped Date: 20250130
Received Date: 20250207
Manifest Status: Signed
Submission Type: DataImage5Copy
Origin Type: Service
Generator EPA ID: CAC003323534
Generator Name: Ward,Nora
Generator Location Street Number: Not reported
Generator Location Street 1: 453 CALISTOGA ROAD
Generator Location Street 2: Not reported
Generator Location City: SANTA ROSA
Generator Location State: CA
Generator Location Zip: 95409
Generator Mail Street Number: Not reported
Generator Mail Street 1: 453 CALISTOGA ROAD
Generator Mail Street 2: Not reported

WARD,NORA (Continued) **1032391038**

Generator Mail City:	SANTA ROSA
Generator Mail Zip:	95409
Generator Mail State:	CA
Generator Contact Company Name:	Not reported
Designated Facility EPA ID:	CAD981382732
Designated Facility Name:	Altamont Landfill & Resource Recovery Facility
Designated Facility Mail Street Number:	10840
Designated Facility Mail Street 1:	Not reported
Designated Facility Mail Street 2:	ALTAMONT PASS RD
Designated Facility Mail City:	LIVERMORE
Designated Facility Mail Zip:	94551
Designated Facility Mail State:	CA
Designated Facility Location Street Number:	10840
Designated Facility Location Street 1:	ALTAMONT PASS RD
Designated Facility Location Street 2:	Not reported
Designated Facility Location City:	LIVERMORE
Designated Facility Location Zip:	94551
Designated Facility Location State:	CA
Designated Facility Contact Company Name:	Not reported
Manifest Residue Indicator:	N
Rejection Indicator:	N

Transporter:

Manifest Tracking Number:	016258730JJK
Transporter Line Number:	1
Transporter EPA ID:	CAR000050815
Transporter Name:	P W Stephens Environmental Inc

Manifest Tracking Number:	016258730JJK
Transporter Line Number:	2
Transporter EPA ID:	CAR000049064
Transporter Name:	E C T I

Waste Line:

Manifest Tracking Number:	016258730JJK
Waste Line Number:	1
U.S. DOT Hazardous Indicator:	Y
U.S. DOT ID Number:	NA2212
U.S. DOT Description:	Rq, Na2212, Asbestos, 9, Pg Iii
Non-Hazardous Waste Description:	Not reported
Number of Containers:	16
Container Type Code:	BA
Container Type Description:	Burlap, cloth, paper, or plastic bags
Waste Quantity:	1
Quantity Unit of Measure Code:	Y
Quantity Unit of Measure Description:	Cubic Yards
Waste Quantity, in Tons:	0.84
Acute Waste Quantity, in Tons:	0
Non-Acute Waste Quantity, in Tons:	0.84
Waste Quantity, in Kilograms:	761.9052
Acute Waste Quantity, in Kilograms:	0
Non-Acute Waste Quantity, in Kilorgrams:	761.9052
Management Method Code:	H132
Management Method Description:	LANDFILL (WITH PRIOR TREATMENT AND/OR STABILIZATION)
Waste Residue Indicator:	N
Quantity Discrepancy Indicator:	N

WARD,NORA (Continued) **1032391038**

Waste Type Discrepancy Indicator:	N
Waste Density:	Not reported
Waste Density Unit of Measure Code:	Not reported
Waste Density Unit of Measure Description:	Not reported
Form Code:	Not reported
Form Code Description:	Not reported
Source Code:	Not reported
Source Code Description:	Not reported
Waste Minimization Code:	Not reported
Waste Minimization Code Description:	Not reported
Consent Number:	Not reported
EPA Waste Indicator:	N
Federal Waste Codes:	Not reported
Quantity Haz Kg:	0
Quantity Haz Tons:	0
Quantity Non Haz Kg:	761.9052
Quantity Non Haz Tons:	0.84
State Waste Codes:	CA-151

D10 **WARD,NORA** **RCRA NonGen / NLR** **1031479424**
SW **453 CALISTOGA ROAD** **CAC003323534**
< 1/8 **SANTA ROSA, CA 95409**
0.014 mi.
72 ft. **Site 2 of 2 in cluster D**

Relative: **Lower**

Actual: **293 ft.**

RCRA Listings:

Date Form Received by Agency:	20250429
Handler Name:	Ward,Nora
Handler Address:	453 Calistoga Road
Handler City,State,Zip:	SANTA ROSA, CA 95409
EPA ID:	CAC003323534
Contact Name:	Not reported
Contact Address:	Not reported
Contact City,State,Zip:	Not reported
Contact Telephone:	Not reported
Contact Fax:	Not reported
Contact Email:	Not reported
Contact Title:	Not reported
EPA Region:	09
Land Type:	Not reported
Federal Waste Generator Description:	Not a generator, verified
Non-Notifier:	Not reported
Biennial Report Cycle:	Not reported
Accessibility:	Not reported
Active Site Indicator:	Not reported
State District Owner:	Not reported
State District:	Not reported
Mailing Address:	Not reported
Mailing City,State,Zip:	Not reported
Owner Name:	Not reported
Owner Type:	Not reported
Operator Name:	Not reported
Operator Type:	Not reported
Short-Term Generator Activity:	No
Importer Activity:	No
Mixed Waste Generator:	No
Transporter Activity:	No
Transfer Facility Activity:	No

WARD,NORA (Continued) **1031479424**

Recycler Activity with Storage:	No
Small Quantity On-Site Burner Exemption:	No
Smelting Melting and Refining Furnace Exemption:	No
Underground Injection Control:	No
Off-Site Waste Receipt:	No
Universal Waste Indicator:	No
Universal Waste Destination Facility:	No
Federal Universal Waste:	No
Active Site State-Reg Handler:	---
Federal Facility Indicator:	Not reported
Hazardous Secondary Material Indicator:	N
Sub-Part K Indicator:	Not reported
2018 GPRA Permit Baseline:	Not on the Baseline
2018 GPRA Renewals Baseline:	Not on the Baseline
202 GPRA Corrective Action Baseline:	No
Subject to Corrective Action Universe:	No
Non-TSDFs Where RCRA CA has Been Imposed Universe:	No
Corrective Action Priority Ranking:	No NCAPS ranking
Environmental Control Indicator:	No
Institutional Control Indicator:	No
Human Exposure Controls Indicator:	N/A
Groundwater Controls Indicator:	N/A
Significant Non-Complier Universe:	No
Unaddressed Significant Non-Complier Universe:	No
Addressed Significant Non-Complier Universe:	No
Significant Non-Complier With a Compliance Schedule Universe:	No
Financial Assurance Required:	Not reported
Handler Date of Last Change:	20250508
Recognized Trader-Importer:	No
Recognized Trader-Exporter:	No
Importer of Spent Lead Acid Batteries:	No
Exporter of Spent Lead Acid Batteries:	No
Recycler Activity Without Storage:	No
Manifest Broker:	No
Sub-Part P Indicator:	No

Handler - Owner Operator:

Owner/Operator Indicator:	Operator
Owner/Operator Name: WARD,NORA	
Legal Status:	Other
Date Became Current:	Not reported
Date Ended Current:	Not reported
Owner/Operator Address:	453 CALISTOGA ROAD
Owner/Operator City,State,Zip:	SANTA ROSA, CA 95409
Owner/Operator Telephone:	707-484-0542
Owner/Operator Telephone Ext:	Not reported
Owner/Operator Fax:	Not reported
Owner/Operator Email:	Not reported

Owner/Operator Indicator:	Owner
Owner/Operator Name: WARD,NORA	
Legal Status:	Other
Date Became Current:	Not reported
Date Ended Current:	Not reported
Owner/Operator Address:	453 CALISTOGA ROAD
Owner/Operator City,State,Zip:	SANTA ROSA, CA 95409

WARD,NORA (Continued) **1031479424**

Owner/Operator Telephone: 707-484-0542
Owner/Operator Telephone Ext: Not reported
Owner/Operator Fax: Not reported
Owner/Operator Email: Not reported

Historic Generators:
Receive Date: 20250128
Handler Name: WARD,NORA
Federal Waste Generator Description: Not a generator, verified
State District Owner: Not reported
Large Quantity Handler of Universal Waste: No
Recognized Trader Importer: No
Recognized Trader Exporter: No
Spent Lead Acid Battery Importer: No
Spent Lead Acid Battery Exporter: No
Current Record: No
Non Storage Recycler Activity: No
Electronic Manifest Broker: No

Receive Date: 20250429
Handler Name: WARD,NORA
Federal Waste Generator Description: Not a generator, verified
State District Owner: Not reported
Large Quantity Handler of Universal Waste: No
Recognized Trader Importer: No
Recognized Trader Exporter: No
Spent Lead Acid Battery Importer: No
Spent Lead Acid Battery Exporter: No
Current Record: Yes
Non Storage Recycler Activity: No
Electronic Manifest Broker: No

List of NAICS Codes and Descriptions:
NAICS Code: 56299
NAICS Description: All Other Waste Management Services

Facility Has Received Notices of Violations:
Violations: No Violations Found

Evaluation Action Summary:
Evaluations: No Evaluations Found

E11 **SANTA ROSA CITY WATER STATION 7** **UST FINDER RELEASE** **1029102217**
SSE **5219 MONTE VERDE DR** **N/A**
< 1/8 **SANTA ROSA, CA 95403**
0.016 mi.
84 ft. **Site 1 of 4 in cluster E**

Relative: **Lower**
Actual: **294 ft.**

UST FINDER RELEASE:
Object ID: 35856
Facility ID: Not reported
Lust ID: CAT10000009065
Name: SANTA ROSA CITY WATER STATION 7
Address: 5219 MONTE VERDE DR
City,State,Zip: SANTA ROSA, CA 95403

SANTA ROSA CITY WATER STATION 7 (Continued) **1029102217**

Address Match Type:	StreetAddress
Reported Date:	Not reported
Status:	Open
Substance:	Not reported
Population within 1500ft:	1411
Domestic Wells within 1500ft:	35
Land Use:	Developed, Open Space
Within SPA:	No
SPA PWS Facility ID:	Not reported
SPA Water Type:	Not reported
SPA Facility Type:	Not reported
SPA HUC12:	Not reported
Within WHPA:	No
WHPA PWS Facility ID:	Not reported
WHPA Water Type:	Not reported
WHPA Facility Type:	Not reported
WHPA HUC12:	Not reported
Within 100yr Floodplain:	No
Tribe:	Not reported
EPA Region:	9
NFA Letter 1:	Not reported
NFA Letter 2:	Not reported
NFA Letter 3:	Not reported
NFA Letter 4:	Not reported
Closed With Residual Contaminate:	Not reported
Coordinate Source:	Geocode
X Coord:	-122.65381
Y Coord:	38.4722
Latitude:	38.4722
Longitude:	-122.653809999999

E12 **PUMP STATION SEVEN** **LUST** **S101595496**
SSE **5219 MONTE VERDE DR** **SWEEPS UST** **N/A**
< 1/8 **SANTA ROSA, CA 95401** **CA FID UST**
0.016 mi. **Cortese**
84 ft. **Site 2 of 4 in cluster E** **CERS**

Relative:
Lower

Actual:
294 ft.

LUST:

Name:	SANTA ROSA CITY WATER STATION 7
Address:	5219 MONTE VERDE DR
City,State,Zip:	SANTA ROSA, CA 95403
Lead Agency:	NORTH COAST RWQCB (REGION 1)
Case Type:	LUST Cleanup Site

Geo Track:

Global Id:	T10000009065
Latitude:	38.47233
Longitude:	-122.65397
Status:	Completed - Case Closed
Status Date:	12/14/2022
Case Worker:	ZZZ
RB Case Number:	1TSR426
Local Agency:	Not reported
File Location:	Not reported
Local Case Number:	Not reported
Potential Media Affect:	Not reported
Potential Contaminants of Concern:	Not reported
EPA Region:	9

PUMP STATION SEVEN (Continued) **S101595496**

Coordinate Source:	Not reported
Cuf Case:	Not reported
Quantity Released Gallons:	Not reported
Begin Date:	04/02/2015
Leak Reported Date:	04/02/2015
How Discovered:	Not reported
How Discovered Description:	Not reported
Discharge Source:	Other
Discharge Cause:	Unknown
Stop Method:	Not reported
Stop Description:	Not reported
No Further Action Date:	12/14/2022
CA Water Watershed Name:	Russian River - Middle Russian River - Santa Rosa (114.22)
Dwr Groundwater Subbasin Name:	Santa Rosa Valley - Rincon Valley (1-055.03)
Disadvantaged Community:	Not reported
CA Enviroscreen 3 Score:	6-10%
CA Enviroscreen 4 Score:	5-10%
Military DOD Site:	No
Facility Project Subtype:	Not reported
RWQCB Region:	NORTH COAST RWQCB (REGION 1)
Site History:	Not reported

LUST:

Global Id:	T10000009065
Contact Type:	Regional Board Caseworker - Primary Caseworker
Contact Name:	REGIONAL WATER BOARD SITE CLOSED
Organization Name:	NORTH COAST RWQCB (REGION 1)
Address:	5550 SKYLANE BOULEVARD, SUITE A
City:	SANTA ROSA
Email:	Not reported
Phone Number:	7075762220

LUST:

Global Id:	T10000009065
Action Type:	ENFORCEMENT
Date:	10/15/2018
Action:	Staff Letter
Global Id:	T10000009065
Action Type:	ENFORCEMENT
Date:	06/17/2020
Action:	Email Correspondence
Global Id:	T10000009065
Action Type:	ENFORCEMENT
Date:	02/11/2022
Action:	Staff Letter
Global Id:	T10000009065
Action Type:	ENFORCEMENT
Date:	09/29/2022
Action:	Email Correspondence
Global Id:	T10000009065
Action Type:	ENFORCEMENT
Date:	09/15/2022
Action:	Notification - Preclosure

PUMP STATION SEVEN (Continued) **S101595496**

Global Id: T10000009065
Action Type: RESPONSE
Date: 03/18/2022
Action: Other Report / Document

Global Id: T10000009065
Action Type: ENFORCEMENT
Date: 10/20/2016
Action: Staff Letter

Global Id: T10000009065
Action Type: ENFORCEMENT
Date: 09/01/2020
Action: Site Visit / Inspection / Sampling

Global Id: T10000009065
Action Type: ENFORCEMENT
Date: 07/08/2020
Action: Staff Letter

Global Id: T10000009065
Action Type: ENFORCEMENT
Date: 09/30/2020
Action: Email Correspondence

Global Id: T10000009065
Action Type: ENFORCEMENT
Date: 11/19/2020
Action: Technical Correspondence / Assistance / Other

Global Id: T10000009065
Action Type: Other
Date: 04/02/2015
Action: Leak Discovery

Global Id: T10000009065
Action Type: Other
Date: 04/02/2015
Action: Leak Reported

Global Id: T10000009065
Action Type: ENFORCEMENT
Date: 04/09/2019
Action: Email Correspondence

Global Id: T10000009065
Action Type: ENFORCEMENT
Date: 02/02/2022
Action: Email Correspondence

Global Id: T10000009065
Action Type: ENFORCEMENT
Date: 01/10/2022
Action: Email Correspondence

Global Id: T10000009065
Action Type: ENFORCEMENT

PUMP STATION SEVEN (Continued) **S101595496**

Date: 08/11/2022
Action: Staff Letter

Global Id: T10000009065
Action Type: RESPONSE
Date: 06/21/2016
Action: Unauthorized Release Form

Global Id: T10000009065
Action Type: ENFORCEMENT
Date: 12/14/2022
Action: Closure/No Further Action Letter

Global Id: T10000009065
Action Type: RESPONSE
Date: 08/26/2020
Action: Site Investigation Workplan - Regulator Responded

Global Id: T10000009065
Action Type: RESPONSE
Date: 10/22/2020
Action: Request for Closure - Regulator Responded

LUST:
Global Id: T10000009065
Status: Open - Case Begin Date
Status Date: 04/02/2015

Global Id: T10000009065
Status: Open - Site Assessment
Status Date: 06/23/2016

Global Id: T10000009065
Status: Open - Eligible for Closure
Status Date: 01/07/2022

Global Id: T10000009065
Status: Completed - Case Closed
Status Date: 12/14/2022

SWEEPS UST:
Name: PUMP STATION SEVEN
Address: 5219 MONTE VERDE DR
City: SANTA ROSA
Status: Active
Comp Number: 4678
Number: 4
Board Of Equalization: Not reported
Referral Date: 02-24-92
Action Date: 02-24-92
Created Date: 02-24-92
Owner Tank Id: Not reported
SWRCB Tank Id: 49-060-004678-000001
Tank Status: A
Capacity: 500

PUMP STATION SEVEN (Continued) **S101595496**

Active Date: 02-24-92
Tank Use: M.V. FUEL
STG: P
Content: DIESEL
Number Of Tanks: 1

CA FID UST:
Facility ID: 49003680
Regulated By: UTNKA
Regulated ID: Not reported
Cortese Code: Not reported
SIC Code: Not reported
Facility Phone: 7075765277
Mail To: Not reported
Mailing Address: 69 STONY CIR
Mailing Address 2: Not reported
Mailing City,St,Zip: SANTA ROSA 95401
Contact: Not reported
Contact Phone: Not reported
DUNs Number: Not reported
NPDES Number: Not reported
EPA ID: Not reported
Comments: Not reported
Status: Active

CORTESE:
Name: SANTA ROSA CITY WATER STATION 7
Address: 5219 MONTE VERDE DR
City,State,Zip: SANTA ROSA, CA 95403
Region: CORTESE
Envirostor Id: Not reported
Global ID: T10000009065
Site/Facility Type: LUST CLEANUP SITE
Cleanup Status: COMPLETED - CASE CLOSED
Status Date: Not reported
Site Code: Not reported
Latitude: Not reported
Longitude: Not reported
Owner: Not reported
Enf Type: Not reported
Swat R: Not reported
Flag: active
Order No: Not reported
Waste Discharge System No: Not reported
Effective Date: Not reported
Region 2: Not reported
WID Id: Not reported
Solid Waste Id No: Not reported
Waste Management Uit Name: Not reported
File Name: Active Open

CERS:
Name: SANTA ROSA CITY WATER STATION 7
Address: 5219 MONTE VERDE DR
City,State,Zip: SANTA ROSA, CA 95403
Site ID: 858831

PUMP STATION SEVEN (Continued) **S101595496**

CERS ID: T10000009065
CERS Description: Leaking Underground Storage Tank Cleanup Site

Affiliation:
Affiliation Type Desc: Regional Board Caseworker
Entity Name: REGIONAL WATER BOARD SITE CLOSED - NORTH COAST RWQCB (REGION 1)
Entity Title: Not reported
Affiliation Address: 5550 SKYLANE BOULEVARD, SUITE A
Affiliation City: SANTA ROSA
Affiliation State: CA
Affiliation Country: Not reported
Affiliation Zip: Not reported
Affiliation Phone: 7075762220,

E13 **WATER ST S7** **UST** **U004349076**
SSE **5219 MONTE VERDE DR** **N/A**
< 1/8 **SANTA ROSA, CA 95409**
0.016 mi.
84 ft. **Site 3 of 4 in cluster E**

Relative: **Lower**
Actual: **294 ft.**

UST:
Name: WATER ST S7
Address: 5219 MONTE VERDE DR
City,State,Zip: SANTA ROSA, CA 95409
Facility ID: 49-060-000404
Permitting Agency: Santa Rosa City Fire Department
CERSID: 10114669
Latitude: 38.4723180
Longitude: -122.653084
Owner type: Local Agency/District
Facility type: Other
Num of inuse ust: Not reported
Num of closed ust: 1
Num of oos ust: 0
Epa region: 9
Tribal lands: No
Tank owner name: Jennifer Burke
Tank owner mailing address: 5219 Monte Verde Dr
Tank owner mailing city: Santa Rosa
Tank owner mailing zip: 95409
Tank owner mailing state: CA
Tank operator name: Petro Tech
Tank operator mailing address: 365 Todd Rd
Tank operator mailing city: Santa Rosa
Tank operator mailing zip: 95407
Tank operator mailing state: CA
Tankidnumber: 01848
Tank status: UST Removal
Tank configuration: Stand Alone Tank
Tank closure date: 4/2/2015 12:00:00 AM
Tank installation date: 1/1/1986 12:00:00 AM
Tank num of compartments: 1
Tank contents: Diesel
Tank capacity gallons: 500
Tank type: Double Wall
Tank pc construction: Unknown
Tank pwpiping construction: Fiberglass

WATER ST S7 (Continued) **U004349076**

Tank piping type:	23 CCR S2636(a)(3) Suction
Tank piping construction:	Double Walled
Tank sacrificial anode:	No
Tank cp impressed current:	No
Tank cp shutoff:	No
Tank alarms:	No
Tank ball float:	No
Tank spill bucket:	No

E14 **LIFT STATION 7** **UST** **U004349092**
SSE **5219 MONTE VERDE DRIVE** **N/A**
< 1/8 **SANTA ROSA, CA 95409**
0.016 mi.
84 ft. **Site 4 of 4 in cluster E**

Relative: **Lower**

Actual: **294 ft.**

UST:

Name:	LIFT STATION 7
Address:	5219 MONTE VERDE DRIVE
City,State,Zip:	SANTA ROSA, CA 95409
Facility ID:	49-060-004678
Permitting Agency:	SANTA ROSA, CITY OF
CERSID:	Not reported
Latitude:	38.47216
Longitude:	-122.65381
Owner type:	Not reported
Facility type:	Not reported
Num of inuse ust:	Not reported
Num of closed ust:	Not reported
Num of oos ust:	Not reported
Epa region:	Not reported
Tribal lands:	Not reported
Tank owner name:	Not reported
Tank owner mailing address:	Not reported
Tank owner mailing city:	Not reported
Tank owner mailing zip:	Not reported
Tank owner mailing state:	Not reported
Tank operator name:	Not reported
Tank operator mailing address:	Not reported
Tank operator mailing city:	Not reported
Tank operator mailing zip:	Not reported
Tank operator mailing state:	Not reported
Tankidnumber:	Not reported
Tank status:	Not reported
Tank configuration:	Not reported
Tank closure date:	Not reported
Tank installation date:	Not reported
Tank num of compartments:	Not reported
Tank contents:	Not reported
Tank capacity gallons:	Not reported
Tank type:	Not reported
Tank pc construction:	Not reported
Tank pwpiping construction:	Not reported
Tank piping type:	Not reported
Tank piping construction:	Not reported
Tank sacrificial anode:	Not reported
Tank cp impressed current:	Not reported
Tank cp shutoff:	Not reported
Tank alarms:	Not reported

LIFT STATION 7 (Continued) **U004349092**

Tank ball float: Not reported
Tank spill bucket: Not reported

A15 **SAINT FRANCIS TEXACO** **EDR Hist Auto** **1014182585**
South **164 CALISTOGA RD** **N/A**
< 1/8 **SANTA ROSA, CA 95405**
0.017 mi.
89 ft. **Site 4 of 11 in cluster A**

Relative: EDR Hist Auto
Lower

Actual:
292 ft.

Year:	Name:	Type:
1970	SAINT FRANCIS TEXACO	GASOLINE STATIONS
1976	SAINT FRANCIS TEXACO	GASOLINE STATIONS
1982	ST FRANCIS TEXACO	Gasoline Service Stations
1983	ST FRANCIS TEXACO	Gasoline Service Stations
1985	ST FRANCIS TEXACO	Gasoline Service Stations
1986	ST FRANCIS TEXACO	Gasoline Service Stations
1987	SMITH TEXACO SERVICE STATIONS	GASOLINE STATIONS
1987	ST FRANCIS TEXACO	Gasoline Service Stations
1988	ST FRANCIS TEXACO	Gasoline Service Stations
1989	ST FRANCIS TEXACO	Gasoline Service Stations
1991	BAGHERY RAY	Gasoline Service Stations
1992	BAGHERY RAY	Gasoline Service Stations
1993	BAGHERY RAY	Gasoline Service Stations
1994	BAGHERY RAY	Gasoline Service Stations
1995	BAGHERY RAY	Gasoline Service Stations
1996	BAGHERY RAY	Gasoline Service Stations
1997	BAGHERY RAY	Gasoline Service Stations
1998	TRIPLE S TIRES & BRAKES	Gasoline Service Stations
1999	TRIPLE S TIRES & BRAKES	Gasoline Service Stations
2000	TRIPLE S TIRES & BRAKES	Gasoline Service Stations
2001	TRIPLE S TIRES & BRAKES	Gasoline Service Stations
2002	TRIPLE S TIRES & BRAKES	Gasoline Service Stations
2003	TRIPLE S TIRES & BRAKES	Gasoline Service Stations
2004	TRIPLE S AUTO CARE	Gasoline Service Stations
2010	TRIPLE S AUTO REPAIR LLC	General Automotive Repair Shops
2011	BNC AUTO CARE	General Automotive Repair Shops
2012	BNC AUTO CARE	General Automotive Repair Shops
2013	BNC AUTO CARE	General Automotive Repair Shops

A16 **ZEDRICK, DAVE** **UST FINDER RELEASE** **1029133786**
South **164 CALISTOGA ROAD** **N/A**
< 1/8 **SANTA ROSA, CA 95409**
0.017 mi.
89 ft. **Site 5 of 11 in cluster A**

Relative: UST FINDER RELEASE:
Lower

Actual:
292 ft.

Object ID:	35858
Facility ID:	Not reported
Lust ID:	CAT0609700622
Name:	ZEDRICK, DAVE
Address:	164 CALISTOGA ROAD
City,State,Zip:	SANTA ROSA, CA 95409
Address Match Type:	PointAddress
Reported Date:	Not reported

ZEDRICK, DAVE (Continued) **1029133786**

Status:	No Further Action
Substance:	Not reported
Population within 1500ft:	1392
Domestic Wells within 1500ft:	86
Land Use:	Developed, Medium Intensity
Within SPA:	No
SPA PWS Facility ID:	Not reported
SPA Water Type:	Not reported
SPA Facility Type:	Not reported
SPA HUC12:	Not reported
Within WHPA:	No
WHPA PWS Facility ID:	Not reported
WHPA Water Type:	Not reported
WHPA Facility Type:	Not reported
WHPA HUC12:	Not reported
Within 100yr Floodplain:	No
Tribe:	Not reported
EPA Region:	9
NFA Letter 1:	Not reported
NFA Letter 2:	Not reported
NFA Letter 3:	Not reported
NFA Letter 4:	Not reported
Closed With Residual Contaminate:	Not reported
Coordinate Source:	Geocode
X Coord:	-122.65343
Y Coord:	38.46574
Latitude:	38.4657399999999
Longitude:	-122.65343

A17 **BNC AUTO CARE** **CERS HAZ WASTE S121748620**
South **164 CALISTOGA ROAD** **CERS N/A**
< 1/8 **SANTA ROSA, CA 95409**
0.017 mi.
89 ft. **Site 6 of 11 in cluster A**

Relative:
Lower

Actual:
292 ft.

CERS HAZ WASTE:

Name:	BNC AUTO CARE
Address:	164 CALISTOGA ROAD
City,State,Zip:	SANTA ROSA, CA 95409
Site ID:	163536
CERS ID:	10113589
CERS Description:	RCRA LQ HW Generator

Name:	BNC AUTO CARE
Address:	164 CALISTOGA ROAD
City,State,Zip:	SANTA ROSA, CA 95409
Site ID:	163536
CERS ID:	10113589
CERS Description:	Hazardous Waste Generator

CERS:

Name:	BNC AUTO CARE
Address:	164 CALISTOGA ROAD
City,State,Zip:	SANTA ROSA, CA 95409
Site ID:	163536
CERS ID:	10113589
CERS Description:	Chemical Storage Facilities

BNC AUTO CARE (Continued) **S121748620**

Violations:

Site ID:	163536
Site Name:	BNC Auto Care
Violation Date:	05-02-2018
Citation:	22 CCR 12 66262.34(f) - California Code of Regulations, Title 22, Chapter 12, Section(s) 66262.34(f)
Violation Description:	Failure to properly label hazardous waste accumulation containers and portable tanks with the following requirements: "Hazardous Waste", name and address of the generator, physical and chemical characteristics of the Hazardous Waste, and starting accumulation date.
Violation Notes:	Returned to compliance on 06/11/2018. Label container area with product stored, EPA ID #, accumulation start date, etc.
Violation Division:	Santa Rosa City Fire Department
Violation Program:	HW
Violation Source:	CERS,

Site ID:	163536
Site Name:	BNC Auto Care
Violation Date:	08-29-2024
Citation:	40 CFR 1 265.35 - U.S. Code of Federal Regulations, Title 40, Chapter 1, Section(s) 265.35
Violation Description:	Failure to maintain aisle space to allow the unobstructed movement of personnel, fire protection equipment, spill control equipment, and decontamination equipment to any area of facility operation in an emergency, unless aisle space is not needed for any of these purposes.
Violation Notes:	Returned to compliance on 08/29/2024. Drums and other debris blocking the access to haz waste area Maintain adequate aisle space at all times
Violation Division:	Santa Rosa City Fire Department
Violation Program:	HW
Violation Source:	CERS,

Site ID:	163536
Site Name:	BNC Auto Care
Violation Date:	05-28-2024
Citation:	22 CCR 12 66262.34(f) - California Code of Regulations, Title 22, Chapter 12, Section(s) 66262.34(f)
Violation Description:	Failure to label stationary hazardous waste tanks as "hazardous waste" and mark with an accumulation start date.
Violation Notes:	Returned to compliance on 08/29/2024. Waste tank has a hazardous waste label on it, however, it is not filled out with any generator information or waste accumulation start date. Ensure all waste streams, including the hazardous waste tank, have hazardous waste labels filled out.
Violation Division:	Santa Rosa City Fire Department
Violation Program:	HW
Violation Source:	CERS,

Site ID:	163536
Site Name:	BNC Auto Care
Violation Date:	03-31-2015
Citation:	40 CFR 1 262.34(d)(5)(iii) - U.S. Code of Federal Regulations, Title 40, Chapter 1, Section(s) 262.34(d)(5)(iii)
Violation Description:	Failure to ensure employees are familiar with the handling and compliance of hazardous waste regulations and emergency response.
Violation Notes:	Returned to compliance on 05/13/2015.

BNC AUTO CARE (Continued) **S121748620**

Violation Division:	Santa Rosa City Fire Department
Violation Program:	HW
Violation Source:	CERS,
Site ID:	163536
Site Name:	BNC Auto Care
Violation Date:	08-08-2024
Citation:	HSC 6.95 25508(a)(1) - California Health and Safety Code, Chapter 6.95, Section(s) 25508(a)(1)
Violation Description:	Failure to complete and electronically submit a business plan when storing/handling a hazardous material at or above reportable quantities.
Violation Notes:	Returned to compliance on 08/29/2024. CERS submittal still not submitted accurately. Refer to denial comments from the CERS submittals.
Violation Division:	Santa Rosa City Fire Department
Violation Program:	HMRRP
Violation Source:	CERS,
Site ID:	163536
Site Name:	BNC Auto Care
Violation Date:	08-08-2024
Citation:	40 CFR 1 265.173 - U.S. Code of Federal Regulations, Title 40, Chapter 1, Section(s) 265.173
Violation Description:	Failure to meet the following container management requirements: (a) A container holding hazardous waste must always be closed during storage, except when it is necessary to add or remove waste. (b) A container holding hazardous waste must not be opened, handled, or stored in a manner which may rupture the container or cause it to leak.
Violation Notes:	Returned to compliance on 08/29/2024. Multiple hazardous waste containers were open and found without a tight fitting lid. Bung caps were off and oil filters were spilling out of the drum with no lid on it. All hazardous waste streams shall be closed when not actively in use.
Violation Division:	Santa Rosa City Fire Department
Violation Program:	HW
Violation Source:	CERS,
Site ID:	163536
Site Name:	BNC Auto Care
Violation Date:	03-31-2015
Citation:	19 CCR 6.95 25508(a)(1) - California Code of Regulations, Title 19, Chapter 6.95, Section(s) 25508(a)(1)
Violation Description:	Failure to complete and electronically submit the Business Activities Page and/or Business Owner Operator Identification Page.
Violation Notes:	Returned to compliance on 05/13/2015.
Violation Division:	Santa Rosa City Fire Department
Violation Program:	HMRRP
Violation Source:	CERS,
Site ID:	163536
Site Name:	BNC Auto Care
Violation Date:	08-08-2024
Citation:	40 CFR 1 265.171 - U.S. Code of Federal Regulations, Title 40, Chapter 1, Section(s) 265.171
Violation Description:	Failure to accumulate hazardous waste in a container that is in good

BNC AUTO CARE (Continued) **S121748620**

condition.

Violation Notes: Returned to compliance on 08/29/2024. Hazardous waste drum that is in secondary containment appears to be leaking. Ensure all hazardous waste tanks are in good condition, free from leaks, dents, etc.
Violation Division: Santa Rosa City Fire Department
Violation Program: HW
Violation Source: CERS,

Site ID: 163536
Site Name: BNC Auto Care
Violation Date: 05-28-2024
Citation: HSC 6.95 25508.1(a)-(f) - California Health and Safety Code, Chapter 6.95, Section(s) 25508.1(a)-(f)
Violation Description: Failure to electronically update business plan within 30 days of any one of the following events: A 100 percent or more increase in the quantity of a previously disclosed material. Any handling of a previously undisclosed hazardous materials at or above reportable quantities. A change of business address, business ownership, or business name. A substantial change in the handler's operations that requires modification to any portion of the business plan.
Violation Notes: Returned to compliance on 08/29/2024. The business failed to update business plan within 30 days when one of the following occurs: a 100 percent or more increase in the quantity of a previously disclosed material; any handling of a previously undisclosed hazardous material; a change of business address, business ownership, or business name; or a substantial change in the handler's operations that requires modification to any portion of the business plan. Update all submittal elements effected by the change(s) and electronically submit the update within 30 days.
Violation Division: Santa Rosa City Fire Department
Violation Program: HMRRP
Violation Source: CERS,

Site ID: 163536
Site Name: BNC Auto Care
Violation Date: 03-31-2015
Citation: HSC 6.5 Multiple - California Health and Safety Code, Chapter 6.5, Section(s) Multiple
Violation Description: Haz Waste Generator Program - Administration/Documentation - General
Violation Notes: Returned to compliance on 05/13/2015. Keep waste area clean and provide start dates on waste containers/tanks.
Violation Division: Santa Rosa City Fire Department
Violation Program: HW
Violation Source: CERS,

Site ID: 163536
Site Name: BNC Auto Care
Violation Date: 05-28-2024
Citation: 40 CFR 1 265.173 - U.S. Code of Federal Regulations, Title 40, Chapter 1, Section(s) 265.173
Violation Description: Failure to meet the following container management requirements: (a) A container holding hazardous waste must always be closed during storage, except when it is necessary to add or remove waste. (b) A container holding hazardous waste must not be opened, handled, or stored in a manner which may rupture the container or cause it to leak.
Violation Notes: Returned to compliance on 08/29/2024. Hazardous waste streams were

BNC AUTO CARE (Continued) **S121748620**

observed open, without tight fitting lids or bung caps in place.
Ensure all waste streams have tight fitting lids or bung caps in place
Violation Division: Santa Rosa City Fire Department
Violation Program: HW
Violation Source: CERS,

Site ID: 163536
Site Name: BNC Auto Care
Violation Date: 08-08-2024
Citation: 40 CFR 1 265.174 - U.S. Code of Federal Regulations, Title 40, Chapter 1, Section(s) 265.174
Violation Description: Failure to inspect hazardous waste storage areas at least weekly and look for leaking and deteriorating containers.
Violation Notes: Returned to compliance on 08/29/2024. Weekly inspections of the hazardous waste disposal area are not occurring. Conduct and document weekly hazardous waste disposal area inspections.
Violation Division: Santa Rosa City Fire Department
Violation Program: HW
Violation Source: CERS,

Site ID: 163536
Site Name: BNC Auto Care
Violation Date: 02-25-2021
Citation: 40 CFR 1 265.173 - U.S. Code of Federal Regulations, Title 40, Chapter 1, Section(s) 265.173
Violation Description: Failure to meet the following container management requirements: (a) A container holding hazardous waste must always be closed during storage, except when it is necessary to add or remove waste. (b) A container holding hazardous waste must not be opened, handled, or stored in a manner which may rupture the container or cause it to leak.
Violation Notes: Returned to compliance on 04/15/2021.
Violation Division: Santa Rosa City Fire Department
Violation Program: HW
Violation Source: CERS,

Site ID: 163536
Site Name: BNC Auto Care
Violation Date: 03-31-2015
Citation: HSC 6.95 25508(a)(1) - California Health and Safety Code, Chapter 6.95, Section(s) 25508(a)(1)
Violation Description: Failure to establish and electronically submit an adequate emergency response plan and procedures for a release or threatened release of a hazardous material.
Violation Notes: Returned to compliance on 05/13/2015.
Violation Division: Santa Rosa City Fire Department
Violation Program: HMRRP
Violation Source: CERS,

Site ID: 163536
Site Name: BNC Auto Care
Violation Date: 08-08-2024
Citation: 22 CCR 12 66262.34(f) - California Code of Regulations, Title 22, Chapter 12, Section(s) 66262.34(f)
Violation Description: Failure to label stationary hazardous waste tanks as "hazardous waste" and mark with an accumulation start date.
Violation Notes: Returned to compliance on 08/29/2024. Hazardous tank is still not

BNC AUTO CARE (Continued) **S121748620**

	labeled as required. Mark hazardous waste tank as "hazardous waste" and the start accumulation date.
Violation Division:	Santa Rosa City Fire Department
Violation Program:	HW
Violation Source:	CERS,
Site ID:	163536
Site Name:	BNC Auto Care
Violation Date:	02-25-2021
Citation:	HSC 6.95 25508.2 - California Health and Safety Code, Chapter 6.95, Section(s) 25508.2
Violation Description:	Failure to annually review and electronically certify that the business plan is complete and accurate on or before the annual due date.
Violation Notes:	Returned to compliance on 04/15/2021.
Violation Division:	Santa Rosa City Fire Department
Violation Program:	HMRRP
Violation Source:	CERS,
Site ID:	163536
Site Name:	BNC Auto Care
Violation Date:	08-08-2024
Citation:	HSC 6.95 25508.1(a)-(f) - California Health and Safety Code, Chapter 6.95, Section(s) 25508.1(a)-(f)
Violation Description:	Failure to electronically update business plan within 30 days of any one of the following events: A 100 percent or more increase in the quantity of a previously disclosed material. Any handling of a previously undisclosed hazardous materials at or above reportable quantities. A change of business address, business ownership, or business name. A substantial change in the handler's operations that requires modification to any portion of the business plan.
Violation Notes:	Returned to compliance on 08/29/2024. CERS submittal still has not been updated to reflect current owner change. Refer to denial comments from CERS and make corrections to CERS submittal.
Violation Division:	Santa Rosa City Fire Department
Violation Program:	HMRRP
Violation Source:	CERS,
Site ID:	163536
Site Name:	BNC Auto Care
Violation Date:	02-25-2021
Citation:	40 CFR 1 265.171 - U.S. Code of Federal Regulations, Title 40, Chapter 1, Section(s) 265.171
Violation Description:	Failure to accumulate hazardous waste in a container that is in good condition.
Violation Notes:	Returned to compliance on 04/15/2021.
Violation Division:	Santa Rosa City Fire Department
Violation Program:	HW
Violation Source:	CERS,
Site ID:	163536
Site Name:	BNC Auto Care
Violation Date:	05-28-2024
Citation:	40 CFR 1 265.171 - U.S. Code of Federal Regulations, Title 40, Chapter 1, Section(s) 265.171
Violation Description:	Failure to accumulate hazardous waste in a container that is in good condition.

BNC AUTO CARE (Continued) **S121748620**

Violation Notes:	Returned to compliance on 08/29/2024. Hazwaste drums in the trough are leaking into the secondary containment. Replace the leaking drums and pump out the secondary containment as it is half way full.
Violation Division:	Santa Rosa City Fire Department
Violation Program:	HW
Violation Source:	CERS,
Site ID:	163536
Site Name:	BNC Auto Care
Violation Date:	05-28-2024
Citation:	22 CCR 12 66262.34(f) - California Code of Regulations, Title 22, Chapter 12, Section(s) 66262.34(f)
Violation Description:	Failure to properly label hazardous waste accumulation containers and portable tanks with the following requirements: "Hazardous Waste", name and address of the generator, physical and chemical characteristics of the Hazardous Waste, and starting accumulation date.
Violation Notes:	Returned to compliance on 08/29/2024. All hazardous waste streams, have labels, but none of them are legible or filled out. Ensure all haz waste streams, have hazardous waste labels filled out and legible.
Violation Division:	Santa Rosa City Fire Department
Violation Program:	HW
Violation Source:	CERS,
Site ID:	163536
Site Name:	BNC Auto Care
Violation Date:	08-08-2024
Citation:	22 CCR 12 66262.34(f) - California Code of Regulations, Title 22, Chapter 12, Section(s) 66262.34(f)
Violation Description:	Failure to properly label hazardous waste accumulation containers and portable tanks with the following requirements: "Hazardous Waste", name and address of the generator, physical and chemical characteristics of the Hazardous Waste, and starting accumulation date.
Violation Notes:	Returned to compliance on 08/29/2024. No attempt to address this violation. Hazardous waste streams are still unlabeled. All hazardous waste streams MUST be labeled with all generator information and shall be legible. Ensure all streams are labeled. You have 15 days to comply.
Violation Division:	Santa Rosa City Fire Department
Violation Program:	HW
Violation Source:	CERS,
Site ID:	163536
Site Name:	BNC Auto Care
Violation Date:	03-31-2015
Citation:	22 CCR 12 66262.23(a) - California Code of Regulations, Title 22, Chapter 12, Section(s) 66262.23(a)
Violation Description:	Failure to properly complete the Hazardous Waste manifest.
Violation Notes:	Returned to compliance on 05/13/2015. Provide manifests from 2013
Violation Division:	Santa Rosa City Fire Department
Violation Program:	HW
Violation Source:	CERS,
Site ID:	163536
Site Name:	BNC Auto Care
Violation Date:	08-08-2024

BNC AUTO CARE (Continued) **S121748620**

Citation:	HSC 6.5 25250.22 - California Health and Safety Code, Chapter 6.5, Section(s) 25250.22
Violation Description:	Failure to properly manage used oil and/or fuel filters in accordance with the requirements.
Violation Notes:	Returned to compliance on 08/29/2024. Waste drums containing used oil filters do not have lids on them, and the filter drums are overflowing. Schedule an oil filter pick up and ensure there is a tight fitting lid on the oil filter waste stream at all times
Violation Division:	Santa Rosa City Fire Department
Violation Program:	HW
Violation Source:	CERS,
Site ID:	163536
Site Name:	BNC Auto Care
Violation Date:	05-02-2018
Citation:	40 CFR 1 265.173 - U.S. Code of Federal Regulations, Title 40, Chapter 1, Section(s) 265.173
Violation Description:	Failure to meet the following container management requirements: (a) A container holding hazardous waste must always be closed during storage, except when it is necessary to add or remove waste. (b) A container holding hazardous waste must not be opened, handled, or stored in a manner which may rupture the container or cause it to leak.
Violation Notes:	Returned to compliance on 06/11/2018. Keep containers closed except when in use (oil filters, etc.)
Violation Division:	Santa Rosa City Fire Department
Violation Program:	HW
Violation Source:	CERS,
Site ID:	163536
Site Name:	BNC Auto Care
Violation Date:	02-25-2021
Citation:	22 CCR 12 66262.34(f) - California Code of Regulations, Title 22, Chapter 12, Section(s) 66262.34(f)
Violation Description:	Failure to properly label hazardous waste accumulation containers and portable tanks with the following requirements: "Hazardous Waste", name and address of the generator, physical and chemical characteristics of the Hazardous Waste, and starting accumulation date.
Violation Notes:	Returned to compliance on 04/15/2021.
Violation Division:	Santa Rosa City Fire Department
Violation Program:	HW
Violation Source:	CERS,
Site ID:	163536
Site Name:	BNC Auto Care
Violation Date:	08-29-2024
Citation:	22 CCR 12 66262.12 - California Code of Regulations, Title 22, Chapter 12, Section(s) 66262.12
Violation Description:	Failure to obtain an Identification Number prior to treating, storing, disposing of, transporting or offering for transportation any hazardous waste.
Violation Notes:	Returned to compliance on 08/29/2024. EPA ID number is still invalid Work with DTSC to update EPA ID number
Violation Division:	Santa Rosa City Fire Department
Violation Program:	HW
Violation Source:	CERS,

BNC AUTO CARE (Continued) **S121748620**

Site ID:	163536
Site Name:	BNC Auto Care
Violation Date:	05-28-2024
Citation:	HSC 6.95 25508(a)(1) - California Health and Safety Code, Chapter 6.95, Section(s) 25508(a)(1)
Violation Description:	Failure to complete and electronically submit a business plan when storing/handling a hazardous material at or above reportable quantities.
Violation Notes:	Returned to compliance on 08/29/2024. The business failed to complete and electronically submit initially, annually, or triennially, a business plan when handling hazardous materials at or above the reportable threshold quantities. Complete and electronically submit a business plan via CERS
Violation Division:	Santa Rosa City Fire Department
Violation Program:	HMRRP
Violation Source:	CERS,

Site ID:	163536
Site Name:	BNC Auto Care
Violation Date:	05-28-2024
Citation:	40 CFR 1 265.174 - U.S. Code of Federal Regulations, Title 40, Chapter 1, Section(s) 265.174
Violation Description:	Failure to inspect hazardous waste storage areas at least weekly and look for leaking and deteriorating containers.
Violation Notes:	Returned to compliance on 08/29/2024. Waste streams that are in secondary containment have leaked. Secondary containment is halfway full with used oil. Pump out the secondary waste containment trough, and ensure the 2, 55 gallon drums that are in there are no longer leaking.
Violation Division:	Santa Rosa City Fire Department
Violation Program:	HW
Violation Source:	CERS,

Site ID:	163536
Site Name:	BNC Auto Care
Violation Date:	03-31-2015
Citation:	HSC 6.95 25507 - California Health and Safety Code, Chapter 6.95, Section(s) 25507
Violation Description:	Failure to adequately establish and implement a business plan when storing/handling a hazardous material at or above reportable quantities.
Violation Notes:	Returned to compliance on 05/13/2015.
Violation Division:	Santa Rosa City Fire Department
Violation Program:	HMRRP
Violation Source:	CERS,

Site ID:	163536
Site Name:	BNC Auto Care
Violation Date:	02-25-2021
Citation:	HSC 6.95 25505(a)(4) - California Health and Safety Code, Chapter 6.95, Section(s) 25505(a)(4)
Violation Description:	Failure to provide initial and annual training to all employees in safety procedures in the event of a release or threatened release of a hazardous material or failure to document and maintain training records for a minimum of three years.
Violation Notes:	Returned to compliance on 04/15/2021.
Violation Division:	Santa Rosa City Fire Department

BNC AUTO CARE (Continued) **S121748620**

Violation Program: HMRRP
Violation Source: CERS,

Site ID: 163536
Site Name: BNC Auto Care
Violation Date: 02-25-2021
Citation: HSC 6.95 25508(a)(3) - California Health and Safety Code, Chapter 6.95, Section(s) 25508(a)(3)
Violation Description: Failure to complete and electronically submit hazardous material inventory information for all reportable hazardous materials on site at or above reportable quantities.
Violation Notes: Returned to compliance on 04/15/2021.
Violation Division: Santa Rosa City Fire Department
Violation Program: HMRRP
Violation Source: CERS,

Site ID: 163536
Site Name: BNC Auto Care
Violation Date: 05-28-2024
Citation: HSC 6.5 25250.22 - California Health and Safety Code, Chapter 6.5, Section(s) 25250.22
Violation Description: Failure to properly manage used oil and/or fuel filters in accordance with the requirements.
Violation Notes: Returned to compliance on 08/29/2024. Waste drums containing used oil filters do not have lids on them, and the filter drums are overflowing. Schedule a pick up to remove oil filters as hazardous waste and ensure there is a tight fitting lid on the oil filter drums at all times.
Violation Division: Santa Rosa City Fire Department
Violation Program: HW
Violation Source: CERS,

Evaluation:
Eval General Type: Compliance Evaluation Inspection
Eval Date: 05-28-2024
Violations Found: Yes
Eval Type: Routine done by local agency
Eval Notes: Not reported
Eval Division: Santa Rosa City Fire Department
Eval Program: HW
Eval Source: CERS,

Eval General Type: Other/Unknown
Eval Date: 06-11-2018
Violations Found: No
Eval Type: Other, not routine, done by local agency
Eval Notes: Not reported
Eval Division: Santa Rosa City Fire Department
Eval Program: HW
Eval Source: CERS,

Eval General Type: Other/Unknown
Eval Date: 08-08-2024
Violations Found: Yes
Eval Type: Other, not routine, done by local agency
Eval Notes: Not reported
Eval Division: Santa Rosa City Fire Department

BNC AUTO CARE (Continued) **S121748620**

Eval Program: HW
Eval Source: CERS,

Eval General Type: Other/Unknown
Eval Date: 08-29-2024
Violations Found: Yes
Eval Type: Other, not routine, done by local agency
Eval Notes: Not reported
Eval Division: Santa Rosa City Fire Department
Eval Program: HW
Eval Source: CERS,

Eval General Type: Compliance Evaluation Inspection
Eval Date: 02-25-2021
Violations Found: Yes
Eval Type: Routine done by local agency
Eval Notes: Not reported
Eval Division: Santa Rosa City Fire Department
Eval Program: HMRRP
Eval Source: CERS,

Eval General Type: Compliance Evaluation Inspection
Eval Date: 03-31-2015
Violations Found: Yes
Eval Type: Routine done by local agency
Eval Notes: Not reported
Eval Division: Santa Rosa City Fire Department
Eval Program: HMRRP
Eval Source: CERS,

Eval General Type: Compliance Evaluation Inspection
Eval Date: 05-28-2024
Violations Found: Yes
Eval Type: Routine done by local agency
Eval Notes: Not reported
Eval Division: Santa Rosa City Fire Department
Eval Program: HMRRP
Eval Source: CERS,

Eval General Type: Compliance Evaluation Inspection
Eval Date: 03-31-2015
Violations Found: Yes
Eval Type: Routine done by local agency
Eval Notes: Not reported
Eval Division: Santa Rosa City Fire Department
Eval Program: HW
Eval Source: CERS,

Eval General Type: Other/Unknown
Eval Date: 08-08-2024
Violations Found: Yes
Eval Type: Other, not routine, done by local agency
Eval Notes: Not reported
Eval Division: Santa Rosa City Fire Department
Eval Program: HMRRP
Eval Source: CERS,

BNC AUTO CARE (Continued) **S121748620**

Eval General Type: Compliance Evaluation Inspection
Eval Date: 02-25-2021
Violations Found: Yes
Eval Type: Routine done by local agency
Eval Notes: Not reported
Eval Division: Santa Rosa City Fire Department
Eval Program: HW
Eval Source: CERS,

Eval General Type: Compliance Evaluation Inspection
Eval Date: 05-02-2018
Violations Found: No
Eval Type: Routine done by local agency
Eval Notes: Not reported
Eval Division: Santa Rosa City Fire Department
Eval Program: HMRRP
Eval Source: CERS,

Eval General Type: Compliance Evaluation Inspection
Eval Date: 05-02-2018
Violations Found: Yes
Eval Type: Routine done by local agency
Eval Notes: Not reported
Eval Division: Santa Rosa City Fire Department
Eval Program: HW
Eval Source: CERS,

Affiliation:
Affiliation Type Desc: Identification Signer
Entity Name: Avid Kirske
Entity Title: owner
Affiliation Address: Not reported
Affiliation City: Not reported
Affiliation State: Not reported
Affiliation Country: Not reported
Affiliation Zip: Not reported
Affiliation Phone: ,

Affiliation Type Desc: Legal Owner
Entity Name: Avid Kirske
Entity Title: Not reported
Affiliation Address: 164 Calistoga Road
Affiliation City: Santa Rosa
Affiliation State: CA
Affiliation Country: United States
Affiliation Zip: 95409
Affiliation Phone: (707) 889-6626,

Affiliation Type Desc: Parent Corporation
Entity Name: BNC Smog Tires & Brakes
Entity Title: Not reported
Affiliation Address: Not reported
Affiliation City: Not reported
Affiliation State: Not reported
Affiliation Country: Not reported
Affiliation Zip: Not reported
Affiliation Phone: ,

BNC AUTO CARE (Continued) **S121748620**

Affiliation Type Desc:	CUPA District
Entity Name:	Santa Rosa Fire Dept
Entity Title:	Not reported
Affiliation Address:	2373 Circadian Way
Affiliation City:	Santa Rosa
Affiliation State:	CA
Affiliation Country:	Not reported
Affiliation Zip:	95407
Affiliation Phone:	(707) 543-3500,

Affiliation Type Desc:	Facility Mailing Address
Entity Name:	Mailing Address
Entity Title:	Not reported
Affiliation Address:	164 Calistoga Road
Affiliation City:	Santa Rosa
Affiliation State:	CA
Affiliation Country:	Not reported
Affiliation Zip:	95409
Affiliation Phone:	,

Affiliation Type Desc:	Document Preparer
Entity Name:	AVID KIRSKE
Entity Title:	Not reported
Affiliation Address:	Not reported
Affiliation City:	Not reported
Affiliation State:	Not reported
Affiliation Country:	Not reported
Affiliation Zip:	Not reported
Affiliation Phone:	,

Affiliation Type Desc:	Environmental Contact
Entity Name:	Avid Kirske
Entity Title:	Not reported
Affiliation Address:	164 Calistoga Road
Affiliation City:	Santa Rosa
Affiliation State:	CA
Affiliation Country:	Not reported
Affiliation Zip:	95409
Affiliation Phone:	,

Affiliation Type Desc:	Operator
Entity Name:	Avid Kirske
Entity Title:	Not reported
Affiliation Address:	Not reported
Affiliation City:	Not reported
Affiliation State:	Not reported
Affiliation Country:	Not reported
Affiliation Zip:	Not reported
Affiliation Phone:	(707) 540-0248,

A18 **MATTHEW FRANK CORP DBA BNC** **RCRA NonGen / NLR** **1024831406**
South **164 CALISTOGA RD** **E MANIFEST** **CAL000368026**
< 1/8 **SANTA ROSA, CA 95409**
0.017 mi.
89 ft. **Site 7 of 11 in cluster A**

Relative: **Lower**
Actual: **292 ft.**

RCRA Listings:

Date Form Received by Agency:	20111003
Handler Name:	Matthew Frank Corp Dba Bnc
Handler Address:	164 Calistoga Rd
Handler City,State,Zip:	SANTA ROSA, CA 95409-3702
EPA ID:	CAL000368026
Contact Name:	MICHAIL KOUTSOURADIS OWNER
Contact Address:	3560 FOXWOOD PL
Contact City,State,Zip:	SANTA ROSA, CA 95405
Contact Telephone:	310-975-4991
Contact Fax:	Not reported
Contact Email:	NALRAWI1978@HOTMAIL.COM
Contact Title:	Not reported
EPA Region:	09
Land Type:	Not reported
Federal Waste Generator Description:	Not a generator, verified
Non-Notifier:	Not reported
Biennial Report Cycle:	Not reported
Accessibility:	Not reported
Active Site Indicator:	Handler Activities
State District Owner:	Not reported
State District:	Not reported
Mailing Address:	3560 FOXWOOD PL
Mailing City,State,Zip:	SANTA ROSA, CA 95405
Owner Name:	Matthew Frank Corp M. Koutsouradis
Owner Type:	Other
Operator Name:	Michail Koutsouradis Owner
Operator Type:	Other
Short-Term Generator Activity:	No
Importer Activity:	No
Mixed Waste Generator:	No
Transporter Activity:	No
Transfer Facility Activity:	No
Recycler Activity with Storage:	No
Small Quantity On-Site Burner Exemption:	No
Smelting Melting and Refining Furnace Exemption:	No
Underground Injection Control:	No
Off-Site Waste Receipt:	No
Universal Waste Indicator:	Yes
Universal Waste Destination Facility:	Yes
Federal Universal Waste:	No
Active Site State-Reg Handler:	---
Federal Facility Indicator:	Not reported
Hazardous Secondary Material Indicator:	N
Sub-Part K Indicator:	Not reported
2018 GPRA Permit Baseline:	Not on the Baseline
2018 GPRA Renewals Baseline:	Not on the Baseline
202 GPRA Corrective Action Baseline:	No
Subject to Corrective Action Universe:	No
Non-TSDFs Where RCRA CA has Been Imposed Universe:	No
Corrective Action Priority Ranking:	No NCAPS ranking
Environmental Control Indicator:	No
Institutional Control Indicator:	No

MATTHEW FRANK CORP DBA BNC (Continued) **1024831406**

Human Exposure Controls Indicator:	N/A
Groundwater Controls Indicator:	N/A
Significant Non-Complier Universe:	No
Unaddressed Significant Non-Complier Universe:	No
Addressed Significant Non-Complier Universe:	No
Significant Non-Complier With a Compliance Schedule Universe:	No
Financial Assurance Required:	Not reported
Handler Date of Last Change:	20180906
Recognized Trader-Importer:	No
Recognized Trader-Exporter:	No
Importer of Spent Lead Acid Batteries:	No
Exporter of Spent Lead Acid Batteries:	No
Recycler Activity Without Storage:	No
Manifest Broker:	No
Sub-Part P Indicator:	No

Handler - Owner Operator:

Owner/Operator Indicator:	Operator
Owner/Operator Name:	MICHAIL KOUTSOURADIS OWNER
Legal Status:	Other
Date Became Current:	Not reported
Date Ended Current:	Not reported
Owner/Operator Address:	3560 FOXWOOD PL
Owner/Operator City,State,Zip:	SANTA ROSA, CA 95405
Owner/Operator Telephone:	310-975-4991
Owner/Operator Telephone Ext:	Not reported
Owner/Operator Fax:	Not reported
Owner/Operator Email:	Not reported

Owner/Operator Indicator:	Owner
Owner/Operator Name:	MATTHEW FRANK CORP M. KOUTSOURADIS
Legal Status:	Other
Date Became Current:	Not reported
Date Ended Current:	Not reported
Owner/Operator Address:	3560 FOXWOOD PL
Owner/Operator City,State,Zip:	SANTA ROSA, CA 95405
Owner/Operator Telephone:	310-975-4991
Owner/Operator Telephone Ext:	Not reported
Owner/Operator Fax:	Not reported
Owner/Operator Email:	Not reported

Historic Generators:

Receive Date:	20111003
Handler Name:	MATTHEW FRANK CORP DBA BNC
Federal Waste Generator Description:	Not a generator, verified
State District Owner:	Not reported
Large Quantity Handler of Universal Waste:	No
Recognized Trader Importer:	No
Recognized Trader Exporter:	No
Spent Lead Acid Battery Importer:	No
Spent Lead Acid Battery Exporter:	No
Current Record:	Yes
Non Storage Recycler Activity:	Not reported
Electronic Manifest Broker:	Not reported

MATTHEW FRANK CORP DBA BNC (Continued) **1024831406**

List of NAICS Codes and Descriptions:
NAICS Code: 56299
NAICS Description: All Other Waste Management Services

Facility Has Received Notices of Violations:
Violations: No Violations Found

Evaluation Action Summary:
Evaluations: No Evaluations Found

E MANIFEST:

Manifest Tracking Number:	016567066FLE
Last Updated Date:	20210914
Shipped Date:	20210811
Received Date:	20210823
Manifest Status:	Signed
Submission Type:	DataImage5Copy
Origin Type:	Service
Generator EPA ID:	CAL000368026
Generator Name:	Matthew Frank Corp Dba Bnc
Generator Location Street Number:	Not reported
Generator Location Street 1:	164 CALISTOGA RD
Generator Location Street 2:	Not reported
Generator Location City:	SANTA ROSA
Generator Location State:	CA
Generator Location Zip:	95409-3702
Generator Mail Street Number:	Not reported
Generator Mail Street 1:	3560 FOXWOOD PL
Generator Mail Street 2:	Not reported
Generator Mail City:	SANTA ROSA
Generator Mail Zip:	95405
Generator Mail State:	CA
Generator Contact Company Name:	Not reported
Designated Facility EPA ID:	AZR000521146
Designated Facility Name:	Yuma Yes 2 Waste Transfer Station
Designated Facility Mail Street Number:	Not reported
Designated Facility Mail Street 1:	STE 105
Designated Facility Mail Street 2:	2621 GREEN RIVER RD
Designated Facility Mail City:	CORONA
Designated Facility Mail Zip:	92882
Designated Facility Mail State:	CA
Designated Facility Location Street Number:	Not reported
Designated Facility Location Street 1:	6500 S US HIGHWAY 95
Designated Facility Location Street 2:	Not reported
Designated Facility Location City:	YUMA
Designated Facility Location Zip:	85365
Designated Facility Location State:	AZ
Designated Facility Contact Company Name:	Not reported
Manifest Residue Indicator:	N
Rejection Indicator:	N

Manifest Tracking Number:	007478491GBF
Last Updated Date:	20250418
Shipped Date:	20250321

MATTHEW FRANK CORP DBA BNC (Continued) **1024831406**

Received Date:	20250401
Manifest Status:	Signed
Submission Type:	DataImage5Copy
Origin Type:	Web
Generator EPA ID:	CAL000368026
Generator Name:	Matthew Frank Corp Dba Bnc
Generator Location Street Number:	Not reported
Generator Location Street 1:	164 CALISTOGA RD
Generator Location Street 2:	Not reported
Generator Location City:	SANTA ROSA
Generator Location State:	CA
Generator Location Zip:	95409-3702
Generator Mail Street Number:	Not reported
Generator Mail Street 1:	3560 FOXWOOD PL
Generator Mail Street 2:	Not reported
Generator Mail City:	SANTA ROSA
Generator Mail Zip:	95405
Generator Mail State:	CA
Generator Contact Company Name:	Not reported
Designated Facility EPA ID:	CAL000282598
Designated Facility Name:	Heritage-Crystal Clean Llc
Designated Facility Mail Street Number:	2175
Designated Facility Mail Street 1:	Not reported
Designated Facility Mail Street 2:	POINT BLVD STE 375
Designated Facility Mail City:	ELGIN
Designated Facility Mail Zip:	60123
Designated Facility Mail State:	IL
Designated Facility Location Street Number:	1620
Designated Facility Location Street 1:	E. BRUNDAGE LN
Designated Facility Location Street 2:	Not reported
Designated Facility Location City:	BAKERSFIELD
Designated Facility Location Zip:	93307
Designated Facility Location State:	CA
Designated Facility Contact Company Name:	Not reported
Manifest Residue Indicator:	N
Rejection Indicator:	N

Manifest Tracking Number:	016935847FLE
Last Updated Date:	20221006
Shipped Date:	20220831
Received Date:	20220909
Manifest Status:	Signed
Submission Type:	DataImage5Copy
Origin Type:	Service
Generator EPA ID:	CAL000368026
Generator Name:	Matthew Frank Corp Dba Bnc
Generator Location Street Number:	Not reported
Generator Location Street 1:	164 CALISTOGA RD
Generator Location Street 2:	Not reported
Generator Location City:	SANTA ROSA
Generator Location State:	CA
Generator Location Zip:	95409-3702
Generator Mail Street Number:	Not reported
Generator Mail Street 1:	3560 FOXWOOD PL
Generator Mail Street 2:	Not reported
Generator Mail City:	SANTA ROSA
Generator Mail Zip:	95405

MATTHEW FRANK CORP DBA BNC (Continued) **1024831406**

Generator Mail State:	CA
Generator Contact Company Name:	Not reported
Designated Facility EPA ID:	AZR000521146
Designated Facility Name:	Yuma Yes 2 Waste Transfer Station
Designated Facility Mail Street Number:	Not reported
Designated Facility Mail Street 1:	Not reported
Designated Facility Mail Street 2:	2730 E 13TH ST
Designated Facility Mail City:	YUMA
Designated Facility Mail Zip:	85365
Designated Facility Mail State:	AZ
Designated Facility Location Street Number:	Not reported
Designated Facility Location Street 1:	6500 S US HIGHWAY 95
Designated Facility Location Street 2:	Not reported
Designated Facility Location City:	YUMA
Designated Facility Location Zip:	85365
Designated Facility Location State:	AZ
Designated Facility Contact Company Name:	Not reported
Manifest Residue Indicator:	N
Rejection Indicator:	N

Manifest Tracking Number:	011795405FLE
Last Updated Date:	20210525
Shipped Date:	20180927
Received Date:	20181009
Manifest Status:	Corrected
Submission Type:	DataImage5Copy
Origin Type:	Service
Generator EPA ID:	Not reported
Generator Name:	Matthew Frank Corp Dba Bnc
Generator Location Street Number:	Not reported
Generator Location Street 1:	164 CALISTOGA RD
Generator Location Street 2:	Not reported
Generator Location City:	SANTA ROSA
Generator Location State:	CA
Generator Location Zip:	95409
Generator Mail Street Number:	Not reported
Generator Mail Street 1:	3560 FOXWOOD PL
Generator Mail Street 2:	Not reported
Generator Mail City:	SANTA ROSA
Generator Mail Zip:	95405
Generator Mail State:	CA
Generator Contact Company Name:	Not reported
Designated Facility EPA ID:	NVT330010000
Designated Facility Name:	Us Ecology Nevada, Inc.
Designated Facility Mail Street Number:	Not reported
Designated Facility Mail Street 1:	Not reported
Designated Facility Mail Street 2:	HWY 95 11 MILES S. OF BEATTY
Designated Facility Mail City:	BEATTY
Designated Facility Mail Zip:	89003
Designated Facility Mail State:	NV
Designated Facility Location Street Number:	Not reported
Designated Facility Location Street 1:	HWY 95 11 MILES S. OF BEATTY
Designated Facility Location Street 2:	Not reported
Designated Facility Location City:	BEATTY
Designated Facility Location Zip:	89003
Designated Facility Location State:	NV
Designated Facility Contact Company Name:	Not reported

MATTHEW FRANK CORP DBA BNC (Continued) **1024831406**

Manifest Residue Indicator:	N
Rejection Indicator:	N
Manifest Tracking Number:	025395945JJK
Last Updated Date:	20240116
Shipped Date:	20231205
Received Date:	20231222
Manifest Status:	Signed
Submission Type:	DataImage5Copy
Origin Type:	Service
Generator EPA ID:	CAL000368026
Generator Name:	Matthew Frank Corp Dba Bnc
Generator Location Street Number:	Not reported
Generator Location Street 1:	164 CALISTOGA RD
Generator Location Street 2:	Not reported
Generator Location City:	SANTA ROSA
Generator Location State:	CA
Generator Location Zip:	95409-3702
Generator Mail Street Number:	Not reported
Generator Mail Street 1:	3560 FOXWOOD PL
Generator Mail Street 2:	Not reported
Generator Mail City:	SANTA ROSA
Generator Mail Zip:	95405
Generator Mail State:	CA
Generator Contact Company Name:	Not reported
Designated Facility EPA ID:	AZR000521146
Designated Facility Name:	Yuma Yes 2 Waste Transfer Station
Designated Facility Mail Street Number:	Not reported
Designated Facility Mail Street 1:	Not reported
Designated Facility Mail Street 2:	2730 E 13TH ST
Designated Facility Mail City:	YUMA
Designated Facility Mail Zip:	85365
Designated Facility Mail State:	AZ
Designated Facility Location Street Number:	Not reported
Designated Facility Location Street 1:	6500 S US HIGHWAY 95
Designated Facility Location Street 2:	Not reported
Designated Facility Location City:	YUMA
Designated Facility Location Zip:	85365
Designated Facility Location State:	AZ
Designated Facility Contact Company Name:	Not reported
Manifest Residue Indicator:	N
Rejection Indicator:	N
Manifest Tracking Number:	019286330FLE
Last Updated Date:	20240719
Shipped Date:	20240618
Received Date:	20240627
Manifest Status:	Signed
Submission Type:	DataImage5Copy
Origin Type:	Service
Generator EPA ID:	CAL000368026
Generator Name:	Matthew Frank Corp Dba Bnc
Generator Location Street Number:	Not reported
Generator Location Street 1:	164 CALISTOGA RD
Generator Location Street 2:	Not reported
Generator Location City:	SANTA ROSA
Generator Location State:	CA

MATTHEW FRANK CORP DBA BNC (Continued) **1024831406**

Generator Location Zip:	95409-3702
Generator Mail Street Number:	Not reported
Generator Mail Street 1:	3560 FOXWOOD PL
Generator Mail Street 2:	Not reported
Generator Mail City:	SANTA ROSA
Generator Mail Zip:	95405
Generator Mail State:	CA
Generator Contact Company Name:	Not reported
Designated Facility EPA ID:	AZR000521146
Designated Facility Name:	Yuma Yes 2 Waste Transfer Station
Designated Facility Mail Street Number:	Not reported
Designated Facility Mail Street 1:	Not reported
Designated Facility Mail Street 2:	NOT REQUIRED
Designated Facility Mail City:	NOT REQUIRED
Designated Facility Mail Zip:	00000
Designated Facility Mail State:	AL
Designated Facility Location Street Number:	Not reported
Designated Facility Location Street 1:	6500 US HIGHWAY 95
Designated Facility Location Street 2:	Not reported
Designated Facility Location City:	YUMA
Designated Facility Location Zip:	85365
Designated Facility Location State:	AZ
Designated Facility Contact Company Name:	Not reported
Manifest Residue Indicator:	N
Rejection Indicator:	N

Manifest Tracking Number:	013846262FLE
Last Updated Date:	20210525
Shipped Date:	20190911
Received Date:	20190926
Manifest Status:	Corrected
Submission Type:	DataImage5Copy
Origin Type:	Service
Generator EPA ID:	Not reported
Generator Name:	Matthew Frank Corp Dba Bnc
Generator Location Street Number:	Not reported
Generator Location Street 1:	164 CALISTOGA RD
Generator Location Street 2:	Not reported
Generator Location City:	SANTA ROSA
Generator Location State:	CA
Generator Location Zip:	95409
Generator Mail Street Number:	Not reported
Generator Mail Street 1:	3560 FOXWOOD PL
Generator Mail Street 2:	Not reported
Generator Mail City:	SANTA ROSA
Generator Mail Zip:	95405
Generator Mail State:	CA
Generator Contact Company Name:	Not reported
Designated Facility EPA ID:	NVT330010000
Designated Facility Name:	Us Ecology Nevada, Inc.
Designated Facility Mail Street Number:	Not reported
Designated Facility Mail Street 1:	Not reported
Designated Facility Mail Street 2:	HWY 95 11 MILES S. OF BEATTY
Designated Facility Mail City:	BEATTY
Designated Facility Mail Zip:	89003
Designated Facility Mail State:	NV
Designated Facility Location Street Number:	Not reported

MATTHEW FRANK CORP DBA BNC (Continued) **1024831406**

Designated Facility Location Street 1:	HWY 95 11 MILES S. OF BEATTY
Designated Facility Location Street 2:	Not reported
Designated Facility Location City:	BEATTY
Designated Facility Location Zip:	89003
Designated Facility Location State:	NV
Designated Facility Contact Company Name:	Not reported
Manifest Residue Indicator:	N
Rejection Indicator:	N

Manifest Tracking Number:	014794818FLE
Last Updated Date:	20201106
Shipped Date:	20201001
Received Date:	20201012
Manifest Status:	Signed
Submission Type:	DataImage5Copy
Origin Type:	Service
Generator EPA ID:	CAL000368026
Generator Name:	Matthew Frank Corp Dba Bnc
Generator Location Street Number:	Not reported
Generator Location Street 1:	164 CALISTOGA RD
Generator Location Street 2:	Not reported
Generator Location City:	SANTA ROSA
Generator Location State:	CA
Generator Location Zip:	95409-3702
Generator Mail Street Number:	Not reported
Generator Mail Street 1:	3560 FOXWOOD PL
Generator Mail Street 2:	Not reported
Generator Mail City:	SANTA ROSA
Generator Mail Zip:	95405
Generator Mail State:	CA
Generator Contact Company Name:	Not reported
Designated Facility EPA ID:	AZR000521146
Designated Facility Name:	Yuma Yes 2 Waste Transfer Station
Designated Facility Mail Street Number:	Not reported
Designated Facility Mail Street 1:	STE 105
Designated Facility Mail Street 2:	2621 GREEN RIVER RD
Designated Facility Mail City:	CORONA
Designated Facility Mail Zip:	92882
Designated Facility Mail State:	CA
Designated Facility Location Street Number:	Not reported
Designated Facility Location Street 1:	6500 S US HIGHWAY 95
Designated Facility Location Street 2:	Not reported
Designated Facility Location City:	YUMA
Designated Facility Location Zip:	85365
Designated Facility Location State:	AZ
Designated Facility Contact Company Name:	Not reported
Manifest Residue Indicator:	N
Rejection Indicator:	N

Transporter:

Manifest Tracking Number:	014794818FLE
Transporter Line Number:	1
Transporter EPA ID:	CAL000346010
Transporter Name:	Big Sky Environmental Solutions

Manifest Tracking Number:	014794818FLE
Transporter Line Number:	2

MATTHEW FRANK CORP DBA BNC (Continued) **1024831406**

Transporter EPA ID: CAR000175422
Transporter Name: Worldwide Recovery System Inc

Waste Line:
Manifest Tracking Number: 014794818FLE
Waste Line Number: 1
U.S. DOT Hazardous Indicator: N
U.S. DOT ID Number: Not reported
U.S. DOT Description: Not reported
Non-Hazardous Waste Description: Non-Rcra Hazardous Waste, Solid (Oily Debris)
Number of Containers: 1
Container Type Code: DM
Container Type Description: Metal drums, barrels, kegs
Waste Quantity: 120
Quantity Unit of Measure Code: P
Quantity Unit of Measure Description: Pounds
Waste Quantity, in Tons: 0.06
Acute Waste Quantity, in Tons: 0
Non-Acute Waste Quantity, in Tons: 0.06
Waste Quantity, in Kilograms: 54.4218
Acute Waste Quantity, in Kilograms: 0
Non-Acute Waste Quantity, in Kilorgrams: 54.4218
Management Method Code: H141
Management Method Description: STORAGE, BULKING AND/OR TRANSFER OFF SITE
Waste Residue Indicator: N
Quantity Discrepancy Indicator: N
Waste Type Discrepancy Indicator: N
Waste Density: Not reported
Waste Density Unit of Measure Code: Not reported
Waste Density Unit of Measure Description: Not reported
Form Code: Not reported
Form Code Description: Not reported
Source Code: Not reported
Source Code Description: Not reported
Waste Minimization Code: Not reported
Waste Minimization Code Description: Not reported
Consent Number: Not reported
EPA Waste Indicator: N
Federal Waste Codes: Not reported
Quantity Haz Kg: 0
Quantity Haz Tons: 0
Quantity Non Haz Kg: 54.4218
Quantity Non Haz Tons: 0.06
State Waste Codes: CA-352

A19 **BNC AUTO CARE** **RCRA NonGen / NLR** **1032554737**
South **164 CALISTOGA RD** **CAC003364797**
< 1/8 **SANTA ROSA, CA 95409**
0.017 mi.
89 ft. **Site 8 of 11 in cluster A**

Relative: RCRA Listings:
Lower Date Form Received by Agency: 20251107
Actual: Handler Name: Bnc Auto Care
292 ft. Handler Address: 164 Calistoga Rd
Handler City,State,Zip: SANTA ROSA, CA 95409
EPA ID: CAC003364797

BNC AUTO CARE (Continued) **1032554737**

Contact Name:		AVID KIRSKE
Contact Address:		164 CALISTOGA RD
Contact City,State,Zip:		SANTA ROSA, CA 95409
Contact Telephone:		707-540-0248
Contact Fax:		Not reported
Contact Email:		BNCAUTOCARE@GMAIL.COM
Contact Title:		Not reported
EPA Region:		09
Land Type:		Not reported
Federal Waste Generator Description:		Not a generator, verified
Non-Notifier:		Not reported
Biennial Report Cycle:		Not reported
Accessibility:		Not reported
Active Site Indicator:		Not reported
State District Owner:		Not reported
State District:		Not reported
Mailing Address:		164 CALISTOGA RD
Mailing City,State,Zip:		SANTA ROSA, CA 95409
Owner Name:	Avid Kirske	
Owner Type:		Other
Operator Name:	Avid Kirske	
Operator Type:		Other
Short-Term Generator Activity:		No
Importer Activity:		No
Mixed Waste Generator:		No
Transporter Activity:		No
Transfer Facility Activity:		No
Recycler Activity with Storage:		No
Small Quantity On-Site Burner Exemption:		No
Smelting Melting and Refining Furnace Exemption:		No
Underground Injection Control:		No
Off-Site Waste Receipt:		No
Universal Waste Indicator:		No
Universal Waste Destination Facility:		No
Federal Universal Waste:		No
Active Site State-Reg Handler:		---
Federal Facility Indicator:		Not reported
Hazardous Secondary Material Indicator:		N
Sub-Part K Indicator:		Not reported
2018 GPRA Permit Baseline:		Not on the Baseline
2018 GPRA Renewals Baseline:		Not on the Baseline
202 GPRA Corrective Action Baseline:		No
Subject to Corrective Action Universe:		No
Non-TSDFs Where RCRA CA has Been Imposed Universe:		No
Corrective Action Priority Ranking:		No NCAPS ranking
Environmental Control Indicator:		No
Institutional Control Indicator:		No
Human Exposure Controls Indicator:		N/A
Groundwater Controls Indicator:		N/A
Significant Non-Complier Universe:		No
Unaddressed Significant Non-Complier Universe:		No
Addressed Significant Non-Complier Universe:		No
Significant Non-Complier With a Compliance Schedule Universe:		No
Financial Assurance Required:		Not reported
Handler Date of Last Change:		20251108
Recognized Trader-Importer:		No
Recognized Trader-Exporter:		No

BNC AUTO CARE (Continued) **1032554737**

Importer of Spent Lead Acid Batteries:	No
Exporter of Spent Lead Acid Batteries:	No
Recycler Activity Without Storage:	No
Manifest Broker:	No
Sub-Part P Indicator:	No

Handler - Owner Operator:

Owner/Operator Indicator:	Owner
Owner/Operator Name: AVID KIRSKE	
Legal Status:	Other
Date Became Current:	Not reported
Date Ended Current:	Not reported
Owner/Operator Address:	164 CALISTOGA RD
Owner/Operator City,State,Zip:	SANTA ROSA, CA 95409
Owner/Operator Telephone:	707-540-0248
Owner/Operator Telephone Ext:	Not reported
Owner/Operator Fax:	Not reported
Owner/Operator Email:	Not reported

Owner/Operator Indicator:	Operator
Owner/Operator Name: AVID KIRSKE	
Legal Status:	Other
Date Became Current:	Not reported
Date Ended Current:	Not reported
Owner/Operator Address:	164 CALISTOGA RD
Owner/Operator City,State,Zip:	SANTA ROSA, CA 95409
Owner/Operator Telephone:	707-540-0248
Owner/Operator Telephone Ext:	Not reported
Owner/Operator Fax:	Not reported
Owner/Operator Email:	Not reported

Historic Generators:

Receive Date:	20251107
Handler Name: BNC AUTO CARE	
Federal Waste Generator Description:	Not a generator, verified
State District Owner:	Not reported
Large Quantity Handler of Universal Waste:	No
Recognized Trader Importer:	No
Recognized Trader Exporter:	No
Spent Lead Acid Battery Importer:	No
Spent Lead Acid Battery Exporter:	No
Current Record:	Yes
Non Storage Recycler Activity:	No
Electronic Manifest Broker:	No

List of NAICS Codes and Descriptions:

NAICS Code:	811114
NAICS Description:	Specialized Automotive Repair

Facility Has Received Notices of Violations:

Violations:	No Violations Found

Evaluation Action Summary:

Evaluations:	No Evaluations Found

A20
South
< 1/8
0.017 mi.
89 ft.

Relative:
Lower

Actual:
292 ft.

ZEDRICK, DAVE
164 CALISTOGA ROAD
SANTA ROSA, CA 95409

Site 9 of 11 in cluster A

Database(s): LUST, CPS-SLIC, CHMIRS, Cortese, HIST CORTESE, CERS

EDR ID Number: S101304901
EPA ID Number: N/A

LUST:

Name:	ZEDRICK, DAVE
Address:	164 CALISTOGA ROAD
City,State,Zip:	SANTA ROSA, CA 95409
Lead Agency:	NORTH COAST RWQCB (REGION 1)
Case Type:	LUST Cleanup Site

Geo Track:

Global Id:	T0609700622
Latitude:	38.4662775853552
Longitude:	-122.653315812349
Status:	Completed - Case Closed
Status Date:	08/01/2013
Case Worker:	ZZZ
RB Case Number:	1TSR111
Local Agency:	SANTA ROSA, CITY OF
File Location:	Regional Board
Local Case Number:	Not reported
Potential Media Affect:	Aquifer used for drinking water supply
Potential Contaminants of Concern:	Tetrachloroethylene (PCE), Trichloroethylene (TCE), MTBE / TBA / Other Fuel Oxygenates, Gasoline, Waste Oil / Motor / Hydraulic / Lubricating
EPA Region:	9
Coordinate Source:	Manual Entry on Screens
Cuf Case:	Not reported
Quantity Released Gallons:	Not reported
Begin Date:	09/25/1989
Leak Reported Date:	09/25/1989
How Discovered:	Other Means
How Discovered Description:	Not reported
Discharge Source:	Other
Discharge Cause:	Unknown
Stop Method:	Not reported
Stop Description:	Not reported
No Further Action Date:	08/01/2013
CA Water Watershed Name:	Russian River - Middle Russian River - Santa Rosa (114.22)
Dwr Groundwater Subbasin Name:	Santa Rosa Valley - Rincon Valley (1-055.03)
Disadvantaged Community:	Not reported
CA Enviroscreen 3 Score:	11-15%
CA Enviroscreen 4 Score:	5-10%
Military DOD Site:	No
Facility Project Subtype:	Not reported
RWQCB Region:	NORTH COAST RWQCB (REGION 1)
Site History:	Low level solvent and MtBE commingled plumes threatened creek immediately north of the site. Need FS/CAP to address potential surface water impacts to the creek. See Case No. 1NSR111.

LUST:

Global Id:	T0609700622
Contact Type:	Local Agency Caseworker
Contact Name:	LOCAL PERMIT WORKER SANTA ROSA
Organization Name:	SANTA ROSA, CITY OF
Address:	625 5th Street
City:	SANTA ROSA

ZEDRICK, DAVE (Continued) **S101304901**

Email: Not reported
Phone Number: 7075433500

Global Id: T0609700622
Contact Type: Regional Board Caseworker - Primary Caseworker
Contact Name: REGIONAL WATER BOARD SITE CLOSED
Organization Name: NORTH COAST RWQCB (REGION 1)
Address: 5550 SKYLANE BOULEVARD, SUITE A
City: SANTA ROSA
Email: Not reported
Phone Number: 7075762220

LUST:
Global Id: T0609700622
Action Type: ENFORCEMENT
Date: 12/09/2004
Action: Staff Letter

Global Id: T0609700622
Action Type: ENFORCEMENT
Date: 05/11/2005
Action: Notification - Public Notice of ROD/RAP/CAP

Global Id: T0609700622
Action Type: ENFORCEMENT
Date: 11/23/2009
Action: Staff Letter

Global Id: T0609700622
Action Type: ENFORCEMENT
Date: 10/05/2009
Action: Staff Letter

Global Id: T0609700622
Action Type: ENFORCEMENT
Date: 04/17/2009
Action: Staff Letter

Global Id: T0609700622
Action Type: ENFORCEMENT
Date: 02/18/2010
Action: Staff Letter

Global Id: T0609700622
Action Type: ENFORCEMENT
Date: 05/10/2010
Action: Meeting

Global Id: T0609700622
Action Type: ENFORCEMENT
Date: 03/26/2013
Action: Staff Letter

Global Id: T0609700622
Action Type: ENFORCEMENT
Date: 08/01/2013
Action: Closure/No Further Action Letter

ZEDRICK, DAVE (Continued) **S101304901**

Global Id: T0609700622
Action Type: ENFORCEMENT
Date: 12/18/2012
Action: Notification - Public Notice of Case Closure

Global Id: T0609700622
Action Type: ENFORCEMENT
Date: 12/18/2012
Action: Staff Letter

Global Id: T0609700622
Action Type: RESPONSE
Date: 05/07/2009
Action: Monitoring Report - Quarterly

Global Id: T0609700622
Action Type: RESPONSE
Date: 02/21/2005
Action: CAP/RAP - Final Remediation / Design Plan

Global Id: T0609700622
Action Type: ENFORCEMENT
Date: 09/19/2002
Action: Staff Letter

Global Id: T0609700622
Action Type: RESPONSE
Date: 12/26/2006
Action: Monitoring Report - Quarterly

Global Id: T0609700622
Action Type: RESPONSE
Date: 01/22/2007
Action: Monitoring Report - Quarterly

Global Id: T0609700622
Action Type: ENFORCEMENT
Date: 10/07/1989
Action: * Historical Enforcement

Global Id: T0609700622
Action Type: ENFORCEMENT
Date: 08/05/2009
Action: Staff Letter

Global Id: T0609700622
Action Type: ENFORCEMENT
Date: 12/10/2010
Action: Staff Letter

Global Id: T0609700622
Action Type: ENFORCEMENT
Date: 08/06/2010
Action: Meeting

Global Id: T0609700622
Action Type: ENFORCEMENT

ZEDRICK, DAVE (Continued) **S101304901**

Date: 07/08/2010
Action: Staff Letter

Global Id: T0609700622
Action Type: Other
Date: 09/25/1989
Action: Leak Discovery

Global Id: T0609700622
Action Type: Other
Date: 09/25/1989
Action: Leak Reported

Global Id: T0609700622
Action Type: RESPONSE
Date: 12/08/2006
Action: Monitoring Report - Quarterly

Global Id: T0609700622
Action Type: ENFORCEMENT
Date: 01/21/2009
Action: Meeting

Global Id: T0609700622
Action Type: ENFORCEMENT
Date: 04/17/2009
Action: Staff Letter

Global Id: T0609700622
Action Type: ENFORCEMENT
Date: 06/02/2009
Action: Staff Letter

Global Id: T0609700622
Action Type: ENFORCEMENT
Date: 06/16/2011
Action: Staff Letter

Global Id: T0609700622
Action Type: ENFORCEMENT
Date: 12/17/2012
Action: Technical Correspondence / Assistance / Other

Global Id: T0609700622
Action Type: ENFORCEMENT
Date: 03/01/2012
Action: Clean Up Fund - Case Closure Review Summary Report (RSR)

Global Id: T0609700622
Action Type: ENFORCEMENT
Date: 12/02/2010
Action: Clean Up Fund - Case Closure Review Summary Report (RSR)

Global Id: T0609700622
Action Type: ENFORCEMENT
Date: 12/02/2010
Action: Clean Up Fund - Case Closure Review Summary Report (RSR)

ZEDRICK, DAVE (Continued) **S101304901**

Global Id: T0609700622
Action Type: ENFORCEMENT
Date: 12/02/2010
Action: Clean Up Fund - Case Closure Review Summary Report (RSR)

Global Id: T0609700622
Action Type: RESPONSE
Date: 07/31/2002
Action: Monitoring Report - Quarterly

Global Id: T0609700622
Action Type: RESPONSE
Date: 06/07/2010
Action: Soil and Water Investigation Report

Global Id: T0609700622
Action Type: RESPONSE
Date: 09/13/2010
Action: Interim Remedial Action Plan

Global Id: T0609700622
Action Type: RESPONSE
Date: 11/15/2010
Action: Interim Remedial Action Plan

Global Id: T0609700622
Action Type: ENFORCEMENT
Date: 12/03/2007
Action: Clean Up Fund - Case Closure Review Summary Report (RSR)

Global Id: T0609700622
Action Type: ENFORCEMENT
Date: 08/03/2012
Action: Clean Up Fund - Case Closure Review Summary Report (RSR)

Global Id: T0609700622
Action Type: Other
Date: 09/25/1989
Action: Leak Stopped

Global Id: T0609700622
Action Type: RESPONSE
Date: 04/09/2007
Action: Monitoring Report - Quarterly

Global Id: T0609700622
Action Type: RESPONSE
Date: 03/19/2013
Action: Well Destruction Workplan - Regulator Responded

Global Id: T0609700622
Action Type: REMEDIATION
Date: 02/08/1999
Action: Excavation

Global Id: T0609700622
Action Type: REMEDIATION

ZEDRICK, DAVE (Continued) **S101304901**

Date: 02/08/1999
Action: Pump & Treat (P&T) Groundwater

Global Id: T0609700622
Action Type: REMEDIATION
Date: 02/01/2011
Action: Excavation

LUST:
Global Id: T0609700622
Status: Open - Case Begin Date
Status Date: 09/25/1989

Global Id: T0609700622
Status: Open - Site Assessment
Status Date: 10/07/1989

Global Id: T0609700622
Status: Open - Site Assessment
Status Date: 01/16/1990

Global Id: T0609700622
Status: Open - Site Assessment
Status Date: 02/26/1990

Global Id: T0609700622
Status: Open - Site Assessment
Status Date: 03/30/1992

Global Id: T0609700622
Status: Open - Remediation
Status Date: 09/18/1997

Global Id: T0609700622
Status: Open - Remediation
Status Date: 02/08/1999

Global Id: T0609700622
Status: Open - Remediation
Status Date: 11/03/2000

Global Id: T0609700622
Status: Open - Verification Monitoring
Status Date: 11/03/2000

Global Id: T0609700622
Status: Open - Site Assessment
Status Date: 08/24/2001

Global Id: T0609700622
Status: Open - Remediation
Status Date: 12/09/2004

Global Id: T0609700622
Status: Open - Remediation
Status Date: 02/21/2005

ZEDRICK, DAVE (Continued) **S101304901**

Global Id: T0609700622
Status: Open - Remediation
Status Date: 05/11/2005

Global Id: T0609700622
Status: Open - Site Assessment
Status Date: 03/03/2010

Global Id: T0609700622
Status: Open - Verification Monitoring
Status Date: 03/03/2010

Global Id: T0609700622
Status: Open - Eligible for Closure
Status Date: 12/18/2012

Global Id: T0609700622
Status: Completed - Case Closed
Status Date: 08/01/2013

LUST REG 1:
Region: 1
Facility ID: 1TSR111
Staff Initials: JEF

CPS-SLIC:
Name: ZEDRICK, DAVE
Address: 164 CALISTOGA ROAD
City,State,Zip: SANTA ROSA, CA 95409
Region: STATE
Facility Status: **Open - Inactive**
Status Date: 09/24/2013
Global Id: T10000002496
Lead Agency: NORTH COAST RWQCB (REGION 1)
Lead Agency Case Number: Not reported
Latitude: 38.4662907109855
Longitude: -122.653183043003
Case Type: Cleanup Program Site
Case Worker: BBB
Local Agency: Not reported
RB Case Number: 1NSR111
File Location: Regional Board
Potential Media Affected: Aquifer used for drinking water supply
Potential Contaminants of Concern: Tetrachloroethylene (PCE)
EPA Region: 9
Coordinate Source: Google Map Move
Cuf Case: Not reported
Quantity Released Gallons: Not reported
Begin Date: 09/09/2010
Leak Reported Date: Not reported
How Discovered: Not reported
How Discovered Description: Not reported
Discharge Source: Not reported
Discharge Cause: Not reported
Stop Method: Not reported

ZEDRICK, DAVE (Continued) **S101304901**

Stop Description:	Not reported
No Further Action Date:	Not reported
CA Water Watershed Name:	Russian River - Middle Russian River - Santa Rosa (114.22)
Dwr Groundwater Subbasin Name:	Santa Rosa Valley - Rincon Valley (1-055.03)
Disadvantaged Community:	Not reported
CA Enviroscreen 3 Score:	6-10%
CA Enviroscreen 4 Score:	5-10%
Military DOD Site:	No
Facility Project Subtype:	Not reported
RWQCB Region:	NORTH COAST RWQCB (REGION 1)
Site History:	A waste oil and sump excavation project.

Click here to access the California GeoTracker records for this facility:

CHMIRS:

Name:	Not reported
Address:	164 CALISTOGA ROAD
City,State,Zip:	SANTA ROSA, CA 95409
OES Incident Number:	10-7438
OES notification:	12/10/2010 4:12:00 PM
OES Date:	Not reported
OES Time:	Not reported
Date Completed:	**Not reported**
Property Use:	Not reported
Agency Id Number:	Not reported
Agency Incident Number:	Not reported
Time Notified:	Not reported
Time Completed:	Not reported
Surrounding Area:	Not reported
Estimated Temperature:	Not reported
Property Management:	Not reported
More Than Two Substances Involved?:	Not reported
Resp Agncy Personel # Of Decontaminated:	Not reported
Responding Agency Personel # Of Injuries:	Not reported
Responding Agency Personel # Of Fatalities:	Not reported
Others Number Of Decontaminated:	Not reported
Others Number Of Injuries:	Not reported
Others Number Of Fatalities:	Not reported
Vehicle Make/year:	Not reported
Vehicle License Number:	Not reported
Vehicle State:	Not reported
Vehicle Id Number:	Not reported
CA DOT PUC/ICC Number:	Not reported
Company Name:	Not reported
Reporting Officer Name/ID:	Not reported
Report Date:	Not reported
Facility Telephone:	Not reported
Waterway Involved:	Yes
Waterway:	Santa Rosa Creek
Spill Site:	Merchant/Business
Cleanup By:	Fire Dept.
Containment:	Not reported
What Happened:	Not reported
Type:	Not reported
Measure:	Not reported
Other:	Not reported
Type:	PETROLEUM

ZEDRICK, DAVE (Continued) **S101304901**

Measure:	Gal(s)
Other:	Not reported
Date/Time:	1551
Year:	2010
Agency:	REDCOM
Incident Date:	12/10/2010
Admin Agency:	Santa Rosa Fire Department
Amount:	Not reported
Contained:	No
Site Type:	Santa Rosa Creek
E Date:	Not reported
Substance:	Oil
Quantity Released:	55
Unknown:	Not reported
Substance #2:	Not reported
Substance #3:	Not reported
Evacuations:	Not reported
Number of Injuries:	Not reported
Number of Fatalities:	Not reported
#1 Pipeline:	Not reported
#2 Pipeline:	Not reported
#3 Pipeline:	Not reported
#1 Vessel >= 300 Tons:	Not reported
#2 Vessel >= 300 Tons:	Not reported
#3 Vessel >= 300 Tons:	Not reported
Evacs:	No
Injuries:	No
Fatals:	No
Comments:	Not reported
Description:	An anonymous caller to 911 stated there was a drum leaking into a creek. Santa Rosa Fire Department arrived on scene to find a 55 gallon drum leaking with a sheen on the nearby creek.

CORTESE:

Name:	ZEDRICK, DAVE
Address:	164 CALISTOGA ROAD
City,State,Zip:	SANTA ROSA, CA 95409
Region:	CORTESE
Envirostor Id:	Not reported
Global ID:	T0609700622
Site/Facility Type:	LUST CLEANUP SITE
Cleanup Status:	COMPLETED - CASE CLOSED
Status Date:	Not reported
Site Code:	Not reported
Latitude:	Not reported
Longitude:	Not reported
Owner:	Not reported
Enf Type:	Not reported
Swat R:	Not reported
Flag:	active
Order No:	Not reported
Waste Discharge System No:	Not reported
Effective Date:	Not reported
Region 2:	Not reported
WID Id:	Not reported
Solid Waste Id No:	Not reported

ZEDRICK, DAVE (Continued) **S101304901**

Waste Management Uit Name: Not reported
File Name: Active Open

HIST CORTESE:
edr_fname: ZEDRICK, DAVE (CALISTOGA)
edr_fadd1: 164 CALISTOGA
City,State,Zip: SANTA ROSA, CA 95404
Region: CORTESE
Facility County Code: 49
Reg By: LTNKA
Reg Id: 1TSR111

CERS:
Name: ZEDRICK, DAVE
Address: 164 CALISTOGA ROAD
City,State,Zip: SANTA ROSA, CA 95409
Site ID: 867576
CERS ID: T0609700622
CERS Description: Leaking Underground Storage Tank Cleanup Site

Affiliation:
Affiliation Type Desc: Local Agency Caseworker
Entity Name: LOCAL PERMIT WORKER SANTA ROSA - SANTA ROSA, CITY OF
Entity Title: Not reported
Affiliation Address: 625 5th Street
Affiliation City: SANTA ROSA
Affiliation State: CA
Affiliation Country: Not reported
Affiliation Zip: Not reported
Affiliation Phone: 7075433500,

Affiliation Type Desc: Regional Board Caseworker
Entity Name: REGIONAL WATER BOARD SITE CLOSED - NORTH COAST RWQCB (REGION 1)
Entity Title: Not reported
Affiliation Address: 5550 SKYLANE BOULEVARD, SUITE A
Affiliation City: SANTA ROSA
Affiliation State: CA
Affiliation Country: Not reported
Affiliation Zip: Not reported
Affiliation Phone: 7075762220,

Affiliation Type Desc: Regional Board Caseworker
Entity Name: SCP OPEN INACTIVE GENERAL CONTACT - NORTH COAST RWQCB (REGION 1)
Entity Title: Not reported
Affiliation Address: 5550 SKYLANE BOULEVARD, SUITE A
Affiliation City: SANTA ROSA
Affiliation State: CA
Affiliation Country: Not reported
Affiliation Zip: Not reported
Affiliation Phone: ,

Name: ZEDRICK, DAVE
Address: 164 CALISTOGA ROAD
City,State,Zip: SANTA ROSA, CA 95409
Site ID: 867576
CERS ID: T10000002496

ZEDRICK, DAVE (Continued) **S101304901**

CERS Description: Cleanup Program Site

Affiliation:

Affiliation Type Desc: Local Agency Caseworker
Entity Name: LOCAL PERMIT WORKER SANTA ROSA - SANTA ROSA, CITY OF
Entity Title: Not reported
Affiliation Address: 625 5th Street
Affiliation City: SANTA ROSA
Affiliation State: CA
Affiliation Country: Not reported
Affiliation Zip: Not reported
Affiliation Phone: 7075433500,

Affiliation Type Desc: Regional Board Caseworker
Entity Name: REGIONAL WATER BOARD SITE CLOSED - NORTH COAST RWQCB (REGION 1)
Entity Title: Not reported
Affiliation Address: 5550 SKYLANE BOULEVARD, SUITE A
Affiliation City: SANTA ROSA
Affiliation State: CA
Affiliation Country: Not reported
Affiliation Zip: Not reported
Affiliation Phone: 7075762220,

Affiliation Type Desc: Regional Board Caseworker
Entity Name: SCP OPEN INACTIVE GENERAL CONTACT - NORTH COAST RWQCB (REGION 1)
Entity Title: Not reported
Affiliation Address: 5550 SKYLANE BOULEVARD, SUITE A
Affiliation City: SANTA ROSA
Affiliation State: CA
Affiliation Country: Not reported
Affiliation Zip: Not reported
Affiliation Phone: ,

A21 **DAVES PIT STOP STATION #4** **SWEEPS UST S101595262**
South **164 CALISTOGA RD** **CA FID UST N/A**
< 1/8 **SANTA ROSA, CA 95405**
0.017 mi.
89 ft. **Site 10 of 11 in cluster A**

Relative: SWEEPS UST:
Lower
Actual: Name: TRIPLE 'S' TIRES
292 ft. Address: 164 CALISTOGA RD
City: SANTA ROSA
Status: Active
Comp Number: 53402
Number: 9
Board Of Equalization: 44-028341
Referral Date: 05-25-93
Action Date: 06-23-94
Created Date: 02-29-88
Owner Tank Id: 49060053402000
SWRCB Tank Id: 49-060-053402-000001
Tank Status: A
Capacity: 10000
Active Date: 05-25-93
Tank Use: M.V. FUEL
STG: P

DAVES PIT STOP STATION #4 (Continued) **S101595262**

Content: REG UNLEADED
Number Of Tanks: 3

Name: TRIPLE 'S' TIRES
Address: 164 CALISTOGA RD
City: SANTA ROSA
Status: Active
Comp Number: 53402
Number: 9
Board Of Equalization: 44-028341
Referral Date: 05-25-93
Action Date: 06-23-94
Created Date: 02-29-88
Owner Tank Id: 49060053402000
SWRCB Tank Id: 49-060-053402-000002
Tank Status: A
Capacity: 10000
Active Date: 05-25-93
Tank Use: M.V. FUEL
STG: P
Content: REG UNLEADED
Number Of Tanks: Not reported

Name: TRIPLE 'S' TIRES
Address: 164 CALISTOGA RD
City: SANTA ROSA
Status: Active
Comp Number: 53402
Number: 9
Board Of Equalization: 44-028341
Referral Date: 05-25-93
Action Date: 06-23-94
Created Date: 02-29-88
Owner Tank Id: 49060053402000
SWRCB Tank Id: 49-060-053402-000003
Tank Status: A
Capacity: 6000
Active Date: 05-25-93
Tank Use: M.V. FUEL
STG: P
Content: PRM UNLEADED
Number Of Tanks: Not reported

CA FID UST:
Facility ID: 49000262
Regulated By: UTNKA
Regulated ID: 00053402
Cortese Code: Not reported
SIC Code: Not reported
Facility Phone: 7075394018
Mail To: Not reported
Mailing Address: P O BOX
Mailing Address 2: Not reported
Mailing City,St,Zip: SANTA ROSA 95405
Contact: Not reported
Contact Phone: Not reported
DUNs Number: Not reported

DAVES PIT STOP STATION #4 (Continued) **S101595262**

NPDES Number: Not reported
EPA ID: Not reported
Comments: Not reported
Status: Active

A22 **LEN PLATO: ST FRANCIS TEXACO** **HIST UST** **U001609479**
South **164 CALISTOGA RD** **N/A**
< 1/8 **SANTA ROSA, CA 95405**
0.017 mi.
89 ft. **Site 11 of 11 in cluster A**

Relative:
Lower

Actual:
292 ft.

HIST UST:
Name: LEN PLATO: ST FRANCIS TEXACO
Address: 164 CALISTOGA RD
City,State,Zip: SANTA ROSA, CA 95405
File Number: 000216c5

URL:
Region: STATE
Facility ID: 00000053402
Facility Type: Gas Station
Other Type: Not reported
Contact Name: Not reported
Telephone: 7075452091
Owner Name: DAVCO PETROLEUM
Owner Address: P.O. BOX 407
Owner City,St,Zip: SANTA ROSA, CA 95402
Total Tanks: 0003

Tank Num: 001
Container Num: 1
Year Installed: Not reported
Tank Capacity: 00010000
Tank Used for: PRODUCT
Type of Fuel: 06
Container Construction Thickness: 3/4
Leak Detection: Stock Inventor

Tank Num: 002
Container Num: 2
Year Installed: Not reported
Tank Capacity: 00010000
Tank Used for: PRODUCT
Type of Fuel: REGULAR
Container Construction Thickness: 3/4
Leak Detection: Stock Inventor

Tank Num: 003
Container Num: 3
Year Installed: Not reported
Tank Capacity: 00006000
Tank Used for: PRODUCT
Type of Fuel: UNLEADED
Container Construction Thickness: 3/4
Leak Detection: Stock Inventor

LEN PLATO: ST FRANCIS TEXACO (Continued) **U001609479**

Click here for Geo Tracker PDF:

23
North
< 1/8
0.018 mi.
94 ft.

695 MONTCLAIR DR.
695 MONTCLAIR DR.
SANTA ROSA, CA 95409

RCRA NonGen / NLR **1027686984**
E MANIFEST **CAC003229191**

Relative:
Higher

Actual:
344 ft.

RCRA Listings:

Date Form Received by Agency:		20230424
Handler Name:		695 Montclair Dr.
Handler Address:		695 Montclair Dr.
Handler City,State,Zip:		SANTA ROSA, CA 95409
EPA ID:		CAC003229191
Contact Name:		NANCY LANZ
Contact Address:		695 MONTCLAIR DR.
Contact City,State,Zip:		SANTA ROSA, CA 95409
Contact Telephone:		707-579-3742
Contact Fax:		Not reported
Contact Email:		SSHIREY@RMC.COM
Contact Title:		Not reported
EPA Region:		09
Land Type:		Not reported
Federal Waste Generator Description:		Not a generator, verified
Non-Notifier:		Not reported
Biennial Report Cycle:		Not reported
Accessibility:		Not reported
Active Site Indicator:		Not reported
State District Owner:		Not reported
State District:		Not reported
Mailing Address:		695 MONTCLAIR DR.
Mailing City,State,Zip:		SANTA ROSA, CA 95409
Owner Name:	Nancy Lanz	
Owner Type:		Other
Operator Name:	Nancy Lanz	
Operator Type:		Other
Short-Term Generator Activity:		No
Importer Activity:		No
Mixed Waste Generator:		No
Transporter Activity:		No
Transfer Facility Activity:		No
Recycler Activity with Storage:		No
Small Quantity On-Site Burner Exemption:		No
Smelting Melting and Refining Furnace Exemption:		No
Underground Injection Control:		No
Off-Site Waste Receipt:		No
Universal Waste Indicator:		No
Universal Waste Destination Facility:		No
Federal Universal Waste:		No
Active Site State-Reg Handler:		---
Federal Facility Indicator:		Not reported
Hazardous Secondary Material Indicator:		N
Sub-Part K Indicator:		Not reported
2018 GPRA Permit Baseline:		Not on the Baseline
2018 GPRA Renewals Baseline:		Not on the Baseline
202 GPRA Corrective Action Baseline:		No
Subject to Corrective Action Universe:		No
Non-TSDFs Where RCRA CA has Been Imposed Universe:		No

695 MONTCLAIR DR. (Continued) **1027686984**

Corrective Action Priority Ranking:	No NCAPS ranking
Environmental Control Indicator:	No
Institutional Control Indicator:	No
Human Exposure Controls Indicator:	N/A
Groundwater Controls Indicator:	N/A
Significant Non-Complier Universe:	No
Unaddressed Significant Non-Complier Universe:	No
Addressed Significant Non-Complier Universe:	No
Significant Non-Complier With a Compliance Schedule Universe:	No
Financial Assurance Required:	Not reported
Handler Date of Last Change:	20241212
Recognized Trader-Importer:	No
Recognized Trader-Exporter:	No
Importer of Spent Lead Acid Batteries:	No
Exporter of Spent Lead Acid Batteries:	No
Recycler Activity Without Storage:	No
Manifest Broker:	No
Sub-Part P Indicator:	No

Handler - Owner Operator:

Owner/Operator Indicator:	Operator
Owner/Operator Name: NANCY LANZ	
Legal Status:	Other
Date Became Current:	Not reported
Date Ended Current:	Not reported
Owner/Operator Address:	695 MONTCLAIR DR.
Owner/Operator City,State,Zip:	SANTA ROSA, CA 95409
Owner/Operator Telephone:	707-579-3742
Owner/Operator Telephone Ext:	Not reported
Owner/Operator Fax:	Not reported
Owner/Operator Email:	Not reported

Owner/Operator Indicator:	Owner
Owner/Operator Name: NANCY LANZ	
Legal Status:	Other
Date Became Current:	Not reported
Date Ended Current:	Not reported
Owner/Operator Address:	695 MONTCLAIR DR.
Owner/Operator City,State,Zip:	SANTA ROSA, CA 95409
Owner/Operator Telephone:	707-579-3742
Owner/Operator Telephone Ext:	Not reported
Owner/Operator Fax:	Not reported
Owner/Operator Email:	Not reported

Historic Generators:

Receive Date:	20230424
Handler Name: 695 MONTCLAIR DR.	
Federal Waste Generator Description:	Not a generator, verified
State District Owner:	Not reported
Large Quantity Handler of Universal Waste:	No
Recognized Trader Importer:	No
Recognized Trader Exporter:	No
Spent Lead Acid Battery Importer:	No
Spent Lead Acid Battery Exporter:	No
Current Record:	Yes

695 MONTCLAIR DR. (Continued) **1027686984**

Non Storage Recycler Activity: No
Electronic Manifest Broker: No

List of NAICS Codes and Descriptions:
NAICS Code: 56299
NAICS Description: All Other Waste Management Services

Facility Has Received Notices of Violations:
Violations: No Violations Found

Evaluation Action Summary:
Evaluations: No Evaluations Found

E MANIFEST:

Manifest Tracking Number:	023809541JJK
Last Updated Date:	20230515
Shipped Date:	20230428
Received Date:	20230502
Manifest Status:	Signed
Submission Type:	DataImage5Copy
Origin Type:	Service
Generator EPA ID:	CAC003229191
Generator Name:	Charter Hill Rentals
Generator Location Street Number:	Not reported
Generator Location Street 1:	695 MONTCLAIR DR.
Generator Location Street 2:	Not reported
Generator Location City:	SANTA ROSA
Generator Location State:	CA
Generator Location Zip:	95409
Generator Mail Street Number:	Not reported
Generator Mail Street 1:	695 MONTCLAIR DR.
Generator Mail Street 2:	Not reported
Generator Mail City:	SANTA ROSA
Generator Mail Zip:	95409
Generator Mail State:	CA
Generator Contact Company Name:	Not reported
Designated Facility EPA ID:	CAD981382732
Designated Facility Name:	Altamont Landfill & Resource Recovery Facility
Designated Facility Mail Street Number:	10840
Designated Facility Mail Street 1:	Not reported
Designated Facility Mail Street 2:	ALTAMONT PASS RD
Designated Facility Mail City:	LIVERMORE
Designated Facility Mail Zip:	94551
Designated Facility Mail State:	CA
Designated Facility Location Street Number:	10840
Designated Facility Location Street 1:	ALTAMONT PASS RD
Designated Facility Location Street 2:	Not reported
Designated Facility Location City:	LIVERMORE
Designated Facility Location Zip:	94551
Designated Facility Location State:	CA
Designated Facility Contact Company Name:	Not reported
Manifest Residue Indicator:	N
Rejection Indicator:	N

695 MONTCLAIR DR. (Continued) **1027686984**

Transporter:
Manifest Tracking Number: 023809541JJK
Transporter Line Number: 1
Transporter EPA ID: CAL000439229
Transporter Name: Jon K Takata Dba Restoration Management Company

Manifest Tracking Number: 023809541JJK
Transporter Line Number: 2
Transporter EPA ID: CAR000070540
Transporter Name: Advanced Chemical Transport Inc. Dba Actenviro

Waste Line:
Manifest Tracking Number: 023809541JJK
Waste Line Number: 1
U.S. DOT Hazardous Indicator: Y
U.S. DOT ID Number: NA2212
U.S. DOT Description: Rq, Na2212, Asbestos, 9, Pg Ii
Non-Hazardous Waste Description: Not reported
Number of Containers: 24
Container Type Code: BA
Container Type Description: Burlap, cloth, paper, or plastic bags
Waste Quantity: 2
Quantity Unit of Measure Code: Y
Quantity Unit of Measure Description: Cubic Yards
Waste Quantity, in Tons: 1.68
Acute Waste Quantity, in Tons: 0
Non-Acute Waste Quantity, in Tons: 1.68
Waste Quantity, in Kilograms: 1523.8104
Acute Waste Quantity, in Kilograms: 0
Non-Acute Waste Quantity, in Kilorgrams: 1523.8104
Management Method Code: H132
Management Method Description: LANDFILL (WITH PRIOR TREATMENT AND/OR STABILIZATION)
Waste Residue Indicator: N
Quantity Discrepancy Indicator: N
Waste Type Discrepancy Indicator: N
Waste Density: Not reported
Waste Density Unit of Measure Code: Not reported
Waste Density Unit of Measure Description: Not reported
Form Code: Not reported
Form Code Description: Not reported
Source Code: Not reported
Source Code Description: Not reported
Waste Minimization Code: Not reported
Waste Minimization Code Description: Not reported
Consent Number: Not reported
EPA Waste Indicator: N
Federal Waste Codes: Not reported
Quantity Haz Kg: Not reported
Quantity Haz Tons: Not reported
Quantity Non Haz Kg: 1523.8104
Quantity Non Haz Tons: 1.68
State Waste Codes: CA-151

F24 **CEBUDV N. SAN FRANCISCO** **RCRA NonGen / NLR** **1028887305**
South **375 CALISTOGA RD** **E MANIFEST** **CAC003248146**
< 1/8 **SANTA ROSA, CA 95409**
0.023 mi.
122 ft. **Site 1 of 2 in cluster F**

Relative: **Lower**
Actual: **295 ft.**

RCRA Listings:

Date Form Received by Agency:		20230822
Handler Name:		Cebudv N. San Francisco
Handler Address:		375 Calistoga Rd
Handler City,State,Zip:		SANTA ROSA, CA 95409
EPA ID:		CAC003248146
Contact Name:		CEBUDV N. SAN FRANCISCO
Contact Address:		375 CALISTOGA RD
Contact City,State,Zip:		SANTA ROSA, CA 95409
Contact Telephone:		415-497-6159
Contact Fax:		Not reported
Contact Email:		PRES.SANFRANCISCO@UDV.ORG.BR
Contact Title:		Not reported
EPA Region:		09
Land Type:		Not reported
Federal Waste Generator Description:		Not a generator, verified
Non-Notifier:		Not reported
Biennial Report Cycle:		Not reported
Accessibility:		Not reported
Active Site Indicator:		Not reported
State District Owner:		Not reported
State District:		Not reported
Mailing Address:		375 CALISTOGA RD
Mailing City,State,Zip:		SANTA ROSA, CA 95409
Owner Name:	Cebudv N. San Francisco	
Owner Type:		Other
Operator Name:	Cebudv N. San Francisco	
Operator Type:		Other
Short-Term Generator Activity:		No
Importer Activity:		No
Mixed Waste Generator:		No
Transporter Activity:		No
Transfer Facility Activity:		No
Recycler Activity with Storage:		No
Small Quantity On-Site Burner Exemption:		No
Smelting Melting and Refining Furnace Exemption:		No
Underground Injection Control:		No
Off-Site Waste Receipt:		No
Universal Waste Indicator:		No
Universal Waste Destination Facility:		No
Federal Universal Waste:		No
Active Site State-Reg Handler:		---
Federal Facility Indicator:		Not reported
Hazardous Secondary Material Indicator:		N
Sub-Part K Indicator:		Not reported
2018 GPRA Permit Baseline:		Not on the Baseline
2018 GPRA Renewals Baseline:		Not on the Baseline
202 GPRA Corrective Action Baseline:		No
Subject to Corrective Action Universe:		No
Non-TSDFs Where RCRA CA has Been Imposed Universe:		No
Corrective Action Priority Ranking:		No NCAPS ranking
Environmental Control Indicator:		No
Institutional Control Indicator:		No

CEBUDV N. SAN FRANCISCO (Continued) **1028887305**

Human Exposure Controls Indicator:	N/A
Groundwater Controls Indicator:	N/A
Significant Non-Complier Universe:	No
Unaddressed Significant Non-Complier Universe:	No
Addressed Significant Non-Complier Universe:	No
Significant Non-Complier With a Compliance Schedule Universe:	No
Financial Assurance Required:	Not reported
Handler Date of Last Change:	20230822
Recognized Trader-Importer:	No
Recognized Trader-Exporter:	No
Importer of Spent Lead Acid Batteries:	No
Exporter of Spent Lead Acid Batteries:	No
Recycler Activity Without Storage:	No
Manifest Broker:	No
Sub-Part P Indicator:	No

Handler - Owner Operator:

Owner/Operator Indicator:	Operator
Owner/Operator Name: CEBUDV N. SAN FRANCISCO	
Legal Status:	Other
Date Became Current:	Not reported
Date Ended Current:	Not reported
Owner/Operator Address:	375 CALISTOGA RD
Owner/Operator City,State,Zip:	SANTA ROSA, CA 95409
Owner/Operator Telephone:	415-497-6159
Owner/Operator Telephone Ext:	Not reported
Owner/Operator Fax:	Not reported
Owner/Operator Email:	Not reported

Owner/Operator Indicator:	Owner
Owner/Operator Name: CEBUDV N. SAN FRANCISCO	
Legal Status:	Other
Date Became Current:	Not reported
Date Ended Current:	Not reported
Owner/Operator Address:	375 CALISTOGA RD
Owner/Operator City,State,Zip:	SANTA ROSA, CA 95409
Owner/Operator Telephone:	415-497-6159
Owner/Operator Telephone Ext:	Not reported
Owner/Operator Fax:	Not reported
Owner/Operator Email:	Not reported

Historic Generators:

Receive Date:	20230822
Handler Name: CEBUDV N. SAN FRANCISCO	
Federal Waste Generator Description:	Not a generator, verified
State District Owner:	Not reported
Large Quantity Handler of Universal Waste:	No
Recognized Trader Importer:	No
Recognized Trader Exporter:	No
Spent Lead Acid Battery Importer:	No
Spent Lead Acid Battery Exporter:	No
Current Record:	Yes
Non Storage Recycler Activity:	No
Electronic Manifest Broker:	No

CEBUDV N. SAN FRANCISCO (Continued) **1028887305**

List of NAICS Codes and Descriptions:
NAICS Code: 56299
NAICS Description: All Other Waste Management Services

Facility Has Received Notices of Violations:
Violations: No Violations Found

Evaluation Action Summary:
Evaluations: No Evaluations Found

E MANIFEST:

Manifest Tracking Number:	100086809ELC
Last Updated Date:	20230922
Shipped Date:	20230919
Received Date:	20230921
Manifest Status:	Signed
Submission Type:	FullElectronic
Origin Type:	Web
Generator EPA ID:	CAC003248146
Generator Name:	Cebudv N. San Francisco
Generator Location Street Number:	Not reported
Generator Location Street 1:	375 CALISTOGA RD
Generator Location Street 2:	Not reported
Generator Location City:	SANTA ROSA
Generator Location State:	CA
Generator Location Zip:	95409
Generator Mail Street Number:	Not reported
Generator Mail Street 1:	375 CALISTOGA RD
Generator Mail Street 2:	Not reported
Generator Mail City:	SANTA ROSA
Generator Mail Zip:	95409
Generator Mail State:	CA
Generator Contact Company Name:	Not reported
Designated Facility EPA ID:	CAD982042475
Designated Facility Name:	Recology Hay Road
Designated Facility Mail Street Number:	235
Designated Facility Mail Street 1:	Not reported
Designated Facility Mail Street 2:	N FIRST ST
Designated Facility Mail City:	DIXON
Designated Facility Mail Zip:	95620
Designated Facility Mail State:	CA
Designated Facility Location Street Number:	6426
Designated Facility Location Street 1:	HAY RD
Designated Facility Location Street 2:	Not reported
Designated Facility Location City:	VACAVILLE
Designated Facility Location Zip:	95687
Designated Facility Location State:	CA
Designated Facility Contact Company Name:	Not reported
Manifest Residue Indicator:	N
Rejection Indicator:	N

Transporter:

Manifest Tracking Number:	100086809ELC
Transporter Line Number:	1

CEBUDV N. SAN FRANCISCO (Continued) **1028887305**

Transporter EPA ID: CAL000390428
Transporter Name: Cve Nb Contracting Group Inc Dba Central Valley Environmental

Waste Line:
Manifest Tracking Number: 100086809ELC
Waste Line Number: 1
U.S. DOT Hazardous Indicator: Y
U.S. DOT ID Number: NA2212
U.S. DOT Description: Rq, Na2212, Asbestos, 9, Pgiii
Non-Hazardous Waste Description: Not reported
Number of Containers: 75
Container Type Code: BA
Container Type Description: Burlap, cloth, paper, or plastic bags
Waste Quantity: 2
Quantity Unit of Measure Code: Y
Quantity Unit of Measure Description: Cubic Yards
Waste Quantity, in Tons: 1.68
Acute Waste Quantity, in Tons: 0
Non-Acute Waste Quantity, in Tons: 1.68
Waste Quantity, in Kilograms: 1523.8104
Acute Waste Quantity, in Kilograms: 0
Non-Acute Waste Quantity, in Kilorgrams: 1523.8104
Management Method Code: H132
Management Method Description: LANDFILL (WITH PRIOR TREATMENT AND/OR STABILIZATION)
Waste Residue Indicator: N
Quantity Discrepancy Indicator: N
Waste Type Discrepancy Indicator: N
Waste Density: Not reported
Waste Density Unit of Measure Code: Not reported
Waste Density Unit of Measure Description: Not reported
Form Code: Not reported
Form Code Description: Not reported
Source Code: Not reported
Source Code Description: Not reported
Waste Minimization Code: Not reported
Waste Minimization Code Description: Not reported
Consent Number: Not reported
EPA Waste Indicator: N
Federal Waste Codes: Not reported
Quantity Haz Kg: Not reported
Quantity Haz Tons: Not reported
Quantity Non Haz Kg: 1523.8104
Quantity Non Haz Tons: 1.68
State Waste Codes: CA-151

F25 **CEBUDV N SAN FRANCISCO** **RCRA NonGen / NLR** **1031278036**
South **375 CALISTOGA RD** **E MANIFEST** **CAC003303207**
< 1/8 **SANTA ROSA, CA 95409**
0.023 mi.
122 ft. **Site 2 of 2 in cluster F**

Relative: RCRA Listings:
Lower Date Form Received by Agency: 20241127
Actual: Handler Name: Cebudv N San Francisco
295 ft. Handler Address: 375 Calistoga Rd
Handler City,State,Zip: SANTA ROSA, CA 95409
EPA ID: CAC003303207

CEBUDV N SAN FRANCISCO (Continued) **1031278036**

Contact Name:		CEBUDV N SAN FRANCISCO
Contact Address:		375 CALISTOGA RD
Contact City,State,Zip:		SANTA ROSA, CA 95409
Contact Telephone:		415-497-6159
Contact Fax:		Not reported
Contact Email:		PRES.SANFRANCISCO@UDV.ORG.BR
Contact Title:		Not reported
EPA Region:		09
Land Type:		Not reported
Federal Waste Generator Description:		Not a generator, verified
Non-Notifier:		Not reported
Biennial Report Cycle:		Not reported
Accessibility:		Not reported
Active Site Indicator:		Not reported
State District Owner:		Not reported
State District:		Not reported
Mailing Address:		Not reported
Mailing City,State,Zip:		Not reported
Owner Name:	Not reported	
Owner Type:		Not reported
Operator Name:	Not reported	
Operator Type:		Not reported
Short-Term Generator Activity:		No
Importer Activity:		No
Mixed Waste Generator:		No
Transporter Activity:		No
Transfer Facility Activity:		No
Recycler Activity with Storage:		No
Small Quantity On-Site Burner Exemption:		No
Smelting Melting and Refining Furnace Exemption:		No
Underground Injection Control:		No
Off-Site Waste Receipt:		No
Universal Waste Indicator:		No
Universal Waste Destination Facility:		No
Federal Universal Waste:		No
Active Site State-Reg Handler:		---
Federal Facility Indicator:		Not reported
Hazardous Secondary Material Indicator:		N
Sub-Part K Indicator:		Not reported
2018 GPRA Permit Baseline:		Not on the Baseline
2018 GPRA Renewals Baseline:		Not on the Baseline
202 GPRA Corrective Action Baseline:		No
Subject to Corrective Action Universe:		No
Non-TSDFs Where RCRA CA has Been Imposed Universe:		No
Corrective Action Priority Ranking:		No NCAPS ranking
Environmental Control Indicator:		No
Institutional Control Indicator:		No
Human Exposure Controls Indicator:		N/A
Groundwater Controls Indicator:		N/A
Significant Non-Complier Universe:		No
Unaddressed Significant Non-Complier Universe:		No
Addressed Significant Non-Complier Universe:		No
Significant Non-Complier With a Compliance Schedule Universe:		No
Financial Assurance Required:		Not reported
Handler Date of Last Change:		20241209
Recognized Trader-Importer:		No
Recognized Trader-Exporter:		No

CEBUDV N SAN FRANCISCO (Continued) **1031278036**

Importer of Spent Lead Acid Batteries:	No
Exporter of Spent Lead Acid Batteries:	No
Recycler Activity Without Storage:	No
Manifest Broker:	No
Sub-Part P Indicator:	No

Handler - Owner Operator:

Owner/Operator Indicator:	Owner
Owner/Operator Name: CEBUDV N SAN FRANCISCO	
Legal Status:	Other
Date Became Current:	Not reported
Date Ended Current:	Not reported
Owner/Operator Address:	375 CALISTOGA RD
Owner/Operator City,State,Zip:	SANTA ROSA, CA 95409
Owner/Operator Telephone:	415-497-6159
Owner/Operator Telephone Ext:	Not reported
Owner/Operator Fax:	Not reported
Owner/Operator Email:	Not reported

Owner/Operator Indicator:	Operator
Owner/Operator Name: CEBUDV N SAN FRANCISCO	
Legal Status:	Other
Date Became Current:	Not reported
Date Ended Current:	Not reported
Owner/Operator Address:	375 CALISTOGA RD
Owner/Operator City,State,Zip:	SANTA ROSA, CA 95409
Owner/Operator Telephone:	415-497-6159
Owner/Operator Telephone Ext:	Not reported
Owner/Operator Fax:	Not reported
Owner/Operator Email:	Not reported

Historic Generators:

Receive Date:	20240828
Handler Name: CEBUDV N SAN FRANCISCO	
Federal Waste Generator Description:	Not a generator, verified
State District Owner:	Not reported
Large Quantity Handler of Universal Waste:	No
Recognized Trader Importer:	No
Recognized Trader Exporter:	No
Spent Lead Acid Battery Importer:	No
Spent Lead Acid Battery Exporter:	No
Current Record:	No
Non Storage Recycler Activity:	No
Electronic Manifest Broker:	No

Receive Date:	20241127
Handler Name: CEBUDV N SAN FRANCISCO	
Federal Waste Generator Description:	Not a generator, verified
State District Owner:	Not reported
Large Quantity Handler of Universal Waste:	No
Recognized Trader Importer:	No
Recognized Trader Exporter:	No
Spent Lead Acid Battery Importer:	No
Spent Lead Acid Battery Exporter:	No
Current Record:	Yes

CEBUDV N SAN FRANCISCO (Continued) **1031278036**

Non Storage Recycler Activity: No
Electronic Manifest Broker: No

List of NAICS Codes and Descriptions:
NAICS Code: 56299
NAICS Description: All Other Waste Management Services

Facility Has Received Notices of Violations:
Violations: No Violations Found

Evaluation Action Summary:
Evaluations: No Evaluations Found

E MANIFEST:

Manifest Tracking Number:	100099153ELC
Last Updated Date:	20240910
Shipped Date:	20240906
Received Date:	20240909
Manifest Status:	Signed
Submission Type:	FullElectronic
Origin Type:	Web
Generator EPA ID:	CAC003303207
Generator Name:	Cebudv N San Francisco
Generator Location Street Number:	Not reported
Generator Location Street 1:	375 CALISTOGA RD
Generator Location Street 2:	Not reported
Generator Location City:	SANTA ROSA
Generator Location State:	CA
Generator Location Zip:	95409
Generator Mail Street Number:	Not reported
Generator Mail Street 1:	375 CALISTOGA RD
Generator Mail Street 2:	Not reported
Generator Mail City:	SANTA ROSA
Generator Mail Zip:	95409
Generator Mail State:	CA
Generator Contact Company Name:	Not reported
Designated Facility EPA ID:	CAD982042475
Designated Facility Name:	Recology Hay Road
Designated Facility Mail Street Number:	235
Designated Facility Mail Street 1:	Not reported
Designated Facility Mail Street 2:	N FIRST ST
Designated Facility Mail City:	DIXON
Designated Facility Mail Zip:	95620
Designated Facility Mail State:	CA
Designated Facility Location Street Number:	6426
Designated Facility Location Street 1:	HAY RD
Designated Facility Location Street 2:	Not reported
Designated Facility Location City:	VACAVILLE
Designated Facility Location Zip:	95687
Designated Facility Location State:	CA
Designated Facility Contact Company Name:	Not reported
Manifest Residue Indicator:	N
Rejection Indicator:	N

CEBUDV N SAN FRANCISCO (Continued) **1031278036**

Transporter:
- Manifest Tracking Number: 100099153ELC
- Transporter Line Number: 1
- Transporter EPA ID: CAL000390428
- Transporter Name: Cve Nb Contracting Group Inc Dba Central Valley Environmental

Waste Line:
- Manifest Tracking Number: 100099153ELC
- Waste Line Number: 1
- U.S. DOT Hazardous Indicator: Y
- U.S. DOT ID Number: NA2212
- U.S. DOT Description: Rq, Na2212, Asbestos, 9, Pgiii
- Non-Hazardous Waste Description: Not reported
- Number of Containers: 9
- Container Type Code: BA
- Container Type Description: Burlap, cloth, paper, or plastic bags
- Waste Quantity: 1
- Quantity Unit of Measure Code: Y
- Quantity Unit of Measure Description: Cubic Yards
- Waste Quantity, in Tons: 0.84
- Acute Waste Quantity, in Tons: 0
- Non-Acute Waste Quantity, in Tons: 0.84
- Waste Quantity, in Kilograms: 761.9052
- Acute Waste Quantity, in Kilograms: 0
- Non-Acute Waste Quantity, in Kilorgrams: 761.9052
- Management Method Code: H132
- Management Method Description: LANDFILL (WITH PRIOR TREATMENT AND/OR STABILIZATION)
- Waste Residue Indicator: N
- Quantity Discrepancy Indicator: N
- Waste Type Discrepancy Indicator: N
- Waste Density: Not reported
- Waste Density Unit of Measure Code: Not reported
- Waste Density Unit of Measure Description: Not reported
- Form Code: Not reported
- Form Code Description: Not reported
- Source Code: Not reported
- Source Code Description: Not reported
- Waste Minimization Code: Not reported
- Waste Minimization Code Description: Not reported
- Consent Number: Not reported
- EPA Waste Indicator: N
- Federal Waste Codes: Not reported
- Quantity Haz Kg: 0
- Quantity Haz Tons: 0
- Quantity Non Haz Kg: 761.9052
- Quantity Non Haz Tons: 0.84
- State Waste Codes: CA-151

B26 **MARCO GUERRA** **E MANIFEST** **1032162874**
NNE **7 YERBA PLACE** **N/A**
< 1/8 **SANTA ROSA, CA 95409**
0.033 mi.
175 ft. **Site 3 of 3 in cluster B**

Relative:
Higher

Actual:
315 ft.

E MANIFEST:

Manifest Tracking Number:	018476789JJK
Last Updated Date:	20190717
Shipped Date:	20190319
Received Date:	20190328
Manifest Status:	Signed
Submission Type:	DataImage5Copy
Origin Type:	Mail
Generator EPA ID:	CAC003005967
Generator Name:	Marco Guerra
Generator Location Street Number:	Not reported
Generator Location Street 1:	7 YERBA PLACE
Generator Location Street 2:	Not reported
Generator Location City:	SANTA ROSA
Generator Location State:	CA
Generator Location Zip:	95409
Generator Mail Street Number:	Not reported
Generator Mail Street 1:	7 Yerba Place
Generator Mail Street 2:	Not reported
Generator Mail City:	Santa Rosa
Generator Mail Zip:	95409
Generator Mail State:	CA
Generator Contact Company Name:	Not reported
Designated Facility EPA ID:	CAD982042475
Designated Facility Name:	Recology Hay Road
Designated Facility Mail Street Number:	Not reported
Designated Facility Mail Street 1:	Not reported
Designated Facility Mail Street 2:	235 N FIRST ST
Designated Facility Mail City:	DIXON
Designated Facility Mail Zip:	95620
Designated Facility Mail State:	CA
Designated Facility Location Street Number:	Not reported
Designated Facility Location Street 1:	6426 HAY RD
Designated Facility Location Street 2:	Not reported
Designated Facility Location City:	VACAVILLE
Designated Facility Location Zip:	95687-0000
Designated Facility Location State:	CA
Designated Facility Contact Company Name:	Not reported
Manifest Residue Indicator:	N
Rejection Indicator:	N

Manifest Tracking Number:	018476810JJK
Last Updated Date:	20190715
Shipped Date:	20190329
Received Date:	20190402
Manifest Status:	Signed
Submission Type:	DataImage5Copy
Origin Type:	Mail
Generator EPA ID:	CAC003005967
Generator Name:	Marco Guerra
Generator Location Street Number:	Not reported
Generator Location Street 1:	7 YERBA PLACE
Generator Location Street 2:	Not reported

MARCO GUERRA (Continued) **1032162874**

Generator Location City:	SANTA ROSA
Generator Location State:	CA
Generator Location Zip:	95409
Generator Mail Street Number:	Not reported
Generator Mail Street 1:	7 YERBA PLACE
Generator Mail Street 2:	Not reported
Generator Mail City:	Santa Rosa
Generator Mail Zip:	95409
Generator Mail State:	CA
Generator Contact Company Name:	Not reported
Designated Facility EPA ID:	CAD982042475
Designated Facility Name:	Recology Hay Road
Designated Facility Mail Street Number:	Not reported
Designated Facility Mail Street 1:	Not reported
Designated Facility Mail Street 2:	235 N FIRST ST
Designated Facility Mail City:	DIXON
Designated Facility Mail Zip:	95620
Designated Facility Mail State:	CA
Designated Facility Location Street Number:	Not reported
Designated Facility Location Street 1:	6426 HAY RD
Designated Facility Location Street 2:	Not reported
Designated Facility Location City:	VACAVILLE
Designated Facility Location Zip:	95687-0000
Designated Facility Location State:	CA
Designated Facility Contact Company Name:	Not reported
Manifest Residue Indicator:	N
Rejection Indicator:	N

Transporter:

Manifest Tracking Number:	018476810JJK
Transporter Line Number:	1
Transporter EPA ID:	CAL000160111
Transporter Name:	Alliance Environmental Group Llc

Manifest Tracking Number:	018476810JJK
Transporter Line Number:	2
Transporter EPA ID:	CAR000049064
Transporter Name:	E C T I

Waste Line:

Manifest Tracking Number:	018476810JJK
Waste Line Number:	1
U.S. DOT Hazardous Indicator:	Y
U.S. DOT ID Number:	NA2212
U.S. DOT Description:	Rq Na2212, Asbestos, 9, Pgiii
Non-Hazardous Waste Description:	Not reported
Number of Containers:	30
Container Type Code:	BA
Container Type Description:	Burlap, cloth, paper, or plastic bags
Waste Quantity:	2
Quantity Unit of Measure Code:	Y
Quantity Unit of Measure Description:	Cubic Yards
Waste Quantity, in Tons:	1.68
Acute Waste Quantity, in Tons:	0
Non-Acute Waste Quantity, in Tons:	1.68
Waste Quantity, in Kilograms:	1523.8104

MARCO GUERRA (Continued) **1032162874**

Acute Waste Quantity, in Kilograms:	0
Non-Acute Waste Quantity, in Kilorgrams:	1523.8104
Management Method Code:	H132
Management Method Description:	LANDFILL (WITH PRIOR TREATMENT AND/OR STABILIZATION)
Waste Residue Indicator:	N
Quantity Discrepancy Indicator:	N
Waste Type Discrepancy Indicator:	N
Waste Density:	Not reported
Waste Density Unit of Measure Code:	Not reported
Waste Density Unit of Measure Description:	Not reported
Form Code:	Not reported
Form Code Description:	Not reported
Source Code:	Not reported
Source Code Description:	Not reported
Waste Minimization Code:	Not reported
Waste Minimization Code Description:	Not reported
Consent Number:	Not reported
EPA Waste Indicator:	Y
Federal Waste Codes:	Not reported
Quantity Haz Kg:	1523.8104
Quantity Haz Tons:	1.68
Quantity Non Haz Kg:	0
Quantity Non Haz Tons:	0
State Waste Codes:	CA-151

G27 **ERIC PROAPS** **RCRA NonGen / NLR** **1026708848**
NW **518 GARFIELD PARK AVENUE** **E MANIFEST** **CAC003096892**
< 1/8 **SANTA ROSA, CA 95409**
0.035 mi.
187 ft. **Site 1 of 3 in cluster G**

Relative: **Higher**
Actual: **298 ft.**

RCRA Listings:

Date Form Received by Agency:		20201211
Handler Name:		518 Garfield Park Avenue
Handler Address:		518 Garfield Park Avenue
Handler City,State,Zip:		SANTA ROSA, CA 95409
EPA ID:		CAC003096892
Contact Name:		ERIC PROAPS
Contact Address:		518 GARFIELD PARK AVENUE
Contact City,State,Zip:		SANTA ROSA, CA 95409
Contact Telephone:		415-717-4382
Contact Fax:		Not reported
Contact Email:		ESPGMC@GMAIL.COM
Contact Title:		Not reported
EPA Region:		09
Land Type:		Not reported
Federal Waste Generator Description:		Not a generator, verified
Non-Notifier:		Not reported
Biennial Report Cycle:		Not reported
Accessibility:		Not reported
Active Site Indicator:		Not reported
State District Owner:		Not reported
State District:		Not reported
Mailing Address:		518 GARFIELD PARK AVENUE
Mailing City,State,Zip:		SANTA ROSA, CA 95409
Owner Name:	Eric Proaps	
Owner Type:		Other
Operator Name:	Eric Proaps	

ERIC PROAPS (Continued) **1026708848**

Operator Type:	Other
Short-Term Generator Activity:	No
Importer Activity:	No
Mixed Waste Generator:	No
Transporter Activity:	No
Transfer Facility Activity:	No
Recycler Activity with Storage:	No
Small Quantity On-Site Burner Exemption:	No
Smelting Melting and Refining Furnace Exemption:	No
Underground Injection Control:	No
Off-Site Waste Receipt:	No
Universal Waste Indicator:	No
Universal Waste Destination Facility:	No
Federal Universal Waste:	No
Active Site State-Reg Handler:	---
Federal Facility Indicator:	Not reported
Hazardous Secondary Material Indicator:	N
Sub-Part K Indicator:	Not reported
2018 GPRA Permit Baseline:	Not on the Baseline
2018 GPRA Renewals Baseline:	Not on the Baseline
202 GPRA Corrective Action Baseline:	No
Subject to Corrective Action Universe:	No
Non-TSDFs Where RCRA CA has Been Imposed Universe:	No
Corrective Action Priority Ranking:	No NCAPS ranking
Environmental Control Indicator:	No
Institutional Control Indicator:	No
Human Exposure Controls Indicator:	N/A
Groundwater Controls Indicator:	N/A
Significant Non-Complier Universe:	No
Unaddressed Significant Non-Complier Universe:	No
Addressed Significant Non-Complier Universe:	No
Significant Non-Complier With a Compliance Schedule Universe:	No
Financial Assurance Required:	Not reported
Handler Date of Last Change:	20241211
Recognized Trader-Importer:	No
Recognized Trader-Exporter:	No
Importer of Spent Lead Acid Batteries:	No
Exporter of Spent Lead Acid Batteries:	No
Recycler Activity Without Storage:	No
Manifest Broker:	No
Sub-Part P Indicator:	No

Handler - Owner Operator:

Owner/Operator Indicator:	Owner
Owner/Operator Name: ERIC PROAPS	
Legal Status:	Other
Date Became Current:	Not reported
Date Ended Current:	Not reported
Owner/Operator Address:	518 GARFIELD PARK AVENUE
Owner/Operator City,State,Zip:	SANTA ROSA, CA 95409
Owner/Operator Telephone:	415-717-4382
Owner/Operator Telephone Ext:	Not reported
Owner/Operator Fax:	Not reported
Owner/Operator Email:	Not reported

Owner/Operator Indicator:	Operator

ERIC PROAPS (Continued) **1026708848**

Owner/Operator Name: ERIC PROAPS
Legal Status: Other
Date Became Current: Not reported
Date Ended Current: Not reported
Owner/Operator Address: 518 GARFIELD PARK AVENUE
Owner/Operator City,State,Zip: SANTA ROSA, CA 95409
Owner/Operator Telephone: 415-717-4382
Owner/Operator Telephone Ext: Not reported
Owner/Operator Fax: Not reported
Owner/Operator Email: Not reported

Historic Generators:
Receive Date: 20201211
Handler Name: 518 GARFIELD PARK AVENUE
Federal Waste Generator Description: Not a generator, verified
State District Owner: Not reported
Large Quantity Handler of Universal Waste: No
Recognized Trader Importer: No
Recognized Trader Exporter: No
Spent Lead Acid Battery Importer: No
Spent Lead Acid Battery Exporter: No
Current Record: Yes
Non Storage Recycler Activity: No
Electronic Manifest Broker: No

List of NAICS Codes and Descriptions:
NAICS Code: 56299
NAICS Description: All Other Waste Management Services

Facility Has Received Notices of Violations:
Violations: No Violations Found

Evaluation Action Summary:
Evaluations: No Evaluations Found

E MANIFEST:
Manifest Tracking Number: 019646897JJK
Last Updated Date: 20210119
Shipped Date: 20201214
Received Date: 20201228
Manifest Status: Signed
Submission Type: DataImage5Copy
Origin Type: Mail
Generator EPA ID: CAC003096892
Generator Name: Eric Proaps
Generator Location Street Number: Not reported
Generator Location Street 1: 518 GARFIELD PARK AVENUE
Generator Location Street 2: Not reported
Generator Location City: SANTA ROSA
Generator Location State: CA
Generator Location Zip: 95409
Generator Mail Street Number: Not reported
Generator Mail Street 1: 518 GARFIELD PARK AVENUE
Generator Mail Street 2: Not reported

ERIC PROAPS (Continued) **1026708848**

Generator Mail City:	SANTA ROSA
Generator Mail Zip:	95409
Generator Mail State:	CA
Generator Contact Company Name:	Not reported
Designated Facility EPA ID:	CAD982042475
Designated Facility Name:	Recology Hay Road
Designated Facility Mail Street Number:	235
Designated Facility Mail Street 1:	Not reported
Designated Facility Mail Street 2:	N FIRST ST
Designated Facility Mail City:	DIXON
Designated Facility Mail Zip:	95620
Designated Facility Mail State:	CA
Designated Facility Location Street Number:	6426
Designated Facility Location Street 1:	HAY RD
Designated Facility Location Street 2:	Not reported
Designated Facility Location City:	VACAVILLE
Designated Facility Location Zip:	95687
Designated Facility Location State:	CA
Designated Facility Contact Company Name:	Not reported
Manifest Residue Indicator:	N
Rejection Indicator:	N

Transporter:

Manifest Tracking Number:	019646897JJK
Transporter Line Number:	1
Transporter EPA ID:	CAL000160111
Transporter Name:	Alliance Evironmental Group

Manifest Tracking Number:	019646897JJK
Transporter Line Number:	2
Transporter EPA ID:	CAR000049064
Transporter Name:	E C T I

Waste Line:

Manifest Tracking Number:	019646897JJK
Waste Line Number:	1
U.S. DOT Hazardous Indicator:	Y
U.S. DOT ID Number:	NA2212
U.S. DOT Description:	Rq Na2212, Asbestos, 9, Pgiii
Non-Hazardous Waste Description:	Not reported
Number of Containers:	19
Container Type Code:	BA
Container Type Description:	Burlap, cloth, paper, or plastic bags
Waste Quantity:	2
Quantity Unit of Measure Code:	Y
Quantity Unit of Measure Description:	Cubic Yards
Waste Quantity, in Tons:	1.68
Acute Waste Quantity, in Tons:	0
Non-Acute Waste Quantity, in Tons:	1.68
Waste Quantity, in Kilograms:	1523.8104
Acute Waste Quantity, in Kilograms:	0
Non-Acute Waste Quantity, in Kilorgrams:	1523.8104
Management Method Code:	H132
Management Method Description:	LANDFILL (WITH PRIOR TREATMENT AND/OR STABILIZATION)
Waste Residue Indicator:	N
Quantity Discrepancy Indicator:	N

ERIC PROAPS (Continued) **1026708848**

Waste Type Discrepancy Indicator:	N
Waste Density:	Not reported
Waste Density Unit of Measure Code:	Not reported
Waste Density Unit of Measure Description:	Not reported
Form Code:	Not reported
Form Code Description:	Not reported
Source Code:	Not reported
Source Code Description:	Not reported
Waste Minimization Code:	Not reported
Waste Minimization Code Description:	Not reported
Consent Number:	Not reported
EPA Waste Indicator:	N
Federal Waste Codes:	Not reported
Quantity Haz Kg:	0
Quantity Haz Tons:	0
Quantity Non Haz Kg:	1523.8104
Quantity Non Haz Tons:	1.68
State Waste Codes:	CA-151

C28 **PAIGE PEDERSON** **RCRA NonGen / NLR** **1027449577**
SSW **418 GARFIELD PARK AVE** **E MANIFEST** **CAC003187380**
< 1/8 **SANTA ROSA, CA 95409**
0.037 mi.
193 ft. **Site 3 of 3 in cluster C**

Relative: **Lower**
Actual: **292 ft.**

RCRA Listings:

Date Form Received by Agency:		20220728
Handler Name:		418 Garfield Park Ave
Handler Address:		418 Garfield Park Ave
Handler City,State,Zip:		SANTA ROSA, CA 95409
EPA ID:		CAC003187380
Contact Name:		PAIGE PEDERSON
Contact Address:		418 GARFIELD PARK AVE
Contact City,State,Zip:		SANTA ROSA, CA 95409
Contact Telephone:		949-929-8118
Contact Fax:		Not reported
Contact Email:		PEDERSEN.PAIGE@GMAIL.COM
Contact Title:		Not reported
EPA Region:		09
Land Type:		Not reported
Federal Waste Generator Description:		Not a generator, verified
Non-Notifier:		Not reported
Biennial Report Cycle:		Not reported
Accessibility:		Not reported
Active Site Indicator:		Not reported
State District Owner:		Not reported
State District:		Not reported
Mailing Address:		418 GARFIELD PARK AVE
Mailing City,State,Zip:		SANTA ROSA, CA 95409
Owner Name:	Paige Pederson	
Owner Type:		Other
Operator Name:	Paige Pederson	
Operator Type:		Other
Short-Term Generator Activity:		No
Importer Activity:		No
Mixed Waste Generator:		No
Transporter Activity:		No
Transfer Facility Activity:		No

PAIGE PEDERSON (Continued) **1027449577**

Recycler Activity with Storage:	No
Small Quantity On-Site Burner Exemption:	No
Smelting Melting and Refining Furnace Exemption:	No
Underground Injection Control:	No
Off-Site Waste Receipt:	No
Universal Waste Indicator:	No
Universal Waste Destination Facility:	No
Federal Universal Waste:	No
Active Site State-Reg Handler:	---
Federal Facility Indicator:	Not reported
Hazardous Secondary Material Indicator:	N
Sub-Part K Indicator:	Not reported
2018 GPRA Permit Baseline:	Not on the Baseline
2018 GPRA Renewals Baseline:	Not on the Baseline
202 GPRA Corrective Action Baseline:	No
Subject to Corrective Action Universe:	No
Non-TSDFs Where RCRA CA has Been Imposed Universe:	No
Corrective Action Priority Ranking:	No NCAPS ranking
Environmental Control Indicator:	No
Institutional Control Indicator:	No
Human Exposure Controls Indicator:	N/A
Groundwater Controls Indicator:	N/A
Significant Non-Complier Universe:	No
Unaddressed Significant Non-Complier Universe:	No
Addressed Significant Non-Complier Universe:	No
Significant Non-Complier With a Compliance Schedule Universe:	No
Financial Assurance Required:	Not reported
Handler Date of Last Change:	20241212
Recognized Trader-Importer:	No
Recognized Trader-Exporter:	No
Importer of Spent Lead Acid Batteries:	No
Exporter of Spent Lead Acid Batteries:	No
Recycler Activity Without Storage:	No
Manifest Broker:	No
Sub-Part P Indicator:	No

Handler - Owner Operator:

Owner/Operator Indicator:	Owner
Owner/Operator Name: PAIGE PEDERSON	
Legal Status:	Other
Date Became Current:	Not reported
Date Ended Current:	Not reported
Owner/Operator Address:	418 GARFIELD PARK AVE
Owner/Operator City,State,Zip:	SANTA ROSA, CA 95409
Owner/Operator Telephone:	949-929-8118
Owner/Operator Telephone Ext:	Not reported
Owner/Operator Fax:	Not reported
Owner/Operator Email:	Not reported

Owner/Operator Indicator:	Operator
Owner/Operator Name: PAIGE PEDERSON	
Legal Status:	Other
Date Became Current:	Not reported
Date Ended Current:	Not reported
Owner/Operator Address:	418 GARFIELD PARK AVE
Owner/Operator City,State,Zip:	SANTA ROSA, CA 95409

PAIGE PEDERSON (Continued) **1027449577**

Owner/Operator Telephone: 949-929-8118
Owner/Operator Telephone Ext: Not reported
Owner/Operator Fax: Not reported
Owner/Operator Email: Not reported

Historic Generators:
Receive Date: 20220728
Handler Name: 418 GARFIELD PARK AVE
Federal Waste Generator Description: Not a generator, verified
State District Owner: Not reported
Large Quantity Handler of Universal Waste: No
Recognized Trader Importer: No
Recognized Trader Exporter: No
Spent Lead Acid Battery Importer: No
Spent Lead Acid Battery Exporter: No
Current Record: Yes
Non Storage Recycler Activity: No
Electronic Manifest Broker: No

List of NAICS Codes and Descriptions:
NAICS Code: 56299
NAICS Description: All Other Waste Management Services

Facility Has Received Notices of Violations:
Violations: No Violations Found

Evaluation Action Summary:
Evaluations: No Evaluations Found

E MANIFEST:
Manifest Tracking Number: 100074995ELC
Last Updated Date: 20220823
Shipped Date: 20220816
Received Date: 20220822
Manifest Status: Signed
Submission Type: FullElectronic
Origin Type: Web
Generator EPA ID: CAC003187380
Generator Name: Paige Pederson
Generator Location Street Number: Not reported
Generator Location Street 1: 418 GARFIELD PARK AVE
Generator Location Street 2: Not reported
Generator Location City: SANTA ROSA
Generator Location State: CA
Generator Location Zip: 95409
Generator Mail Street Number: Not reported
Generator Mail Street 1: 418 GARFIELD PARK AVE
Generator Mail Street 2: Not reported
Generator Mail City: SANTA ROSA
Generator Mail Zip: 95409
Generator Mail State: CA
Generator Contact Company Name: Not reported
Designated Facility EPA ID: CAD982042475
Designated Facility Name: Recology Hay Road

PAIGE PEDERSON (Continued) **1027449577**

Designated Facility Mail Street Number:	235
Designated Facility Mail Street 1:	Not reported
Designated Facility Mail Street 2:	N FIRST ST
Designated Facility Mail City:	DIXON
Designated Facility Mail Zip:	95620
Designated Facility Mail State:	CA
Designated Facility Location Street Number:	6426
Designated Facility Location Street 1:	HAY RD
Designated Facility Location Street 2:	Not reported
Designated Facility Location City:	VACAVILLE
Designated Facility Location Zip:	95687
Designated Facility Location State:	CA
Designated Facility Contact Company Name:	Not reported
Manifest Residue Indicator:	N
Rejection Indicator:	N

Transporter:

Manifest Tracking Number:	100074995ELC
Transporter Line Number:	1
Transporter EPA ID:	CAL000390428
Transporter Name:	Cve Nb Contracting Group Inc Dba Central Valley Environmental

Waste Line:

Manifest Tracking Number:	100074995ELC
Waste Line Number:	1
U.S. DOT Hazardous Indicator:	Y
U.S. DOT ID Number:	NA2212
U.S. DOT Description:	Rq, Na2212, Asbestos, 9, Pgiii
Non-Hazardous Waste Description:	Not reported
Number of Containers:	8
Container Type Code:	BA
Container Type Description:	Burlap, cloth, paper, or plastic bags
Waste Quantity:	1
Quantity Unit of Measure Code:	Y
Quantity Unit of Measure Description:	Cubic Yards
Waste Quantity, in Tons:	0.84
Acute Waste Quantity, in Tons:	0
Non-Acute Waste Quantity, in Tons:	0.84
Waste Quantity, in Kilograms:	761.9052
Acute Waste Quantity, in Kilograms:	0
Non-Acute Waste Quantity, in Kilorgrams:	761.9052
Management Method Code:	H132
Management Method Description:	LANDFILL (WITH PRIOR TREATMENT AND/OR STABILIZATION)
Waste Residue Indicator:	N
Quantity Discrepancy Indicator:	N
Waste Type Discrepancy Indicator:	N
Waste Density:	Not reported
Waste Density Unit of Measure Code:	Not reported
Waste Density Unit of Measure Description:	Not reported
Form Code:	Not reported
Form Code Description:	Not reported
Source Code:	Not reported
Source Code Description:	Not reported
Waste Minimization Code:	Not reported
Waste Minimization Code Description:	Not reported
Consent Number:	Not reported

PAIGE PEDERSON (Continued) **1027449577**

EPA Waste Indicator:	N
Federal Waste Codes:	Not reported
Quantity Haz Kg:	0
Quantity Haz Tons:	0
Quantity Non Haz Kg:	761.9052
Quantity Non Haz Tons:	0.84
State Waste Codes:	CA-151

G29 **526 GARFIELD PARK AVENUE** **RCRA NonGen / NLR** **1027070207**
NNW **526 GARFIELD PARK AVENUE** **E MANIFEST** **CAC003141649**
< 1/8 **SANTA ROSA, CA 95409**
0.038 mi.
199 ft. **Site 2 of 3 in cluster G**

Relative: **Higher**
Actual: **300 ft.**

RCRA Listings:

Date Form Received by Agency:		20211001
Handler Name:		526 Garfield Park Avenue
Handler Address:		526 Garfield Park Avenue
Handler City,State,Zip:		SANTA ROSA, CA 95409
EPA ID:		CAC003141649
Contact Name:		SHIRLEY HUNTER
Contact Address:		4769 MONTECITO AVE
Contact City,State,Zip:		SANTA ROSA, CA 95404
Contact Telephone:		707-695-7604
Contact Fax:		Not reported
Contact Email:		ESANFORD@JAKELAINC.COM
Contact Title:		Not reported
EPA Region:		09
Land Type:		Not reported
Federal Waste Generator Description:		Not a generator, verified
Non-Notifier:		Not reported
Biennial Report Cycle:		Not reported
Accessibility:		Not reported
Active Site Indicator:		Not reported
State District Owner:		Not reported
State District:		Not reported
Mailing Address:		4769 MONTECITO AVE
Mailing City,State,Zip:		SANTA ROSA, CA 95404
Owner Name:	Shirley Hunter	
Owner Type:		Other
Operator Name:	Shirley Hunter	
Operator Type:		Other
Short-Term Generator Activity:		No
Importer Activity:		No
Mixed Waste Generator:		No
Transporter Activity:		No
Transfer Facility Activity:		No
Recycler Activity with Storage:		No
Small Quantity On-Site Burner Exemption:		No
Smelting Melting and Refining Furnace Exemption:		No
Underground Injection Control:		No
Off-Site Waste Receipt:		No
Universal Waste Indicator:		No
Universal Waste Destination Facility:		No
Federal Universal Waste:		No
Active Site State-Reg Handler:		---
Federal Facility Indicator:		Not reported
Hazardous Secondary Material Indicator:		N

526 GARFIELD PARK AVENUE (Continued) **1027070207**

Sub-Part K Indicator:	Not reported
2018 GPRA Permit Baseline:	Not on the Baseline
2018 GPRA Renewals Baseline:	Not on the Baseline
202 GPRA Corrective Action Baseline:	No
Subject to Corrective Action Universe:	No
Non-TSDFs Where RCRA CA has Been Imposed Universe:	No
Corrective Action Priority Ranking:	No NCAPS ranking
Environmental Control Indicator:	No
Institutional Control Indicator:	No
Human Exposure Controls Indicator:	N/A
Groundwater Controls Indicator:	N/A
Significant Non-Complier Universe:	No
Unaddressed Significant Non-Complier Universe:	No
Addressed Significant Non-Complier Universe:	No
Significant Non-Complier With a Compliance Schedule Universe:	No
Financial Assurance Required:	Not reported
Handler Date of Last Change:	20241211
Recognized Trader-Importer:	No
Recognized Trader-Exporter:	No
Importer of Spent Lead Acid Batteries:	No
Exporter of Spent Lead Acid Batteries:	No
Recycler Activity Without Storage:	No
Manifest Broker:	No
Sub-Part P Indicator:	No

Handler - Owner Operator:

Owner/Operator Indicator:	Owner
Owner/Operator Name: SHIRLEY HUNTER	
Legal Status:	Other
Date Became Current:	Not reported
Date Ended Current:	Not reported
Owner/Operator Address:	4769 MONTECITO AVE
Owner/Operator City,State,Zip:	SANTA ROSA, CA 95404
Owner/Operator Telephone:	707-695-7604
Owner/Operator Telephone Ext:	Not reported
Owner/Operator Fax:	Not reported
Owner/Operator Email:	Not reported

Owner/Operator Indicator:	Operator
Owner/Operator Name: SHIRLEY HUNTER	
Legal Status:	Other
Date Became Current:	Not reported
Date Ended Current:	Not reported
Owner/Operator Address:	4769 MONTECITO AVE
Owner/Operator City,State,Zip:	SANTA ROSA, CA 95404
Owner/Operator Telephone:	707-695-7604
Owner/Operator Telephone Ext:	Not reported
Owner/Operator Fax:	Not reported
Owner/Operator Email:	Not reported

Historic Generators:

Receive Date:	20211001
Handler Name: 526 GARFIELD PARK AVENUE	
Federal Waste Generator Description:	Not a generator, verified
State District Owner:	Not reported

526 GARFIELD PARK AVENUE (Continued) **1027070207**

Large Quantity Handler of Universal Waste:	No
Recognized Trader Importer:	No
Recognized Trader Exporter:	No
Spent Lead Acid Battery Importer:	No
Spent Lead Acid Battery Exporter:	No
Current Record:	Yes
Non Storage Recycler Activity:	No
Electronic Manifest Broker:	No

List of NAICS Codes and Descriptions:

NAICS Code:	56299
NAICS Description:	All Other Waste Management Services

Facility Has Received Notices of Violations:

Violations:	No Violations Found

Evaluation Action Summary:

Evaluations:	No Evaluations Found

E MANIFEST:

Manifest Tracking Number:	100064231ELC
Last Updated Date:	20211117
Shipped Date:	20211115
Received Date:	20211116
Manifest Status:	Signed
Submission Type:	FullElectronic
Origin Type:	Web
Generator EPA ID:	CAC003141649
Generator Name:	Shirley Hunter
Generator Location Street Number:	526
Generator Location Street 1:	526 GARFIELD PARK AVENUE
Generator Location Street 2:	Not reported
Generator Location City:	SANTA ROSA
Generator Location State:	CA
Generator Location Zip:	95409
Generator Mail Street Number:	4769
Generator Mail Street 1:	Montecito Avenue
Generator Mail Street 2:	Not reported
Generator Mail City:	Santa Rosa
Generator Mail Zip:	95404
Generator Mail State:	CA
Generator Contact Company Name:	Not reported
Designated Facility EPA ID:	CAD982042475
Designated Facility Name:	Recology Hay Road
Designated Facility Mail Street Number:	235
Designated Facility Mail Street 1:	Not reported
Designated Facility Mail Street 2:	N FIRST ST
Designated Facility Mail City:	DIXON
Designated Facility Mail Zip:	95620
Designated Facility Mail State:	CA
Designated Facility Location Street Number:	6426
Designated Facility Location Street 1:	HAY RD
Designated Facility Location Street 2:	Not reported
Designated Facility Location City:	VACAVILLE

526 GARFIELD PARK AVENUE (Continued) **1027070207**

Designated Facility Location Zip: 95687
Designated Facility Location State: CA
Designated Facility Contact Company Name: Not reported
Manifest Residue Indicator: N
Rejection Indicator: N

Transporter:
Manifest Tracking Number: 100064231ELC
Transporter Line Number: 1
Transporter EPA ID: CAL923255012
Transporter Name: Jakela Inc Dba Asbestos Control Center

Waste Line:
Manifest Tracking Number: 100064231ELC
Waste Line Number: 1
U.S. DOT Hazardous Indicator: Y
U.S. DOT ID Number: NA2212
U.S. DOT Description: Rq,Na2212,Asbestos,9,Pgiii
Non-Hazardous Waste Description: Not reported
Number of Containers: 98
Container Type Code: BA
Container Type Description: Burlap, cloth, paper, or plastic bags
Waste Quantity: 6
Quantity Unit of Measure Code: Y
Quantity Unit of Measure Description: Cubic Yards
Waste Quantity, in Tons: 5.04
Acute Waste Quantity, in Tons: 0
Non-Acute Waste Quantity, in Tons: 5.04
Waste Quantity, in Kilograms: 4571.431
Acute Waste Quantity, in Kilograms: 0
Non-Acute Waste Quantity, in Kilorgrams: 4571.431
Management Method Code: H132
Management Method Description: LANDFILL (WITH PRIOR TREATMENT AND/OR STABILIZATION)
Waste Residue Indicator: N
Quantity Discrepancy Indicator: N
Waste Type Discrepancy Indicator: N
Waste Density: Not reported
Waste Density Unit of Measure Code: Not reported
Waste Density Unit of Measure Description: Not reported
Form Code: Not reported
Form Code Description: Not reported
Source Code: Not reported
Source Code Description: Not reported
Waste Minimization Code: Not reported
Waste Minimization Code Description: Not reported
Consent Number: Not reported
EPA Waste Indicator: N
Federal Waste Codes: Not reported
Quantity Haz Kg: 0
Quantity Haz Tons: 0
Quantity Non Haz Kg: 4571.431
Quantity Non Haz Tons: 5.04
State Waste Codes: CA-151

30
North
< 1/8
0.044 mi.
231 ft.

708 MONTCLAIR DRIVE
708 MONTCLAIR DRIVE
SANTA ROSA, CA 95409

RCRA NonGen / NLR **1024767720**
E MANIFEST **CAC002987597**

Relative:
Higher

Actual:
343 ft.

RCRA Listings:

Date Form Received by Agency:		20181101
Handler Name:		708 Montclair Drive
Handler Address:		708 Montclair Drive
Handler City,State,Zip:		SANTA ROSA, CA 95409
EPA ID:		CAC002987597
Contact Name:		ELENA HERDMAN
Contact Address:		708 MONTCLAIR DRIVE
Contact City,State,Zip:		SANTA ROSA, CA 95409
Contact Telephone:		707-539-8866
Contact Fax:		Not reported
Contact Email:		KEITH@WESTLAKEENVIRONMENTAL.COM
Contact Title:		Not reported
EPA Region:		09
Land Type:		Not reported
Federal Waste Generator Description:		Not a generator, verified
Non-Notifier:		Not reported
Biennial Report Cycle:		Not reported
Accessibility:		Not reported
Active Site Indicator:		Not reported
State District Owner:		Not reported
State District:		Not reported
Mailing Address:		708 MONTCLAIR DRIVE
Mailing City,State,Zip:		SANTA ROSA, CA 95409
Owner Name:	Elena Herdman	
Owner Type:		Other
Operator Name:	Elena Herdman	
Operator Type:		Other
Short-Term Generator Activity:		No
Importer Activity:		No
Mixed Waste Generator:		No
Transporter Activity:		No
Transfer Facility Activity:		No
Recycler Activity with Storage:		No
Small Quantity On-Site Burner Exemption:		No
Smelting Melting and Refining Furnace Exemption:		No
Underground Injection Control:		No
Off-Site Waste Receipt:		No
Universal Waste Indicator:		No
Universal Waste Destination Facility:		No
Federal Universal Waste:		No
Active Site State-Reg Handler:		---
Federal Facility Indicator:		Not reported
Hazardous Secondary Material Indicator:		N
Sub-Part K Indicator:		Not reported
2018 GPRA Permit Baseline:		Not on the Baseline
2018 GPRA Renewals Baseline:		Not on the Baseline
202 GPRA Corrective Action Baseline:		No
Subject to Corrective Action Universe:		No
Non-TSDFs Where RCRA CA has Been Imposed Universe:		No
Corrective Action Priority Ranking:		No NCAPS ranking
Environmental Control Indicator:		No
Institutional Control Indicator:		No

708 MONTCLAIR DRIVE (Continued) **1024767720**

Human Exposure Controls Indicator:	N/A
Groundwater Controls Indicator:	N/A
Significant Non-Complier Universe:	No
Unaddressed Significant Non-Complier Universe:	No
Addressed Significant Non-Complier Universe:	No
Significant Non-Complier With a Compliance Schedule Universe:	No
Financial Assurance Required:	Not reported
Handler Date of Last Change:	20241211
Recognized Trader-Importer:	No
Recognized Trader-Exporter:	No
Importer of Spent Lead Acid Batteries:	No
Exporter of Spent Lead Acid Batteries:	No
Recycler Activity Without Storage:	No
Manifest Broker:	No
Sub-Part P Indicator:	No

Handler - Owner Operator:

Owner/Operator Indicator:	Owner
Owner/Operator Name: ELENA HERDMAN	
Legal Status:	Other
Date Became Current:	Not reported
Date Ended Current:	Not reported
Owner/Operator Address:	708 MONTCLAIR DRIVE
Owner/Operator City,State,Zip:	SANTA ROSA, CA 95409
Owner/Operator Telephone:	707-539-8866
Owner/Operator Telephone Ext:	Not reported
Owner/Operator Fax:	Not reported
Owner/Operator Email:	Not reported

Owner/Operator Indicator:	Operator
Owner/Operator Name: ELENA HERDMAN	
Legal Status:	Other
Date Became Current:	Not reported
Date Ended Current:	Not reported
Owner/Operator Address:	708 MONTCLAIR DRIVE
Owner/Operator City,State,Zip:	SANTA ROSA, CA 95409
Owner/Operator Telephone:	707-539-8866
Owner/Operator Telephone Ext:	Not reported
Owner/Operator Fax:	Not reported
Owner/Operator Email:	Not reported

Historic Generators:

Receive Date:	20181101
Handler Name: 708 MONTCLAIR DRIVE	
Federal Waste Generator Description:	Not a generator, verified
State District Owner:	Not reported
Large Quantity Handler of Universal Waste:	No
Recognized Trader Importer:	No
Recognized Trader Exporter:	No
Spent Lead Acid Battery Importer:	No
Spent Lead Acid Battery Exporter:	No
Current Record:	Yes
Non Storage Recycler Activity:	No
Electronic Manifest Broker:	No

708 MONTCLAIR DRIVE (Continued) **1024767720**

List of NAICS Codes and Descriptions:
NAICS Code: 56299
NAICS Description: All Other Waste Management Services

Facility Has Received Notices of Violations:
Violations: No Violations Found

Evaluation Action Summary:
Evaluations: No Evaluations Found

E MANIFEST:

Manifest Tracking Number:	001775975GBF
Last Updated Date:	20190522
Shipped Date:	20181202
Received Date:	20181210
Manifest Status:	Signed
Submission Type:	DataImage5Copy
Origin Type:	Mail
Generator EPA ID:	CAC002987597
Generator Name:	Elena Herdman
Generator Location Street Number:	Not reported
Generator Location Street 1:	708 MONTCLAIR DRIVE
Generator Location Street 2:	Not reported
Generator Location City:	SANTA ROSA
Generator Location State:	CA
Generator Location Zip:	95409
Generator Mail Street Number:	Not reported
Generator Mail Street 1:	708 MONTCLAIR DRIVE
Generator Mail Street 2:	Not reported
Generator Mail City:	SANTA ROSA
Generator Mail Zip:	95409
Generator Mail State:	CA
Generator Contact Company Name:	Not reported
Designated Facility EPA ID:	CAD982042475
Designated Facility Name:	Not reported
Designated Facility Mail Street Number:	Not reported
Designated Facility Mail Street 1:	Not reported
Designated Facility Mail Street 2:	831 DAVIS ST
Designated Facility Mail City:	VACAVILLE
Designated Facility Mail Zip:	95688
Designated Facility Mail State:	CA
Designated Facility Location Street Number:	Not reported
Designated Facility Location Street 1:	6426 HAY RD
Designated Facility Location Street 2:	Not reported
Designated Facility Location City:	VACAVILLE
Designated Facility Location Zip:	95688
Designated Facility Location State:	CA
Designated Facility Contact Company Name:	B & J Landfill
Manifest Residue Indicator:	N
Rejection Indicator:	N

Transporter:

Manifest Tracking Number:	001775975GBF
Transporter Line Number:	1

708 MONTCLAIR DRIVE (Continued) **1024767720**

Transporter EPA ID: CAL000421056
Transporter Name: Westlake Environmental Contractors

Waste Line:
Manifest Tracking Number: 001775975GBF
Waste Line Number: 1
U.S. DOT Hazardous Indicator: Y
U.S. DOT ID Number: NA2212
U.S. DOT Description: Rq Na2212, Asbestos, 9, Pg Iii
Non-Hazardous Waste Description: Not reported
Number of Containers: 360
Container Type Code: BA
Container Type Description: Burlap, cloth, paper, or plastic bags
Waste Quantity: 10
Quantity Unit of Measure Code: Y
Quantity Unit of Measure Description: Cubic Yards
Waste Quantity, in Tons: 8.4
Acute Waste Quantity, in Tons: 0
Non-Acute Waste Quantity, in Tons: 8.4
Waste Quantity, in Kilograms: 7619.052
Acute Waste Quantity, in Kilograms: 0
Non-Acute Waste Quantity, in Kilorgrams: 7619.052
Management Method Code: H132
Management Method Description: LANDFILL (WITH PRIOR TREATMENT AND/OR STABILIZATION)
Waste Residue Indicator: N
Quantity Discrepancy Indicator: N
Waste Type Discrepancy Indicator: N
Waste Density: Not reported
Waste Density Unit of Measure Code: Not reported
Waste Density Unit of Measure Description: Not reported
Form Code: Not reported
Form Code Description: Not reported
Source Code: Not reported
Source Code Description: Not reported
Waste Minimization Code: Not reported
Waste Minimization Code Description: Not reported
Consent Number: Not reported
EPA Waste Indicator: Y
Federal Waste Codes: Not reported
Quantity Haz Kg: 7619.052
Quantity Haz Tons: 8.4
Quantity Non Haz Kg: 0
Quantity Non Haz Tons: 0
State Waste Codes: CA-151

H31 **ARTHUR HORNER** **RCRA NonGen / NLR** **1027692059**
East **5234 YERBA BUENA RD** **E MANIFEST** **CAC003234640**
< 1/8 **SANTA ROSA, CA 95409**
0.050 mi.
263 ft. **Site 1 of 2 in cluster H**

Relative: **Higher**
Actual: **312 ft.**

RCRA Listings:
Date Form Received by Agency: 20230530
Handler Name: 5234 Yerba Buena Rd
Handler Address: 5234 Yerba Buena Rd
Handler City,State,Zip: SANTA ROSA, CA 95409
EPA ID: CAC003234640

ARTHUR HORNER (Continued) **1027692059**

Contact Name:		ARTHUR HORNER
Contact Address:		5234 YERBA BUENA RD
Contact City,State,Zip:		SANTA ROSA, CA 95409
Contact Telephone:		707-849-7757
Contact Fax:		Not reported
Contact Email:		HORNPEZ@SONIC.NET
Contact Title:		Not reported
EPA Region:		09
Land Type:		Not reported
Federal Waste Generator Description:		Not a generator, verified
Non-Notifier:		Not reported
Biennial Report Cycle:		Not reported
Accessibility:		Not reported
Active Site Indicator:		Not reported
State District Owner:		Not reported
State District:		Not reported
Mailing Address:		5234 YERBA BUENA RD
Mailing City,State,Zip:		SANTA ROSA, CA 95409
Owner Name:	Arthur Horner	
Owner Type:		Other
Operator Name:	Arthur Horner	
Operator Type:		Other
Short-Term Generator Activity:		No
Importer Activity:		No
Mixed Waste Generator:		No
Transporter Activity:		No
Transfer Facility Activity:		No
Recycler Activity with Storage:		No
Small Quantity On-Site Burner Exemption:		No
Smelting Melting and Refining Furnace Exemption:		No
Underground Injection Control:		No
Off-Site Waste Receipt:		No
Universal Waste Indicator:		No
Universal Waste Destination Facility:		No
Federal Universal Waste:		No
Active Site State-Reg Handler:		---
Federal Facility Indicator:		Not reported
Hazardous Secondary Material Indicator:		N
Sub-Part K Indicator:		Not reported
2018 GPRA Permit Baseline:		Not on the Baseline
2018 GPRA Renewals Baseline:		Not on the Baseline
202 GPRA Corrective Action Baseline:		No
Subject to Corrective Action Universe:		No
Non-TSDFs Where RCRA CA has Been Imposed Universe:		No
Corrective Action Priority Ranking:		No NCAPS ranking
Environmental Control Indicator:		No
Institutional Control Indicator:		No
Human Exposure Controls Indicator:		N/A
Groundwater Controls Indicator:		N/A
Significant Non-Complier Universe:		No
Unaddressed Significant Non-Complier Universe:		No
Addressed Significant Non-Complier Universe:		No
Significant Non-Complier With a Compliance Schedule Universe:		No
Financial Assurance Required:		Not reported
Handler Date of Last Change:		20241212
Recognized Trader-Importer:		No
Recognized Trader-Exporter:		No

ARTHUR HORNER (Continued) **1027692059**

Importer of Spent Lead Acid Batteries:	No
Exporter of Spent Lead Acid Batteries:	No
Recycler Activity Without Storage:	No
Manifest Broker:	No
Sub-Part P Indicator:	No

Handler - Owner Operator:

Owner/Operator Indicator:	Owner
Owner/Operator Name: ARTHUR HORNER	
Legal Status:	Other
Date Became Current:	Not reported
Date Ended Current:	Not reported
Owner/Operator Address:	5234 YERBA BUENA RD
Owner/Operator City,State,Zip:	SANTA ROSA, CA 95409
Owner/Operator Telephone:	707-849-7757
Owner/Operator Telephone Ext:	Not reported
Owner/Operator Fax:	Not reported
Owner/Operator Email:	Not reported

Owner/Operator Indicator:	Operator
Owner/Operator Name: ARTHUR HORNER	
Legal Status:	Other
Date Became Current:	Not reported
Date Ended Current:	Not reported
Owner/Operator Address:	5234 YERBA BUENA RD
Owner/Operator City,State,Zip:	SANTA ROSA, CA 95409
Owner/Operator Telephone:	707-849-7757
Owner/Operator Telephone Ext:	Not reported
Owner/Operator Fax:	Not reported
Owner/Operator Email:	Not reported

Historic Generators:

Receive Date:	20230530
Handler Name: 5234 YERBA BUENA RD	
Federal Waste Generator Description:	Not a generator, verified
State District Owner:	Not reported
Large Quantity Handler of Universal Waste:	No
Recognized Trader Importer:	No
Recognized Trader Exporter:	No
Spent Lead Acid Battery Importer:	No
Spent Lead Acid Battery Exporter:	No
Current Record:	Yes
Non Storage Recycler Activity:	No
Electronic Manifest Broker:	No

List of NAICS Codes and Descriptions:

NAICS Code:	56299
NAICS Description:	All Other Waste Management Services

Facility Has Received Notices of Violations:

Violations:	No Violations Found

Evaluation Action Summary:

Evaluations:	No Evaluations Found

ARTHUR HORNER (Continued) **1027692059**

E MANIFEST:

Manifest Tracking Number:	100084578ELC
Last Updated Date:	20230711
Shipped Date:	20230705
Received Date:	20230710
Manifest Status:	Signed
Submission Type:	FullElectronic
Origin Type:	Web
Generator EPA ID:	CAC003234640
Generator Name:	Arthur Horner
Generator Location Street Number:	Not reported
Generator Location Street 1:	5234 YERBA BUENA RD
Generator Location Street 2:	Not reported
Generator Location City:	SANTA ROSA
Generator Location State:	CA
Generator Location Zip:	95409
Generator Mail Street Number:	Not reported
Generator Mail Street 1:	5234 YERBA BUENA RD
Generator Mail Street 2:	Not reported
Generator Mail City:	SANTA ROSA
Generator Mail Zip:	95409
Generator Mail State:	CA
Generator Contact Company Name:	Not reported
Designated Facility EPA ID:	CAD982042475
Designated Facility Name:	Recology Hay Road
Designated Facility Mail Street Number:	235
Designated Facility Mail Street 1:	Not reported
Designated Facility Mail Street 2:	N FIRST ST
Designated Facility Mail City:	DIXON
Designated Facility Mail Zip:	95620
Designated Facility Mail State:	CA
Designated Facility Location Street Number:	6426
Designated Facility Location Street 1:	HAY RD
Designated Facility Location Street 2:	Not reported
Designated Facility Location City:	VACAVILLE
Designated Facility Location Zip:	95687
Designated Facility Location State:	CA
Designated Facility Contact Company Name:	Not reported
Manifest Residue Indicator:	N
Rejection Indicator:	N

Transporter:

Manifest Tracking Number:	100084578ELC
Transporter Line Number:	1
Transporter EPA ID:	CAL000390428
Transporter Name:	Cve Nb Contracting Group Inc Dba Central Valley Environmental

Waste Line:

Manifest Tracking Number:	100084578ELC
Waste Line Number:	1
U.S. DOT Hazardous Indicator:	Y
U.S. DOT ID Number:	NA2212
U.S. DOT Description:	Rq, Na2212, Asbestos, 9, Pgiii
Non-Hazardous Waste Description:	Not reported
Number of Containers:	15
Container Type Code:	BA

ARTHUR HORNER (Continued) **1027692059**

Container Type Description:	Burlap, cloth, paper, or plastic bags
Waste Quantity:	1
Quantity Unit of Measure Code:	Y
Quantity Unit of Measure Description:	Cubic Yards
Waste Quantity, in Tons:	0.84
Acute Waste Quantity, in Tons:	0
Non-Acute Waste Quantity, in Tons:	0.84
Waste Quantity, in Kilograms:	761.9052
Acute Waste Quantity, in Kilograms:	0
Non-Acute Waste Quantity, in Kilorgrams:	761.9052
Management Method Code:	H132
Management Method Description:	LANDFILL (WITH PRIOR TREATMENT AND/OR STABILIZATION)
Waste Residue Indicator:	N
Quantity Discrepancy Indicator:	N
Waste Type Discrepancy Indicator:	N
Waste Density:	Not reported
Waste Density Unit of Measure Code:	Not reported
Waste Density Unit of Measure Description:	Not reported
Form Code:	Not reported
Form Code Description:	Not reported
Source Code:	Not reported
Source Code Description:	Not reported
Waste Minimization Code:	Not reported
Waste Minimization Code Description:	Not reported
Consent Number:	Not reported
EPA Waste Indicator:	N
Federal Waste Codes:	Not reported
Quantity Haz Kg:	Not reported
Quantity Haz Tons:	Not reported
Quantity Non Haz Kg:	761.9052
Quantity Non Haz Tons:	0.84
State Waste Codes:	CA-151

I32 **5142 PARKHURST DRIVE** **RCRA NonGen / NLR** **1025829984**
NNW **5142 PARKHURST DRIVE** **E MANIFEST** **CAC003009538**
< 1/8 **SANTA ROSA, CA 95409**
0.052 mi.
275 ft. **Site 1 of 4 in cluster I**

Relative: **Higher**

Actual: **321 ft.**

RCRA Listings:

Date Form Received by Agency:	20190410
Handler Name:	5142 Parkhurst Drive
Handler Address:	5142 Parkhurst Drive
Handler City,State,Zip:	SANTA ROSA, CA 95409
EPA ID:	CAC003009538
Contact Name:	VAL WOODS
Contact Address:	932 WOOD SORREL DR
Contact City,State,Zip:	PETALUMA, CA 94954
Contact Telephone:	707-849-2845
Contact Fax:	Not reported
Contact Email:	JENNIFERD@CVECORP.COM
Contact Title:	Not reported
EPA Region:	09
Land Type:	Not reported
Federal Waste Generator Description:	Not a generator, verified
Non-Notifier:	Not reported
Biennial Report Cycle:	Not reported
Accessibility:	Not reported

5142 PARKHURST DRIVE (Continued) **1025829984**

Active Site Indicator:		Not reported
State District Owner:		Not reported
State District:		Not reported
Mailing Address:		932 WOOD SORREL DR
Mailing City,State,Zip:		PETALUMA, CA 94954
Owner Name:	Val Woods	
Owner Type:		Other
Operator Name:	Val Woods	
Operator Type:		Other
Short-Term Generator Activity:		No
Importer Activity:		No
Mixed Waste Generator:		No
Transporter Activity:		No
Transfer Facility Activity:		No
Recycler Activity with Storage:		No
Small Quantity On-Site Burner Exemption:		No
Smelting Melting and Refining Furnace Exemption:		No
Underground Injection Control:		No
Off-Site Waste Receipt:		No
Universal Waste Indicator:		No
Universal Waste Destination Facility:		No
Federal Universal Waste:		No
Active Site State-Reg Handler:		---
Federal Facility Indicator:		Not reported
Hazardous Secondary Material Indicator:		N
Sub-Part K Indicator:		Not reported
2018 GPRA Permit Baseline:		Not on the Baseline
2018 GPRA Renewals Baseline:		Not on the Baseline
202 GPRA Corrective Action Baseline:		No
Subject to Corrective Action Universe:		No
Non-TSDFs Where RCRA CA has Been Imposed Universe:		No
Corrective Action Priority Ranking:		No NCAPS ranking
Environmental Control Indicator:		No
Institutional Control Indicator:		No
Human Exposure Controls Indicator:		N/A
Groundwater Controls Indicator:		N/A
Significant Non-Complier Universe:		No
Unaddressed Significant Non-Complier Universe:		No
Addressed Significant Non-Complier Universe:		No
Significant Non-Complier With a Compliance Schedule Universe:		No
Financial Assurance Required:		Not reported
Handler Date of Last Change:		20241211
Recognized Trader-Importer:		No
Recognized Trader-Exporter:		No
Importer of Spent Lead Acid Batteries:		No
Exporter of Spent Lead Acid Batteries:		No
Recycler Activity Without Storage:		No
Manifest Broker:		No
Sub-Part P Indicator:		No

Handler - Owner Operator:

Owner/Operator Indicator:	Operator
Owner/Operator Name: VAL WOODS	
Legal Status:	Other
Date Became Current:	Not reported
Date Ended Current:	Not reported

5142 PARKHURST DRIVE (Continued) **1025829984**

Owner/Operator Address:	932 WOOD SORREL DR
Owner/Operator City,State,Zip:	PETALUMA, CA 94954
Owner/Operator Telephone:	707-849-2845
Owner/Operator Telephone Ext:	Not reported
Owner/Operator Fax:	Not reported
Owner/Operator Email:	Not reported
Owner/Operator Indicator:	Owner
Owner/Operator Name: VAL WOODS	
Legal Status:	Other
Date Became Current:	Not reported
Date Ended Current:	Not reported
Owner/Operator Address:	932 WOOD SORREL DR
Owner/Operator City,State,Zip:	PETALUMA, CA 94954
Owner/Operator Telephone:	707-849-2845
Owner/Operator Telephone Ext:	Not reported
Owner/Operator Fax:	Not reported
Owner/Operator Email:	Not reported

Historic Generators:

Receive Date:	20190410
Handler Name: 5142 PARKHURST DRIVE	
Federal Waste Generator Description:	Not a generator, verified
State District Owner:	Not reported
Large Quantity Handler of Universal Waste:	No
Recognized Trader Importer:	No
Recognized Trader Exporter:	No
Spent Lead Acid Battery Importer:	No
Spent Lead Acid Battery Exporter:	No
Current Record:	Yes
Non Storage Recycler Activity:	No
Electronic Manifest Broker:	No

List of NAICS Codes and Descriptions:

NAICS Code:	56299
NAICS Description:	All Other Waste Management Services

Facility Has Received Notices of Violations:

Violations:	No Violations Found

Evaluation Action Summary:

Evaluations:	No Evaluations Found

E MANIFEST:

Manifest Tracking Number:	019464846JJK
Last Updated Date:	20190820
Shipped Date:	20190514
Received Date:	20190514
Manifest Status:	Signed
Submission Type:	DataImage5Copy
Origin Type:	Mail
Generator EPA ID:	CAC003009538
Generator Name:	Val Woods
Generator Location Street Number:	Not reported

5142 PARKHURST DRIVE (Continued) **1025829984**

Generator Location Street 1:	5142 PARKHURST DRIVE
Generator Location Street 2:	Not reported
Generator Location City:	SANTA ROSA
Generator Location State:	CA
Generator Location Zip:	95409
Generator Mail Street Number:	Not reported
Generator Mail Street 1:	932 WOOD SORREL DR
Generator Mail Street 2:	Not reported
Generator Mail City:	PETALUMA
Generator Mail Zip:	94954
Generator Mail State:	CA
Generator Contact Company Name:	Not reported
Designated Facility EPA ID:	CAD982042475
Designated Facility Name:	Recology Hay Road
Designated Facility Mail Street Number:	Not reported
Designated Facility Mail Street 1:	Not reported
Designated Facility Mail Street 2:	235 N FIRST ST
Designated Facility Mail City:	DIXON
Designated Facility Mail Zip:	95620
Designated Facility Mail State:	CA
Designated Facility Location Street Number:	Not reported
Designated Facility Location Street 1:	6426 HAY RD
Designated Facility Location Street 2:	Not reported
Designated Facility Location City:	VACAVILLE
Designated Facility Location Zip:	95687-0000
Designated Facility Location State:	CA
Designated Facility Contact Company Name:	Not reported
Manifest Residue Indicator:	N
Rejection Indicator:	N

Transporter:

Manifest Tracking Number:	019464846JJK
Transporter Line Number:	1
Transporter EPA ID:	CAL000390428
Transporter Name:	Cve Nb Contracting Group Inc Dba Central Valley Environmental

Waste Line:

Manifest Tracking Number:	019464846JJK
Waste Line Number:	1
U.S. DOT Hazardous Indicator:	Y
U.S. DOT ID Number:	NA2212
U.S. DOT Description:	Rq,Na2212,Abestos,9,Pgiii
Non-Hazardous Waste Description:	Not reported
Number of Containers:	10
Container Type Code:	BA
Container Type Description:	Burlap, cloth, paper, or plastic bags
Waste Quantity:	1
Quantity Unit of Measure Code:	Y
Quantity Unit of Measure Description:	Cubic Yards
Waste Quantity, in Tons:	0.84
Acute Waste Quantity, in Tons:	0
Non-Acute Waste Quantity, in Tons:	0.84
Waste Quantity, in Kilograms:	761.9052
Acute Waste Quantity, in Kilograms:	0
Non-Acute Waste Quantity, in Kilorgrams:	761.9052
Management Method Code:	H132

5142 PARKHURST DRIVE (Continued) **1025829984**

Management Method Description:	LANDFILL (WITH PRIOR TREATMENT AND/OR STABILIZATION)
Waste Residue Indicator:	N
Quantity Discrepancy Indicator:	N
Waste Type Discrepancy Indicator:	N
Waste Density:	Not reported
Waste Density Unit of Measure Code:	Not reported
Waste Density Unit of Measure Description:	Not reported
Form Code:	Not reported
Form Code Description:	Not reported
Source Code:	Not reported
Source Code Description:	Not reported
Waste Minimization Code:	Not reported
Waste Minimization Code Description:	Not reported
Consent Number:	Not reported
EPA Waste Indicator:	N
Federal Waste Codes:	Not reported
Quantity Haz Kg:	0
Quantity Haz Tons:	0
Quantity Non Haz Kg:	761.9052
Quantity Non Haz Tons:	0.84
State Waste Codes:	CA-151

---

33 **5218 MARIT DR** **RCRA NonGen / NLR** **1031038235**
SSE **5218 MARIT DR** **E MANIFEST** **CAC003264378**
< 1/8 **SANTA ROSA, CA 95409**
0.059 mi.
312 ft.

Relative: **Lower**

Actual: **296 ft.**

RCRA Listings:

Date Form Received by Agency:		20231209
Handler Name:		5218 Marit Dr
Handler Address:		5218 Marit Dr
Handler City,State,Zip:		SANTA ROSA, CA 95409
EPA ID:		CAC003264378
Contact Name:		SHADDO AND DEREK ZAHL
Contact Address:		5218 MARIT DR
Contact City,State,Zip:		SANTA ROSA, CA 95409
Contact Telephone:		707-583-6828
Contact Fax:		Not reported
Contact Email:		SHADDO@SBCGLOBAL.NET
Contact Title:		Not reported
EPA Region:		09
Land Type:		Not reported
Federal Waste Generator Description:		Not a generator, verified
Non-Notifier:		Not reported
Biennial Report Cycle:		Not reported
Accessibility:		Not reported
Active Site Indicator:		Not reported
State District Owner:		Not reported
State District:		Not reported
Mailing Address:		5218 MARIT DR
Mailing City,State,Zip:		SANTA ROSA, CA 95409
Owner Name:	Shaddo And Derek Zahl	
Owner Type:		Other
Operator Name:	Shaddo And Derek Zahl	
Operator Type:		Other
Short-Term Generator Activity:		No
Importer Activity:		No

5218 MARIT DR (Continued) **1031038235**

Mixed Waste Generator:	No
Transporter Activity:	No
Transfer Facility Activity:	No
Recycler Activity with Storage:	No
Small Quantity On-Site Burner Exemption:	No
Smelting Melting and Refining Furnace Exemption:	No
Underground Injection Control:	No
Off-Site Waste Receipt:	No
Universal Waste Indicator:	No
Universal Waste Destination Facility:	No
Federal Universal Waste:	No
Active Site State-Reg Handler:	---
Federal Facility Indicator:	Not reported
Hazardous Secondary Material Indicator:	N
Sub-Part K Indicator:	Not reported
2018 GPRA Permit Baseline:	Not on the Baseline
2018 GPRA Renewals Baseline:	Not on the Baseline
202 GPRA Corrective Action Baseline:	No
Subject to Corrective Action Universe:	No
Non-TSDFs Where RCRA CA has Been Imposed Universe:	No
Corrective Action Priority Ranking:	No NCAPS ranking
Environmental Control Indicator:	No
Institutional Control Indicator:	No
Human Exposure Controls Indicator:	N/A
Groundwater Controls Indicator:	N/A
Significant Non-Complier Universe:	No
Unaddressed Significant Non-Complier Universe:	No
Addressed Significant Non-Complier Universe:	No
Significant Non-Complier With a Compliance Schedule Universe:	No
Financial Assurance Required:	Not reported
Handler Date of Last Change:	20241212
Recognized Trader-Importer:	No
Recognized Trader-Exporter:	No
Importer of Spent Lead Acid Batteries:	No
Exporter of Spent Lead Acid Batteries:	No
Recycler Activity Without Storage:	No
Manifest Broker:	No
Sub-Part P Indicator:	No

Handler - Owner Operator:

Owner/Operator Indicator:	Operator
Owner/Operator Name: SHADDO AND DEREK ZAHL	
Legal Status:	Other
Date Became Current:	Not reported
Date Ended Current:	Not reported
Owner/Operator Address:	5218 MARIT DR
Owner/Operator City,State,Zip:	SANTA ROSA, CA 95409
Owner/Operator Telephone:	707-583-6828
Owner/Operator Telephone Ext:	Not reported
Owner/Operator Fax:	Not reported
Owner/Operator Email:	Not reported

Owner/Operator Indicator:	Owner
Owner/Operator Name: SHADDO AND DEREK ZAHL	
Legal Status:	Other
Date Became Current:	Not reported

5218 MARIT DR (Continued) **1031038235**

Date Ended Current:	Not reported
Owner/Operator Address:	5218 MARIT DR
Owner/Operator City,State,Zip:	SANTA ROSA, CA 95409
Owner/Operator Telephone:	707-583-6828
Owner/Operator Telephone Ext:	Not reported
Owner/Operator Fax:	Not reported
Owner/Operator Email:	Not reported

Historic Generators:

Receive Date:	20231209
Handler Name: 5218 MARIT DR	
Federal Waste Generator Description:	Not a generator, verified
State District Owner:	Not reported
Large Quantity Handler of Universal Waste:	No
Recognized Trader Importer:	No
Recognized Trader Exporter:	No
Spent Lead Acid Battery Importer:	No
Spent Lead Acid Battery Exporter:	No
Current Record:	Yes
Non Storage Recycler Activity:	No
Electronic Manifest Broker:	No

Receive Date:	20240311
Handler Name: SHADDO AND DEREK ZAHL	
Federal Waste Generator Description:	Not a generator, verified
State District Owner:	Not reported
Large Quantity Handler of Universal Waste:	No
Recognized Trader Importer:	No
Recognized Trader Exporter:	No
Spent Lead Acid Battery Importer:	No
Spent Lead Acid Battery Exporter:	No
Current Record:	No
Non Storage Recycler Activity:	No
Electronic Manifest Broker:	No

Receive Date:	20240311
Handler Name: 5218 MARIT DR	
Federal Waste Generator Description:	Not a generator, verified
State District Owner:	Not reported
Large Quantity Handler of Universal Waste:	No
Recognized Trader Importer:	No
Recognized Trader Exporter:	No
Spent Lead Acid Battery Importer:	No
Spent Lead Acid Battery Exporter:	No
Current Record:	No
Non Storage Recycler Activity:	No
Electronic Manifest Broker:	No

List of NAICS Codes and Descriptions:

NAICS Code:	56299
NAICS Description:	All Other Waste Management Services

Facility Has Received Notices of Violations:

Violations:	No Violations Found

5218 MARIT DR (Continued) **1031038235**

Evaluation Action Summary:
Evaluations: No Evaluations Found

E MANIFEST:

Manifest Tracking Number:	100090332ELC
Last Updated Date:	20231227
Shipped Date:	20231220
Received Date:	20231226
Manifest Status:	Signed
Submission Type:	FullElectronic
Origin Type:	Web
Generator EPA ID:	CAC003264378
Generator Name:	Shaddo And Derek Zahl
Generator Location Street Number:	Not reported
Generator Location Street 1:	5218 MARIT DR
Generator Location Street 2:	Not reported
Generator Location City:	SANTA ROSA
Generator Location State:	CA
Generator Location Zip:	95409
Generator Mail Street Number:	Not reported
Generator Mail Street 1:	5218 MARIT DR
Generator Mail Street 2:	Not reported
Generator Mail City:	SANTA ROSA
Generator Mail Zip:	95409
Generator Mail State:	CA
Generator Contact Company Name:	Not reported
Designated Facility EPA ID:	CAD982042475
Designated Facility Name:	Recology Hay Road
Designated Facility Mail Street Number:	235
Designated Facility Mail Street 1:	Not reported
Designated Facility Mail Street 2:	N FIRST ST
Designated Facility Mail City:	DIXON
Designated Facility Mail Zip:	95620
Designated Facility Mail State:	CA
Designated Facility Location Street Number:	6426
Designated Facility Location Street 1:	HAY RD
Designated Facility Location Street 2:	Not reported
Designated Facility Location City:	VACAVILLE
Designated Facility Location Zip:	95687
Designated Facility Location State:	CA
Designated Facility Contact Company Name:	Not reported
Manifest Residue Indicator:	N
Rejection Indicator:	N

Transporter:

Manifest Tracking Number:	100090332ELC
Transporter Line Number:	1
Transporter EPA ID:	CAL000390428
Transporter Name:	Cve Nb Contracting Group Inc Dba Central Valley Environmental

Waste Line:

Manifest Tracking Number:	100090332ELC
Waste Line Number:	1
U.S. DOT Hazardous Indicator:	Y

5218 MARIT DR (Continued) **1031038235**

U.S. DOT ID Number:	NA2212
U.S. DOT Description:	Rq, Na2212, Asbestos, 9, Pgiii
Non-Hazardous Waste Description:	Not reported
Number of Containers:	12
Container Type Code:	BA
Container Type Description:	Burlap, cloth, paper, or plastic bags
Waste Quantity:	1
Quantity Unit of Measure Code:	Y
Quantity Unit of Measure Description:	Cubic Yards
Waste Quantity, in Tons:	0.84
Acute Waste Quantity, in Tons:	0
Non-Acute Waste Quantity, in Tons:	0.84
Waste Quantity, in Kilograms:	761.9052
Acute Waste Quantity, in Kilograms:	0
Non-Acute Waste Quantity, in Kilorgrams:	761.9052
Management Method Code:	H132
Management Method Description:	LANDFILL (WITH PRIOR TREATMENT AND/OR STABILIZATION)
Waste Residue Indicator:	N
Quantity Discrepancy Indicator:	N
Waste Type Discrepancy Indicator:	N
Waste Density:	Not reported
Waste Density Unit of Measure Code:	Not reported
Waste Density Unit of Measure Description:	Not reported
Form Code:	Not reported
Form Code Description:	Not reported
Source Code:	Not reported
Source Code Description:	Not reported
Waste Minimization Code:	Not reported
Waste Minimization Code Description:	Not reported
Consent Number:	Not reported
EPA Waste Indicator:	N
Federal Waste Codes:	Not reported
Quantity Haz Kg:	Not reported
Quantity Haz Tons:	Not reported
Quantity Non Haz Kg:	761.9052
Quantity Non Haz Tons:	0.84
State Waste Codes:	CA-151

J34 **UNOCAL #5335** **UST FINDER RELEASE** **1029123957**
SSE **5241 SONOMA HIGHWAY** **N/A**
< 1/8 **SANTA ROSA, CA 95404**
0.063 mi.
335 ft. **Site 1 of 8 in cluster J**

Relative: **Higher**
Actual: **299 ft.**

UST FINDER RELEASE:

Object ID:	35860
Facility ID:	Not reported
Lust ID:	CAT0609700283
Name:	UNOCAL #5335
Address:	5241 SONOMA HIGHWAY
City,State,Zip:	SANTA ROSA, CA 95404
Address Match Type:	StreetAddress
Reported Date:	Not reported
Status:	No Further Action
Substance:	Not reported
Population within 1500ft:	1281
Domestic Wells within 1500ft:	82
Land Use:	Developed, Medium Intensity

UNOCAL #5335 (Continued) **1029123957**

Within SPA:	No
SPA PWS Facility ID:	Not reported
SPA Water Type:	Not reported
SPA Facility Type:	Not reported
SPA HUC12:	Not reported
Within WHPA:	No
WHPA PWS Facility ID:	Not reported
WHPA Water Type:	Not reported
WHPA Facility Type:	Not reported
WHPA HUC12:	Not reported
Within 100yr Floodplain:	No
Tribe:	Not reported
EPA Region:	9
NFA Letter 1:	Not reported
NFA Letter 2:	Not reported
NFA Letter 3:	Not reported
NFA Letter 4:	Not reported
Closed With Residual Contaminate:	Not reported
Coordinate Source:	Geocode
X Coord:	-122.65254
Y Coord:	38.465
Latitude:	38.465
Longitude:	-122.65254

J35 **LYNCH & SONS UNION GAS STA** **EDR Hist Auto** **1014186226**
SSE **5241 SONOMA HWY** **N/A**
< 1/8 **SANTA ROSA, CA 95405**
0.063 mi.
335 ft. **Site 2 of 8 in cluster J**

Relative: EDR Hist Auto
Higher

Actual:
299 ft.

Year:	Name:	Type:
1982	LYNCH & SONS UNION	Gasoline Service Stations
1983	LYNCH & SONS UNION	Gasoline Service Stations
1985	LYNCH & SONS UNION	Gasoline Service Stations
1986	LYNCH & SONS UNION	Gasoline Service Stations
1987	LYNCH & SONS UNION GAS STA	GASOLINE STATIONS
1987	LYNCH & SONS UNION	Gasoline Service Stations
1988	LYNCH & SONS UNION	Gasoline Service Stations
1989	LYNCH & SONS UNION	Gasoline Service Stations, NEC
1990	LYNCH & SONS UNION GAS ST	GASOLINE STATIONS
1990	LYNCH & SONS UNION	Gasoline Service Stations, NEC
1991	LYNCH & SONS UNION	Gasoline Service Stations, NEC
1992	LYNCH & SONS UNION	Gasoline Service Stations, NEC

J36 **UNOCAL #5335** **LUST** **S102440026**
SSE **5241 SONOMA HIGHWAY** **HIST UST** **N/A**
< 1/8 **SANTA ROSA, CA 95404** **Cortese**
0.063 mi. **HIST CORTESE**
335 ft. **Site 3 of 8 in cluster J** **CERS**

Relative: LUST:
Higher

Actual:
299 ft.

Name:	UNOCAL #5335
Address:	5241 SONOMA HIGHWAY
City,State,Zip:	SANTA ROSA, CA 95404

UNOCAL #5335 (Continued) **S102440026**

Lead Agency:	NORTH COAST RWQCB (REGION 1)
Case Type:	LUST Cleanup Site

Geo Track:

Global Id:	T0609700283
Latitude:	38.4649769
Longitude:	-122.6529213
Status:	Completed - Case Closed
Status Date:	01/22/1996
Case Worker:	ZZZ
RB Case Number:	1TSO390
Local Agency:	SANTA ROSA, CITY OF
File Location:	Not reported
Local Case Number:	Not reported
Potential Media Affect:	Aquifer used for drinking water supply
Potential Contaminants of Concern:	Gasoline
EPA Region:	9
Coordinate Source:	Google Geocode
Cuf Case:	Not reported
Quantity Released Gallons:	Not reported
Begin Date:	09/14/1990
Leak Reported Date:	09/14/1990
How Discovered:	Other Means
How Discovered Description:	Not reported
Discharge Source:	Not reported
Discharge Cause:	Not reported
Stop Method:	Not reported
Stop Description:	Not reported
No Further Action Date:	01/22/1996
CA Water Watershed Name:	Russian River - Middle Russian River - Santa Rosa (114.22)
Dwr Groundwater Subbasin Name:	Santa Rosa Valley - Rincon Valley (1-055.03)
Disadvantaged Community:	Not reported
CA Enviroscreen 3 Score:	6-10%
CA Enviroscreen 4 Score:	5-10%
Military DOD Site:	No
Facility Project Subtype:	Not reported
RWQCB Region:	NORTH COAST RWQCB (REGION 1)
Site History:	Not reported

LUST:

Global Id:	T0609700283
Contact Type:	Local Agency Caseworker
Contact Name:	LOCAL PERMIT WORKER SANTA ROSA
Organization Name:	SANTA ROSA, CITY OF
Address:	625 5th Street
City:	SANTA ROSA
Email:	Not reported
Phone Number:	7075433500

Global Id:	T0609700283
Contact Type:	Regional Board Caseworker - Primary Caseworker
Contact Name:	REGIONAL WATER BOARD SITE CLOSED
Organization Name:	NORTH COAST RWQCB (REGION 1)
Address:	5550 SKYLANE BOULEVARD, SUITE A
City:	SANTA ROSA
Email:	Not reported
Phone Number:	7075762220

UNOCAL #5335 (Continued) **S102440026**

LUST:
Global Id: T0609700283
Action Type: ENFORCEMENT
Date: 09/14/1990
Action: * Historical Enforcement

Global Id: T0609700283
Action Type: Other
Date: 09/14/1990
Action: Leak Discovery

Global Id: T0609700283
Action Type: Other
Date: 09/14/1990
Action: Leak Reported

Global Id: T0609700283
Action Type: Other
Date: 09/14/1990
Action: Leak Stopped

LUST:
Global Id: T0609700283
Status: Open - Case Begin Date
Status Date: 09/14/1990

Global Id: T0609700283
Status: Open - Site Assessment
Status Date: 09/14/1990

Global Id: T0609700283
Status: Open - Site Assessment
Status Date: 10/03/1990

Global Id: T0609700283
Status: Open - Site Assessment
Status Date: 12/19/1991

Global Id: T0609700283
Status: Open - Remediation
Status Date: 01/21/1996

Global Id: T0609700283
Status: Open - Verification Monitoring
Status Date: 01/21/1996

Global Id: T0609700283
Status: Completed - Case Closed
Status Date: 01/22/1996

LUST REG 1:
Region: 1
Facility ID: 1TSO390
Staff Initials: Closed

UNOCAL #5335 (Continued) **S102440026**

HIST UST:

Name:	LYNCH AND SONS UNION
Address:	5241 SONOMA HWY
City,State,Zip:	SANTA ROSA, CA 95405
File Number:	00021861

URL:

Region:	Not reported
Facility ID:	Not reported
Facility Type:	Not reported
Other Type:	Not reported
Contact Name:	Not reported
Telephone:	Not reported
Owner Name:	Not reported
Owner Address:	Not reported
Owner City,St,Zip:	Not reported
Total Tanks:	Not reported

Tank Num:	Not reported
Container Num:	Not reported
Year Installed:	Not reported
Tank Capacity:	Not reported
Tank Used for:	Not reported
Type of Fuel:	Not reported
Container Construction Thickness:	Not reported
Leak Detection:	Not reported

Tank Num:	Not reported
Container Num:	Not reported
Year Installed:	Not reported
Tank Capacity:	Not reported
Tank Used for:	Not reported
Type of Fuel:	Not reported
Container Construction Thickness:	Not reported
Leak Detection:	Not reported

Click here for Geo Tracker PDF:

CORTESE:

Name:	UNOCAL #5335
Address:	5241 SONOMA HIGHWAY
City,State,Zip:	SANTA ROSA, CA 95404
Region:	CORTESE
Envirostor Id:	Not reported
Global ID:	T0609700283
Site/Facility Type:	LUST CLEANUP SITE
Cleanup Status:	COMPLETED - CASE CLOSED
Status Date:	Not reported
Site Code:	Not reported
Latitude:	Not reported
Longitude:	Not reported
Owner:	Not reported
Enf Type:	Not reported
Swat R:	Not reported
Flag:	active
Order No:	Not reported

UNOCAL #5335 (Continued) **S102440026**

Waste Discharge System No: Not reported
Effective Date: Not reported
Region 2: Not reported
WID Id: Not reported
Solid Waste Id No: Not reported
Waste Management Uit Name: Not reported
File Name: Active Open

HIST CORTESE:
edr_fname: UNOCAL #5335
edr_fadd1: 5241 SONOMA
City,State,Zip: SANTA ROSA, CA 95404
Region: CORTESE
Facility County Code: 49
Reg By: LTNKA
Reg Id: 1TSO390

CERS:
Name: UNOCAL #5335
Address: 5241 SONOMA HIGHWAY
City,State,Zip: SANTA ROSA, CA 95404
Site ID: 869514
CERS ID: T0609700283
CERS Description: Leaking Underground Storage Tank Cleanup Site

Affiliation:
Affiliation Type Desc: Local Agency Caseworker
Entity Name: LOCAL PERMIT WORKER SANTA ROSA - SANTA ROSA, CITY OF
Entity Title: Not reported
Affiliation Address: 625 5th Street
Affiliation City: SANTA ROSA
Affiliation State: CA
Affiliation Country: Not reported
Affiliation Zip: Not reported
Affiliation Phone: 7075433500,

Affiliation Type Desc: Regional Board Caseworker
Entity Name: REGIONAL WATER BOARD SITE CLOSED - NORTH COAST RWQCB (REGION 1)
Entity Title: Not reported
Affiliation Address: 5550 SKYLANE BOULEVARD, SUITE A
Affiliation City: SANTA ROSA
Affiliation State: CA
Affiliation Country: Not reported
Affiliation Zip: Not reported
Affiliation Phone: 7075762220,

J37 **LYNCH & SONS UNION** **HIST UST** **U001609481**
SSE **5241 SONOMA HWY** **N/A**
< 1/8 **SANTA ROSA, CA 95405**
0.063 mi.
335 ft. **Site 4 of 8 in cluster J**

Relative:
Higher

Actual:
299 ft.

HIST UST:
Name: LYNCH & SONS UNION
Address: 5241 SONOMA HWY
City,State,Zip: SANTA ROSA, CA 95405

LYNCH & SONS UNION (Continued) **U001609481**

File Number:	Not reported
URL:	Not reported
Region:	STATE
Facility ID:	00000044781
Facility Type:	Gas Station
Other Type:	Not reported
Contact Name:	RICHARD H. LYNCH
Telephone:	7075391080
Owner Name:	UNION OIL CALIF
Owner Address:	5241 SONOMA HWY
Owner City,St,Zip:	SANTA ROSA, CA 95405
Total Tanks:	0004
Tank Num:	001
Container Num:	1
Year Installed:	Not reported
Tank Capacity:	00000000
Tank Used for:	WASTE
Type of Fuel:	WASTE OIL
Container Construction Thickness:	Not reported
Leak Detection:	None
Tank Num:	002
Container Num:	2
Year Installed:	Not reported
Tank Capacity:	00000000
Tank Used for:	PRODUCT
Type of Fuel:	UNLEADED
Container Construction Thickness:	Not reported
Leak Detection:	None
Tank Num:	003
Container Num:	3
Year Installed:	Not reported
Tank Capacity:	00000000
Tank Used for:	PRODUCT
Type of Fuel:	PREMIUM
Container Construction Thickness:	Not reported
Leak Detection:	None
Tank Num:	004
Container Num:	4
Year Installed:	Not reported
Tank Capacity:	00000000
Tank Used for:	WASTE
Type of Fuel:	WASTE OIL
Container Construction Thickness:	Not reported
Leak Detection:	None

J38 **UNION OIL SS# 5335** **SWEEPS UST** **U001609502**
SSE **5241 SONOMA HWY** **HIST UST** **N/A**
< 1/8 **SANTA ROSA, CA 95405**
0.063 mi.
335 ft. **Site 5 of 8 in cluster J**

Relative: SWEEPS UST:
Higher

Actual: Name: UNOCAL SERVICE STATION #5335
299 ft. Address: 5241 SONOMA HWY
City: SANTA ROSA
Status: Not reported
Comp Number: 44781
Number: Not reported
Board Of Equalization: 44-008001
Referral Date: Not reported
Action Date: Not reported
Created Date: Not reported
Owner Tank Id: Not reported
SWRCB Tank Id: 49-060-044781-000001
Tank Status: Not reported
Capacity: 280
Active Date: Not reported
Tank Use: OIL
STG: WASTE
Content: WASTE OIL
Number Of Tanks: 3

Name: UNOCAL SERVICE STATION #5335
Address: 5241 SONOMA HWY
City: SANTA ROSA
Status: Not reported
Comp Number: 44781
Number: Not reported
Board Of Equalization: 44-008001
Referral Date: Not reported
Action Date: Not reported
Created Date: Not reported
Owner Tank Id: Not reported
SWRCB Tank Id: 49-060-044781-000002
Tank Status: Not reported
Capacity: 10000
Active Date: Not reported
Tank Use: M.V. FUEL
STG: PRODUCT
Content: REG UNLEADED
Number Of Tanks: Not reported

Name: UNOCAL SERVICE STATION #5335
Address: 5241 SONOMA HWY
City: SANTA ROSA
Status: Not reported
Comp Number: 44781
Number: Not reported
Board Of Equalization: 44-008001
Referral Date: Not reported
Action Date: Not reported
Created Date: Not reported
Owner Tank Id: Not reported
SWRCB Tank Id: 49-060-044781-000003

UNION OIL SS# 5335 (Continued) **U001609502**

Tank Status: Not reported
Capacity: 10000
Active Date: Not reported
Tank Use: M.V. FUEL
STG: PRODUCT
Content: PRM UNLEADED
Number Of Tanks: Not reported

HIST UST:
Name: UNION OIL SS# 5335
Address: 5241 SONOMA HWY
City,State,Zip: SANTA ROSA, CA 95405
File Number: Not reported
URL: Not reported
Region: STATE
Facility ID: 00000033617
Facility Type: Gas Station
Other Type: Not reported
Contact Name: RICHARD H. LYNCH
Telephone: 7075391080
Owner Name: UNION OIL CO.
Owner Address: 1 CALIFORNIA ST. SUITE 2700
Owner City,St,Zip: SAN FRANCISCO, CA 94111
Total Tanks: 0003

Tank Num: 001
Container Num: 5335-1-1
Year Installed: 1967
Tank Capacity: 00010000
Tank Used for: PRODUCT
Type of Fuel: UNLEADED
Container Construction Thickness: Not reported
Leak Detection: Stock Inventor

Tank Num: 002
Container Num: 5335-2-1
Year Installed: 1967
Tank Capacity: 00010000
Tank Used for: PRODUCT
Type of Fuel: PREMIUM
Container Construction Thickness: Not reported
Leak Detection: Stock Inventor

Tank Num: 003
Container Num: 5335-4-1
Year Installed: Not reported
Tank Capacity: 00000280
Tank Used for: WASTE
Type of Fuel: WASTE OIL
Container Construction Thickness: Not reported
Leak Detection: Stock Inventor

Tank Num: 004
Container Num: 5335-10-1
Year Installed: Not reported
Tank Capacity: 00000000
Tank Used for: WASTE

UNION OIL SS# 5335 (Continued) **U001609502**

Type of Fuel:	Not reported
Container Construction Thickness:	6
Leak Detection:	Visual

G39 **HECTOR ALTAMIRANO** **RCRA NonGen / NLR** **1027692494**
WNW **509 GARFIELD PARK AVE** **E MANIFEST** **CAC003235105**
< 1/8 **SANTA ROSA, CA 95409**
0.065 mi.
344 ft. **Site 3 of 3 in cluster G**

Relative: **Lower**
Actual: **293 ft.**

RCRA Listings:

Date Form Received by Agency:		20230601
Handler Name:		Hector Altamirano
Handler Address:		509 Garfield Park Ave
Handler City,State,Zip:		SANTA ROSA, CA 95409
EPA ID:		CAC003235105
Contact Name:		HECTOR ALTAMIRANO
Contact Address:		509 GARFIELD PARK AVE
Contact City,State,Zip:		SANTA ROSA, CA 95409
Contact Telephone:		707-486-5530
Contact Fax:		Not reported
Contact Email:		COTOIS@YAHOO.COM
Contact Title:		Not reported
EPA Region:		09
Land Type:		Not reported
Federal Waste Generator Description:		Not a generator, verified
Non-Notifier:		Not reported
Biennial Report Cycle:		Not reported
Accessibility:		Not reported
Active Site Indicator:		Not reported
State District Owner:		Not reported
State District:		Not reported
Mailing Address:		509 GARFIELD PARK AVE
Mailing City,State,Zip:		SANTA ROSA, CA 95409
Owner Name:	Hector Altamirano	
Owner Type:		Other
Operator Name:	Hector Altamirano	
Operator Type:		Other
Short-Term Generator Activity:		No
Importer Activity:		No
Mixed Waste Generator:		No
Transporter Activity:		No
Transfer Facility Activity:		No
Recycler Activity with Storage:		No
Small Quantity On-Site Burner Exemption:		No
Smelting Melting and Refining Furnace Exemption:		No
Underground Injection Control:		No
Off-Site Waste Receipt:		No
Universal Waste Indicator:		No
Universal Waste Destination Facility:		No
Federal Universal Waste:		No
Active Site State-Reg Handler:		---
Federal Facility Indicator:		Not reported
Hazardous Secondary Material Indicator:		N
Sub-Part K Indicator:		Not reported
2018 GPRA Permit Baseline:		Not on the Baseline
2018 GPRA Renewals Baseline:		Not on the Baseline
202 GPRA Corrective Action Baseline:		No

HECTOR ALTAMIRANO (Continued) **1027692494**

Subject to Corrective Action Universe:	No
Non-TSDFs Where RCRA CA has Been Imposed Universe:	No
Corrective Action Priority Ranking:	No NCAPS ranking
Environmental Control Indicator:	No
Institutional Control Indicator:	No
Human Exposure Controls Indicator:	N/A
Groundwater Controls Indicator:	N/A
Significant Non-Complier Universe:	No
Unaddressed Significant Non-Complier Universe:	No
Addressed Significant Non-Complier Universe:	No
Significant Non-Complier With a Compliance Schedule Universe:	No
Financial Assurance Required:	Not reported
Handler Date of Last Change:	20230601
Recognized Trader-Importer:	No
Recognized Trader-Exporter:	No
Importer of Spent Lead Acid Batteries:	No
Exporter of Spent Lead Acid Batteries:	No
Recycler Activity Without Storage:	No
Manifest Broker:	No
Sub-Part P Indicator:	No

Handler - Owner Operator:

Owner/Operator Indicator:	Owner
Owner/Operator Name: HECTOR ALTAMIRANO	
Legal Status:	Other
Date Became Current:	Not reported
Date Ended Current:	Not reported
Owner/Operator Address:	509 GARFIELD PARK AVE
Owner/Operator City,State,Zip:	SANTA ROSA, CA 95409
Owner/Operator Telephone:	707-486-5530
Owner/Operator Telephone Ext:	Not reported
Owner/Operator Fax:	Not reported
Owner/Operator Email:	Not reported

Owner/Operator Indicator:	Operator
Owner/Operator Name: HECTOR ALTAMIRANO	
Legal Status:	Other
Date Became Current:	Not reported
Date Ended Current:	Not reported
Owner/Operator Address:	509 GARFIELD PARK AVE
Owner/Operator City,State,Zip:	SANTA ROSA, CA 95409
Owner/Operator Telephone:	707-486-5530
Owner/Operator Telephone Ext:	Not reported
Owner/Operator Fax:	Not reported
Owner/Operator Email:	Not reported

Historic Generators:

Receive Date:	20230601
Handler Name: HECTOR ALTAMIRANO	
Federal Waste Generator Description:	Not a generator, verified
State District Owner:	Not reported
Large Quantity Handler of Universal Waste:	No
Recognized Trader Importer:	No
Recognized Trader Exporter:	No
Spent Lead Acid Battery Importer:	No

HECTOR ALTAMIRANO (Continued) **1027692494**

Spent Lead Acid Battery Exporter: No
Current Record: Yes
Non Storage Recycler Activity: No
Electronic Manifest Broker: No

List of NAICS Codes and Descriptions:
NAICS Code: 56299
NAICS Description: All Other Waste Management Services

Facility Has Received Notices of Violations:
Violations: No Violations Found

Evaluation Action Summary:
Evaluations: No Evaluations Found

E MANIFEST:
Manifest Tracking Number: 100083883ELC
Last Updated Date: 20230626
Shipped Date: 20230622
Received Date: 20230623
Manifest Status: Signed
Submission Type: FullElectronic
Origin Type: Web
Generator EPA ID: CAC003235105
Generator Name: Hector Altamirano
Generator Location Street Number: Not reported
Generator Location Street 1: 509 GARFIELD PARK AVE
Generator Location Street 2: Not reported
Generator Location City: SANTA ROSA
Generator Location State: CA
Generator Location Zip: 95409
Generator Mail Street Number: Not reported
Generator Mail Street 1: 509 GARFIELD PARK AVE
Generator Mail Street 2: Not reported
Generator Mail City: SANTA ROSA
Generator Mail Zip: 95409
Generator Mail State: CA
Generator Contact Company Name: Not reported
Designated Facility EPA ID: CAD982042475
Designated Facility Name: Recology Hay Road
Designated Facility Mail Street Number: 235
Designated Facility Mail Street 1: Not reported
Designated Facility Mail Street 2: N FIRST ST
Designated Facility Mail City: DIXON
Designated Facility Mail Zip: 95620
Designated Facility Mail State: CA
Designated Facility Location Street Number: 6426
Designated Facility Location Street 1: HAY RD
Designated Facility Location Street 2: Not reported
Designated Facility Location City: VACAVILLE
Designated Facility Location Zip: 95687
Designated Facility Location State: CA
Designated Facility Contact Company Name: Not reported
Manifest Residue Indicator: N

HECTOR ALTAMIRANO (Continued) **1027692494**

Rejection Indicator: N

Transporter:
Manifest Tracking Number: 100083883ELC
Transporter Line Number: 1
Transporter EPA ID: CAL000390428
Transporter Name: Cve Nb Contracting Group Inc Dba Central Valley Environmental

Waste Line:
Manifest Tracking Number: 100083883ELC
Waste Line Number: 1
U.S. DOT Hazardous Indicator: Y
U.S. DOT ID Number: NA2212
U.S. DOT Description: Rq, Na2212, Asbestos, 9, Pgiii
Non-Hazardous Waste Description: Not reported
Number of Containers: 14
Container Type Code: BA
Container Type Description: Burlap, cloth, paper, or plastic bags
Waste Quantity: 1
Quantity Unit of Measure Code: Y
Quantity Unit of Measure Description: Cubic Yards
Waste Quantity, in Tons: 0.84
Acute Waste Quantity, in Tons: 0
Non-Acute Waste Quantity, in Tons: 0.84
Waste Quantity, in Kilograms: 761.9052
Acute Waste Quantity, in Kilograms: 0
Non-Acute Waste Quantity, in Kilorgrams: 761.9052
Management Method Code: H132
Management Method Description: LANDFILL (WITH PRIOR TREATMENT AND/OR STABILIZATION)
Waste Residue Indicator: N
Quantity Discrepancy Indicator: N
Waste Type Discrepancy Indicator: N
Waste Density: Not reported
Waste Density Unit of Measure Code: Not reported
Waste Density Unit of Measure Description: Not reported
Form Code: Not reported
Form Code Description: Not reported
Source Code: Not reported
Source Code Description: Not reported
Waste Minimization Code: Not reported
Waste Minimization Code Description: Not reported
Consent Number: Not reported
EPA Waste Indicator: N
Federal Waste Codes: Not reported
Quantity Haz Kg: Not reported
Quantity Haz Tons: Not reported
Quantity Non Haz Kg: 761.9052
Quantity Non Haz Tons: 0.84
State Waste Codes: CA-151

K40 **GATEWAY TRANSMISSIONS INC** **EDR Hist Auto** **1022114797**
SSE **122 CALISTOGA RD STE 328** **N/A**
< 1/8 **SANTA ROSA, CA 95409**
0.074 mi.
391 ft. **Site 1 of 8 in cluster K**

Relative: EDR Hist Auto
Higher

Actual:
300 ft.

Year:	Name:	Type:
2001	GATEWAY TRANSMISSIONS INC	Automotive Transmission Repair Shops
2002	GATEWAY TRANSMISSIONS INC	Automotive Transmission Repair Shops
2003	GATEWAY TRANSMISSIONS INC	Automotive Transmission Repair Shops
2004	GATEWAY TRANSMISSIONS INC	Automotive Transmission Repair Shops

---

K41 **SAINT FRANCIS WASH & DRY SELF SERVE** **EDR Hist Cleaner** **1014147920**
SSE **122 CALISTOGA RD** **N/A**
< 1/8 **SANTA ROSA, CA 95405**
0.074 mi.
391 ft. **Site 2 of 8 in cluster K**

Relative: EDR Hist Cleaner
Higher

Actual:
300 ft.

Year:	Name:	Type:
1970	SORITA SPEEDEE WASH SELF SERVE	LAUNDRIES-SELF SERVE
1976	SAINT FRANCIS WASH & DRY SELF S	LAUNDRIES-SELF SERVE
1998	ASPEN CARPET CARE	Carpet And Upholstery Cleaning
1998	SANTA ROSA RUG & FURN CLRS	Carpet And Upholstery Cleaning On Customer Premises
1999	ASPEN CARPET CARE	Carpet And Upholstery Cleaning
2000	ASPEN CARPET CARE	Carpet And Upholstery Cleaning
2000	PRISTINE CLEAN	Carpet And Upholstery Cleaning
2001	PRISTINE CLEAN	Carpet And Upholstery Cleaning
2001	ASPEN CARPET CARE	Carpet And Upholstery Cleaning
2002	ASPEN CARPET CARE	Carpet And Upholstery Cleaning
2003	ASPEN CARPET CARE	Carpet And Upholstery Cleaning
2004	ASPEN CARPET CARE	Carpet And Upholstery Cleaning
2005	ASPEN CARPET CARE	Carpet And Upholstery Cleaning
2006	ASPEN CARPET CARE	Carpet And Upholstery Cleaning
2007	ASPEN CARPET CARE	Carpet And Upholstery Cleaning
2010	ASPEN CARPET CARE	Carpet And Upholstery Cleaning
2011	ASPEN CARPET CARE	Carpet And Upholstery Cleaning
2012	ASPEN CARPET CARE	Carpet And Upholstery Cleaning
2013	ASPEN CARPET CARE	Carpet And Upholstery Cleaning
2014	ASPEN CARPET CARE	Carpet And Upholstery Cleaning

L42 **5128 GOLD LAKE DRIVE** **RCRA NonGen / NLR** **1031467751**
SSW **5128 GOLD LAKE DR** **E MANIFEST** **CAC003310702**
< 1/8 **SANTA ROSA, CA 95403**
0.077 mi.
407 ft. **Site 1 of 2 in cluster L**

Relative: RCRA Listings:
Lower

Actual:
291 ft.

Date Form Received by Agency:	20250121
Handler Name:	5128 Gold Lake Drive
Handler Address:	5128 Gold Lake Dr
Handler City,State,Zip:	SANTA ROSA, CA 95403
EPA ID:	CAC003310702
Contact Name:	Not reported
Contact Address:	5128 GOLD LAKE DR

5128 GOLD LAKE DRIVE (Continued) **1031467751**

Contact City,State,Zip:		SANTA ROSA, CA 95403
Contact Telephone:		707-483-3582
Contact Fax:		Not reported
Contact Email:		GRHANGAR@COMCAST.NET
Contact Title:		Not reported
EPA Region:		09
Land Type:		Not reported
Federal Waste Generator Description:		Not a generator, verified
Non-Notifier:		Not reported
Biennial Report Cycle:		Not reported
Accessibility:		Not reported
Active Site Indicator:		Not reported
State District Owner:		Not reported
State District:		Not reported
Mailing Address:		Not reported
Mailing City,State,Zip:		Not reported
Owner Name:	Not reported	
Owner Type:		Not reported
Operator Name:	Not reported	
Operator Type:		Not reported
Short-Term Generator Activity:		No
Importer Activity:		No
Mixed Waste Generator:		No
Transporter Activity:		No
Transfer Facility Activity:		No
Recycler Activity with Storage:		No
Small Quantity On-Site Burner Exemption:		No
Smelting Melting and Refining Furnace Exemption:		No
Underground Injection Control:		No
Off-Site Waste Receipt:		No
Universal Waste Indicator:		No
Universal Waste Destination Facility:		No
Federal Universal Waste:		No
Active Site State-Reg Handler:		---
Federal Facility Indicator:		Not reported
Hazardous Secondary Material Indicator:		N
Sub-Part K Indicator:		Not reported
2018 GPRA Permit Baseline:		Not on the Baseline
2018 GPRA Renewals Baseline:		Not on the Baseline
202 GPRA Corrective Action Baseline:		No
Subject to Corrective Action Universe:		No
Non-TSDFs Where RCRA CA has Been Imposed Universe:		No
Corrective Action Priority Ranking:		No NCAPS ranking
Environmental Control Indicator:		No
Institutional Control Indicator:		No
Human Exposure Controls Indicator:		N/A
Groundwater Controls Indicator:		N/A
Significant Non-Complier Universe:		No
Unaddressed Significant Non-Complier Universe:		No
Addressed Significant Non-Complier Universe:		No
Significant Non-Complier With a Compliance Schedule Universe:		No
Financial Assurance Required:		Not reported
Handler Date of Last Change:		20250129
Recognized Trader-Importer:		No
Recognized Trader-Exporter:		No
Importer of Spent Lead Acid Batteries:		No
Exporter of Spent Lead Acid Batteries:		No

5128 GOLD LAKE DRIVE (Continued) **1031467751**

Recycler Activity Without Storage: No
Manifest Broker: No
Sub-Part P Indicator: No

Handler - Owner Operator:
Owner/Operator Indicator: Operator
Owner/Operator Name: GH
Legal Status: Other
Date Became Current: Not reported
Date Ended Current: Not reported
Owner/Operator Address: 5128 GOLD LAKE DR
Owner/Operator City,State,Zip: SANTA ROSA, CA 95403
Owner/Operator Telephone: 707-483-3582
Owner/Operator Telephone Ext: Not reported
Owner/Operator Fax: Not reported
Owner/Operator Email: Not reported

Owner/Operator Indicator: Owner
Owner/Operator Name: GH
Legal Status: Other
Date Became Current: Not reported
Date Ended Current: Not reported
Owner/Operator Address: 5128 GOLD LAKE DR
Owner/Operator City,State,Zip: SANTA ROSA, CA 95403
Owner/Operator Telephone: 707-483-3582
Owner/Operator Telephone Ext: Not reported
Owner/Operator Fax: Not reported
Owner/Operator Email: Not reported

Historic Generators:
Receive Date: 20241021
Handler Name: 5128 GOLD LAKE DRIVE
Federal Waste Generator Description: Not a generator, verified
State District Owner: Not reported
Large Quantity Handler of Universal Waste: No
Recognized Trader Importer: No
Recognized Trader Exporter: No
Spent Lead Acid Battery Importer: No
Spent Lead Acid Battery Exporter: No
Current Record: No
Non Storage Recycler Activity: No
Electronic Manifest Broker: No

Receive Date: 20250121
Handler Name: 5128 GOLD LAKE DRIVE
Federal Waste Generator Description: Not a generator, verified
State District Owner: Not reported
Large Quantity Handler of Universal Waste: No
Recognized Trader Importer: No
Recognized Trader Exporter: No
Spent Lead Acid Battery Importer: No
Spent Lead Acid Battery Exporter: No
Current Record: Yes
Non Storage Recycler Activity: No
Electronic Manifest Broker: No

5128 GOLD LAKE DRIVE (Continued) **1031467751**

List of NAICS Codes and Descriptions:
NAICS Code: 56299
NAICS Description: All Other Waste Management Services

Facility Has Received Notices of Violations:
Violations: No Violations Found

Evaluation Action Summary:
Evaluations: No Evaluations Found

E MANIFEST:

Manifest Tracking Number:	100101000ELC
Last Updated Date:	20241101
Shipped Date:	20241030
Received Date:	20241031
Manifest Status:	Signed
Submission Type:	FullElectronic
Origin Type:	Web
Generator EPA ID:	CAC003310702
Generator Name:	5128 Gold Lake Drive
Generator Location Street Number:	Not reported
Generator Location Street 1:	5128 GOLD LAKE DR
Generator Location Street 2:	Not reported
Generator Location City:	SANTA ROSA
Generator Location State:	CA
Generator Location Zip:	95403
Generator Mail Street Number:	Not reported
Generator Mail Street 1:	5128 GOLD LAKE DR
Generator Mail Street 2:	Not reported
Generator Mail City:	SANTA ROSA
Generator Mail Zip:	95403
Generator Mail State:	CA
Generator Contact Company Name:	Not reported
Designated Facility EPA ID:	CAD982042475
Designated Facility Name:	Recology Hay Road
Designated Facility Mail Street Number:	235
Designated Facility Mail Street 1:	Not reported
Designated Facility Mail Street 2:	N FIRST ST
Designated Facility Mail City:	DIXON
Designated Facility Mail Zip:	95620
Designated Facility Mail State:	CA
Designated Facility Location Street Number:	6426
Designated Facility Location Street 1:	HAY RD
Designated Facility Location Street 2:	Not reported
Designated Facility Location City:	VACAVILLE
Designated Facility Location Zip:	95687
Designated Facility Location State:	CA
Designated Facility Contact Company Name:	Not reported
Manifest Residue Indicator:	N
Rejection Indicator:	N

Transporter:

Manifest Tracking Number:	100101000ELC
Transporter Line Number:	1

5128 GOLD LAKE DRIVE (Continued) **1031467751**

Transporter EPA ID: CAL000390428
Transporter Name: Cve Nb Contracting Group Inc Dba Central Valley Environmental

Waste Line:
Manifest Tracking Number: 100101000ELC
Waste Line Number: 1
U.S. DOT Hazardous Indicator: Y
U.S. DOT ID Number: NA2212
U.S. DOT Description: Rq, Na2212, Asbestos, 9, Pgiii
Non-Hazardous Waste Description: Not reported
Number of Containers: 14
Container Type Code: BA
Container Type Description: Burlap, cloth, paper, or plastic bags
Waste Quantity: 1
Quantity Unit of Measure Code: Y
Quantity Unit of Measure Description: Cubic Yards
Waste Quantity, in Tons: 0.84
Acute Waste Quantity, in Tons: 0
Non-Acute Waste Quantity, in Tons: 0.84
Waste Quantity, in Kilograms: 761.9052
Acute Waste Quantity, in Kilograms: 0
Non-Acute Waste Quantity, in Kilorgrams: 761.9052
Management Method Code: H132
Management Method Description: LANDFILL (WITH PRIOR TREATMENT AND/OR STABILIZATION)
Waste Residue Indicator: N
Quantity Discrepancy Indicator: N
Waste Type Discrepancy Indicator: N
Waste Density: Not reported
Waste Density Unit of Measure Code: Not reported
Waste Density Unit of Measure Description: Not reported
Form Code: Not reported
Form Code Description: Not reported
Source Code: Not reported
Source Code Description: Not reported
Waste Minimization Code: Not reported
Waste Minimization Code Description: Not reported
Consent Number: Not reported
EPA Waste Indicator: N
Federal Waste Codes: Not reported
Quantity Haz Kg: 0
Quantity Haz Tons: 0
Quantity Non Haz Kg: 761.9052
Quantity Non Haz Tons: 0.84
State Waste Codes: CA-151

I43 **D CARPET SAVERS OF CAL** **EDR Hist Cleaner** **1014142389**
NNW **5109 PARKHURST DR** **N/A**
< 1/8 **SANTA ROSA, CA 95405**
0.080 mi.
421 ft. **Site 2 of 4 in cluster I**

Relative: EDR Hist Cleaner
Higher

Actual: Year: Name: Type:
316 ft. 1990 D CARPET SAVERS OF CAL CARPET AND RUG CLEANERS

L44 **332 SIMONE PL** **RCRA NonGen / NLR** **1027458704**
SSW **332 SIMONE PL** **E MANIFEST** **CAC003197051**
< 1/8 **SANTA ROSA, CA 95409**
0.081 mi.
429 ft. **Site 2 of 2 in cluster L**

Relative: **Lower**
Actual: **291 ft.**

RCRA Listings:

Date Form Received by Agency:		20220928
Handler Name:		332 Simone Pl
Handler Address:		332 Simone Pl
Handler City,State,Zip:		SANTA ROSA, CA 95409
EPA ID:		CAC003197051
Contact Name:		JENN CALAMUR
Contact Address:		332 SIMONE PL
Contact City,State,Zip:		SANTA ROSA, CA 95409
Contact Telephone:		530-774-6040
Contact Fax:		Not reported
Contact Email:		JENNCALAMUR@GMAIL.COM
Contact Title:		Not reported
EPA Region:		09
Land Type:		Not reported
Federal Waste Generator Description:		Not a generator, verified
Non-Notifier:		Not reported
Biennial Report Cycle:		Not reported
Accessibility:		Not reported
Active Site Indicator:		Not reported
State District Owner:		Not reported
State District:		Not reported
Mailing Address:		332 SIMONE PL
Mailing City,State,Zip:		SANTA ROSA, CA 95409
Owner Name:	Jenn Calamur	
Owner Type:		Other
Operator Name:	Jenn Calamur	
Operator Type:		Other
Short-Term Generator Activity:		No
Importer Activity:		No
Mixed Waste Generator:		No
Transporter Activity:		No
Transfer Facility Activity:		No
Recycler Activity with Storage:		No
Small Quantity On-Site Burner Exemption:		No
Smelting Melting and Refining Furnace Exemption:		No
Underground Injection Control:		No
Off-Site Waste Receipt:		No
Universal Waste Indicator:		No
Universal Waste Destination Facility:		No
Federal Universal Waste:		No
Active Site State-Reg Handler:		---
Federal Facility Indicator:		Not reported
Hazardous Secondary Material Indicator:		N
Sub-Part K Indicator:		Not reported
2018 GPRA Permit Baseline:		Not on the Baseline
2018 GPRA Renewals Baseline:		Not on the Baseline
202 GPRA Corrective Action Baseline:		No
Subject to Corrective Action Universe:		No
Non-TSDFs Where RCRA CA has Been Imposed Universe:		No
Corrective Action Priority Ranking:		No NCAPS ranking
Environmental Control Indicator:		No
Institutional Control Indicator:		No

332 SIMONE PL (Continued) **1027458704**

Human Exposure Controls Indicator:	N/A
Groundwater Controls Indicator:	N/A
Significant Non-Complier Universe:	No
Unaddressed Significant Non-Complier Universe:	No
Addressed Significant Non-Complier Universe:	No
Significant Non-Complier With a Compliance Schedule Universe:	No
Financial Assurance Required:	Not reported
Handler Date of Last Change:	20241212
Recognized Trader-Importer:	No
Recognized Trader-Exporter:	No
Importer of Spent Lead Acid Batteries:	No
Exporter of Spent Lead Acid Batteries:	No
Recycler Activity Without Storage:	No
Manifest Broker:	No
Sub-Part P Indicator:	No

Handler - Owner Operator:

Owner/Operator Indicator:	Owner
Owner/Operator Name: JENN CALAMUR	
Legal Status:	Other
Date Became Current:	Not reported
Date Ended Current:	Not reported
Owner/Operator Address:	332 SIMONE PL
Owner/Operator City,State,Zip:	SANTA ROSA, CA 95409
Owner/Operator Telephone:	530-774-6040
Owner/Operator Telephone Ext:	Not reported
Owner/Operator Fax:	Not reported
Owner/Operator Email:	Not reported

Owner/Operator Indicator:	Operator
Owner/Operator Name: JENN CALAMUR	
Legal Status:	Other
Date Became Current:	Not reported
Date Ended Current:	Not reported
Owner/Operator Address:	332 SIMONE PL
Owner/Operator City,State,Zip:	SANTA ROSA, CA 95409
Owner/Operator Telephone:	530-774-6040
Owner/Operator Telephone Ext:	Not reported
Owner/Operator Fax:	Not reported
Owner/Operator Email:	Not reported

Historic Generators:

Receive Date:	20220928
Handler Name: 332 SIMONE PL	
Federal Waste Generator Description:	Not a generator, verified
State District Owner:	Not reported
Large Quantity Handler of Universal Waste:	No
Recognized Trader Importer:	No
Recognized Trader Exporter:	No
Spent Lead Acid Battery Importer:	No
Spent Lead Acid Battery Exporter:	No
Current Record:	Yes
Non Storage Recycler Activity:	No
Electronic Manifest Broker:	No

332 SIMONE PL (Continued) **1027458704**

List of NAICS Codes and Descriptions:
NAICS Code: 56299
NAICS Description: All Other Waste Management Services

Facility Has Received Notices of Violations:
Violations: No Violations Found

Evaluation Action Summary:
Evaluations: No Evaluations Found

E MANIFEST:

Manifest Tracking Number:	100076462ELC
Last Updated Date:	20221007
Shipped Date:	20221005
Received Date:	20221006
Manifest Status:	Signed
Submission Type:	FullElectronic
Origin Type:	Web
Generator EPA ID:	CAC003197051
Generator Name:	Jenn Calamur
Generator Location Street Number:	Not reported
Generator Location Street 1:	332 SIMONE PL
Generator Location Street 2:	Not reported
Generator Location City:	SANTA ROSA
Generator Location State:	CA
Generator Location Zip:	95409
Generator Mail Street Number:	Not reported
Generator Mail Street 1:	332 SIMONE PL
Generator Mail Street 2:	Not reported
Generator Mail City:	SANTA ROSA
Generator Mail Zip:	95409
Generator Mail State:	CA
Generator Contact Company Name:	Not reported
Designated Facility EPA ID:	CAD982042475
Designated Facility Name:	Recology Hay Road
Designated Facility Mail Street Number:	235
Designated Facility Mail Street 1:	Not reported
Designated Facility Mail Street 2:	N FIRST ST
Designated Facility Mail City:	DIXON
Designated Facility Mail Zip:	95620
Designated Facility Mail State:	CA
Designated Facility Location Street Number:	6426
Designated Facility Location Street 1:	HAY RD
Designated Facility Location Street 2:	Not reported
Designated Facility Location City:	VACAVILLE
Designated Facility Location Zip:	95687
Designated Facility Location State:	CA
Designated Facility Contact Company Name:	Not reported
Manifest Residue Indicator:	N
Rejection Indicator:	N

Transporter:

Manifest Tracking Number:	100076462ELC
Transporter Line Number:	1

332 SIMONE PL (Continued) **1027458704**

Transporter EPA ID: CAL000390428
Transporter Name: Cve Nb Contracting Group Inc Dba Central Valley Environmental

Waste Line:
Manifest Tracking Number: 100076462ELC
Waste Line Number: 1
U.S. DOT Hazardous Indicator: Y
U.S. DOT ID Number: NA2212
U.S. DOT Description: Rq, Na2212, Asbestos, 9, Pgiii
Non-Hazardous Waste Description: Not reported
Number of Containers: 38
Container Type Code: BA
Container Type Description: Burlap, cloth, paper, or plastic bags
Waste Quantity: 1
Quantity Unit of Measure Code: Y
Quantity Unit of Measure Description: Cubic Yards
Waste Quantity, in Tons: 0.84
Acute Waste Quantity, in Tons: 0
Non-Acute Waste Quantity, in Tons: 0.84
Waste Quantity, in Kilograms: 761.9052
Acute Waste Quantity, in Kilograms: 0
Non-Acute Waste Quantity, in Kilorgrams: 761.9052
Management Method Code: H132
Management Method Description: LANDFILL (WITH PRIOR TREATMENT AND/OR STABILIZATION)
Waste Residue Indicator: N
Quantity Discrepancy Indicator: N
Waste Type Discrepancy Indicator: N
Waste Density: Not reported
Waste Density Unit of Measure Code: Not reported
Waste Density Unit of Measure Description: Not reported
Form Code: Not reported
Form Code Description: Not reported
Source Code: Not reported
Source Code Description: Not reported
Waste Minimization Code: Not reported
Waste Minimization Code Description: Not reported
Consent Number: Not reported
EPA Waste Indicator: N
Federal Waste Codes: Not reported
Quantity Haz Kg: 0
Quantity Haz Tons: 0
Quantity Non Haz Kg: 761.9052
Quantity Non Haz Tons: 0.84
State Waste Codes: CA-151

K45 **ST. FRANCIS CLEANERS** **CERS HAZ WASTE** **S121747554**
SSE **112 CALISTOGA ROAD** **N/A**
< 1/8 **SANTA ROSA, CA 95409**
0.083 mi.
438 ft. **Site 3 of 8 in cluster K**

Relative: CERS HAZ WASTE:
Higher
Name: ST. FRANCIS CLEANERS
Actual: Address: 112 CALISTOGA ROAD
302 ft. City,State,Zip: SANTA ROSA, CA 95409
Site ID: 156698
CERS ID: 10123477

ST. FRANCIS CLEANERS (Continued) **S121747554**

CERS Description: Hazardous Waste Generator

Evaluation:
Eval General Type: Compliance Evaluation Inspection
Eval Date: 08-07-2018
Violations Found: No
Eval Type: Routine done by local agency
Eval Notes: Not reported
Eval Division: Santa Rosa City Fire Department
Eval Program: HW
Eval Source: CERS,

Eval General Type: Compliance Evaluation Inspection
Eval Date: 08-26-2015
Violations Found: No
Eval Type: Routine done by local agency
Eval Notes: Not reported
Eval Division: Santa Rosa City Fire Department
Eval Program: HW
Eval Source: CERS,

Eval General Type: Compliance Evaluation Inspection
Eval Date: 08-19-2021
Violations Found: No
Eval Type: Routine done by local agency
Eval Notes: Not reported
Eval Division: Santa Rosa City Fire Department
Eval Program: HW
Eval Source: CERS,

Affiliation:
Affiliation Type Desc: Operator
Entity Name: Yung Kim
Entity Title: Not reported
Affiliation Address: Not reported
Affiliation City: Not reported
Affiliation State: Not reported
Affiliation Country: Not reported
Affiliation Zip: Not reported
Affiliation Phone: (707) 396-4644,

Affiliation Type Desc: Legal Owner
Entity Name: Yung Kim
Entity Title: Not reported
Affiliation Address: 1975 Northfield Dr
Affiliation City: Santa Rosa
Affiliation State: CA
Affiliation Country: United States
Affiliation Zip: 95403
Affiliation Phone: (707) 396-4644,

Affiliation Type Desc: Parent Corporation
Entity Name: Press Dry Cleaners LLC
Entity Title: Not reported
Affiliation Address: Not reported
Affiliation City: Not reported
Affiliation State: Not reported

ST. FRANCIS CLEANERS (Continued) **S121747554**

Affiliation Country:	Not reported
Affiliation Zip:	Not reported
Affiliation Phone:	,
Affiliation Type Desc:	CUPA District
Entity Name:	Santa Rosa Fire Dept
Entity Title:	Not reported
Affiliation Address:	2373 Circadian Way
Affiliation City:	Santa Rosa
Affiliation State:	CA
Affiliation Country:	Not reported
Affiliation Zip:	95407
Affiliation Phone:	(707) 543-3500,
Affiliation Type Desc:	Document Preparer
Entity Name:	Yung Kim
Entity Title:	Not reported
Affiliation Address:	Not reported
Affiliation City:	Not reported
Affiliation State:	Not reported
Affiliation Country:	Not reported
Affiliation Zip:	Not reported
Affiliation Phone:	,
Affiliation Type Desc:	Environmental Contact
Entity Name:	Yung Kim
Entity Title:	Not reported
Affiliation Address:	1975 Northfield Dr
Affiliation City:	Santa Rosa
Affiliation State:	CA
Affiliation Country:	Not reported
Affiliation Zip:	95409
Affiliation Phone:	,
Affiliation Type Desc:	Facility Mailing Address
Entity Name:	Mailing Address
Entity Title:	Not reported
Affiliation Address:	112 Calistoga Rd
Affiliation City:	Santa Rosa
Affiliation State:	CA
Affiliation Country:	Not reported
Affiliation Zip:	95409
Affiliation Phone:	,
Affiliation Type Desc:	Identification Signer
Entity Name:	Yung Kim
Entity Title:	Owner
Affiliation Address:	Not reported
Affiliation City:	Not reported
Affiliation State:	Not reported
Affiliation Country:	Not reported
Affiliation Zip:	Not reported
Affiliation Phone:	,

K46 **PRESS DRY CLEANERS LLC** **RCRA NonGen / NLR** **1031281774**
SSE **112 CALISTOGA RD** **CAL000487300**
< 1/8 **SANTA ROSA, CA 95409**
0.083 mi.
438 ft. **Site 4 of 8 in cluster K**

Relative: **Higher**
Actual: **302 ft.**

RCRA Listings:

Date Form Received by Agency:		20240717
Handler Name:		Press Dry Cleaners Llc
Handler Address:		112 Calistoga Rd
Handler City,State,Zip:		SANTA ROSA, CA 95409
EPA ID:		CAL000487300
Contact Name:		SCOTT MAGNUSON
Contact Address:		112 CALISTOGA RD
Contact City,State,Zip:		SANTA ROSA, CA 95409
Contact Telephone:		707-799-7791
Contact Fax:		Not reported
Contact Email:		INFO@PRESSDRYCLEANERSLLC.COM
Contact Title:		Not reported
EPA Region:		09
Land Type:		Not reported
Federal Waste Generator Description:		Not a generator, verified
Non-Notifier:		Not reported
Biennial Report Cycle:		Not reported
Accessibility:		Not reported
Active Site Indicator:		Not reported
State District Owner:		Not reported
State District:		Not reported
Mailing Address:		112 CALISTOGA RD
Mailing City,State,Zip:		SANTA ROSA, CA 95409
Owner Name:	Press Dry Cleaners	
Owner Type:		Other
Operator Name:	Scott Magnuson	
Operator Type:		Other
Short-Term Generator Activity:		No
Importer Activity:		No
Mixed Waste Generator:		No
Transporter Activity:		No
Transfer Facility Activity:		No
Recycler Activity with Storage:		No
Small Quantity On-Site Burner Exemption:		No
Smelting Melting and Refining Furnace Exemption:		No
Underground Injection Control:		No
Off-Site Waste Receipt:		No
Universal Waste Indicator:		No
Universal Waste Destination Facility:		No
Federal Universal Waste:		No
Active Site State-Reg Handler:		---
Federal Facility Indicator:		Not reported
Hazardous Secondary Material Indicator:		N
Sub-Part K Indicator:		Not reported
2018 GPRA Permit Baseline:		Not on the Baseline
2018 GPRA Renewals Baseline:		Not on the Baseline
202 GPRA Corrective Action Baseline:		No
Subject to Corrective Action Universe:		No
Non-TSDFs Where RCRA CA has Been Imposed Universe:		No
Corrective Action Priority Ranking:		No NCAPS ranking
Environmental Control Indicator:		No
Institutional Control Indicator:		No

PRESS DRY CLEANERS LLC (Continued) **1031281774**

Human Exposure Controls Indicator:	N/A
Groundwater Controls Indicator:	N/A
Significant Non-Complier Universe:	No
Unaddressed Significant Non-Complier Universe:	No
Addressed Significant Non-Complier Universe:	No
Significant Non-Complier With a Compliance Schedule Universe:	No
Financial Assurance Required:	Not reported
Handler Date of Last Change:	20240720
Recognized Trader-Importer:	No
Recognized Trader-Exporter:	No
Importer of Spent Lead Acid Batteries:	No
Exporter of Spent Lead Acid Batteries:	No
Recycler Activity Without Storage:	No
Manifest Broker:	No
Sub-Part P Indicator:	No

Handler - Owner Operator:

Owner/Operator Indicator:	Owner
Owner/Operator Name: PRESS DRY CLEANERS	
Legal Status:	Other
Date Became Current:	Not reported
Date Ended Current:	Not reported
Owner/Operator Address:	681 WILFRED AVE
Owner/Operator City,State,Zip:	SANTA ROSA, CA 95407
Owner/Operator Telephone:	707-496-6509
Owner/Operator Telephone Ext:	Not reported
Owner/Operator Fax:	Not reported
Owner/Operator Email:	Not reported

Owner/Operator Indicator:	Operator
Owner/Operator Name: SCOTT MAGNUSON	
Legal Status:	Other
Date Became Current:	Not reported
Date Ended Current:	Not reported
Owner/Operator Address:	112 CALISTOGA RD
Owner/Operator City,State,Zip:	SANTA ROSA, CA 95409
Owner/Operator Telephone:	707-799-7791
Owner/Operator Telephone Ext:	Not reported
Owner/Operator Fax:	Not reported
Owner/Operator Email:	Not reported

Historic Generators:

Receive Date:	20240717
Handler Name: PRESS DRY CLEANERS LLC	
Federal Waste Generator Description:	Not a generator, verified
State District Owner:	Not reported
Large Quantity Handler of Universal Waste:	No
Recognized Trader Importer:	No
Recognized Trader Exporter:	No
Spent Lead Acid Battery Importer:	No
Spent Lead Acid Battery Exporter:	No
Current Record:	Yes
Non Storage Recycler Activity:	No
Electronic Manifest Broker:	No

PRESS DRY CLEANERS LLC (Continued) **1031281774**

List of NAICS Codes and Descriptions:
NAICS Code: 333310
NAICS Description: Commercial And Service Industry Machinery Manufacturing

Facility Has Received Notices of Violations:
Violations: No Violations Found

Evaluation Action Summary:
Evaluations: No Evaluations Found

K47 **TURNER CLEANERS** **EDR Hist Cleaner** **1014156886**
SSE **112 CALISTOGA RD** **N/A**
< 1/8 **SANTA ROSA, CA 95405**
0.083 mi.
438 ft. **Site 5 of 8 in cluster K**

Relative: EDR Hist Cleaner
Higher

Actual: **302 ft.**

Year:	Name:	Type:
1969	TURNERS ONR HOUR MARTINIZING	Drycleaning Plants, Except Rugs
1970	TURNER CLEANERS	CLEANERS AND DYERS
1971	TURNERS ONR HOUR MARTINIZING	Drycleaning Plants, Except Rugs
1972	TURNERS ONR HOUR MARTINIZING	Drycleaning Plants, Except Rugs
1973	TURNERS ONR HOUR MARTINIZING	Drycleaning Plants, Except Rugs
1974	TURNERS ONR HOUR MARTINIZING	Drycleaning Plants, Except Rugs
1975	TURNERS ONR HOUR MARTINIZING	Drycleaning Plants, Except Rugs
1976	TURNER CLEANERS	CLEANERS AND DYERS
1976	TURNERS ONR HOUR MARTINIZING	Drycleaning Plants, Except Rugs
1977	TURNERS ONR HOUR MARTINIZING	Drycleaning Plants, Except Rugs
1986	ST FRANICES CLEANERS	Garment Pressing And Cleaners' Agents
1987	SAINT FRANCIS CLEANERS	CLEANERS AND DYERS
1987	SAINT FRANCIS CLEANERS	CLEANERS
1987	ST FRANICES CLEANERS	Garment Pressing And Cleaners' Agents
1988	ST FRANICES CLEANERS	Garment Pressing And Cleaners' Agents
1989	ST FRANICES CLEANERS	Garment Pressing And Cleaners' Agents
1990	SAINT FRANCIS CLEANERS	CLEANERS AND DYERS
1990	ST FRANICES CLEANERS	Garment Pressing And Cleaners' Agents
1991	ST FRANICES CLEANERS	Drycleaning Plants, Except Rugs
1992	ST FRANICES CLEANERS	Drycleaning Plants, Except Rugs
1993	ST FRANICES CLEANERS	Drycleaning Plants, Except Rugs
1994	ST FRANICES CLEANERS	Drycleaning Plants, Except Rugs
1995	ST FRANICES CLEANERS	Drycleaning Plants, Except Rugs
1996	ST FRANICES CLEANERS	Drycleaning Plants, Except Rugs
1997	ST FRANCIS CLEANERS	Drycleaning Plants, Except Rugs
1998	ST FRANCIS CLEANERS	Drycleaning Plants, Except Rugs
1999	ST FRANCIS CLEANERS	Drycleaning Plants, Except Rugs
2000	ST FRANCIS CLEANERS	Drycleaning Plants, Except Rugs
2001	ST FRANCIS CLEANERS	Drycleaning Plants, Except Rugs
2002	ST FRANCIS CLEANERS	Drycleaning Plants, Except Rugs
2003	ST FRANCIS CLEANERS	Drycleaning Plants, Except Rugs
2004	ST FRANCIS CLEANERS	Drycleaning Plants, Except Rugs
2005	ST FRANCIS CLEANERS	Drycleaning Plants, Except Rugs
2006	ST FRANCIS CLEANERS	Drycleaning Plants, Except Rugs
2007	ST FRANCIS CLEANERS	Drycleaning Plants, Except Rugs
2008	ST FRANCIS CLEANERS	Drycleaning Plants, Except Rugs

TURNER CLEANERS (Continued) **1014156886**

2009	ST FRANCIS CLEANERS	Drycleaning Plants, Except Rugs
2010	ST FRANCIS CLEANERS	Drycleaning Plants, Except Rugs
2011	ST FRANCIS CLEANERS	Drycleaning Plants, Except Rugs
2012	ST FRANCIS CLEANERS	Drycleaning Plants, Except Rugs
2013	ST FRANCIS CLEANERS	Drycleaning Plants, Except Rugs
2014	ST FRANCIS CLEANERS	Drycleaning Plants, Except Rugs

K48 **ST FRANCIS CLEANERS** **RCRA NonGen / NLR** **1024813483**
SSE **112 CALISTOGA RD** **CAL000304357**
< 1/8 **SANTA ROSA, CA 95409**
0.083 mi.
438 ft. **Site 6 of 8 in cluster K**

Relative: **Higher**

Actual: **302 ft.**

RCRA Listings:

Date Form Received by Agency:		20060313
Handler Name:		St Francis Cleaners
Handler Address:		112 Calistoga Rd
Handler City,State,Zip:		SANTA ROSA, CA 95409-3702
EPA ID:		CAL000304357
Contact Name:		YUNG KIM
Contact Address:		1975 NORTHFIELD DR
Contact City,State,Zip:		SANTA ROSA, CA 95403
Contact Telephone:		707-539-9696
Contact Fax:		707-539-5762
Contact Email:		YUNGCKIM@HOTMAIL.COM
Contact Title:		Not reported
EPA Region:		09
Land Type:		Not reported
Federal Waste Generator Description:		Not a generator, verified
Non-Notifier:		Not reported
Biennial Report Cycle:		Not reported
Accessibility:		Not reported
Active Site Indicator:		Handler Activities
State District Owner:		Not reported
State District:		Not reported
Mailing Address:		112 CALISTOGA RD
Mailing City,State,Zip:		SANTA ROSA, CA 95409-3702
Owner Name:	Yung Kim	
Owner Type:		Other
Operator Name:	Yung Kim	
Operator Type:		Other
Short-Term Generator Activity:		No
Importer Activity:		No
Mixed Waste Generator:		No
Transporter Activity:		No
Transfer Facility Activity:		No
Recycler Activity with Storage:		No
Small Quantity On-Site Burner Exemption:		No
Smelting Melting and Refining Furnace Exemption:		No
Underground Injection Control:		No
Off-Site Waste Receipt:		No
Universal Waste Indicator:		Yes
Universal Waste Destination Facility:		Yes
Federal Universal Waste:		No
Active Site State-Reg Handler:		---
Federal Facility Indicator:		Not reported
Hazardous Secondary Material Indicator:		N
Sub-Part K Indicator:		Not reported

ST FRANCIS CLEANERS (Continued) **1024813483**

2018 GPRA Permit Baseline:	Not on the Baseline
2018 GPRA Renewals Baseline:	Not on the Baseline
202 GPRA Corrective Action Baseline:	No
Subject to Corrective Action Universe:	No
Non-TSDFs Where RCRA CA has Been Imposed Universe:	No
Corrective Action Priority Ranking:	No NCAPS ranking
Environmental Control Indicator:	No
Institutional Control Indicator:	No
Human Exposure Controls Indicator:	N/A
Groundwater Controls Indicator:	N/A
Significant Non-Complier Universe:	No
Unaddressed Significant Non-Complier Universe:	No
Addressed Significant Non-Complier Universe:	No
Significant Non-Complier With a Compliance Schedule Universe:	No
Financial Assurance Required:	Not reported
Handler Date of Last Change:	20180905
Recognized Trader-Importer:	No
Recognized Trader-Exporter:	No
Importer of Spent Lead Acid Batteries:	No
Exporter of Spent Lead Acid Batteries:	No
Recycler Activity Without Storage:	No
Manifest Broker:	No
Sub-Part P Indicator:	No

Handler - Owner Operator:

Owner/Operator Indicator:	Operator
Owner/Operator Name: YUNG KIM	
Legal Status:	Other
Date Became Current:	Not reported
Date Ended Current:	Not reported
Owner/Operator Address:	1975 NORTHFIELD DR
Owner/Operator City,State,Zip:	SANTA ROSA, CA 95403
Owner/Operator Telephone:	707-539-9696
Owner/Operator Telephone Ext:	Not reported
Owner/Operator Fax:	Not reported
Owner/Operator Email:	Not reported

Owner/Operator Indicator:	Owner
Owner/Operator Name: YUNG KIM	
Legal Status:	Other
Date Became Current:	Not reported
Date Ended Current:	Not reported
Owner/Operator Address:	1975 NORTHFIELD DR
Owner/Operator City,State,Zip:	SANTA ROSA, CA 95403-0000
Owner/Operator Telephone:	707-396-4644
Owner/Operator Telephone Ext:	Not reported
Owner/Operator Fax:	Not reported
Owner/Operator Email:	Not reported

Historic Generators:

Receive Date:	20060313
Handler Name: ST FRANCIS CLEANERS	
Federal Waste Generator Description:	Not a generator, verified
State District Owner:	Not reported
Large Quantity Handler of Universal Waste:	No

ST FRANCIS CLEANERS (Continued) **1024813483**

Recognized Trader Importer:	No
Recognized Trader Exporter:	No
Spent Lead Acid Battery Importer:	No
Spent Lead Acid Battery Exporter:	No
Current Record:	Yes
Non Storage Recycler Activity:	Not reported
Electronic Manifest Broker:	Not reported

List of NAICS Codes and Descriptions:

NAICS Code:	81232
NAICS Description:	Drycleaning And Laundry Services (Except Coin-Operated)

Facility Has Received Notices of Violations:

Violations:	No Violations Found

Evaluation Action Summary:

Evaluations:	No Evaluations Found

K49 **ST FRANCIS CLEANERS** **RCRA-SQG** **1000230518**
SSE **112 CALISTOGA RD** **CERS HAZ WASTE** **CAD981660061**
< 1/8 **SANTA ROSA, CA 95405** **FINDS**
0.083 mi. **ECHO**
438 ft. **Site 7 of 8 in cluster K** **DRYCLEANERS**
EMI
Relative: Higher **HWTS**
HAZNET
Actual: 302 ft. **CERS**

RCRA Listings:

Date Form Received by Agency:	19861114
Handler Name:	St Francis Cleaners
Handler Address:	Calistoga Rd
Handler City,State,Zip:	SANTA ROSA, CA 95405
EPA ID:	CAD981660061
Contact Name:	ENVIRONMENTAL MANAGER
Contact Address:	112 CALISTOGA RD
Contact City,State,Zip:	SANTA ROSA, CA 95405
Contact Telephone:	707-539-9696
Contact Fax:	Not reported
Contact Email:	Not reported
Contact Title:	Not reported
EPA Region:	09
Land Type:	Not reported
Federal Waste Generator Description:	Small Quantity Generator
Non-Notifier:	Not reported
Biennial Report Cycle:	Not reported
Accessibility:	Not reported
Active Site Indicator:	Handler Activities
State District Owner:	Ca
State District:	2
Mailing Address:	CALISTOGA RD
Mailing City,State,Zip:	SANTA ROSA, CA 95405
Owner Name:	Don Turner
Owner Type:	Private
Operator Name:	Not Required

ST FRANCIS CLEANERS (Continued) **1000230518**

Operator Type:	Private
Short-Term Generator Activity:	No
Importer Activity:	No
Mixed Waste Generator:	No
Transporter Activity:	No
Transfer Facility Activity:	No
Recycler Activity with Storage:	No
Small Quantity On-Site Burner Exemption:	No
Smelting Melting and Refining Furnace Exemption:	No
Underground Injection Control:	No
Off-Site Waste Receipt:	No
Universal Waste Indicator:	No
Universal Waste Destination Facility:	No
Federal Universal Waste:	No
Active Site State-Reg Handler:	---
Federal Facility Indicator:	Not reported
Hazardous Secondary Material Indicator:	N
Sub-Part K Indicator:	Not reported
2018 GPRA Permit Baseline:	Not on the Baseline
2018 GPRA Renewals Baseline:	Not on the Baseline
202 GPRA Corrective Action Baseline:	No
Subject to Corrective Action Universe:	No
Non-TSDFs Where RCRA CA has Been Imposed Universe:	No
Corrective Action Priority Ranking:	No NCAPS ranking
Environmental Control Indicator:	No
Institutional Control Indicator:	No
Human Exposure Controls Indicator:	N/A
Groundwater Controls Indicator:	N/A
Significant Non-Complier Universe:	No
Unaddressed Significant Non-Complier Universe:	No
Addressed Significant Non-Complier Universe:	No
Significant Non-Complier With a Compliance Schedule Universe:	No
Financial Assurance Required:	Not reported
Handler Date of Last Change:	20000915
Recognized Trader-Importer:	No
Recognized Trader-Exporter:	No
Importer of Spent Lead Acid Batteries:	No
Exporter of Spent Lead Acid Batteries:	No
Recycler Activity Without Storage:	No
Manifest Broker:	No
Sub-Part P Indicator:	No

Handler - Owner Operator:

Owner/Operator Indicator:	Operator
Owner/Operator Name: NOT REQUIRED	
Legal Status:	Private
Date Became Current:	Not reported
Date Ended Current:	Not reported
Owner/Operator Address:	NOT REQUIRED
Owner/Operator City,State,Zip:	NOT REQUIRED, ME 99999
Owner/Operator Telephone:	415-555-1212
Owner/Operator Telephone Ext:	Not reported
Owner/Operator Fax:	Not reported
Owner/Operator Email:	Not reported

Owner/Operator Indicator:	Owner

ST FRANCIS CLEANERS (Continued) **1000230518**

Owner/Operator Name: DON TURNER
Legal Status: Private
Date Became Current: Not reported
Date Ended Current: Not reported
Owner/Operator Address: NOT REQUIRED
Owner/Operator City,State,Zip: NOT REQUIRED, ME 99999
Owner/Operator Telephone: 415-555-1212
Owner/Operator Telephone Ext: Not reported
Owner/Operator Fax: Not reported
Owner/Operator Email: Not reported

Historic Generators:
Receive Date: 19861114
Handler Name: ST FRANCIS CLEANERS
Federal Waste Generator Description: Small Quantity Generator
State District Owner: Ca
Large Quantity Handler of Universal Waste: No
Recognized Trader Importer: No
Recognized Trader Exporter: No
Spent Lead Acid Battery Importer: No
Spent Lead Acid Battery Exporter: No
Current Record: Yes
Non Storage Recycler Activity: Not reported
Electronic Manifest Broker: Not reported

List of NAICS Codes and Descriptions:
NAICS Codes: No NAICS Codes Found

Facility Has Received Notices of Violations:
Violations: No Violations Found

Evaluation Action Summary:
Evaluations: No Evaluations Found

CERS HAZ WASTE:
Name: PRESS DRY CLEANERS LLC
Address: 112 CALISTOGA RD
City,State,Zip: SANTA ROSA, CA 95409
Site ID: 923713
CERS ID: 10963360
CERS Description: Hazardous Waste Generator

FINDS:
Registry ID: 110071740486

Click Here for FRS Facility Detail Report:

Environmental Interest/Information System:
THE EMISSION INVENTORY SYSTEM (EIS) MAINTAINS AN INVENTORY OF LARGE STATIONARY SOURCES AND VOLUNTARILY-REPORTED SMALLER SOURCES OF AIR POINT POLLUTANT EMITTERS. IT CONTAINS INFORMATION ABOUT FACILITY SITES AND THEIR PHYSICAL LOCATION, EMISSIONS UNITS, EMISSIONS PROCESSES, RELEASE POINTS, CONTROL APPROACHES, AND REGULATIONS. FACILITY INVENTORY DATA ARE KEPT SEPARATE FROM THE EMISSIONS DATA AND HAVE

ST FRANCIS CLEANERS (Continued) **1000230518**

STABLE IDENTIFIERS TO IMPROVE CONTINUITY FROM YEAR TO YEAR AND TO HELP IDENTIFY DUPLICATE OR MISSING FACILITIES

Registry ID: 110001177146

Click Here for FRS Facility Detail Report:

Environmental Interest/Information System:

The California Environmental Reporting System (CERS) is a statewide web-based user and information exchange system to support over 140,000 regulated businesses and over 130 local agencies in electronically collecting and reporting significant hazardous materials, hazardous waste and compliance and enforcement data as mandated by California law. Under oversight by Cal/EPA, certified local governing agencies (Unified Program Agencies - UPAs) consolidate, coordinate and provide consistent regulatory activities for six state and federal environmental programs.
The California Environmental Protection Agency (CalEPA) has recently implemented a new data warehouse system (nSite). This data warehouse combines and merges facility and site information from five different systems managed within CalEPA. The five systems are: California Environmental Reporting System (CERS),EnviroStor, GeoTracker, California Integrated Water Quality System (CIWQS), andToxic Release Inventory (TRI).
The Resource Conservation and Recovery Act Information System (RCRAInfo) is EPA's comprehensive information system in support of the Resource Conservation and Recovery Act (RCRA) of 1976 and the Hazardous and Solid Waste Amendments (HSWA) of 1984. It tracks many types of information about generators, transporters, treaters, storers, and disposers of hazardous waste.

Click this hyperlink while viewing on your computer to access additional FINDS: detail in the EDR Site Report.

ECHO:

Envid:	1000230518
Registry ID:	110001177146

DFR URL:

Name:	ST FRANCIS CLEANERS
Address:	112 Calistoga Road
City,State,Zip:	SANTA ROSA, CA 95409

DRYCLEANERS:

Name:	PRESS DRY CLEANERS
Address:	112 CALISTOGA RD
City,State,Zip:	SANTA ROSA, CA 95409
EPA Id:	CAL000487300
NAICS Code:	81232
NAICS Description:	Drycleaning and Laundry Services (except Coin-Operated)
SIC Code:	7211
SIC Description:	Power Laundries, Family and Commercial
Create Date:	7/17/2024
Facility Active:	Yes
Inactive Date:	Not reported
Facility Addr2:	Not reported
Owner Name:	PRESS DRY CLEANERS
Owner Address:	112 CALISTOGA RD
Owner Address 2:	Not reported

ST FRANCIS CLEANERS (Continued) **1000230518**

Owner Telephone:	7074966509
Contact Name:	SCOTT MAGNUSON
Contact Address:	112 CALISTOGA RD
Contact Address 2:	Not reported
Contact Telephone:	7077997791
Contact Fax:	Not reported
Mailing Name:	PRESS DRY CLEANERS
Mailing Address 1:	112 CALISTOGA RD
Mailing Address 2:	Not reported
Mailing City:	SANTA ROSA
Mailing State:	CA
Mailing Zip:	95409
Owner Fax:	0
Region Code:	2
Latitude:	0
Longitude:	0

Name:	ST FRANCIS CLEANERS
Address:	112 CALISTOGA RD
City,State,Zip:	SANTA ROSA, CA 954093702
EPA Id:	CAL000304357
NAICS Code:	81232
NAICS Description:	Drycleaning and Laundry Services (except Coin-Operated)
SIC Code:	7211
SIC Description:	Power Laundries, Family and Commercial
Create Date:	3/13/2006
Facility Active:	Yes
Inactive Date:	Not reported
Facility Addr2:	Not reported
Owner Name:	YUNG KIM
Owner Address:	112 CALISTOGA RD
Owner Address 2:	Not reported
Owner Telephone:	7073964644
Contact Name:	YUNG KIM
Contact Address:	1231 ALA KAPUNA ST APT214
Contact Address 2:	Not reported
Contact Telephone:	7073964644
Contact Fax:	Not reported
Mailing Name:	Not reported
Mailing Address 1:	112 CALISTOGA RD
Mailing Address 2:	Not reported
Mailing City:	SANTA ROSA
Mailing State:	CA
Mailing Zip:	954093702
Owner Fax:	0
Region Code:	2
Latitude:	38.465254
Longitude:	-122.6534

Name:	ST FRANCIS CLEANERS
Address:	112 CALISTOGA RD
City,State,Zip:	SANTA ROSA, CA 954093702
EPA Id:	CAL000304112
NAICS Code:	81232
NAICS Description:	Drycleaning and Laundry Services (except Coin-Operated)
SIC Code:	7211
SIC Description:	Power Laundries, Family and Commercial

ST FRANCIS CLEANERS (Continued) **1000230518**

Create Date:	03/06/2006
Facility Active:	No
Inactive Date:	03/13/2006
Facility Addr2:	Not reported
Owner Name:	CARRINGTON COMPANY
Owner Address:	PO BOX 1328
Owner Address 2:	Not reported
Owner Telephone:	7075399696
Contact Name:	UNG CHUL KIM
Contact Address:	112 CALISTOGA RD
Contact Address 2:	Not reported
Contact Telephone:	7075399696
Contact Fax:	7075395762
Mailing Name:	Not reported
Mailing Address 1:	112 CALISTOGA RD
Mailing Address 2:	Not reported
Mailing City:	SANTA ROSA
Mailing State:	CA
Mailing Zip:	954093702
Owner Fax:	Not reported
Region Code:	2
Latitude:	38.465254
Longitude:	-122.6534

EMI:

Name:	ST FRANCIS CLEANERS
Address:	112 CALISTOGA ROAD
City,State,Zip:	SANTA ROSA, CA 954093702
Year:	1987
County Code:	49
Air Basin:	SF
Facility ID:	906
Air District Name:	BA
SIC Code:	7216
Air District Name:	BAY AREA AQMD
Community Health Air Pollution Info System:	Not reported
Consolidated Emission Reporting Rule:	Not reported
Total Organic Hydrocarbon Gases Tons/Yr:	1
Reactive Organic Gases Tons/Yr:	0
Carbon Monoxide Emissions Tons/Yr:	0
NOX - Oxides of Nitrogen Tons/Yr:	0
SOX - Oxides of Sulphur Tons/Yr:	0
Particulate Matter Tons/Yr:	0
Part. Matter 10 Micrometers and Smllr Tons/Yr:	0

Name:	ST FRANCIS CLEANERS
Address:	112 CALISTOGA ROAD
City,State,Zip:	SANTA ROSA, CA 954093702
Year:	1990
County Code:	49
Air Basin:	SF
Facility ID:	906
Air District Name:	BA
SIC Code:	7216
Air District Name:	BAY AREA AQMD
Community Health Air Pollution Info System:	Not reported
Consolidated Emission Reporting Rule:	Not reported

ST FRANCIS CLEANERS (Continued) **1000230518**

Total Organic Hydrocarbon Gases Tons/Yr:	0
Reactive Organic Gases Tons/Yr:	0
Carbon Monoxide Emissions Tons/Yr:	0
NOX - Oxides of Nitrogen Tons/Yr:	0
SOX - Oxides of Sulphur Tons/Yr:	0
Particulate Matter Tons/Yr:	0
Part. Matter 10 Micrometers and Smllr Tons/Yr:	0

Name:	ST FRANCIS CLEANERS
Address:	112 CALISTOGA ROAD
City,State,Zip:	SANTA ROSA, CA 954093702
Year:	1996
County Code:	49
Air Basin:	SF
Facility ID:	906
Air District Name:	BA
SIC Code:	7216
Air District Name:	BAY AREA AQMD
Community Health Air Pollution Info System:	Not reported
Consolidated Emission Reporting Rule:	Not reported
Total Organic Hydrocarbon Gases Tons/Yr:	0
Reactive Organic Gases Tons/Yr:	0
Carbon Monoxide Emissions Tons/Yr:	0
NOX - Oxides of Nitrogen Tons/Yr:	0
SOX - Oxides of Sulphur Tons/Yr:	0
Particulate Matter Tons/Yr:	0
Part. Matter 10 Micrometers and Smllr Tons/Yr:	0

Name:	ST FRANCIS CLEANERS
Address:	112 CALISTOGA ROAD
City,State,Zip:	SANTA ROSA, CA 954093702
Year:	1997
County Code:	49
Air Basin:	SF
Facility ID:	906
Air District Name:	BA
SIC Code:	7216
Air District Name:	BAY AREA AQMD
Community Health Air Pollution Info System:	Not reported
Consolidated Emission Reporting Rule:	Not reported
Total Organic Hydrocarbon Gases Tons/Yr:	1
Reactive Organic Gases Tons/Yr:	0
Carbon Monoxide Emissions Tons/Yr:	0
NOX - Oxides of Nitrogen Tons/Yr:	0
SOX - Oxides of Sulphur Tons/Yr:	0
Particulate Matter Tons/Yr:	0
Part. Matter 10 Micrometers and Smllr Tons/Yr:	0

Name:	ST FRANCIS CLEANERS
Address:	112 CALISTOGA ROAD
City,State,Zip:	SANTA ROSA, CA 954093702
Year:	1998
County Code:	49
Air Basin:	SF
Facility ID:	906
Air District Name:	BA
SIC Code:	7216

ST FRANCIS CLEANERS (Continued) **1000230518**

Air District Name:	BAY AREA AQMD
Community Health Air Pollution Info System:	Not reported
Consolidated Emission Reporting Rule:	Not reported
Total Organic Hydrocarbon Gases Tons/Yr:	1
Reactive Organic Gases Tons/Yr:	0
Carbon Monoxide Emissions Tons/Yr:	0
NOX - Oxides of Nitrogen Tons/Yr:	0
SOX - Oxides of Sulphur Tons/Yr:	0
Particulate Matter Tons/Yr:	0
Part. Matter 10 Micrometers and Smllr Tons/Yr:	0

Name:	ST FRANCIS CLEANERS
Address:	112 CALISTOGA ROAD
City,State,Zip:	SANTA ROSA, CA 954093702
Year:	1999
County Code:	49
Air Basin:	SF
Facility ID:	906
Air District Name:	BA
SIC Code:	7216
Air District Name:	BAY AREA AQMD
Community Health Air Pollution Info System:	Not reported
Consolidated Emission Reporting Rule:	Not reported
Total Organic Hydrocarbon Gases Tons/Yr:	1
Reactive Organic Gases Tons/Yr:	0
Carbon Monoxide Emissions Tons/Yr:	0
NOX - Oxides of Nitrogen Tons/Yr:	0
SOX - Oxides of Sulphur Tons/Yr:	0
Particulate Matter Tons/Yr:	0
Part. Matter 10 Micrometers and Smllr Tons/Yr:	0

Name:	ST FRANCIS CLEANERS
Address:	112 CALISTOGA ROAD
City,State,Zip:	SANTA ROSA, CA 954093702
Year:	2000
County Code:	49
Air Basin:	SF
Facility ID:	906
Air District Name:	BA
SIC Code:	7216
Air District Name:	BAY AREA AQMD
Community Health Air Pollution Info System:	Not reported
Consolidated Emission Reporting Rule:	Not reported
Total Organic Hydrocarbon Gases Tons/Yr:	1
Reactive Organic Gases Tons/Yr:	0
Carbon Monoxide Emissions Tons/Yr:	0
NOX - Oxides of Nitrogen Tons/Yr:	0
SOX - Oxides of Sulphur Tons/Yr:	0
Particulate Matter Tons/Yr:	0
Part. Matter 10 Micrometers and Smllr Tons/Yr:	0

Name:	ST FRANCIS CLEANERS
Address:	112 CALISTOGA ROAD
City,State,Zip:	SANTA ROSA, CA 954093702
Year:	2001
County Code:	49
Air Basin:	SF

ST FRANCIS CLEANERS (Continued) **1000230518**

Facility ID:	906
Air District Name:	BA
SIC Code:	7216
Air District Name:	BAY AREA AQMD
Community Health Air Pollution Info System:	Not reported
Consolidated Emission Reporting Rule:	Not reported
Total Organic Hydrocarbon Gases Tons/Yr:	0
Reactive Organic Gases Tons/Yr:	0
Carbon Monoxide Emissions Tons/Yr:	0
NOX - Oxides of Nitrogen Tons/Yr:	0
SOX - Oxides of Sulphur Tons/Yr:	0
Particulate Matter Tons/Yr:	0
Part. Matter 10 Micrometers and Smllr Tons/Yr:	0

Name:	ST FRANCIS CLEANERS
Address:	112 CALISTOGA ROAD
City,State,Zip:	SANTA ROSA, CA 954093702
Year:	2002
County Code:	49
Air Basin:	SF
Facility ID:	906
Air District Name:	BA
SIC Code:	7216
Air District Name:	BAY AREA AQMD
Community Health Air Pollution Info System:	Not reported
Consolidated Emission Reporting Rule:	Not reported
Total Organic Hydrocarbon Gases Tons/Yr:	0
Reactive Organic Gases Tons/Yr:	0
Carbon Monoxide Emissions Tons/Yr:	0
NOX - Oxides of Nitrogen Tons/Yr:	0
SOX - Oxides of Sulphur Tons/Yr:	0
Particulate Matter Tons/Yr:	0
Part. Matter 10 Micrometers and Smllr Tons/Yr:	0

Name:	ST FRANCIS CLEANERS
Address:	112 CALISTOGA ROAD
City,State,Zip:	SANTA ROSA, CA 954093702
Year:	2003
County Code:	49
Air Basin:	SF
Facility ID:	906
Air District Name:	BA
SIC Code:	7216
Air District Name:	BAY AREA AQMD
Community Health Air Pollution Info System:	Not reported
Consolidated Emission Reporting Rule:	Not reported
Total Organic Hydrocarbon Gases Tons/Yr:	0
Reactive Organic Gases Tons/Yr:	0
Carbon Monoxide Emissions Tons/Yr:	0
NOX - Oxides of Nitrogen Tons/Yr:	0
SOX - Oxides of Sulphur Tons/Yr:	0
Particulate Matter Tons/Yr:	0
Part. Matter 10 Micrometers and Smllr Tons/Yr:	0

Name:	ST FRANCIS CLEANERS
Address:	112 CALISTOGA ROAD
City,State,Zip:	SANTA ROSA, CA 954093702

ST FRANCIS CLEANERS (Continued) **1000230518**

Year:	2004
County Code:	49
Air Basin:	SF
Facility ID:	906
Air District Name:	BA
SIC Code:	7216
Air District Name:	BAY AREA AQMD
Community Health Air Pollution Info System:	Not reported
Consolidated Emission Reporting Rule:	Not reported
Total Organic Hydrocarbon Gases Tons/Yr:	0.492
Reactive Organic Gases Tons/Yr:	0
Carbon Monoxide Emissions Tons/Yr:	0
NOX - Oxides of Nitrogen Tons/Yr:	0
SOX - Oxides of Sulphur Tons/Yr:	0
Particulate Matter Tons/Yr:	0
Part. Matter 10 Micrometers and Smllr Tons/Yr:	0

Name:	ST FRANCIS CLEANERS
Address:	112 CALISTOGA ROAD
City,State,Zip:	SANTA ROSA, CA 954093702
Year:	2005
County Code:	49
Air Basin:	SF
Facility ID:	906
Air District Name:	BA
SIC Code:	7216
Air District Name:	BAY AREA AQMD
Community Health Air Pollution Info System:	Not reported
Consolidated Emission Reporting Rule:	Not reported
Total Organic Hydrocarbon Gases Tons/Yr:	0
Reactive Organic Gases Tons/Yr:	0
Carbon Monoxide Emissions Tons/Yr:	0
NOX - Oxides of Nitrogen Tons/Yr:	0
SOX - Oxides of Sulphur Tons/Yr:	0
Particulate Matter Tons/Yr:	0
Part. Matter 10 Micrometers and Smllr Tons/Yr:	0

Name:	ST FRANCIS CLEANERS
Address:	112 CALISTOGA ROAD
City,State,Zip:	SANTA ROSA, CA 954093702
Year:	2006
County Code:	49
Air Basin:	SF
Facility ID:	906
Air District Name:	BA
SIC Code:	7216
Air District Name:	BAY AREA AQMD
Community Health Air Pollution Info System:	Not reported
Consolidated Emission Reporting Rule:	Not reported
Total Organic Hydrocarbon Gases Tons/Yr:	.067
Reactive Organic Gases Tons/Yr:	0
Carbon Monoxide Emissions Tons/Yr:	0
NOX - Oxides of Nitrogen Tons/Yr:	0
SOX - Oxides of Sulphur Tons/Yr:	0
Particulate Matter Tons/Yr:	0
Part. Matter 10 Micrometers and Smllr Tons/Yr:	0

ST FRANCIS CLEANERS (Continued) **1000230518**

Name:	ST FRANCIS CLEANERS
Address:	112 CALISTOGA ROAD
City,State,Zip:	SANTA ROSA, CA
Year:	2007
County Code:	49
Air Basin:	SF
Facility ID:	906
Air District Name:	BA
SIC Code:	7216
Air District Name:	BAY AREA AQMD
Community Health Air Pollution Info System:	Not reported
Consolidated Emission Reporting Rule:	Not reported
Total Organic Hydrocarbon Gases Tons/Yr:	.067
Reactive Organic Gases Tons/Yr:	.0468062
Carbon Monoxide Emissions Tons/Yr:	0
NOX - Oxides of Nitrogen Tons/Yr:	0
SOX - Oxides of Sulphur Tons/Yr:	0
Particulate Matter Tons/Yr:	0
Part. Matter 10 Micrometers and Smllr Tons/Yr:	0

Name:	ST FRANCIS CLEANERS
Address:	112 CALISTOGA ROAD
City,State,Zip:	SANTA ROSA, CA 95405
Year:	2008
County Code:	49
Air Basin:	SF
Facility ID:	906
Air District Name:	BA
SIC Code:	7216
Air District Name:	BAY AREA AQMD
Community Health Air Pollution Info System:	Not reported
Consolidated Emission Reporting Rule:	Not reported
Total Organic Hydrocarbon Gases Tons/Yr:	.067
Reactive Organic Gases Tons/Yr:	0
Carbon Monoxide Emissions Tons/Yr:	0
NOX - Oxides of Nitrogen Tons/Yr:	0
SOX - Oxides of Sulphur Tons/Yr:	0
Particulate Matter Tons/Yr:	0
Part. Matter 10 Micrometers and Smllr Tons/Yr:	0

Name:	ST FRANCIS CLEANERS
Address:	112 CALISTOGA ROAD
City,State,Zip:	SANTA ROSA, CA 95405
Year:	2009
County Code:	49
Air Basin:	SF
Facility ID:	906
Air District Name:	BA
SIC Code:	7216
Air District Name:	BAY AREA AQMD
Community Health Air Pollution Info System:	Not reported
Consolidated Emission Reporting Rule:	Not reported
Total Organic Hydrocarbon Gases Tons/Yr:	6.7000000000000004E-2
Reactive Organic Gases Tons/Yr:	0
Carbon Monoxide Emissions Tons/Yr:	0
NOX - Oxides of Nitrogen Tons/Yr:	0
SOX - Oxides of Sulphur Tons/Yr:	0

ST FRANCIS CLEANERS (Continued) **1000230518**

Particulate Matter Tons/Yr: 0
Part. Matter 10 Micrometers and Smllr Tons/Yr: 0

Name: ST FRANCIS CLEANERS
Address: 112 CALISTOGA ROAD
City,State,Zip: SANTA ROSA, CA 95405
Year: 2010
County Code: 49
Air Basin: SF
Facility ID: 906
Air District Name: BA
SIC Code: 7216
Air District Name: BAY AREA AQMD
Community Health Air Pollution Info System: Not reported
Consolidated Emission Reporting Rule: Not reported
Total Organic Hydrocarbon Gases Tons/Yr: 0.38700000000000001
Reactive Organic Gases Tons/Yr: 0.17480619999999999
Carbon Monoxide Emissions Tons/Yr: 0
NOX - Oxides of Nitrogen Tons/Yr: 0
SOX - Oxides of Sulphur Tons/Yr: 0
Particulate Matter Tons/Yr: 0
Part. Matter 10 Micrometers and Smllr Tons/Yr: 0

HWTS:
Name: ST FRANCIS CLEANERS
Address: 112 CALISTOGA RD
Address 2: Not reported
City,State,Zip: SANTA ROSA, CA 95409
EPA ID: CAL000304112
Inactive Date: 03/13/2006
Create Date: 03/06/2006
Last Act Date: Not reported
Mailing Name: Not reported
Mailing Address: 112 CALISTOGA RD
Mailing Address 2: SA
Mailing City,State,Zip: CA 954093702
Owner Name: CARRINGTON COMPANY
Owner Address: PO BOX 1328
Owner Address 2: Not reported
Owner City,State,Zip: EUREKA, CA 95502
Owner Phone: Not reported
Owner Fax: Not reported
Contact Name: UNG CHUL KIM
Contact Address: 112 CALISTOGA RD
Contact Address 2: Not reported
City,State,Zip: SANTA ROSA, CA 954093702
Contact Phone: Not reported
Contact Fax: Not reported
Facility Status: Inactive
Facility Type: PERMANENT
Category: STATE
Latitude: 38.465254
Longitude: -122.6534

NAICS:
EPA ID: CAL000304112
Create Date: 2006-03-06 13:23:25.190

ST FRANCIS CLEANERS (Continued) **1000230518**

NAICS Code:	81232
NAICS Description:	Drycleaning and Laundry Services (except Coin-Operated)
Issued EPA ID Date:	2006-03-06 13:23:25.16000
Inactive Date:	2006-03-13 00:00:00
Facility Name:	ST FRANCIS CLEANERS
Facility Address:	112 CALISTOGA RD
Facility Address 2:	Not reported
Facility City:	SANTA ROSA
Facility County:	Not reported
Facility State:	CA
Facility Zip:	954093702

Name:	ST FRANCIS CLEANERS
Address:	112 CALISTOGA RD
Address 2:	Not reported
City,State,Zip:	SANTA ROSA, CA 95409
EPA ID:	CAL000304357
Inactive Date:	Not reported
Create Date:	03/13/2006
Last Act Date:	Not reported
Mailing Name:	Not reported
Mailing Address:	112 CALISTOGA RD
Mailing Address 2:	SA
Mailing City,State,Zip:	CA 954093702
Owner Name:	YUNG KIM
Owner Address:	1975 NORTHFIELD DR
Owner Address 2:	Not reported
Owner City,State,Zip:	SANTA ROSA, CA 954030000
Owner Phone:	Not reported
Owner Fax:	Not reported
Contact Name:	YUNG KIM
Contact Address:	1975 NORTHFIELD DR
Contact Address 2:	Not reported
City,State,Zip:	SANTA ROSA, CA 95403
Contact Phone:	Not reported
Contact Fax:	Not reported
Facility Status:	Active
Facility Type:	PERMANENT
Category:	STATE
Latitude:	38.465254
Longitude:	-122.6534

NAICS:

EPA ID:	CAL000304357
Create Date:	2006-03-13 13:50:59.240
NAICS Code:	81232
NAICS Description:	Drycleaning and Laundry Services (except Coin-Operated)
Issued EPA ID Date:	2006-03-13 13:50:59.21000
Inactive Date:	Not reported
Facility Name:	ST FRANCIS CLEANERS
Facility Address:	112 CALISTOGA RD
Facility Address 2:	Not reported
Facility City:	SANTA ROSA
Facility County:	Not reported
Facility State:	CA
Facility Zip:	954093702

ST FRANCIS CLEANERS (Continued) **1000230518**

Name:	ST FRANCIS CLEANERS
Address:	112 CALISTOGA RD
Address 2:	Not reported
City,State,Zip:	SANTA ROSA, CA 954093702
EPA ID:	CAL000304357
Inactive Date:	Not reported
Create Date:	50:59.1
Last Act Date:	35:46.0
Mailing Name:	Not reported
Mailing Address:	112 CALISTOGA RD
Mailing Address 2:	Not reported
Mailing City,State,Zip:	SANTA ROSA, CA 954093702
Owner Name:	YUNG KIM
Owner Address:	112 CALISTOGA RD
Owner Address 2:	Not reported
Owner City,State,Zip:	SANTA RSA, CA 954090000
Owner Phone:	7073964644
Owner Fax:	0
Contact Name:	YUNG KIM
Contact Address:	1231 ALA KAPUNA ST APT214
Contact Address 2:	Not reported
City,State,Zip:	HNOOLULU, HI 96819
Contact Phone:	7073964644
Contact Fax:	Not reported
Facility Status:	Active
Facility Type:	Permanent
Category:	State
Latitude:	38.46612901
Longitude:	-122.65348611

NAICS:

EPA ID:	CAL000304357
Create Date:	2006-03-13 13:50:59.240
NAICS Code:	81232
NAICS Description:	Drycleaning and Laundry Services (except Coin-Operated)
Issued EPA ID Date:	2006-03-13 13:50:59.21000
Inactive Date:	Not reported
Facility Name:	ST FRANCIS CLEANERS
Facility Address:	112 CALISTOGA RD
Facility Address 2:	Not reported
Facility City:	SANTA ROSA
Facility County:	Not reported
Facility State:	CA
Facility Zip:	954093702

Name:	ST FRANCIS CLEANERS
Address:	112 CALISTOGA RD
Address 2:	Not reported
City,State,Zip:	SANTA ROSA, CA 95405
EPA ID:	CAD981660061
Inactive Date:	06/30/1997
Create Date:	04/10/1987
Last Act Date:	Not reported
Mailing Name:	Not reported
Mailing Address:	112 CALISTOGA RD
Mailing Address 2:	SA
Mailing City,State,Zip:	CA 954093702

ST FRANCIS CLEANERS (Continued) **1000230518**

Owner Name:	ST FRANCIS CLEANERS
Owner Address:	112 CALISTOGA RD
Owner Address 2:	Not reported
Owner City,State,Zip:	SANTA ROSA, CA 954050000
Owner Phone:	Not reported
Owner Fax:	Not reported
Contact Name:	YOUNG SHIN
Contact Address:	112 CALISTOGA RD___CANX VQ97 AH
Contact Address 2:	Not reported
City,State,Zip:	SANTA ROSA, CA 954093702
Contact Phone:	Not reported
Contact Fax:	Not reported
Facility Status:	Inactive
Facility Type:	PERMANENT
Category:	FEDERAL
Latitude:	38.466066
Longitude:	-122.653433

HAZNET:

Name:	ST FRANCIS CLEANERS
Address:	112 CALISTOGA RD
Address 2:	Not reported
City,State,Zip:	SANTA ROSA, CA 954050000
Contact:	YOUNG SHIN
Telephone:	7075399696
Mailing Name:	Not reported
Mailing Address:	112 CALISTOGA RD
Year:	1995
Gepaid:	CAD981660061
TSD EPA ID:	CAT000613943
CA Waste Code:	741 - Liquids with halogenated organic compounds >= 1,000 Mg./L
Disposal Method:	H01 - Transfer Station
Tons:	0.63
Year:	1994
Gepaid:	CAD981660061
TSD EPA ID:	CAT000613943
CA Waste Code:	741 - Liquids with halogenated organic compounds >= 1,000 Mg./L
Disposal Method:	H01 - Transfer Station
Tons:	0.9375
Year:	1994
Gepaid:	CAD981660061
TSD EPA ID:	CAT000613943
CA Waste Code:	741 - Liquids with halogenated organic compounds >= 1,000 Mg./L
Disposal Method:	-
Tons:	0.0675
Year:	1993
Gepaid:	CAD981660061
TSD EPA ID:	CAT000613943
CA Waste Code:	741 - Liquids with halogenated organic compounds >= 1,000 Mg./L
Disposal Method:	H01 - Transfer Station
Tons:	0.5325
Year:	1987

ST FRANCIS CLEANERS (Continued) **1000230518**

Gepaid:	CAD981660061
TSD EPA ID:	CAD980737584
CA Waste Code:	211 - Halogenated solvents (chloroforms, methyl chloride, perchloroethylene, etc)
Disposal Method:	14 -
Tons:	0.43
Year:	1987
Gepaid:	CAD981660061
TSD EPA ID:	CAD980737548
CA Waste Code:	211 - Halogenated solvents (chloroforms, methyl chloride, perchloroethylene, etc)
Disposal Method:	H01 - Transfer Station
Tons:	0.12

Additional Information:

Year:	1995
Gen EPA ID:	CAD981660061
Shipment Date:	19950811
Creation Date:	4/2/1996 0:00:00
Receipt Date:	19950811
Manifest ID:	95641979
Trans EPA ID:	ILD984908202
Trans Name:	Not reported
Trans 2 EPA ID:	Not reported
Trans 2 Name:	Not reported
TSDF EPA ID:	CAT000613943
Trans Name:	Not reported
TSDF Alt EPA ID:	CAT000613943
TSDF Alt Name:	Not reported
Waste Code Description:	741 - Liquids with halogenated organic compounds > 1000 mg/l
RCRA Code:	F002
Meth Code:	H01 - Transfer Station
Quantity Tons:	0.0975
Waste Quantity:	195
Quantity Unit:	P
Additional Code 1:	Not reported
Additional Code 2:	Not reported
Additional Code 3:	Not reported
Additional Code 4:	Not reported
Additional Code 5:	Not reported
Shipment Date:	19950718
Creation Date:	4/3/1996 0:00:00
Receipt Date:	19950718
Manifest ID:	95625985
Trans EPA ID:	ILD984908202
Trans Name:	Not reported
Trans 2 EPA ID:	Not reported
Trans 2 Name:	Not reported
TSDF EPA ID:	CAT000613943
Trans Name:	Not reported
TSDF Alt EPA ID:	CAT000613943
TSDF Alt Name:	Not reported
Waste Code Description:	741 - Liquids with halogenated organic compounds > 1000 mg/l

ST FRANCIS CLEANERS (Continued) **1000230518**

RCRA Code:	F002
Meth Code:	H01 - Transfer Station
Quantity Tons:	0.0975
Waste Quantity:	195
Quantity Unit:	P
Additional Code 1:	Not reported
Additional Code 2:	Not reported
Additional Code 3:	Not reported
Additional Code 4:	Not reported
Additional Code 5:	Not reported
Shipment Date:	19950609
Creation Date:	4/2/1996 0:00:00
Receipt Date:	19950609
Manifest ID:	95424974
Trans EPA ID:	ILD984908202
Trans Name:	Not reported
Trans 2 EPA ID:	Not reported
Trans 2 Name:	Not reported
TSDF EPA ID:	CAT000613943
Trans Name:	Not reported
TSDF Alt EPA ID:	CAT000613943
TSDF Alt Name:	Not reported
Waste Code Description:	741 - Liquids with halogenated organic compounds > 1000 mg/l
RCRA Code:	F002
Meth Code:	H01 - Transfer Station
Quantity Tons:	0.0975
Waste Quantity:	195
Quantity Unit:	P
Additional Code 1:	Not reported
Additional Code 2:	Not reported
Additional Code 3:	Not reported
Additional Code 4:	Not reported
Additional Code 5:	Not reported
Shipment Date:	19950512
Creation Date:	4/2/1996 0:00:00
Receipt Date:	19950512
Manifest ID:	95057113
Trans EPA ID:	ILD984908202
Trans Name:	Not reported
Trans 2 EPA ID:	Not reported
Trans 2 Name:	Not reported
TSDF EPA ID:	CAT000613943
Trans Name:	Not reported
TSDF Alt EPA ID:	CAT000613943
TSDF Alt Name:	Not reported
Waste Code Description:	741 - Liquids with halogenated organic compounds > 1000 mg/l
RCRA Code:	F002
Meth Code:	H01 - Transfer Station
Quantity Tons:	0.0675
Waste Quantity:	135
Quantity Unit:	P
Additional Code 1:	Not reported
Additional Code 2:	Not reported
Additional Code 3:	Not reported
Additional Code 4:	Not reported

ST FRANCIS CLEANERS (Continued) **1000230518**

Additional Code 5:	Not reported
Shipment Date:	19950413
Creation Date:	4/2/1996 0:00:00
Receipt Date:	19950413
Manifest ID:	95508077
Trans EPA ID:	ILD984908202
Trans Name:	Not reported
Trans 2 EPA ID:	Not reported
Trans 2 Name:	Not reported
TSDF EPA ID:	CAT000613943
Trans Name:	Not reported
TSDF Alt EPA ID:	CAT000613943
TSDF Alt Name:	Not reported
Waste Code Description:	741 - Liquids with halogenated organic compounds > 1000 mg/l
RCRA Code:	F002
Meth Code:	H01 - Transfer Station
Quantity Tons:	0.0675
Waste Quantity:	135
Quantity Unit:	P
Additional Code 1:	Not reported
Additional Code 2:	Not reported
Additional Code 3:	Not reported
Additional Code 4:	Not reported
Additional Code 5:	Not reported
Shipment Date:	19950323
Creation Date:	4/2/1996 0:00:00
Receipt Date:	19950323
Manifest ID:	93773760
Trans EPA ID:	ILD984908202
Trans Name:	Not reported
Trans 2 EPA ID:	Not reported
Trans 2 Name:	Not reported
TSDF EPA ID:	CAT000613943
Trans Name:	Not reported
TSDF Alt EPA ID:	Not reported
TSDF Alt Name:	Not reported
Waste Code Description:	741 - Liquids with halogenated organic compounds > 1000 mg/l
RCRA Code:	F002
Meth Code:	H01 - Transfer Station
Quantity Tons:	0.0675
Waste Quantity:	135
Quantity Unit:	P
Additional Code 1:	Not reported
Additional Code 2:	Not reported
Additional Code 3:	Not reported
Additional Code 4:	Not reported
Additional Code 5:	Not reported
Shipment Date:	19950216
Creation Date:	3/29/1996 0:00:00
Receipt Date:	19950216
Manifest ID:	95088762
Trans EPA ID:	ILD984908202
Trans Name:	Not reported
Trans 2 EPA ID:	Not reported

ST FRANCIS CLEANERS (Continued) **1000230518**

Trans 2 Name:	Not reported
TSDF EPA ID:	CAT000613943
Trans Name:	Not reported
TSDF Alt EPA ID:	CAT000613943
TSDF Alt Name:	Not reported
Waste Code Description:	741 - Liquids with halogenated organic compounds > 1000 mg/l
RCRA Code:	F002
Meth Code:	H01 - Transfer Station
Quantity Tons:	0.0675
Waste Quantity:	135
Quantity Unit:	P
Additional Code 1:	Not reported
Additional Code 2:	Not reported
Additional Code 3:	Not reported
Additional Code 4:	Not reported
Additional Code 5:	Not reported

Shipment Date:	19950123
Creation Date:	3/29/1996 0:00:00
Receipt Date:	19950123
Manifest ID:	95043046
Trans EPA ID:	ILD984908202
Trans Name:	Not reported
Trans 2 EPA ID:	Not reported
Trans 2 Name:	Not reported
TSDF EPA ID:	CAT000613943
Trans Name:	Not reported
TSDF Alt EPA ID:	CAT000613943
TSDF Alt Name:	Not reported
Waste Code Description:	741 - Liquids with halogenated organic compounds > 1000 mg/l
RCRA Code:	F002
Meth Code:	H01 - Transfer Station
Quantity Tons:	0.0675
Waste Quantity:	135
Quantity Unit:	P
Additional Code 1:	Not reported
Additional Code 2:	Not reported
Additional Code 3:	Not reported
Additional Code 4:	Not reported
Additional Code 5:	Not reported

Additional Information:

Year:	1994
Gen EPA ID:	CAD981660061

Shipment Date:	19941229
Creation Date:	3/28/1996 0:00:00
Receipt Date:	19941229
Manifest ID:	95032958
Trans EPA ID:	ILD984908202
Trans Name:	Not reported
Trans 2 EPA ID:	Not reported
Trans 2 Name:	Not reported
TSDF EPA ID:	CAT000613943
Trans Name:	Not reported
TSDF Alt EPA ID:	CAT000613943
TSDF Alt Name:	Not reported

ST FRANCIS CLEANERS (Continued) **1000230518**

Waste Code Description:	741 - Liquids with halogenated organic compounds > 1000 mg/l
RCRA Code:	F002
Meth Code:	H01 - Transfer Station
Quantity Tons:	0.0675
Waste Quantity:	135
Quantity Unit:	P
Additional Code 1:	Not reported
Additional Code 2:	Not reported
Additional Code 3:	Not reported
Additional Code 4:	Not reported
Additional Code 5:	Not reported
Shipment Date:	19941129
Creation Date:	3/28/1996 0:00:00
Receipt Date:	19941129
Manifest ID:	95084848
Trans EPA ID:	ILD984908202
Trans Name:	Not reported
Trans 2 EPA ID:	Not reported
Trans 2 Name:	Not reported
TSDF EPA ID:	CAT000613943
Trans Name:	Not reported
TSDF Alt EPA ID:	CAT000613943
TSDF Alt Name:	Not reported
Waste Code Description:	741 - Liquids with halogenated organic compounds > 1000 mg/l
RCRA Code:	F002
Meth Code:	H01 - Transfer Station
Quantity Tons:	0.0675
Waste Quantity:	135
Quantity Unit:	P
Additional Code 1:	Not reported
Additional Code 2:	Not reported
Additional Code 3:	Not reported
Additional Code 4:	Not reported
Additional Code 5:	Not reported
Shipment Date:	19941031
Creation Date:	3/28/1996 0:00:00
Receipt Date:	19941031
Manifest ID:	93763785
Trans EPA ID:	ILD984908202
Trans Name:	Not reported
Trans 2 EPA ID:	Not reported
Trans 2 Name:	Not reported
TSDF EPA ID:	CAT000613943
Trans Name:	Not reported
TSDF Alt EPA ID:	CAT000613943
TSDF Alt Name:	Not reported
Waste Code Description:	741 - Liquids with halogenated organic compounds > 1000 mg/l
RCRA Code:	F002
Meth Code:	H01 - Transfer Station
Quantity Tons:	0.0675
Waste Quantity:	135
Quantity Unit:	P
Additional Code 1:	Not reported
Additional Code 2:	Not reported
Additional Code 3:	Not reported

ST FRANCIS CLEANERS (Continued) **1000230518**

Additional Code 4:	Not reported
Additional Code 5:	Not reported
Shipment Date:	19941005
Creation Date:	3/28/1996 0:00:00
Receipt Date:	19941005
Manifest ID:	95063489
Trans EPA ID:	ILD984908202
Trans Name:	Not reported
Trans 2 EPA ID:	Not reported
Trans 2 Name:	Not reported
TSDF EPA ID:	CAT000613943
Trans Name:	Not reported
TSDF Alt EPA ID:	CAT000613943
TSDF Alt Name:	Not reported
Waste Code Description:	741 - Liquids with halogenated organic compounds > 1000 mg/l
RCRA Code:	F002
Meth Code:	H01 - Transfer Station
Quantity Tons:	0.0675
Waste Quantity:	135
Quantity Unit:	P
Additional Code 1:	Not reported
Additional Code 2:	Not reported
Additional Code 3:	Not reported
Additional Code 4:	Not reported
Additional Code 5:	Not reported
Shipment Date:	19940906
Creation Date:	3/26/1996 0:00:00
Receipt Date:	19940906
Manifest ID:	93466546
Trans EPA ID:	ILD984908202
Trans Name:	Not reported
Trans 2 EPA ID:	Not reported
Trans 2 Name:	Not reported
TSDF EPA ID:	CAT000613943
Trans Name:	Not reported
TSDF Alt EPA ID:	CAT000613943
TSDF Alt Name:	Not reported
Waste Code Description:	741 - Liquids with halogenated organic compounds > 1000 mg/l
RCRA Code:	F002
Meth Code:	H01 - Transfer Station
Quantity Tons:	0.0675
Waste Quantity:	135
Quantity Unit:	P
Additional Code 1:	Not reported
Additional Code 2:	Not reported
Additional Code 3:	Not reported
Additional Code 4:	Not reported
Additional Code 5:	Not reported
Shipment Date:	19940805
Creation Date:	3/26/1996 0:00:00
Receipt Date:	19940805
Manifest ID:	93676994
Trans EPA ID:	ILD984908202
Trans Name:	Not reported

ST FRANCIS CLEANERS (Continued) **1000230518**

Trans 2 EPA ID:	Not reported
Trans 2 Name:	Not reported
TSDF EPA ID:	CAT000613943
Trans Name:	Not reported
TSDF Alt EPA ID:	CAT000613943
TSDF Alt Name:	Not reported
Waste Code Description:	741 - Liquids with halogenated organic compounds > 1000 mg/l
RCRA Code:	F002
Meth Code:	H01 - Transfer Station
Quantity Tons:	0.0975
Waste Quantity:	195
Quantity Unit:	P
Additional Code 1:	Not reported
Additional Code 2:	Not reported
Additional Code 3:	Not reported
Additional Code 4:	Not reported
Additional Code 5:	Not reported

Shipment Date:	19940713
Creation Date:	3/26/1996 0:00:00
Receipt Date:	19940713
Manifest ID:	93513540
Trans EPA ID:	ILD984908202
Trans Name:	Not reported
Trans 2 EPA ID:	Not reported
Trans 2 Name:	Not reported
TSDF EPA ID:	CAT000613943
Trans Name:	Not reported
TSDF Alt EPA ID:	CAT000613943
TSDF Alt Name:	Not reported
Waste Code Description:	741 - Liquids with halogenated organic compounds > 1000 mg/l
RCRA Code:	F002
Meth Code:	H01 - Transfer Station
Quantity Tons:	0.0675
Waste Quantity:	135
Quantity Unit:	P
Additional Code 1:	Not reported
Additional Code 2:	Not reported
Additional Code 3:	Not reported
Additional Code 4:	Not reported
Additional Code 5:	Not reported

Shipment Date:	19940617
Creation Date:	3/26/1996 0:00:00
Receipt Date:	19940617
Manifest ID:	93646532
Trans EPA ID:	ILD984908202
Trans Name:	Not reported
Trans 2 EPA ID:	Not reported
Trans 2 Name:	Not reported
TSDF EPA ID:	CAT000613943
Trans Name:	Not reported
TSDF Alt EPA ID:	CAT000613943
TSDF Alt Name:	Not reported
Waste Code Description:	741 - Liquids with halogenated organic compounds > 1000 mg/l
RCRA Code:	F002
Meth Code:	H01 - Transfer Station

ST FRANCIS CLEANERS (Continued) **1000230518**

Quantity Tons:	0.0675
Waste Quantity:	135
Quantity Unit:	P
Additional Code 1:	Not reported
Additional Code 2:	Not reported
Additional Code 3:	Not reported
Additional Code 4:	Not reported
Additional Code 5:	Not reported
Shipment Date:	19940518
Creation Date:	10/5/1995 0:00:00
Receipt Date:	Not reported
Manifest ID:	93549696
Trans EPA ID:	ILD984908202
Trans Name:	Not reported
Trans 2 EPA ID:	Not reported
Trans 2 Name:	Not reported
TSDF EPA ID:	CAT000613943
Trans Name:	Not reported
TSDF Alt EPA ID:	Not reported
TSDF Alt Name:	Not reported
Waste Code Description:	741 - Liquids with halogenated organic compounds > 1000 mg/l
RCRA Code:	F002
Meth Code:	- Not reported
Quantity Tons:	0.0675
Waste Quantity:	135
Quantity Unit:	P
Additional Code 1:	Not reported
Additional Code 2:	Not reported
Additional Code 3:	Not reported
Additional Code 4:	Not reported
Additional Code 5:	Not reported
Shipment Date:	19940418
Creation Date:	3/25/1996 0:00:00
Receipt Date:	19940418
Manifest ID:	93425251
Trans EPA ID:	ILD984908202
Trans Name:	Not reported
Trans 2 EPA ID:	Not reported
Trans 2 Name:	Not reported
TSDF EPA ID:	CAT000613943
Trans Name:	Not reported
TSDF Alt EPA ID:	CAT000613943
TSDF Alt Name:	Not reported
Waste Code Description:	741 - Liquids with halogenated organic compounds > 1000 mg/l
RCRA Code:	F002
Meth Code:	H01 - Transfer Station
Quantity Tons:	0.135
Waste Quantity:	270
Quantity Unit:	P
Additional Code 1:	Not reported
Additional Code 2:	Not reported
Additional Code 3:	Not reported
Additional Code 4:	Not reported
Additional Code 5:	Not reported

ST FRANCIS CLEANERS (Continued) **1000230518**

Additional Information:

Year:	1993
Gen EPA ID:	CAD981660061
Shipment Date:	19931216
Creation Date:	9/14/1995 0:00:00
Receipt Date:	19931216
Manifest ID:	93029380
Trans EPA ID:	ILD984908202
Trans Name:	Not reported
Trans 2 EPA ID:	Not reported
Trans 2 Name:	Not reported
TSDF EPA ID:	CAT000613943
Trans Name:	Not reported
TSDF Alt EPA ID:	CAT000613943
TSDF Alt Name:	Not reported
Waste Code Description:	741 - Liquids with halogenated organic compounds > 1000 mg/l
RCRA Code:	F002
Meth Code:	H01 - Transfer Station
Quantity Tons:	0.0975
Waste Quantity:	195
Quantity Unit:	P
Additional Code 1:	Not reported
Additional Code 2:	Not reported
Additional Code 3:	Not reported
Additional Code 4:	Not reported
Additional Code 5:	Not reported
Shipment Date:	19931116
Creation Date:	9/14/1995 0:00:00
Receipt Date:	19931116
Manifest ID:	93134328
Trans EPA ID:	ILD984908202
Trans Name:	Not reported
Trans 2 EPA ID:	Not reported
Trans 2 Name:	Not reported
TSDF EPA ID:	CAT000613943
Trans Name:	Not reported
TSDF Alt EPA ID:	Not reported
TSDF Alt Name:	Not reported
Waste Code Description:	741 - Liquids with halogenated organic compounds > 1000 mg/l
RCRA Code:	F002
Meth Code:	H01 - Transfer Station
Quantity Tons:	0.0675
Waste Quantity:	135
Quantity Unit:	P
Additional Code 1:	Not reported
Additional Code 2:	Not reported
Additional Code 3:	Not reported
Additional Code 4:	Not reported
Additional Code 5:	Not reported
Shipment Date:	19931020
Creation Date:	9/14/1995 0:00:00
Receipt Date:	19931020
Manifest ID:	93095261
Trans EPA ID:	ILD984908202

ST FRANCIS CLEANERS (Continued) **1000230518**

Trans Name:	Not reported
Trans 2 EPA ID:	Not reported
Trans 2 Name:	Not reported
TSDF EPA ID:	CAT000613943
Trans Name:	Not reported
TSDF Alt EPA ID:	Not reported
TSDF Alt Name:	Not reported
Waste Code Description:	741 - Liquids with halogenated organic compounds > 1000 mg/l
RCRA Code:	F002
Meth Code:	H01 - Transfer Station
Quantity Tons:	0.0675
Waste Quantity:	135
Quantity Unit:	P
Additional Code 1:	Not reported
Additional Code 2:	Not reported
Additional Code 3:	Not reported
Additional Code 4:	Not reported
Additional Code 5:	Not reported

Shipment Date:	19930924
Creation Date:	9/12/1995 0:00:00
Receipt Date:	19930924
Manifest ID:	93082664
Trans EPA ID:	ILD984908202
Trans Name:	Not reported
Trans 2 EPA ID:	Not reported
Trans 2 Name:	Not reported
TSDF EPA ID:	CAT000613943
Trans Name:	Not reported
TSDF Alt EPA ID:	CAT000613943
TSDF Alt Name:	Not reported
Waste Code Description:	741 - Liquids with halogenated organic compounds > 1000 mg/l
RCRA Code:	F002
Meth Code:	H01 - Transfer Station
Quantity Tons:	0.0675
Waste Quantity:	135
Quantity Unit:	P
Additional Code 1:	Not reported
Additional Code 2:	Not reported
Additional Code 3:	Not reported
Additional Code 4:	Not reported
Additional Code 5:	Not reported

Shipment Date:	19930827
Creation Date:	9/12/1995 0:00:00
Receipt Date:	19930827
Manifest ID:	93036822
Trans EPA ID:	ILD984908202
Trans Name:	Not reported
Trans 2 EPA ID:	Not reported
Trans 2 Name:	Not reported
TSDF EPA ID:	CAT000613943
Trans Name:	Not reported
TSDF Alt EPA ID:	CAT000613943
TSDF Alt Name:	Not reported
Waste Code Description:	741 - Liquids with halogenated organic compounds > 1000 mg/l
RCRA Code:	F002

ST FRANCIS CLEANERS (Continued) **1000230518**

Meth Code:	H01 - Transfer Station
Quantity Tons:	0.0975
Waste Quantity:	195
Quantity Unit:	P
Additional Code 1:	Not reported
Additional Code 2:	Not reported
Additional Code 3:	Not reported
Additional Code 4:	Not reported
Additional Code 5:	Not reported
Shipment Date:	19930729
Creation Date:	9/11/1995 0:00:00
Receipt Date:	19930729
Manifest ID:	92562447
Trans EPA ID:	ILD984908202
Trans Name:	Not reported
Trans 2 EPA ID:	Not reported
Trans 2 Name:	Not reported
TSDF EPA ID:	CAT000613943
Trans Name:	Not reported
TSDF Alt EPA ID:	CAT000613943
TSDF Alt Name:	Not reported
Waste Code Description:	741 - Liquids with halogenated organic compounds > 1000 mg/l
RCRA Code:	F002
Meth Code:	H01 - Transfer Station
Quantity Tons:	0.0675
Waste Quantity:	135
Quantity Unit:	P
Additional Code 1:	Not reported
Additional Code 2:	Not reported
Additional Code 3:	Not reported
Additional Code 4:	Not reported
Additional Code 5:	Not reported
Shipment Date:	19930604
Creation Date:	9/8/1995 0:00:00
Receipt Date:	19930604
Manifest ID:	92609183
Trans EPA ID:	ILD984908202
Trans Name:	Not reported
Trans 2 EPA ID:	Not reported
Trans 2 Name:	Not reported
TSDF EPA ID:	CAT000613943
Trans Name:	Not reported
TSDF Alt EPA ID:	CAT000613943
TSDF Alt Name:	Not reported
Waste Code Description:	741 - Liquids with halogenated organic compounds > 1000 mg/l
RCRA Code:	F002
Meth Code:	H01 - Transfer Station
Quantity Tons:	0.0675
Waste Quantity:	135
Quantity Unit:	P
Additional Code 1:	Not reported
Additional Code 2:	Not reported
Additional Code 3:	Not reported
Additional Code 4:	Not reported
Additional Code 5:	Not reported

ST FRANCIS CLEANERS (Continued) **1000230518**

CERS:
Name: ST FRANCIS CLEANERS
Address: 112 CALISTOGA ROAD
City,State,Zip: SANTA ROSA, CA 95409-3702
Site ID: 495889
CERS ID: 110001177146
CERS Description: US EPA Air Emission Inventory System (EIS)

Affiliation:
Affiliation Type Desc: Facility Owner
Entity Name: YUNG KIM AND JEONG KIM
Entity Title: OWNER
Affiliation Address: Not reported
Affiliation City: Not reported
Affiliation State: Not reported
Affiliation Country: Not reported
Affiliation Zip: Not reported
Affiliation Phone: ,

Affiliation Type Desc: Environmental Contact
Entity Name: SUNG CHONG
Entity Title: EMPLOYEE
Affiliation Address: Not reported
Affiliation City: Not reported
Affiliation State: Not reported
Affiliation Country: Not reported
Affiliation Zip: Not reported
Affiliation Phone: ,

Affiliation Type Desc: Environmental Contact
Entity Name: YUNG KIM
Entity Title: ENVIRONMENTAL CONTACT
Affiliation Address: 1217B HIDDEN CREEK PL
Affiliation City: SANTAROSA
Affiliation State: CA
Affiliation Country: Not reported
Affiliation Zip: Not reported
Affiliation Phone: ,

Affiliation Type Desc: Operator
Entity Name: YUNG KIM
Entity Title: OPERATOR
Affiliation Address: Not reported
Affiliation City: Not reported
Affiliation State: Not reported
Affiliation Country: Not reported
Affiliation Zip: Not reported
Affiliation Phone: ,

Affiliation Type Desc: Environmental Contact
Entity Name: ENVIR MGMT
Entity Title: Not reported
Affiliation Address: 112 CALISTOGA ROAD
Affiliation City: SANTAROSA
Affiliation State: CA
Affiliation Country: Not reported
Affiliation Zip: Not reported

ST FRANCIS CLEANERS (Continued) **1000230518**

Affiliation Phone:	,
Affiliation Type Desc:	Environmental Contact
Entity Name:	JEONG KIM
Entity Title:	CO-OWNER
Affiliation Address:	Not reported
Affiliation City:	Not reported
Affiliation State:	Not reported
Affiliation Country:	Not reported
Affiliation Zip:	Not reported
Affiliation Phone:	,
Affiliation Type Desc:	Facility Owner
Entity Name:	Yung Kim
Entity Title:	Owner
Affiliation Address:	Not reported
Affiliation City:	Not reported
Affiliation State:	Not reported
Affiliation Country:	Not reported
Affiliation Zip:	Not reported
Affiliation Phone:	,

K50 **PRESS DRY CLEANERS LLC** **DRYCLEANERS** **S133035404**
SSE **112 CALISTOGA RD** **N/A**
< 1/8 **SANTA ROSA, CA 95409**
0.083 mi.
438 ft. **Site 8 of 8 in cluster K**

Relative: **Higher**
Actual: **302 ft.**

DRYCLEAN BAY AREA:

Facility ID:	906
Name:	PRESS DRY CLEANERS LLC
Address:	112 CALISTOGA RD
Address 2:	Not reported
City,State,Zip:	SANTA ROSA, CA 95409-3702
NAICS Code:	812320
Facility Status:	Registered
Device Name:	Natura 40lb Petroleum Closed Loop Machine[NAT40P]
Drum Capacity:	40
Device Status:	Registered
Facility Permit Expiration Date:	2025-09-01 00:00:00
Name:	NonHalogenatedDryCleaningMachine
Annual Usage:	50
SIC:	7389
Owner Contact:	Scott Magnuson
Owner Title:	Not reported
Owner Company:	Press Dry Cleaners LLC
Owner Address1:	112 CALISTOGA RD
Owner Address2:	Not reported
Owner City,State,Zip:	Santa Rosa, CA 95409-3702
Owner Phone:	(707) 799-7791
Contact Email:	info@pressdrycleanersllc.com

J51 **SAFEWAY 0713** **CERS HAZ WASTE** **S121746255**
SSE **100 CALISTOGA RD** **CERS** **N/A**
< 1/8 **SANTA ROSA, CA 95409**
0.085 mi.
450 ft. **Site 6 of 8 in cluster J**

Relative:
Higher

Actual:
303 ft.

CERS HAZ WASTE:
Name: SAFEWAY 0713
Address: 100 CALISTOGA RD
City,State,Zip: SANTA ROSA, CA 95409
Site ID: 149944
CERS ID: 10156781
CERS Description: Hazardous Waste Generator

CERS:
Name: SAFEWAY 0713
Address: 100 CALISTOGA RD
City,State,Zip: SANTA ROSA, CA 95409
Site ID: 149944
CERS ID: 10156781
CERS Description: Chemical Storage Facilities

Violations:
Site ID: 149944
Site Name: Safeway 0713
Violation Date: 03-27-2015
Citation: HSC 6.95 Multiple - California Health and Safety Code, Chapter 6.95, Section(s) Multiple
Violation Description: Business Plan Program - Administration/Documentation - General
Violation Notes: Returned to compliance on 05/13/2015. Safety Data Sheets are not on site or available.
Violation Division: Santa Rosa City Fire Department
Violation Program: HMRRP
Violation Source: CERS,

Site ID: 149944
Site Name: Safeway 0713
Violation Date: 03-27-2015
Citation: HSC 6.95 Multiple - California Health and Safety Code, Chapter 6.95, Section(s) Multiple
Violation Description: Business Plan Program - Administration/Documentation - General
Violation Notes: Returned to compliance on 05/13/2015. Post emergency information.
Violation Division: Santa Rosa City Fire Department
Violation Program: HMRRP
Violation Source: CERS,

Site ID: 149944
Site Name: Safeway 0713
Violation Date: 04-02-2024
Citation: HSC 6.95 25508(a)(3) - California Health and Safety Code, Chapter 6.95, Section(s) 25508(a)(3)
Violation Description: Failure to complete and electronically submit hazardous material inventory information for all reportable hazardous materials on site at or above reportable quantities.
Violation Notes: Returned to compliance on 04/15/2024. The business failed to electronically submit complete and accurate chemical inventory information for all hazardous materials on site at or above reportable quantities. Electronically submit complete and accurate chemical inventory information for all hazardous materials on site at or above

SAFEWAY 0713 (Continued) **S121746255**

reportable quantities. Add helium and LPG to inventory
Violation Division: Santa Rosa City Fire Department
Violation Program: HMRRP
Violation Source: CERS,

Site ID: 149944
Site Name: Safeway 0713
Violation Date: 03-27-2015
Citation: HSC 6.95 25508(a)(1) - California Health and Safety Code, Chapter 6.95, Section(s) 25508(a)(1)
Violation Description: Failure to establish and electronically submit an adequate training program in safety procedures in the event of a release or threatened release of a hazardous material.
Violation Notes: Returned to compliance on 05/13/2015. Provide training records at reinspection.
Violation Division: Santa Rosa City Fire Department
Violation Program: HMRRP
Violation Source: CERS,

Site ID: 149944
Site Name: Safeway 0713
Violation Date: 03-27-2015
Citation: 22 CCR 12 66262.34(f) - California Code of Regulations, Title 22, Chapter 12, Section(s) 66262.34(f)
Violation Description: Failure to properly label hazardous waste accumulation containers with the following requirements: "Hazardous Waste", name and address of the generator, physical and chemical characteristics of the Hazardous Waste, and starting accumulation date.
Violation Notes: Returned to compliance on 05/13/2015. Accumulation start dates missing.
Violation Division: Santa Rosa City Fire Department
Violation Program: HW
Violation Source: CERS,

Evaluation:
Eval General Type: Compliance Evaluation Inspection
Eval Date: 01-29-2018
Violations Found: No
Eval Type: Routine done by local agency
Eval Notes: Not reported
Eval Division: Santa Rosa City Fire Department
Eval Program: HMRRP
Eval Source: CERS,

Eval General Type: Compliance Evaluation Inspection
Eval Date: 01-29-2018
Violations Found: No
Eval Type: Routine done by local agency
Eval Notes: Not reported
Eval Division: Santa Rosa City Fire Department
Eval Program: HW
Eval Source: CERS,

Eval General Type: Compliance Evaluation Inspection
Eval Date: 02-09-2021
Violations Found: No
Eval Type: Routine done by local agency

SAFEWAY 0713 (Continued) **S121746255**

Eval Notes: Not reported
Eval Division: Santa Rosa City Fire Department
Eval Program: HW
Eval Source: CERS,

Eval General Type: Compliance Evaluation Inspection
Eval Date: 03-27-2015
Violations Found: Yes
Eval Type: Routine done by local agency
Eval Notes: Not reported
Eval Division: Santa Rosa City Fire Department
Eval Program: HMRRP
Eval Source: CERS,

Eval General Type: Compliance Evaluation Inspection
Eval Date: 04-02-2024
Violations Found: No
Eval Type: Routine done by local agency
Eval Notes: No violation noted
Eval Division: Santa Rosa City Fire Department
Eval Program: HW
Eval Source: CERS,

Eval General Type: Other/Unknown
Eval Date: 04-15-2024
Violations Found: No
Eval Type: Other, not routine, done by local agency
Eval Notes: No Violation Noted
Eval Division: Santa Rosa City Fire Department
Eval Program: HMRRP
Eval Source: CERS,

Eval General Type: Compliance Evaluation Inspection
Eval Date: 02-09-2021
Violations Found: No
Eval Type: Routine done by local agency
Eval Notes: Not reported
Eval Division: Santa Rosa City Fire Department
Eval Program: HMRRP
Eval Source: CERS,

Eval General Type: Compliance Evaluation Inspection
Eval Date: 03-27-2015
Violations Found: Yes
Eval Type: Routine done by local agency
Eval Notes: Not reported
Eval Division: Santa Rosa City Fire Department
Eval Program: HW
Eval Source: CERS,

Eval General Type: Compliance Evaluation Inspection
Eval Date: 04-02-2024
Violations Found: Yes
Eval Type: Routine done by local agency
Eval Notes: Not reported
Eval Division: Santa Rosa City Fire Department
Eval Program: HMRRP

SAFEWAY 0713 (Continued) **S121746255**

Eval Source: CERS,

Coordinates:
Site ID: 149944
Facility Name: Safeway 0713
Env Int Type Code: HWG
Program ID: 10156781
Coord Name: Not reported
Ref Point Type Desc: Center of a facility or station.,
Latitude: 38.465110
Longitude: -122.653320

Affiliation:
Affiliation Type Desc: Environmental Contact
Entity Name: Chris Phillips
Entity Title: Not reported
Affiliation Address: 5918 Stoneridge Mall Rd.
Affiliation City: Pleasanton
Affiliation State: CA
Affiliation Country: Not reported
Affiliation Zip: 94588
Affiliation Phone: ,

Affiliation Type Desc: Legal Owner
Entity Name: Safeway, Inc.
Entity Title: Not reported
Affiliation Address: 5918 Stoneridge Mall Rd.
Affiliation City: Pleasanton
Affiliation State: CA
Affiliation Country: United States
Affiliation Zip: 94588
Affiliation Phone: (925) 469-7000,

Affiliation Type Desc: CUPA District
Entity Name: Santa Rosa Fire Dept
Entity Title: Not reported
Affiliation Address: 2373 Circadian Way
Affiliation City: Santa Rosa
Affiliation State: CA
Affiliation Country: Not reported
Affiliation Zip: 95407
Affiliation Phone: (707) 543-3500,

Affiliation Type Desc: Document Preparer
Entity Name: Keith Powers
Entity Title: Not reported
Affiliation Address: Not reported
Affiliation City: Not reported
Affiliation State: Not reported
Affiliation Country: Not reported
Affiliation Zip: Not reported
Affiliation Phone: ,

Affiliation Type Desc: Identification Signer
Entity Name: Chris Phillips
Entity Title: Environmental Manager

SAFEWAY 0713 (Continued) **S121746255**

Affiliation Address:	Not reported
Affiliation City:	Not reported
Affiliation State:	Not reported
Affiliation Country:	Not reported
Affiliation Zip:	Not reported
Affiliation Phone:	,
Affiliation Type Desc:	Operator
Entity Name:	Safeway, Inc.
Entity Title:	Not reported
Affiliation Address:	Not reported
Affiliation City:	Not reported
Affiliation State:	Not reported
Affiliation Country:	Not reported
Affiliation Zip:	Not reported
Affiliation Phone:	(925) 469-7000,
Affiliation Type Desc:	Parent Corporation
Entity Name:	Safeway, Inc.
Entity Title:	Not reported
Affiliation Address:	Not reported
Affiliation City:	Not reported
Affiliation State:	Not reported
Affiliation Country:	Not reported
Affiliation Zip:	Not reported
Affiliation Phone:	,
Affiliation Type Desc:	Facility Mailing Address
Entity Name:	Mailing Address
Entity Title:	Not reported
Affiliation Address:	PO Box 29096, MS 6516
Affiliation City:	Phoenix
Affiliation State:	AZ
Affiliation Country:	Not reported
Affiliation Zip:	85038
Affiliation Phone:	,
Affiliation Type Desc:	Property Owner
Entity Name:	ST FRANCIS CENTER
Entity Title:	Not reported
Affiliation Address:	PO Box 1328
Affiliation City:	Eureka
Affiliation State:	CA
Affiliation Country:	United States
Affiliation Zip:	95502
Affiliation Phone:	(707) 445-9601,

J52 **SAFEWAY STORE # 713** **RCRA NonGen / NLR** **1024814681**
SSE **100 CALISTOGA RD** **E MANIFEST** **CAL000310068**
< 1/8 **SANTA ROSA, CA 95409**
0.085 mi.
450 ft. **Site 7 of 8 in cluster J**

Relative: **Higher**

Actual: **303 ft.**

RCRA Listings:

Date Form Received by Agency:		20060809
Handler Name:		Safeway Store # 713
Handler Address:		100 Calistoga Rd
Handler City,State,Zip:		SANTA ROSA, CA 95409-3702
EPA ID:		CAL000310068
Contact Name:		SHARON SANGER
Contact Address:		250 E PARKCENTER BLVD
Contact City,State,Zip:		BOISE, ID 83706
Contact Telephone:		208-395-6150
Contact Fax:		623-336-6455
Contact Email:		SHARON.SANGER@SAFEWAY.COM
Contact Title:		Not reported
EPA Region:		09
Land Type:		Not reported
Federal Waste Generator Description:		Not a generator, verified
Non-Notifier:		Not reported
Biennial Report Cycle:		Not reported
Accessibility:		Not reported
Active Site Indicator:		Handler Activities
State District Owner:		Not reported
State District:		Not reported
Mailing Address:		250 E PARKCENTER BLVD
Mailing City,State,Zip:		BOISE, ID 83706-0000
Owner Name:	Albertsons Companies	
Owner Type:		Other
Operator Name:	Sharon Sanger	
Operator Type:		Other
Short-Term Generator Activity:		No
Importer Activity:		No
Mixed Waste Generator:		No
Transporter Activity:		No
Transfer Facility Activity:		No
Recycler Activity with Storage:		No
Small Quantity On-Site Burner Exemption:		No
Smelting Melting and Refining Furnace Exemption:		No
Underground Injection Control:		No
Off-Site Waste Receipt:		No
Universal Waste Indicator:		Yes
Universal Waste Destination Facility:		Yes
Federal Universal Waste:		No
Active Site State-Reg Handler:		---
Federal Facility Indicator:		Not reported
Hazardous Secondary Material Indicator:		N
Sub-Part K Indicator:		Not reported
2018 GPRA Permit Baseline:		Not on the Baseline
2018 GPRA Renewals Baseline:		Not on the Baseline
202 GPRA Corrective Action Baseline:		No
Subject to Corrective Action Universe:		No
Non-TSDFs Where RCRA CA has Been Imposed Universe:		No
Corrective Action Priority Ranking:		No NCAPS ranking
Environmental Control Indicator:		No
Institutional Control Indicator:		No

SAFEWAY STORE # 713 (Continued) **1024814681**

Human Exposure Controls Indicator:	N/A
Groundwater Controls Indicator:	N/A
Significant Non-Complier Universe:	No
Unaddressed Significant Non-Complier Universe:	No
Addressed Significant Non-Complier Universe:	No
Significant Non-Complier With a Compliance Schedule Universe:	No
Financial Assurance Required:	Not reported
Handler Date of Last Change:	20180905
Recognized Trader-Importer:	No
Recognized Trader-Exporter:	No
Importer of Spent Lead Acid Batteries:	No
Exporter of Spent Lead Acid Batteries:	No
Recycler Activity Without Storage:	No
Manifest Broker:	No
Sub-Part P Indicator:	No

Handler - Owner Operator:

Owner/Operator Indicator:	Owner
Owner/Operator Name: ALBERTSONS COMPANIES	
Legal Status:	Other
Date Became Current:	Not reported
Date Ended Current:	Not reported
Owner/Operator Address:	250 E PARKCENTER BLVD
Owner/Operator City,State,Zip:	BOISE, ID 83706-0000
Owner/Operator Telephone:	208-395-6200
Owner/Operator Telephone Ext:	Not reported
Owner/Operator Fax:	Not reported
Owner/Operator Email:	Not reported

Owner/Operator Indicator:	Operator
Owner/Operator Name: SHARON SANGER	
Legal Status:	Other
Date Became Current:	Not reported
Date Ended Current:	Not reported
Owner/Operator Address:	250 E PARKCENTER BLVD
Owner/Operator City,State,Zip:	BOISE, ID 83706
Owner/Operator Telephone:	208-395-6150
Owner/Operator Telephone Ext:	Not reported
Owner/Operator Fax:	Not reported
Owner/Operator Email:	Not reported

Historic Generators:

Receive Date:	20060809
Handler Name: SAFEWAY STORE # 713	
Federal Waste Generator Description:	Not a generator, verified
State District Owner:	Not reported
Large Quantity Handler of Universal Waste:	No
Recognized Trader Importer:	No
Recognized Trader Exporter:	No
Spent Lead Acid Battery Importer:	No
Spent Lead Acid Battery Exporter:	No
Current Record:	Yes
Non Storage Recycler Activity:	Not reported
Electronic Manifest Broker:	Not reported

SAFEWAY STORE # 713 (Continued) **1024814681**

List of NAICS Codes and Descriptions:
NAICS Code: 45291
NAICS Description: Warehouse Clubs And Supercenters

Facility Has Received Notices of Violations:
Violations: No Violations Found

Evaluation Action Summary:
Evaluations: No Evaluations Found

E MANIFEST:

Manifest Tracking Number:	018821015JJK
Last Updated Date:	20180926
Shipped Date:	20180726
Received Date:	20180815
Manifest Status:	Signed
Submission Type:	DataImage5Copy
Origin Type:	Service
Generator EPA ID:	CAL000310068
Generator Name:	Safeway Store # 713
Generator Location Street Number:	Not reported
Generator Location Street 1:	100 CALISTOGA RD
Generator Location Street 2:	Not reported
Generator Location City:	SANTA ROSA
Generator Location State:	CA
Generator Location Zip:	95409-3702
Generator Mail Street Number:	Not reported
Generator Mail Street 1:	250 E PARKCENTER BLVD
Generator Mail Street 2:	Not reported
Generator Mail City:	BOISE
Generator Mail Zip:	83706-0000
Generator Mail State:	ID
Generator Contact Company Name:	Not reported
Designated Facility EPA ID:	IDD073114654
Designated Facility Name:	Us Ecology Idaho Inc Site B
Designated Facility Mail Street Number:	Not reported
Designated Facility Mail Street 1:	Not reported
Designated Facility Mail Street 2:	PO BOX 400
Designated Facility Mail City:	GRAND VIEW
Designated Facility Mail Zip:	83624
Designated Facility Mail State:	ID
Designated Facility Location Street Number:	20400
Designated Facility Location Street 1:	20400 LEMLEY RD
Designated Facility Location Street 2:	Not reported
Designated Facility Location City:	GRAND VIEW
Designated Facility Location Zip:	83624
Designated Facility Location State:	ID
Designated Facility Contact Company Name:	Not reported
Manifest Residue Indicator:	N
Rejection Indicator:	N

Manifest Tracking Number:	020590843JJK
Last Updated Date:	20191104
Shipped Date:	20191001

SAFEWAY STORE # 713 (Continued) **1024814681**

Received Date:	20191017
Manifest Status:	Signed
Submission Type:	DataImage5Copy
Origin Type:	Service
Generator EPA ID:	CAL000310068
Generator Name:	Safeway Store # 713
Generator Location Street Number:	Not reported
Generator Location Street 1:	100 CALISTOGA RD
Generator Location Street 2:	Not reported
Generator Location City:	SANTA ROSA
Generator Location State:	CA
Generator Location Zip:	95409-3702
Generator Mail Street Number:	Not reported
Generator Mail Street 1:	250 E PARKCENTER BLVD
Generator Mail Street 2:	Not reported
Generator Mail City:	BOISE
Generator Mail Zip:	83706-0000
Generator Mail State:	ID
Generator Contact Company Name:	Not reported
Designated Facility EPA ID:	IDD073114654
Designated Facility Name:	Us Ecology Idaho Inc Site B
Designated Facility Mail Street Number:	Not reported
Designated Facility Mail Street 1:	Not reported
Designated Facility Mail Street 2:	PO BOX 400
Designated Facility Mail City:	GRAND VIEW
Designated Facility Mail Zip:	83624
Designated Facility Mail State:	ID
Designated Facility Location Street Number:	20400
Designated Facility Location Street 1:	20400 LEMLEY RD
Designated Facility Location Street 2:	Not reported
Designated Facility Location City:	GRAND VIEW
Designated Facility Location Zip:	83624
Designated Facility Location State:	ID
Designated Facility Contact Company Name:	Not reported
Manifest Residue Indicator:	N
Rejection Indicator:	N

Manifest Tracking Number:	020591195JJK
Last Updated Date:	20200727
Shipped Date:	20200709
Received Date:	20200717
Manifest Status:	Signed
Submission Type:	DataImage5Copy
Origin Type:	Service
Generator EPA ID:	CAL000310068
Generator Name:	Safeway Store # 713
Generator Location Street Number:	Not reported
Generator Location Street 1:	100 CALISTOGA RD
Generator Location Street 2:	Not reported
Generator Location City:	SANTA ROSA
Generator Location State:	CA
Generator Location Zip:	95409-3702
Generator Mail Street Number:	Not reported
Generator Mail Street 1:	250 E PARKCENTER BLVD
Generator Mail Street 2:	Not reported
Generator Mail City:	BOISE
Generator Mail Zip:	83706-0000

SAFEWAY STORE # 713 (Continued) **1024814681**

Generator Mail State:	ID
Generator Contact Company Name:	Not reported
Designated Facility EPA ID:	IDD073114654
Designated Facility Name:	Us Ecology Idaho Inc Site B
Designated Facility Mail Street Number:	Not reported
Designated Facility Mail Street 1:	Not reported
Designated Facility Mail Street 2:	PO BOX 400
Designated Facility Mail City:	GRAND VIEW
Designated Facility Mail Zip:	83624
Designated Facility Mail State:	ID
Designated Facility Location Street Number:	20400
Designated Facility Location Street 1:	LEMLEY RD
Designated Facility Location Street 2:	Not reported
Designated Facility Location City:	GRAND VIEW
Designated Facility Location Zip:	83624
Designated Facility Location State:	ID
Designated Facility Contact Company Name:	Not reported
Manifest Residue Indicator:	N
Rejection Indicator:	N

Manifest Tracking Number:	020592013JJK
Last Updated Date:	20200420
Shipped Date:	20200403
Received Date:	20200413
Manifest Status:	Signed
Submission Type:	DataImage5Copy
Origin Type:	Service
Generator EPA ID:	CAL000310068
Generator Name:	Safeway Store # 713
Generator Location Street Number:	Not reported
Generator Location Street 1:	100 CALISTOGA RD
Generator Location Street 2:	Not reported
Generator Location City:	SANTA ROSA
Generator Location State:	CA
Generator Location Zip:	95409-3702
Generator Mail Street Number:	Not reported
Generator Mail Street 1:	250 E PARKCENTER BLVD
Generator Mail Street 2:	Not reported
Generator Mail City:	BOISE
Generator Mail Zip:	83706-0000
Generator Mail State:	ID
Generator Contact Company Name:	Not reported
Designated Facility EPA ID:	IDD073114654
Designated Facility Name:	Us Ecology Idaho Inc Site B
Designated Facility Mail Street Number:	Not reported
Designated Facility Mail Street 1:	Not reported
Designated Facility Mail Street 2:	PO BOX 400
Designated Facility Mail City:	GRAND VIEW
Designated Facility Mail Zip:	83624
Designated Facility Mail State:	ID
Designated Facility Location Street Number:	20400
Designated Facility Location Street 1:	LEMLEY RD
Designated Facility Location Street 2:	Not reported
Designated Facility Location City:	GRAND VIEW
Designated Facility Location Zip:	83624
Designated Facility Location State:	ID
Designated Facility Contact Company Name:	Not reported

SAFEWAY STORE # 713 (Continued) **1024814681**

Manifest Residue Indicator:	N
Rejection Indicator:	N
Manifest Tracking Number:	020592654JJK
Last Updated Date:	20200131
Shipped Date:	20200106
Received Date:	20200117
Manifest Status:	Signed
Submission Type:	DataImage5Copy
Origin Type:	Service
Generator EPA ID:	CAL000310068
Generator Name:	Safeway Store # 713
Generator Location Street Number:	Not reported
Generator Location Street 1:	100 CALISTOGA RD
Generator Location Street 2:	Not reported
Generator Location City:	SANTA ROSA
Generator Location State:	CA
Generator Location Zip:	95409-3702
Generator Mail Street Number:	Not reported
Generator Mail Street 1:	250 E PARKCENTER BLVD
Generator Mail Street 2:	Not reported
Generator Mail City:	BOISE
Generator Mail Zip:	83706-0000
Generator Mail State:	ID
Generator Contact Company Name:	Not reported
Designated Facility EPA ID:	IDD073114654
Designated Facility Name:	Us Ecology Idaho Inc Site B
Designated Facility Mail Street Number:	Not reported
Designated Facility Mail Street 1:	Not reported
Designated Facility Mail Street 2:	PO BOX 400
Designated Facility Mail City:	GRAND VIEW
Designated Facility Mail Zip:	83624
Designated Facility Mail State:	ID
Designated Facility Location Street Number:	20400
Designated Facility Location Street 1:	LEMLEY RD
Designated Facility Location Street 2:	Not reported
Designated Facility Location City:	GRAND VIEW
Designated Facility Location Zip:	83624
Designated Facility Location State:	ID
Designated Facility Contact Company Name:	Not reported
Manifest Residue Indicator:	N
Rejection Indicator:	N
Manifest Tracking Number:	021910501JJK
Last Updated Date:	20201116
Shipped Date:	20201007
Received Date:	20201021
Manifest Status:	Signed
Submission Type:	DataImage5Copy
Origin Type:	Service
Generator EPA ID:	CAL000310068
Generator Name:	Safeway Store # 713
Generator Location Street Number:	Not reported
Generator Location Street 1:	100 CALISTOGA RD
Generator Location Street 2:	Not reported
Generator Location City:	SANTA ROSA
Generator Location State:	CA

SAFEWAY STORE # 713 (Continued) **1024814681**

Generator Location Zip:	95409-3702
Generator Mail Street Number:	Not reported
Generator Mail Street 1:	250 E PARKCENTER BLVD
Generator Mail Street 2:	Not reported
Generator Mail City:	BOISE
Generator Mail Zip:	83706-0000
Generator Mail State:	ID
Generator Contact Company Name:	Not reported
Designated Facility EPA ID:	IDD073114654
Designated Facility Name:	Us Ecology Idaho Inc Site B
Designated Facility Mail Street Number:	Not reported
Designated Facility Mail Street 1:	Not reported
Designated Facility Mail Street 2:	PO BOX 400
Designated Facility Mail City:	GRAND VIEW
Designated Facility Mail Zip:	83624
Designated Facility Mail State:	ID
Designated Facility Location Street Number:	20400
Designated Facility Location Street 1:	LEMLEY RD
Designated Facility Location Street 2:	Not reported
Designated Facility Location City:	GRAND VIEW
Designated Facility Location Zip:	83624
Designated Facility Location State:	ID
Designated Facility Contact Company Name:	Not reported
Manifest Residue Indicator:	N
Rejection Indicator:	N

Manifest Tracking Number:	021910700JJK
Last Updated Date:	20210226
Shipped Date:	20210111
Received Date:	20210217
Manifest Status:	Signed
Submission Type:	DataImage5Copy
Origin Type:	Service
Generator EPA ID:	CAL000310068
Generator Name:	Safeway Store # 713
Generator Location Street Number:	Not reported
Generator Location Street 1:	100 CALISTOGA RD
Generator Location Street 2:	Not reported
Generator Location City:	SANTA ROSA
Generator Location State:	CA
Generator Location Zip:	95409-3702
Generator Mail Street Number:	Not reported
Generator Mail Street 1:	250 E PARKCENTER BLVD
Generator Mail Street 2:	Not reported
Generator Mail City:	BOISE
Generator Mail Zip:	83706-0000
Generator Mail State:	ID
Generator Contact Company Name:	Not reported
Designated Facility EPA ID:	IDD073114654
Designated Facility Name:	Us Ecology Idaho Inc Site B
Designated Facility Mail Street Number:	Not reported
Designated Facility Mail Street 1:	Not reported
Designated Facility Mail Street 2:	PO BOX 400
Designated Facility Mail City:	GRAND VIEW
Designated Facility Mail Zip:	83624
Designated Facility Mail State:	ID
Designated Facility Location Street Number:	20400

SAFEWAY STORE # 713 (Continued) **1024814681**

Designated Facility Location Street 1:	LEMLEY RD
Designated Facility Location Street 2:	Not reported
Designated Facility Location City:	GRAND VIEW
Designated Facility Location Zip:	83624
Designated Facility Location State:	ID
Designated Facility Contact Company Name:	Not reported
Manifest Residue Indicator:	N
Rejection Indicator:	N

Manifest Tracking Number:	018820022JJK
Last Updated Date:	20181105
Shipped Date:	20181015
Received Date:	20181022
Manifest Status:	Signed
Submission Type:	DataImage5Copy
Origin Type:	Service
Generator EPA ID:	CAL000310068
Generator Name:	Safeway Store # 713
Generator Location Street Number:	Not reported
Generator Location Street 1:	100 CALISTOGA RD
Generator Location Street 2:	Not reported
Generator Location City:	SANTA ROSA
Generator Location State:	CA
Generator Location Zip:	95409-3702
Generator Mail Street Number:	Not reported
Generator Mail Street 1:	250 E PARKCENTER BLVD
Generator Mail Street 2:	Not reported
Generator Mail City:	BOISE
Generator Mail Zip:	83706-0000
Generator Mail State:	ID
Generator Contact Company Name:	Not reported
Designated Facility EPA ID:	IDD073114654
Designated Facility Name:	Us Ecology Idaho Inc Site B
Designated Facility Mail Street Number:	Not reported
Designated Facility Mail Street 1:	Not reported
Designated Facility Mail Street 2:	PO BOX 400
Designated Facility Mail City:	GRAND VIEW
Designated Facility Mail Zip:	83624
Designated Facility Mail State:	ID
Designated Facility Location Street Number:	20400
Designated Facility Location Street 1:	20400 LEMLEY RD
Designated Facility Location Street 2:	Not reported
Designated Facility Location City:	GRAND VIEW
Designated Facility Location Zip:	83624
Designated Facility Location State:	ID
Designated Facility Contact Company Name:	Not reported
Manifest Residue Indicator:	N
Rejection Indicator:	N

Manifest Tracking Number:	019869162JJK
Last Updated Date:	20190214
Shipped Date:	20190123
Received Date:	20190131
Manifest Status:	Signed
Submission Type:	DataImage5Copy
Origin Type:	Service
Generator EPA ID:	CAL000310068

SAFEWAY STORE # 713 (Continued) **1024814681**

Generator Name:	Safeway Store # 713
Generator Location Street Number:	Not reported
Generator Location Street 1:	100 CALISTOGA RD
Generator Location Street 2:	Not reported
Generator Location City:	SANTA ROSA
Generator Location State:	CA
Generator Location Zip:	95409-3702
Generator Mail Street Number:	Not reported
Generator Mail Street 1:	250 E PARKCENTER BLVD
Generator Mail Street 2:	Not reported
Generator Mail City:	BOISE
Generator Mail Zip:	83706-0000
Generator Mail State:	ID
Generator Contact Company Name:	Not reported
Designated Facility EPA ID:	OKD000402396
Designated Facility Name:	Us Ecology Tulsa, Inc
Designated Facility Mail Street Number:	2700
Designated Facility Mail Street 1:	Not reported
Designated Facility Mail Street 2:	2700 SOUTH 25TH WEST AVE.
Designated Facility Mail City:	TULSA
Designated Facility Mail Zip:	74107
Designated Facility Mail State:	OK
Designated Facility Location Street Number:	2700
Designated Facility Location Street 1:	2700 SOUTH 25TH WEST AVE.
Designated Facility Location Street 2:	Not reported
Designated Facility Location City:	TULSA
Designated Facility Location Zip:	74107
Designated Facility Location State:	OK
Designated Facility Contact Company Name:	Not reported
Manifest Residue Indicator:	N
Rejection Indicator:	N

Manifest Tracking Number:	001047846WAS
Last Updated Date:	20240125
Shipped Date:	20231208
Received Date:	20240114
Manifest Status:	Signed
Submission Type:	DataImage5Copy
Origin Type:	Service
Generator EPA ID:	CAL000310068
Generator Name:	Safeway Store # 713
Generator Location Street Number:	Not reported
Generator Location Street 1:	100 CALISTOGA RD
Generator Location Street 2:	Not reported
Generator Location City:	SANTA ROSA
Generator Location State:	CA
Generator Location Zip:	95409-3702
Generator Mail Street Number:	Not reported
Generator Mail Street 1:	250 E PARKCENTER BLVD
Generator Mail Street 2:	Not reported
Generator Mail City:	BOISE
Generator Mail Zip:	83706-0000
Generator Mail State:	ID
Generator Contact Company Name:	Not reported
Designated Facility EPA ID:	OHD980613541
Designated Facility Name:	Not reported
Designated Facility Mail Street Number:	Not reported

SAFEWAY STORE # 713 (Continued) **1024814681**

Designated Facility Mail Street 1:	Not reported
Designated Facility Mail Street 2:	1250 SAINT GEORGE ST
Designated Facility Mail City:	EAST LIVERPOOL
Designated Facility Mail Zip:	43920
Designated Facility Mail State:	OH
Designated Facility Location Street Number:	Not reported
Designated Facility Location Street 1:	1250 SAINT GEORGE ST
Designated Facility Location Street 2:	Not reported
Designated Facility Location City:	EAST LIVERPOOL
Designated Facility Location Zip:	43920
Designated Facility Location State:	OH
Designated Facility Contact Company Name:	Heritage Thermal Services Inc
Manifest Residue Indicator:	N
Rejection Indicator:	N

Manifest Tracking Number:	020086269JJK
Last Updated Date:	20190809
Shipped Date:	20190711
Received Date:	20190724
Manifest Status:	Signed
Submission Type:	DataImage5Copy
Origin Type:	Service
Generator EPA ID:	CAL000310068
Generator Name:	Safeway Store # 713
Generator Location Street Number:	Not reported
Generator Location Street 1:	100 CALISTOGA RD
Generator Location Street 2:	Not reported
Generator Location City:	SANTA ROSA
Generator Location State:	CA
Generator Location Zip:	95409-3702
Generator Mail Street Number:	Not reported
Generator Mail Street 1:	250 E PARKCENTER BLVD
Generator Mail Street 2:	Not reported
Generator Mail City:	BOISE
Generator Mail Zip:	83706-0000
Generator Mail State:	ID
Generator Contact Company Name:	Not reported
Designated Facility EPA ID:	OKD000402396
Designated Facility Name:	Us Ecology Tulsa, Inc
Designated Facility Mail Street Number:	2700
Designated Facility Mail Street 1:	Not reported
Designated Facility Mail Street 2:	2700 SOUTH 25TH WEST AVE.
Designated Facility Mail City:	TULSA
Designated Facility Mail Zip:	74107
Designated Facility Mail State:	OK
Designated Facility Location Street Number:	2700
Designated Facility Location Street 1:	2700 SOUTH 25TH WEST AVE.
Designated Facility Location Street 2:	Not reported
Designated Facility Location City:	TULSA
Designated Facility Location Zip:	74107
Designated Facility Location State:	OK
Designated Facility Contact Company Name:	Not reported
Manifest Residue Indicator:	N
Rejection Indicator:	N

Transporter:

Manifest Tracking Number:	019865780JJK

SAFEWAY STORE # 713 (Continued) **1024814681**

Transporter Line Number: 1
Transporter EPA ID: MIK435642742
Transporter Name: Eq Industrial Services Inc

Manifest Tracking Number: 019865780JJK
Transporter Line Number: 2
Transporter EPA ID: MOD095038998
Transporter Name: Bed Rock Inc Dba Tri State Motor Transit Co

Waste Line:
Manifest Tracking Number: 019865780JJK
Waste Line Number: 1
U.S. DOT Hazardous Indicator: Y
U.S. DOT ID Number: UN1950
U.S. DOT Description: Rq, Un1950, Waste Aerosols, 2.1, (Rq D001, D002), Erg#126
Non-Hazardous Waste Description: Not reported
Number of Containers: 1
Container Type Code: DF
Container Type Description: Fiberboard or plastic drums, barrels, kegs
Waste Quantity: 46
Quantity Unit of Measure Code: P
Quantity Unit of Measure Description: Pounds
Waste Quantity, in Tons: 0.023
Acute Waste Quantity, in Tons: 0
Non-Acute Waste Quantity, in Tons: 0.023
Waste Quantity, in Kilograms: 20.86169
Acute Waste Quantity, in Kilograms: 0
Non-Acute Waste Quantity, in Kilorgrams: 20.86169
Management Method Code: H141
Management Method Description: STORAGE, BULKING AND/OR TRANSFER OFF SITE
Waste Residue Indicator: N
Quantity Discrepancy Indicator: N
Waste Type Discrepancy Indicator: N
Waste Density: Not reported
Waste Density Unit of Measure Code: Not reported
Waste Density Unit of Measure Description: Not reported
Form Code: Not reported
Form Code Description: Not reported
Source Code: Not reported
Source Code Description: Not reported
Waste Minimization Code: Not reported
Waste Minimization Code Description: Not reported
Consent Number: Not reported
EPA Waste Indicator: Y
Federal Waste Codes: D001, D002
Quantity Haz Kg: 20.86169
Quantity Haz Tons: 0.023
Quantity Non Haz Kg: 0
Quantity Non Haz Tons: 0
State Waste Codes: CA-331

Manifest Tracking Number: 019865780JJK
Waste Line Number: 2
U.S. DOT Hazardous Indicator: Y
U.S. DOT ID Number: UN3266
U.S. DOT Description: Rq, Un3266, Waste Corrosive Liquid, Basic, Inorganic, N.O.S. (Sodium Hydroxide, Potassium Hydroxide), 8, Pgii, Rq(D002), Erg#154

SAFEWAY STORE # 713 (Continued) **1024814681**

Non-Hazardous Waste Description:	Not reported
Number of Containers:	1
Container Type Code:	DF
Container Type Description:	Fiberboard or plastic drums, barrels, kegs
Waste Quantity:	3
Quantity Unit of Measure Code:	P
Quantity Unit of Measure Description:	Pounds
Waste Quantity, in Tons:	0.0015
Acute Waste Quantity, in Tons:	0
Non-Acute Waste Quantity, in Tons:	0.0015
Waste Quantity, in Kilograms:	1.360545
Acute Waste Quantity, in Kilograms:	0
Non-Acute Waste Quantity, in Kilorgrams:	1.360545
Management Method Code:	H110
Management Method Description:	STABILIZATION
Waste Residue Indicator:	N
Quantity Discrepancy Indicator:	N
Waste Type Discrepancy Indicator:	N
Waste Density:	Not reported
Waste Density Unit of Measure Code:	Not reported
Waste Density Unit of Measure Description:	Not reported
Form Code:	Not reported
Form Code Description:	Not reported
Source Code:	Not reported
Source Code Description:	Not reported
Waste Minimization Code:	Not reported
Waste Minimization Code Description:	Not reported
Consent Number:	Not reported
EPA Waste Indicator:	Y
Federal Waste Codes:	D002
Quantity Haz Kg:	1.360545
Quantity Haz Tons:	0.0015
Quantity Non Haz Kg:	0
Quantity Non Haz Tons:	0
State Waste Codes:	CA-122
Manifest Tracking Number:	019865780JJK
Waste Line Number:	3
U.S. DOT Hazardous Indicator:	Y
U.S. DOT ID Number:	UN1851
U.S. DOT Description:	Rq, Un1851, Waste Medicine, Liquid, Toxic, N.O.S (Silver, Chromium), 6.1, Pgiii, Rq(D011), Erg#151
Non-Hazardous Waste Description:	Not reported
Number of Containers:	1
Container Type Code:	DF
Container Type Description:	Fiberboard or plastic drums, barrels, kegs
Waste Quantity:	3
Quantity Unit of Measure Code:	P
Quantity Unit of Measure Description:	Pounds
Waste Quantity, in Tons:	0.0015
Acute Waste Quantity, in Tons:	0
Non-Acute Waste Quantity, in Tons:	0.0015
Waste Quantity, in Kilograms:	1.360545
Acute Waste Quantity, in Kilograms:	0
Non-Acute Waste Quantity, in Kilorgrams:	1.360545
Management Method Code:	H141
Management Method Description:	STORAGE, BULKING AND/OR TRANSFER OFF SITE

SAFEWAY STORE # 713 (Continued) **1024814681**

Waste Residue Indicator:	N
Quantity Discrepancy Indicator:	N
Waste Type Discrepancy Indicator:	N
Waste Density:	Not reported
Waste Density Unit of Measure Code:	Not reported
Waste Density Unit of Measure Description:	Not reported
Form Code:	Not reported
Form Code Description:	Not reported
Source Code:	Not reported
Source Code Description:	Not reported
Waste Minimization Code:	Not reported
Waste Minimization Code Description:	Not reported
Consent Number:	Not reported
EPA Waste Indicator:	Y
Federal Waste Codes:	D007, D010, D011
Quantity Haz Kg:	1.360545
Quantity Haz Tons:	0.0015
Quantity Non Haz Kg:	0
Quantity Non Haz Tons:	0
State Waste Codes:	CA-331
Manifest Tracking Number:	019865780JJK
Waste Line Number:	4
U.S. DOT Hazardous Indicator:	Y
U.S. DOT ID Number:	UN3248
U.S. DOT Description:	Rq, Un3248, Waste Medicine, Liquid, Flammable, Toxic, N.O.S. (Cresol, Resorcinol), 3(6.1), Pgiii, Rq (D009), Erg#131
Non-Hazardous Waste Description:	Not reported
Number of Containers:	1
Container Type Code:	DF
Container Type Description:	Fiberboard or plastic drums, barrels, kegs
Waste Quantity:	1
Quantity Unit of Measure Code:	P
Quantity Unit of Measure Description:	Pounds
Waste Quantity, in Tons:	0.0005
Acute Waste Quantity, in Tons:	0
Non-Acute Waste Quantity, in Tons:	0.0005
Waste Quantity, in Kilograms:	0.45351502
Acute Waste Quantity, in Kilograms:	0
Non-Acute Waste Quantity, in Kilorgrams:	0.45351502
Management Method Code:	H141
Management Method Description:	STORAGE, BULKING AND/OR TRANSFER OFF SITE
Waste Residue Indicator:	N
Quantity Discrepancy Indicator:	N
Waste Type Discrepancy Indicator:	N
Waste Density:	Not reported
Waste Density Unit of Measure Code:	Not reported
Waste Density Unit of Measure Description:	Not reported
Form Code:	Not reported
Form Code Description:	Not reported
Source Code:	Not reported
Source Code Description:	Not reported
Waste Minimization Code:	Not reported
Waste Minimization Code Description:	Not reported
Consent Number:	Not reported
EPA Waste Indicator:	Y
Federal Waste Codes:	D001, D005, D006, D007, D008, D009, D010, D011, D018, D024, D026,

SAFEWAY STORE # 713 (Continued) **1024814681**

	U002, U010, U019, U035, U044, U058, U059, U089, U122, U129, U132, U144, U187, U188, U200, U201, U206, U239, U248
Quantity Haz Kg:	0.45351502
Quantity Haz Tons:	0.0005
Quantity Non Haz Kg:	0
Quantity Non Haz Tons:	0
State Waste Codes:	CA-311
Manifest Tracking Number:	019865780JJK
Waste Line Number:	5
U.S. DOT Hazardous Indicator:	Y
U.S. DOT ID Number:	UN3249
U.S. DOT Description:	Rq, Un3249, Waste Medicines, Solid, Toxic, N.O.S. (Residue Last Contained: Warfarin), 6.1, Pgii, Rq(P001), Erg#151
Non-Hazardous Waste Description:	Not reported
Number of Containers:	1
Container Type Code:	DF
Container Type Description:	Fiberboard or plastic drums, barrels, kegs
Waste Quantity:	1
Quantity Unit of Measure Code:	P
Quantity Unit of Measure Description:	Pounds
Waste Quantity, in Tons:	0.0005
Acute Waste Quantity, in Tons:	0.0005
Non-Acute Waste Quantity, in Tons:	0
Waste Quantity, in Kilograms:	0.45351502
Acute Waste Quantity, in Kilograms:	0.45351502
Non-Acute Waste Quantity, in Kilorgrams:	0
Management Method Code:	H141
Management Method Description:	STORAGE, BULKING AND/OR TRANSFER OFF SITE
Waste Residue Indicator:	N
Quantity Discrepancy Indicator:	N
Waste Type Discrepancy Indicator:	N
Waste Density:	Not reported
Waste Density Unit of Measure Code:	Not reported
Waste Density Unit of Measure Description:	Not reported
Form Code:	Not reported
Form Code Description:	Not reported
Source Code:	Not reported
Source Code Description:	Not reported
Waste Minimization Code:	Not reported
Waste Minimization Code Description:	Not reported
Consent Number:	Not reported
EPA Waste Indicator:	Y
Federal Waste Codes:	P001
Quantity Haz Kg:	0.45351502
Quantity Haz Tons:	0.0005
Quantity Non Haz Kg:	0
Quantity Non Haz Tons:	0
State Waste Codes:	CA-311
Manifest Tracking Number:	019865780JJK
Waste Line Number:	6
U.S. DOT Hazardous Indicator:	N
U.S. DOT ID Number:	Not reported
U.S. DOT Description:	Not reported
Non-Hazardous Waste Description:	Non Hazardous Liquid
Number of Containers:	1

SAFEWAY STORE # 713 (Continued) **1024814681**

Container Type Code:	DF
Container Type Description:	Fiberboard or plastic drums, barrels, kegs
Waste Quantity:	4
Quantity Unit of Measure Code:	P
Quantity Unit of Measure Description:	Pounds
Waste Quantity, in Tons:	0.002
Acute Waste Quantity, in Tons:	0
Non-Acute Waste Quantity, in Tons:	0.002
Waste Quantity, in Kilograms:	1.8140601
Acute Waste Quantity, in Kilograms:	0
Non-Acute Waste Quantity, in Kilorgrams:	1.8140601
Management Method Code:	H141
Management Method Description:	STORAGE, BULKING AND/OR TRANSFER OFF SITE
Waste Residue Indicator:	N
Quantity Discrepancy Indicator:	N
Waste Type Discrepancy Indicator:	N
Waste Density:	Not reported
Waste Density Unit of Measure Code:	Not reported
Waste Density Unit of Measure Description:	Not reported
Form Code:	Not reported
Form Code Description:	Not reported
Source Code:	Not reported
Source Code Description:	Not reported
Waste Minimization Code:	Not reported
Waste Minimization Code Description:	Not reported
Consent Number:	Not reported
EPA Waste Indicator:	N
Federal Waste Codes:	Not reported
Quantity Haz Kg:	0
Quantity Haz Tons:	0
Quantity Non Haz Kg:	1.8140601
Quantity Non Haz Tons:	0.002
State Waste Codes:	CA-331

Click this hyperlink while viewing on your computer to access
2 additional US EManifest: record(s) in the EDR Site Report.

J53 **SAFEWAY 713** **RCRA-SQG** **1001085686**
SSE **100 CALISTOGA RD** **FINDS** **CAR000010108**
< 1/8 **SANTA ROSA, CA 95409** **ECHO**
0.085 mi. **E MANIFEST**
450 ft. **Site 8 of 8 in cluster J** **HWTS**
HAZNET

Relative:
Higher

Actual:
303 ft.

RCRA Listings:

Date Form Received by Agency:	19960529
Handler Name:	Safeway Store No 713
Handler Address:	Calistoga Rd
Handler City,State,Zip:	SANTA ROSA, CA 95409
EPA ID:	CAR000010108
Contact Name:	RON BARTOW
Contact Address:	100 CALISTOGA RD
Contact City,State,Zip:	SANTA ROSA, CA 95409
Contact Telephone:	707-539-1711
Contact Fax:	Not reported
Contact Email:	Not reported
Contact Title:	Not reported
EPA Region:	09

SAFEWAY 713 (Continued) **1001085686**

Land Type:		Private
Federal Waste Generator Description:		Small Quantity Generator
Non-Notifier:		Not reported
Biennial Report Cycle:		Not reported
Accessibility:		Not reported
Active Site Indicator:		Handler Activities
State District Owner:		Not reported
State District:		Not reported
Mailing Address:		CALISTOGA RD
Mailing City,State,Zip:		SANTA ROSA, CA 95409
Owner Name:	Safeway Inc	
Owner Type:		Private
Operator Name:	Not reported	
Operator Type:		Not reported
Short-Term Generator Activity:		No
Importer Activity:		No
Mixed Waste Generator:		No
Transporter Activity:		No
Transfer Facility Activity:		No
Recycler Activity with Storage:		No
Small Quantity On-Site Burner Exemption:		No
Smelting Melting and Refining Furnace Exemption:		No
Underground Injection Control:		No
Off-Site Waste Receipt:		No
Universal Waste Indicator:		No
Universal Waste Destination Facility:		No
Federal Universal Waste:		No
Active Site State-Reg Handler:		---
Federal Facility Indicator:		Not reported
Hazardous Secondary Material Indicator:		N
Sub-Part K Indicator:		Not reported
2018 GPRA Permit Baseline:		Not on the Baseline
2018 GPRA Renewals Baseline:		Not on the Baseline
202 GPRA Corrective Action Baseline:		No
Subject to Corrective Action Universe:		No
Non-TSDFs Where RCRA CA has Been Imposed Universe:		No
Corrective Action Priority Ranking:		No NCAPS ranking
Environmental Control Indicator:		No
Institutional Control Indicator:		No
Human Exposure Controls Indicator:		N/A
Groundwater Controls Indicator:		N/A
Significant Non-Complier Universe:		No
Unaddressed Significant Non-Complier Universe:		No
Addressed Significant Non-Complier Universe:		No
Significant Non-Complier With a Compliance Schedule Universe:		No
Financial Assurance Required:		Not reported
Handler Date of Last Change:		20000915
Recognized Trader-Importer:		No
Recognized Trader-Exporter:		No
Importer of Spent Lead Acid Batteries:		No
Exporter of Spent Lead Acid Batteries:		No
Recycler Activity Without Storage:		No
Manifest Broker:		No
Sub-Part P Indicator:		No

SAFEWAY 713 (Continued) **1001085686**

Handler - Owner Operator:
Owner/Operator Indicator: Owner
Owner/Operator Name: SAFEWAY INC
Legal Status: Private
Date Became Current: Not reported
Date Ended Current: Not reported
Owner/Operator Address: 47400 KATO RD
Owner/Operator City,State,Zip: FREMONT, CA 94538
Owner/Operator Telephone: 510-498-2423
Owner/Operator Telephone Ext: Not reported
Owner/Operator Fax: Not reported
Owner/Operator Email: Not reported

Historic Generators:
Receive Date: 19960529
Handler Name: SAFEWAY STORE NO 713
Federal Waste Generator Description: Small Quantity Generator
State District Owner: Not reported
Large Quantity Handler of Universal Waste: No
Recognized Trader Importer: No
Recognized Trader Exporter: No
Spent Lead Acid Battery Importer: No
Spent Lead Acid Battery Exporter: No
Current Record: Yes
Non Storage Recycler Activity: Not reported
Electronic Manifest Broker: Not reported

List of NAICS Codes and Descriptions:
NAICS Codes: No NAICS Codes Found

Facility Has Received Notices of Violations:
Violations: No Violations Found

Evaluation Action Summary:
Evaluations: No Evaluations Found

FINDS:
Registry ID: 110002910672

Click Here for FRS Facility Detail Report:

Environmental Interest/Information System:
The Resource Conservation and Recovery Act Information System (RCRAInfo) is EPA's comprehensive information system in support of the Resource Conservation and Recovery Act (RCRA) of 1976 and the Hazardous and Solid Waste Amendments (HSWA) of 1984. It tracks many types of information about generators, transporters, treaters, storers, and disposers of hazardous waste.

Click this hyperlink while viewing on your computer to access additional FINDS: detail in the EDR Site Report.

ECHO:
Envid: 1001085686

SAFEWAY 713 (Continued) **1001085686**

Registry ID: 110002910672

DFR URL:
Name: SAFEWAY STORE # 713
Address: 100 Calistoga Rd
City,State,Zip: SANTA ROSA, CA 95409

E MANIFEST:

Manifest Tracking Number:	022804153JJK
Last Updated Date:	20220505
Shipped Date:	20220415
Received Date:	20220427
Manifest Status:	Signed
Submission Type:	DataImage5Copy
Origin Type:	Service
Generator EPA ID:	CAL000310068
Generator Name:	Safeway 713
Generator Location Street Number:	Not reported
Generator Location Street 1:	100 CALISTOGA RD
Generator Location Street 2:	Not reported
Generator Location City:	SANTA ROSA
Generator Location State:	CA
Generator Location Zip:	95409
Generator Mail Street Number:	Not reported
Generator Mail Street 1:	100 CALISTOGA RD
Generator Mail Street 2:	ATTN: ICC RECEIVING
Generator Mail City:	SANTA ROSA
Generator Mail Zip:	95409
Generator Mail State:	CA
Generator Contact Company Name:	Not reported
Designated Facility EPA ID:	NVT330010000
Designated Facility Name:	Us Ecology, Inc
Designated Facility Mail Street Number:	Not reported
Designated Facility Mail Street 1:	Not reported
Designated Facility Mail Street 2:	HIGHWAY 95, 11 MILES SOUTH OF BEATTY
Designated Facility Mail City:	BEATTY
Designated Facility Mail Zip:	89003
Designated Facility Mail State:	NV
Designated Facility Location Street Number:	Not reported
Designated Facility Location Street 1:	HIGHWAY 95, 11 MILES SOUTH OF BEATTY
Designated Facility Location Street 2:	Not reported
Designated Facility Location City:	BEATTY
Designated Facility Location Zip:	89003
Designated Facility Location State:	NV
Designated Facility Contact Company Name:	Not reported
Manifest Residue Indicator:	N
Rejection Indicator:	N

Manifest Tracking Number:	021921095JJK
Last Updated Date:	20210517
Shipped Date:	20210408
Received Date:	20210426
Manifest Status:	Signed
Submission Type:	DataImage5Copy
Origin Type:	Service
Generator EPA ID:	CAL000310068
Generator Name:	Safeway 713

SAFEWAY 713 (Continued) **1001085686**

Generator Location Street Number:	Not reported
Generator Location Street 1:	100 CALISTOGA RD
Generator Location Street 2:	Not reported
Generator Location City:	SANTA ROSA
Generator Location State:	CA
Generator Location Zip:	95409
Generator Mail Street Number:	Not reported
Generator Mail Street 1:	100 CALISTOGA RD
Generator Mail Street 2:	ATTN: ICC RECEIVING
Generator Mail City:	SANTA ROSA
Generator Mail Zip:	95409
Generator Mail State:	CA
Generator Contact Company Name:	Not reported
Designated Facility EPA ID:	IDD073114654
Designated Facility Name:	Us Ecology Idaho
Designated Facility Mail Street Number:	Not reported
Designated Facility Mail Street 1:	Not reported
Designated Facility Mail Street 2:	20400 LEMLEY ROAD
Designated Facility Mail City:	GRAND VIEW
Designated Facility Mail Zip:	83624
Designated Facility Mail State:	ID
Designated Facility Location Street Number:	Not reported
Designated Facility Location Street 1:	20400 LEMLEY ROAD
Designated Facility Location Street 2:	Not reported
Designated Facility Location City:	GRAND VIEW
Designated Facility Location Zip:	83624
Designated Facility Location State:	ID
Designated Facility Contact Company Name:	Not reported
Manifest Residue Indicator:	N
Rejection Indicator:	N

Manifest Tracking Number:	023798084JJK
Last Updated Date:	20220217
Shipped Date:	20220112
Received Date:	20220127
Manifest Status:	Signed
Submission Type:	DataImage5Copy
Origin Type:	Service
Generator EPA ID:	CAL000310068
Generator Name:	Safeway 713
Generator Location Street Number:	Not reported
Generator Location Street 1:	100 CALISTOGA RD
Generator Location Street 2:	Not reported
Generator Location City:	SANTA ROSA
Generator Location State:	CA
Generator Location Zip:	95409
Generator Mail Street Number:	Not reported
Generator Mail Street 1:	100 CALISTOGA RD
Generator Mail Street 2:	ATTN: ICC RECEIVING
Generator Mail City:	SANTA ROSA
Generator Mail Zip:	95409
Generator Mail State:	CA
Generator Contact Company Name:	Not reported
Designated Facility EPA ID:	NVT330010000
Designated Facility Name:	Us Ecology, Inc
Designated Facility Mail Street Number:	Not reported
Designated Facility Mail Street 1:	Not reported

SAFEWAY 713 (Continued) **1001085686**

Designated Facility Mail Street 2:	HIGHWAY 95, 11 MILES SOUTH OF BEATTY
Designated Facility Mail City:	BEATTY
Designated Facility Mail Zip:	89003
Designated Facility Mail State:	NV
Designated Facility Location Street Number:	Not reported
Designated Facility Location Street 1:	HIGHWAY 95, 11 MILES SOUTH OF BEATTY
Designated Facility Location Street 2:	Not reported
Designated Facility Location City:	BEATTY
Designated Facility Location Zip:	89003
Designated Facility Location State:	NV
Designated Facility Contact Company Name:	Not reported
Manifest Residue Indicator:	N
Rejection Indicator:	N

Manifest Tracking Number:	023798085JJK
Last Updated Date:	20220223
Shipped Date:	20220112
Received Date:	20220202
Manifest Status:	Signed
Submission Type:	DataImage5Copy
Origin Type:	Service
Generator EPA ID:	CAL000310068
Generator Name:	Safeway 713
Generator Location Street Number:	Not reported
Generator Location Street 1:	100 CALISTOGA RD
Generator Location Street 2:	Not reported
Generator Location City:	SANTA ROSA
Generator Location State:	CA
Generator Location Zip:	95409
Generator Mail Street Number:	Not reported
Generator Mail Street 1:	100 CALISTOGA RD
Generator Mail Street 2:	ATTN: ICC RECEIVING
Generator Mail City:	SANTA ROSA
Generator Mail Zip:	95409
Generator Mail State:	CA
Generator Contact Company Name:	Not reported
Designated Facility EPA ID:	IDD073114654
Designated Facility Name:	Us Ecology Idaho
Designated Facility Mail Street Number:	Not reported
Designated Facility Mail Street 1:	Not reported
Designated Facility Mail Street 2:	20400 LEMLEY ROAD
Designated Facility Mail City:	GRAND VIEW
Designated Facility Mail Zip:	83624
Designated Facility Mail State:	ID
Designated Facility Location Street Number:	Not reported
Designated Facility Location Street 1:	20400 LEMLEY ROAD
Designated Facility Location Street 2:	Not reported
Designated Facility Location City:	GRAND VIEW
Designated Facility Location Zip:	83624
Designated Facility Location State:	ID
Designated Facility Contact Company Name:	Not reported
Manifest Residue Indicator:	N
Rejection Indicator:	N

Manifest Tracking Number:	007133739GBF
Last Updated Date:	20230511
Shipped Date:	20230418

SAFEWAY 713 (Continued) **1001085686**

Received Date:	20230428
Manifest Status:	Signed
Submission Type:	DataImage5Copy
Origin Type:	Service
Generator EPA ID:	CAL000310068
Generator Name:	Safeway 713
Generator Location Street Number:	Not reported
Generator Location Street 1:	100 CALISTOGA RD
Generator Location Street 2:	Not reported
Generator Location City:	SANTA ROSA
Generator Location State:	CA
Generator Location Zip:	95409
Generator Mail Street Number:	Not reported
Generator Mail Street 1:	100 CALISTOGA RD
Generator Mail Street 2:	ATTN: ICC RECEIVING
Generator Mail City:	SANTA ROSA
Generator Mail Zip:	95409
Generator Mail State:	CA
Generator Contact Company Name:	Not reported
Designated Facility EPA ID:	NVT330010000
Designated Facility Name:	Us Ecology, Inc
Designated Facility Mail Street Number:	Not reported
Designated Facility Mail Street 1:	Not reported
Designated Facility Mail Street 2:	HIGHWAY 95, 11 MILES SOUTH OF BEATTY
Designated Facility Mail City:	BEATTY
Designated Facility Mail Zip:	89003
Designated Facility Mail State:	NV
Designated Facility Location Street Number:	Not reported
Designated Facility Location Street 1:	HIGHWAY 95, 11 MILES SOUTH OF BEATTY
Designated Facility Location Street 2:	Not reported
Designated Facility Location City:	BEATTY
Designated Facility Location Zip:	89003
Designated Facility Location State:	NV
Designated Facility Contact Company Name:	Not reported
Manifest Residue Indicator:	N
Rejection Indicator:	N

Manifest Tracking Number:	007133937GBF
Last Updated Date:	20231214
Shipped Date:	20231106
Received Date:	20231213
Manifest Status:	Signed
Submission Type:	DataImage5Copy
Origin Type:	Service
Generator EPA ID:	CAL000310068
Generator Name:	Safeway 713
Generator Location Street Number:	Not reported
Generator Location Street 1:	100 CALISTOGA RD
Generator Location Street 2:	Not reported
Generator Location City:	SANTA ROSA
Generator Location State:	CA
Generator Location Zip:	95409
Generator Mail Street Number:	Not reported
Generator Mail Street 1:	100 CALISTOGA RD
Generator Mail Street 2:	ATTN: ICC RECEIVING
Generator Mail City:	SANTA ROSA
Generator Mail Zip:	95409

SAFEWAY 713 (Continued) **1001085686**

Generator Mail State:	CA
Generator Contact Company Name:	Not reported
Designated Facility EPA ID:	IDD073114654
Designated Facility Name:	Us Ecology Idaho
Designated Facility Mail Street Number:	Not reported
Designated Facility Mail Street 1:	Not reported
Designated Facility Mail Street 2:	20400 LEMLEY ROAD
Designated Facility Mail City:	GRAND VIEW
Designated Facility Mail Zip:	83624
Designated Facility Mail State:	ID
Designated Facility Location Street Number:	20400
Designated Facility Location Street 1:	LEMLEY ROAD
Designated Facility Location Street 2:	Not reported
Designated Facility Location City:	GRAND VIEW
Designated Facility Location Zip:	83624
Designated Facility Location State:	ID
Designated Facility Contact Company Name:	Not reported
Manifest Residue Indicator:	N
Rejection Indicator:	N

Manifest Tracking Number:	007133938GBF
Last Updated Date:	20231211
Shipped Date:	20231106
Received Date:	20231121
Manifest Status:	Signed
Submission Type:	DataImage5Copy
Origin Type:	Service
Generator EPA ID:	CAL000310068
Generator Name:	Safeway 713
Generator Location Street Number:	Not reported
Generator Location Street 1:	100 CALISTOGA RD
Generator Location Street 2:	Not reported
Generator Location City:	SANTA ROSA
Generator Location State:	CA
Generator Location Zip:	95409
Generator Mail Street Number:	Not reported
Generator Mail Street 1:	100 CALISTOGA RD
Generator Mail Street 2:	ATTN: ICC RECEIVING
Generator Mail City:	SANTA ROSA
Generator Mail Zip:	95409
Generator Mail State:	CA
Generator Contact Company Name:	Not reported
Designated Facility EPA ID:	NVT330010000
Designated Facility Name:	Us Ecology, Inc
Designated Facility Mail Street Number:	Not reported
Designated Facility Mail Street 1:	Not reported
Designated Facility Mail Street 2:	HIGHWAY 95, 11 MILES SOUTH OF BEATTY
Designated Facility Mail City:	BEATTY
Designated Facility Mail Zip:	89003
Designated Facility Mail State:	NV
Designated Facility Location Street Number:	Not reported
Designated Facility Location Street 1:	HIGHWAY 95, 11 MILES SOUTH OF BEATTY
Designated Facility Location Street 2:	Not reported
Designated Facility Location City:	BEATTY
Designated Facility Location Zip:	89003
Designated Facility Location State:	NV
Designated Facility Contact Company Name:	Not reported

SAFEWAY 713 (Continued) **1001085686**

Manifest Residue Indicator:	N
Rejection Indicator:	N
Manifest Tracking Number:	024897975JJK
Last Updated Date:	20240523
Shipped Date:	20240419
Received Date:	20240430
Manifest Status:	Signed
Submission Type:	DataImage5Copy
Origin Type:	Service
Generator EPA ID:	CAL000310068
Generator Name:	Safeway 713
Generator Location Street Number:	Not reported
Generator Location Street 1:	100 CALISTOGA RD
Generator Location Street 2:	Not reported
Generator Location City:	SANTA ROSA
Generator Location State:	CA
Generator Location Zip:	95409
Generator Mail Street Number:	Not reported
Generator Mail Street 1:	100 CALISTOGA RD
Generator Mail Street 2:	ATTN: ICC RECEIVING
Generator Mail City:	SANTA ROSA
Generator Mail Zip:	95409
Generator Mail State:	CA
Generator Contact Company Name:	Not reported
Designated Facility EPA ID:	NVT330010000
Designated Facility Name:	Us Ecology Nevada, Inc
Designated Facility Mail Street Number:	Not reported
Designated Facility Mail Street 1:	Not reported
Designated Facility Mail Street 2:	HIGHWAY 95, 11 MILES SOUTH OF BEATTY
Designated Facility Mail City:	BEATTY
Designated Facility Mail Zip:	89003
Designated Facility Mail State:	NV
Designated Facility Location Street Number:	Not reported
Designated Facility Location Street 1:	HIGHWAY 95, 11 MILES SOUTH OF BEATTY
Designated Facility Location Street 2:	Not reported
Designated Facility Location City:	BEATTY
Designated Facility Location Zip:	89003
Designated Facility Location State:	NV
Designated Facility Contact Company Name:	Not reported
Manifest Residue Indicator:	N
Rejection Indicator:	N
Manifest Tracking Number:	022825059JJK
Last Updated Date:	20211108
Shipped Date:	20211005
Received Date:	20211019
Manifest Status:	Signed
Submission Type:	DataImage5Copy
Origin Type:	Service
Generator EPA ID:	CAL000310068
Generator Name:	Safeway 713
Generator Location Street Number:	Not reported
Generator Location Street 1:	100 CALISTOGA RD
Generator Location Street 2:	Not reported
Generator Location City:	SANTA ROSA
Generator Location State:	CA

SAFEWAY 713 (Continued) **1001085686**

Generator Location Zip:	95409
Generator Mail Street Number:	Not reported
Generator Mail Street 1:	100 CALISTOGA RD
Generator Mail Street 2:	ATTN: ICC RECEIVING
Generator Mail City:	SANTA ROSA
Generator Mail Zip:	95409
Generator Mail State:	CA
Generator Contact Company Name:	Not reported
Designated Facility EPA ID:	NVT330010000
Designated Facility Name:	Us Ecology, Inc
Designated Facility Mail Street Number:	Not reported
Designated Facility Mail Street 1:	Not reported
Designated Facility Mail Street 2:	HIGHWAY 95, 11 MILES SOUTH OF BEATTY
Designated Facility Mail City:	BEATTY
Designated Facility Mail Zip:	89003
Designated Facility Mail State:	NV
Designated Facility Location Street Number:	Not reported
Designated Facility Location Street 1:	HIGHWAY 95, 11 MILES SOUTH OF BEATTY
Designated Facility Location Street 2:	Not reported
Designated Facility Location City:	BEATTY
Designated Facility Location Zip:	89003
Designated Facility Location State:	NV
Designated Facility Contact Company Name:	Not reported
Manifest Residue Indicator:	N
Rejection Indicator:	N

Manifest Tracking Number:	026728819JJK
Last Updated Date:	20240830
Shipped Date:	20240805
Received Date:	20240813
Manifest Status:	Signed
Submission Type:	DataImage5Copy
Origin Type:	Service
Generator EPA ID:	CAL000310068
Generator Name:	Safeway 713
Generator Location Street Number:	Not reported
Generator Location Street 1:	100 CALISTOGA RD
Generator Location Street 2:	Not reported
Generator Location City:	SANTA ROSA
Generator Location State:	CA
Generator Location Zip:	95409
Generator Mail Street Number:	Not reported
Generator Mail Street 1:	100 CALISTOGA RD
Generator Mail Street 2:	ATTN: ICC RECEIVING
Generator Mail City:	SANTA ROSA
Generator Mail Zip:	95409
Generator Mail State:	CA
Generator Contact Company Name:	Not reported
Designated Facility EPA ID:	NVT330010000
Designated Facility Name:	Us Ecology Nevada, Inc
Designated Facility Mail Street Number:	Not reported
Designated Facility Mail Street 1:	Not reported
Designated Facility Mail Street 2:	HIGHWAY 95, 11 MILES SOUTH OF BEATTY
Designated Facility Mail City:	BEATTY
Designated Facility Mail Zip:	89003
Designated Facility Mail State:	NV
Designated Facility Location Street Number:	Not reported

SAFEWAY 713 (Continued) **1001085686**

Designated Facility Location Street 1:	HIGHWAY 95, 11 MILES SOUTH OF BEATTY
Designated Facility Location Street 2:	Not reported
Designated Facility Location City:	BEATTY
Designated Facility Location Zip:	89003
Designated Facility Location State:	NV
Designated Facility Contact Company Name:	Not reported
Manifest Residue Indicator:	N
Rejection Indicator:	N

Manifest Tracking Number:	026728820JJK
Last Updated Date:	20240828
Shipped Date:	20240805
Received Date:	20240828
Manifest Status:	Signed
Submission Type:	DataImage5Copy
Origin Type:	Service
Generator EPA ID:	CAL000310068
Generator Name:	Safeway 713
Generator Location Street Number:	Not reported
Generator Location Street 1:	100 CALISTOGA RD
Generator Location Street 2:	Not reported
Generator Location City:	SANTA ROSA
Generator Location State:	CA
Generator Location Zip:	95409
Generator Mail Street Number:	Not reported
Generator Mail Street 1:	100 CALISTOGA RD
Generator Mail Street 2:	ATTN: ICC RECEIVING
Generator Mail City:	SANTA ROSA
Generator Mail Zip:	95409
Generator Mail State:	CA
Generator Contact Company Name:	Not reported
Designated Facility EPA ID:	IDD073114654
Designated Facility Name:	Us Ecology Idaho
Designated Facility Mail Street Number:	Not reported
Designated Facility Mail Street 1:	Not reported
Designated Facility Mail Street 2:	20400 LEMLEY ROAD
Designated Facility Mail City:	GRAND VIEW
Designated Facility Mail Zip:	83624
Designated Facility Mail State:	ID
Designated Facility Location Street Number:	20400
Designated Facility Location Street 1:	LEMLEY ROAD
Designated Facility Location Street 2:	Not reported
Designated Facility Location City:	GRAND VIEW
Designated Facility Location Zip:	83624
Designated Facility Location State:	ID
Designated Facility Contact Company Name:	Not reported
Manifest Residue Indicator:	N
Rejection Indicator:	N

Transporter:

Manifest Tracking Number:	024232552JJK
Transporter Line Number:	1
Transporter EPA ID:	MIK593743838
Transporter Name:	Us Ecology Transportation Solutions, Inc

Manifest Tracking Number:	024232552JJK
Transporter Line Number:	2

SAFEWAY 713 (Continued) **1001085686**

Transporter EPA ID: CAR000030114
Transporter Name: Nrc Environmental Services Inc

Waste Line:
Manifest Tracking Number: 024232552JJK
Waste Line Number: 1
U.S. DOT Hazardous Indicator: Y
U.S. DOT ID Number: UN1950
U.S. DOT Description: Rq, Un1950, Waste Aerosols, 2.1, Rq: D001, D002, Erg#126
Non-Hazardous Waste Description: Not reported
Number of Containers: 1
Container Type Code: CF
Container Type Description: Fiber or plastic boxes, cartons, cases
Waste Quantity: 5
Quantity Unit of Measure Code: P
Quantity Unit of Measure Description: Pounds
Waste Quantity, in Tons: 0.0025
Acute Waste Quantity, in Tons: 0
Non-Acute Waste Quantity, in Tons: 0.0025
Waste Quantity, in Kilograms: 2.267575
Acute Waste Quantity, in Kilograms: 0
Non-Acute Waste Quantity, in Kilorgrams: 2.267575
Management Method Code: H039
Management Method Description: OTHER RECOVERY OR RECLAMATION FOR REUSE
Waste Residue Indicator: N
Quantity Discrepancy Indicator: N
Waste Type Discrepancy Indicator: N
Waste Density: Not reported
Waste Density Unit of Measure Code: Not reported
Waste Density Unit of Measure Description: Not reported
Form Code: Not reported
Form Code Description: Not reported
Source Code: Not reported
Source Code Description: Not reported
Waste Minimization Code: Not reported
Waste Minimization Code Description: Not reported
Consent Number: Not reported
EPA Waste Indicator: Y
Federal Waste Codes: D001, D002
Quantity Haz Kg: 2.267575
Quantity Haz Tons: 0.0025
Quantity Non Haz Kg: 0
Quantity Non Haz Tons: 0
State Waste Codes: CA-331

Manifest Tracking Number: 024232552JJK
Waste Line Number: 2
U.S. DOT Hazardous Indicator: Y
U.S. DOT ID Number: UN1950
U.S. DOT Description: Rq, Un1950, Waste Aerosols, 2.1, Rq: D001, D002, Erg#126
Non-Hazardous Waste Description: Not reported
Number of Containers: 1
Container Type Code: CF
Container Type Description: Fiber or plastic boxes, cartons, cases
Waste Quantity: 9
Quantity Unit of Measure Code: P
Quantity Unit of Measure Description: Pounds

SAFEWAY 713 (Continued) **1001085686**

Waste Quantity, in Tons:	0.0045
Acute Waste Quantity, in Tons:	0
Non-Acute Waste Quantity, in Tons:	0.0045
Waste Quantity, in Kilograms:	4.081635
Acute Waste Quantity, in Kilograms:	0
Non-Acute Waste Quantity, in Kilorgrams:	4.081635
Management Method Code:	H039
Management Method Description:	OTHER RECOVERY OR RECLAMATION FOR REUSE
Waste Residue Indicator:	N
Quantity Discrepancy Indicator:	N
Waste Type Discrepancy Indicator:	N
Waste Density:	Not reported
Waste Density Unit of Measure Code:	Not reported
Waste Density Unit of Measure Description:	Not reported
Form Code:	Not reported
Form Code Description:	Not reported
Source Code:	Not reported
Source Code Description:	Not reported
Waste Minimization Code:	Not reported
Waste Minimization Code Description:	Not reported
Consent Number:	Not reported
EPA Waste Indicator:	Y
Federal Waste Codes:	D001, D002
Quantity Haz Kg:	4.081635
Quantity Haz Tons:	0.0045
Quantity Non Haz Kg:	0
Quantity Non Haz Tons:	0
State Waste Codes:	CA-331

Manifest Tracking Number:	024232552JJK
Waste Line Number:	3
U.S. DOT Hazardous Indicator:	Y
U.S. DOT ID Number:	UN1993
U.S. DOT Description:	Rq, Un1993, Waste Flammable Liquids, N.O.S. (Acetone, Ethyl Alcohol), 3, Pgii, (Rq: D018), Erg#128
Non-Hazardous Waste Description:	Not reported
Number of Containers:	1
Container Type Code:	CF
Container Type Description:	Fiber or plastic boxes, cartons, cases
Waste Quantity:	4
Quantity Unit of Measure Code:	P
Quantity Unit of Measure Description:	Pounds
Waste Quantity, in Tons:	0.002
Acute Waste Quantity, in Tons:	0
Non-Acute Waste Quantity, in Tons:	0.002
Waste Quantity, in Kilograms:	1.8140601
Acute Waste Quantity, in Kilograms:	0
Non-Acute Waste Quantity, in Kilorgrams:	1.8140601
Management Method Code:	H141
Management Method Description:	STORAGE, BULKING AND/OR TRANSFER OFF SITE
Waste Residue Indicator:	N
Quantity Discrepancy Indicator:	N
Waste Type Discrepancy Indicator:	N
Waste Density:	Not reported
Waste Density Unit of Measure Code:	Not reported
Waste Density Unit of Measure Description:	Not reported
Form Code:	Not reported

SAFEWAY 713 (Continued) **1001085686**

Form Code Description:	Not reported
Source Code:	Not reported
Source Code Description:	Not reported
Waste Minimization Code:	Not reported
Waste Minimization Code Description:	Not reported
Consent Number:	Not reported
EPA Waste Indicator:	Y
Federal Waste Codes:	D001, D018, D035, U002, U117, U154, U159
Quantity Haz Kg:	1.8140601
Quantity Haz Tons:	0.002
Quantity Non Haz Kg:	0
Quantity Non Haz Tons:	0
State Waste Codes:	CA-343
Manifest Tracking Number:	024232552JJK
Waste Line Number:	4
U.S. DOT Hazardous Indicator:	Y
U.S. DOT ID Number:	UN3266
U.S. DOT Description:	Rq, Un3266, Waste Corrosive Liquid, Basic, Inorganic, N.O.S. (Sodium Hydroxide, Potassium Hydroxide), 8, Pgii, (Rq: D002), Erg#154
Non-Hazardous Waste Description:	Not reported
Number of Containers:	1
Container Type Code:	DF
Container Type Description:	Fiberboard or plastic drums, barrels, kegs
Waste Quantity:	8
Quantity Unit of Measure Code:	P
Quantity Unit of Measure Description:	Pounds
Waste Quantity, in Tons:	0.004
Acute Waste Quantity, in Tons:	0
Non-Acute Waste Quantity, in Tons:	0.004
Waste Quantity, in Kilograms:	3.6281202
Acute Waste Quantity, in Kilograms:	0
Non-Acute Waste Quantity, in Kilorgrams:	3.6281202
Management Method Code:	H039
Management Method Description:	OTHER RECOVERY OR RECLAMATION FOR REUSE
Waste Residue Indicator:	N
Quantity Discrepancy Indicator:	N
Waste Type Discrepancy Indicator:	N
Waste Density:	Not reported
Waste Density Unit of Measure Code:	Not reported
Waste Density Unit of Measure Description:	Not reported
Form Code:	Not reported
Form Code Description:	Not reported
Source Code:	Not reported
Source Code Description:	Not reported
Waste Minimization Code:	Not reported
Waste Minimization Code Description:	Not reported
Consent Number:	Not reported
EPA Waste Indicator:	Y
Federal Waste Codes:	D002
Quantity Haz Kg:	3.6281202
Quantity Haz Tons:	0.004
Quantity Non Haz Kg:	0
Quantity Non Haz Tons:	0
State Waste Codes:	CA-122
Manifest Tracking Number:	024232552JJK

SAFEWAY 713 (Continued) **1001085686**

Waste Line Number:	5
U.S. DOT Hazardous Indicator:	Y
U.S. DOT ID Number:	UN1791
U.S. DOT Description:	Rq, Un1791, Waste Hypochlorite Solutions, 8, Pgii, (Rq: D002), Erg#154
Non-Hazardous Waste Description:	Not reported
Number of Containers:	1
Container Type Code:	DF
Container Type Description:	Fiberboard or plastic drums, barrels, kegs
Waste Quantity:	8
Quantity Unit of Measure Code:	P
Quantity Unit of Measure Description:	Pounds
Waste Quantity, in Tons:	0.004
Acute Waste Quantity, in Tons:	0
Non-Acute Waste Quantity, in Tons:	0.004
Waste Quantity, in Kilograms:	3.6281202
Acute Waste Quantity, in Kilograms:	0
Non-Acute Waste Quantity, in Kilorgrams:	3.6281202
Management Method Code:	H039
Management Method Description:	OTHER RECOVERY OR RECLAMATION FOR REUSE
Waste Residue Indicator:	N
Quantity Discrepancy Indicator:	N
Waste Type Discrepancy Indicator:	N
Waste Density:	Not reported
Waste Density Unit of Measure Code:	Not reported
Waste Density Unit of Measure Description:	Not reported
Form Code:	Not reported
Form Code Description:	Not reported
Source Code:	Not reported
Source Code Description:	Not reported
Waste Minimization Code:	Not reported
Waste Minimization Code Description:	Not reported
Consent Number:	Not reported
EPA Waste Indicator:	Y
Federal Waste Codes:	D002
Quantity Haz Kg:	3.6281202
Quantity Haz Tons:	0.004
Quantity Non Haz Kg:	0
Quantity Non Haz Tons:	0
State Waste Codes:	CA-141

Manifest Tracking Number:	024232552JJK
Waste Line Number:	6
U.S. DOT Hazardous Indicator:	Y
U.S. DOT ID Number:	UN2984
U.S. DOT Description:	Rq, Un2984, Waste Hydrogen Peroxide, Aqueous Solutions, 5.1, Pgiii, (Rq: D001), Erg#140
Non-Hazardous Waste Description:	Not reported
Number of Containers:	1
Container Type Code:	DF
Container Type Description:	Fiberboard or plastic drums, barrels, kegs
Waste Quantity:	13
Quantity Unit of Measure Code:	P
Quantity Unit of Measure Description:	Pounds
Waste Quantity, in Tons:	0.0065
Acute Waste Quantity, in Tons:	0
Non-Acute Waste Quantity, in Tons:	0.0065
Waste Quantity, in Kilograms:	5.895695

SAFEWAY 713 (Continued) **1001085686**

Acute Waste Quantity, in Kilograms:	0
Non-Acute Waste Quantity, in Kilorgrams:	5.895695
Management Method Code:	H132
Management Method Description:	LANDFILL (WITH PRIOR TREATMENT AND/OR STABILIZATION)
Waste Residue Indicator:	N
Quantity Discrepancy Indicator:	N
Waste Type Discrepancy Indicator:	N
Waste Density:	Not reported
Waste Density Unit of Measure Code:	Not reported
Waste Density Unit of Measure Description:	Not reported
Form Code:	Not reported
Form Code Description:	Not reported
Source Code:	Not reported
Source Code Description:	Not reported
Waste Minimization Code:	Not reported
Waste Minimization Code Description:	Not reported
Consent Number:	Not reported
EPA Waste Indicator:	Y
Federal Waste Codes:	D001
Quantity Haz Kg:	5.895695
Quantity Haz Tons:	0.0065
Quantity Non Haz Kg:	0
Quantity Non Haz Tons:	0
State Waste Codes:	CA-141

Manifest Tracking Number:	024232552JJK
Waste Line Number:	7
U.S. DOT Hazardous Indicator:	Y
U.S. DOT ID Number:	UN3248
U.S. DOT Description:	Rq, Un3248, Waste Medicine, Liquid, Flammable, Toxic, N.O.S. (Cresol, Resorcinol), 3(6.1), Pgiii, (Rq: D009), Erg#131
Non-Hazardous Waste Description:	Not reported
Number of Containers:	1
Container Type Code:	CF
Container Type Description:	Fiber or plastic boxes, cartons, cases
Waste Quantity:	2
Quantity Unit of Measure Code:	P
Quantity Unit of Measure Description:	Pounds
Waste Quantity, in Tons:	0.001
Acute Waste Quantity, in Tons:	0
Non-Acute Waste Quantity, in Tons:	0.001
Waste Quantity, in Kilograms:	0.90703005
Acute Waste Quantity, in Kilograms:	0
Non-Acute Waste Quantity, in Kilorgrams:	0.90703005
Management Method Code:	H141
Management Method Description:	STORAGE, BULKING AND/OR TRANSFER OFF SITE
Waste Residue Indicator:	N
Quantity Discrepancy Indicator:	N
Waste Type Discrepancy Indicator:	N
Waste Density:	Not reported
Waste Density Unit of Measure Code:	Not reported
Waste Density Unit of Measure Description:	Not reported
Form Code:	Not reported
Form Code Description:	Not reported
Source Code:	Not reported
Source Code Description:	Not reported
Waste Minimization Code:	Not reported

SAFEWAY 713 (Continued) **1001085686**

Waste Minimization Code Description:	Not reported
Consent Number:	Not reported
EPA Waste Indicator:	Y
Federal Waste Codes:	D001, D005, D006, D007, D008, D009, D010, D011, D018, D024, D026, PHRM, U002, U010, U019, U035, U044, U058, U059, U089, U122, U129, U132, U144, U187, U188, U200, U201, U206, U239, U248
Quantity Haz Kg:	0.90703005
Quantity Haz Tons:	0.001
Quantity Non Haz Kg:	0
Quantity Non Haz Tons:	0
State Waste Codes:	CA-311
Manifest Tracking Number:	024232552JJK
Waste Line Number:	8
U.S. DOT Hazardous Indicator:	Y
U.S. DOT ID Number:	UN3249
U.S. DOT Description:	Rq, Un3249, Waste Medicines, Solid, Toxic, N.O.S. (Residue Last Contained: Warfarin), 6.1, Pgii, (Rq: Warfarin), Erg#151
Non-Hazardous Waste Description:	Not reported
Number of Containers:	1
Container Type Code:	DF
Container Type Description:	Fiberboard or plastic drums, barrels, kegs
Waste Quantity:	1
Quantity Unit of Measure Code:	P
Quantity Unit of Measure Description:	Pounds
Waste Quantity, in Tons:	0.0005
Acute Waste Quantity, in Tons:	0.0005
Non-Acute Waste Quantity, in Tons:	0
Waste Quantity, in Kilograms:	0.45351502
Acute Waste Quantity, in Kilograms:	0.45351502
Non-Acute Waste Quantity, in Kilorgrams:	0
Management Method Code:	H141
Management Method Description:	STORAGE, BULKING AND/OR TRANSFER OFF SITE
Waste Residue Indicator:	N
Quantity Discrepancy Indicator:	N
Waste Type Discrepancy Indicator:	N
Waste Density:	Not reported
Waste Density Unit of Measure Code:	Not reported
Waste Density Unit of Measure Description:	Not reported
Form Code:	Not reported
Form Code Description:	Not reported
Source Code:	Not reported
Source Code Description:	Not reported
Waste Minimization Code:	Not reported
Waste Minimization Code Description:	Not reported
Consent Number:	Not reported
EPA Waste Indicator:	Y
Federal Waste Codes:	P001, PHRM
Quantity Haz Kg:	0.45351502
Quantity Haz Tons:	0.0005
Quantity Non Haz Kg:	0
Quantity Non Haz Tons:	0
State Waste Codes:	CA-311
Manifest Tracking Number:	024232552JJK
Waste Line Number:	9
U.S. DOT Hazardous Indicator:	N

SAFEWAY 713 (Continued) **1001085686**

U.S. DOT ID Number:	Not reported
U.S. DOT Description:	Not reported
Non-Hazardous Waste Description:	Non Hazardous Liquid
Number of Containers:	1
Container Type Code:	CF
Container Type Description:	Fiber or plastic boxes, cartons, cases
Waste Quantity:	69
Quantity Unit of Measure Code:	P
Quantity Unit of Measure Description:	Pounds
Waste Quantity, in Tons:	0.0345
Acute Waste Quantity, in Tons:	0
Non-Acute Waste Quantity, in Tons:	0.0345
Waste Quantity, in Kilograms:	31.292536
Acute Waste Quantity, in Kilograms:	0
Non-Acute Waste Quantity, in Kilorgrams:	31.292536
Management Method Code:	H039
Management Method Description:	OTHER RECOVERY OR RECLAMATION FOR REUSE
Waste Residue Indicator:	N
Quantity Discrepancy Indicator:	N
Waste Type Discrepancy Indicator:	N
Waste Density:	Not reported
Waste Density Unit of Measure Code:	Not reported
Waste Density Unit of Measure Description:	Not reported
Form Code:	Not reported
Form Code Description:	Not reported
Source Code:	Not reported
Source Code Description:	Not reported
Waste Minimization Code:	Not reported
Waste Minimization Code Description:	Not reported
Consent Number:	Not reported
EPA Waste Indicator:	N
Federal Waste Codes:	Not reported
Quantity Haz Kg:	0
Quantity Haz Tons:	0
Quantity Non Haz Kg:	31.292536
Quantity Non Haz Tons:	0.0345
State Waste Codes:	CA-331

Click this hyperlink while viewing on your computer to access
12 additional US EManifest: record(s) in the EDR Site Report.

HWTS:

Name:	SAFEWAY STORE NO 713
Address:	100 CALISTOGA RD
Address 2:	Not reported
City,State,Zip:	SANTA ROSA, CA 95409
EPA ID:	CAR000010108
Inactive Date:	06/30/1999
Create Date:	06/20/1996
Last Act Date:	Not reported
Mailing Name:	Not reported
Mailing Address:	100 CALISTOGA RD
Mailing Address 2:	SA
Mailing City,State,Zip:	CA 954090000
Owner Name:	SAFEWAY INC
Owner Address:	5918 STONERIDGE MALL ROAD
Owner Address 2:	Not reported

SAFEWAY 713 (Continued) **1001085686**

Owner City,State,Zip:	PLEASANTON, CA 945883229
Owner Phone:	Not reported
Owner Fax:	Not reported
Contact Name:	JEFFREY L BROWN
Contact Address:	INACTIVE PER VQ99 - BMI
Contact Address 2:	Not reported
City,State,Zip:	PLEASANTON, CA 945883229
Contact Phone:	Not reported
Contact Fax:	Not reported
Facility Status:	Inactive
Facility Type:	PERMANENT
Category:	FEDERAL
Latitude:	38.465956
Longitude:	-122.653416

HAZNET:

Name:	SAFEWAY STORE NO 713
Address:	100 CALISTOGA RD
Address 2:	Not reported
City,State,Zip:	SANTA ROSA, CA 954090000
Contact:	JEFFREY L BROWN
Telephone:	9254673845
Mailing Name:	Not reported
Mailing Address:	100 CALISTOGA RD
Year:	1998
Gepaid:	CAR000010108
TSD EPA ID:	CAD981402522
CA Waste Code:	541 - Photochemicals/photoprocessing waste
Disposal Method:	R01 - Recycler
Tons:	0.8839
Year:	1997
Gepaid:	CAR000010108
TSD EPA ID:	CAD981402522
CA Waste Code:	541 - Photochemicals/photoprocessing waste
Disposal Method:	R01 - Recycler
Tons:	0.1668
Year:	1997
Gepaid:	CAR000010108
TSD EPA ID:	CA0000084517
CA Waste Code:	541 - Photochemicals/photoprocessing waste
Disposal Method:	H01 - Transfer Station
Tons:	1.3969
Year:	1996
Gepaid:	CAR000010108
TSD EPA ID:	CA0000084517
CA Waste Code:	541 - Photochemicals/photoprocessing waste
Disposal Method:	R01 - Recycler
Tons:	0.2502
Year:	1996
Gepaid:	CAR000010108
TSD EPA ID:	CA0000084517
CA Waste Code:	541 - Photochemicals/photoprocessing waste

SAFEWAY 713 (Continued) **1001085686**

Disposal Method:	H01 - Transfer Station
Tons:	1.7514

Additional Information:

Year:	1998
Gen EPA ID:	CAR000010108
Shipment Date:	19980903
Creation Date:	11/24/1998 0:00:00
Receipt Date:	19980911
Manifest ID:	98587461
Trans EPA ID:	CAD982433575
Trans Name:	Not reported
Trans 2 EPA ID:	Not reported
Trans 2 Name:	Not reported
TSDF EPA ID:	CAD981402522
Trans Name:	Not reported
TSDF Alt EPA ID:	CAD981402522
TSDF Alt Name:	Not reported
Waste Code Description:	541 - Photochemicals / photo processing waste
RCRA Code:	D011
Meth Code:	R01 - Recycler
Quantity Tons:	0.1251
Waste Quantity:	30
Quantity Unit:	G
Additional Code 1:	Not reported
Additional Code 2:	Not reported
Additional Code 3:	Not reported
Additional Code 4:	Not reported
Additional Code 5:	Not reported
Shipment Date:	19980720
Creation Date:	9/15/1998 0:00:00
Receipt Date:	19980724
Manifest ID:	97272913
Trans EPA ID:	CAD982433575
Trans Name:	Not reported
Trans 2 EPA ID:	Not reported
Trans 2 Name:	Not reported
TSDF EPA ID:	CAD981402522
Trans Name:	Not reported
TSDF Alt EPA ID:	Not reported
TSDF Alt Name:	Not reported
Waste Code Description:	541 - Photochemicals / photo processing waste
RCRA Code:	D011
Meth Code:	R01 - Recycler
Quantity Tons:	0.1251
Waste Quantity:	30
Quantity Unit:	G
Additional Code 1:	Not reported
Additional Code 2:	Not reported
Additional Code 3:	Not reported
Additional Code 4:	Not reported
Additional Code 5:	Not reported
Shipment Date:	19980611

SAFEWAY 713 (Continued) **1001085686**

Creation Date:	8/3/1998 0:00:00
Receipt Date:	19980612
Manifest ID:	97265848
Trans EPA ID:	CAD982433575
Trans Name:	Not reported
Trans 2 EPA ID:	Not reported
Trans 2 Name:	Not reported
TSDF EPA ID:	CAD981402522
Trans Name:	Not reported
TSDF Alt EPA ID:	Not reported
TSDF Alt Name:	Not reported
Waste Code Description:	541 - Photochemicals / photo processing waste
RCRA Code:	D011
Meth Code:	R01 - Recycler
Quantity Tons:	0.0834
Waste Quantity:	20
Quantity Unit:	G
Additional Code 1:	Not reported
Additional Code 2:	Not reported
Additional Code 3:	Not reported
Additional Code 4:	Not reported
Additional Code 5:	Not reported

Shipment Date:	19980513
Creation Date:	7/15/1998 0:00:00
Receipt Date:	19980515
Manifest ID:	97267691
Trans EPA ID:	CAD982433575
Trans Name:	Not reported
Trans 2 EPA ID:	Not reported
Trans 2 Name:	Not reported
TSDF EPA ID:	CAD981402522
Trans Name:	Not reported
TSDF Alt EPA ID:	CAD981402522
TSDF Alt Name:	Not reported
Waste Code Description:	541 - Photochemicals / photo processing waste
RCRA Code:	D011
Meth Code:	R01 - Recycler
Quantity Tons:	0.1668
Waste Quantity:	40
Quantity Unit:	G
Additional Code 1:	Not reported
Additional Code 2:	Not reported
Additional Code 3:	Not reported
Additional Code 4:	Not reported
Additional Code 5:	Not reported

Shipment Date:	19980401
Creation Date:	5/26/1998 0:00:00
Receipt Date:	19980403
Manifest ID:	97291656
Trans EPA ID:	CAD982433575
Trans Name:	Not reported
Trans 2 EPA ID:	Not reported
Trans 2 Name:	Not reported
TSDF EPA ID:	CAD981402522
Trans Name:	Not reported

SAFEWAY 713 (Continued) **1001085686**

TSDF Alt EPA ID:	CAD981402522
TSDF Alt Name:	Not reported
Waste Code Description:	541 - Photochemicals / photo processing waste
RCRA Code:	D011
Meth Code:	R01 - Recycler
Quantity Tons:	0.0834
Waste Quantity:	20
Quantity Unit:	G
Additional Code 1:	Not reported
Additional Code 2:	Not reported
Additional Code 3:	Not reported
Additional Code 4:	Not reported
Additional Code 5:	Not reported
Shipment Date:	19980303
Creation Date:	4/16/1998 0:00:00
Receipt Date:	19980304
Manifest ID:	97291655
Trans EPA ID:	CAD982433575
Trans Name:	Not reported
Trans 2 EPA ID:	Not reported
Trans 2 Name:	Not reported
TSDF EPA ID:	CAD981402522
Trans Name:	Not reported
TSDF Alt EPA ID:	CAD981402522
TSDF Alt Name:	Not reported
Waste Code Description:	541 - Photochemicals / photo processing waste
RCRA Code:	D011
Meth Code:	R01 - Recycler
Quantity Tons:	0.1542
Waste Quantity:	37
Quantity Unit:	G
Additional Code 1:	Not reported
Additional Code 2:	Not reported
Additional Code 3:	Not reported
Additional Code 4:	Not reported
Additional Code 5:	Not reported
Shipment Date:	19980121
Creation Date:	3/31/1998 0:00:00
Receipt Date:	19980123
Manifest ID:	97291657
Trans EPA ID:	CAD982433575
Trans Name:	Not reported
Trans 2 EPA ID:	Not reported
Trans 2 Name:	Not reported
TSDF EPA ID:	CAD981402522
Trans Name:	Not reported
TSDF Alt EPA ID:	CAD981402522
TSDF Alt Name:	Not reported
Waste Code Description:	541 - Photochemicals / photo processing waste
RCRA Code:	D011
Meth Code:	R01 - Recycler
Quantity Tons:	0.1459
Waste Quantity:	35
Quantity Unit:	G
Additional Code 1:	Not reported

SAFEWAY 713 (Continued) **1001085686**

Additional Code 2:	Not reported
Additional Code 3:	Not reported
Additional Code 4:	Not reported
Additional Code 5:	Not reported

Additional Information:

Year:	1997
Gen EPA ID:	CAR000010108
Shipment Date:	19971215
Creation Date:	7/23/1998 0:00:00
Receipt Date:	19971217
Manifest ID:	97290474
Trans EPA ID:	CAD982433575
Trans Name:	Not reported
Trans 2 EPA ID:	Not reported
Trans 2 Name:	Not reported
TSDF EPA ID:	CAD981402522
Trans Name:	Not reported
TSDF Alt EPA ID:	CAD981402522
TSDF Alt Name:	Not reported
Waste Code Description:	541 - Photochemicals / photo processing waste
RCRA Code:	D011
Meth Code:	R01 - Recycler
Quantity Tons:	0.0834
Waste Quantity:	20
Quantity Unit:	G
Additional Code 1:	Not reported
Additional Code 2:	Not reported
Additional Code 3:	Not reported
Additional Code 4:	Not reported
Additional Code 5:	Not reported
Shipment Date:	19971119
Creation Date:	7/23/1998 0:00:00
Receipt Date:	19971121
Manifest ID:	96673265
Trans EPA ID:	CAD982433575
Trans Name:	Not reported
Trans 2 EPA ID:	Not reported
Trans 2 Name:	Not reported
TSDF EPA ID:	CAD981402522
Trans Name:	Not reported
TSDF Alt EPA ID:	CAD981402522
TSDF Alt Name:	Not reported
Waste Code Description:	541 - Photochemicals / photo processing waste
RCRA Code:	D011
Meth Code:	R01 - Recycler
Quantity Tons:	0.0834
Waste Quantity:	20
Quantity Unit:	G
Additional Code 1:	Not reported
Additional Code 2:	Not reported
Additional Code 3:	Not reported
Additional Code 4:	Not reported
Additional Code 5:	Not reported

SAFEWAY 713 (Continued) **1001085686**

Shipment Date:	19971008
Creation Date:	7/23/1998 0:00:00
Receipt Date:	19971010
Manifest ID:	96792705
Trans EPA ID:	ILD984908202
Trans Name:	Not reported
Trans 2 EPA ID:	Not reported
Trans 2 Name:	Not reported
TSDF EPA ID:	CA0000084517
Trans Name:	Not reported
TSDF Alt EPA ID:	CA0000084517
TSDF Alt Name:	Not reported
Waste Code Description:	541 - Photochemicals / photo processing waste
RCRA Code:	D011
Meth Code:	H01 - Transfer Station
Quantity Tons:	0.1459
Waste Quantity:	35
Quantity Unit:	G
Additional Code 1:	Not reported
Additional Code 2:	Not reported
Additional Code 3:	Not reported
Additional Code 4:	Not reported
Additional Code 5:	Not reported

Shipment Date:	19970829
Creation Date:	7/23/1998 0:00:00
Receipt Date:	19970903
Manifest ID:	96855577
Trans EPA ID:	ILD984908202
Trans Name:	Not reported
Trans 2 EPA ID:	Not reported
Trans 2 Name:	Not reported
TSDF EPA ID:	CA0000084517
Trans Name:	Not reported
TSDF Alt EPA ID:	CA0000084517
TSDF Alt Name:	Not reported
Waste Code Description:	541 - Photochemicals / photo processing waste
RCRA Code:	D011
Meth Code:	H01 - Transfer Station
Quantity Tons:	0.1251
Waste Quantity:	30
Quantity Unit:	G
Additional Code 1:	Not reported
Additional Code 2:	Not reported
Additional Code 3:	Not reported
Additional Code 4:	Not reported
Additional Code 5:	Not reported

Shipment Date:	19970716
Creation Date:	12/4/1997 0:00:00
Receipt Date:	19970718
Manifest ID:	96860280
Trans EPA ID:	ILD984908202
Trans Name:	Not reported
Trans 2 EPA ID:	Not reported
Trans 2 Name:	Not reported
TSDF EPA ID:	CA0000084517

SAFEWAY 713 (Continued) **1001085686**

Trans Name:	Not reported
TSDF Alt EPA ID:	Not reported
TSDF Alt Name:	Not reported
Waste Code Description:	541 - Photochemicals / photo processing waste
RCRA Code:	D011
Meth Code:	H01 - Transfer Station
Quantity Tons:	0.2502
Waste Quantity:	60
Quantity Unit:	G
Additional Code 1:	Not reported
Additional Code 2:	Not reported
Additional Code 3:	Not reported
Additional Code 4:	Not reported
Additional Code 5:	Not reported

Shipment Date:	19970613
Creation Date:	12/4/1997 0:00:00
Receipt Date:	19970619
Manifest ID:	96620052
Trans EPA ID:	ILD984908202
Trans Name:	Not reported
Trans 2 EPA ID:	Not reported
Trans 2 Name:	Not reported
TSDF EPA ID:	CA0000084517
Trans Name:	Not reported
TSDF Alt EPA ID:	Not reported
TSDF Alt Name:	Not reported
Waste Code Description:	541 - Photochemicals / photo processing waste
RCRA Code:	D011
Meth Code:	H01 - Transfer Station
Quantity Tons:	0.2502
Waste Quantity:	60
Quantity Unit:	G
Additional Code 1:	Not reported
Additional Code 2:	Not reported
Additional Code 3:	Not reported
Additional Code 4:	Not reported
Additional Code 5:	Not reported

Shipment Date:	19970507
Creation Date:	7/17/1997 0:00:00
Receipt Date:	19970509
Manifest ID:	96635559
Trans EPA ID:	ILD984908202
Trans Name:	Not reported
Trans 2 EPA ID:	Not reported
Trans 2 Name:	Not reported
TSDF EPA ID:	CA0000084517
Trans Name:	Not reported
TSDF Alt EPA ID:	Not reported
TSDF Alt Name:	Not reported
Waste Code Description:	541 - Photochemicals / photo processing waste
RCRA Code:	D011
Meth Code:	H01 - Transfer Station
Quantity Tons:	0.1251
Waste Quantity:	30
Quantity Unit:	G

SAFEWAY 713 (Continued) **1001085686**

Additional Code 1:	Not reported
Additional Code 2:	Not reported
Additional Code 3:	Not reported
Additional Code 4:	Not reported
Additional Code 5:	Not reported
Shipment Date:	19970324
Creation Date:	6/26/1997 0:00:00
Receipt Date:	19970326
Manifest ID:	96369755
Trans EPA ID:	ILD984908202
Trans Name:	Not reported
Trans 2 EPA ID:	Not reported
Trans 2 Name:	Not reported
TSDF EPA ID:	CA0000084517
Trans Name:	Not reported
TSDF Alt EPA ID:	CA0000084517
TSDF Alt Name:	Not reported
Waste Code Description:	541 - Photochemicals / photo processing waste
RCRA Code:	D011
Meth Code:	H01 - Transfer Station
Quantity Tons:	0.1251
Waste Quantity:	30
Quantity Unit:	G
Additional Code 1:	Not reported
Additional Code 2:	Not reported
Additional Code 3:	Not reported
Additional Code 4:	Not reported
Additional Code 5:	Not reported
Shipment Date:	19970211
Creation Date:	6/26/1997 0:00:00
Receipt Date:	19970213
Manifest ID:	96371850
Trans EPA ID:	ILD984908202
Trans Name:	Not reported
Trans 2 EPA ID:	Not reported
Trans 2 Name:	Not reported
TSDF EPA ID:	CA0000084517
Trans Name:	Not reported
TSDF Alt EPA ID:	Not reported
TSDF Alt Name:	Not reported
Waste Code Description:	541 - Photochemicals / photo processing waste
RCRA Code:	D011
Meth Code:	H01 - Transfer Station
Quantity Tons:	0.3753
Waste Quantity:	90
Quantity Unit:	G
Additional Code 1:	Not reported
Additional Code 2:	Not reported
Additional Code 3:	Not reported
Additional Code 4:	Not reported
Additional Code 5:	Not reported

Additional Information:

Year:	1996
Gen EPA ID:	CAR000010108

SAFEWAY 713 (Continued) **1001085686**

Shipment Date:	19961219
Creation Date:	5/20/1997 0:00:00
Receipt Date:	19961223
Manifest ID:	96466220
Trans EPA ID:	ILD984908202
Trans Name:	Not reported
Trans 2 EPA ID:	ILD984908202
Trans 2 Name:	Not reported
TSDF EPA ID:	CA0000084517
Trans Name:	Not reported
TSDF Alt EPA ID:	Not reported
TSDF Alt Name:	Not reported
Waste Code Description:	541 - Photochemicals / photo processing waste
RCRA Code:	D011
Meth Code:	H01 - Transfer Station
Quantity Tons:	0.2502
Waste Quantity:	60
Quantity Unit:	G
Additional Code 1:	Not reported
Additional Code 2:	Not reported
Additional Code 3:	Not reported
Additional Code 4:	Not reported
Additional Code 5:	Not reported

Shipment Date:	19961108
Creation Date:	5/21/1997 0:00:00
Receipt Date:	19961112
Manifest ID:	96486105
Trans EPA ID:	ILD984908202
Trans Name:	Not reported
Trans 2 EPA ID:	ILD984908202
Trans 2 Name:	Not reported
TSDF EPA ID:	CA0000084517
Trans Name:	Not reported
TSDF Alt EPA ID:	Not reported
TSDF Alt Name:	Not reported
Waste Code Description:	541 - Photochemicals / photo processing waste
RCRA Code:	D011
Meth Code:	H01 - Transfer Station
Quantity Tons:	0.3753
Waste Quantity:	90
Quantity Unit:	G
Additional Code 1:	Not reported
Additional Code 2:	Not reported
Additional Code 3:	Not reported
Additional Code 4:	Not reported
Additional Code 5:	Not reported

Shipment Date:	19960903
Creation Date:	5/30/1997 0:00:00
Receipt Date:	19960906
Manifest ID:	96099908
Trans EPA ID:	ILD984908202
Trans Name:	Not reported
Trans 2 EPA ID:	ILD984908202
Trans 2 Name:	Not reported
TSDF EPA ID:	CA0000084517

SAFEWAY 713 (Continued) **1001085686**

Trans Name:	Not reported
TSDF Alt EPA ID:	Not reported
TSDF Alt Name:	Not reported
Waste Code Description:	541 - Photochemicals / photo processing waste
RCRA Code:	D011
Meth Code:	H01 - Transfer Station
Quantity Tons:	0.3753
Waste Quantity:	90
Quantity Unit:	G
Additional Code 1:	Not reported
Additional Code 2:	Not reported
Additional Code 3:	Not reported
Additional Code 4:	Not reported
Additional Code 5:	Not reported

Shipment Date:	19960808
Creation Date:	5/20/1997 0:00:00
Receipt Date:	19960813
Manifest ID:	96106084
Trans EPA ID:	ILD984908202
Trans Name:	Not reported
Trans 2 EPA ID:	ILD984908202
Trans 2 Name:	Not reported
TSDF EPA ID:	CA0000084517
Trans Name:	Not reported
TSDF Alt EPA ID:	Not reported
TSDF Alt Name:	Not reported
Waste Code Description:	541 - Photochemicals / photo processing waste
RCRA Code:	D011
Meth Code:	H01 - Transfer Station
Quantity Tons:	0.1251
Waste Quantity:	30
Quantity Unit:	G
Additional Code 1:	Not reported
Additional Code 2:	Not reported
Additional Code 3:	Not reported
Additional Code 4:	Not reported
Additional Code 5:	Not reported

Shipment Date:	19960716
Creation Date:	5/30/1997 0:00:00
Receipt Date:	19960729
Manifest ID:	96098656
Trans EPA ID:	ILD984908202
Trans Name:	Not reported
Trans 2 EPA ID:	ILD984908202
Trans 2 Name:	Not reported
TSDF EPA ID:	CA0000084517
Trans Name:	Not reported
TSDF Alt EPA ID:	Not reported
TSDF Alt Name:	Not reported
Waste Code Description:	541 - Photochemicals / photo processing waste
RCRA Code:	D011
Meth Code:	H01 - Transfer Station
Quantity Tons:	0.2502
Waste Quantity:	60
Quantity Unit:	G

SAFEWAY 713 (Continued) **1001085686**

Additional Code 1:	Not reported
Additional Code 2:	Not reported
Additional Code 3:	Not reported
Additional Code 4:	Not reported
Additional Code 5:	Not reported
Shipment Date:	19960621
Creation Date:	5/20/1997 0:00:00
Receipt Date:	19960625
Manifest ID:	96133195
Trans EPA ID:	ILD984908202
Trans Name:	Not reported
Trans 2 EPA ID:	ILD984908202
Trans 2 Name:	Not reported
TSDF EPA ID:	CA0000084517
Trans Name:	Not reported
TSDF Alt EPA ID:	Not reported
TSDF Alt Name:	Not reported
Waste Code Description:	541 - Photochemicals / photo processing waste
RCRA Code:	D011
Meth Code:	H01 - Transfer Station
Quantity Tons:	0.3753
Waste Quantity:	90
Quantity Unit:	G
Additional Code 1:	Not reported
Additional Code 2:	Not reported
Additional Code 3:	Not reported
Additional Code 4:	Not reported
Additional Code 5:	Not reported
Shipment Date:	19960501
Creation Date:	5/30/1997 0:00:00
Receipt Date:	19960506
Manifest ID:	96081829
Trans EPA ID:	ILD984908202
Trans Name:	Not reported
Trans 2 EPA ID:	ILD984908202
Trans 2 Name:	Not reported
TSDF EPA ID:	CA0000084517
Trans Name:	Not reported
TSDF Alt EPA ID:	Not reported
TSDF Alt Name:	Not reported
Waste Code Description:	541 - Photochemicals / photo processing waste
RCRA Code:	D011
Meth Code:	R01 - Recycler
Quantity Tons:	0.2502
Waste Quantity:	60
Quantity Unit:	G
Additional Code 1:	Not reported
Additional Code 2:	Not reported
Additional Code 3:	Not reported
Additional Code 4:	Not reported
Additional Code 5:	Not reported

H54 **RESIDENCE** **RCRA NonGen / NLR** **1032544409**
ENE **5275 YERBA BUENA ROAD** **CAC003352895**
< 1/8 **SANTA ROSA, CA 95409**
0.088 mi.
463 ft. **Site 2 of 2 in cluster H**

Relative:
Higher

Actual:
326 ft.

RCRA Listings:

Date Form Received by Agency:		20250821
Handler Name:		Residence
Handler Address:		5275 Yerba Buena Road
Handler City,State,Zip:		SANTA ROSA, CA 95409
EPA ID:		CAC003352895
Contact Name:		SELINA PAREDES
Contact Address:		5275 YERBA BUENA ROAD
Contact City,State,Zip:		SANTA ROSA, CA 95409
Contact Telephone:		707-292-1628
Contact Fax:		Not reported
Contact Email:		OCLTPAREDES@GMAIL.COM
Contact Title:		Not reported
EPA Region:		09
Land Type:		Not reported
Federal Waste Generator Description:		Not a generator, verified
Non-Notifier:		Not reported
Biennial Report Cycle:		Not reported
Accessibility:		Not reported
Active Site Indicator:		Not reported
State District Owner:		Not reported
State District:		Not reported
Mailing Address:		5275 YERBA BUENA ROAD
Mailing City,State,Zip:		SANTA ROSA, CA 95409
Owner Name:	Selina Paredes	
Owner Type:		Other
Operator Name:	Selina Paredes	
Operator Type:		Other
Short-Term Generator Activity:		No
Importer Activity:		No
Mixed Waste Generator:		No
Transporter Activity:		No
Transfer Facility Activity:		No
Recycler Activity with Storage:		No
Small Quantity On-Site Burner Exemption:		No
Smelting Melting and Refining Furnace Exemption:		No
Underground Injection Control:		No
Off-Site Waste Receipt:		No
Universal Waste Indicator:		No
Universal Waste Destination Facility:		No
Federal Universal Waste:		No
Active Site State-Reg Handler:		---
Federal Facility Indicator:		Not reported
Hazardous Secondary Material Indicator:		N
Sub-Part K Indicator:		Not reported
2018 GPRA Permit Baseline:		Not on the Baseline
2018 GPRA Renewals Baseline:		Not on the Baseline
202 GPRA Corrective Action Baseline:		No
Subject to Corrective Action Universe:		No
Non-TSDFs Where RCRA CA has Been Imposed Universe:		No
Corrective Action Priority Ranking:		No NCAPS ranking
Environmental Control Indicator:		No
Institutional Control Indicator:		No

RESIDENCE (Continued) **1032544409**

Human Exposure Controls Indicator:	N/A
Groundwater Controls Indicator:	N/A
Significant Non-Complier Universe:	No
Unaddressed Significant Non-Complier Universe:	No
Addressed Significant Non-Complier Universe:	No
Significant Non-Complier With a Compliance Schedule Universe:	No
Financial Assurance Required:	Not reported
Handler Date of Last Change:	20250822
Recognized Trader-Importer:	No
Recognized Trader-Exporter:	No
Importer of Spent Lead Acid Batteries:	No
Exporter of Spent Lead Acid Batteries:	No
Recycler Activity Without Storage:	No
Manifest Broker:	No
Sub-Part P Indicator:	No

Handler - Owner Operator:

Owner/Operator Indicator:	Owner
Owner/Operator Name: SELINA PAREDES	
Legal Status:	Other
Date Became Current:	Not reported
Date Ended Current:	Not reported
Owner/Operator Address:	5275 YERBA BUENA ROAD
Owner/Operator City,State,Zip:	SANTA ROSA, CA 95409
Owner/Operator Telephone:	707-292-1628
Owner/Operator Telephone Ext:	Not reported
Owner/Operator Fax:	Not reported
Owner/Operator Email:	Not reported

Owner/Operator Indicator:	Operator
Owner/Operator Name: SELINA PAREDES	
Legal Status:	Other
Date Became Current:	Not reported
Date Ended Current:	Not reported
Owner/Operator Address:	5275 YERBA BUENA ROAD
Owner/Operator City,State,Zip:	SANTA ROSA, CA 95409
Owner/Operator Telephone:	707-292-1628
Owner/Operator Telephone Ext:	Not reported
Owner/Operator Fax:	Not reported
Owner/Operator Email:	Not reported

Historic Generators:

Receive Date:	20250821
Handler Name: RESIDENCE	
Federal Waste Generator Description:	Not a generator, verified
State District Owner:	Not reported
Large Quantity Handler of Universal Waste:	No
Recognized Trader Importer:	No
Recognized Trader Exporter:	No
Spent Lead Acid Battery Importer:	No
Spent Lead Acid Battery Exporter:	No
Current Record:	Yes
Non Storage Recycler Activity:	No
Electronic Manifest Broker:	No

RESIDENCE (Continued) **1032544409**

List of NAICS Codes and Descriptions:
NAICS Code: 56299
NAICS Description: All Other Waste Management Services

Facility Has Received Notices of Violations:
Violations: No Violations Found

Evaluation Action Summary:
Evaluations: No Evaluations Found

M55 **5114 SILVER LAKE DR** **RCRA NonGen / NLR** **1027684620**
WSW **5114 SILVER LAKE DR** **CAC003226652**
< 1/8 **SANTA ROSA, CA 95409**
0.088 mi.
467 ft. **Site 1 of 2 in cluster M**

Relative: **Lower**
Actual: **289 ft.**

RCRA Listings:

Date Form Received by Agency:	20230407
Handler Name:	5114 Silver Lake Dr
Handler Address:	5114 Silver Lake Dr
Handler City,State,Zip:	SANTA ROSA, CA 95409
EPA ID:	CAC003226652
Contact Name:	CLYDE KNAPP
Contact Address:	5114 SILVER LAKE DR
Contact City,State,Zip:	SANTA ROSA, CA 95409
Contact Telephone:	707-291-8320
Contact Fax:	Not reported
Contact Email:	CLYDEKNAPP87@GMAIL.COM
Contact Title:	Not reported
EPA Region:	09
Land Type:	Not reported
Federal Waste Generator Description:	Not a generator, verified
Non-Notifier:	Not reported
Biennial Report Cycle:	Not reported
Accessibility:	Not reported
Active Site Indicator:	Not reported
State District Owner:	Not reported
State District:	Not reported
Mailing Address:	5114 SILVER LAKE DR
Mailing City,State,Zip:	SANTA ROSA, CA 95409
Owner Name: Clyde Knapp	
Owner Type:	Other
Operator Name: Clyde Knapp	
Operator Type:	Other
Short-Term Generator Activity:	No
Importer Activity:	No
Mixed Waste Generator:	No
Transporter Activity:	No
Transfer Facility Activity:	No
Recycler Activity with Storage:	No
Small Quantity On-Site Burner Exemption:	No
Smelting Melting and Refining Furnace Exemption:	No
Underground Injection Control:	No
Off-Site Waste Receipt:	No
Universal Waste Indicator:	No

5114 SILVER LAKE DR (Continued) **1027684620**

Universal Waste Destination Facility:	No
Federal Universal Waste:	No
Active Site State-Reg Handler:	---
Federal Facility Indicator:	Not reported
Hazardous Secondary Material Indicator:	N
Sub-Part K Indicator:	Not reported
2018 GPRA Permit Baseline:	Not on the Baseline
2018 GPRA Renewals Baseline:	Not on the Baseline
202 GPRA Corrective Action Baseline:	No
Subject to Corrective Action Universe:	No
Non-TSDFs Where RCRA CA has Been Imposed Universe:	No
Corrective Action Priority Ranking:	No NCAPS ranking
Environmental Control Indicator:	No
Institutional Control Indicator:	No
Human Exposure Controls Indicator:	N/A
Groundwater Controls Indicator:	N/A
Significant Non-Complier Universe:	No
Unaddressed Significant Non-Complier Universe:	No
Addressed Significant Non-Complier Universe:	No
Significant Non-Complier With a Compliance Schedule Universe:	No
Financial Assurance Required:	Not reported
Handler Date of Last Change:	20241212
Recognized Trader-Importer:	No
Recognized Trader-Exporter:	No
Importer of Spent Lead Acid Batteries:	No
Exporter of Spent Lead Acid Batteries:	No
Recycler Activity Without Storage:	No
Manifest Broker:	No
Sub-Part P Indicator:	No

Handler - Owner Operator:

Owner/Operator Indicator:	Owner
Owner/Operator Name: CLYDE KNAPP	
Legal Status:	Other
Date Became Current:	Not reported
Date Ended Current:	Not reported
Owner/Operator Address:	5114 SILVER LAKE DR
Owner/Operator City,State,Zip:	SANTA ROSA, CA 95409
Owner/Operator Telephone:	707-291-8320
Owner/Operator Telephone Ext:	Not reported
Owner/Operator Fax:	Not reported
Owner/Operator Email:	Not reported

Owner/Operator Indicator:	Operator
Owner/Operator Name: CLYDE KNAPP	
Legal Status:	Other
Date Became Current:	Not reported
Date Ended Current:	Not reported
Owner/Operator Address:	5114 SILVER LAKE DR
Owner/Operator City,State,Zip:	SANTA ROSA, CA 95409
Owner/Operator Telephone:	707-291-8320
Owner/Operator Telephone Ext:	Not reported
Owner/Operator Fax:	Not reported
Owner/Operator Email:	Not reported

5114 SILVER LAKE DR (Continued) **1027684620**

Historic Generators:
Receive Date: 20230407
Handler Name: 5114 SILVER LAKE DR
Federal Waste Generator Description: Not a generator, verified
State District Owner: Not reported
Large Quantity Handler of Universal Waste: No
Recognized Trader Importer: No
Recognized Trader Exporter: No
Spent Lead Acid Battery Importer: No
Spent Lead Acid Battery Exporter: No
Current Record: Yes
Non Storage Recycler Activity: No
Electronic Manifest Broker: No

List of NAICS Codes and Descriptions:
NAICS Code: 56299
NAICS Description: All Other Waste Management Services

Facility Has Received Notices of Violations:
Violations: No Violations Found

Evaluation Action Summary:
Evaluations: No Evaluations Found

I56 **5102 PARKHURST DRIVE** **RCRA NonGen / NLR** **1026709206**
NNW **5102 PARKHURST DRIVE** **CAC003097272**
< 1/8 **SANTA ROSA, CA 95409**
0.100 mi.
526 ft. **Site 3 of 4 in cluster I**

Relative:
Higher

Actual:
314 ft.

RCRA Listings:
Date Form Received by Agency: 20201215
Handler Name: 5102 Parkhurst Drive
Handler Address: 5102 Parkhurst Drive
Handler City,State,Zip: SANTA ROSA, CA 95409
EPA ID: CAC003097272
Contact Name: DAVINNA MERRIFIELD
Contact Address: 5102 PARKHURST DRIVE
Contact City,State,Zip: SANTA ROSA, CA 95409
Contact Telephone: 707-529-1160
Contact Fax: Not reported
Contact Email: JCOOK@RMC.COM
Contact Title: Not reported
EPA Region: 09
Land Type: Not reported
Federal Waste Generator Description: Not a generator, verified
Non-Notifier: Not reported
Biennial Report Cycle: Not reported
Accessibility: Not reported
Active Site Indicator: Not reported
State District Owner: Not reported
State District: Not reported
Mailing Address: 5102 PARKHURST DRIVE
Mailing City,State,Zip: SANTA ROSA, CA 95409
Owner Name: Davinna Merrifield

5102 PARKHURST DRIVE (Continued) **1026709206**

Owner Type:		Other
Operator Name:	Davinna Merrifield	
Operator Type:		Other
Short-Term Generator Activity:		No
Importer Activity:		No
Mixed Waste Generator:		No
Transporter Activity:		No
Transfer Facility Activity:		No
Recycler Activity with Storage:		No
Small Quantity On-Site Burner Exemption:		No
Smelting Melting and Refining Furnace Exemption:		No
Underground Injection Control:		No
Off-Site Waste Receipt:		No
Universal Waste Indicator:		No
Universal Waste Destination Facility:		No
Federal Universal Waste:		No
Active Site State-Reg Handler:		---
Federal Facility Indicator:		Not reported
Hazardous Secondary Material Indicator:		N
Sub-Part K Indicator:		Not reported
2018 GPRA Permit Baseline:		Not on the Baseline
2018 GPRA Renewals Baseline:		Not on the Baseline
202 GPRA Corrective Action Baseline:		No
Subject to Corrective Action Universe:		No
Non-TSDFs Where RCRA CA has Been Imposed Universe:		No
Corrective Action Priority Ranking:		No NCAPS ranking
Environmental Control Indicator:		No
Institutional Control Indicator:		No
Human Exposure Controls Indicator:		N/A
Groundwater Controls Indicator:		N/A
Significant Non-Complier Universe:		No
Unaddressed Significant Non-Complier Universe:		No
Addressed Significant Non-Complier Universe:		No
Significant Non-Complier With a Compliance Schedule Universe:		No
Financial Assurance Required:		Not reported
Handler Date of Last Change:		20241211
Recognized Trader-Importer:		No
Recognized Trader-Exporter:		No
Importer of Spent Lead Acid Batteries:		No
Exporter of Spent Lead Acid Batteries:		No
Recycler Activity Without Storage:		No
Manifest Broker:		No
Sub-Part P Indicator:		No

Handler - Owner Operator:

Owner/Operator Indicator:	Operator
Owner/Operator Name: DAVINNA MERRIFIELD	
Legal Status:	Other
Date Became Current:	Not reported
Date Ended Current:	Not reported
Owner/Operator Address:	5102 PARKHURST DRIVE
Owner/Operator City,State,Zip:	SANTA ROSA, CA 95409
Owner/Operator Telephone:	707-529-1160
Owner/Operator Telephone Ext:	Not reported
Owner/Operator Fax:	Not reported
Owner/Operator Email:	Not reported

5102 PARKHURST DRIVE (Continued) **1026709206**

Owner/Operator Indicator: Owner
Owner/Operator Name: DAVINNA MERRIFIELD
Legal Status: Other
Date Became Current: Not reported
Date Ended Current: Not reported
Owner/Operator Address: 5102 PARKHURST DRIVE
Owner/Operator City,State,Zip: SANTA ROSA, CA 95409
Owner/Operator Telephone: 707-529-1160
Owner/Operator Telephone Ext: Not reported
Owner/Operator Fax: Not reported
Owner/Operator Email: Not reported

Historic Generators:
Receive Date: 20201215
Handler Name: 5102 PARKHURST DRIVE
Federal Waste Generator Description: Not a generator, verified
State District Owner: Not reported
Large Quantity Handler of Universal Waste: No
Recognized Trader Importer: No
Recognized Trader Exporter: No
Spent Lead Acid Battery Importer: No
Spent Lead Acid Battery Exporter: No
Current Record: Yes
Non Storage Recycler Activity: No
Electronic Manifest Broker: No

List of NAICS Codes and Descriptions:
NAICS Code: 56299
NAICS Description: All Other Waste Management Services

Facility Has Received Notices of Violations:
Violations: No Violations Found

Evaluation Action Summary:
Evaluations: No Evaluations Found

I57 **DAVINNA MERRIFIELD** **RCRA NonGen / NLR** **1026719850**
NNW **5102 PARKHURST DRIVE** **E MANIFEST** **CAC003149732**
< 1/8 **SANTA ROSA, CA 95409**
0.100 mi.
526 ft. **Site 4 of 4 in cluster I**

Relative:
Higher

Actual:
314 ft.

RCRA Listings:
Date Form Received by Agency: 20210304
Handler Name: 5102 Parkhurst Dr
Handler Address: 5102 Parkhurst Dr
Handler City,State,Zip: SANTA ROSA, CA 95409
EPA ID: CAC003108511
Contact Name: DAVINA MERRIFIELD
Contact Address: 5102 PARKHURST DR
Contact City,State,Zip: SANTA ROSA, CA 95409
Contact Telephone: 707-529-1160
Contact Fax: Not reported
Contact Email: KCALDERON@RMC.COM
Contact Title: Not reported

DAVINNA MERRIFIELD (Continued) **1026719850**

EPA Region:		09
Land Type:		Not reported
Federal Waste Generator Description:		Not a generator, verified
Non-Notifier:		Not reported
Biennial Report Cycle:		Not reported
Accessibility:		Not reported
Active Site Indicator:		Not reported
State District Owner:		Not reported
State District:		Not reported
Mailing Address:		5102 PARKHURST DR
Mailing City,State,Zip:		SANTA ROSA, CA 95409
Owner Name:	Davina Merrifield	
Owner Type:		Other
Operator Name:	Davina Merrifield	
Operator Type:		Other
Short-Term Generator Activity:		No
Importer Activity:		No
Mixed Waste Generator:		No
Transporter Activity:		No
Transfer Facility Activity:		No
Recycler Activity with Storage:		No
Small Quantity On-Site Burner Exemption:		No
Smelting Melting and Refining Furnace Exemption:		No
Underground Injection Control:		No
Off-Site Waste Receipt:		No
Universal Waste Indicator:		No
Universal Waste Destination Facility:		No
Federal Universal Waste:		No
Active Site State-Reg Handler:		---
Federal Facility Indicator:		Not reported
Hazardous Secondary Material Indicator:		N
Sub-Part K Indicator:		Not reported
2018 GPRA Permit Baseline:		Not on the Baseline
2018 GPRA Renewals Baseline:		Not on the Baseline
202 GPRA Corrective Action Baseline:		No
Subject to Corrective Action Universe:		No
Non-TSDFs Where RCRA CA has Been Imposed Universe:		No
Corrective Action Priority Ranking:		No NCAPS ranking
Environmental Control Indicator:		No
Institutional Control Indicator:		No
Human Exposure Controls Indicator:		N/A
Groundwater Controls Indicator:		N/A
Significant Non-Complier Universe:		No
Unaddressed Significant Non-Complier Universe:		No
Addressed Significant Non-Complier Universe:		No
Significant Non-Complier With a Compliance Schedule Universe:		No
Financial Assurance Required:		Not reported
Handler Date of Last Change:		20241211
Recognized Trader-Importer:		No
Recognized Trader-Exporter:		No
Importer of Spent Lead Acid Batteries:		No
Exporter of Spent Lead Acid Batteries:		No
Recycler Activity Without Storage:		No
Manifest Broker:		No
Sub-Part P Indicator:		No

DAVINNA MERRIFIELD (Continued) **1026719850**

Handler - Owner Operator:
Owner/Operator Indicator: Operator
Owner/Operator Name: DAVINA MERRIFIELD
Legal Status: Other
Date Became Current: Not reported
Date Ended Current: Not reported
Owner/Operator Address: 5102 PARKHURST DR
Owner/Operator City,State,Zip: SANTA ROSA, CA 95409
Owner/Operator Telephone: 707-529-1160
Owner/Operator Telephone Ext: Not reported
Owner/Operator Fax: Not reported
Owner/Operator Email: Not reported

Owner/Operator Indicator: Owner
Owner/Operator Name: DAVINA MERRIFIELD
Legal Status: Other
Date Became Current: Not reported
Date Ended Current: Not reported
Owner/Operator Address: 5102 PARKHURST DR
Owner/Operator City,State,Zip: SANTA ROSA, CA 95409
Owner/Operator Telephone: 707-529-1160
Owner/Operator Telephone Ext: Not reported
Owner/Operator Fax: Not reported
Owner/Operator Email: Not reported

Historic Generators:
Receive Date: 20210304
Handler Name: 5102 PARKHURST DR
Federal Waste Generator Description: Not a generator, verified
State District Owner: Not reported
Large Quantity Handler of Universal Waste: No
Recognized Trader Importer: No
Recognized Trader Exporter: No
Spent Lead Acid Battery Importer: No
Spent Lead Acid Battery Exporter: No
Current Record: Yes
Non Storage Recycler Activity: No
Electronic Manifest Broker: No

List of NAICS Codes and Descriptions:
NAICS Code: 56299
NAICS Description: All Other Waste Management Services

Facility Has Received Notices of Violations:
Violations: No Violations Found

Evaluation Action Summary:
Evaluations: No Evaluations Found

E MANIFEST:
Manifest Tracking Number: 020393955JJK
Last Updated Date: 20210217
Shipped Date: 20201224

DAVINNA MERRIFIELD (Continued) **1026719850**

Received Date:	20210119
Manifest Status:	Signed
Submission Type:	DataImage5Copy
Origin Type:	Mail
Generator EPA ID:	CAC003097272
Generator Name:	Davinna Merrifield
Generator Location Street Number:	Not reported
Generator Location Street 1:	5102 PARKHURST DRIVE
Generator Location Street 2:	Not reported
Generator Location City:	SANTA ROSA
Generator Location State:	CA
Generator Location Zip:	95409
Generator Mail Street Number:	Not reported
Generator Mail Street 1:	5102 PARKHURST DRIVE
Generator Mail Street 2:	Not reported
Generator Mail City:	SANTA ROSA
Generator Mail Zip:	95409
Generator Mail State:	CA
Generator Contact Company Name:	Not reported
Designated Facility EPA ID:	CAD982042475
Designated Facility Name:	Recology Hay Road
Designated Facility Mail Street Number:	235
Designated Facility Mail Street 1:	Not reported
Designated Facility Mail Street 2:	N FIRST ST
Designated Facility Mail City:	DIXON
Designated Facility Mail Zip:	95620
Designated Facility Mail State:	CA
Designated Facility Location Street Number:	6426
Designated Facility Location Street 1:	HAY RD
Designated Facility Location Street 2:	Not reported
Designated Facility Location City:	VACAVILLE
Designated Facility Location Zip:	95687
Designated Facility Location State:	CA
Designated Facility Contact Company Name:	Not reported
Manifest Residue Indicator:	N
Rejection Indicator:	N

Manifest Tracking Number:	100066785ELC
Last Updated Date:	20211206
Shipped Date:	20211202
Received Date:	20211203
Manifest Status:	Signed
Submission Type:	FullElectronic
Origin Type:	Web
Generator EPA ID:	CAC003149732
Generator Name:	Davina Merrifield
Generator Location Street Number:	5102
Generator Location Street 1:	5102 PARKHURST DR
Generator Location Street 2:	Not reported
Generator Location City:	SANTA ROSA
Generator Location State:	CA
Generator Location Zip:	95409
Generator Mail Street Number:	5102
Generator Mail Street 1:	PARKHURST DR
Generator Mail Street 2:	Not reported
Generator Mail City:	SANTA ROSA
Generator Mail Zip:	95409

DAVINNA MERRIFIELD (Continued) **1026719850**

Generator Mail State:	CA
Generator Contact Company Name:	Not reported
Designated Facility EPA ID:	CAD982042475
Designated Facility Name:	Recology Hay Road
Designated Facility Mail Street Number:	235
Designated Facility Mail Street 1:	Not reported
Designated Facility Mail Street 2:	N FIRST ST
Designated Facility Mail City:	DIXON
Designated Facility Mail Zip:	95620
Designated Facility Mail State:	CA
Designated Facility Location Street Number:	6426
Designated Facility Location Street 1:	HAY RD
Designated Facility Location Street 2:	Not reported
Designated Facility Location City:	VACAVILLE
Designated Facility Location Zip:	95687
Designated Facility Location State:	CA
Designated Facility Contact Company Name:	Not reported
Manifest Residue Indicator:	N
Rejection Indicator:	N

Transporter:

Manifest Tracking Number:	100066785ELC
Transporter Line Number:	1
Transporter EPA ID:	CAL000390428
Transporter Name:	Cve Nb Contracting Group Inc Dba Central Valley Environmental

Waste Line:

Manifest Tracking Number:	100066785ELC
Waste Line Number:	1
U.S. DOT Hazardous Indicator:	Y
U.S. DOT ID Number:	NA2212
U.S. DOT Description:	Rq, Na2212, Asbestos, 9, Pgiii
Non-Hazardous Waste Description:	Not reported
Number of Containers:	25
Container Type Code:	BA
Container Type Description:	Burlap, cloth, paper, or plastic bags
Waste Quantity:	1
Quantity Unit of Measure Code:	Y
Quantity Unit of Measure Description:	Cubic Yards
Waste Quantity, in Tons:	0.84
Acute Waste Quantity, in Tons:	0
Non-Acute Waste Quantity, in Tons:	0.84
Waste Quantity, in Kilograms:	761.9052
Acute Waste Quantity, in Kilograms:	0
Non-Acute Waste Quantity, in Kilorgrams:	761.9052
Management Method Code:	H132
Management Method Description:	LANDFILL (WITH PRIOR TREATMENT AND/OR STABILIZATION)
Waste Residue Indicator:	N
Quantity Discrepancy Indicator:	N
Waste Type Discrepancy Indicator:	N
Waste Density:	Not reported
Waste Density Unit of Measure Code:	Not reported
Waste Density Unit of Measure Description:	Not reported
Form Code:	Not reported
Form Code Description:	Not reported
Source Code:	Not reported

DAVINNA MERRIFIELD (Continued) **1026719850**

Source Code Description:	Not reported
Waste Minimization Code:	Not reported
Waste Minimization Code Description:	Not reported
Consent Number:	Not reported
EPA Waste Indicator:	N
Federal Waste Codes:	Not reported
Quantity Haz Kg:	0
Quantity Haz Tons:	0
Quantity Non Haz Kg:	761.9052
Quantity Non Haz Tons:	0.84
State Waste Codes:	CA-151

M58 **5110 SILVER LAKE DR** **RCRA NonGen / NLR** **1027209330**
WSW **5110 SILVER LAKE DR** **E MANIFEST** **CAC003173629**
< 1/8 **SANTA ROSA, CA 95409**
0.103 mi.
543 ft. **Site 2 of 2 in cluster M**

Relative: **Lower**

Actual: **288 ft.**

RCRA Listings:

Date Form Received by Agency:		20220429
Handler Name:		5110 Silver Lake Dr
Handler Address:		5110 Silver Lake Dr
Handler City,State,Zip:		SANTA ROSA, CA 95409
EPA ID:		CAC003173629
Contact Name:		PATTIE AND MICHAEL KIRCHANSKI
Contact Address:		5110 SILVER LAKE DR
Contact City,State,Zip:		SANTA ROSA, CA 95409
Contact Telephone:		707-495-5433
Contact Fax:		Not reported
Contact Email:		PLKSKI@AOL.COM
Contact Title:		Not reported
EPA Region:		09
Land Type:		Not reported
Federal Waste Generator Description:		Not a generator, verified
Non-Notifier:		Not reported
Biennial Report Cycle:		Not reported
Accessibility:		Not reported
Active Site Indicator:		Not reported
State District Owner:		Not reported
State District:		Not reported
Mailing Address:		5110 SILVER LAKE DR
Mailing City,State,Zip:		SANTA ROSA, CA 95409
Owner Name:	Pattie And Michael Kirchanski	
Owner Type:		Other
Operator Name:	Pattie And Michael Kirchanski	
Operator Type:		Other
Short-Term Generator Activity:		No
Importer Activity:		No
Mixed Waste Generator:		No
Transporter Activity:		No
Transfer Facility Activity:		No
Recycler Activity with Storage:		No
Small Quantity On-Site Burner Exemption:		No
Smelting Melting and Refining Furnace Exemption:		No
Underground Injection Control:		No
Off-Site Waste Receipt:		No
Universal Waste Indicator:		No
Universal Waste Destination Facility:		No

5110 SILVER LAKE DR (Continued) **1027209330**

Federal Universal Waste:	No
Active Site State-Reg Handler:	---
Federal Facility Indicator:	Not reported
Hazardous Secondary Material Indicator:	N
Sub-Part K Indicator:	Not reported
2018 GPRA Permit Baseline:	Not on the Baseline
2018 GPRA Renewals Baseline:	Not on the Baseline
202 GPRA Corrective Action Baseline:	No
Subject to Corrective Action Universe:	No
Non-TSDFs Where RCRA CA has Been Imposed Universe:	No
Corrective Action Priority Ranking:	No NCAPS ranking
Environmental Control Indicator:	No
Institutional Control Indicator:	No
Human Exposure Controls Indicator:	N/A
Groundwater Controls Indicator:	N/A
Significant Non-Complier Universe:	No
Unaddressed Significant Non-Complier Universe:	No
Addressed Significant Non-Complier Universe:	No
Significant Non-Complier With a Compliance Schedule Universe:	No
Financial Assurance Required:	Not reported
Handler Date of Last Change:	20241212
Recognized Trader-Importer:	No
Recognized Trader-Exporter:	No
Importer of Spent Lead Acid Batteries:	No
Exporter of Spent Lead Acid Batteries:	No
Recycler Activity Without Storage:	No
Manifest Broker:	No
Sub-Part P Indicator:	No

Handler - Owner Operator:

Owner/Operator Indicator:	Owner
Owner/Operator Name:	PATTIE AND MICHAEL KIRCHANSKI
Legal Status:	Other
Date Became Current:	Not reported
Date Ended Current:	Not reported
Owner/Operator Address:	5110 SILVER LAKE DR
Owner/Operator City,State,Zip:	SANTA ROSA, CA 95409
Owner/Operator Telephone:	707-495-5433
Owner/Operator Telephone Ext:	Not reported
Owner/Operator Fax:	Not reported
Owner/Operator Email:	Not reported

Owner/Operator Indicator:	Operator
Owner/Operator Name:	PATTIE AND MICHAEL KIRCHANSKI
Legal Status:	Other
Date Became Current:	Not reported
Date Ended Current:	Not reported
Owner/Operator Address:	5110 SILVER LAKE DR
Owner/Operator City,State,Zip:	SANTA ROSA, CA 95409
Owner/Operator Telephone:	707-495-5433
Owner/Operator Telephone Ext:	Not reported
Owner/Operator Fax:	Not reported
Owner/Operator Email:	Not reported

Historic Generators:

5110 SILVER LAKE DR (Continued) **1027209330**

Receive Date: 20220429
Handler Name: 5110 SILVER LAKE DR
Federal Waste Generator Description: Not a generator, verified
State District Owner: Not reported
Large Quantity Handler of Universal Waste: No
Recognized Trader Importer: No
Recognized Trader Exporter: No
Spent Lead Acid Battery Importer: No
Spent Lead Acid Battery Exporter: No
Current Record: Yes
Non Storage Recycler Activity: No
Electronic Manifest Broker: No

List of NAICS Codes and Descriptions:
NAICS Code: 56299
NAICS Description: All Other Waste Management Services

Facility Has Received Notices of Violations:
Violations: No Violations Found

Evaluation Action Summary:
Evaluations: No Evaluations Found

E MANIFEST:
Manifest Tracking Number: 100072583ELC
Last Updated Date: 20220516
Shipped Date: 20220510
Received Date: 20220512
Manifest Status: Signed
Submission Type: FullElectronic
Origin Type: Web
Generator EPA ID: CAC003173629
Generator Name: Pattie And Michael Kirchanski
Generator Location Street Number: Not reported
Generator Location Street 1: 5110 SILVER LAKE DR
Generator Location Street 2: Not reported
Generator Location City: SANTA ROSA
Generator Location State: CA
Generator Location Zip: 95409
Generator Mail Street Number: Not reported
Generator Mail Street 1: 5110 SILVER LAKE DR
Generator Mail Street 2: Not reported
Generator Mail City: SANTA ROSA
Generator Mail Zip: 95409
Generator Mail State: CA
Generator Contact Company Name: Not reported
Designated Facility EPA ID: CAD982042475
Designated Facility Name: Recology Hay Road
Designated Facility Mail Street Number: 235
Designated Facility Mail Street 1: Not reported
Designated Facility Mail Street 2: N FIRST ST
Designated Facility Mail City: DIXON
Designated Facility Mail Zip: 95620
Designated Facility Mail State: CA

5110 SILVER LAKE DR (Continued) **1027209330**

Designated Facility Location Street Number:	6426
Designated Facility Location Street 1:	HAY RD
Designated Facility Location Street 2:	Not reported
Designated Facility Location City:	VACAVILLE
Designated Facility Location Zip:	95687
Designated Facility Location State:	CA
Designated Facility Contact Company Name:	Not reported
Manifest Residue Indicator:	N
Rejection Indicator:	N

Transporter:

Manifest Tracking Number:	100072583ELC
Transporter Line Number:	1
Transporter EPA ID:	CAL000390428
Transporter Name:	Cve Nb Contracting Group Inc Dba Central Valley Environmental

Waste Line:

Manifest Tracking Number:	100072583ELC
Waste Line Number:	1
U.S. DOT Hazardous Indicator:	Y
U.S. DOT ID Number:	NA2212
U.S. DOT Description:	Rq, Na2212, Asbestos, 9, Pgiii
Non-Hazardous Waste Description:	Not reported
Number of Containers:	5
Container Type Code:	BA
Container Type Description:	Burlap, cloth, paper, or plastic bags
Waste Quantity:	1
Quantity Unit of Measure Code:	Y
Quantity Unit of Measure Description:	Cubic Yards
Waste Quantity, in Tons:	0.84
Acute Waste Quantity, in Tons:	0
Non-Acute Waste Quantity, in Tons:	0.84
Waste Quantity, in Kilograms:	761.9052
Acute Waste Quantity, in Kilograms:	0
Non-Acute Waste Quantity, in Kilorgrams:	761.9052
Management Method Code:	H132
Management Method Description:	LANDFILL (WITH PRIOR TREATMENT AND/OR STABILIZATION)
Waste Residue Indicator:	N
Quantity Discrepancy Indicator:	N
Waste Type Discrepancy Indicator:	N
Waste Density:	Not reported
Waste Density Unit of Measure Code:	Not reported
Waste Density Unit of Measure Description:	Not reported
Form Code:	Not reported
Form Code Description:	Not reported
Source Code:	Not reported
Source Code Description:	Not reported
Waste Minimization Code:	Not reported
Waste Minimization Code Description:	Not reported
Consent Number:	Not reported
EPA Waste Indicator:	N
Federal Waste Codes:	Not reported
Quantity Haz Kg:	0
Quantity Haz Tons:	0
Quantity Non Haz Kg:	761.9052
Quantity Non Haz Tons:	0.84

5110 SILVER LAKE DR (Continued) **1027209330**

State Waste Codes: CA-151

N59 **537 EMERALD PARK CT** **RCRA NonGen / NLR** **1028887043**
WNW **537 EMERALD PARK CT** **E MANIFEST** **CAC003247868**
< 1/8 **SANTA ROSA, CA 95409**
0.114 mi.
602 ft. **Site 1 of 3 in cluster N**

Relative: **Lower**
Actual: **291 ft.**

RCRA Listings:

Date Form Received by Agency:		20230821
Handler Name:		537 Emerald Park Ct
Handler Address:		537 Emerald Park Ct
Handler City,State,Zip:		SANTA ROSA, CA 95409
EPA ID:		CAC003247868
Contact Name:		ELIZABETH AND DON CORTES
Contact Address:		537 EMERALD PARK CT
Contact City,State,Zip:		SANTA ROSA, CA 95409
Contact Telephone:		415-312-1717
Contact Fax:		Not reported
Contact Email:		EKAYDINMAN@GMAIL.COM
Contact Title:		Not reported
EPA Region:		09
Land Type:		Not reported
Federal Waste Generator Description:		Not a generator, verified
Non-Notifier:		Not reported
Biennial Report Cycle:		Not reported
Accessibility:		Not reported
Active Site Indicator:		Not reported
State District Owner:		Not reported
State District:		Not reported
Mailing Address:		537 EMERALD PARK CT
Mailing City,State,Zip:		SANTA ROSA, CA 95409
Owner Name:	Elizabeth And Don Cortes	
Owner Type:		Other
Operator Name:	Elizabeth And Don Cortes	
Operator Type:		Other
Short-Term Generator Activity:		No
Importer Activity:		No
Mixed Waste Generator:		No
Transporter Activity:		No
Transfer Facility Activity:		No
Recycler Activity with Storage:		No
Small Quantity On-Site Burner Exemption:		No
Smelting Melting and Refining Furnace Exemption:		No
Underground Injection Control:		No
Off-Site Waste Receipt:		No
Universal Waste Indicator:		No
Universal Waste Destination Facility:		No
Federal Universal Waste:		No
Active Site State-Reg Handler:		---
Federal Facility Indicator:		Not reported
Hazardous Secondary Material Indicator:		N
Sub-Part K Indicator:		Not reported
2018 GPRA Permit Baseline:		Not on the Baseline
2018 GPRA Renewals Baseline:		Not on the Baseline
202 GPRA Corrective Action Baseline:		No
Subject to Corrective Action Universe:		No
Non-TSDFs Where RCRA CA has Been Imposed Universe:		No

537 EMERALD PARK CT (Continued) **1028887043**

Corrective Action Priority Ranking:	No NCAPS ranking
Environmental Control Indicator:	No
Institutional Control Indicator:	No
Human Exposure Controls Indicator:	N/A
Groundwater Controls Indicator:	N/A
Significant Non-Complier Universe:	No
Unaddressed Significant Non-Complier Universe:	No
Addressed Significant Non-Complier Universe:	No
Significant Non-Complier With a Compliance Schedule Universe:	No
Financial Assurance Required:	Not reported
Handler Date of Last Change:	20241212
Recognized Trader-Importer:	No
Recognized Trader-Exporter:	No
Importer of Spent Lead Acid Batteries:	No
Exporter of Spent Lead Acid Batteries:	No
Recycler Activity Without Storage:	No
Manifest Broker:	No
Sub-Part P Indicator:	No

Handler - Owner Operator:

Owner/Operator Indicator:	Owner
Owner/Operator Name:	ELIZABETH AND DON CORTES
Legal Status:	Other
Date Became Current:	Not reported
Date Ended Current:	Not reported
Owner/Operator Address:	537 EMERALD PARK CT
Owner/Operator City,State,Zip:	SANTA ROSA, CA 95409
Owner/Operator Telephone:	415-312-1717
Owner/Operator Telephone Ext:	Not reported
Owner/Operator Fax:	Not reported
Owner/Operator Email:	Not reported

Owner/Operator Indicator:	Operator
Owner/Operator Name:	ELIZABETH AND DON CORTES
Legal Status:	Other
Date Became Current:	Not reported
Date Ended Current:	Not reported
Owner/Operator Address:	537 EMERALD PARK CT
Owner/Operator City,State,Zip:	SANTA ROSA, CA 95409
Owner/Operator Telephone:	415-312-1717
Owner/Operator Telephone Ext:	Not reported
Owner/Operator Fax:	Not reported
Owner/Operator Email:	Not reported

Historic Generators:

Receive Date:	20230821
Handler Name: 537 EMERALD PARK CT	
Federal Waste Generator Description:	Not a generator, verified
State District Owner:	Not reported
Large Quantity Handler of Universal Waste:	No
Recognized Trader Importer:	No
Recognized Trader Exporter:	No
Spent Lead Acid Battery Importer:	No
Spent Lead Acid Battery Exporter:	No
Current Record:	Yes

537 EMERALD PARK CT (Continued) **1028887043**

Non Storage Recycler Activity: No
Electronic Manifest Broker: No

List of NAICS Codes and Descriptions:
NAICS Code: 56299
NAICS Description: All Other Waste Management Services

Facility Has Received Notices of Violations:
Violations: No Violations Found

Evaluation Action Summary:
Evaluations: No Evaluations Found

E MANIFEST:

Manifest Tracking Number:	100087286ELC
Last Updated Date:	20230922
Shipped Date:	20230919
Received Date:	20230921
Manifest Status:	Signed
Submission Type:	FullElectronic
Origin Type:	Web
Generator EPA ID:	CAC003247868
Generator Name:	Elizabeth And Don Cortes
Generator Location Street Number:	Not reported
Generator Location Street 1:	537 EMERALD PARK CT
Generator Location Street 2:	Not reported
Generator Location City:	SANTA ROSA
Generator Location State:	CA
Generator Location Zip:	95409
Generator Mail Street Number:	Not reported
Generator Mail Street 1:	537 EMERALD PARK CT
Generator Mail Street 2:	Not reported
Generator Mail City:	SANTA ROSA
Generator Mail Zip:	95409
Generator Mail State:	CA
Generator Contact Company Name:	Not reported
Designated Facility EPA ID:	CAD982042475
Designated Facility Name:	Recology Hay Road
Designated Facility Mail Street Number:	235
Designated Facility Mail Street 1:	Not reported
Designated Facility Mail Street 2:	N FIRST ST
Designated Facility Mail City:	DIXON
Designated Facility Mail Zip:	95620
Designated Facility Mail State:	CA
Designated Facility Location Street Number:	6426
Designated Facility Location Street 1:	HAY RD
Designated Facility Location Street 2:	Not reported
Designated Facility Location City:	VACAVILLE
Designated Facility Location Zip:	95687
Designated Facility Location State:	CA
Designated Facility Contact Company Name:	Not reported
Manifest Residue Indicator:	N
Rejection Indicator:	N

537 EMERALD PARK CT (Continued) **1028887043**

Transporter:
- Manifest Tracking Number: 100087286ELC
- Transporter Line Number: 1
- Transporter EPA ID: CAL000390428
- Transporter Name: Cve Nb Contracting Group Inc Dba Central Valley Environmental

Waste Line:
- Manifest Tracking Number: 100087286ELC
- Waste Line Number: 1
- U.S. DOT Hazardous Indicator: Y
- U.S. DOT ID Number: NA2212
- U.S. DOT Description: Rq, Na2212, Asbestos, 9, Pgiii
- Non-Hazardous Waste Description: Not reported
- Number of Containers: 10
- Container Type Code: BA
- Container Type Description: Burlap, cloth, paper, or plastic bags
- Waste Quantity: 1
- Quantity Unit of Measure Code: Y
- Quantity Unit of Measure Description: Cubic Yards
- Waste Quantity, in Tons: 0.84
- Acute Waste Quantity, in Tons: 0
- Non-Acute Waste Quantity, in Tons: 0.84
- Waste Quantity, in Kilograms: 761.9052
- Acute Waste Quantity, in Kilograms: 0
- Non-Acute Waste Quantity, in Kilorgrams: 761.9052
- Management Method Code: H132
- Management Method Description: LANDFILL (WITH PRIOR TREATMENT AND/OR STABILIZATION)
- Waste Residue Indicator: N
- Quantity Discrepancy Indicator: N
- Waste Type Discrepancy Indicator: N
- Waste Density: Not reported
- Waste Density Unit of Measure Code: Not reported
- Waste Density Unit of Measure Description: Not reported
- Form Code: Not reported
- Form Code Description: Not reported
- Source Code: Not reported
- Source Code Description: Not reported
- Waste Minimization Code: Not reported
- Waste Minimization Code Description: Not reported
- Consent Number: Not reported
- EPA Waste Indicator: N
- Federal Waste Codes: Not reported
- Quantity Haz Kg: Not reported
- Quantity Haz Tons: Not reported
- Quantity Non Haz Kg: 761.9052
- Quantity Non Haz Tons: 0.84
- State Waste Codes: CA-151

O60 **HAROLD HUGHES** **E MANIFEST** **1032077842**
SW **5111 GOLD LAKE DRIVE** **N/A**
< 1/8 **SANTA ROSA, CA 95409**
0.115 mi.
608 ft. **Site 1 of 6 in cluster O**

Relative:
Lower

Actual:
288 ft.

E MANIFEST:

Manifest Tracking Number:	018476760JJK
Last Updated Date:	20190819
Shipped Date:	20190307
Received Date:	20190314
Manifest Status:	Signed
Submission Type:	DataImage5Copy
Origin Type:	Mail
Generator EPA ID:	CAC003004143
Generator Name:	Harold Hughes
Generator Location Street Number:	Not reported
Generator Location Street 1:	5111 GOLD LAKE DRIVE
Generator Location Street 2:	Not reported
Generator Location City:	SANTA ROSA
Generator Location State:	CA
Generator Location Zip:	95409
Generator Mail Street Number:	Not reported
Generator Mail Street 1:	5111 GOLD LAKE DRIVE
Generator Mail Street 2:	Not reported
Generator Mail City:	Santa Rosa
Generator Mail Zip:	95409
Generator Mail State:	CA
Generator Contact Company Name:	Not reported
Designated Facility EPA ID:	CAD982042475
Designated Facility Name:	Recology Hay Road
Designated Facility Mail Street Number:	Not reported
Designated Facility Mail Street 1:	Not reported
Designated Facility Mail Street 2:	235 N FIRST ST
Designated Facility Mail City:	DIXON
Designated Facility Mail Zip:	95620
Designated Facility Mail State:	CA
Designated Facility Location Street Number:	Not reported
Designated Facility Location Street 1:	6426 HAY RD
Designated Facility Location Street 2:	Not reported
Designated Facility Location City:	VACAVILLE
Designated Facility Location Zip:	95687-0000
Designated Facility Location State:	CA
Designated Facility Contact Company Name:	Not reported
Manifest Residue Indicator:	N
Rejection Indicator:	N

Transporter:

Manifest Tracking Number:	018476760JJK
Transporter Line Number:	1
Transporter EPA ID:	CAL000160111
Transporter Name:	Alliance Environmental Group Llc

Manifest Tracking Number:	018476760JJK
Transporter Line Number:	2
Transporter EPA ID:	CAR000049064
Transporter Name:	E C T I

HAROLD HUGHES (Continued) **1032077842**

Waste Line:

Manifest Tracking Number:	018476760JJK
Waste Line Number:	1
U.S. DOT Hazardous Indicator:	Y
U.S. DOT ID Number:	NA2212
U.S. DOT Description:	Rq Na2212, Asbestos, 9, Pgiii
Non-Hazardous Waste Description:	Not reported
Number of Containers:	28
Container Type Code:	BA
Container Type Description:	Burlap, cloth, paper, or plastic bags
Waste Quantity:	2
Quantity Unit of Measure Code:	Y
Quantity Unit of Measure Description:	Cubic Yards
Waste Quantity, in Tons:	1.68
Acute Waste Quantity, in Tons:	0
Non-Acute Waste Quantity, in Tons:	1.68
Waste Quantity, in Kilograms:	1523.8104
Acute Waste Quantity, in Kilograms:	0
Non-Acute Waste Quantity, in Kilorgrams:	1523.8104
Management Method Code:	H132
Management Method Description:	LANDFILL (WITH PRIOR TREATMENT AND/OR STABILIZATION)
Waste Residue Indicator:	N
Quantity Discrepancy Indicator:	N
Waste Type Discrepancy Indicator:	N
Waste Density:	Not reported
Waste Density Unit of Measure Code:	Not reported
Waste Density Unit of Measure Description:	Not reported
Form Code:	Not reported
Form Code Description:	Not reported
Source Code:	Not reported
Source Code Description:	Not reported
Waste Minimization Code:	Not reported
Waste Minimization Code Description:	Not reported
Consent Number:	Not reported
EPA Waste Indicator:	Y
Federal Waste Codes:	Not reported
Quantity Haz Kg:	1523.8104
Quantity Haz Tons:	1.68
Quantity Non Haz Kg:	0
Quantity Non Haz Tons:	0
State Waste Codes:	CA-151

O61 **422 OAK LAKE AVE** **RCRA NonGen / NLR** **1031769740**
SW **422 OAK LAKE AVE** **E MANIFEST** **CAC003329563**
1/8-1/4 **SANTA ROSA, CA 95409**
0.128 mi.
675 ft. **Site 2 of 6 in cluster O**

Relative: **Lower**
Actual: **287 ft.**

RCRA Listings:

Date Form Received by Agency:	20250611
Handler Name:	422 Oak Lake Ave
Handler Address:	422 Oak Lake Ave
Handler City,State,Zip:	SANTA ROSA, CA 95409
EPA ID:	CAC003329563
Contact Name:	Not reported
Contact Address:	Not reported
Contact City,State,Zip:	Not reported

422 OAK LAKE AVE (Continued) **1031769740**

Contact Telephone:		Not reported
Contact Fax:		Not reported
Contact Email:		Not reported
Contact Title:		Not reported
EPA Region:		09
Land Type:		Not reported
Federal Waste Generator Description:		Not a generator, verified
Non-Notifier:		Not reported
Biennial Report Cycle:		Not reported
Accessibility:		Not reported
Active Site Indicator:		Not reported
State District Owner:		Not reported
State District:		Not reported
Mailing Address:		Not reported
Mailing City,State,Zip:		Not reported
Owner Name:	Not reported	
Owner Type:		Not reported
Operator Name:	Not reported	
Operator Type:		Not reported
Short-Term Generator Activity:		No
Importer Activity:		No
Mixed Waste Generator:		No
Transporter Activity:		No
Transfer Facility Activity:		No
Recycler Activity with Storage:		No
Small Quantity On-Site Burner Exemption:		No
Smelting Melting and Refining Furnace Exemption:		No
Underground Injection Control:		No
Off-Site Waste Receipt:		No
Universal Waste Indicator:		No
Universal Waste Destination Facility:		No
Federal Universal Waste:		No
Active Site State-Reg Handler:		---
Federal Facility Indicator:		Not reported
Hazardous Secondary Material Indicator:		N
Sub-Part K Indicator:		Not reported
2018 GPRA Permit Baseline:		Not on the Baseline
2018 GPRA Renewals Baseline:		Not on the Baseline
202 GPRA Corrective Action Baseline:		No
Subject to Corrective Action Universe:		No
Non-TSDFs Where RCRA CA has Been Imposed Universe:		No
Corrective Action Priority Ranking:		No NCAPS ranking
Environmental Control Indicator:		No
Institutional Control Indicator:		No
Human Exposure Controls Indicator:		N/A
Groundwater Controls Indicator:		N/A
Significant Non-Complier Universe:		No
Unaddressed Significant Non-Complier Universe:		No
Addressed Significant Non-Complier Universe:		No
Significant Non-Complier With a Compliance Schedule Universe:		No
Financial Assurance Required:		Not reported
Handler Date of Last Change:		20250710
Recognized Trader-Importer:		No
Recognized Trader-Exporter:		No
Importer of Spent Lead Acid Batteries:		No
Exporter of Spent Lead Acid Batteries:		No
Recycler Activity Without Storage:		No

422 OAK LAKE AVE (Continued) **1031769740**

Manifest Broker: No
Sub-Part P Indicator: No

Handler - Owner Operator:
Owner/Operator Indicator: Operator
Owner/Operator Name: DEREK MASON
Legal Status: Other
Date Became Current: Not reported
Date Ended Current: Not reported
Owner/Operator Address: 422 OAK LAKE AVE
Owner/Operator City,State,Zip: SANTA ROSA, CA 95409
Owner/Operator Telephone: 818-536-9644
Owner/Operator Telephone Ext: Not reported
Owner/Operator Fax: Not reported
Owner/Operator Email: Not reported

Owner/Operator Indicator: Owner
Owner/Operator Name: DEREK MASON
Legal Status: Other
Date Became Current: Not reported
Date Ended Current: Not reported
Owner/Operator Address: 422 OAK LAKE AVE
Owner/Operator City,State,Zip: SANTA ROSA, CA 95409
Owner/Operator Telephone: 818-536-9644
Owner/Operator Telephone Ext: Not reported
Owner/Operator Fax: Not reported
Owner/Operator Email: Not reported

Historic Generators:
Receive Date: 20250311
Handler Name: 422 OAK LAKE AVE
Federal Waste Generator Description: Not a generator, verified
State District Owner: Not reported
Large Quantity Handler of Universal Waste: No
Recognized Trader Importer: No
Recognized Trader Exporter: No
Spent Lead Acid Battery Importer: No
Spent Lead Acid Battery Exporter: No
Current Record: No
Non Storage Recycler Activity: No
Electronic Manifest Broker: No

Receive Date: 20250611
Handler Name: 422 OAK LAKE AVE
Federal Waste Generator Description: Not a generator, verified
State District Owner: Not reported
Large Quantity Handler of Universal Waste: No
Recognized Trader Importer: No
Recognized Trader Exporter: No
Spent Lead Acid Battery Importer: No
Spent Lead Acid Battery Exporter: No
Current Record: Yes
Non Storage Recycler Activity: No
Electronic Manifest Broker: No

422 OAK LAKE AVE (Continued) **1031769740**

List of NAICS Codes and Descriptions:
NAICS Code: 56299
NAICS Description: All Other Waste Management Services

Facility Has Received Notices of Violations:
Violations: No Violations Found

Evaluation Action Summary:
Evaluations: No Evaluations Found

E MANIFEST:

Manifest Tracking Number:	100105862ELC
Last Updated Date:	20250327
Shipped Date:	20250325
Received Date:	20250326
Manifest Status:	Signed
Submission Type:	FullElectronic
Origin Type:	Web
Generator EPA ID:	CAC003329563
Generator Name:	422 Oak Lake Ave
Generator Location Street Number:	Not reported
Generator Location Street 1:	422 OAK LAKE AVE
Generator Location Street 2:	Not reported
Generator Location City:	SANTA ROSA
Generator Location State:	CA
Generator Location Zip:	95409
Generator Mail Street Number:	Not reported
Generator Mail Street 1:	422 OAK LAKE AVE
Generator Mail Street 2:	Not reported
Generator Mail City:	SANTA ROSA
Generator Mail Zip:	95409
Generator Mail State:	CA
Generator Contact Company Name:	Not reported
Designated Facility EPA ID:	CAD982042475
Designated Facility Name:	Recology Hay Road
Designated Facility Mail Street Number:	235
Designated Facility Mail Street 1:	Not reported
Designated Facility Mail Street 2:	N FIRST ST
Designated Facility Mail City:	DIXON
Designated Facility Mail Zip:	95620
Designated Facility Mail State:	CA
Designated Facility Location Street Number:	6426
Designated Facility Location Street 1:	HAY RD
Designated Facility Location Street 2:	Not reported
Designated Facility Location City:	VACAVILLE
Designated Facility Location Zip:	95687
Designated Facility Location State:	CA
Designated Facility Contact Company Name:	Not reported
Manifest Residue Indicator:	N
Rejection Indicator:	N

Transporter:

Manifest Tracking Number:	100105862ELC
Transporter Line Number:	1

422 OAK LAKE AVE (Continued) **1031769740**

Transporter EPA ID: CAL000390428
Transporter Name: Cve Nb Contracting Group Inc Dba Central Valley Environmental

Waste Line:
Manifest Tracking Number: 100105862ELC
Waste Line Number: 1
U.S. DOT Hazardous Indicator: Y
U.S. DOT ID Number: NA2212
U.S. DOT Description: Rq, Na2212, Asbestos, 9, Pgiii
Non-Hazardous Waste Description: Not reported
Number of Containers: 9
Container Type Code: BA
Container Type Description: Burlap, cloth, paper, or plastic bags
Waste Quantity: 1
Quantity Unit of Measure Code: Y
Quantity Unit of Measure Description: Cubic Yards
Waste Quantity, in Tons: 0.84
Acute Waste Quantity, in Tons: 0
Non-Acute Waste Quantity, in Tons: 0.84
Waste Quantity, in Kilograms: 761.9052
Acute Waste Quantity, in Kilograms: 0
Non-Acute Waste Quantity, in Kilorgrams: 761.9052
Management Method Code: H132
Management Method Description: LANDFILL (WITH PRIOR TREATMENT AND/OR STABILIZATION)
Waste Residue Indicator: N
Quantity Discrepancy Indicator: N
Waste Type Discrepancy Indicator: N
Waste Density: Not reported
Waste Density Unit of Measure Code: Not reported
Waste Density Unit of Measure Description: Not reported
Form Code: Not reported
Form Code Description: Not reported
Source Code: Not reported
Source Code Description: Not reported
Waste Minimization Code: Not reported
Waste Minimization Code Description: Not reported
Consent Number: Not reported
EPA Waste Indicator: N
Federal Waste Codes: Not reported
Quantity Haz Kg: 0
Quantity Haz Tons: 0
Quantity Non Haz Kg: 761.9052
Quantity Non Haz Tons: 0.84
State Waste Codes: CA-151

N62 **CAROLE HILL** **RCRA NonGen / NLR** **1024746220**
West **508 OAK LAKE AVE** **CAC002965992**
1/8-1/4 **SANTA ROSA, CA 95409**
0.128 mi.
678 ft. **Site 2 of 3 in cluster N**

Relative: **Lower**
Actual: **289 ft.**

RCRA Listings:
Date Form Received by Agency: 20180611
Handler Name: Carole Hill
Handler Address: 508 Oak Lake Ave
Handler City,State,Zip: SANTA ROSA, CA 95409
EPA ID: CAC002965992

CAROLE HILL (Continued) **1024746220**

Contact Name:		CAROLE HILL
Contact Address:		508 OAK LAKE AVE
Contact City,State,Zip:		SANTA ROSA, CA 95409
Contact Telephone:		707-318-8891
Contact Fax:		Not reported
Contact Email:		KRISTIN.ADAMS@SYNERGYCOMPANIES.ORG
Contact Title:		Not reported
EPA Region:		09
Land Type:		Not reported
Federal Waste Generator Description:		Not a generator, verified
Non-Notifier:		Not reported
Biennial Report Cycle:		Not reported
Accessibility:		Not reported
Active Site Indicator:		Handler Activities
State District Owner:		Not reported
State District:		Not reported
Mailing Address:		508 OAK LAKE AVE
Mailing City,State,Zip:		SANTA ROSA, CA 95409
Owner Name:	Carole Hill	
Owner Type:		Other
Operator Name:	Carole Hill	
Operator Type:		Other
Short-Term Generator Activity:		No
Importer Activity:		No
Mixed Waste Generator:		No
Transporter Activity:		No
Transfer Facility Activity:		No
Recycler Activity with Storage:		No
Small Quantity On-Site Burner Exemption:		No
Smelting Melting and Refining Furnace Exemption:		No
Underground Injection Control:		No
Off-Site Waste Receipt:		No
Universal Waste Indicator:		Yes
Universal Waste Destination Facility:		Yes
Federal Universal Waste:		No
Active Site State-Reg Handler:		---
Federal Facility Indicator:		Not reported
Hazardous Secondary Material Indicator:		N
Sub-Part K Indicator:		Not reported
2018 GPRA Permit Baseline:		Not on the Baseline
2018 GPRA Renewals Baseline:		Not on the Baseline
202 GPRA Corrective Action Baseline:		No
Subject to Corrective Action Universe:		No
Non-TSDFs Where RCRA CA has Been Imposed Universe:		No
Corrective Action Priority Ranking:		No NCAPS ranking
Environmental Control Indicator:		No
Institutional Control Indicator:		No
Human Exposure Controls Indicator:		N/A
Groundwater Controls Indicator:		N/A
Significant Non-Complier Universe:		No
Unaddressed Significant Non-Complier Universe:		No
Addressed Significant Non-Complier Universe:		No
Significant Non-Complier With a Compliance Schedule Universe:		No
Financial Assurance Required:		Not reported
Handler Date of Last Change:		20180831
Recognized Trader-Importer:		No
Recognized Trader-Exporter:		No

CAROLE HILL (Continued) **1024746220**

Importer of Spent Lead Acid Batteries:	No
Exporter of Spent Lead Acid Batteries:	No
Recycler Activity Without Storage:	No
Manifest Broker:	No
Sub-Part P Indicator:	No

Handler - Owner Operator:

Owner/Operator Indicator:	Operator
Owner/Operator Name: CAROLE HILL	
Legal Status:	Other
Date Became Current:	Not reported
Date Ended Current:	Not reported
Owner/Operator Address:	508 OAK LAKE AVE
Owner/Operator City,State,Zip:	SANTA ROSA, CA 95409
Owner/Operator Telephone:	707-318-8891
Owner/Operator Telephone Ext:	Not reported
Owner/Operator Fax:	Not reported
Owner/Operator Email:	Not reported

Owner/Operator Indicator:	Owner
Owner/Operator Name: CAROLE HILL	
Legal Status:	Other
Date Became Current:	Not reported
Date Ended Current:	Not reported
Owner/Operator Address:	508 OAK LAKE AVE
Owner/Operator City,State,Zip:	SANTA ROSA, CA 95409
Owner/Operator Telephone:	707-318-8891
Owner/Operator Telephone Ext:	Not reported
Owner/Operator Fax:	Not reported
Owner/Operator Email:	Not reported

Historic Generators:

Receive Date:	20180611
Handler Name: CAROLE HILL	
Federal Waste Generator Description:	Not a generator, verified
State District Owner:	Not reported
Large Quantity Handler of Universal Waste:	No
Recognized Trader Importer:	No
Recognized Trader Exporter:	No
Spent Lead Acid Battery Importer:	No
Spent Lead Acid Battery Exporter:	No
Current Record:	Yes
Non Storage Recycler Activity:	Not reported
Electronic Manifest Broker:	Not reported

List of NAICS Codes and Descriptions:

NAICS Code:	56299
NAICS Description:	All Other Waste Management Services

Facility Has Received Notices of Violations:

Violations:	No Violations Found

Evaluation Action Summary:

Evaluations:	No Evaluations Found

63
North
1/8-1/4
0.132 mi.
699 ft.

757 MONTCLAIR DR
757 MONTCLAIR DR
SANTA ROSA, CA 95409

RCRA NonGen / NLR
E MANIFEST

1027516561
CAC003208495

Relative:
Higher

Actual:
398 ft.

RCRA Listings:

Date Form Received by Agency:		20221214
Handler Name:		757 Montclair Dr
Handler Address:		757 Montclair Dr
Handler City,State,Zip:		SANTA ROSA, CA 95409
EPA ID:		CAC003208495
Contact Name:		KATHERINE & ERIC TREANGEN
Contact Address:		4145 SHADOW LN, APT#226
Contact City,State,Zip:		SANTA ROSA, CA 95405
Contact Telephone:		925-586-3103
Contact Fax:		Not reported
Contact Email:		KHWILLIAMS2408@GMAIL.COM
Contact Title:		Not reported
EPA Region:		09
Land Type:		Not reported
Federal Waste Generator Description:		Not a generator, verified
Non-Notifier:		Not reported
Biennial Report Cycle:		Not reported
Accessibility:		Not reported
Active Site Indicator:		Not reported
State District Owner:		Not reported
State District:		Not reported
Mailing Address:		4145 SHADOW LN, APT#226
Mailing City,State,Zip:		SANTA ROSA, CA 95405
Owner Name:	Katherine & Eric Treangen	
Owner Type:		Other
Operator Name:	Katherine & Eric Treangen	
Operator Type:		Other
Short-Term Generator Activity:		No
Importer Activity:		No
Mixed Waste Generator:		No
Transporter Activity:		No
Transfer Facility Activity:		No
Recycler Activity with Storage:		No
Small Quantity On-Site Burner Exemption:		No
Smelting Melting and Refining Furnace Exemption:		No
Underground Injection Control:		No
Off-Site Waste Receipt:		No
Universal Waste Indicator:		No
Universal Waste Destination Facility:		No
Federal Universal Waste:		No
Active Site State-Reg Handler:		---
Federal Facility Indicator:		Not reported
Hazardous Secondary Material Indicator:		N
Sub-Part K Indicator:		Not reported
2018 GPRA Permit Baseline:		Not on the Baseline
2018 GPRA Renewals Baseline:		Not on the Baseline
202 GPRA Corrective Action Baseline:		No
Subject to Corrective Action Universe:		No
Non-TSDFs Where RCRA CA has Been Imposed Universe:		No
Corrective Action Priority Ranking:		No NCAPS ranking
Environmental Control Indicator:		No
Institutional Control Indicator:		No

757 MONTCLAIR DR (Continued) **1027516561**

Human Exposure Controls Indicator:	N/A
Groundwater Controls Indicator:	N/A
Significant Non-Complier Universe:	No
Unaddressed Significant Non-Complier Universe:	No
Addressed Significant Non-Complier Universe:	No
Significant Non-Complier With a Compliance Schedule Universe:	No
Financial Assurance Required:	Not reported
Handler Date of Last Change:	20241212
Recognized Trader-Importer:	No
Recognized Trader-Exporter:	No
Importer of Spent Lead Acid Batteries:	No
Exporter of Spent Lead Acid Batteries:	No
Recycler Activity Without Storage:	No
Manifest Broker:	No
Sub-Part P Indicator:	No

Handler - Owner Operator:

Owner/Operator Indicator:	Operator
Owner/Operator Name: KATHERINE & ERIC TREANGEN	
Legal Status:	Other
Date Became Current:	Not reported
Date Ended Current:	Not reported
Owner/Operator Address:	4145 SHADOW LN, APT#226
Owner/Operator City,State,Zip:	SANTA ROSA, CA 95405
Owner/Operator Telephone:	925-586-3103
Owner/Operator Telephone Ext:	Not reported
Owner/Operator Fax:	Not reported
Owner/Operator Email:	Not reported

Owner/Operator Indicator:	Owner
Owner/Operator Name: KATHERINE & ERIC TREANGEN	
Legal Status:	Other
Date Became Current:	Not reported
Date Ended Current:	Not reported
Owner/Operator Address:	4145 SHADOW LN, APT#226
Owner/Operator City,State,Zip:	SANTA ROSA, CA 95405
Owner/Operator Telephone:	925-586-3103
Owner/Operator Telephone Ext:	Not reported
Owner/Operator Fax:	Not reported
Owner/Operator Email:	Not reported

Historic Generators:

Receive Date:	20221214
Handler Name: 757 MONTCLAIR DR	
Federal Waste Generator Description:	Not a generator, verified
State District Owner:	Not reported
Large Quantity Handler of Universal Waste:	No
Recognized Trader Importer:	No
Recognized Trader Exporter:	No
Spent Lead Acid Battery Importer:	No
Spent Lead Acid Battery Exporter:	No
Current Record:	Yes
Non Storage Recycler Activity:	No
Electronic Manifest Broker:	No

757 MONTCLAIR DR (Continued) **1027516561**

List of NAICS Codes and Descriptions:
NAICS Code: 56299
NAICS Description: All Other Waste Management Services

Facility Has Received Notices of Violations:
Violations: No Violations Found

Evaluation Action Summary:
Evaluations: No Evaluations Found

E MANIFEST:

Manifest Tracking Number:	100078344ELC
Last Updated Date:	20221227
Shipped Date:	20221221
Received Date:	20221223
Manifest Status:	Signed
Submission Type:	FullElectronic
Origin Type:	Web
Generator EPA ID:	CAC003208495
Generator Name:	Katherine & Eric Treangen
Generator Location Street Number:	Not reported
Generator Location Street 1:	757 MONTCLAIR DR
Generator Location Street 2:	Not reported
Generator Location City:	SANTA ROSA
Generator Location State:	CA
Generator Location Zip:	95409
Generator Mail Street Number:	Not reported
Generator Mail Street 1:	4145 SHADOW LN, APT#226
Generator Mail Street 2:	Not reported
Generator Mail City:	SANTA ROSA
Generator Mail Zip:	95405
Generator Mail State:	CA
Generator Contact Company Name:	Not reported
Designated Facility EPA ID:	CAD982042475
Designated Facility Name:	Recology Hay Road
Designated Facility Mail Street Number:	235
Designated Facility Mail Street 1:	Not reported
Designated Facility Mail Street 2:	N FIRST ST
Designated Facility Mail City:	DIXON
Designated Facility Mail Zip:	95620
Designated Facility Mail State:	CA
Designated Facility Location Street Number:	6426
Designated Facility Location Street 1:	HAY RD
Designated Facility Location Street 2:	Not reported
Designated Facility Location City:	VACAVILLE
Designated Facility Location Zip:	95687
Designated Facility Location State:	CA
Designated Facility Contact Company Name:	Not reported
Manifest Residue Indicator:	N
Rejection Indicator:	N

Transporter:

Manifest Tracking Number:	100078344ELC
Transporter Line Number:	1

757 MONTCLAIR DR (Continued) **1027516561**

Transporter EPA ID: CAL000390428
Transporter Name: Cve Nb Contracting Group Inc Dba Central Valley Environmental

Waste Line:
Manifest Tracking Number: 100078344ELC
Waste Line Number: 1
U.S. DOT Hazardous Indicator: Y
U.S. DOT ID Number: NA2212
U.S. DOT Description: Rq, Na2212, Asbestos, 9, Pgiii
Non-Hazardous Waste Description: Not reported
Number of Containers: 25
Container Type Code: BA
Container Type Description: Burlap, cloth, paper, or plastic bags
Waste Quantity: 1
Quantity Unit of Measure Code: Y
Quantity Unit of Measure Description: Cubic Yards
Waste Quantity, in Tons: 0.84
Acute Waste Quantity, in Tons: 0
Non-Acute Waste Quantity, in Tons: 0.84
Waste Quantity, in Kilograms: 761.9052
Acute Waste Quantity, in Kilograms: 0
Non-Acute Waste Quantity, in Kilorgrams: 761.9052
Management Method Code: H132
Management Method Description: LANDFILL (WITH PRIOR TREATMENT AND/OR STABILIZATION)
Waste Residue Indicator: N
Quantity Discrepancy Indicator: N
Waste Type Discrepancy Indicator: N
Waste Density: Not reported
Waste Density Unit of Measure Code: Not reported
Waste Density Unit of Measure Description: Not reported
Form Code: Not reported
Form Code Description: Not reported
Source Code: Not reported
Source Code Description: Not reported
Waste Minimization Code: Not reported
Waste Minimization Code Description: Not reported
Consent Number: Not reported
EPA Waste Indicator: N
Federal Waste Codes: Not reported
Quantity Haz Kg: 0
Quantity Haz Tons: 0
Quantity Non Haz Kg: 761.9052
Quantity Non Haz Tons: 0.84
State Waste Codes: CA-151

P64 **5420 EVONNE AVE** **RCRA NonGen / NLR** **1031468900**
South **5420 EVONNE AVE** **E MANIFEST** **CAC003311987**
1/8-1/4 **SANTA ROSA, CA 95409**
0.133 mi.
700 ft. **Site 1 of 2 in cluster P**

Relative: RCRA Listings:
Lower Date Form Received by Agency: 20241030
Actual: Handler Name: 5420 Evonne Ave
280 ft. Handler Address: 5420 Evonne Ave
Handler City,State,Zip: SANTA ROSA, CA 95409
EPA ID: CAC003311987

5420 EVONNE AVE (Continued) **1031468900**

Contact Name:		Not reported
Contact Address:		5420 EVONNE AVE
Contact City,State,Zip:		SANTA ROSA, CA 95409
Contact Telephone:		707-703-8464
Contact Fax:		Not reported
Contact Email:		DANAMALUGANI2022@GMAIL.COM
Contact Title:		Not reported
EPA Region:		09
Land Type:		Not reported
Federal Waste Generator Description:		Not a generator, verified
Non-Notifier:		Not reported
Biennial Report Cycle:		Not reported
Accessibility:		Not reported
Active Site Indicator:		Not reported
State District Owner:		Not reported
State District:		Not reported
Mailing Address:		5420 EVONNE AVE
Mailing City,State,Zip:		SANTA ROSA, CA 95409
Owner Name:	Dm	
Owner Type:		Other
Operator Name:	Dm	
Operator Type:		Other
Short-Term Generator Activity:		No
Importer Activity:		No
Mixed Waste Generator:		No
Transporter Activity:		No
Transfer Facility Activity:		No
Recycler Activity with Storage:		No
Small Quantity On-Site Burner Exemption:		No
Smelting Melting and Refining Furnace Exemption:		No
Underground Injection Control:		No
Off-Site Waste Receipt:		No
Universal Waste Indicator:		No
Universal Waste Destination Facility:		No
Federal Universal Waste:		No
Active Site State-Reg Handler:		---
Federal Facility Indicator:		Not reported
Hazardous Secondary Material Indicator:		N
Sub-Part K Indicator:		Not reported
2018 GPRA Permit Baseline:		Not on the Baseline
2018 GPRA Renewals Baseline:		Not on the Baseline
202 GPRA Corrective Action Baseline:		No
Subject to Corrective Action Universe:		No
Non-TSDFs Where RCRA CA has Been Imposed Universe:		No
Corrective Action Priority Ranking:		No NCAPS ranking
Environmental Control Indicator:		No
Institutional Control Indicator:		No
Human Exposure Controls Indicator:		N/A
Groundwater Controls Indicator:		N/A
Significant Non-Complier Universe:		No
Unaddressed Significant Non-Complier Universe:		No
Addressed Significant Non-Complier Universe:		No
Significant Non-Complier With a Compliance Schedule Universe:		No
Financial Assurance Required:		Not reported
Handler Date of Last Change:		20241031
Recognized Trader-Importer:		No
Recognized Trader-Exporter:		No

5420 EVONNE AVE (Continued) **1031468900**

Importer of Spent Lead Acid Batteries:	No
Exporter of Spent Lead Acid Batteries:	No
Recycler Activity Without Storage:	No
Manifest Broker:	No
Sub-Part P Indicator:	No

Handler - Owner Operator:

Owner/Operator Indicator:	Operator
Owner/Operator Name: DM	
Legal Status:	Other
Date Became Current:	Not reported
Date Ended Current:	Not reported
Owner/Operator Address:	5420 EVONNE AVE
Owner/Operator City,State,Zip:	SANTA ROSA, CA 95409
Owner/Operator Telephone:	707-703-8464
Owner/Operator Telephone Ext:	Not reported
Owner/Operator Fax:	Not reported
Owner/Operator Email:	Not reported

Owner/Operator Indicator:	Owner
Owner/Operator Name: DM	
Legal Status:	Other
Date Became Current:	Not reported
Date Ended Current:	Not reported
Owner/Operator Address:	5420 EVONNE AVE
Owner/Operator City,State,Zip:	SANTA ROSA, CA 95409
Owner/Operator Telephone:	707-703-8464
Owner/Operator Telephone Ext:	Not reported
Owner/Operator Fax:	Not reported
Owner/Operator Email:	Not reported

Historic Generators:

Receive Date:	20241030
Handler Name: 5420 EVONNE AVE	
Federal Waste Generator Description:	Not a generator, verified
State District Owner:	Not reported
Large Quantity Handler of Universal Waste:	No
Recognized Trader Importer:	No
Recognized Trader Exporter:	No
Spent Lead Acid Battery Importer:	No
Spent Lead Acid Battery Exporter:	No
Current Record:	Yes
Non Storage Recycler Activity:	No
Electronic Manifest Broker:	No

List of NAICS Codes and Descriptions:

NAICS Code:	56299
NAICS Description:	All Other Waste Management Services

Facility Has Received Notices of Violations:

Violations:	No Violations Found

Evaluation Action Summary:

Evaluations:	No Evaluations Found

5420 EVONNE AVE (Continued) **1031468900**

E MANIFEST:

Manifest Tracking Number:	100101273ELC
Last Updated Date:	20241106
Shipped Date:	20241104
Received Date:	20241105
Manifest Status:	Signed
Submission Type:	FullElectronic
Origin Type:	Web
Generator EPA ID:	CAC003311987
Generator Name:	5420 Evonne Ave
Generator Location Street Number:	Not reported
Generator Location Street 1:	5420 EVONNE AVE
Generator Location Street 2:	Not reported
Generator Location City:	SANTA ROSA
Generator Location State:	CA
Generator Location Zip:	95409
Generator Mail Street Number:	Not reported
Generator Mail Street 1:	5420 EVONNE AVE
Generator Mail Street 2:	Not reported
Generator Mail City:	SANTA ROSA
Generator Mail Zip:	95409
Generator Mail State:	CA
Generator Contact Company Name:	Not reported
Designated Facility EPA ID:	CAD982042475
Designated Facility Name:	Recology Hay Road
Designated Facility Mail Street Number:	235
Designated Facility Mail Street 1:	Not reported
Designated Facility Mail Street 2:	N FIRST ST
Designated Facility Mail City:	DIXON
Designated Facility Mail Zip:	95620
Designated Facility Mail State:	CA
Designated Facility Location Street Number:	6426
Designated Facility Location Street 1:	HAY RD
Designated Facility Location Street 2:	Not reported
Designated Facility Location City:	VACAVILLE
Designated Facility Location Zip:	95687
Designated Facility Location State:	CA
Designated Facility Contact Company Name:	Not reported
Manifest Residue Indicator:	N
Rejection Indicator:	N

Transporter:

Manifest Tracking Number:	100101273ELC
Transporter Line Number:	1
Transporter EPA ID:	CAL000390428
Transporter Name:	Cve Nb Contracting Group Inc Dba Central Valley Environmental

Waste Line:

Manifest Tracking Number:	100101273ELC
Waste Line Number:	1
U.S. DOT Hazardous Indicator:	Y
U.S. DOT ID Number:	NA2212
U.S. DOT Description:	Rq, Na2212, Asbestos, 9, Pgiii
Non-Hazardous Waste Description:	Not reported
Number of Containers:	2
Container Type Code:	BA

5420 EVONNE AVE (Continued) **1031468900**

Container Type Description:	Burlap, cloth, paper, or plastic bags
Waste Quantity:	1
Quantity Unit of Measure Code:	Y
Quantity Unit of Measure Description:	Cubic Yards
Waste Quantity, in Tons:	0.84
Acute Waste Quantity, in Tons:	0
Non-Acute Waste Quantity, in Tons:	0.84
Waste Quantity, in Kilograms:	761.9052
Acute Waste Quantity, in Kilograms:	0
Non-Acute Waste Quantity, in Kilorgrams:	761.9052
Management Method Code:	H132
Management Method Description:	LANDFILL (WITH PRIOR TREATMENT AND/OR STABILIZATION)
Waste Residue Indicator:	N
Quantity Discrepancy Indicator:	N
Waste Type Discrepancy Indicator:	N
Waste Density:	Not reported
Waste Density Unit of Measure Code:	Not reported
Waste Density Unit of Measure Description:	Not reported
Form Code:	Not reported
Form Code Description:	Not reported
Source Code:	Not reported
Source Code Description:	Not reported
Waste Minimization Code:	Not reported
Waste Minimization Code Description:	Not reported
Consent Number:	Not reported
EPA Waste Indicator:	N
Federal Waste Codes:	Not reported
Quantity Haz Kg:	0
Quantity Haz Tons:	0
Quantity Non Haz Kg:	761.9052
Quantity Non Haz Tons:	0.84
State Waste Codes:	CA-151

---

65 **213 LA CROSSE AVE** **RCRA NonGen / NLR** **1027207011**
SSE **213 LA CROSSE AVE** **E MANIFEST** **CAC003171179**
1/8-1/4 **SANTA ROSA, CA 95409**
0.133 mi.
701 ft.

Relative: **Higher**

Actual: **309 ft.**

RCRA Listings:

Date Form Received by Agency:	20220413
Handler Name:	213 La Crosse Ave
Handler Address:	213 La Crosse Ave
Handler City,State,Zip:	SANTA ROSA, CA 95409
EPA ID:	CAC003171179
Contact Name:	DANIEL & RACHEL SHELTON
Contact Address:	213 LA CROSSE AVE
Contact City,State,Zip:	SANTA ROSA, CA 95409
Contact Telephone:	707-477-2113
Contact Fax:	Not reported
Contact Email:	DTSHELT@GMAIL.COM
Contact Title:	Not reported
EPA Region:	09
Land Type:	Not reported
Federal Waste Generator Description:	Not a generator, verified
Non-Notifier:	Not reported
Biennial Report Cycle:	Not reported
Accessibility:	Not reported

213 LA CROSSE AVE (Continued) **1027207011**

Active Site Indicator:		Not reported
State District Owner:		Not reported
State District:		Not reported
Mailing Address:		213 LA CROSSE AVE
Mailing City,State,Zip:		SANTA ROSA, CA 95409
Owner Name:	Daniel & Rachel Shelton	
Owner Type:		Other
Operator Name:	Daniel & Rachel Shelton	
Operator Type:		Other
Short-Term Generator Activity:		No
Importer Activity:		No
Mixed Waste Generator:		No
Transporter Activity:		No
Transfer Facility Activity:		No
Recycler Activity with Storage:		No
Small Quantity On-Site Burner Exemption:		No
Smelting Melting and Refining Furnace Exemption:		No
Underground Injection Control:		No
Off-Site Waste Receipt:		No
Universal Waste Indicator:		No
Universal Waste Destination Facility:		No
Federal Universal Waste:		No
Active Site State-Reg Handler:		---
Federal Facility Indicator:		Not reported
Hazardous Secondary Material Indicator:		N
Sub-Part K Indicator:		Not reported
2018 GPRA Permit Baseline:		Not on the Baseline
2018 GPRA Renewals Baseline:		Not on the Baseline
202 GPRA Corrective Action Baseline:		No
Subject to Corrective Action Universe:		No
Non-TSDFs Where RCRA CA has Been Imposed Universe:		No
Corrective Action Priority Ranking:		No NCAPS ranking
Environmental Control Indicator:		No
Institutional Control Indicator:		No
Human Exposure Controls Indicator:		N/A
Groundwater Controls Indicator:		N/A
Significant Non-Complier Universe:		No
Unaddressed Significant Non-Complier Universe:		No
Addressed Significant Non-Complier Universe:		No
Significant Non-Complier With a Compliance Schedule Universe:		No
Financial Assurance Required:		Not reported
Handler Date of Last Change:		20241212
Recognized Trader-Importer:		No
Recognized Trader-Exporter:		No
Importer of Spent Lead Acid Batteries:		No
Exporter of Spent Lead Acid Batteries:		No
Recycler Activity Without Storage:		No
Manifest Broker:		No
Sub-Part P Indicator:		No

Handler - Owner Operator:

Owner/Operator Indicator:	Operator
Owner/Operator Name:	DANIEL & RACHEL SHELTON
Legal Status:	Other
Date Became Current:	Not reported
Date Ended Current:	Not reported

213 LA CROSSE AVE (Continued) **1027207011**

Owner/Operator Address: 213 LA CROSSE AVE
Owner/Operator City,State,Zip: SANTA ROSA, CA 95409
Owner/Operator Telephone: 707-477-2113
Owner/Operator Telephone Ext: Not reported
Owner/Operator Fax: Not reported
Owner/Operator Email: Not reported

Owner/Operator Indicator: Owner
Owner/Operator Name: DANIEL & RACHEL SHELTON
Legal Status: Other
Date Became Current: Not reported
Date Ended Current: Not reported
Owner/Operator Address: 213 LA CROSSE AVE
Owner/Operator City,State,Zip: SANTA ROSA, CA 95409
Owner/Operator Telephone: 707-477-2113
Owner/Operator Telephone Ext: Not reported
Owner/Operator Fax: Not reported
Owner/Operator Email: Not reported

Historic Generators:
Receive Date: 20220413
Handler Name: 213 LA CROSSE AVE
Federal Waste Generator Description: Not a generator, verified
State District Owner: Not reported
Large Quantity Handler of Universal Waste: No
Recognized Trader Importer: No
Recognized Trader Exporter: No
Spent Lead Acid Battery Importer: No
Spent Lead Acid Battery Exporter: No
Current Record: Yes
Non Storage Recycler Activity: No
Electronic Manifest Broker: No

List of NAICS Codes and Descriptions:
NAICS Code: 56299
NAICS Description: All Other Waste Management Services

Facility Has Received Notices of Violations:
Violations: No Violations Found

Evaluation Action Summary:
Evaluations: No Evaluations Found

E MANIFEST:
Manifest Tracking Number: 100072286ELC
Last Updated Date: 20220428
Shipped Date: 20220426
Received Date: 20220427
Manifest Status: Signed
Submission Type: FullElectronic
Origin Type: Web
Generator EPA ID: CAC003171179
Generator Name: Daniel & Rachel Shelton
Generator Location Street Number: Not reported

213 LA CROSSE AVE (Continued) **1027207011**

Generator Location Street 1:	213 LA CROSSE AVE
Generator Location Street 2:	Not reported
Generator Location City:	SANTA ROSA
Generator Location State:	CA
Generator Location Zip:	95409
Generator Mail Street Number:	Not reported
Generator Mail Street 1:	213 LA CROSSE AVE
Generator Mail Street 2:	Not reported
Generator Mail City:	SANTA ROSA
Generator Mail Zip:	95409
Generator Mail State:	CA
Generator Contact Company Name:	Not reported
Designated Facility EPA ID:	CAD982042475
Designated Facility Name:	Recology Hay Road
Designated Facility Mail Street Number:	235
Designated Facility Mail Street 1:	Not reported
Designated Facility Mail Street 2:	N FIRST ST
Designated Facility Mail City:	DIXON
Designated Facility Mail Zip:	95620
Designated Facility Mail State:	CA
Designated Facility Location Street Number:	6426
Designated Facility Location Street 1:	HAY RD
Designated Facility Location Street 2:	Not reported
Designated Facility Location City:	VACAVILLE
Designated Facility Location Zip:	95687
Designated Facility Location State:	CA
Designated Facility Contact Company Name:	Not reported
Manifest Residue Indicator:	N
Rejection Indicator:	N

Transporter:

Manifest Tracking Number:	100072286ELC
Transporter Line Number:	1
Transporter EPA ID:	CAL000390428
Transporter Name:	Cve Nb Contracting Group Inc Dba Central Valley Environmental

Waste Line:

Manifest Tracking Number:	100072286ELC
Waste Line Number:	1
U.S. DOT Hazardous Indicator:	Y
U.S. DOT ID Number:	NA2212
U.S. DOT Description:	Rq. Na2212, Asbestos, 9, Pgiii
Non-Hazardous Waste Description:	Not reported
Number of Containers:	15
Container Type Code:	BA
Container Type Description:	Burlap, cloth, paper, or plastic bags
Waste Quantity:	1
Quantity Unit of Measure Code:	Y
Quantity Unit of Measure Description:	Cubic Yards
Waste Quantity, in Tons:	0.84
Acute Waste Quantity, in Tons:	0
Non-Acute Waste Quantity, in Tons:	0.84
Waste Quantity, in Kilograms:	761.9052
Acute Waste Quantity, in Kilograms:	0
Non-Acute Waste Quantity, in Kilorgrams:	761.9052
Management Method Code:	H132

213 LA CROSSE AVE (Continued) **1027207011**

Management Method Description:	LANDFILL (WITH PRIOR TREATMENT AND/OR STABILIZATION)
Waste Residue Indicator:	N
Quantity Discrepancy Indicator:	N
Waste Type Discrepancy Indicator:	N
Waste Density:	Not reported
Waste Density Unit of Measure Code:	Not reported
Waste Density Unit of Measure Description:	Not reported
Form Code:	Not reported
Form Code Description:	Not reported
Source Code:	Not reported
Source Code Description:	Not reported
Waste Minimization Code:	Not reported
Waste Minimization Code Description:	Not reported
Consent Number:	Not reported
EPA Waste Indicator:	N
Federal Waste Codes:	Not reported
Quantity Haz Kg:	0
Quantity Haz Tons:	0
Quantity Non Haz Kg:	761.9052
Quantity Non Haz Tons:	0.84
State Waste Codes:	CA-151

P66 **PATSY WATERS 45-011188** **RCRA NonGen / NLR** **1024779366**
South **5422 CAROLYN AVE** **E MANIFEST** **CAC002999318**
1/8-1/4 **SANTA ROSA, CA 95409**
0.136 mi.
717 ft. **Site 2 of 2 in cluster P**

Relative: **Lower**

Actual: **282 ft.**

RCRA Listings:

Date Form Received by Agency:		20190201
Handler Name:		5422 Carolyn Ave
Handler Address:		5422 Carolyn Ave
Handler City,State,Zip:		SANTA ROSA, CA 95401
EPA ID:		CAC002999318
Contact Name:		PATSY WATERS
Contact Address:		5422 CAROLYN AVE
Contact City,State,Zip:		SANTA ROSA, CA 95401
Contact Telephone:		707-695-3335
Contact Fax:		Not reported
Contact Email:		CYNTHIAV@PWSEI.COM
Contact Title:		Not reported
EPA Region:		09
Land Type:		Not reported
Federal Waste Generator Description:		Not a generator, verified
Non-Notifier:		Not reported
Biennial Report Cycle:		Not reported
Accessibility:		Not reported
Active Site Indicator:		Not reported
State District Owner:		Not reported
State District:		Not reported
Mailing Address:		5422 CAROLYN AVE
Mailing City,State,Zip:		SANTA ROSA, CA 95401
Owner Name:	Patsy Waters	
Owner Type:		Other
Operator Name:	Patsy Waters	
Operator Type:		Other
Short-Term Generator Activity:		No
Importer Activity:		No

PATSY WATERS 45-011188 (Continued) **1024779366**

Mixed Waste Generator:	No
Transporter Activity:	No
Transfer Facility Activity:	No
Recycler Activity with Storage:	No
Small Quantity On-Site Burner Exemption:	No
Smelting Melting and Refining Furnace Exemption:	No
Underground Injection Control:	No
Off-Site Waste Receipt:	No
Universal Waste Indicator:	No
Universal Waste Destination Facility:	No
Federal Universal Waste:	No
Active Site State-Reg Handler:	---
Federal Facility Indicator:	Not reported
Hazardous Secondary Material Indicator:	N
Sub-Part K Indicator:	Not reported
2018 GPRA Permit Baseline:	Not on the Baseline
2018 GPRA Renewals Baseline:	Not on the Baseline
202 GPRA Corrective Action Baseline:	No
Subject to Corrective Action Universe:	No
Non-TSDFs Where RCRA CA has Been Imposed Universe:	No
Corrective Action Priority Ranking:	No NCAPS ranking
Environmental Control Indicator:	No
Institutional Control Indicator:	No
Human Exposure Controls Indicator:	N/A
Groundwater Controls Indicator:	N/A
Significant Non-Complier Universe:	No
Unaddressed Significant Non-Complier Universe:	No
Addressed Significant Non-Complier Universe:	No
Significant Non-Complier With a Compliance Schedule Universe:	No
Financial Assurance Required:	Not reported
Handler Date of Last Change:	20241211
Recognized Trader-Importer:	No
Recognized Trader-Exporter:	No
Importer of Spent Lead Acid Batteries:	No
Exporter of Spent Lead Acid Batteries:	No
Recycler Activity Without Storage:	No
Manifest Broker:	No
Sub-Part P Indicator:	No

Handler - Owner Operator:

Owner/Operator Indicator:	Owner
Owner/Operator Name: PATSY WATERS	
Legal Status:	Other
Date Became Current:	Not reported
Date Ended Current:	Not reported
Owner/Operator Address:	5422 CAROLYN AVE
Owner/Operator City,State,Zip:	SANTA ROSA, CA 95401
Owner/Operator Telephone:	707-695-3335
Owner/Operator Telephone Ext:	Not reported
Owner/Operator Fax:	Not reported
Owner/Operator Email:	Not reported
Owner/Operator Indicator:	Operator
Owner/Operator Name: PATSY WATERS	
Legal Status:	Other
Date Became Current:	Not reported

PATSY WATERS 45-011188 (Continued) **1024779366**

Date Ended Current:	Not reported
Owner/Operator Address:	5422 CAROLYN AVE
Owner/Operator City,State,Zip:	SANTA ROSA, CA 95401
Owner/Operator Telephone:	707-695-3335
Owner/Operator Telephone Ext:	Not reported
Owner/Operator Fax:	Not reported
Owner/Operator Email:	Not reported

Historic Generators:

Receive Date:	20190201
Handler Name: 5422 CAROLYN AVE	
Federal Waste Generator Description:	Not a generator, verified
State District Owner:	Not reported
Large Quantity Handler of Universal Waste:	No
Recognized Trader Importer:	No
Recognized Trader Exporter:	No
Spent Lead Acid Battery Importer:	No
Spent Lead Acid Battery Exporter:	No
Current Record:	Yes
Non Storage Recycler Activity:	No
Electronic Manifest Broker:	No

List of NAICS Codes and Descriptions:

NAICS Code:	56299
NAICS Description:	All Other Waste Management Services

Facility Has Received Notices of Violations:

Violations:	No Violations Found

Evaluation Action Summary:

Evaluations:	No Evaluations Found

E MANIFEST:

Manifest Tracking Number:	019796294JJK
Last Updated Date:	20190314
Shipped Date:	20190213
Received Date:	20190221
Manifest Status:	Signed
Submission Type:	DataImage5Copy
Origin Type:	Service
Generator EPA ID:	CAC002999318
Generator Name:	Patsy Waters
Generator Location Street Number:	Not reported
Generator Location Street 1:	5422 CAROLYN AVE
Generator Location Street 2:	Not reported
Generator Location City:	SANTA ROSA
Generator Location State:	CA
Generator Location Zip:	95401
Generator Mail Street Number:	Not reported
Generator Mail Street 1:	5422 CAROLYN AVE
Generator Mail Street 2:	Not reported
Generator Mail City:	SANTA ROSA
Generator Mail Zip:	95401
Generator Mail State:	CA

PATSY WATERS 45-011188 (Continued) **1024779366**

Generator Contact Company Name:	Not reported
Designated Facility EPA ID:	CAD981382732
Designated Facility Name:	Altamont Landfill & Resource Recovery Facility
Designated Facility Mail Street Number:	10840
Designated Facility Mail Street 1:	Not reported
Designated Facility Mail Street 2:	10840 ALTAMONT PASS RD
Designated Facility Mail City:	LIVERMORE
Designated Facility Mail Zip:	94551
Designated Facility Mail State:	CA
Designated Facility Location Street Number:	10840
Designated Facility Location Street 1:	10840 ALTAMONT PASS RD
Designated Facility Location Street 2:	Not reported
Designated Facility Location City:	LIVERMORE
Designated Facility Location Zip:	94551
Designated Facility Location State:	CA
Designated Facility Contact Company Name:	Not reported
Manifest Residue Indicator:	N
Rejection Indicator:	N

Manifest Tracking Number:	019796281JJK
Last Updated Date:	20190304
Shipped Date:	20190205
Received Date:	20190211
Manifest Status:	Signed
Submission Type:	DataImage5Copy
Origin Type:	Service
Generator EPA ID:	CAC002999318
Generator Name:	Patsy Waters 45-011188
Generator Location Street Number:	Not reported
Generator Location Street 1:	5422 CAROLYN AVE
Generator Location Street 2:	Not reported
Generator Location City:	SANTA ROSA
Generator Location State:	CA
Generator Location Zip:	95409-5517
Generator Mail Street Number:	Not reported
Generator Mail Street 1:	5422 CAROLYN AVE
Generator Mail Street 2:	Not reported
Generator Mail City:	SANTA ROSA
Generator Mail Zip:	95409-5517
Generator Mail State:	CA
Generator Contact Company Name:	Not reported
Designated Facility EPA ID:	CAD981382732
Designated Facility Name:	Altamont Landfill & Resource Recovery Facility
Designated Facility Mail Street Number:	10840
Designated Facility Mail Street 1:	Not reported
Designated Facility Mail Street 2:	10840 ALTAMONT PASS RD
Designated Facility Mail City:	LIVERMORE
Designated Facility Mail Zip:	94551
Designated Facility Mail State:	CA
Designated Facility Location Street Number:	10840
Designated Facility Location Street 1:	10840 ALTAMONT PASS RD
Designated Facility Location Street 2:	Not reported
Designated Facility Location City:	LIVERMORE
Designated Facility Location Zip:	94551
Designated Facility Location State:	CA
Designated Facility Contact Company Name:	Not reported
Manifest Residue Indicator:	N

PATSY WATERS 45-011188 (Continued) **1024779366**

Rejection Indicator: N

Transporter:
Manifest Tracking Number: 019796281JJK
Transporter Line Number: 1
Transporter EPA ID: CAR000050815
Transporter Name: P W Stephens Environmental Inc

Manifest Tracking Number: 019796281JJK
Transporter Line Number: 2
Transporter EPA ID: CAR000272773
Transporter Name: Uni Waste Llc

Waste Line:
Manifest Tracking Number: 019796281JJK
Waste Line Number: 1
U.S. DOT Hazardous Indicator: Y
U.S. DOT ID Number: NA2212
U.S. DOT Description: Na2212, Asbestos, 9, Pg Iii, Rq
Non-Hazardous Waste Description: Not reported
Number of Containers: 10
Container Type Code: BA
Container Type Description: Burlap, cloth, paper, or plastic bags
Waste Quantity: 1
Quantity Unit of Measure Code: Y
Quantity Unit of Measure Description: Cubic Yards
Waste Quantity, in Tons: 0.84
Acute Waste Quantity, in Tons: 0
Non-Acute Waste Quantity, in Tons: 0.84
Waste Quantity, in Kilograms: 761.9052
Acute Waste Quantity, in Kilograms: 0
Non-Acute Waste Quantity, in Kilorgrams: 761.9052
Management Method Code: H132
Management Method Description: LANDFILL (WITH PRIOR TREATMENT AND/OR STABILIZATION)
Waste Residue Indicator: N
Quantity Discrepancy Indicator: N
Waste Type Discrepancy Indicator: N
Waste Density: Not reported
Waste Density Unit of Measure Code: Not reported
Waste Density Unit of Measure Description: Not reported
Form Code: Not reported
Form Code Description: Not reported
Source Code: Not reported
Source Code Description: Not reported
Waste Minimization Code: Not reported
Waste Minimization Code Description: Not reported
Consent Number: Not reported
EPA Waste Indicator: N
Federal Waste Codes: Not reported
Quantity Haz Kg: 0
Quantity Haz Tons: 0
Quantity Non Haz Kg: 761.9052
Quantity Non Haz Tons: 0.84
State Waste Codes: CA-151

67
SSE
1/8-1/4
0.153 mi.
806 ft.

5253 SONOMA HWY
5253 SONOMA HWY
SANTA ROSA, CA 95409

RCRA NonGen / NLR

1025842640
CAC003022250

Relative:
Higher

Actual:
302 ft.

RCRA Listings:

Date Form Received by Agency:		20190701
Handler Name:		5253 Sonoma Hwy
Handler Address:		5253 Sonoma Hwy
Handler City,State,Zip:		SANTA ROSA, CA 95409
EPA ID:		CAC003022250
Contact Name:		AUSTIN HALL
Contact Address:		5253 SONOMA HWY
Contact City,State,Zip:		SANTA ROSA, CA 95409
Contact Telephone:		707-484-2556
Contact Fax:		Not reported
Contact Email:		IBLADYC@AOL.COM
Contact Title:		Not reported
EPA Region:		09
Land Type:		Not reported
Federal Waste Generator Description:		Not a generator, verified
Non-Notifier:		Not reported
Biennial Report Cycle:		Not reported
Accessibility:		Not reported
Active Site Indicator:		Not reported
State District Owner:		Not reported
State District:		Not reported
Mailing Address:		122 CALISTOGA RD #394
Mailing City,State,Zip:		SANTA ROSA, CA 95409
Owner Name:	Austin Hall	
Owner Type:		Other
Operator Name:	Austin Hall	
Operator Type:		Other
Short-Term Generator Activity:		No
Importer Activity:		No
Mixed Waste Generator:		No
Transporter Activity:		No
Transfer Facility Activity:		No
Recycler Activity with Storage:		No
Small Quantity On-Site Burner Exemption:		No
Smelting Melting and Refining Furnace Exemption:		No
Underground Injection Control:		No
Off-Site Waste Receipt:		No
Universal Waste Indicator:		No
Universal Waste Destination Facility:		No
Federal Universal Waste:		No
Active Site State-Reg Handler:		---
Federal Facility Indicator:		Not reported
Hazardous Secondary Material Indicator:		N
Sub-Part K Indicator:		Not reported
2018 GPRA Permit Baseline:		Not on the Baseline
2018 GPRA Renewals Baseline:		Not on the Baseline
202 GPRA Corrective Action Baseline:		No
Subject to Corrective Action Universe:		No
Non-TSDFs Where RCRA CA has Been Imposed Universe:		No
Corrective Action Priority Ranking:		No NCAPS ranking
Environmental Control Indicator:		No
Institutional Control Indicator:		No

5253 SONOMA HWY (Continued) **1025842640**

Human Exposure Controls Indicator:	N/A
Groundwater Controls Indicator:	N/A
Significant Non-Complier Universe:	No
Unaddressed Significant Non-Complier Universe:	No
Addressed Significant Non-Complier Universe:	No
Significant Non-Complier With a Compliance Schedule Universe:	No
Financial Assurance Required:	Not reported
Handler Date of Last Change:	20241211
Recognized Trader-Importer:	No
Recognized Trader-Exporter:	No
Importer of Spent Lead Acid Batteries:	No
Exporter of Spent Lead Acid Batteries:	No
Recycler Activity Without Storage:	No
Manifest Broker:	No
Sub-Part P Indicator:	No

Handler - Owner Operator:

Owner/Operator Indicator:	Owner
Owner/Operator Name: AUSTIN HALL	
Legal Status:	Other
Date Became Current:	Not reported
Date Ended Current:	Not reported
Owner/Operator Address:	122 CALISTOGA RD #394
Owner/Operator City,State,Zip:	SANTA ROSA, CA 95409
Owner/Operator Telephone:	707-484-2556
Owner/Operator Telephone Ext:	Not reported
Owner/Operator Fax:	Not reported
Owner/Operator Email:	Not reported

Owner/Operator Indicator:	Operator
Owner/Operator Name: AUSTIN HALL	
Legal Status:	Other
Date Became Current:	Not reported
Date Ended Current:	Not reported
Owner/Operator Address:	5253 SONOMA HWY
Owner/Operator City,State,Zip:	SANTA ROSA, CA 95409
Owner/Operator Telephone:	707-484-2556
Owner/Operator Telephone Ext:	Not reported
Owner/Operator Fax:	Not reported
Owner/Operator Email:	Not reported

Historic Generators:

Receive Date:	20190701
Handler Name: 5253 SONOMA HWY	
Federal Waste Generator Description:	Not a generator, verified
State District Owner:	Not reported
Large Quantity Handler of Universal Waste:	No
Recognized Trader Importer:	No
Recognized Trader Exporter:	No
Spent Lead Acid Battery Importer:	No
Spent Lead Acid Battery Exporter:	No
Current Record:	Yes
Non Storage Recycler Activity:	No
Electronic Manifest Broker:	No

5253 SONOMA HWY (Continued) **1025842640**

List of NAICS Codes and Descriptions:
NAICS Code: 56299
NAICS Description: All Other Waste Management Services

Facility Has Received Notices of Violations:
Violations: No Violations Found

Evaluation Action Summary:
Evaluations: No Evaluations Found

O68 **NOAH & TRAVIS RAGONA** **E MANIFEST** **1032200685**
SW **421 OAK LANE AVE** **N/A**
1/8-1/4 **SANTA ROSA, CA 95409**
0.155 mi.
821 ft. **Site 3 of 6 in cluster O**

Relative: **Lower**
Actual: **286 ft.**

E MANIFEST:

Manifest Tracking Number:	100094105ELC
Last Updated Date:	20240425
Shipped Date:	20240423
Received Date:	20240424
Manifest Status:	Signed
Submission Type:	FullElectronic
Origin Type:	Web
Generator EPA ID:	CAC003280033
Generator Name:	Noah & Travis Ragona
Generator Location Street Number:	Not reported
Generator Location Street 1:	421 OAK LANE AVE
Generator Location Street 2:	Not reported
Generator Location City:	SANTA ROSA
Generator Location State:	CA
Generator Location Zip:	95409
Generator Mail Street Number:	Not reported
Generator Mail Street 1:	421 OAK LANE AVE
Generator Mail Street 2:	Not reported
Generator Mail City:	SANTA ROSA
Generator Mail Zip:	95409
Generator Mail State:	CA
Generator Contact Company Name:	Not reported
Designated Facility EPA ID:	CAD982042475
Designated Facility Name:	Recology Hay Road
Designated Facility Mail Street Number:	235
Designated Facility Mail Street 1:	Not reported
Designated Facility Mail Street 2:	N FIRST ST
Designated Facility Mail City:	DIXON
Designated Facility Mail Zip:	95620
Designated Facility Mail State:	CA
Designated Facility Location Street Number:	6426
Designated Facility Location Street 1:	HAY RD
Designated Facility Location Street 2:	Not reported
Designated Facility Location City:	VACAVILLE
Designated Facility Location Zip:	95687
Designated Facility Location State:	CA
Designated Facility Contact Company Name:	Not reported
Manifest Residue Indicator:	N

NOAH & TRAVIS RAGONA (Continued) **1032200685**

Rejection Indicator: N

Transporter:
Manifest Tracking Number: 100094105ELC
Transporter Line Number: 1
Transporter EPA ID: CAL000390428
Transporter Name: Cve Nb Contracting Group Inc Dba Central Valley Environmental

Waste Line:
Manifest Tracking Number: 100094105ELC
Waste Line Number: 1
U.S. DOT Hazardous Indicator: Y
U.S. DOT ID Number: NA2212
U.S. DOT Description: Rq,Na2212,Asbestos,9,Pgiii
Non-Hazardous Waste Description: Not reported
Number of Containers: 8
Container Type Code: BA
Container Type Description: Burlap, cloth, paper, or plastic bags
Waste Quantity: 1
Quantity Unit of Measure Code: Y
Quantity Unit of Measure Description: Cubic Yards
Waste Quantity, in Tons: 0.84
Acute Waste Quantity, in Tons: 0
Non-Acute Waste Quantity, in Tons: 0.84
Waste Quantity, in Kilograms: 761.9052
Acute Waste Quantity, in Kilograms: 0
Non-Acute Waste Quantity, in Kilorgrams: 761.9052
Management Method Code: H132
Management Method Description: LANDFILL (WITH PRIOR TREATMENT AND/OR STABILIZATION)
Waste Residue Indicator: N
Quantity Discrepancy Indicator: N
Waste Type Discrepancy Indicator: N
Waste Density: Not reported
Waste Density Unit of Measure Code: Not reported
Waste Density Unit of Measure Description: Not reported
Form Code: Not reported
Form Code Description: Not reported
Source Code: Not reported
Source Code Description: Not reported
Waste Minimization Code: Not reported
Waste Minimization Code Description: Not reported
Consent Number: Not reported
EPA Waste Indicator: N
Federal Waste Codes: Not reported
Quantity Haz Kg: Not reported
Quantity Haz Tons: Not reported
Quantity Non Haz Kg: 761.9052
Quantity Non Haz Tons: 0.84
State Waste Codes: CA-151

O69 **NOAH & TRAVIS RAGONA** **RCRA NonGen / NLR** **1031052650**
SW **421 OAK LANE AVE** **CAC003280033**
1/8-1/4 **SANTA ROSA, CA 95409**
0.155 mi.
821 ft. **Site 4 of 6 in cluster O**

Relative: **Lower**
Actual: **286 ft.**

RCRA Listings:

Date Form Received by Agency:		20240626
Handler Name:		Noah & Travis Ragona
Handler Address:		421 Oak Lane Ave
Handler City,State,Zip:		SANTA ROSA, CA 95409
EPA ID:		CAC003280033
Contact Name:		NOAH & TRAVIS RAGONA
Contact Address:		421 OAK LANE AVE
Contact City,State,Zip:		SANTA ROSA, CA 95409
Contact Telephone:		707-303-5189
Contact Fax:		Not reported
Contact Email:		NOAH.RAGONA@GMAIL.COM
Contact Title:		Not reported
EPA Region:		09
Land Type:		Not reported
Federal Waste Generator Description:		Not a generator, verified
Non-Notifier:		Not reported
Biennial Report Cycle:		Not reported
Accessibility:		Not reported
Active Site Indicator:		Not reported
State District Owner:		Not reported
State District:		Not reported
Mailing Address:		Not reported
Mailing City,State,Zip:		Not reported
Owner Name:	Not reported	
Owner Type:		Not reported
Operator Name:	Not reported	
Operator Type:		Not reported
Short-Term Generator Activity:		No
Importer Activity:		No
Mixed Waste Generator:		No
Transporter Activity:		No
Transfer Facility Activity:		No
Recycler Activity with Storage:		No
Small Quantity On-Site Burner Exemption:		No
Smelting Melting and Refining Furnace Exemption:		No
Underground Injection Control:		No
Off-Site Waste Receipt:		No
Universal Waste Indicator:		No
Universal Waste Destination Facility:		No
Federal Universal Waste:		No
Active Site State-Reg Handler:		---
Federal Facility Indicator:		Not reported
Hazardous Secondary Material Indicator:		N
Sub-Part K Indicator:		Not reported
2018 GPRA Permit Baseline:		Not on the Baseline
2018 GPRA Renewals Baseline:		Not on the Baseline
202 GPRA Corrective Action Baseline:		No
Subject to Corrective Action Universe:		No
Non-TSDFs Where RCRA CA has Been Imposed Universe:		No
Corrective Action Priority Ranking:		No NCAPS ranking
Environmental Control Indicator:		No
Institutional Control Indicator:		No

NOAH & TRAVIS RAGONA (Continued) **1031052650**

Human Exposure Controls Indicator:	N/A
Groundwater Controls Indicator:	N/A
Significant Non-Complier Universe:	No
Unaddressed Significant Non-Complier Universe:	No
Addressed Significant Non-Complier Universe:	No
Significant Non-Complier With a Compliance Schedule Universe:	No
Financial Assurance Required:	Not reported
Handler Date of Last Change:	20240919
Recognized Trader-Importer:	No
Recognized Trader-Exporter:	No
Importer of Spent Lead Acid Batteries:	No
Exporter of Spent Lead Acid Batteries:	No
Recycler Activity Without Storage:	No
Manifest Broker:	No
Sub-Part P Indicator:	No

Handler - Owner Operator:

Owner/Operator Indicator:	Owner
Owner/Operator Name: NOAH & TRAVIS RAGONA	
Legal Status:	Other
Date Became Current:	Not reported
Date Ended Current:	Not reported
Owner/Operator Address:	421 OAK LANE AVE
Owner/Operator City,State,Zip:	SANTA ROSA, CA 95409
Owner/Operator Telephone:	707-303-5189
Owner/Operator Telephone Ext:	Not reported
Owner/Operator Fax:	Not reported
Owner/Operator Email:	Not reported

Owner/Operator Indicator:	Operator
Owner/Operator Name: NOAH & TRAVIS RAGONA	
Legal Status:	Other
Date Became Current:	Not reported
Date Ended Current:	Not reported
Owner/Operator Address:	421 OAK LANE AVE
Owner/Operator City,State,Zip:	SANTA ROSA, CA 95409
Owner/Operator Telephone:	707-303-5189
Owner/Operator Telephone Ext:	Not reported
Owner/Operator Fax:	Not reported
Owner/Operator Email:	Not reported

Historic Generators:

Receive Date:	20240327
Handler Name: NOAH & TRAVIS RAGONA	
Federal Waste Generator Description:	Not a generator, verified
State District Owner:	Not reported
Large Quantity Handler of Universal Waste:	No
Recognized Trader Importer:	No
Recognized Trader Exporter:	No
Spent Lead Acid Battery Importer:	No
Spent Lead Acid Battery Exporter:	No
Current Record:	No
Non Storage Recycler Activity:	No
Electronic Manifest Broker:	No

NOAH & TRAVIS RAGONA (Continued) **1031052650**

Receive Date: 20240626
Handler Name: NOAH & TRAVIS RAGONA
Federal Waste Generator Description: Not a generator, verified
State District Owner: Not reported
Large Quantity Handler of Universal Waste: No
Recognized Trader Importer: No
Recognized Trader Exporter: No
Spent Lead Acid Battery Importer: No
Spent Lead Acid Battery Exporter: No
Current Record: Yes
Non Storage Recycler Activity: No
Electronic Manifest Broker: No

List of NAICS Codes and Descriptions:
NAICS Code: 56299
NAICS Description: All Other Waste Management Services

Facility Has Received Notices of Violations:
Violations: No Violations Found

Evaluation Action Summary:
Evaluations: No Evaluations Found

O70 **5104 GOLD LAKE DR** **RCRA NonGen / NLR** **1026052111**
SW **5104 GOLD LAKE DR** **E MANIFEST** **CAC003059003**
1/8-1/4 **SANTA ROSA, CA 95409**
0.157 mi.
830 ft. **Site 5 of 6 in cluster O**

Relative: **Lower**

Actual: **286 ft.**

RCRA Listings:
Date Form Received by Agency: 20200306
Handler Name: 5104 Gold Lake Dr
Handler Address: 5104 Gold Lake Dr
Handler City,State,Zip: SANTA ROSA, CA 95409-3726
EPA ID: CAC003059003
Contact Name: JOSH EATON
Contact Address: 5104 GOLD LAKE DR
Contact City,State,Zip: SANTA ROSA, CA 95409-3726
Contact Telephone: 408-464-9557
Contact Fax: Not reported
Contact Email: ERIKAM@CVECORP.COM
Contact Title: Not reported
EPA Region: 09
Land Type: Not reported
Federal Waste Generator Description: Not a generator, verified
Non-Notifier: Not reported
Biennial Report Cycle: Not reported
Accessibility: Not reported
Active Site Indicator: Not reported
State District Owner: Not reported
State District: Not reported
Mailing Address: 5104 GOLD LAKE DR
Mailing City,State,Zip: SANTA ROSA, CA 95409-3726
Owner Name: Josh Eaton
Owner Type: Other

5104 GOLD LAKE DR (Continued) **1026052111**

Operator Name:	Josh Eaton
Operator Type:	Other
Short-Term Generator Activity:	No
Importer Activity:	No
Mixed Waste Generator:	No
Transporter Activity:	No
Transfer Facility Activity:	No
Recycler Activity with Storage:	No
Small Quantity On-Site Burner Exemption:	No
Smelting Melting and Refining Furnace Exemption:	No
Underground Injection Control:	No
Off-Site Waste Receipt:	No
Universal Waste Indicator:	No
Universal Waste Destination Facility:	No
Federal Universal Waste:	No
Active Site State-Reg Handler:	---
Federal Facility Indicator:	Not reported
Hazardous Secondary Material Indicator:	N
Sub-Part K Indicator:	Not reported
2018 GPRA Permit Baseline:	Not on the Baseline
2018 GPRA Renewals Baseline:	Not on the Baseline
202 GPRA Corrective Action Baseline:	No
Subject to Corrective Action Universe:	No
Non-TSDFs Where RCRA CA has Been Imposed Universe:	No
Corrective Action Priority Ranking:	No NCAPS ranking
Environmental Control Indicator:	No
Institutional Control Indicator:	No
Human Exposure Controls Indicator:	N/A
Groundwater Controls Indicator:	N/A
Significant Non-Complier Universe:	No
Unaddressed Significant Non-Complier Universe:	No
Addressed Significant Non-Complier Universe:	No
Significant Non-Complier With a Compliance Schedule Universe:	No
Financial Assurance Required:	Not reported
Handler Date of Last Change:	20241211
Recognized Trader-Importer:	No
Recognized Trader-Exporter:	No
Importer of Spent Lead Acid Batteries:	No
Exporter of Spent Lead Acid Batteries:	No
Recycler Activity Without Storage:	No
Manifest Broker:	No
Sub-Part P Indicator:	No

Handler - Owner Operator:

Owner/Operator Indicator:	Owner
Owner/Operator Name: JOSH EATON	
Legal Status:	Other
Date Became Current:	Not reported
Date Ended Current:	Not reported
Owner/Operator Address:	5104 GOLD LAKE DR
Owner/Operator City,State,Zip:	SANTA ROSA, CA 95409-3726
Owner/Operator Telephone:	408-464-9557
Owner/Operator Telephone Ext:	Not reported
Owner/Operator Fax:	Not reported
Owner/Operator Email:	Not reported

5104 GOLD LAKE DR (Continued) **1026052111**

Owner/Operator Indicator: Operator
Owner/Operator Name: JOSH EATON
Legal Status: Other
Date Became Current: Not reported
Date Ended Current: Not reported
Owner/Operator Address: 5104 GOLD LAKE DR
Owner/Operator City,State,Zip: SANTA ROSA, CA 95409-3726
Owner/Operator Telephone: 408-464-9557
Owner/Operator Telephone Ext: Not reported
Owner/Operator Fax: Not reported
Owner/Operator Email: Not reported

Historic Generators:
Receive Date: 20200306
Handler Name: 5104 GOLD LAKE DR
Federal Waste Generator Description: Not a generator, verified
State District Owner: Not reported
Large Quantity Handler of Universal Waste: No
Recognized Trader Importer: No
Recognized Trader Exporter: No
Spent Lead Acid Battery Importer: No
Spent Lead Acid Battery Exporter: No
Current Record: Yes
Non Storage Recycler Activity: No
Electronic Manifest Broker: No

List of NAICS Codes and Descriptions:
NAICS Code: 56299
NAICS Description: All Other Waste Management Services

Facility Has Received Notices of Violations:
Violations: No Violations Found

Evaluation Action Summary:
Evaluations: No Evaluations Found

E MANIFEST:
Manifest Tracking Number: 100061386ELC
Last Updated Date: 20210811
Shipped Date: 20210809
Received Date: 20210811
Manifest Status: Signed
Submission Type: FullElectronic
Origin Type: Web
Generator EPA ID: CAC003130990
Generator Name: Lauren Eaton And Josh Eaton
Generator Location Street Number: Not reported
Generator Location Street 1: 5104 GOLD LAKE DR
Generator Location Street 2: Not reported
Generator Location City: SANTA ROSA
Generator Location State: CA
Generator Location Zip: 95409
Generator Mail Street Number: Not reported
Generator Mail Street 1: 5104 GOLD LAKE DR

5104 GOLD LAKE DR (Continued) **1026052111**

Generator Mail Street 2:	Not reported
Generator Mail City:	SANTA ROSA
Generator Mail Zip:	95409
Generator Mail State:	CA
Generator Contact Company Name:	Not reported
Designated Facility EPA ID:	CAD982042475
Designated Facility Name:	Recology Hay Road
Designated Facility Mail Street Number:	235
Designated Facility Mail Street 1:	Not reported
Designated Facility Mail Street 2:	N FIRST ST
Designated Facility Mail City:	DIXON
Designated Facility Mail Zip:	95620
Designated Facility Mail State:	CA
Designated Facility Location Street Number:	6426
Designated Facility Location Street 1:	HAY RD
Designated Facility Location Street 2:	Not reported
Designated Facility Location City:	VACAVILLE
Designated Facility Location Zip:	95687
Designated Facility Location State:	CA
Designated Facility Contact Company Name:	Not reported
Manifest Residue Indicator:	N
Rejection Indicator:	N

Transporter:

Manifest Tracking Number:	100061386ELC
Transporter Line Number:	1
Transporter EPA ID:	CAL000390428
Transporter Name:	Cve Nb Contracting Group Inc Dba Central Valley Environmental

Waste Line:

Manifest Tracking Number:	100061386ELC
Waste Line Number:	1
U.S. DOT Hazardous Indicator:	Y
U.S. DOT ID Number:	NA2212
U.S. DOT Description:	Rq, Na2212, Asbestos, 9, Pgiii
Non-Hazardous Waste Description:	Not reported
Number of Containers:	25
Container Type Code:	BA
Container Type Description:	Burlap, cloth, paper, or plastic bags
Waste Quantity:	1
Quantity Unit of Measure Code:	Y
Quantity Unit of Measure Description:	Cubic Yards
Waste Quantity, in Tons:	0.84
Acute Waste Quantity, in Tons:	0
Non-Acute Waste Quantity, in Tons:	0.84
Waste Quantity, in Kilograms:	761.9052
Acute Waste Quantity, in Kilograms:	0
Non-Acute Waste Quantity, in Kilorgrams:	761.9052
Management Method Code:	H132
Management Method Description:	LANDFILL (WITH PRIOR TREATMENT AND/OR STABILIZATION)
Waste Residue Indicator:	N
Quantity Discrepancy Indicator:	N
Waste Type Discrepancy Indicator:	N
Waste Density:	Not reported
Waste Density Unit of Measure Code:	Not reported
Waste Density Unit of Measure Description:	Not reported

5104 GOLD LAKE DR (Continued) **1026052111**

Form Code:	Not reported
Form Code Description:	Not reported
Source Code:	Not reported
Source Code Description:	Not reported
Waste Minimization Code:	Not reported
Waste Minimization Code Description:	Not reported
Consent Number:	Not reported
EPA Waste Indicator:	Y
Federal Waste Codes:	Not reported
Quantity Haz Kg:	761.9052
Quantity Haz Tons:	0.84
Quantity Non Haz Kg:	0
Quantity Non Haz Tons:	0
State Waste Codes:	CA-151

O71 **5104 GOLD LAKE DR** **RCRA NonGen / NLR** **1026818209**
SW **5104 GOLD LAKE DR** **CAC003130990**
1/8-1/4 **SANTA ROSA, CA 95409**
0.157 mi.
830 ft. **Site 6 of 6 in cluster O**

Relative: **Lower**

Actual: **286 ft.**

RCRA Listings:

Date Form Received by Agency:	20210723
Handler Name:	5104 Gold Lake Dr
Handler Address:	5104 Gold Lake Dr
Handler City,State,Zip:	SANTA ROSA, CA 95409
EPA ID:	CAC003130990
Contact Name:	LAUREN EATON AND JOSH EATON
Contact Address:	5104 GOLD LAKE DR
Contact City,State,Zip:	SANTA ROSA, CA 95409
Contact Telephone:	408-499-4228
Contact Fax:	Not reported
Contact Email:	ERIKAM@CVECORP.COM
Contact Title:	Not reported
EPA Region:	09
Land Type:	Not reported
Federal Waste Generator Description:	Not a generator, verified
Non-Notifier:	Not reported
Biennial Report Cycle:	Not reported
Accessibility:	Not reported
Active Site Indicator:	Not reported
State District Owner:	Not reported
State District:	Not reported
Mailing Address:	5104 GOLD LAKE DR
Mailing City,State,Zip:	SANTA ROSA, CA 95409
Owner Name:	Lauren Eaton And Josh Eaton
Owner Type:	Other
Operator Name:	Lauren Eaton And Josh Eaton
Operator Type:	Other
Short-Term Generator Activity:	No
Importer Activity:	No
Mixed Waste Generator:	No
Transporter Activity:	No
Transfer Facility Activity:	No
Recycler Activity with Storage:	No
Small Quantity On-Site Burner Exemption:	No
Smelting Melting and Refining Furnace Exemption:	No
Underground Injection Control:	No

5104 GOLD LAKE DR (Continued) **1026818209**

Off-Site Waste Receipt:	No
Universal Waste Indicator:	No
Universal Waste Destination Facility:	No
Federal Universal Waste:	No
Active Site State-Reg Handler:	---
Federal Facility Indicator:	Not reported
Hazardous Secondary Material Indicator:	N
Sub-Part K Indicator:	Not reported
2018 GPRA Permit Baseline:	Not on the Baseline
2018 GPRA Renewals Baseline:	Not on the Baseline
202 GPRA Corrective Action Baseline:	No
Subject to Corrective Action Universe:	No
Non-TSDFs Where RCRA CA has Been Imposed Universe:	No
Corrective Action Priority Ranking:	No NCAPS ranking
Environmental Control Indicator:	No
Institutional Control Indicator:	No
Human Exposure Controls Indicator:	N/A
Groundwater Controls Indicator:	N/A
Significant Non-Complier Universe:	No
Unaddressed Significant Non-Complier Universe:	No
Addressed Significant Non-Complier Universe:	No
Significant Non-Complier With a Compliance Schedule Universe:	No
Financial Assurance Required:	Not reported
Handler Date of Last Change:	20241211
Recognized Trader-Importer:	No
Recognized Trader-Exporter:	No
Importer of Spent Lead Acid Batteries:	No
Exporter of Spent Lead Acid Batteries:	No
Recycler Activity Without Storage:	No
Manifest Broker:	No
Sub-Part P Indicator:	No

Handler - Owner Operator:

Owner/Operator Indicator:	Operator
Owner/Operator Name:	LAUREN EATON AND JOSH EATON
Legal Status:	Other
Date Became Current:	Not reported
Date Ended Current:	Not reported
Owner/Operator Address:	5104 GOLD LAKE DR
Owner/Operator City,State,Zip:	SANTA ROSA, CA 95409
Owner/Operator Telephone:	408-499-4228
Owner/Operator Telephone Ext:	Not reported
Owner/Operator Fax:	Not reported
Owner/Operator Email:	Not reported

Owner/Operator Indicator:	Owner
Owner/Operator Name:	LAUREN EATON AND JOSH EATON
Legal Status:	Other
Date Became Current:	Not reported
Date Ended Current:	Not reported
Owner/Operator Address:	5104 GOLD LAKE DR
Owner/Operator City,State,Zip:	SANTA ROSA, CA 95409
Owner/Operator Telephone:	408-499-4228
Owner/Operator Telephone Ext:	Not reported
Owner/Operator Fax:	Not reported
Owner/Operator Email:	Not reported

5104 GOLD LAKE DR (Continued) **1026818209**

Historic Generators:
Receive Date: 20210723
Handler Name: 5104 GOLD LAKE DR
Federal Waste Generator Description: Not a generator, verified
State District Owner: Not reported
Large Quantity Handler of Universal Waste: No
Recognized Trader Importer: No
Recognized Trader Exporter: No
Spent Lead Acid Battery Importer: No
Spent Lead Acid Battery Exporter: No
Current Record: Yes
Non Storage Recycler Activity: No
Electronic Manifest Broker: No

List of NAICS Codes and Descriptions:
NAICS Code: 56299
NAICS Description: All Other Waste Management Services

Facility Has Received Notices of Violations:
Violations: No Violations Found

Evaluation Action Summary:
Evaluations: No Evaluations Found

---

72 **441 OAK LAKE AVE** **RCRA NonGen / NLR** **1026468945**
WSW **441 OAK LAKE AVE** **E MANIFEST** **CAC003074384**
1/8-1/4 **SANTA ROSA, CA 95409**
0.158 mi.
836 ft.

Relative:
Lower

Actual:
283 ft.

RCRA Listings:
Date Form Received by Agency: 20200710
Handler Name: 441 Oak Lake Ave
Handler Address: 441 Oak Lake Ave
Handler City,State,Zip: SANTA ROSA, CA 95409
EPA ID: CAC003074384
Contact Name: KATHLEEN MCNEILLY
Contact Address: 441 OAK LAKE AVE
Contact City,State,Zip: SANTA ROSA, CA 95409
Contact Telephone: 415-370-8567
Contact Fax: Not reported
Contact Email: ERIKAM@CVECORP.COM
Contact Title: Not reported
EPA Region: 09
Land Type: Not reported
Federal Waste Generator Description: Not a generator, verified
Non-Notifier: Not reported
Biennial Report Cycle: Not reported
Accessibility: Not reported
Active Site Indicator: Not reported
State District Owner: Not reported
State District: Not reported
Mailing Address: 441 OAK LAKE AVE
Mailing City,State,Zip: SANTA ROSA, CA 95409
Owner Name: Kathleen Mcneilly

441 OAK LAKE AVE (Continued) **1026468945**

Owner Type:		Other
Operator Name:	Kathleen Mcneilly	
Operator Type:		Other
Short-Term Generator Activity:		No
Importer Activity:		No
Mixed Waste Generator:		No
Transporter Activity:		No
Transfer Facility Activity:		No
Recycler Activity with Storage:		No
Small Quantity On-Site Burner Exemption:		No
Smelting Melting and Refining Furnace Exemption:		No
Underground Injection Control:		No
Off-Site Waste Receipt:		No
Universal Waste Indicator:		No
Universal Waste Destination Facility:		No
Federal Universal Waste:		No
Active Site State-Reg Handler:		---
Federal Facility Indicator:		Not reported
Hazardous Secondary Material Indicator:		N
Sub-Part K Indicator:		Not reported
2018 GPRA Permit Baseline:		Not on the Baseline
2018 GPRA Renewals Baseline:		Not on the Baseline
202 GPRA Corrective Action Baseline:		No
Subject to Corrective Action Universe:		No
Non-TSDFs Where RCRA CA has Been Imposed Universe:		No
Corrective Action Priority Ranking:		No NCAPS ranking
Environmental Control Indicator:		No
Institutional Control Indicator:		No
Human Exposure Controls Indicator:		N/A
Groundwater Controls Indicator:		N/A
Significant Non-Complier Universe:		No
Unaddressed Significant Non-Complier Universe:		No
Addressed Significant Non-Complier Universe:		No
Significant Non-Complier With a Compliance Schedule Universe:		No
Financial Assurance Required:		Not reported
Handler Date of Last Change:		20241211
Recognized Trader-Importer:		No
Recognized Trader-Exporter:		No
Importer of Spent Lead Acid Batteries:		No
Exporter of Spent Lead Acid Batteries:		No
Recycler Activity Without Storage:		No
Manifest Broker:		No
Sub-Part P Indicator:		No

Handler - Owner Operator:

Owner/Operator Indicator:	Operator
Owner/Operator Name: KATHLEEN MCNEILLY	
Legal Status:	Other
Date Became Current:	Not reported
Date Ended Current:	Not reported
Owner/Operator Address:	441 OAK LAKE AVE
Owner/Operator City,State,Zip:	SANTA ROSA, CA 95409
Owner/Operator Telephone:	415-370-8567
Owner/Operator Telephone Ext:	Not reported
Owner/Operator Fax:	Not reported
Owner/Operator Email:	Not reported

441 OAK LAKE AVE (Continued) **1026468945**

Owner/Operator Indicator: Owner
Owner/Operator Name: KATHLEEN MCNEILLY
Legal Status: Other
Date Became Current: Not reported
Date Ended Current: Not reported
Owner/Operator Address: 441 OAK LAKE AVE
Owner/Operator City,State,Zip: SANTA ROSA, CA 95409
Owner/Operator Telephone: 415-370-8567
Owner/Operator Telephone Ext: Not reported
Owner/Operator Fax: Not reported
Owner/Operator Email: Not reported

Historic Generators:
Receive Date: 20200710
Handler Name: 441 OAK LAKE AVE
Federal Waste Generator Description: Not a generator, verified
State District Owner: Not reported
Large Quantity Handler of Universal Waste: No
Recognized Trader Importer: No
Recognized Trader Exporter: No
Spent Lead Acid Battery Importer: No
Spent Lead Acid Battery Exporter: No
Current Record: Yes
Non Storage Recycler Activity: No
Electronic Manifest Broker: No

List of NAICS Codes and Descriptions:
NAICS Code: 56299
NAICS Description: All Other Waste Management Services

Facility Has Received Notices of Violations:
Violations: No Violations Found

Evaluation Action Summary:
Evaluations: No Evaluations Found

E MANIFEST:
Manifest Tracking Number: 021410722JJK
Last Updated Date: 20200827
Shipped Date: 20200813
Received Date: 20200813
Manifest Status: Signed
Submission Type: DataImage5Copy
Origin Type: Mail
Generator EPA ID: CAC003074384
Generator Name: Kathleen Mcneilly
Generator Location Street Number: Not reported
Generator Location Street 1: 441 OAK LAKE AVE
Generator Location Street 2: Not reported
Generator Location City: SANTA ROSA
Generator Location State: CA
Generator Location Zip: 95409
Generator Mail Street Number: Not reported
Generator Mail Street 1: 441 OAK LAKE AVE

441 OAK LAKE AVE (Continued) **1026468945**

Generator Mail Street 2:	Not reported
Generator Mail City:	SANTA ROSA
Generator Mail Zip:	95409
Generator Mail State:	CA
Generator Contact Company Name:	Not reported
Designated Facility EPA ID:	CAD982042475
Designated Facility Name:	Recology Hay Road
Designated Facility Mail Street Number:	235
Designated Facility Mail Street 1:	Not reported
Designated Facility Mail Street 2:	N FIRST ST
Designated Facility Mail City:	DIXON
Designated Facility Mail Zip:	95620
Designated Facility Mail State:	CA
Designated Facility Location Street Number:	6426
Designated Facility Location Street 1:	HAY RD
Designated Facility Location Street 2:	Not reported
Designated Facility Location City:	VACAVILLE
Designated Facility Location Zip:	95687
Designated Facility Location State:	CA
Designated Facility Contact Company Name:	Not reported
Manifest Residue Indicator:	N
Rejection Indicator:	N

Transporter:

Manifest Tracking Number:	021410722JJK
Transporter Line Number:	1
Transporter EPA ID:	CAL000390428
Transporter Name:	Cve Nb Contracting Group Inc Dba Central Valley Environmental

Waste Line:

Manifest Tracking Number:	021410722JJK
Waste Line Number:	1
U.S. DOT Hazardous Indicator:	Y
U.S. DOT ID Number:	NA2212
U.S. DOT Description:	Rq Na2212, Asbestos, 9, Pgiii
Non-Hazardous Waste Description:	Not reported
Number of Containers:	4
Container Type Code:	BA
Container Type Description:	Burlap, cloth, paper, or plastic bags
Waste Quantity:	1
Quantity Unit of Measure Code:	Y
Quantity Unit of Measure Description:	Cubic Yards
Waste Quantity, in Tons:	0.84
Acute Waste Quantity, in Tons:	0
Non-Acute Waste Quantity, in Tons:	0.84
Waste Quantity, in Kilograms:	761.9052
Acute Waste Quantity, in Kilograms:	0
Non-Acute Waste Quantity, in Kilorgrams:	761.9052
Management Method Code:	H132
Management Method Description:	LANDFILL (WITH PRIOR TREATMENT AND/OR STABILIZATION)
Waste Residue Indicator:	N
Quantity Discrepancy Indicator:	N
Waste Type Discrepancy Indicator:	N
Waste Density:	Not reported
Waste Density Unit of Measure Code:	Not reported
Waste Density Unit of Measure Description:	Not reported

441 OAK LAKE AVE (Continued) **1026468945**

Form Code:	Not reported
Form Code Description:	Not reported
Source Code:	Not reported
Source Code Description:	Not reported
Waste Minimization Code:	Not reported
Waste Minimization Code Description:	Not reported
Consent Number:	Not reported
EPA Waste Indicator:	N
Federal Waste Codes:	Not reported
Quantity Haz Kg:	0
Quantity Haz Tons:	0
Quantity Non Haz Kg:	761.9052
Quantity Non Haz Tons:	0.84
State Waste Codes:	CA-151

Q73 **5403 MULBERRY DR.** **RCRA NonGen / NLR** **1024764530**
SE **5403 MULBERRY DR.** **E MANIFEST** **CAC002984398**
1/8-1/4 **SANTA ROSA, CA 95409**
0.159 mi.
842 ft. **Site 1 of 2 in cluster Q**

Relative: **Higher**
Actual: **319 ft.**

RCRA Listings:

Date Form Received by Agency:		20181011
Handler Name:		5403 Mulberry Dr.
Handler Address:		5403 Mulberry Dr.
Handler City,State,Zip:		SANTA ROSA, CA 95409-3830
EPA ID:		CAC002984398
Contact Name:		ROBERT EDMONDSON
Contact Address:		5403 MULBERRY DR.
Contact City,State,Zip:		SANTA ROSA, CA 95409-3830
Contact Telephone:		707-484-1694
Contact Fax:		Not reported
Contact Email:		ROBERT@8884ABATEMENT.COM
Contact Title:		Not reported
EPA Region:		09
Land Type:		Not reported
Federal Waste Generator Description:		Not a generator, verified
Non-Notifier:		Not reported
Biennial Report Cycle:		Not reported
Accessibility:		Not reported
Active Site Indicator:		Not reported
State District Owner:		Not reported
State District:		Not reported
Mailing Address:		5403 MULBERRY DR.
Mailing City,State,Zip:		SANTA ROSA, CA 95409-3830
Owner Name:	Robert Edmondson	
Owner Type:		Other
Operator Name:	Robert Edmondson	
Operator Type:		Other
Short-Term Generator Activity:		No
Importer Activity:		No
Mixed Waste Generator:		No
Transporter Activity:		No
Transfer Facility Activity:		No
Recycler Activity with Storage:		No
Small Quantity On-Site Burner Exemption:		No
Smelting Melting and Refining Furnace Exemption:		No
Underground Injection Control:		No

5403 MULBERRY DR. (Continued) **1024764530**

Off-Site Waste Receipt:	No
Universal Waste Indicator:	No
Universal Waste Destination Facility:	No
Federal Universal Waste:	No
Active Site State-Reg Handler:	---
Federal Facility Indicator:	Not reported
Hazardous Secondary Material Indicator:	N
Sub-Part K Indicator:	Not reported
2018 GPRA Permit Baseline:	Not on the Baseline
2018 GPRA Renewals Baseline:	Not on the Baseline
202 GPRA Corrective Action Baseline:	No
Subject to Corrective Action Universe:	No
Non-TSDFs Where RCRA CA has Been Imposed Universe:	No
Corrective Action Priority Ranking:	No NCAPS ranking
Environmental Control Indicator:	No
Institutional Control Indicator:	No
Human Exposure Controls Indicator:	N/A
Groundwater Controls Indicator:	N/A
Significant Non-Complier Universe:	No
Unaddressed Significant Non-Complier Universe:	No
Addressed Significant Non-Complier Universe:	No
Significant Non-Complier With a Compliance Schedule Universe:	No
Financial Assurance Required:	Not reported
Handler Date of Last Change:	20241211
Recognized Trader-Importer:	No
Recognized Trader-Exporter:	No
Importer of Spent Lead Acid Batteries:	No
Exporter of Spent Lead Acid Batteries:	No
Recycler Activity Without Storage:	No
Manifest Broker:	No
Sub-Part P Indicator:	No

Handler - Owner Operator:

Owner/Operator Indicator:	Owner
Owner/Operator Name: ROBERT EDMONDSON	
Legal Status:	Other
Date Became Current:	Not reported
Date Ended Current:	Not reported
Owner/Operator Address:	5403 MULBERRY DR.
Owner/Operator City,State,Zip:	SANTA ROSA, CA 95409-3830
Owner/Operator Telephone:	707-484-1694
Owner/Operator Telephone Ext:	Not reported
Owner/Operator Fax:	Not reported
Owner/Operator Email:	Not reported

Owner/Operator Indicator:	Operator
Owner/Operator Name: ROBERT EDMONDSON	
Legal Status:	Other
Date Became Current:	Not reported
Date Ended Current:	Not reported
Owner/Operator Address:	5403 MULBERRY DR.
Owner/Operator City,State,Zip:	SANTA ROSA, CA 95409-3830
Owner/Operator Telephone:	707-484-1694
Owner/Operator Telephone Ext:	Not reported
Owner/Operator Fax:	Not reported
Owner/Operator Email:	Not reported

5403 MULBERRY DR. (Continued) **1024764530**

Historic Generators:
Receive Date: 20181011
Handler Name: 5403 MULBERRY DR.
Federal Waste Generator Description: Not a generator, verified
State District Owner: Not reported
Large Quantity Handler of Universal Waste: No
Recognized Trader Importer: No
Recognized Trader Exporter: No
Spent Lead Acid Battery Importer: No
Spent Lead Acid Battery Exporter: No
Current Record: Yes
Non Storage Recycler Activity: No
Electronic Manifest Broker: No

List of NAICS Codes and Descriptions:
NAICS Code: 56299
NAICS Description: All Other Waste Management Services

Facility Has Received Notices of Violations:
Violations: No Violations Found

Evaluation Action Summary:
Evaluations: No Evaluations Found

E MANIFEST:
Manifest Tracking Number: 019205133JJK
Last Updated Date: 20190508
Shipped Date: 20181012
Received Date: 20181016
Manifest Status: Signed
Submission Type: DataImage5Copy
Origin Type: Mail
Generator EPA ID: CAC002984398
Generator Name: Robert Edmondson
Generator Location Street Number: Not reported
Generator Location Street 1: 5403 MULBERRY DR.
Generator Location Street 2: Not reported
Generator Location City: SANTA ROSA
Generator Location State: CA
Generator Location Zip: 95409-3830
Generator Mail Street Number: Not reported
Generator Mail Street 1: 5403 MULBERRY DR.
Generator Mail Street 2: Not reported
Generator Mail City: SANTA ROSA
Generator Mail Zip: 95409-3830
Generator Mail State: CA
Generator Contact Company Name: Not reported
Designated Facility EPA ID: CAD982042475
Designated Facility Name: B & J Landfill
Designated Facility Mail Street Number: Not reported
Designated Facility Mail Street 1: Not reported
Designated Facility Mail Street 2: 831 DAVIS ST
Designated Facility Mail City: VACAVILLE
Designated Facility Mail Zip: 95688

5403 MULBERRY DR. (Continued) **1024764530**

Designated Facility Mail State:	CA
Designated Facility Location Street Number:	Not reported
Designated Facility Location Street 1:	6426 HAY RD
Designated Facility Location Street 2:	Not reported
Designated Facility Location City:	VACAVILLE
Designated Facility Location Zip:	95688
Designated Facility Location State:	CA
Designated Facility Contact Company Name:	Not reported
Manifest Residue Indicator:	N
Rejection Indicator:	N

Transporter:

Manifest Tracking Number:	019205133JJK
Transporter Line Number:	1
Transporter EPA ID:	CAL000387397
Transporter Name:	18884abatement Inc

Waste Line:

Manifest Tracking Number:	019205133JJK
Waste Line Number:	1
U.S. DOT Hazardous Indicator:	Y
U.S. DOT ID Number:	NA2212
U.S. DOT Description:	Rq Na2212, Asbestos, 9, Pgiii
Non-Hazardous Waste Description:	Not reported
Number of Containers:	75
Container Type Code:	BA
Container Type Description:	Burlap, cloth, paper, or plastic bags
Waste Quantity:	8
Quantity Unit of Measure Code:	Y
Quantity Unit of Measure Description:	Cubic Yards
Waste Quantity, in Tons:	6.72
Acute Waste Quantity, in Tons:	0
Non-Acute Waste Quantity, in Tons:	6.72
Waste Quantity, in Kilograms:	6095.2417
Acute Waste Quantity, in Kilograms:	0
Non-Acute Waste Quantity, in Kilorgrams:	6095.2417
Management Method Code:	H132
Management Method Description:	LANDFILL (WITH PRIOR TREATMENT AND/OR STABILIZATION)
Waste Residue Indicator:	N
Quantity Discrepancy Indicator:	N
Waste Type Discrepancy Indicator:	N
Waste Density:	Not reported
Waste Density Unit of Measure Code:	Not reported
Waste Density Unit of Measure Description:	Not reported
Form Code:	Not reported
Form Code Description:	Not reported
Source Code:	Not reported
Source Code Description:	Not reported
Waste Minimization Code:	Not reported
Waste Minimization Code Description:	Not reported
Consent Number:	Not reported
EPA Waste Indicator:	Y
Federal Waste Codes:	Not reported
Quantity Haz Kg:	6095.2417
Quantity Haz Tons:	6.72
Quantity Non Haz Kg:	0

5403 MULBERRY DR. (Continued) **1024764530**

Quantity Non Haz Tons: 0
State Waste Codes: CA-151

R74 **SHANNON AND JOE SALAZAR** **RCRA NonGen / NLR** **1025846383**
SE **332 LACROSSE AVE** **E MANIFEST** **CAC003026191**
1/8-1/4 **SANTA ROSA, CA 95409**
0.160 mi.
843 ft. **Site 1 of 2 in cluster R**

Relative: **Higher**
Actual: **316 ft.**

RCRA Listings:

Date Form Received by Agency:		20190726
Handler Name:		Shannon And Joe Salazar
Handler Address:		332 Lacrosse Ave
Handler City,State,Zip:		SANTA ROSA, CA 95409
EPA ID:		CAC003026191
Contact Name:		SHANNON AND JOE SALAZAR
Contact Address:		332 LACROSSE AVE
Contact City,State,Zip:		SANTA ROSA, CA 95409
Contact Telephone:		707-327-9353
Contact Fax:		Not reported
Contact Email:		JENNIFERD@CVECORP.COM
Contact Title:		Not reported
EPA Region:		09
Land Type:		Not reported
Federal Waste Generator Description:		Not a generator, verified
Non-Notifier:		Not reported
Biennial Report Cycle:		Not reported
Accessibility:		Not reported
Active Site Indicator:		Not reported
State District Owner:		Not reported
State District:		Not reported
Mailing Address:		332 LACROSSE AVE
Mailing City,State,Zip:		SANTA ROSA, CA 95409
Owner Name:	Shannon And Joe Salazar	
Owner Type:		Other
Operator Name:	Shannon And Joe Salazar	
Operator Type:		Other
Short-Term Generator Activity:		No
Importer Activity:		No
Mixed Waste Generator:		No
Transporter Activity:		No
Transfer Facility Activity:		No
Recycler Activity with Storage:		No
Small Quantity On-Site Burner Exemption:		No
Smelting Melting and Refining Furnace Exemption:		No
Underground Injection Control:		No
Off-Site Waste Receipt:		No
Universal Waste Indicator:		No
Universal Waste Destination Facility:		No
Federal Universal Waste:		No
Active Site State-Reg Handler:		---
Federal Facility Indicator:		Not reported
Hazardous Secondary Material Indicator:		N
Sub-Part K Indicator:		Not reported
2018 GPRA Permit Baseline:		Not on the Baseline
2018 GPRA Renewals Baseline:		Not on the Baseline
202 GPRA Corrective Action Baseline:		No
Subject to Corrective Action Universe:		No

SHANNON AND JOE SALAZAR (Continued) **1025846383**

Non-TSDFs Where RCRA CA has Been Imposed Universe:	No
Corrective Action Priority Ranking:	No NCAPS ranking
Environmental Control Indicator:	No
Institutional Control Indicator:	No
Human Exposure Controls Indicator:	N/A
Groundwater Controls Indicator:	N/A
Significant Non-Complier Universe:	No
Unaddressed Significant Non-Complier Universe:	No
Addressed Significant Non-Complier Universe:	No
Significant Non-Complier With a Compliance Schedule Universe:	No
Financial Assurance Required:	Not reported
Handler Date of Last Change:	20190910
Recognized Trader-Importer:	No
Recognized Trader-Exporter:	No
Importer of Spent Lead Acid Batteries:	No
Exporter of Spent Lead Acid Batteries:	No
Recycler Activity Without Storage:	No
Manifest Broker:	No
Sub-Part P Indicator:	No

Handler - Owner Operator:

Owner/Operator Indicator:	Operator
Owner/Operator Name:	SHANNON AND JOE SALAZAR
Legal Status:	Other
Date Became Current:	Not reported
Date Ended Current:	Not reported
Owner/Operator Address:	332 LACROSSE AVE
Owner/Operator City,State,Zip:	SANTA ROSA, CA 95409
Owner/Operator Telephone:	707-327-9353
Owner/Operator Telephone Ext:	Not reported
Owner/Operator Fax:	Not reported
Owner/Operator Email:	Not reported

Owner/Operator Indicator:	Owner
Owner/Operator Name:	SHANNON AND JOE SALAZAR
Legal Status:	Other
Date Became Current:	Not reported
Date Ended Current:	Not reported
Owner/Operator Address:	332 LACROSSE AVE
Owner/Operator City,State,Zip:	SANTA ROSA, CA 95409
Owner/Operator Telephone:	707-327-9353
Owner/Operator Telephone Ext:	Not reported
Owner/Operator Fax:	Not reported
Owner/Operator Email:	Not reported

Historic Generators:

Receive Date:	20190726
Handler Name:	SHANNON AND JOE SALAZAR
Federal Waste Generator Description:	Not a generator, verified
State District Owner:	Not reported
Large Quantity Handler of Universal Waste:	No
Recognized Trader Importer:	No
Recognized Trader Exporter:	No
Spent Lead Acid Battery Importer:	No
Spent Lead Acid Battery Exporter:	No

SHANNON AND JOE SALAZAR (Continued) **1025846383**

Current Record: Yes
Non Storage Recycler Activity: Not reported
Electronic Manifest Broker: Not reported

List of NAICS Codes and Descriptions:
NAICS Code: 56299
NAICS Description: All Other Waste Management Services

Facility Has Received Notices of Violations:
Violations: No Violations Found

Evaluation Action Summary:
Evaluations: No Evaluations Found

E MANIFEST:

Manifest Tracking Number:	019464652JJK
Last Updated Date:	20191018
Shipped Date:	20190802
Received Date:	20190802
Manifest Status:	Signed
Submission Type:	DataImage5Copy
Origin Type:	Mail
Generator EPA ID:	CAC003026191
Generator Name:	Shannon And Joe Salazar
Generator Location Street Number:	Not reported
Generator Location Street 1:	332 LACROSSE AVE
Generator Location Street 2:	SANTA ROSA
Generator Location City:	SANTA ROSA
Generator Location State:	CA
Generator Location Zip:	95409
Generator Mail Street Number:	Not reported
Generator Mail Street 1:	332 LACROSSE AVE
Generator Mail Street 2:	SANTA ROSA
Generator Mail City:	SANTA ROSA
Generator Mail Zip:	95409
Generator Mail State:	CA
Generator Contact Company Name:	Not reported
Designated Facility EPA ID:	CAD982042475
Designated Facility Name:	Recology Hay Road
Designated Facility Mail Street Number:	Not reported
Designated Facility Mail Street 1:	Not reported
Designated Facility Mail Street 2:	235 N FIRST ST
Designated Facility Mail City:	DIXON
Designated Facility Mail Zip:	95620
Designated Facility Mail State:	CA
Designated Facility Location Street Number:	Not reported
Designated Facility Location Street 1:	6426 HAY RD
Designated Facility Location Street 2:	Not reported
Designated Facility Location City:	VACAVILLE
Designated Facility Location Zip:	95687-0000
Designated Facility Location State:	CA
Designated Facility Contact Company Name:	Not reported
Manifest Residue Indicator:	N
Rejection Indicator:	N

SHANNON AND JOE SALAZAR (Continued) **1025846383**

Transporter:
- Manifest Tracking Number: 019464652JJK
- Transporter Line Number: 1
- Transporter EPA ID: CAL000390428
- Transporter Name: Cve Nb Contracting Group Inc Dba Central Valley Environmental

Waste Line:
- Manifest Tracking Number: 019464652JJK
- Waste Line Number: 1
- U.S. DOT Hazardous Indicator: Y
- U.S. DOT ID Number: NA2212
- U.S. DOT Description: Rq,Na2212,Asbestos,9,Pgiii
- Non-Hazardous Waste Description: Not reported
- Number of Containers: 17
- Container Type Code: BA
- Container Type Description: Burlap, cloth, paper, or plastic bags
- Waste Quantity: 1
- Quantity Unit of Measure Code: Y
- Quantity Unit of Measure Description: Cubic Yards
- Waste Quantity, in Tons: 0.84
- Acute Waste Quantity, in Tons: 0
- Non-Acute Waste Quantity, in Tons: 0.84
- Waste Quantity, in Kilograms: 761.9052
- Acute Waste Quantity, in Kilograms: 0
- Non-Acute Waste Quantity, in Kilorgrams: 761.9052
- Management Method Code: H132
- Management Method Description: LANDFILL (WITH PRIOR TREATMENT AND/OR STABILIZATION)
- Waste Residue Indicator: N
- Quantity Discrepancy Indicator: N
- Waste Type Discrepancy Indicator: N
- Waste Density: Not reported
- Waste Density Unit of Measure Code: Not reported
- Waste Density Unit of Measure Description: Not reported
- Form Code: Not reported
- Form Code Description: Not reported
- Source Code: Not reported
- Source Code Description: Not reported
- Waste Minimization Code: Not reported
- Waste Minimization Code Description: Not reported
- Consent Number: Not reported
- EPA Waste Indicator: Y
- Federal Waste Codes: Not reported
- Quantity Haz Kg: 761.9052
- Quantity Haz Tons: 0.84
- Quantity Non Haz Kg: 0
- Quantity Non Haz Tons: 0
- State Waste Codes: CA-151

N75 **513 OAK LAKE AVE** **RCRA NonGen / NLR** **1024757678**
West **513 OAK LAKE AVE** **E MANIFEST** **CAC002977518**
1/8-1/4 **SANTA ROSA, CA 95409**
0.160 mi.
846 ft. **Site 3 of 3 in cluster N**

Relative: **Lower**
Actual: **289 ft.**

RCRA Listings:

Date Form Received by Agency:		20180824
Handler Name:		513 Oak Lake Ave
Handler Address:		513 Oak Lake Ave
Handler City,State,Zip:		SANTA ROSA, CA 95409
EPA ID:		CAC002977518
Contact Name:		ETHAN BALL
Contact Address:		513 OAK LAKE AVE
Contact City,State,Zip:		SANTA ROSA, CA 95409
Contact Telephone:		707-733-3006
Contact Fax:		Not reported
Contact Email:		SARA.GOMEZ@SYNERGYCOMPANIES.ORG
Contact Title:		Not reported
EPA Region:		09
Land Type:		Not reported
Federal Waste Generator Description:		Not a generator, verified
Non-Notifier:		Not reported
Biennial Report Cycle:		Not reported
Accessibility:		Not reported
Active Site Indicator:		Not reported
State District Owner:		Not reported
State District:		Not reported
Mailing Address:		513 OAK LAKE AVE
Mailing City,State,Zip:		SANTA ROSA, CA 95409
Owner Name:	Ethan Ball	
Owner Type:		Other
Operator Name:	Ethan Ball	
Operator Type:		Other
Short-Term Generator Activity:		No
Importer Activity:		No
Mixed Waste Generator:		No
Transporter Activity:		No
Transfer Facility Activity:		No
Recycler Activity with Storage:		No
Small Quantity On-Site Burner Exemption:		No
Smelting Melting and Refining Furnace Exemption:		No
Underground Injection Control:		No
Off-Site Waste Receipt:		No
Universal Waste Indicator:		No
Universal Waste Destination Facility:		No
Federal Universal Waste:		No
Active Site State-Reg Handler:		---
Federal Facility Indicator:		Not reported
Hazardous Secondary Material Indicator:		N
Sub-Part K Indicator:		Not reported
2018 GPRA Permit Baseline:		Not on the Baseline
2018 GPRA Renewals Baseline:		Not on the Baseline
202 GPRA Corrective Action Baseline:		No
Subject to Corrective Action Universe:		No
Non-TSDFs Where RCRA CA has Been Imposed Universe:		No
Corrective Action Priority Ranking:		No NCAPS ranking
Environmental Control Indicator:		No
Institutional Control Indicator:		No

513 OAK LAKE AVE (Continued) **1024757678**

Human Exposure Controls Indicator:	N/A
Groundwater Controls Indicator:	N/A
Significant Non-Complier Universe:	No
Unaddressed Significant Non-Complier Universe:	No
Addressed Significant Non-Complier Universe:	No
Significant Non-Complier With a Compliance Schedule Universe:	No
Financial Assurance Required:	Not reported
Handler Date of Last Change:	20241211
Recognized Trader-Importer:	No
Recognized Trader-Exporter:	No
Importer of Spent Lead Acid Batteries:	No
Exporter of Spent Lead Acid Batteries:	No
Recycler Activity Without Storage:	No
Manifest Broker:	No
Sub-Part P Indicator:	No

Handler - Owner Operator:

Owner/Operator Indicator:	Owner
Owner/Operator Name: ETHAN BALL	
Legal Status:	Other
Date Became Current:	Not reported
Date Ended Current:	Not reported
Owner/Operator Address:	513 OAK LAKE AVE
Owner/Operator City,State,Zip:	SANTA ROSA, CA 95409
Owner/Operator Telephone:	707-733-3006
Owner/Operator Telephone Ext:	Not reported
Owner/Operator Fax:	Not reported
Owner/Operator Email:	Not reported

Owner/Operator Indicator:	Operator
Owner/Operator Name: ETHAN BALL	
Legal Status:	Other
Date Became Current:	Not reported
Date Ended Current:	Not reported
Owner/Operator Address:	513 OAK LAKE AVE
Owner/Operator City,State,Zip:	SANTA ROSA, CA 95409
Owner/Operator Telephone:	707-733-3006
Owner/Operator Telephone Ext:	Not reported
Owner/Operator Fax:	Not reported
Owner/Operator Email:	Not reported

Historic Generators:

Receive Date:	20180824
Handler Name: 513 OAK LAKE AVE	
Federal Waste Generator Description:	Not a generator, verified
State District Owner:	Not reported
Large Quantity Handler of Universal Waste:	No
Recognized Trader Importer:	No
Recognized Trader Exporter:	No
Spent Lead Acid Battery Importer:	No
Spent Lead Acid Battery Exporter:	No
Current Record:	Yes
Non Storage Recycler Activity:	No
Electronic Manifest Broker:	No

513 OAK LAKE AVE (Continued) **1024757678**

List of NAICS Codes and Descriptions:
NAICS Code: 56299
NAICS Description: All Other Waste Management Services

Facility Has Received Notices of Violations:
Violations: No Violations Found

Evaluation Action Summary:
Evaluations: No Evaluations Found

E MANIFEST:

Manifest Tracking Number:	018944341JJK
Last Updated Date:	20181003
Shipped Date:	20180830
Received Date:	20180910
Manifest Status:	Signed
Submission Type:	DataImage5Copy
Origin Type:	Service
Generator EPA ID:	CAC002977518
Generator Name:	Ethan Ball Sr74802
Generator Location Street Number:	Not reported
Generator Location Street 1:	513 OAK LAKE AVE
Generator Location Street 2:	Not reported
Generator Location City:	SANTA ROSA
Generator Location State:	CA
Generator Location Zip:	95409
Generator Mail Street Number:	Not reported
Generator Mail Street 1:	513 OAK LAKE AVE
Generator Mail Street 2:	Not reported
Generator Mail City:	SANTA ROSA
Generator Mail Zip:	95409
Generator Mail State:	CA
Generator Contact Company Name:	Not reported
Designated Facility EPA ID:	CAD981382732
Designated Facility Name:	Altamont Landfill & Resource Recovery Facility
Designated Facility Mail Street Number:	10840
Designated Facility Mail Street 1:	Not reported
Designated Facility Mail Street 2:	10840 ALTAMONT PASS RD
Designated Facility Mail City:	LIVERMORE
Designated Facility Mail Zip:	94551
Designated Facility Mail State:	CA
Designated Facility Location Street Number:	10840
Designated Facility Location Street 1:	10840 ALTAMONT PASS RD
Designated Facility Location Street 2:	Not reported
Designated Facility Location City:	LIVERMORE
Designated Facility Location Zip:	94551
Designated Facility Location State:	CA
Designated Facility Contact Company Name:	Not reported
Manifest Residue Indicator:	N
Rejection Indicator:	N

Transporter:

Manifest Tracking Number:	018944341JJK
Transporter Line Number:	1

513 OAK LAKE AVE (Continued) **1024757678**

Transporter EPA ID: CAL000291177
Transporter Name: Synergy Enterprises Inc

Manifest Tracking Number: 018944341JJK
Transporter Line Number: 2
Transporter EPA ID: CAR000037283
Transporter Name: World Environmental And Energy Inc

Waste Line:
Manifest Tracking Number: 018944341JJK
Waste Line Number: 1
U.S. DOT Hazardous Indicator: Y
U.S. DOT ID Number: NA2212
U.S. DOT Description: Rq Na2212, Asbestos, 9, Pgiii
Non-Hazardous Waste Description: Not reported
Number of Containers: 12
Container Type Code: BA
Container Type Description: Burlap, cloth, paper, or plastic bags
Waste Quantity: 1
Quantity Unit of Measure Code: Y
Quantity Unit of Measure Description: Cubic Yards
Waste Quantity, in Tons: 0.84
Acute Waste Quantity, in Tons: 0
Non-Acute Waste Quantity, in Tons: 0.84
Waste Quantity, in Kilograms: 761.9052
Acute Waste Quantity, in Kilograms: 0
Non-Acute Waste Quantity, in Kilorgrams: 761.9052
Management Method Code: H132
Management Method Description: LANDFILL (WITH PRIOR TREATMENT AND/OR STABILIZATION)
Waste Residue Indicator: N
Quantity Discrepancy Indicator: N
Waste Type Discrepancy Indicator: N
Waste Density: Not reported
Waste Density Unit of Measure Code: Not reported
Waste Density Unit of Measure Description: Not reported
Form Code: Not reported
Form Code Description: Not reported
Source Code: Not reported
Source Code Description: Not reported
Waste Minimization Code: Not reported
Waste Minimization Code Description: Not reported
Consent Number: Not reported
EPA Waste Indicator: N
Federal Waste Codes: Not reported
Quantity Haz Kg: 0
Quantity Haz Tons: 0
Quantity Non Haz Kg: 761.9052
Quantity Non Haz Tons: 0.84
State Waste Codes: CA-151

S76 **TAYLOR MELLO** **RCRA NonGen / NLR** **1028898783**
East **5307 SPAIN AVENUE** **E MANIFEST** **CAC003260470**
1/8-1/4 **SANTA ROSA, CA 95409**
0.163 mi.
863 ft. **Site 1 of 2 in cluster S**

Relative: **Higher**

Actual: **343 ft.**

RCRA Listings:

Date Form Received by Agency:		20240209
Handler Name:		Taylor Mello
Handler Address:		5307 Spain Avenue
Handler City,State,Zip:		SANTA ROSA, CA 95409
EPA ID:		CAC003260470
Contact Name:		TAYLOR MELLO
Contact Address:		5307 SPAIN AVENUE
Contact City,State,Zip:		SANTA ROSA, CA 95409
Contact Telephone:		707-953-0665
Contact Fax:		Not reported
Contact Email:		GISELLE.ESPIRITU@SYNERGYCOMPANIES.COM
Contact Title:		Not reported
EPA Region:		09
Land Type:		Not reported
Federal Waste Generator Description:		Not a generator, verified
Non-Notifier:		Not reported
Biennial Report Cycle:		Not reported
Accessibility:		Not reported
Active Site Indicator:		Not reported
State District Owner:		Not reported
State District:		Not reported
Mailing Address:		Not reported
Mailing City,State,Zip:		Not reported
Owner Name:	Not reported	
Owner Type:		Not reported
Operator Name:	Not reported	
Operator Type:		Not reported
Short-Term Generator Activity:		No
Importer Activity:		No
Mixed Waste Generator:		No
Transporter Activity:		No
Transfer Facility Activity:		No
Recycler Activity with Storage:		No
Small Quantity On-Site Burner Exemption:		No
Smelting Melting and Refining Furnace Exemption:		No
Underground Injection Control:		No
Off-Site Waste Receipt:		No
Universal Waste Indicator:		No
Universal Waste Destination Facility:		No
Federal Universal Waste:		No
Active Site State-Reg Handler:		---
Federal Facility Indicator:		Not reported
Hazardous Secondary Material Indicator:		N
Sub-Part K Indicator:		Not reported
2018 GPRA Permit Baseline:		Not on the Baseline
2018 GPRA Renewals Baseline:		Not on the Baseline
202 GPRA Corrective Action Baseline:		No
Subject to Corrective Action Universe:		No
Non-TSDFs Where RCRA CA has Been Imposed Universe:		No
Corrective Action Priority Ranking:		No NCAPS ranking
Environmental Control Indicator:		No
Institutional Control Indicator:		No

TAYLOR MELLO (Continued) **1028898783**

Human Exposure Controls Indicator:	N/A
Groundwater Controls Indicator:	N/A
Significant Non-Complier Universe:	No
Unaddressed Significant Non-Complier Universe:	No
Addressed Significant Non-Complier Universe:	No
Significant Non-Complier With a Compliance Schedule Universe:	No
Financial Assurance Required:	Not reported
Handler Date of Last Change:	20250306
Recognized Trader-Importer:	No
Recognized Trader-Exporter:	No
Importer of Spent Lead Acid Batteries:	No
Exporter of Spent Lead Acid Batteries:	No
Recycler Activity Without Storage:	No
Manifest Broker:	No
Sub-Part P Indicator:	No

Handler - Owner Operator:

Owner/Operator Indicator:	Owner
Owner/Operator Name: TAYLOR MELLO	
Legal Status:	Other
Date Became Current:	Not reported
Date Ended Current:	Not reported
Owner/Operator Address:	5307 SPAIN AVENUE
Owner/Operator City,State,Zip:	SANTA ROSA, CA 95409
Owner/Operator Telephone:	707-953-0665
Owner/Operator Telephone Ext:	Not reported
Owner/Operator Fax:	Not reported
Owner/Operator Email:	Not reported

Owner/Operator Indicator:	Operator
Owner/Operator Name: TAYLOR MELLO	
Legal Status:	Other
Date Became Current:	Not reported
Date Ended Current:	Not reported
Owner/Operator Address:	5307 SPAIN AVENUE
Owner/Operator City,State,Zip:	SANTA ROSA, CA 95409
Owner/Operator Telephone:	707-953-0665
Owner/Operator Telephone Ext:	Not reported
Owner/Operator Fax:	Not reported
Owner/Operator Email:	Not reported

Historic Generators:

Receive Date:	20231110
Handler Name: TAYLOR MELLO	
Federal Waste Generator Description:	Not a generator, verified
State District Owner:	Not reported
Large Quantity Handler of Universal Waste:	No
Recognized Trader Importer:	No
Recognized Trader Exporter:	No
Spent Lead Acid Battery Importer:	No
Spent Lead Acid Battery Exporter:	No
Current Record:	No
Non Storage Recycler Activity:	No
Electronic Manifest Broker:	No

TAYLOR MELLO (Continued) **1028898783**

Receive Date:	20240209
Handler Name: TAYLOR MELLO	
Federal Waste Generator Description:	Not a generator, verified
State District Owner:	Not reported
Large Quantity Handler of Universal Waste:	No
Recognized Trader Importer:	No
Recognized Trader Exporter:	No
Spent Lead Acid Battery Importer:	No
Spent Lead Acid Battery Exporter:	No
Current Record:	No
Non Storage Recycler Activity:	No
Electronic Manifest Broker:	No

Receive Date:	20240209
Handler Name: TAYLOR MELLO	
Federal Waste Generator Description:	Not a generator, verified
State District Owner:	Not reported
Large Quantity Handler of Universal Waste:	No
Recognized Trader Importer:	No
Recognized Trader Exporter:	No
Spent Lead Acid Battery Importer:	No
Spent Lead Acid Battery Exporter:	No
Current Record:	Yes
Non Storage Recycler Activity:	No
Electronic Manifest Broker:	No

List of NAICS Codes and Descriptions:

NAICS Code:	56299
NAICS Description:	All Other Waste Management Services

Facility Has Received Notices of Violations:

Violations:	No Violations Found

Evaluation Action Summary:

Evaluations:	No Evaluations Found

E MANIFEST:

Manifest Tracking Number:	021410865JJK
Last Updated Date:	20201013
Shipped Date:	20200925
Received Date:	20200925
Manifest Status:	Signed
Submission Type:	DataImage5Copy
Origin Type:	Mail
Generator EPA ID:	CAC003083075
Generator Name:	Taylor Mello
Generator Location Street Number:	Not reported
Generator Location Street 1:	5307 SPAIN AVE
Generator Location Street 2:	Not reported
Generator Location City:	SANTA ROSA
Generator Location State:	CA
Generator Location Zip:	95409
Generator Mail Street Number:	Not reported
Generator Mail Street 1:	5307 SPAIN AVE

TAYLOR MELLO (Continued) **1028898783**

Generator Mail Street 2:	Not reported
Generator Mail City:	SANTA ROSA
Generator Mail Zip:	95409
Generator Mail State:	CA
Generator Contact Company Name:	Not reported
Designated Facility EPA ID:	CAD982042475
Designated Facility Name:	Recology Hay Road
Designated Facility Mail Street Number:	235
Designated Facility Mail Street 1:	Not reported
Designated Facility Mail Street 2:	N FIRST ST
Designated Facility Mail City:	DIXON
Designated Facility Mail Zip:	95620
Designated Facility Mail State:	CA
Designated Facility Location Street Number:	6426
Designated Facility Location Street 1:	HAY RD
Designated Facility Location Street 2:	Not reported
Designated Facility Location City:	VACAVILLE
Designated Facility Location Zip:	95687
Designated Facility Location State:	CA
Designated Facility Contact Company Name:	Not reported
Manifest Residue Indicator:	N
Rejection Indicator:	N

Manifest Tracking Number:	025760869JJK
Last Updated Date:	20231206
Shipped Date:	20231113
Received Date:	20231116
Manifest Status:	Signed
Submission Type:	DataImage5Copy
Origin Type:	Service
Generator EPA ID:	CAC003260470
Generator Name:	Taylor Mello
Generator Location Street Number:	Not reported
Generator Location Street 1:	5307 SPAIN AVENUE
Generator Location Street 2:	Not reported
Generator Location City:	SANTA ROSA
Generator Location State:	CA
Generator Location Zip:	95409
Generator Mail Street Number:	Not reported
Generator Mail Street 1:	5307 SPAIN AVENUE
Generator Mail Street 2:	Not reported
Generator Mail City:	SANTA ROSA
Generator Mail Zip:	95409
Generator Mail State:	CA
Generator Contact Company Name:	Not reported
Designated Facility EPA ID:	CAD981382732
Designated Facility Name:	Altamont Landfill & Resource Recovery Facility
Designated Facility Mail Street Number:	10840
Designated Facility Mail Street 1:	Not reported
Designated Facility Mail Street 2:	ALTAMONT PASS RD
Designated Facility Mail City:	LIVERMORE
Designated Facility Mail Zip:	94551
Designated Facility Mail State:	CA
Designated Facility Location Street Number:	10840
Designated Facility Location Street 1:	ALTAMONT PASS RD
Designated Facility Location Street 2:	Not reported
Designated Facility Location City:	LIVERMORE

TAYLOR MELLO (Continued) **1028898783**

Designated Facility Location Zip: 94551
Designated Facility Location State: CA
Designated Facility Contact Company Name: Not reported
Manifest Residue Indicator: N
Rejection Indicator: N

Transporter:
Manifest Tracking Number: 025760869JJK
Transporter Line Number: 1
Transporter EPA ID: CAL000438487
Transporter Name: Synergy Ee Inc

Manifest Tracking Number: 025760869JJK
Transporter Line Number: 2
Transporter EPA ID: CAR000070540
Transporter Name: Advanced Chemical Transport Inc. Dba Actenviro

Waste Line:
Manifest Tracking Number: 025760869JJK
Waste Line Number: 1
U.S. DOT Hazardous Indicator: Y
U.S. DOT ID Number: NA2212
U.S. DOT Description: Na2212, Asbestos, 9, Pg Iii, Rq
Non-Hazardous Waste Description: Not reported
Number of Containers: 4
Container Type Code: BA
Container Type Description: Burlap, cloth, paper, or plastic bags
Waste Quantity: 1
Quantity Unit of Measure Code: Y
Quantity Unit of Measure Description: Cubic Yards
Waste Quantity, in Tons: 0.84
Acute Waste Quantity, in Tons: 0
Non-Acute Waste Quantity, in Tons: 0.84
Waste Quantity, in Kilograms: 761.9052
Acute Waste Quantity, in Kilograms: 0
Non-Acute Waste Quantity, in Kilorgrams: 761.9052
Management Method Code: H132
Management Method Description: LANDFILL (WITH PRIOR TREATMENT AND/OR STABILIZATION)
Waste Residue Indicator: N
Quantity Discrepancy Indicator: N
Waste Type Discrepancy Indicator: N
Waste Density: Not reported
Waste Density Unit of Measure Code: Not reported
Waste Density Unit of Measure Description: Not reported
Form Code: Not reported
Form Code Description: Not reported
Source Code: Not reported
Source Code Description: Not reported
Waste Minimization Code: Not reported
Waste Minimization Code Description: Not reported
Consent Number: Not reported
EPA Waste Indicator: N
Federal Waste Codes: Not reported
Quantity Haz Kg: Not reported
Quantity Haz Tons: Not reported
Quantity Non Haz Kg: 761.9052

TAYLOR MELLO (Continued) **1028898783**

Quantity Non Haz Tons: 0.84
State Waste Codes: CA-151

S77 **5307 SPAIN AVE** **RCRA NonGen / NLR** **1026477239**
East **5307 SPAIN AVE** **CAC003083075**
1/8-1/4 **SANTA ROSA, CA 95409**
0.163 mi.
863 ft. **Site 2 of 2 in cluster S**

Relative: **Higher**
Actual: **343 ft.**

RCRA Listings:

Date Form Received by Agency:		20200910
Handler Name:		5307 Spain Ave
Handler Address:		5307 Spain Ave
Handler City,State,Zip:		SANTA ROSA, CA 95409
EPA ID:		CAC003083075
Contact Name:		TAYLOR MELLO
Contact Address:		5307 SPAIN AVE
Contact City,State,Zip:		SANTA ROSA, CA 95409
Contact Telephone:		707-953-0665
Contact Fax:		Not reported
Contact Email:		ERIKAM@CVECORP.COM
Contact Title:		Not reported
EPA Region:		09
Land Type:		Not reported
Federal Waste Generator Description:		Not a generator, verified
Non-Notifier:		Not reported
Biennial Report Cycle:		Not reported
Accessibility:		Not reported
Active Site Indicator:		Not reported
State District Owner:		Not reported
State District:		Not reported
Mailing Address:		5307 SPAIN AVE
Mailing City,State,Zip:		SANTA ROSA, CA 95409
Owner Name:	Taylor Mello	
Owner Type:		Other
Operator Name:	Taylor Mello	
Operator Type:		Other
Short-Term Generator Activity:		No
Importer Activity:		No
Mixed Waste Generator:		No
Transporter Activity:		No
Transfer Facility Activity:		No
Recycler Activity with Storage:		No
Small Quantity On-Site Burner Exemption:		No
Smelting Melting and Refining Furnace Exemption:		No
Underground Injection Control:		No
Off-Site Waste Receipt:		No
Universal Waste Indicator:		No
Universal Waste Destination Facility:		No
Federal Universal Waste:		No
Active Site State-Reg Handler:		---
Federal Facility Indicator:		Not reported
Hazardous Secondary Material Indicator:		N
Sub-Part K Indicator:		Not reported
2018 GPRA Permit Baseline:		Not on the Baseline
2018 GPRA Renewals Baseline:		Not on the Baseline
202 GPRA Corrective Action Baseline:		No
Subject to Corrective Action Universe:		No

5307 SPAIN AVE (Continued) **1026477239**

Non-TSDFs Where RCRA CA has Been Imposed Universe:	No
Corrective Action Priority Ranking:	No NCAPS ranking
Environmental Control Indicator:	No
Institutional Control Indicator:	No
Human Exposure Controls Indicator:	N/A
Groundwater Controls Indicator:	N/A
Significant Non-Complier Universe:	No
Unaddressed Significant Non-Complier Universe:	No
Addressed Significant Non-Complier Universe:	No
Significant Non-Complier With a Compliance Schedule Universe:	No
Financial Assurance Required:	Not reported
Handler Date of Last Change:	20241211
Recognized Trader-Importer:	No
Recognized Trader-Exporter:	No
Importer of Spent Lead Acid Batteries:	No
Exporter of Spent Lead Acid Batteries:	No
Recycler Activity Without Storage:	No
Manifest Broker:	No
Sub-Part P Indicator:	No

Handler - Owner Operator:

Owner/Operator Indicator:	Operator
Owner/Operator Name: TAYLOR MELLO	
Legal Status:	Other
Date Became Current:	Not reported
Date Ended Current:	Not reported
Owner/Operator Address:	5307 SPAIN AVE
Owner/Operator City,State,Zip:	SANTA ROSA, CA 95409
Owner/Operator Telephone:	707-953-0665
Owner/Operator Telephone Ext:	Not reported
Owner/Operator Fax:	Not reported
Owner/Operator Email:	Not reported

Owner/Operator Indicator:	Owner
Owner/Operator Name: TAYLOR MELLO	
Legal Status:	Other
Date Became Current:	Not reported
Date Ended Current:	Not reported
Owner/Operator Address:	5307 SPAIN AVE
Owner/Operator City,State,Zip:	SANTA ROSA, CA 95409
Owner/Operator Telephone:	707-953-0665
Owner/Operator Telephone Ext:	Not reported
Owner/Operator Fax:	Not reported
Owner/Operator Email:	Not reported

Historic Generators:

Receive Date:	20200910
Handler Name: 5307 SPAIN AVE	
Federal Waste Generator Description:	Not a generator, verified
State District Owner:	Not reported
Large Quantity Handler of Universal Waste:	No
Recognized Trader Importer:	No
Recognized Trader Exporter:	No
Spent Lead Acid Battery Importer:	No
Spent Lead Acid Battery Exporter:	No

5307 SPAIN AVE (Continued) **1026477239**

Current Record: Yes
Non Storage Recycler Activity: No
Electronic Manifest Broker: No

List of NAICS Codes and Descriptions:
NAICS Code: 56299
NAICS Description: All Other Waste Management Services

Facility Has Received Notices of Violations:
Violations: No Violations Found

Evaluation Action Summary:
Evaluations: No Evaluations Found

T78 **MARIA CARRILLO HIGH SCHOOL** **CERS HAZ WASTE** **S113146323**
NNW **6975 MONTECITO BLVD** **CERS** **N/A**
1/8-1/4 **SANTA ROSA, CA 95409**
0.171 mi.
903 ft. **Site 1 of 2 in cluster T**

Relative:
Higher

Actual:
315 ft.

CERS HAZ WASTE:
Name: MARIA CARRILLO HIGH SCHOOL
Address: 6975 MONTECITO BLVD
City,State,Zip: SANTA ROSA, CA 95409
Site ID: 132803
CERS ID: 10113229
CERS Description: Hazardous Waste Generator

CERS:
Name: MARIA CARRILLO HIGH SCHOOL
Address: 6975 MONTECITO BLVD
City,State,Zip: SANTA ROSA, CA 95409
Site ID: 132803
CERS ID: 10113229
CERS Description: Chemical Storage Facilities

Violations:
Site ID: 132803
Site Name: Maria Carrillo High School
Violation Date: 03-10-2014
Citation: 22 CCR 16 66266.130 - California Code of Regulations, Title 22, Chapter 16, Section(s) 66266.130
Violation Description: Failure to properly handle, manage, label, and recycle used oil and fuel filters.
Violation Notes: Returned to compliance on 07/09/2014. Label waste drums and provide accumulation start/pickup dates.
Violation Division: Santa Rosa City Fire Department
Violation Program: HW
Violation Source: CERS,

Site ID: 132803
Site Name: Maria Carrillo High School
Violation Date: 03-10-2014
Citation: 22 CCR 12 66262.34(d) - California Code of Regulations, Title 22, Chapter 12, Section(s) 66262.34(d)

MARIA CARRILLO HIGH SCHOOL (Continued) **S113146323**

Violation Description: Failure to dispose of hazardous waste within 180 days (or 270 if waste is transported over 200 miles) for the generator who generates less than 1000 kilogram per month, but more than 100 kilograms per month.
Violation Notes: Returned to compliance on 07/09/2014.
Violation Division: Santa Rosa City Fire Department
Violation Program: HW
Violation Source: CERS,

Site ID: 132803
Site Name: Maria Carrillo High School
Violation Date: 09-17-2024
Citation: 22 CCR 12 66262.40(a) - California Code of Regulations, Title 22, Chapter 12, Section(s) 66262.40(a)
Violation Description: Failure to keep a copy of each properly signed manifest for at least three years from the date the waste was accepted by the initial transporter. The manifest signed at the time the waste was accepted for transport shall be kept until receiving a signed copy from the designated facility which received the waste.
Violation Notes: Returned to compliance on 10/21/2024. Uniform Hazardous Waste Manifests for [LIST HAZARDOUS WASTES] were not available at the time of inspection. Locate a copy of all manifests for [LIST HAZARDOUS WASTES] and submit copies to the CUPA.
Violation Division: Santa Rosa City Fire Department
Violation Program: HW
Violation Source: CERS,

Site ID: 132803
Site Name: Maria Carrillo High School
Violation Date: 03-10-2014
Citation: HSC 6.95 Multiple - California Health and Safety Code, Chapter 6.95, Section(s) Multiple
Violation Description: Business Plan Program - Administration/Documentation - General
Violation Notes: Returned to compliance on 07/09/2014. Keep a copy in Chem Lab and Auto Shop
Violation Division: Santa Rosa City Fire Department
Violation Program: HMRRP
Violation Source: CERS,

Site ID: 132803
Site Name: Maria Carrillo High School
Violation Date: 09-17-2024
Citation: HSC 6.5 25123.3(h)(1) - California Health and Safety Code, Chapter 6.5, Section(s) 25123.3(h)(1)
Violation Description: Failure to send hazardous waste offsite for treatment, storage, or disposal within 180 days (or 270 days if waste is transported over 200 miles) for a generator who generates less than 1000 kilogram per month if all of the following conditions are met: (1) The quantity of hazardous waste accumulated onsite never exceeds 6,000 kilograms. (2) The generator complies with the requirements of 40 Code of Federal Regulations section 262.34(d), (e) and (f). (3) The generator does not hold acutely hazardous waste or extremely hazardous waste in an amount greater than one kilogram for more than 90 days.
Violation Notes: Returned to compliance on 10/21/2024. Owner/Operator is a small quantity generator and failed to send hazardous waste offsite for treatment, storage, or disposal within 180 days (or 270 days if waste is transported over 200 miles), or has failed to comply with the conditions of CCR 66262.34(d) and has stored hazardous waste over 90

MARIA CARRILLO HIGH SCHOOL (Continued) **S113146323**

days. Dispose of hazardous waste that has been stored over the applicable time limit and provide documentation that the violation has been corrected.
Violation Division: Santa Rosa City Fire Department
Violation Program: HW
Violation Source: CERS,

Evaluation:
Eval General Type: Compliance Evaluation Inspection
Eval Date: 03-10-2014
Violations Found: Yes
Eval Type: Routine done by local agency
Eval Notes: Not reported
Eval Division: Santa Rosa City Fire Department
Eval Program: HW
Eval Source: CERS,

Eval General Type: Compliance Evaluation Inspection
Eval Date: 09-17-2024
Violations Found: No
Eval Type: Routine done by local agency
Eval Notes: Not reported
Eval Division: Santa Rosa City Fire Department
Eval Program: HMRRP
Eval Source: CERS,

Eval General Type: Compliance Evaluation Inspection
Eval Date: 09-17-2024
Violations Found: Yes
Eval Type: Routine done by local agency
Eval Notes: Provide documentation of waste pickup for auto shop, last date on tag was 2022.
Eval Division: Santa Rosa City Fire Department
Eval Program: HW
Eval Source: CERS,

Eval General Type: Compliance Evaluation Inspection
Eval Date: 03-10-2014
Violations Found: Yes
Eval Type: Routine done by local agency
Eval Notes: Not reported
Eval Division: Santa Rosa City Fire Department
Eval Program: HMRRP
Eval Source: CERS,

Eval General Type: Compliance Evaluation Inspection
Eval Date: 03-22-2017
Violations Found: No
Eval Type: Routine done by local agency
Eval Notes: Not reported
Eval Division: Santa Rosa City Fire Department
Eval Program: HMRRP
Eval Source: CERS,

Eval General Type: Compliance Evaluation Inspection
Eval Date: 03-22-2017
Violations Found: No

MARIA CARRILLO HIGH SCHOOL (Continued) **S113146323**

Eval Type: Routine done by local agency
Eval Notes: Not reported
Eval Division: Santa Rosa City Fire Department
Eval Program: HW
Eval Source: CERS,

Coordinates:
Site ID: 132803
Facility Name: Maria Carrillo High School
Env Int Type Code: HWG
Program ID: 10113229
Coord Name: Not reported
Ref Point Type Desc: Unknown,
Latitude: 38.480022
Longitude: -122.659645

Affiliation:
Affiliation Type Desc: Legal Owner
Entity Name: Santa Rosa City Schools
Entity Title: Not reported
Affiliation Address: 110 Stony Point Rd, Suite 210
Affiliation City: Santa Rosa
Affiliation State: CA
Affiliation Country: United States
Affiliation Zip: 95401
Affiliation Phone: (707) 890-3800,

Affiliation Type Desc: CUPA District
Entity Name: Santa Rosa Fire Dept
Entity Title: Not reported
Affiliation Address: 2373 Circadian Way
Affiliation City: Santa Rosa
Affiliation State: CA
Affiliation Country: Not reported
Affiliation Zip: 95407
Affiliation Phone: (707) 543-3500,

Affiliation Type Desc: Environmental Contact
Entity Name: David Harden
Entity Title: Not reported
Affiliation Address: 110 Stony Point Rd, Suite 210
Affiliation City: Santa Rosa
Affiliation State: CA
Affiliation Country: Not reported
Affiliation Zip: 95401
Affiliation Phone: ,

Affiliation Type Desc: Identification Signer
Entity Name: David Harden
Entity Title: Maintenance
Affiliation Address: Not reported
Affiliation City: Not reported
Affiliation State: Not reported
Affiliation Country: Not reported
Affiliation Zip: Not reported
Affiliation Phone: ,

MARIA CARRILLO HIGH SCHOOL (Continued) **S113146323**

Affiliation Type Desc:	Operator
Entity Name:	Santa Rosa City Schools
Entity Title:	Not reported
Affiliation Address:	Not reported
Affiliation City:	Not reported
Affiliation State:	Not reported
Affiliation Country:	Not reported
Affiliation Zip:	Not reported
Affiliation Phone:	(707) 890-3800,

Affiliation Type Desc:	Parent Corporation
Entity Name:	Maria Carrillo High School
Entity Title:	Not reported
Affiliation Address:	Not reported
Affiliation City:	Not reported
Affiliation State:	Not reported
Affiliation Country:	Not reported
Affiliation Zip:	Not reported
Affiliation Phone:	,

Affiliation Type Desc:	Document Preparer
Entity Name:	Greg Puccioni
Entity Title:	Not reported
Affiliation Address:	Not reported
Affiliation City:	Not reported
Affiliation State:	Not reported
Affiliation Country:	Not reported
Affiliation Zip:	Not reported
Affiliation Phone:	,

Affiliation Type Desc:	Facility Mailing Address
Entity Name:	Mailing Address
Entity Title:	Not reported
Affiliation Address:	110 Stony Point Rd, Suite 210
Affiliation City:	Santa Rosa
Affiliation State:	CA
Affiliation Country:	Not reported
Affiliation Zip:	95401
Affiliation Phone:	,

Affiliation Type Desc:	Property Owner
Entity Name:	Santa Rosa City Schools
Entity Title:	Not reported
Affiliation Address:	110 Stony Point Rd, Suite 210
Affiliation City:	Santa Rosa
Affiliation State:	CA
Affiliation Country:	United States
Affiliation Zip:	95401
Affiliation Phone:	(707) 890-3800,

T79 **MARIO CARRILLO** **RCRA NonGen / NLR** **1024816118**
NNW **6975 MONTECITO BLVD** **E MANIFEST** **CAL000316456**
1/8-1/4 **SANTA ROSA, CA 95409**
0.171 mi.
903 ft. **Site 2 of 2 in cluster T**

Relative:
Higher

Actual:
315 ft.

RCRA Listings:

Date Form Received by Agency:		20070214
Handler Name:		Maria Carrillo High School
Handler Address:		6975 Montecito Blvd
Handler City,State,Zip:		SANTA ROSA, CA 95409-2787
EPA ID:		CAL000316456
Contact Name:		DAVID HARDEN
Contact Address:		211 RIDGWAY AVE.
Contact City,State,Zip:		SANTA ROSA, CA 95401
Contact Telephone:		707-528-5401
Contact Fax:		707-528-5204
Contact Email:		DHARDEN@SRCS.K12.CA.US
Contact Title:		Not reported
EPA Region:		09
Land Type:		Not reported
Federal Waste Generator Description:		Not a generator, verified
Non-Notifier:		Not reported
Biennial Report Cycle:		Not reported
Accessibility:		Not reported
Active Site Indicator:		Handler Activities
State District Owner:		Not reported
State District:		Not reported
Mailing Address:		211 RIDGWAY AVE.
Mailing City,State,Zip:		SANTA ROSA, CA 95401
Owner Name:	Santa Rosa City Schools	
Owner Type:		Other
Operator Name:	David Harden	
Operator Type:		Other
Short-Term Generator Activity:		No
Importer Activity:		No
Mixed Waste Generator:		No
Transporter Activity:		No
Transfer Facility Activity:		No
Recycler Activity with Storage:		No
Small Quantity On-Site Burner Exemption:		No
Smelting Melting and Refining Furnace Exemption:		No
Underground Injection Control:		No
Off-Site Waste Receipt:		No
Universal Waste Indicator:		Yes
Universal Waste Destination Facility:		Yes
Federal Universal Waste:		No
Active Site State-Reg Handler:		---
Federal Facility Indicator:		Not reported
Hazardous Secondary Material Indicator:		N
Sub-Part K Indicator:		Not reported
2018 GPRA Permit Baseline:		Not on the Baseline
2018 GPRA Renewals Baseline:		Not on the Baseline
202 GPRA Corrective Action Baseline:		No
Subject to Corrective Action Universe:		No
Non-TSDFs Where RCRA CA has Been Imposed Universe:		No
Corrective Action Priority Ranking:		No NCAPS ranking
Environmental Control Indicator:		No
Institutional Control Indicator:		No

MARIO CARRILLO (Continued) **1024816118**

Human Exposure Controls Indicator:	N/A
Groundwater Controls Indicator:	N/A
Significant Non-Complier Universe:	No
Unaddressed Significant Non-Complier Universe:	No
Addressed Significant Non-Complier Universe:	No
Significant Non-Complier With a Compliance Schedule Universe:	No
Financial Assurance Required:	Not reported
Handler Date of Last Change:	20180905
Recognized Trader-Importer:	No
Recognized Trader-Exporter:	No
Importer of Spent Lead Acid Batteries:	No
Exporter of Spent Lead Acid Batteries:	No
Recycler Activity Without Storage:	No
Manifest Broker:	No
Sub-Part P Indicator:	No

Handler - Owner Operator:

Owner/Operator Indicator:	Owner
Owner/Operator Name: SANTA ROSA CITY SCHOOLS	
Legal Status:	Other
Date Became Current:	Not reported
Date Ended Current:	Not reported
Owner/Operator Address:	211 RIDGWAY AVE
Owner/Operator City,State,Zip:	SANTA ROSA, CA 95401-4386
Owner/Operator Telephone:	707-528-5124
Owner/Operator Telephone Ext:	Not reported
Owner/Operator Fax:	Not reported
Owner/Operator Email:	Not reported

Owner/Operator Indicator:	Operator
Owner/Operator Name: DAVID HARDEN	
Legal Status:	Other
Date Became Current:	Not reported
Date Ended Current:	Not reported
Owner/Operator Address:	211 RIDGWAY AVE.
Owner/Operator City,State,Zip:	SANTA ROSA, CA 95401
Owner/Operator Telephone:	707-528-5401
Owner/Operator Telephone Ext:	Not reported
Owner/Operator Fax:	Not reported
Owner/Operator Email:	Not reported

Historic Generators:

Receive Date:	20070214
Handler Name: MARIA CARRILLO HIGH SCHOOL	
Federal Waste Generator Description:	Not a generator, verified
State District Owner:	Not reported
Large Quantity Handler of Universal Waste:	No
Recognized Trader Importer:	No
Recognized Trader Exporter:	No
Spent Lead Acid Battery Importer:	No
Spent Lead Acid Battery Exporter:	No
Current Record:	Yes
Non Storage Recycler Activity:	Not reported
Electronic Manifest Broker:	Not reported

MARIO CARRILLO (Continued) **1024816118**

List of NAICS Codes and Descriptions:
NAICS Code: 61111
NAICS Description: Elementary And Secondary Schools

Facility Has Received Notices of Violations:
Violations: No Violations Found

Evaluation Action Summary:
Evaluations: No Evaluations Found

E MANIFEST:

Manifest Tracking Number:	011413307FLE
Last Updated Date:	20181126
Shipped Date:	20181016
Received Date:	20181116
Manifest Status:	Signed
Submission Type:	DataImage5Copy
Origin Type:	Service
Generator EPA ID:	CAL000316456
Generator Name:	Mario Carrillo
Generator Location Street Number:	Not reported
Generator Location Street 1:	6975 MONTECITO BLVD
Generator Location Street 2:	Not reported
Generator Location City:	SANTA ROSA
Generator Location State:	CA
Generator Location Zip:	95409
Generator Mail Street Number:	Not reported
Generator Mail Street 1:	6264 CROOKED CREEK RD
Generator Mail Street 2:	Not reported
Generator Mail City:	NORCROSS
Generator Mail Zip:	30092-3178
Generator Mail State:	GA
Generator Contact Company Name:	Not reported
Designated Facility EPA ID:	NVD980895338
Designated Facility Name:	21st Century Environmental Management Of Nevada, Llc
Designated Facility Mail Street Number:	Not reported
Designated Facility Mail Street 1:	Not reported
Designated Facility Mail Street 2:	2095 Newlands Drive East
Designated Facility Mail City:	Fernley
Designated Facility Mail Zip:	89408
Designated Facility Mail State:	NV
Designated Facility Location Street Number:	Not reported
Designated Facility Location Street 1:	2095 Newlands Drive East
Designated Facility Location Street 2:	Not reported
Designated Facility Location City:	Fernley
Designated Facility Location Zip:	89408
Designated Facility Location State:	NV
Designated Facility Contact Company Name:	Not reported
Manifest Residue Indicator:	N
Rejection Indicator:	N

Manifest Tracking Number:	019286386FLE
Last Updated Date:	20240719
Shipped Date:	20240618

MARIO CARRILLO (Continued) **1024816118**

Received Date:	20240627
Manifest Status:	Signed
Submission Type:	DataImage5Copy
Origin Type:	Service
Generator EPA ID:	CAL000316456
Generator Name:	Maria Carrillo High School
Generator Location Street Number:	Not reported
Generator Location Street 1:	6975 MONTECITO BLVD
Generator Location Street 2:	Not reported
Generator Location City:	SANTA ROSA
Generator Location State:	CA
Generator Location Zip:	95409-2787
Generator Mail Street Number:	Not reported
Generator Mail Street 1:	211 RIDGWAY AVE.
Generator Mail Street 2:	Not reported
Generator Mail City:	SANTA ROSA
Generator Mail Zip:	95401
Generator Mail State:	CA
Generator Contact Company Name:	Not reported
Designated Facility EPA ID:	AZR000521146
Designated Facility Name:	Yuma Yes 2 Waste Transfer Station
Designated Facility Mail Street Number:	Not reported
Designated Facility Mail Street 1:	Not reported
Designated Facility Mail Street 2:	2730 E 13TH ST
Designated Facility Mail City:	YUMA
Designated Facility Mail Zip:	85365
Designated Facility Mail State:	AZ
Designated Facility Location Street Number:	Not reported
Designated Facility Location Street 1:	6500 S US HIGHWAY 95
Designated Facility Location Street 2:	Not reported
Designated Facility Location City:	YUMA
Designated Facility Location Zip:	85365
Designated Facility Location State:	AZ
Designated Facility Contact Company Name:	Not reported
Manifest Residue Indicator:	N
Rejection Indicator:	N

Transporter:

Manifest Tracking Number:	019286386FLE
Transporter Line Number:	1
Transporter EPA ID:	CAL000481544
Transporter Name:	Big Sky Environmental Solutions
Manifest Tracking Number:	019286386FLE
Transporter Line Number:	2
Transporter EPA ID:	CAR000175422
Transporter Name:	Worldwide Recovery System Inc

Waste Line:

Manifest Tracking Number:	019286386FLE
Waste Line Number:	1
U.S. DOT Hazardous Indicator:	N
U.S. DOT ID Number:	Not reported
U.S. DOT Description:	Not reported
Non-Hazardous Waste Description:	Non Rcra Hazardous Waste Solid (Debris)
Number of Containers:	1

MARIO CARRILLO (Continued) **1024816118**

Container Type Code:	DM
Container Type Description:	Metal drums, barrels, kegs
Waste Quantity:	200
Quantity Unit of Measure Code:	P
Quantity Unit of Measure Description:	Pounds
Waste Quantity, in Tons:	0.1
Acute Waste Quantity, in Tons:	0
Non-Acute Waste Quantity, in Tons:	0.1
Waste Quantity, in Kilograms:	90.703
Acute Waste Quantity, in Kilograms:	0
Non-Acute Waste Quantity, in Kilorgrams:	90.703
Management Method Code:	H141
Management Method Description:	STORAGE, BULKING AND/OR TRANSFER OFF SITE
Waste Residue Indicator:	N
Quantity Discrepancy Indicator:	N
Waste Type Discrepancy Indicator:	N
Waste Density:	Not reported
Waste Density Unit of Measure Code:	Not reported
Waste Density Unit of Measure Description:	Not reported
Form Code:	Not reported
Form Code Description:	Not reported
Source Code:	Not reported
Source Code Description:	Not reported
Waste Minimization Code:	Not reported
Waste Minimization Code Description:	Not reported
Consent Number:	Not reported
EPA Waste Indicator:	N
Federal Waste Codes:	Not reported
Quantity Haz Kg:	0
Quantity Haz Tons:	0
Quantity Non Haz Kg:	90.703
Quantity Non Haz Tons:	0.1
State Waste Codes:	CA-352

Q80 **TINA HOYAL** **RCRA NonGen / NLR** **1026814878**
SE **5408 MULBERRY DR** **E MANIFEST** **CAC003127523**
1/8-1/4 **SANTA ROSA, CA 95409**
0.174 mi.
917 ft. **Site 2 of 2 in cluster Q**

Relative: **Higher**

Actual: **319 ft.**

RCRA Listings:

Date Form Received by Agency:	20210701
Handler Name:	5408 Mulberry Dr
Handler Address:	5408 Mulberry Dr
Handler City,State,Zip:	SANTA ROSA, CA 95409
EPA ID:	CAC003127523
Contact Name:	TINA HOYAL
Contact Address:	5408 MULBERRY DR
Contact City,State,Zip:	SANTA ROSA, CA 95409
Contact Telephone:	707-318-5981
Contact Fax:	Not reported
Contact Email:	ERIKAM@CVECORP.COM
Contact Title:	Not reported
EPA Region:	09
Land Type:	Not reported
Federal Waste Generator Description:	Not a generator, verified
Non-Notifier:	Not reported
Biennial Report Cycle:	Not reported

TINA HOYAL (Continued) **1026814878**

Accessibility:		Not reported
Active Site Indicator:		Not reported
State District Owner:		Not reported
State District:		Not reported
Mailing Address:		5408 MULBERRY DR
Mailing City,State,Zip:		SANTA ROSA, CA 95409
Owner Name:	Tina Hoyal	
Owner Type:		Other
Operator Name:	Tina Hoyal	
Operator Type:		Other
Short-Term Generator Activity:		No
Importer Activity:		No
Mixed Waste Generator:		No
Transporter Activity:		No
Transfer Facility Activity:		No
Recycler Activity with Storage:		No
Small Quantity On-Site Burner Exemption:		No
Smelting Melting and Refining Furnace Exemption:		No
Underground Injection Control:		No
Off-Site Waste Receipt:		No
Universal Waste Indicator:		No
Universal Waste Destination Facility:		No
Federal Universal Waste:		No
Active Site State-Reg Handler:		---
Federal Facility Indicator:		Not reported
Hazardous Secondary Material Indicator:		N
Sub-Part K Indicator:		Not reported
2018 GPRA Permit Baseline:		Not on the Baseline
2018 GPRA Renewals Baseline:		Not on the Baseline
202 GPRA Corrective Action Baseline:		No
Subject to Corrective Action Universe:		No
Non-TSDFs Where RCRA CA has Been Imposed Universe:		No
Corrective Action Priority Ranking:		No NCAPS ranking
Environmental Control Indicator:		No
Institutional Control Indicator:		No
Human Exposure Controls Indicator:		N/A
Groundwater Controls Indicator:		N/A
Significant Non-Complier Universe:		No
Unaddressed Significant Non-Complier Universe:		No
Addressed Significant Non-Complier Universe:		No
Significant Non-Complier With a Compliance Schedule Universe:		No
Financial Assurance Required:		Not reported
Handler Date of Last Change:		20241211
Recognized Trader-Importer:		No
Recognized Trader-Exporter:		No
Importer of Spent Lead Acid Batteries:		No
Exporter of Spent Lead Acid Batteries:		No
Recycler Activity Without Storage:		No
Manifest Broker:		No
Sub-Part P Indicator:		No

Handler - Owner Operator:

Owner/Operator Indicator:	Owner
Owner/Operator Name: TINA HOYAL	
Legal Status:	Other
Date Became Current:	Not reported

TINA HOYAL (Continued) **1026814878**

Date Ended Current:	Not reported
Owner/Operator Address:	5408 MULBERRY DR
Owner/Operator City,State,Zip:	SANTA ROSA, CA 95409
Owner/Operator Telephone:	707-318-5981
Owner/Operator Telephone Ext:	Not reported
Owner/Operator Fax:	Not reported
Owner/Operator Email:	Not reported
Owner/Operator Indicator:	Operator
Owner/Operator Name: TINA HOYAL	
Legal Status:	Other
Date Became Current:	Not reported
Date Ended Current:	Not reported
Owner/Operator Address:	5408 MULBERRY DR
Owner/Operator City,State,Zip:	SANTA ROSA, CA 95409
Owner/Operator Telephone:	707-318-5981
Owner/Operator Telephone Ext:	Not reported
Owner/Operator Fax:	Not reported
Owner/Operator Email:	Not reported

Historic Generators:

Receive Date:	20210701
Handler Name: 5408 MULBERRY DR	
Federal Waste Generator Description:	Not a generator, verified
State District Owner:	Not reported
Large Quantity Handler of Universal Waste:	No
Recognized Trader Importer:	No
Recognized Trader Exporter:	No
Spent Lead Acid Battery Importer:	No
Spent Lead Acid Battery Exporter:	No
Current Record:	Yes
Non Storage Recycler Activity:	No
Electronic Manifest Broker:	No

List of NAICS Codes and Descriptions:

NAICS Code:	56299
NAICS Description:	All Other Waste Management Services

Facility Has Received Notices of Violations:

Violations:	No Violations Found

Evaluation Action Summary:

Evaluations:	No Evaluations Found

E MANIFEST:

Manifest Tracking Number:	100060037ELC
Last Updated Date:	20210719
Shipped Date:	20210714
Received Date:	20210716
Manifest Status:	Signed
Submission Type:	FullElectronic
Origin Type:	Web
Generator EPA ID:	CAC003127523
Generator Name:	Tina Hoyal

TINA HOYAL (Continued) **1026814878**

Generator Location Street Number:	Not reported
Generator Location Street 1:	5408 MULBERRY DR
Generator Location Street 2:	Not reported
Generator Location City:	SANTA ROSA
Generator Location State:	CA
Generator Location Zip:	95409
Generator Mail Street Number:	Not reported
Generator Mail Street 1:	5408 MULBERRY DR
Generator Mail Street 2:	Not reported
Generator Mail City:	SANTA ROSA
Generator Mail Zip:	95409
Generator Mail State:	CA
Generator Contact Company Name:	Not reported
Designated Facility EPA ID:	CAD982042475
Designated Facility Name:	Recology Hay Road
Designated Facility Mail Street Number:	235
Designated Facility Mail Street 1:	Not reported
Designated Facility Mail Street 2:	N FIRST ST
Designated Facility Mail City:	DIXON
Designated Facility Mail Zip:	95620
Designated Facility Mail State:	CA
Designated Facility Location Street Number:	6426
Designated Facility Location Street 1:	HAY RD
Designated Facility Location Street 2:	Not reported
Designated Facility Location City:	VACAVILLE
Designated Facility Location Zip:	95687
Designated Facility Location State:	CA
Designated Facility Contact Company Name:	Not reported
Manifest Residue Indicator:	N
Rejection Indicator:	N

Transporter:

Manifest Tracking Number:	100060037ELC
Transporter Line Number:	1
Transporter EPA ID:	CAL000390428
Transporter Name:	Cve Nb Contracting Group Inc Dba Central Valley Environmental

Waste Line:

Manifest Tracking Number:	100060037ELC
Waste Line Number:	1
U.S. DOT Hazardous Indicator:	Y
U.S. DOT ID Number:	NA2212
U.S. DOT Description:	Rq Na2212, Asbestos, 9, Pgiii
Non-Hazardous Waste Description:	Not reported
Number of Containers:	13
Container Type Code:	BA
Container Type Description:	Burlap, cloth, paper, or plastic bags
Waste Quantity:	1
Quantity Unit of Measure Code:	Y
Quantity Unit of Measure Description:	Cubic Yards
Waste Quantity, in Tons:	0.84
Acute Waste Quantity, in Tons:	0
Non-Acute Waste Quantity, in Tons:	0.84
Waste Quantity, in Kilograms:	761.9052
Acute Waste Quantity, in Kilograms:	0
Non-Acute Waste Quantity, in Kilorgrams:	761.9052

TINA HOYAL (Continued) **1026814878**

Management Method Code:	H132
Management Method Description:	LANDFILL (WITH PRIOR TREATMENT AND/OR STABILIZATION)
Waste Residue Indicator:	N
Quantity Discrepancy Indicator:	N
Waste Type Discrepancy Indicator:	N
Waste Density:	Not reported
Waste Density Unit of Measure Code:	Not reported
Waste Density Unit of Measure Description:	Not reported
Form Code:	Not reported
Form Code Description:	Not reported
Source Code:	Not reported
Source Code Description:	Not reported
Waste Minimization Code:	Not reported
Waste Minimization Code Description:	Not reported
Consent Number:	Not reported
EPA Waste Indicator:	Y
Federal Waste Codes:	Not reported
Quantity Haz Kg:	761.9052
Quantity Haz Tons:	0.84
Quantity Non Haz Kg:	0
Quantity Non Haz Tons:	0
State Waste Codes:	CA-151

---

81 **8 PORTOLA CT** **RCRA NonGen / NLR** **1027209775**
NW **8 PORTOLA CT** **CAC003174097**
1/8-1/4 **SANTA ROSA, CA 95409**
0.176 mi.
928 ft.

Relative: **Higher**

Actual: **305 ft.**

RCRA Listings:

Date Form Received by Agency:		20220502
Handler Name:		8 Portola Ct
Handler Address:		8 Portola Ct
Handler City,State,Zip:		SANTA ROSA, CA 95409
EPA ID:		CAC003174097
Contact Name:		JIM AVERA
Contact Address:		8 PORTOLA CT
Contact City,State,Zip:		SANTA ROSA, CA 95409
Contact Telephone:		650-575-1687
Contact Fax:		Not reported
Contact Email:		JIM.AVERA@GMAIL.COM
Contact Title:		Not reported
EPA Region:		09
Land Type:		Not reported
Federal Waste Generator Description:		Not a generator, verified
Non-Notifier:		Not reported
Biennial Report Cycle:		Not reported
Accessibility:		Not reported
Active Site Indicator:		Not reported
State District Owner:		Not reported
State District:		Not reported
Mailing Address:		160 SHORTT
Mailing City,State,Zip:		SANTA ROSA, CA 95405
Owner Name:	Jim Avera	
Owner Type:		Other
Operator Name:	Jim Avera	
Operator Type:		Other
Short-Term Generator Activity:		No

8 PORTOLA CT (Continued) **1027209775**

Importer Activity:	No
Mixed Waste Generator:	No
Transporter Activity:	No
Transfer Facility Activity:	No
Recycler Activity with Storage:	No
Small Quantity On-Site Burner Exemption:	No
Smelting Melting and Refining Furnace Exemption:	No
Underground Injection Control:	No
Off-Site Waste Receipt:	No
Universal Waste Indicator:	No
Universal Waste Destination Facility:	No
Federal Universal Waste:	No
Active Site State-Reg Handler:	---
Federal Facility Indicator:	Not reported
Hazardous Secondary Material Indicator:	N
Sub-Part K Indicator:	Not reported
2018 GPRA Permit Baseline:	Not on the Baseline
2018 GPRA Renewals Baseline:	Not on the Baseline
202 GPRA Corrective Action Baseline:	No
Subject to Corrective Action Universe:	No
Non-TSDFs Where RCRA CA has Been Imposed Universe:	No
Corrective Action Priority Ranking:	No NCAPS ranking
Environmental Control Indicator:	No
Institutional Control Indicator:	No
Human Exposure Controls Indicator:	N/A
Groundwater Controls Indicator:	N/A
Significant Non-Complier Universe:	No
Unaddressed Significant Non-Complier Universe:	No
Addressed Significant Non-Complier Universe:	No
Significant Non-Complier With a Compliance Schedule Universe:	No
Financial Assurance Required:	Not reported
Handler Date of Last Change:	20241212
Recognized Trader-Importer:	No
Recognized Trader-Exporter:	No
Importer of Spent Lead Acid Batteries:	No
Exporter of Spent Lead Acid Batteries:	No
Recycler Activity Without Storage:	No
Manifest Broker:	No
Sub-Part P Indicator:	No

Handler - Owner Operator:

Owner/Operator Indicator:	Operator
Owner/Operator Name: JIM AVERA	
Legal Status:	Other
Date Became Current:	Not reported
Date Ended Current:	Not reported
Owner/Operator Address:	8 PORTOLA CT
Owner/Operator City,State,Zip:	SANTA ROSA, CA 95409
Owner/Operator Telephone:	650-575-1687
Owner/Operator Telephone Ext:	Not reported
Owner/Operator Fax:	Not reported
Owner/Operator Email:	Not reported

Owner/Operator Indicator:	Owner
Owner/Operator Name: JIM AVERA	
Legal Status:	Other

8 PORTOLA CT (Continued) **1027209775**

Date Became Current:	Not reported
Date Ended Current:	Not reported
Owner/Operator Address:	160 SHORTT
Owner/Operator City,State,Zip:	SANTA ROSA, CA 95405
Owner/Operator Telephone:	650-575-1687
Owner/Operator Telephone Ext:	Not reported
Owner/Operator Fax:	Not reported
Owner/Operator Email:	Not reported

Historic Generators:

Receive Date:	20220502
Handler Name: 8 PORTOLA CT	
Federal Waste Generator Description:	Not a generator, verified
State District Owner:	Not reported
Large Quantity Handler of Universal Waste:	No
Recognized Trader Importer:	No
Recognized Trader Exporter:	No
Spent Lead Acid Battery Importer:	No
Spent Lead Acid Battery Exporter:	No
Current Record:	Yes
Non Storage Recycler Activity:	No
Electronic Manifest Broker:	No

List of NAICS Codes and Descriptions:

NAICS Code:	56299
NAICS Description:	All Other Waste Management Services

Facility Has Received Notices of Violations:

Violations:	No Violations Found

Evaluation Action Summary:

Evaluations:	No Evaluations Found

R82 **ARTURO SANCHEZ** **RCRA NonGen / NLR** **1024747432**
SE **331 BEECH AVE** **E MANIFEST** **CAC002967209**
1/8-1/4 **SANTA ROSA, CA 95409**
0.176 mi.
929 ft. **Site 2 of 2 in cluster R**

Relative: **Higher**

Actual: **318 ft.**

RCRA Listings:

Date Form Received by Agency:	20180619
Handler Name:	331 Beech Ave
Handler Address:	331 Beech Ave
Handler City,State,Zip:	SANTA ROSA, CA 95409
EPA ID:	CAC002967209
Contact Name:	ARTURO SANCHEZ
Contact Address:	2068 COOPER DRIVE
Contact City,State,Zip:	SANTA ROSA, CA 95404
Contact Telephone:	707-334-7223
Contact Fax:	Not reported
Contact Email:	CAITLINS@CVECORP.COM
Contact Title:	Not reported
EPA Region:	09
Land Type:	Not reported
Federal Waste Generator Description:	Not a generator, verified

ARTURO SANCHEZ (Continued) **1024747432**

Non-Notifier:		Not reported
Biennial Report Cycle:		Not reported
Accessibility:		Not reported
Active Site Indicator:		Not reported
State District Owner:		Not reported
State District:		Not reported
Mailing Address:		2068 COOPER DRIVE
Mailing City,State,Zip:		SANTA ROSA, CA 95404
Owner Name:	Arturo Sanchez	
Owner Type:		Other
Operator Name:	Arturo Sanchez	
Operator Type:		Other
Short-Term Generator Activity:		No
Importer Activity:		No
Mixed Waste Generator:		No
Transporter Activity:		No
Transfer Facility Activity:		No
Recycler Activity with Storage:		No
Small Quantity On-Site Burner Exemption:		No
Smelting Melting and Refining Furnace Exemption:		No
Underground Injection Control:		No
Off-Site Waste Receipt:		No
Universal Waste Indicator:		No
Universal Waste Destination Facility:		No
Federal Universal Waste:		No
Active Site State-Reg Handler:		---
Federal Facility Indicator:		Not reported
Hazardous Secondary Material Indicator:		N
Sub-Part K Indicator:		Not reported
2018 GPRA Permit Baseline:		Not on the Baseline
2018 GPRA Renewals Baseline:		Not on the Baseline
202 GPRA Corrective Action Baseline:		No
Subject to Corrective Action Universe:		No
Non-TSDFs Where RCRA CA has Been Imposed Universe:		No
Corrective Action Priority Ranking:		No NCAPS ranking
Environmental Control Indicator:		No
Institutional Control Indicator:		No
Human Exposure Controls Indicator:		N/A
Groundwater Controls Indicator:		N/A
Significant Non-Complier Universe:		No
Unaddressed Significant Non-Complier Universe:		No
Addressed Significant Non-Complier Universe:		No
Significant Non-Complier With a Compliance Schedule Universe:		No
Financial Assurance Required:		Not reported
Handler Date of Last Change:		20241211
Recognized Trader-Importer:		No
Recognized Trader-Exporter:		No
Importer of Spent Lead Acid Batteries:		No
Exporter of Spent Lead Acid Batteries:		No
Recycler Activity Without Storage:		No
Manifest Broker:		No
Sub-Part P Indicator:		No

Handler - Owner Operator:

Owner/Operator Indicator:	Owner
Owner/Operator Name:	ARTURO SANCHEZ

ARTURO SANCHEZ (Continued) **1024747432**

Legal Status:	Other
Date Became Current:	Not reported
Date Ended Current:	Not reported
Owner/Operator Address:	2068 COOPER DRIVE
Owner/Operator City,State,Zip:	SANTA ROSA, CA 95404
Owner/Operator Telephone:	707-334-7223
Owner/Operator Telephone Ext:	Not reported
Owner/Operator Fax:	Not reported
Owner/Operator Email:	Not reported
Owner/Operator Indicator:	Operator
Owner/Operator Name: ARTURO SANCHEZ	
Legal Status:	Other
Date Became Current:	Not reported
Date Ended Current:	Not reported
Owner/Operator Address:	2068 COOPER DRIVE
Owner/Operator City,State,Zip:	SANTA ROSA, CA 95404
Owner/Operator Telephone:	707-334-7223
Owner/Operator Telephone Ext:	Not reported
Owner/Operator Fax:	Not reported
Owner/Operator Email:	Not reported

Historic Generators:

Receive Date:	20180619
Handler Name: 331 BEECH AVE	
Federal Waste Generator Description:	Not a generator, verified
State District Owner:	Not reported
Large Quantity Handler of Universal Waste:	No
Recognized Trader Importer:	No
Recognized Trader Exporter:	No
Spent Lead Acid Battery Importer:	No
Spent Lead Acid Battery Exporter:	No
Current Record:	Yes
Non Storage Recycler Activity:	No
Electronic Manifest Broker:	No

List of NAICS Codes and Descriptions:

NAICS Code:	56299
NAICS Description:	All Other Waste Management Services

Facility Has Received Notices of Violations:

Violations:	No Violations Found

Evaluation Action Summary:

Evaluations:	No Evaluations Found

E MANIFEST:

Manifest Tracking Number:	017219372JJK
Last Updated Date:	20190620
Shipped Date:	20180803
Received Date:	20180803
Manifest Status:	Signed
Submission Type:	DataImage5Copy
Origin Type:	Mail

ARTURO SANCHEZ (Continued) **1024747432**

Generator EPA ID:	CAC002967209
Generator Name:	Arturo Sanchez
Generator Location Street Number:	Not reported
Generator Location Street 1:	331 BEECH AVE
Generator Location Street 2:	Not reported
Generator Location City:	SANTA ROSA
Generator Location State:	CA
Generator Location Zip:	95409
Generator Mail Street Number:	Not reported
Generator Mail Street 1:	2068 COOPER DRIVE
Generator Mail Street 2:	Not reported
Generator Mail City:	SANTA ROSA
Generator Mail Zip:	95404
Generator Mail State:	CA
Generator Contact Company Name:	Not reported
Designated Facility EPA ID:	CAD982042475
Designated Facility Name:	Recology Hay Road
Designated Facility Mail Street Number:	Not reported
Designated Facility Mail Street 1:	Not reported
Designated Facility Mail Street 2:	235 N FIRST ST
Designated Facility Mail City:	DIXON
Designated Facility Mail Zip:	95620
Designated Facility Mail State:	CA
Designated Facility Location Street Number:	Not reported
Designated Facility Location Street 1:	6426 HAY RD
Designated Facility Location Street 2:	Not reported
Designated Facility Location City:	VACAVILLE
Designated Facility Location Zip:	95687
Designated Facility Location State:	CA
Designated Facility Contact Company Name:	Not reported
Manifest Residue Indicator:	N
Rejection Indicator:	N

Transporter:

Manifest Tracking Number:	017219372JJK
Transporter Line Number:	1
Transporter EPA ID:	CAL000390428
Transporter Name:	Cve Nb Contracting Group Inc Dba Central Valley Environmental

Waste Line:

Manifest Tracking Number:	017219372JJK
Waste Line Number:	1
U.S. DOT Hazardous Indicator:	Y
U.S. DOT ID Number:	NA2212
U.S. DOT Description:	Rqna2212, Asbestos, 9, Pgiii
Non-Hazardous Waste Description:	Not reported
Number of Containers:	33
Container Type Code:	BA
Container Type Description:	Burlap, cloth, paper, or plastic bags
Waste Quantity:	1
Quantity Unit of Measure Code:	Y
Quantity Unit of Measure Description:	Cubic Yards
Waste Quantity, in Tons:	0.84
Acute Waste Quantity, in Tons:	0
Non-Acute Waste Quantity, in Tons:	0.84
Waste Quantity, in Kilograms:	761.9052

ARTURO SANCHEZ (Continued) **1024747432**

Acute Waste Quantity, in Kilograms:	0
Non-Acute Waste Quantity, in Kilorgrams:	761.9052
Management Method Code:	H132
Management Method Description:	LANDFILL (WITH PRIOR TREATMENT AND/OR STABILIZATION)
Waste Residue Indicator:	N
Quantity Discrepancy Indicator:	N
Waste Type Discrepancy Indicator:	N
Waste Density:	Not reported
Waste Density Unit of Measure Code:	Not reported
Waste Density Unit of Measure Description:	Not reported
Form Code:	Not reported
Form Code Description:	Not reported
Source Code:	Not reported
Source Code Description:	Not reported
Waste Minimization Code:	Not reported
Waste Minimization Code Description:	Not reported
Consent Number:	Not reported
EPA Waste Indicator:	N
Federal Waste Codes:	Not reported
Quantity Haz Kg:	0
Quantity Haz Tons:	0
Quantity Non Haz Kg:	761.9052
Quantity Non Haz Tons:	0.84
State Waste Codes:	CA-151

83
NNE
1/8-1/4
0.198 mi.
1045 ft.

KATHRYN ZACCARDELLI
624 CRESTMONT DR
SANTA ROSA, CA 95409

RCRA NonGen / NLR **1031040078**
E MANIFEST **CAC003266360**

Relative:
Higher

Actual:
404 ft.

RCRA Listings:

Date Form Received by Agency:		20231222
Handler Name:		624 Crestmont Dr
Handler Address:		624 Crestmont Dr
Handler City,State,Zip:		SANTA ROSA, CA 95409
EPA ID:		CAC003266360
Contact Name:		KATHRYN ZACCARDELLI
Contact Address:		624 CRESTMONT DR
Contact City,State,Zip:		SANTA ROSA, CA 95409
Contact Telephone:		707-538-9080
Contact Fax:		Not reported
Contact Email:		KATHZACC@GMAIL.COM
Contact Title:		Not reported
EPA Region:		09
Land Type:		Not reported
Federal Waste Generator Description:		Not a generator, verified
Non-Notifier:		Not reported
Biennial Report Cycle:		Not reported
Accessibility:		Not reported
Active Site Indicator:		Not reported
State District Owner:		Not reported
State District:		Not reported
Mailing Address:		624 CRESTMONT DR
Mailing City,State,Zip:		SANTA ROSA, CA 95409
Owner Name:	Kathryn Zaccardelli	
Owner Type:		Other
Operator Name:	Kathryn Zaccardelli	

KATHRYN ZACCARDELLI (Continued) **1031040078**

Operator Type:	Other
Short-Term Generator Activity:	No
Importer Activity:	No
Mixed Waste Generator:	No
Transporter Activity:	No
Transfer Facility Activity:	No
Recycler Activity with Storage:	No
Small Quantity On-Site Burner Exemption:	No
Smelting Melting and Refining Furnace Exemption:	No
Underground Injection Control:	No
Off-Site Waste Receipt:	No
Universal Waste Indicator:	No
Universal Waste Destination Facility:	No
Federal Universal Waste:	No
Active Site State-Reg Handler:	---
Federal Facility Indicator:	Not reported
Hazardous Secondary Material Indicator:	N
Sub-Part K Indicator:	Not reported
2018 GPRA Permit Baseline:	Not on the Baseline
2018 GPRA Renewals Baseline:	Not on the Baseline
202 GPRA Corrective Action Baseline:	No
Subject to Corrective Action Universe:	No
Non-TSDFs Where RCRA CA has Been Imposed Universe:	No
Corrective Action Priority Ranking:	No NCAPS ranking
Environmental Control Indicator:	No
Institutional Control Indicator:	No
Human Exposure Controls Indicator:	N/A
Groundwater Controls Indicator:	N/A
Significant Non-Complier Universe:	No
Unaddressed Significant Non-Complier Universe:	No
Addressed Significant Non-Complier Universe:	No
Significant Non-Complier With a Compliance Schedule Universe:	No
Financial Assurance Required:	Not reported
Handler Date of Last Change:	20241212
Recognized Trader-Importer:	No
Recognized Trader-Exporter:	No
Importer of Spent Lead Acid Batteries:	No
Exporter of Spent Lead Acid Batteries:	No
Recycler Activity Without Storage:	No
Manifest Broker:	No
Sub-Part P Indicator:	No

Handler - Owner Operator:

Owner/Operator Indicator:	Owner
Owner/Operator Name: KATHRYN ZACCARDELLI	
Legal Status:	Other
Date Became Current:	Not reported
Date Ended Current:	Not reported
Owner/Operator Address:	624 CRESTMONT DR
Owner/Operator City,State,Zip:	SANTA ROSA, CA 95409
Owner/Operator Telephone:	707-538-9080
Owner/Operator Telephone Ext:	Not reported
Owner/Operator Fax:	Not reported
Owner/Operator Email:	Not reported
Owner/Operator Indicator:	Operator

KATHRYN ZACCARDELLI (Continued) **1031040078**

Owner/Operator Name: KATHRYN ZACCARDELLI
Legal Status: Other
Date Became Current: Not reported
Date Ended Current: Not reported
Owner/Operator Address: 624 CRESTMONT DR
Owner/Operator City,State,Zip: SANTA ROSA, CA 95409
Owner/Operator Telephone: 707-538-9080
Owner/Operator Telephone Ext: Not reported
Owner/Operator Fax: Not reported
Owner/Operator Email: Not reported

Historic Generators:
Receive Date: 20231222
Handler Name: 624 CRESTMONT DR
Federal Waste Generator Description: Not a generator, verified
State District Owner: Not reported
Large Quantity Handler of Universal Waste: No
Recognized Trader Importer: No
Recognized Trader Exporter: No
Spent Lead Acid Battery Importer: No
Spent Lead Acid Battery Exporter: No
Current Record: Yes
Non Storage Recycler Activity: No
Electronic Manifest Broker: No

Receive Date: 20240326
Handler Name: KATHRYN ZACCARDELLI
Federal Waste Generator Description: Not a generator, verified
State District Owner: Not reported
Large Quantity Handler of Universal Waste: No
Recognized Trader Importer: No
Recognized Trader Exporter: No
Spent Lead Acid Battery Importer: No
Spent Lead Acid Battery Exporter: No
Current Record: No
Non Storage Recycler Activity: No
Electronic Manifest Broker: No

Receive Date: 20240322
Handler Name: 624 CRESTMONT DR
Federal Waste Generator Description: Not a generator, verified
State District Owner: Not reported
Large Quantity Handler of Universal Waste: No
Recognized Trader Importer: No
Recognized Trader Exporter: No
Spent Lead Acid Battery Importer: No
Spent Lead Acid Battery Exporter: No
Current Record: No
Non Storage Recycler Activity: No
Electronic Manifest Broker: No

List of NAICS Codes and Descriptions:
NAICS Code: 56299
NAICS Description: All Other Waste Management Services

KATHRYN ZACCARDELLI (Continued) **1031040078**

Facility Has Received Notices of Violations:
Violations: No Violations Found

Evaluation Action Summary:
Evaluations: No Evaluations Found

E MANIFEST:

Manifest Tracking Number:	100090879ELC
Last Updated Date:	20240111
Shipped Date:	20240110
Received Date:	20240110
Manifest Status:	Signed
Submission Type:	FullElectronic
Origin Type:	Web
Generator EPA ID:	CAC003266360
Generator Name:	Kathryn Zaccardelli
Generator Location Street Number:	Not reported
Generator Location Street 1:	624 CRESTMONT DR
Generator Location Street 2:	Not reported
Generator Location City:	SANTA ROSA
Generator Location State:	CA
Generator Location Zip:	95409
Generator Mail Street Number:	Not reported
Generator Mail Street 1:	624 CRESTMONT DR
Generator Mail Street 2:	Not reported
Generator Mail City:	SANTA ROSA
Generator Mail Zip:	95409
Generator Mail State:	CA
Generator Contact Company Name:	Not reported
Designated Facility EPA ID:	CAD982042475
Designated Facility Name:	Recology Hay Road
Designated Facility Mail Street Number:	235
Designated Facility Mail Street 1:	Not reported
Designated Facility Mail Street 2:	N FIRST ST
Designated Facility Mail City:	DIXON
Designated Facility Mail Zip:	95620
Designated Facility Mail State:	CA
Designated Facility Location Street Number:	6426
Designated Facility Location Street 1:	HAY RD
Designated Facility Location Street 2:	Not reported
Designated Facility Location City:	VACAVILLE
Designated Facility Location Zip:	95687
Designated Facility Location State:	CA
Designated Facility Contact Company Name:	Not reported
Manifest Residue Indicator:	N
Rejection Indicator:	N

Transporter:

Manifest Tracking Number:	100090879ELC
Transporter Line Number:	1
Transporter EPA ID:	CAL000390428
Transporter Name:	Cve Nb Contracting Group Inc Dba Central Valley Environmental

KATHRYN ZACCARDELLI (Continued) **1031040078**

Waste Line:

Manifest Tracking Number:	100090879ELC
Waste Line Number:	1
U.S. DOT Hazardous Indicator:	Y
U.S. DOT ID Number:	NA2212
U.S. DOT Description:	Rq, Na2212, Asbestos, 9, Pgiii
Non-Hazardous Waste Description:	Not reported
Number of Containers:	2
Container Type Code:	BA
Container Type Description:	Burlap, cloth, paper, or plastic bags
Waste Quantity:	1
Quantity Unit of Measure Code:	Y
Quantity Unit of Measure Description:	Cubic Yards
Waste Quantity, in Tons:	0.84
Acute Waste Quantity, in Tons:	0
Non-Acute Waste Quantity, in Tons:	0.84
Waste Quantity, in Kilograms:	761.9052
Acute Waste Quantity, in Kilograms:	0
Non-Acute Waste Quantity, in Kilorgrams:	761.9052
Management Method Code:	H132
Management Method Description:	LANDFILL (WITH PRIOR TREATMENT AND/OR STABILIZATION)
Waste Residue Indicator:	N
Quantity Discrepancy Indicator:	N
Waste Type Discrepancy Indicator:	N
Waste Density:	Not reported
Waste Density Unit of Measure Code:	Not reported
Waste Density Unit of Measure Description:	Not reported
Form Code:	Not reported
Form Code Description:	Not reported
Source Code:	Not reported
Source Code Description:	Not reported
Waste Minimization Code:	Not reported
Waste Minimization Code Description:	Not reported
Consent Number:	Not reported
EPA Waste Indicator:	N
Federal Waste Codes:	Not reported
Quantity Haz Kg:	Not reported
Quantity Haz Tons:	Not reported
Quantity Non Haz Kg:	761.9052
Quantity Non Haz Tons:	0.84
State Waste Codes:	CA-151

U84 **JOHN G FREY** **RCRA NonGen / NLR** **1031060075**
SSE **5436 MELITA RD** **E MANIFEST** **CAC003287992**
1/8-1/4 **SANTA ROSA, CA 95409**
0.203 mi.
1072 ft. **Site 1 of 2 in cluster U**

Relative: **Lower**
Actual: **295 ft.**

RCRA Listings:

Date Form Received by Agency:	20240819
Handler Name:	John G Frey
Handler Address:	5436 Melita Rd
Handler City,State,Zip:	SANTA ROSA, CA 95409
EPA ID:	CAC003287992
Contact Name:	JOHN G FREY
Contact Address:	5334 GOLD DRIVE
Contact City,State,Zip:	SANTA ROSA, CA 95409

JOHN G FREY (Continued) **1031060075**

Contact Telephone:		707-529-7339
Contact Fax:		Not reported
Contact Email:		JMDCOUNTRYGRL@AOL.COM
Contact Title:		Not reported
EPA Region:		09
Land Type:		Not reported
Federal Waste Generator Description:		Not a generator, verified
Non-Notifier:		Not reported
Biennial Report Cycle:		Not reported
Accessibility:		Not reported
Active Site Indicator:		Not reported
State District Owner:		Not reported
State District:		Not reported
Mailing Address:		Not reported
Mailing City,State,Zip:		Not reported
Owner Name:	Not reported	
Owner Type:		Not reported
Operator Name:	Not reported	
Operator Type:		Not reported
Short-Term Generator Activity:		No
Importer Activity:		No
Mixed Waste Generator:		No
Transporter Activity:		No
Transfer Facility Activity:		No
Recycler Activity with Storage:		No
Small Quantity On-Site Burner Exemption:		No
Smelting Melting and Refining Furnace Exemption:		No
Underground Injection Control:		No
Off-Site Waste Receipt:		No
Universal Waste Indicator:		No
Universal Waste Destination Facility:		No
Federal Universal Waste:		No
Active Site State-Reg Handler:		---
Federal Facility Indicator:		Not reported
Hazardous Secondary Material Indicator:		N
Sub-Part K Indicator:		Not reported
2018 GPRA Permit Baseline:		Not on the Baseline
2018 GPRA Renewals Baseline:		Not on the Baseline
202 GPRA Corrective Action Baseline:		No
Subject to Corrective Action Universe:		No
Non-TSDFs Where RCRA CA has Been Imposed Universe:		No
Corrective Action Priority Ranking:		No NCAPS ranking
Environmental Control Indicator:		No
Institutional Control Indicator:		No
Human Exposure Controls Indicator:		N/A
Groundwater Controls Indicator:		N/A
Significant Non-Complier Universe:		No
Unaddressed Significant Non-Complier Universe:		No
Addressed Significant Non-Complier Universe:		No
Significant Non-Complier With a Compliance Schedule Universe:		No
Financial Assurance Required:		Not reported
Handler Date of Last Change:		20240919
Recognized Trader-Importer:		No
Recognized Trader-Exporter:		No
Importer of Spent Lead Acid Batteries:		No
Exporter of Spent Lead Acid Batteries:		No
Recycler Activity Without Storage:		No

JOHN G FREY (Continued) **1031060075**

Manifest Broker: No
Sub-Part P Indicator: No

Handler - Owner Operator:
Owner/Operator Indicator: Owner
Owner/Operator Name: JOHN G FREY
Legal Status: Other
Date Became Current: Not reported
Date Ended Current: Not reported
Owner/Operator Address: 5334 GOLD DRIVE
Owner/Operator City,State,Zip: SANTA ROSA, CA 95409
Owner/Operator Telephone: 707-529-7339
Owner/Operator Telephone Ext: Not reported
Owner/Operator Fax: Not reported
Owner/Operator Email: Not reported

Owner/Operator Indicator: Operator
Owner/Operator Name: JOHN G FREY
Legal Status: Other
Date Became Current: Not reported
Date Ended Current: Not reported
Owner/Operator Address: 5334 GOLD DRIVE
Owner/Operator City,State,Zip: SANTA ROSA, CA 95409
Owner/Operator Telephone: 707-529-7339
Owner/Operator Telephone Ext: Not reported
Owner/Operator Fax: Not reported
Owner/Operator Email: Not reported

Historic Generators:
Receive Date: 20240517
Handler Name: JOHN G FREY
Federal Waste Generator Description: Not a generator, verified
State District Owner: Not reported
Large Quantity Handler of Universal Waste: No
Recognized Trader Importer: No
Recognized Trader Exporter: No
Spent Lead Acid Battery Importer: No
Spent Lead Acid Battery Exporter: No
Current Record: No
Non Storage Recycler Activity: No
Electronic Manifest Broker: No

Receive Date: 20240819
Handler Name: JOHN G FREY
Federal Waste Generator Description: Not a generator, verified
State District Owner: Not reported
Large Quantity Handler of Universal Waste: No
Recognized Trader Importer: No
Recognized Trader Exporter: No
Spent Lead Acid Battery Importer: No
Spent Lead Acid Battery Exporter: No
Current Record: Yes
Non Storage Recycler Activity: No
Electronic Manifest Broker: No

JOHN G FREY (Continued) **1031060075**

List of NAICS Codes and Descriptions:
NAICS Code: 56299
NAICS Description: All Other Waste Management Services

Facility Has Received Notices of Violations:
Violations: No Violations Found

Evaluation Action Summary:
Evaluations: No Evaluations Found

E MANIFEST:

Manifest Tracking Number:	100095726ELC
Last Updated Date:	20240605
Shipped Date:	20240603
Received Date:	20240604
Manifest Status:	Signed
Submission Type:	FullElectronic
Origin Type:	Web
Generator EPA ID:	CAC003287992
Generator Name:	John G Frey
Generator Location Street Number:	Not reported
Generator Location Street 1:	5436 MELITA RD
Generator Location Street 2:	Not reported
Generator Location City:	SANTA ROSA
Generator Location State:	CA
Generator Location Zip:	95409
Generator Mail Street Number:	Not reported
Generator Mail Street 1:	5334 GOLD DRIVE
Generator Mail Street 2:	Not reported
Generator Mail City:	SANTA ROSA
Generator Mail Zip:	95409
Generator Mail State:	CA
Generator Contact Company Name:	Not reported
Designated Facility EPA ID:	CAD982042475
Designated Facility Name:	Recology Hay Road
Designated Facility Mail Street Number:	235
Designated Facility Mail Street 1:	Not reported
Designated Facility Mail Street 2:	N FIRST ST
Designated Facility Mail City:	DIXON
Designated Facility Mail Zip:	95620
Designated Facility Mail State:	CA
Designated Facility Location Street Number:	6426
Designated Facility Location Street 1:	HAY RD
Designated Facility Location Street 2:	Not reported
Designated Facility Location City:	VACAVILLE
Designated Facility Location Zip:	95687
Designated Facility Location State:	CA
Designated Facility Contact Company Name:	Not reported
Manifest Residue Indicator:	N
Rejection Indicator:	N

Transporter:

Manifest Tracking Number:	100095726ELC
Transporter Line Number:	1

JOHN G FREY (Continued) **1031060075**

Transporter EPA ID: CAL000390428
Transporter Name: Cve Nb Contracting Group Inc Dba Central Valley Environmental

Waste Line:
Manifest Tracking Number: 100095726ELC
Waste Line Number: 1
U.S. DOT Hazardous Indicator: Y
U.S. DOT ID Number: NA2212
U.S. DOT Description: Rq, Na2212, Asbestos, 9, Pgiii
Non-Hazardous Waste Description: Not reported
Number of Containers: 12
Container Type Code: BA
Container Type Description: Burlap, cloth, paper, or plastic bags
Waste Quantity: 1
Quantity Unit of Measure Code: Y
Quantity Unit of Measure Description: Cubic Yards
Waste Quantity, in Tons: 0.84
Acute Waste Quantity, in Tons: 0
Non-Acute Waste Quantity, in Tons: 0.84
Waste Quantity, in Kilograms: 761.9052
Acute Waste Quantity, in Kilograms: 0
Non-Acute Waste Quantity, in Kilorgrams: 761.9052
Management Method Code: H132
Management Method Description: LANDFILL (WITH PRIOR TREATMENT AND/OR STABILIZATION)
Waste Residue Indicator: N
Quantity Discrepancy Indicator: N
Waste Type Discrepancy Indicator: N
Waste Density: Not reported
Waste Density Unit of Measure Code: Not reported
Waste Density Unit of Measure Description: Not reported
Form Code: Not reported
Form Code Description: Not reported
Source Code: Not reported
Source Code Description: Not reported
Waste Minimization Code: Not reported
Waste Minimization Code Description: Not reported
Consent Number: Not reported
EPA Waste Indicator: N
Federal Waste Codes: Not reported
Quantity Haz Kg: 0
Quantity Haz Tons: 0
Quantity Non Haz Kg: 761.9052
Quantity Non Haz Tons: 0.84
State Waste Codes: CA-151

V85 **278 BEECH AVE** **RCRA NonGen / NLR** **1027698945**
SE **278 BEECH AVE** **E MANIFEST** **CAC003241968**
1/8-1/4 **SANTA ROSA, CA 95409**
0.205 mi.
1083 ft. **Site 1 of 2 in cluster V**

Relative: **Higher**
Actual: **317 ft.**

RCRA Listings:
Date Form Received by Agency: 20230714
Handler Name: 278 Beech Ave
Handler Address: 278 Beech Ave
Handler City,State,Zip: SANTA ROSA, CA 95409
EPA ID: CAC003241968

278 BEECH AVE (Continued) **1027698945**

Contact Name:		RONALD AND SANDRA KEITH
Contact Address:		278 BEECH AVE
Contact City,State,Zip:		SANTA ROSA, CA 95409
Contact Telephone:		707-539-3871
Contact Fax:		Not reported
Contact Email:		RONALD.KEITH@SBCGLOBAL.NET
Contact Title:		Not reported
EPA Region:		09
Land Type:		Not reported
Federal Waste Generator Description:		Not a generator, verified
Non-Notifier:		Not reported
Biennial Report Cycle:		Not reported
Accessibility:		Not reported
Active Site Indicator:		Not reported
State District Owner:		Not reported
State District:		Not reported
Mailing Address:		278 BEECH AVE
Mailing City,State,Zip:		SANTA ROSA, CA 95409
Owner Name:	Ronald And Sandra Keith	
Owner Type:		Other
Operator Name:	Ronald And Sandra Keith	
Operator Type:		Other
Short-Term Generator Activity:		No
Importer Activity:		No
Mixed Waste Generator:		No
Transporter Activity:		No
Transfer Facility Activity:		No
Recycler Activity with Storage:		No
Small Quantity On-Site Burner Exemption:		No
Smelting Melting and Refining Furnace Exemption:		No
Underground Injection Control:		No
Off-Site Waste Receipt:		No
Universal Waste Indicator:		No
Universal Waste Destination Facility:		No
Federal Universal Waste:		No
Active Site State-Reg Handler:		---
Federal Facility Indicator:		Not reported
Hazardous Secondary Material Indicator:		N
Sub-Part K Indicator:		Not reported
2018 GPRA Permit Baseline:		Not on the Baseline
2018 GPRA Renewals Baseline:		Not on the Baseline
202 GPRA Corrective Action Baseline:		No
Subject to Corrective Action Universe:		No
Non-TSDFs Where RCRA CA has Been Imposed Universe:		No
Corrective Action Priority Ranking:		No NCAPS ranking
Environmental Control Indicator:		No
Institutional Control Indicator:		No
Human Exposure Controls Indicator:		N/A
Groundwater Controls Indicator:		N/A
Significant Non-Complier Universe:		No
Unaddressed Significant Non-Complier Universe:		No
Addressed Significant Non-Complier Universe:		No
Significant Non-Complier With a Compliance Schedule Universe:		No
Financial Assurance Required:		Not reported
Handler Date of Last Change:		20241212
Recognized Trader-Importer:		No
Recognized Trader-Exporter:		No

278 BEECH AVE (Continued) **1027698945**

Importer of Spent Lead Acid Batteries: No
Exporter of Spent Lead Acid Batteries: No
Recycler Activity Without Storage: No
Manifest Broker: No
Sub-Part P Indicator: No

Handler - Owner Operator:
Owner/Operator Indicator: Operator
Owner/Operator Name: RONALD AND SANDRA KEITH
Legal Status: Other
Date Became Current: Not reported
Date Ended Current: Not reported
Owner/Operator Address: 278 BEECH AVE
Owner/Operator City,State,Zip: SANTA ROSA, CA 95409
Owner/Operator Telephone: 707-539-3871
Owner/Operator Telephone Ext: Not reported
Owner/Operator Fax: Not reported
Owner/Operator Email: Not reported

Owner/Operator Indicator: Owner
Owner/Operator Name: RONALD AND SANDRA KEITH
Legal Status: Other
Date Became Current: Not reported
Date Ended Current: Not reported
Owner/Operator Address: 278 BEECH AVE
Owner/Operator City,State,Zip: SANTA ROSA, CA 95409
Owner/Operator Telephone: 707-539-3871
Owner/Operator Telephone Ext: Not reported
Owner/Operator Fax: Not reported
Owner/Operator Email: Not reported

Historic Generators:
Receive Date: 20230714
Handler Name: 278 BEECH AVE
Federal Waste Generator Description: Not a generator, verified
State District Owner: Not reported
Large Quantity Handler of Universal Waste: No
Recognized Trader Importer: No
Recognized Trader Exporter: No
Spent Lead Acid Battery Importer: No
Spent Lead Acid Battery Exporter: No
Current Record: Yes
Non Storage Recycler Activity: No
Electronic Manifest Broker: No

List of NAICS Codes and Descriptions:
NAICS Code: 56299
NAICS Description: All Other Waste Management Services

Facility Has Received Notices of Violations:
Violations: No Violations Found

Evaluation Action Summary:
Evaluations: No Evaluations Found

278 BEECH AVE (Continued) **1027698945**

E MANIFEST:

Manifest Tracking Number:	100085253ELC
Last Updated Date:	20230731
Shipped Date:	20230726
Received Date:	20230728
Manifest Status:	Signed
Submission Type:	FullElectronic
Origin Type:	Web
Generator EPA ID:	CAC003241968
Generator Name:	Ronald And Sandra Keith
Generator Location Street Number:	Not reported
Generator Location Street 1:	278 BEECH AVE
Generator Location Street 2:	Not reported
Generator Location City:	SANTA ROSA
Generator Location State:	CA
Generator Location Zip:	95409
Generator Mail Street Number:	Not reported
Generator Mail Street 1:	278 BEECH AVE
Generator Mail Street 2:	Not reported
Generator Mail City:	SANTA ROSA
Generator Mail Zip:	95409
Generator Mail State:	CA
Generator Contact Company Name:	Not reported
Designated Facility EPA ID:	CAD982042475
Designated Facility Name:	Recology Hay Road
Designated Facility Mail Street Number:	235
Designated Facility Mail Street 1:	Not reported
Designated Facility Mail Street 2:	N FIRST ST
Designated Facility Mail City:	DIXON
Designated Facility Mail Zip:	95620
Designated Facility Mail State:	CA
Designated Facility Location Street Number:	6426
Designated Facility Location Street 1:	HAY RD
Designated Facility Location Street 2:	Not reported
Designated Facility Location City:	VACAVILLE
Designated Facility Location Zip:	95687
Designated Facility Location State:	CA
Designated Facility Contact Company Name:	Not reported
Manifest Residue Indicator:	N
Rejection Indicator:	N

Transporter:

Manifest Tracking Number:	100085253ELC
Transporter Line Number:	1
Transporter EPA ID:	CAL000390428
Transporter Name:	Cve Nb Contracting Group Inc Dba Central Valley Environmental

Waste Line:

Manifest Tracking Number:	100085253ELC
Waste Line Number:	1
U.S. DOT Hazardous Indicator:	Y
U.S. DOT ID Number:	NA2212
U.S. DOT Description:	Rq, Na2212, Asbestos, 9, Pgiii
Non-Hazardous Waste Description:	Not reported
Number of Containers:	3
Container Type Code:	BA

278 BEECH AVE (Continued) **1027698945**

Container Type Description:	Burlap, cloth, paper, or plastic bags
Waste Quantity:	1
Quantity Unit of Measure Code:	Y
Quantity Unit of Measure Description:	Cubic Yards
Waste Quantity, in Tons:	0.84
Acute Waste Quantity, in Tons:	0
Non-Acute Waste Quantity, in Tons:	0.84
Waste Quantity, in Kilograms:	761.9052
Acute Waste Quantity, in Kilograms:	0
Non-Acute Waste Quantity, in Kilorgrams:	761.9052
Management Method Code:	H132
Management Method Description:	LANDFILL (WITH PRIOR TREATMENT AND/OR STABILIZATION)
Waste Residue Indicator:	N
Quantity Discrepancy Indicator:	N
Waste Type Discrepancy Indicator:	N
Waste Density:	Not reported
Waste Density Unit of Measure Code:	Not reported
Waste Density Unit of Measure Description:	Not reported
Form Code:	Not reported
Form Code Description:	Not reported
Source Code:	Not reported
Source Code Description:	Not reported
Waste Minimization Code:	Not reported
Waste Minimization Code Description:	Not reported
Consent Number:	Not reported
EPA Waste Indicator:	N
Federal Waste Codes:	Not reported
Quantity Haz Kg:	Not reported
Quantity Haz Tons:	Not reported
Quantity Non Haz Kg:	761.9052
Quantity Non Haz Tons:	0.84
State Waste Codes:	CA-151

W86 **STEVEN ANGELUCCI** **RCRA NonGen / NLR** **1025831126**
NE **5329 SAN LUIS AVENUE** **E MANIFEST** **CAC003010683**
1/8-1/4 **SANTA ROSA, CA 95409**
0.206 mi.
1086 ft. **Site 1 of 2 in cluster W**

Relative: **Higher**

Actual: **361 ft.**

RCRA Listings:

Date Form Received by Agency:	20190417
Handler Name:	Steven Angelucci
Handler Address:	5329 San Luis Avenue
Handler City,State,Zip:	SANTA ROSA, CA 95409
EPA ID:	CAC003010683
Contact Name:	STEVEN ANGELUCCI
Contact Address:	5329 SAN LUIS AVENUE
Contact City,State,Zip:	SANTA ROSA, CA 95409
Contact Telephone:	781-258-2571
Contact Fax:	Not reported
Contact Email:	ALEJANDRAMALDONADO@ALLIANCE-ENVIRO.COM
Contact Title:	Not reported
EPA Region:	09
Land Type:	Not reported
Federal Waste Generator Description:	Not a generator, verified
Non-Notifier:	Not reported
Biennial Report Cycle:	Not reported
Accessibility:	Not reported

STEVEN ANGELUCCI (Continued) **1025831126**

Active Site Indicator:		Handler Activities
State District Owner:		Not reported
State District:		Not reported
Mailing Address:		5329 SAN LUIS AVENUE
Mailing City,State,Zip:		SANTA ROSA, CA 95409
Owner Name:	Steven Angelucci	
Owner Type:		Other
Operator Name:	Steven Angelucci	
Operator Type:		Other
Short-Term Generator Activity:		No
Importer Activity:		No
Mixed Waste Generator:		No
Transporter Activity:		No
Transfer Facility Activity:		No
Recycler Activity with Storage:		No
Small Quantity On-Site Burner Exemption:		No
Smelting Melting and Refining Furnace Exemption:		No
Underground Injection Control:		No
Off-Site Waste Receipt:		No
Universal Waste Indicator:		Yes
Universal Waste Destination Facility:		Yes
Federal Universal Waste:		No
Active Site State-Reg Handler:		---
Federal Facility Indicator:		Not reported
Hazardous Secondary Material Indicator:		N
Sub-Part K Indicator:		Not reported
2018 GPRA Permit Baseline:		Not on the Baseline
2018 GPRA Renewals Baseline:		Not on the Baseline
202 GPRA Corrective Action Baseline:		No
Subject to Corrective Action Universe:		No
Non-TSDFs Where RCRA CA has Been Imposed Universe:		No
Corrective Action Priority Ranking:		No NCAPS ranking
Environmental Control Indicator:		No
Institutional Control Indicator:		No
Human Exposure Controls Indicator:		N/A
Groundwater Controls Indicator:		N/A
Significant Non-Complier Universe:		No
Unaddressed Significant Non-Complier Universe:		No
Addressed Significant Non-Complier Universe:		No
Significant Non-Complier With a Compliance Schedule Universe:		No
Financial Assurance Required:		Not reported
Handler Date of Last Change:		20190626
Recognized Trader-Importer:		No
Recognized Trader-Exporter:		No
Importer of Spent Lead Acid Batteries:		No
Exporter of Spent Lead Acid Batteries:		No
Recycler Activity Without Storage:		No
Manifest Broker:		No
Sub-Part P Indicator:		No

Handler - Owner Operator:

Owner/Operator Indicator:	Owner
Owner/Operator Name: STEVEN ANGELUCCI	
Legal Status:	Other
Date Became Current:	Not reported
Date Ended Current:	Not reported

STEVEN ANGELUCCI (Continued) **1025831126**

Owner/Operator Address: 5329 SAN LUIS AVENUE
Owner/Operator City,State,Zip: SANTA ROSA, CA 95409
Owner/Operator Telephone: 781-258-2571
Owner/Operator Telephone Ext: Not reported
Owner/Operator Fax: Not reported
Owner/Operator Email: Not reported

Owner/Operator Indicator: Operator
Owner/Operator Name: STEVEN ANGELUCCI
Legal Status: Other
Date Became Current: Not reported
Date Ended Current: Not reported
Owner/Operator Address: 5329 SAN LUIS AVENUE
Owner/Operator City,State,Zip: SANTA ROSA, CA 95409
Owner/Operator Telephone: 781-258-2571
Owner/Operator Telephone Ext: Not reported
Owner/Operator Fax: Not reported
Owner/Operator Email: Not reported

Historic Generators:
Receive Date: 20190417
Handler Name: STEVEN ANGELUCCI
Federal Waste Generator Description: Not a generator, verified
State District Owner: Not reported
Large Quantity Handler of Universal Waste: No
Recognized Trader Importer: No
Recognized Trader Exporter: No
Spent Lead Acid Battery Importer: No
Spent Lead Acid Battery Exporter: No
Current Record: Yes
Non Storage Recycler Activity: Not reported
Electronic Manifest Broker: Not reported

List of NAICS Codes and Descriptions:
NAICS Code: 56299
NAICS Description: All Other Waste Management Services

Facility Has Received Notices of Violations:
Violations: No Violations Found

Evaluation Action Summary:
Evaluations: No Evaluations Found

E MANIFEST:
Manifest Tracking Number: 018476866JJK
Last Updated Date: 20190814
Shipped Date: 20190506
Received Date: 20190516
Manifest Status: Signed
Submission Type: DataImage5Copy
Origin Type: Mail
Generator EPA ID: CAC003010683
Generator Name: Steven Angelucci
Generator Location Street Number: Not reported

STEVEN ANGELUCCI (Continued) **1025831126**

Generator Location Street 1:	5329 SAN LUIS AVENUE
Generator Location Street 2:	Not reported
Generator Location City:	SANTA ROSA
Generator Location State:	CA
Generator Location Zip:	95409
Generator Mail Street Number:	Not reported
Generator Mail Street 1:	5329 SAN LUIS AVENUE
Generator Mail Street 2:	Not reported
Generator Mail City:	SANTA ROSA
Generator Mail Zip:	95409
Generator Mail State:	CA
Generator Contact Company Name:	Not reported
Designated Facility EPA ID:	CAD982042475
Designated Facility Name:	Recology Hay Road
Designated Facility Mail Street Number:	Not reported
Designated Facility Mail Street 1:	Not reported
Designated Facility Mail Street 2:	235 N FIRST ST
Designated Facility Mail City:	DIXON
Designated Facility Mail Zip:	95620
Designated Facility Mail State:	CA
Designated Facility Location Street Number:	Not reported
Designated Facility Location Street 1:	6426 HAY RD
Designated Facility Location Street 2:	Not reported
Designated Facility Location City:	VACAVILLE
Designated Facility Location Zip:	95687-0000
Designated Facility Location State:	CA
Designated Facility Contact Company Name:	Not reported
Manifest Residue Indicator:	N
Rejection Indicator:	N

Transporter:

Manifest Tracking Number:	018476866JJK
Transporter Line Number:	1
Transporter EPA ID:	CAL000160111
Transporter Name:	Alliance Environmental Group Llc

Manifest Tracking Number:	018476866JJK
Transporter Line Number:	2
Transporter EPA ID:	CAR000049064
Transporter Name:	E C T I

Waste Line:

Manifest Tracking Number:	018476866JJK
Waste Line Number:	1
U.S. DOT Hazardous Indicator:	Y
U.S. DOT ID Number:	NA2212
U.S. DOT Description:	Rq Na2212, Asbestos, 9, Pgiii
Non-Hazardous Waste Description:	Not reported
Number of Containers:	15
Container Type Code:	BA
Container Type Description:	Burlap, cloth, paper, or plastic bags
Waste Quantity:	1
Quantity Unit of Measure Code:	Y
Quantity Unit of Measure Description:	Cubic Yards
Waste Quantity, in Tons:	0.84
Acute Waste Quantity, in Tons:	0

STEVEN ANGELUCCI (Continued) **1025831126**

Non-Acute Waste Quantity, in Tons:	0.84
Waste Quantity, in Kilograms:	761.9052
Acute Waste Quantity, in Kilograms:	0
Non-Acute Waste Quantity, in Kilorgrams:	761.9052
Management Method Code:	H132
Management Method Description:	LANDFILL (WITH PRIOR TREATMENT AND/OR STABILIZATION)
Waste Residue Indicator:	N
Quantity Discrepancy Indicator:	N
Waste Type Discrepancy Indicator:	N
Waste Density:	Not reported
Waste Density Unit of Measure Code:	Not reported
Waste Density Unit of Measure Description:	Not reported
Form Code:	Not reported
Form Code Description:	Not reported
Source Code:	Not reported
Source Code Description:	Not reported
Waste Minimization Code:	Not reported
Waste Minimization Code Description:	Not reported
Consent Number:	Not reported
EPA Waste Indicator:	N
Federal Waste Codes:	Not reported
Quantity Haz Kg:	0
Quantity Haz Tons:	0
Quantity Non Haz Kg:	761.9052
Quantity Non Haz Tons:	0.84
State Waste Codes:	CA-151

W87 **STEVE ANGELUCCI** **RCRA NonGen / NLR** **1025846926**
NE **5329 SAN LUIS AVE** **E MANIFEST** **CAC003026906**
1/8-1/4 **SANTA ROSA, CA 95409**
0.206 mi.
1086 ft. **Site 2 of 2 in cluster W**

Relative: **Higher**

Actual: **361 ft.**

RCRA Listings:

Date Form Received by Agency:	20190731
Handler Name:	5329 San Luis Ave
Handler Address:	5329 San Luis Ave
Handler City,State,Zip:	SANTA ROSA, CA 95409-2854
EPA ID:	CAC003026906
Contact Name:	STEVE ANGELUCCI
Contact Address:	5329 SAN LUIS AVE
Contact City,State,Zip:	SANTA ROSA, CA 95409-2854
Contact Telephone:	781-258-2571
Contact Fax:	Not reported
Contact Email:	ADELENEV@CVECORP.COM
Contact Title:	Not reported
EPA Region:	09
Land Type:	Not reported
Federal Waste Generator Description:	Not a generator, verified
Non-Notifier:	Not reported
Biennial Report Cycle:	Not reported
Accessibility:	Not reported
Active Site Indicator:	Not reported
State District Owner:	Not reported
State District:	Not reported
Mailing Address:	5329 SAN LUIS AVE
Mailing City,State,Zip:	SANTA ROSA, CA 95409-2854
Owner Name:	Steve Angelucci

STEVE ANGELUCCI (Continued) **1025846926**

Owner Type:		Other
Operator Name:	Steve Angelucci	
Operator Type:		Other
Short-Term Generator Activity:		No
Importer Activity:		No
Mixed Waste Generator:		No
Transporter Activity:		No
Transfer Facility Activity:		No
Recycler Activity with Storage:		No
Small Quantity On-Site Burner Exemption:		No
Smelting Melting and Refining Furnace Exemption:		No
Underground Injection Control:		No
Off-Site Waste Receipt:		No
Universal Waste Indicator:		No
Universal Waste Destination Facility:		No
Federal Universal Waste:		No
Active Site State-Reg Handler:		---
Federal Facility Indicator:		Not reported
Hazardous Secondary Material Indicator:		N
Sub-Part K Indicator:		Not reported
2018 GPRA Permit Baseline:		Not on the Baseline
2018 GPRA Renewals Baseline:		Not on the Baseline
202 GPRA Corrective Action Baseline:		No
Subject to Corrective Action Universe:		No
Non-TSDFs Where RCRA CA has Been Imposed Universe:		No
Corrective Action Priority Ranking:		No NCAPS ranking
Environmental Control Indicator:		No
Institutional Control Indicator:		No
Human Exposure Controls Indicator:		N/A
Groundwater Controls Indicator:		N/A
Significant Non-Complier Universe:		No
Unaddressed Significant Non-Complier Universe:		No
Addressed Significant Non-Complier Universe:		No
Significant Non-Complier With a Compliance Schedule Universe:		No
Financial Assurance Required:		Not reported
Handler Date of Last Change:		20241211
Recognized Trader-Importer:		No
Recognized Trader-Exporter:		No
Importer of Spent Lead Acid Batteries:		No
Exporter of Spent Lead Acid Batteries:		No
Recycler Activity Without Storage:		No
Manifest Broker:		No
Sub-Part P Indicator:		No

Handler - Owner Operator:

Owner/Operator Indicator:	Operator
Owner/Operator Name: STEVE ANGELUCCI	
Legal Status:	Other
Date Became Current:	Not reported
Date Ended Current:	Not reported
Owner/Operator Address:	5329 SAN LUIS AVE
Owner/Operator City,State,Zip:	SANTA ROSA, CA 95409-2854
Owner/Operator Telephone:	781-258-2571
Owner/Operator Telephone Ext:	Not reported
Owner/Operator Fax:	Not reported
Owner/Operator Email:	Not reported

STEVE ANGELUCCI (Continued) **1025846926**

Owner/Operator Indicator: Owner
Owner/Operator Name: STEVE ANGELUCCI
Legal Status: Other
Date Became Current: Not reported
Date Ended Current: Not reported
Owner/Operator Address: 5329 SAN LUIS AVE
Owner/Operator City,State,Zip: SANTA ROSA, CA 95409-2854
Owner/Operator Telephone: 781-258-2571
Owner/Operator Telephone Ext: Not reported
Owner/Operator Fax: Not reported
Owner/Operator Email: Not reported

Historic Generators:
Receive Date: 20190731
Handler Name: 5329 SAN LUIS AVE
Federal Waste Generator Description: Not a generator, verified
State District Owner: Not reported
Large Quantity Handler of Universal Waste: No
Recognized Trader Importer: No
Recognized Trader Exporter: No
Spent Lead Acid Battery Importer: No
Spent Lead Acid Battery Exporter: No
Current Record: Yes
Non Storage Recycler Activity: No
Electronic Manifest Broker: No

List of NAICS Codes and Descriptions:
NAICS Code: 56299
NAICS Description: All Other Waste Management Services

Facility Has Received Notices of Violations:
Violations: No Violations Found

Evaluation Action Summary:
Evaluations: No Evaluations Found

E MANIFEST:
Manifest Tracking Number: 019464547JJK
Last Updated Date: 20190917
Shipped Date: 20190820
Received Date: 20190820
Manifest Status: Signed
Submission Type: DataImage5Copy
Origin Type: Mail
Generator EPA ID: CAC003026906
Generator Name: Steve Angelucci
Generator Location Street Number: Not reported
Generator Location Street 1: 5329 SAN LUIS AVE
Generator Location Street 2: Not reported
Generator Location City: SANTA ROSA
Generator Location State: CA
Generator Location Zip: 95409-2854
Generator Mail Street Number: Not reported
Generator Mail Street 1: 5329 SAN LUIS AVE

STEVE ANGELUCCI (Continued) **1025846926**

Generator Mail Street 2:	Not reported
Generator Mail City:	SANTA ROSA
Generator Mail Zip:	95409-2854
Generator Mail State:	CA
Generator Contact Company Name:	Not reported
Designated Facility EPA ID:	CAD982042475
Designated Facility Name:	Recology Hay Road
Designated Facility Mail Street Number:	Not reported
Designated Facility Mail Street 1:	Not reported
Designated Facility Mail Street 2:	235 N FIRST ST
Designated Facility Mail City:	DIXON
Designated Facility Mail Zip:	95620
Designated Facility Mail State:	CA
Designated Facility Location Street Number:	Not reported
Designated Facility Location Street 1:	6426 HAY RD
Designated Facility Location Street 2:	Not reported
Designated Facility Location City:	VACAVILLE
Designated Facility Location Zip:	95687-0000
Designated Facility Location State:	CA
Designated Facility Contact Company Name:	Not reported
Manifest Residue Indicator:	N
Rejection Indicator:	N

Transporter:

Manifest Tracking Number:	019464547JJK
Transporter Line Number:	1
Transporter EPA ID:	CAL000390428
Transporter Name:	Cve Nb Contracting Group Inc Dba Central Valley Environmental

Waste Line:

Manifest Tracking Number:	019464547JJK
Waste Line Number:	1
U.S. DOT Hazardous Indicator:	Y
U.S. DOT ID Number:	NA2212
U.S. DOT Description:	Rq, Na2212, Asbestos, 9, Pgiii
Non-Hazardous Waste Description:	Not reported
Number of Containers:	16
Container Type Code:	BA
Container Type Description:	Burlap, cloth, paper, or plastic bags
Waste Quantity:	1
Quantity Unit of Measure Code:	Y
Quantity Unit of Measure Description:	Cubic Yards
Waste Quantity, in Tons:	0.84
Acute Waste Quantity, in Tons:	0
Non-Acute Waste Quantity, in Tons:	0.84
Waste Quantity, in Kilograms:	761.9052
Acute Waste Quantity, in Kilograms:	0
Non-Acute Waste Quantity, in Kilorgrams:	761.9052
Management Method Code:	H132
Management Method Description:	LANDFILL (WITH PRIOR TREATMENT AND/OR STABILIZATION)
Waste Residue Indicator:	N
Quantity Discrepancy Indicator:	N
Waste Type Discrepancy Indicator:	N
Waste Density:	Not reported
Waste Density Unit of Measure Code:	Not reported
Waste Density Unit of Measure Description:	Not reported

STEVE ANGELUCCI (Continued) **1025846926**

Form Code:	Not reported
Form Code Description:	Not reported
Source Code:	Not reported
Source Code Description:	Not reported
Waste Minimization Code:	Not reported
Waste Minimization Code Description:	Not reported
Consent Number:	Not reported
EPA Waste Indicator:	Y
Federal Waste Codes:	Not reported
Quantity Haz Kg:	761.9052
Quantity Haz Tons:	0.84
Quantity Non Haz Kg:	0
Quantity Non Haz Tons:	0
State Waste Codes:	CA-151

---

88 **DUSTIN BAXTER** **RCRA NonGen / NLR** **1025852133**
SSE **5307 SONOMA HWY** **CAC003032280**
1/8-1/4 **SANTA ROSA, CA 95409**
0.208 mi.
1099 ft.

Relative: **Higher**

Actual: **328 ft.**

RCRA Listings:

Date Form Received by Agency:		20190904
Handler Name:		Dustin Baxter
Handler Address:		5307 Sonoma Hwy
Handler City,State,Zip:		SANTA ROSA, CA 95409
EPA ID:		CAC003032280
Contact Name:		DUSTIN BAXTER
Contact Address:		5307 SONOMA HWY
Contact City,State,Zip:		SANTA ROSA, CA 95409
Contact Telephone:		707-975-7862
Contact Fax:		Not reported
Contact Email:		DUSTIN@PRECISIONBUILDERSCORP.COM
Contact Title:		Not reported
EPA Region:		09
Land Type:		Not reported
Federal Waste Generator Description:		Not a generator, verified
Non-Notifier:		Not reported
Biennial Report Cycle:		Not reported
Accessibility:		Not reported
Active Site Indicator:		Not reported
State District Owner:		Not reported
State District:		Not reported
Mailing Address:		5307 SONOMA HWY
Mailing City,State,Zip:		SANTA ROSA, CA 95409
Owner Name:	Dustin Baxter	
Owner Type:		Other
Operator Name:	Dustin Baxter	
Operator Type:		Other
Short-Term Generator Activity:		No
Importer Activity:		No
Mixed Waste Generator:		No
Transporter Activity:		No
Transfer Facility Activity:		No
Recycler Activity with Storage:		No
Small Quantity On-Site Burner Exemption:		No
Smelting Melting and Refining Furnace Exemption:		No
Underground Injection Control:		No

DUSTIN BAXTER (Continued) **1025852133**

Off-Site Waste Receipt:	No
Universal Waste Indicator:	No
Universal Waste Destination Facility:	No
Federal Universal Waste:	No
Active Site State-Reg Handler:	---
Federal Facility Indicator:	Not reported
Hazardous Secondary Material Indicator:	N
Sub-Part K Indicator:	Not reported
2018 GPRA Permit Baseline:	Not on the Baseline
2018 GPRA Renewals Baseline:	Not on the Baseline
202 GPRA Corrective Action Baseline:	No
Subject to Corrective Action Universe:	No
Non-TSDFs Where RCRA CA has Been Imposed Universe:	No
Corrective Action Priority Ranking:	No NCAPS ranking
Environmental Control Indicator:	No
Institutional Control Indicator:	No
Human Exposure Controls Indicator:	N/A
Groundwater Controls Indicator:	N/A
Significant Non-Complier Universe:	No
Unaddressed Significant Non-Complier Universe:	No
Addressed Significant Non-Complier Universe:	No
Significant Non-Complier With a Compliance Schedule Universe:	No
Financial Assurance Required:	Not reported
Handler Date of Last Change:	20190910
Recognized Trader-Importer:	No
Recognized Trader-Exporter:	No
Importer of Spent Lead Acid Batteries:	No
Exporter of Spent Lead Acid Batteries:	No
Recycler Activity Without Storage:	No
Manifest Broker:	No
Sub-Part P Indicator:	No

Handler - Owner Operator:

Owner/Operator Indicator:	Owner
Owner/Operator Name: DUSTIN BAXTER	
Legal Status:	Other
Date Became Current:	Not reported
Date Ended Current:	Not reported
Owner/Operator Address:	5307 SONOMA HWY
Owner/Operator City,State,Zip:	SANTA ROSA, CA 95409
Owner/Operator Telephone:	707-975-7862
Owner/Operator Telephone Ext:	Not reported
Owner/Operator Fax:	Not reported
Owner/Operator Email:	Not reported

Owner/Operator Indicator:	Operator
Owner/Operator Name: DUSTIN BAXTER	
Legal Status:	Other
Date Became Current:	Not reported
Date Ended Current:	Not reported
Owner/Operator Address:	5307 SONOMA HWY
Owner/Operator City,State,Zip:	SANTA ROSA, CA 95409
Owner/Operator Telephone:	707-975-7862
Owner/Operator Telephone Ext:	Not reported
Owner/Operator Fax:	Not reported
Owner/Operator Email:	Not reported

DUSTIN BAXTER (Continued) **1025852133**

Historic Generators:
- Receive Date: 20190904
- Handler Name: DUSTIN BAXTER
- Federal Waste Generator Description: Not a generator, verified
- State District Owner: Not reported
- Large Quantity Handler of Universal Waste: No
- Recognized Trader Importer: No
- Recognized Trader Exporter: No
- Spent Lead Acid Battery Importer: No
- Spent Lead Acid Battery Exporter: No
- Current Record: Yes
- Non Storage Recycler Activity: Not reported
- Electronic Manifest Broker: Not reported

List of NAICS Codes and Descriptions:
- NAICS Code: 236116
- NAICS Description: New Multifamily Housing Construction (Except Operative Builders)

Facility Has Received Notices of Violations:
- Violations: No Violations Found

Evaluation Action Summary:
- Evaluations: No Evaluations Found

X89 **5342 MONTE VERDE DR** **RCRA NonGen / NLR** **1026468469**
ESE **5342 MONTE VERDE DR** **E MANIFEST** **CAC003073886**
1/8-1/4 **SANTA ROSA, CA 95409**
0.214 mi.
1129 ft. **Site 1 of 2 in cluster X**

Relative: Higher
Actual: 338 ft.

RCRA Listings:
- Date Form Received by Agency: 20200708
- Handler Name: 5342 Monte Verde Dr
- Handler Address: 5342 Monte Verde Dr
- Handler City,State,Zip: SANTA ROSA, CA 95409
- EPA ID: CAC003073886
- Contact Name: PAUL & JOANNE KRUETZFELDT
- Contact Address: 5342 MONTE VERDE DR
- Contact City,State,Zip: SANTA ROSA, CA 95409
- Contact Telephone: 707-508-5355
- Contact Fax: Not reported
- Contact Email: ERIKAM@CVECORP.COM
- Contact Title: Not reported
- EPA Region: 09
- Land Type: Not reported
- Federal Waste Generator Description: Not a generator, verified
- Non-Notifier: Not reported
- Biennial Report Cycle: Not reported
- Accessibility: Not reported
- Active Site Indicator: Not reported
- State District Owner: Not reported
- State District: Not reported
- Mailing Address: 5342 MONTE VERDE DR
- Mailing City,State,Zip: SANTA ROSA, CA 95409
- Owner Name: Paul & Joanne Kruetzfeldt

5342 MONTE VERDE DR (Continued) **1026468469**

Owner Type:		Other
Operator Name:	Paul & Joanne Kruetzfeldt	
Operator Type:		Other
Short-Term Generator Activity:		No
Importer Activity:		No
Mixed Waste Generator:		No
Transporter Activity:		No
Transfer Facility Activity:		No
Recycler Activity with Storage:		No
Small Quantity On-Site Burner Exemption:		No
Smelting Melting and Refining Furnace Exemption:		No
Underground Injection Control:		No
Off-Site Waste Receipt:		No
Universal Waste Indicator:		No
Universal Waste Destination Facility:		No
Federal Universal Waste:		No
Active Site State-Reg Handler:		---
Federal Facility Indicator:		Not reported
Hazardous Secondary Material Indicator:		N
Sub-Part K Indicator:		Not reported
2018 GPRA Permit Baseline:		Not on the Baseline
2018 GPRA Renewals Baseline:		Not on the Baseline
202 GPRA Corrective Action Baseline:		No
Subject to Corrective Action Universe:		No
Non-TSDFs Where RCRA CA has Been Imposed Universe:		No
Corrective Action Priority Ranking:		No NCAPS ranking
Environmental Control Indicator:		No
Institutional Control Indicator:		No
Human Exposure Controls Indicator:		N/A
Groundwater Controls Indicator:		N/A
Significant Non-Complier Universe:		No
Unaddressed Significant Non-Complier Universe:		No
Addressed Significant Non-Complier Universe:		No
Significant Non-Complier With a Compliance Schedule Universe:		No
Financial Assurance Required:		Not reported
Handler Date of Last Change:		20241211
Recognized Trader-Importer:		No
Recognized Trader-Exporter:		No
Importer of Spent Lead Acid Batteries:		No
Exporter of Spent Lead Acid Batteries:		No
Recycler Activity Without Storage:		No
Manifest Broker:		No
Sub-Part P Indicator:		No

Handler - Owner Operator:

Owner/Operator Indicator:	Owner
Owner/Operator Name: PAUL & JOANNE KRUETZFELDT	
Legal Status:	Other
Date Became Current:	Not reported
Date Ended Current:	Not reported
Owner/Operator Address:	5342 MONTE VERDE DR
Owner/Operator City,State,Zip:	SANTA ROSA, CA 95409
Owner/Operator Telephone:	707-508-5355
Owner/Operator Telephone Ext:	Not reported
Owner/Operator Fax:	Not reported
Owner/Operator Email:	Not reported

5342 MONTE VERDE DR (Continued) **1026468469**

Owner/Operator Indicator: Operator
Owner/Operator Name: PAUL & JOANNE KRUETZFELDT
Legal Status: Other
Date Became Current: Not reported
Date Ended Current: Not reported
Owner/Operator Address: 5342 MONTE VERDE DR
Owner/Operator City,State,Zip: SANTA ROSA, CA 95409
Owner/Operator Telephone: 707-508-5355
Owner/Operator Telephone Ext: Not reported
Owner/Operator Fax: Not reported
Owner/Operator Email: Not reported

Historic Generators:
Receive Date: 20200708
Handler Name: 5342 MONTE VERDE DR
Federal Waste Generator Description: Not a generator, verified
State District Owner: Not reported
Large Quantity Handler of Universal Waste: No
Recognized Trader Importer: No
Recognized Trader Exporter: No
Spent Lead Acid Battery Importer: No
Spent Lead Acid Battery Exporter: No
Current Record: Yes
Non Storage Recycler Activity: No
Electronic Manifest Broker: No

List of NAICS Codes and Descriptions:
NAICS Code: 56299
NAICS Description: All Other Waste Management Services

Facility Has Received Notices of Violations:
Violations: No Violations Found

Evaluation Action Summary:
Evaluations: No Evaluations Found

E MANIFEST:
Manifest Tracking Number: 021410714JJK
Last Updated Date: 20200730
Shipped Date: 20200717
Received Date: 20200717
Manifest Status: Signed
Submission Type: DataImage5Copy
Origin Type: Mail
Generator EPA ID: CAC003073886
Generator Name: Paul & Joanne Kruetzfeldt
Generator Location Street Number: Not reported
Generator Location Street 1: 5342 MONTE VERDE DR
Generator Location Street 2: Not reported
Generator Location City: SANTA ROSA
Generator Location State: CA
Generator Location Zip: 95409
Generator Mail Street Number: Not reported
Generator Mail Street 1: 5342 MONTE VERDE DR

5342 MONTE VERDE DR (Continued) **1026468469**

Generator Mail Street 2:	Not reported
Generator Mail City:	SANTA ROSA
Generator Mail Zip:	95409
Generator Mail State:	CA
Generator Contact Company Name:	Not reported
Designated Facility EPA ID:	CAD982042475
Designated Facility Name:	Recology Hay Road
Designated Facility Mail Street Number:	235
Designated Facility Mail Street 1:	Not reported
Designated Facility Mail Street 2:	N FIRST ST
Designated Facility Mail City:	DIXON
Designated Facility Mail Zip:	95620
Designated Facility Mail State:	CA
Designated Facility Location Street Number:	6426
Designated Facility Location Street 1:	HAY RD
Designated Facility Location Street 2:	Not reported
Designated Facility Location City:	VACAVILLE
Designated Facility Location Zip:	95687
Designated Facility Location State:	CA
Designated Facility Contact Company Name:	Not reported
Manifest Residue Indicator:	N
Rejection Indicator:	N

Manifest Tracking Number:	021410824JJK
Last Updated Date:	20201005
Shipped Date:	20200910
Received Date:	20200910
Manifest Status:	Signed
Submission Type:	DataImage5Copy
Origin Type:	Mail
Generator EPA ID:	CAC003073886
Generator Name:	Paul & Joanne Kruetzfeldt
Generator Location Street Number:	Not reported
Generator Location Street 1:	5342 MONTE VERDE DR
Generator Location Street 2:	Not reported
Generator Location City:	SANTA ROSA
Generator Location State:	CA
Generator Location Zip:	95409
Generator Mail Street Number:	Not reported
Generator Mail Street 1:	5342 MONTE VERDE DR
Generator Mail Street 2:	Not reported
Generator Mail City:	SANTA ROSA
Generator Mail Zip:	95409
Generator Mail State:	CA
Generator Contact Company Name:	Not reported
Designated Facility EPA ID:	CAD982042475
Designated Facility Name:	Recology Hay Road
Designated Facility Mail Street Number:	235
Designated Facility Mail Street 1:	Not reported
Designated Facility Mail Street 2:	N FIRST ST
Designated Facility Mail City:	DIXON
Designated Facility Mail Zip:	95620
Designated Facility Mail State:	CA
Designated Facility Location Street Number:	6426
Designated Facility Location Street 1:	HAY RD
Designated Facility Location Street 2:	Not reported
Designated Facility Location City:	VACAVILLE

5342 MONTE VERDE DR (Continued) **1026468469**

Designated Facility Location Zip: 95687
Designated Facility Location State: CA
Designated Facility Contact Company Name: Not reported
Manifest Residue Indicator: N
Rejection Indicator: N

Transporter:
Manifest Tracking Number: 021410824JJK
Transporter Line Number: 1
Transporter EPA ID: CAL000390428
Transporter Name: Cve Nb Contracting Group Inc Dba Central Valley Environmental

Waste Line:
Manifest Tracking Number: 021410824JJK
Waste Line Number: 1
U.S. DOT Hazardous Indicator: Y
U.S. DOT ID Number: NA2212
U.S. DOT Description: Rq Na2212, Asbestos, 9, Pgiii
Non-Hazardous Waste Description: Not reported
Number of Containers: 97
Container Type Code: BA
Container Type Description: Burlap, cloth, paper, or plastic bags
Waste Quantity: 3
Quantity Unit of Measure Code: Y
Quantity Unit of Measure Description: Cubic Yards
Waste Quantity, in Tons: 2.52
Acute Waste Quantity, in Tons: 0
Non-Acute Waste Quantity, in Tons: 2.52
Waste Quantity, in Kilograms: 2285.7156
Acute Waste Quantity, in Kilograms: 0
Non-Acute Waste Quantity, in Kilorgrams: 2285.7156
Management Method Code: H132
Management Method Description: LANDFILL (WITH PRIOR TREATMENT AND/OR STABILIZATION)
Waste Residue Indicator: N
Quantity Discrepancy Indicator: N
Waste Type Discrepancy Indicator: N
Waste Density: Not reported
Waste Density Unit of Measure Code: Not reported
Waste Density Unit of Measure Description: Not reported
Form Code: Not reported
Form Code Description: Not reported
Source Code: Not reported
Source Code Description: Not reported
Waste Minimization Code: Not reported
Waste Minimization Code Description: Not reported
Consent Number: Not reported
EPA Waste Indicator: N
Federal Waste Codes: Not reported
Quantity Haz Kg: 0
Quantity Haz Tons: 0
Quantity Non Haz Kg: 2285.7156
Quantity Non Haz Tons: 2.52
State Waste Codes: CA-151

X90 **FLYNN, MAURICE J. & BEVER** **HIST CORTESE** **S105026510**
ESE **5342 MONTE VERDE** **N/A**
1/8-1/4 **SANTA ROSA, CA 95405**
0.214 mi.
1129 ft. **Site 2 of 2 in cluster X**

Relative:
Higher

Actual:
338 ft.

HIST CORTESE:

edr_fname:	FLYNN, MAURICE J. & BEVER
edr_fadd1:	5342 MONTE VERDE
City,State,Zip:	SANTA ROSA, CA 95405
Region:	CORTESE
Facility County Code:	18
Reg By:	WBC&D
Reg Id:	6A189012N92

---

91 **5513 DUPONT DRIVE** **RCRA NonGen / NLR** **1026488511**
SE **5513 DUPONT DRIVE** **E MANIFEST** **CAC003094731**
1/8-1/4 **SANTA ROSA, CA 95409**
0.220 mi.
1159 ft.

Relative:
Higher

Actual:
323 ft.

RCRA Listings:

Date Form Received by Agency:		20201127
Handler Name:		5513 Dupont Drive
Handler Address:		5513 Dupont Drive
Handler City,State,Zip:		SANTA ROSA, CA 95409
EPA ID:		CAC003094731
Contact Name:		KATHERINE BOIVIE
Contact Address:		5513 DUPONT DRIVE
Contact City,State,Zip:		SANTA ROSA, CA 95409
Contact Telephone:		707-843-8689
Contact Fax:		Not reported
Contact Email:		KATSBO843@GMAIL.COM
Contact Title:		Not reported
EPA Region:		09
Land Type:		Not reported
Federal Waste Generator Description:		Not a generator, verified
Non-Notifier:		Not reported
Biennial Report Cycle:		Not reported
Accessibility:		Not reported
Active Site Indicator:		Not reported
State District Owner:		Not reported
State District:		Not reported
Mailing Address:		5513 DUPONT DRIVE
Mailing City,State,Zip:		SANTA ROSA, CA 95409
Owner Name:	Katherine Boivie	
Owner Type:		Other
Operator Name:	Katherine Boivie	
Operator Type:		Other
Short-Term Generator Activity:		No
Importer Activity:		No
Mixed Waste Generator:		No
Transporter Activity:		No
Transfer Facility Activity:		No
Recycler Activity with Storage:		No
Small Quantity On-Site Burner Exemption:		No
Smelting Melting and Refining Furnace Exemption:		No
Underground Injection Control:		No
Off-Site Waste Receipt:		No
Universal Waste Indicator:		No

5513 DUPONT DRIVE (Continued) **1026488511**

Universal Waste Destination Facility:	No
Federal Universal Waste:	No
Active Site State-Reg Handler:	---
Federal Facility Indicator:	Not reported
Hazardous Secondary Material Indicator:	N
Sub-Part K Indicator:	Not reported
2018 GPRA Permit Baseline:	Not on the Baseline
2018 GPRA Renewals Baseline:	Not on the Baseline
202 GPRA Corrective Action Baseline:	No
Subject to Corrective Action Universe:	No
Non-TSDFs Where RCRA CA has Been Imposed Universe:	No
Corrective Action Priority Ranking:	No NCAPS ranking
Environmental Control Indicator:	No
Institutional Control Indicator:	No
Human Exposure Controls Indicator:	N/A
Groundwater Controls Indicator:	N/A
Significant Non-Complier Universe:	No
Unaddressed Significant Non-Complier Universe:	No
Addressed Significant Non-Complier Universe:	No
Significant Non-Complier With a Compliance Schedule Universe:	No
Financial Assurance Required:	Not reported
Handler Date of Last Change:	20241211
Recognized Trader-Importer:	No
Recognized Trader-Exporter:	No
Importer of Spent Lead Acid Batteries:	No
Exporter of Spent Lead Acid Batteries:	No
Recycler Activity Without Storage:	No
Manifest Broker:	No
Sub-Part P Indicator:	No

Handler - Owner Operator:

Owner/Operator Indicator:	Operator
Owner/Operator Name: KATHERINE BOIVIE	
Legal Status:	Other
Date Became Current:	Not reported
Date Ended Current:	Not reported
Owner/Operator Address:	5513 DUPONT DRIVE
Owner/Operator City,State,Zip:	SANTA ROSA, CA 95409
Owner/Operator Telephone:	707-843-8689
Owner/Operator Telephone Ext:	Not reported
Owner/Operator Fax:	Not reported
Owner/Operator Email:	Not reported

Owner/Operator Indicator:	Owner
Owner/Operator Name: KATHERINE BOIVIE	
Legal Status:	Other
Date Became Current:	Not reported
Date Ended Current:	Not reported
Owner/Operator Address:	5513 DUPONT DRIVE
Owner/Operator City,State,Zip:	SANTA ROSA, CA 95409
Owner/Operator Telephone:	707-843-8689
Owner/Operator Telephone Ext:	Not reported
Owner/Operator Fax:	Not reported
Owner/Operator Email:	Not reported

5513 DUPONT DRIVE (Continued) **1026488511**

Historic Generators:
Receive Date: 20201127
Handler Name: 5513 DUPONT DRIVE
Federal Waste Generator Description: Not a generator, verified
State District Owner: Not reported
Large Quantity Handler of Universal Waste: No
Recognized Trader Importer: No
Recognized Trader Exporter: No
Spent Lead Acid Battery Importer: No
Spent Lead Acid Battery Exporter: No
Current Record: Yes
Non Storage Recycler Activity: No
Electronic Manifest Broker: No

List of NAICS Codes and Descriptions:
NAICS Code: 56299
NAICS Description: All Other Waste Management Services

Facility Has Received Notices of Violations:
Violations: No Violations Found

Evaluation Action Summary:
Evaluations: No Evaluations Found

E MANIFEST:
Manifest Tracking Number: 019646873JJK
Last Updated Date: 20201229
Shipped Date: 20201201
Received Date: 20201215
Manifest Status: Signed
Submission Type: DataImage5Copy
Origin Type: Mail
Generator EPA ID: CAC003094731
Generator Name: Katherine Boivie
Generator Location Street Number: Not reported
Generator Location Street 1: 5513 DUPONT DRIVE
Generator Location Street 2: Not reported
Generator Location City: SANTA ROSA
Generator Location State: CA
Generator Location Zip: 95409
Generator Mail Street Number: Not reported
Generator Mail Street 1: 5513 DUPONT DRIVE
Generator Mail Street 2: Not reported
Generator Mail City: SANTA ROSA
Generator Mail Zip: 95409
Generator Mail State: CA
Generator Contact Company Name: Not reported
Designated Facility EPA ID: CAD982042475
Designated Facility Name: Recology Hay Road
Designated Facility Mail Street Number: 235
Designated Facility Mail Street 1: Not reported
Designated Facility Mail Street 2: N FIRST ST
Designated Facility Mail City: DIXON
Designated Facility Mail Zip: 95620

5513 DUPONT DRIVE (Continued) **1026488511**

Designated Facility Mail State: CA
Designated Facility Location Street Number: 6426
Designated Facility Location Street 1: HAY RD
Designated Facility Location Street 2: Not reported
Designated Facility Location City: VACAVILLE
Designated Facility Location Zip: 95687
Designated Facility Location State: CA
Designated Facility Contact Company Name: Not reported
Manifest Residue Indicator: N
Rejection Indicator: N

Transporter:
Manifest Tracking Number: 019646873JJK
Transporter Line Number: 1
Transporter EPA ID: CAL000160111
Transporter Name: Alliance Evironmental Group

Manifest Tracking Number: 019646873JJK
Transporter Line Number: 2
Transporter EPA ID: CAR000049064
Transporter Name: E C T I

Waste Line:
Manifest Tracking Number: 019646873JJK
Waste Line Number: 1
U.S. DOT Hazardous Indicator: Y
U.S. DOT ID Number: NA2212
U.S. DOT Description: Na2212, Asbestos, 9, Pgiii
Non-Hazardous Waste Description: Not reported
Number of Containers: 7
Container Type Code: BA
Container Type Description: Burlap, cloth, paper, or plastic bags
Waste Quantity: 1
Quantity Unit of Measure Code: Y
Quantity Unit of Measure Description: Cubic Yards
Waste Quantity, in Tons: 0.84
Acute Waste Quantity, in Tons: 0
Non-Acute Waste Quantity, in Tons: 0.84
Waste Quantity, in Kilograms: 761.9052
Acute Waste Quantity, in Kilograms: 0
Non-Acute Waste Quantity, in Kilorgrams: 761.9052
Management Method Code: H132
Management Method Description: LANDFILL (WITH PRIOR TREATMENT AND/OR STABILIZATION)
Waste Residue Indicator: N
Quantity Discrepancy Indicator: N
Waste Type Discrepancy Indicator: N
Waste Density: Not reported
Waste Density Unit of Measure Code: Not reported
Waste Density Unit of Measure Description: Not reported
Form Code: Not reported
Form Code Description: Not reported
Source Code: Not reported
Source Code Description: Not reported
Waste Minimization Code: Not reported
Waste Minimization Code Description: Not reported
Consent Number: Not reported

5513 DUPONT DRIVE (Continued) **1026488511**

EPA Waste Indicator:	N
Federal Waste Codes:	Not reported
Quantity Haz Kg:	0
Quantity Haz Tons:	0
Quantity Non Haz Kg:	761.9052
Quantity Non Haz Tons:	0.84
State Waste Codes:	CA-151

92
NW
1/8-1/4
0.220 mi.
1160 ft.

598 GRAYMONT DR
598 GRAYMONT DR
SANTA ROSA, CA 95409

RCRA NonGen / NLR **1027691097**
E MANIFEST **CAC003233609**

Relative:
Higher

Actual:
305 ft.

RCRA Listings:

Date Form Received by Agency:		20230522
Handler Name:		598 Graymont Dr
Handler Address:		598 Graymont Dr
Handler City,State,Zip:		SANTA ROSA, CA 95409
EPA ID:		CAC003233609
Contact Name:		TERESA SCOTT
Contact Address:		598 GRAYMONT DR
Contact City,State,Zip:		SANTA ROSA, CA 95409
Contact Telephone:		415-336-8554
Contact Fax:		Not reported
Contact Email:		TERESA.ROSE.SCOTT@GMAIL.COM
Contact Title:		Not reported
EPA Region:		09
Land Type:		Not reported
Federal Waste Generator Description:		Not a generator, verified
Non-Notifier:		Not reported
Biennial Report Cycle:		Not reported
Accessibility:		Not reported
Active Site Indicator:		Not reported
State District Owner:		Not reported
State District:		Not reported
Mailing Address:		598 GRAYMONT DR
Mailing City,State,Zip:		SANTA ROSA, CA 95409
Owner Name:	Teresa Scott	
Owner Type:		Other
Operator Name:	Teresa Scott	
Operator Type:		Other
Short-Term Generator Activity:		No
Importer Activity:		No
Mixed Waste Generator:		No
Transporter Activity:		No
Transfer Facility Activity:		No
Recycler Activity with Storage:		No
Small Quantity On-Site Burner Exemption:		No
Smelting Melting and Refining Furnace Exemption:		No
Underground Injection Control:		No
Off-Site Waste Receipt:		No
Universal Waste Indicator:		No
Universal Waste Destination Facility:		No
Federal Universal Waste:		No
Active Site State-Reg Handler:		---
Federal Facility Indicator:		Not reported
Hazardous Secondary Material Indicator:		N

598 GRAYMONT DR (Continued) **1027691097**

Sub-Part K Indicator:	Not reported
2018 GPRA Permit Baseline:	Not on the Baseline
2018 GPRA Renewals Baseline:	Not on the Baseline
202 GPRA Corrective Action Baseline:	No
Subject to Corrective Action Universe:	No
Non-TSDFs Where RCRA CA has Been Imposed Universe:	No
Corrective Action Priority Ranking:	No NCAPS ranking
Environmental Control Indicator:	No
Institutional Control Indicator:	No
Human Exposure Controls Indicator:	N/A
Groundwater Controls Indicator:	N/A
Significant Non-Complier Universe:	No
Unaddressed Significant Non-Complier Universe:	No
Addressed Significant Non-Complier Universe:	No
Significant Non-Complier With a Compliance Schedule Universe:	No
Financial Assurance Required:	Not reported
Handler Date of Last Change:	20241212
Recognized Trader-Importer:	No
Recognized Trader-Exporter:	No
Importer of Spent Lead Acid Batteries:	No
Exporter of Spent Lead Acid Batteries:	No
Recycler Activity Without Storage:	No
Manifest Broker:	No
Sub-Part P Indicator:	No

Handler - Owner Operator:

Owner/Operator Indicator:	Operator
Owner/Operator Name: TERESA SCOTT	
Legal Status:	Other
Date Became Current:	Not reported
Date Ended Current:	Not reported
Owner/Operator Address:	598 GRAYMONT DR
Owner/Operator City,State,Zip:	SANTA ROSA, CA 95409
Owner/Operator Telephone:	415-336-8554
Owner/Operator Telephone Ext:	Not reported
Owner/Operator Fax:	Not reported
Owner/Operator Email:	Not reported

Owner/Operator Indicator:	Owner
Owner/Operator Name: TERESA SCOTT	
Legal Status:	Other
Date Became Current:	Not reported
Date Ended Current:	Not reported
Owner/Operator Address:	598 GRAYMONT DR
Owner/Operator City,State,Zip:	SANTA ROSA, CA 95409
Owner/Operator Telephone:	415-336-8554
Owner/Operator Telephone Ext:	Not reported
Owner/Operator Fax:	Not reported
Owner/Operator Email:	Not reported

Historic Generators:

Receive Date:	20230522
Handler Name: 598 GRAYMONT DR	
Federal Waste Generator Description:	Not a generator, verified
State District Owner:	Not reported

598 GRAYMONT DR (Continued) **1027691097**

Large Quantity Handler of Universal Waste: No
Recognized Trader Importer: No
Recognized Trader Exporter: No
Spent Lead Acid Battery Importer: No
Spent Lead Acid Battery Exporter: No
Current Record: Yes
Non Storage Recycler Activity: No
Electronic Manifest Broker: No

List of NAICS Codes and Descriptions:
NAICS Code: 56299
NAICS Description: All Other Waste Management Services

Facility Has Received Notices of Violations:
Violations: No Violations Found

Evaluation Action Summary:
Evaluations: No Evaluations Found

E MANIFEST:
Manifest Tracking Number: 100083966ELC
Last Updated Date: 20230626
Shipped Date: 20230622
Received Date: 20230623
Manifest Status: Signed
Submission Type: FullElectronic
Origin Type: Web
Generator EPA ID: CAC003233609
Generator Name: Teresa Scott
Generator Location Street Number: Not reported
Generator Location Street 1: 598 GRAYMONT DR
Generator Location Street 2: Not reported
Generator Location City: SANTA ROSA
Generator Location State: CA
Generator Location Zip: 95409
Generator Mail Street Number: Not reported
Generator Mail Street 1: 598 GRAYMONT DR
Generator Mail Street 2: Not reported
Generator Mail City: SANTA ROSA
Generator Mail Zip: 95409
Generator Mail State: CA
Generator Contact Company Name: Not reported
Designated Facility EPA ID: CAD982042475
Designated Facility Name: Recology Hay Road
Designated Facility Mail Street Number: 235
Designated Facility Mail Street 1: Not reported
Designated Facility Mail Street 2: N FIRST ST
Designated Facility Mail City: DIXON
Designated Facility Mail Zip: 95620
Designated Facility Mail State: CA
Designated Facility Location Street Number: 6426
Designated Facility Location Street 1: HAY RD
Designated Facility Location Street 2: Not reported
Designated Facility Location City: VACAVILLE

598 GRAYMONT DR (Continued) **1027691097**

Designated Facility Location Zip: 95687
Designated Facility Location State: CA
Designated Facility Contact Company Name: Not reported
Manifest Residue Indicator: N
Rejection Indicator: N

Transporter:
Manifest Tracking Number: 100083966ELC
Transporter Line Number: 1
Transporter EPA ID: CAL000390428
Transporter Name: Cve Nb Contracting Group Inc Dba Central Valley Environmental

Waste Line:
Manifest Tracking Number: 100083966ELC
Waste Line Number: 1
U.S. DOT Hazardous Indicator: Y
U.S. DOT ID Number: NA2212
U.S. DOT Description: Rq, Na2212, Asbestos, 9, Pgiii
Non-Hazardous Waste Description: Not reported
Number of Containers: 20
Container Type Code: BA
Container Type Description: Burlap, cloth, paper, or plastic bags
Waste Quantity: 1
Quantity Unit of Measure Code: Y
Quantity Unit of Measure Description: Cubic Yards
Waste Quantity, in Tons: 0.84
Acute Waste Quantity, in Tons: 0
Non-Acute Waste Quantity, in Tons: 0.84
Waste Quantity, in Kilograms: 761.9052
Acute Waste Quantity, in Kilograms: 0
Non-Acute Waste Quantity, in Kilorgrams: 761.9052
Management Method Code: H132
Management Method Description: LANDFILL (WITH PRIOR TREATMENT AND/OR STABILIZATION)
Waste Residue Indicator: N
Quantity Discrepancy Indicator: N
Waste Type Discrepancy Indicator: N
Waste Density: Not reported
Waste Density Unit of Measure Code: Not reported
Waste Density Unit of Measure Description: Not reported
Form Code: Not reported
Form Code Description: Not reported
Source Code: Not reported
Source Code Description: Not reported
Waste Minimization Code: Not reported
Waste Minimization Code Description: Not reported
Consent Number: Not reported
EPA Waste Indicator: N
Federal Waste Codes: Not reported
Quantity Haz Kg: Not reported
Quantity Haz Tons: Not reported
Quantity Non Haz Kg: 761.9052
Quantity Non Haz Tons: 0.84
State Waste Codes: CA-151

93
WNW
1/8-1/4
0.229 mi.
1207 ft.

5042 CANYON DR
5042 CANYON DR
SANTA ROSA, CA 95409

RCRA NonGen / NLR **1026718134**
E MANIFEST **CAC003106693**

Relative:
Lower

Actual:
291 ft.

RCRA Listings:

Date Form Received by Agency:		20210222
Handler Name:		5042 Canyon Dr
Handler Address:		5042 Canyon Dr
Handler City,State,Zip:		SANTA ROSA, CA 95409
EPA ID:		CAC003106693
Contact Name:		GREG SPENCER
Contact Address:		5042 CANYON DR
Contact City,State,Zip:		SANTA ROSA, CA 95409
Contact Telephone:		707-490-9582
Contact Fax:		Not reported
Contact Email:		ERIKAM@CVECORP.COM
Contact Title:		Not reported
EPA Region:		09
Land Type:		Not reported
Federal Waste Generator Description:		Not a generator, verified
Non-Notifier:		Not reported
Biennial Report Cycle:		Not reported
Accessibility:		Not reported
Active Site Indicator:		Not reported
State District Owner:		Not reported
State District:		Not reported
Mailing Address:		5042 CANYON DR
Mailing City,State,Zip:		SANTA ROSA, CA 95409
Owner Name:	Greg Spencer	
Owner Type:		Other
Operator Name:	Greg Spencer	
Operator Type:		Other
Short-Term Generator Activity:		No
Importer Activity:		No
Mixed Waste Generator:		No
Transporter Activity:		No
Transfer Facility Activity:		No
Recycler Activity with Storage:		No
Small Quantity On-Site Burner Exemption:		No
Smelting Melting and Refining Furnace Exemption:		No
Underground Injection Control:		No
Off-Site Waste Receipt:		No
Universal Waste Indicator:		No
Universal Waste Destination Facility:		No
Federal Universal Waste:		No
Active Site State-Reg Handler:		---
Federal Facility Indicator:		Not reported
Hazardous Secondary Material Indicator:		N
Sub-Part K Indicator:		Not reported
2018 GPRA Permit Baseline:		Not on the Baseline
2018 GPRA Renewals Baseline:		Not on the Baseline
202 GPRA Corrective Action Baseline:		No
Subject to Corrective Action Universe:		No
Non-TSDFs Where RCRA CA has Been Imposed Universe:		No
Corrective Action Priority Ranking:		No NCAPS ranking
Environmental Control Indicator:		No
Institutional Control Indicator:		No

5042 CANYON DR (Continued) **1026718134**

Human Exposure Controls Indicator:	N/A
Groundwater Controls Indicator:	N/A
Significant Non-Complier Universe:	No
Unaddressed Significant Non-Complier Universe:	No
Addressed Significant Non-Complier Universe:	No
Significant Non-Complier With a Compliance Schedule Universe:	No
Financial Assurance Required:	Not reported
Handler Date of Last Change:	20241211
Recognized Trader-Importer:	No
Recognized Trader-Exporter:	No
Importer of Spent Lead Acid Batteries:	No
Exporter of Spent Lead Acid Batteries:	No
Recycler Activity Without Storage:	No
Manifest Broker:	No
Sub-Part P Indicator:	No

Handler - Owner Operator:

Owner/Operator Indicator:	Owner
Owner/Operator Name: GREG SPENCER	
Legal Status:	Other
Date Became Current:	Not reported
Date Ended Current:	Not reported
Owner/Operator Address:	5042 CANYON DR
Owner/Operator City,State,Zip:	SANTA ROSA, CA 95409
Owner/Operator Telephone:	707-490-9582
Owner/Operator Telephone Ext:	Not reported
Owner/Operator Fax:	Not reported
Owner/Operator Email:	Not reported

Owner/Operator Indicator:	Operator
Owner/Operator Name: GREG SPENCER	
Legal Status:	Other
Date Became Current:	Not reported
Date Ended Current:	Not reported
Owner/Operator Address:	5042 CANYON DR
Owner/Operator City,State,Zip:	SANTA ROSA, CA 95409
Owner/Operator Telephone:	707-490-9582
Owner/Operator Telephone Ext:	Not reported
Owner/Operator Fax:	Not reported
Owner/Operator Email:	Not reported

Historic Generators:

Receive Date:	20210222
Handler Name: 5042 CANYON DR	
Federal Waste Generator Description:	Not a generator, verified
State District Owner:	Not reported
Large Quantity Handler of Universal Waste:	No
Recognized Trader Importer:	No
Recognized Trader Exporter:	No
Spent Lead Acid Battery Importer:	No
Spent Lead Acid Battery Exporter:	No
Current Record:	Yes
Non Storage Recycler Activity:	No
Electronic Manifest Broker:	No

5042 CANYON DR (Continued) **1026718134**

List of NAICS Codes and Descriptions:
NAICS Code: 56299
NAICS Description: All Other Waste Management Services

Facility Has Received Notices of Violations:
Violations: No Violations Found

Evaluation Action Summary:
Evaluations: No Evaluations Found

E MANIFEST:

Manifest Tracking Number:	021418876JJK
Last Updated Date:	20210412
Shipped Date:	20210311
Received Date:	20210311
Manifest Status:	Signed
Submission Type:	DataImage5Copy
Origin Type:	Mail
Generator EPA ID:	CAC003106693
Generator Name:	Greg Spencer
Generator Location Street Number:	Not reported
Generator Location Street 1:	5042 CANYON DR
Generator Location Street 2:	Not reported
Generator Location City:	SANTA ROSA
Generator Location State:	CA
Generator Location Zip:	95409
Generator Mail Street Number:	Not reported
Generator Mail Street 1:	5042 CANYON DR
Generator Mail Street 2:	Not reported
Generator Mail City:	SANTA ROSA
Generator Mail Zip:	95409
Generator Mail State:	CA
Generator Contact Company Name:	Not reported
Designated Facility EPA ID:	CAD982042475
Designated Facility Name:	Recology Hay Road
Designated Facility Mail Street Number:	235
Designated Facility Mail Street 1:	Not reported
Designated Facility Mail Street 2:	N FIRST ST
Designated Facility Mail City:	DIXON
Designated Facility Mail Zip:	95620
Designated Facility Mail State:	CA
Designated Facility Location Street Number:	6426
Designated Facility Location Street 1:	HAY RD
Designated Facility Location Street 2:	Not reported
Designated Facility Location City:	VACAVILLE
Designated Facility Location Zip:	95687
Designated Facility Location State:	CA
Designated Facility Contact Company Name:	Not reported
Manifest Residue Indicator:	N
Rejection Indicator:	N

Transporter:

Manifest Tracking Number:	021418876JJK
Transporter Line Number:	1

5042 CANYON DR (Continued) **1026718134**

Transporter EPA ID: CAL000390428
Transporter Name: Cve Nb Contracting Group Inc Dba Central Valley Environmental

Waste Line:
Manifest Tracking Number: 021418876JJK
Waste Line Number: 1
U.S. DOT Hazardous Indicator: Y
U.S. DOT ID Number: NA2212
U.S. DOT Description: Rq Na2212, Asbestos, 9, Pgiii
Non-Hazardous Waste Description: Not reported
Number of Containers: 5
Container Type Code: BA
Container Type Description: Burlap, cloth, paper, or plastic bags
Waste Quantity: 1
Quantity Unit of Measure Code: Y
Quantity Unit of Measure Description: Cubic Yards
Waste Quantity, in Tons: 0.84
Acute Waste Quantity, in Tons: 0
Non-Acute Waste Quantity, in Tons: 0.84
Waste Quantity, in Kilograms: 761.9052
Acute Waste Quantity, in Kilograms: 0
Non-Acute Waste Quantity, in Kilorgrams: 761.9052
Management Method Code: H132
Management Method Description: LANDFILL (WITH PRIOR TREATMENT AND/OR STABILIZATION)
Waste Residue Indicator: N
Quantity Discrepancy Indicator: N
Waste Type Discrepancy Indicator: N
Waste Density: Not reported
Waste Density Unit of Measure Code: Not reported
Waste Density Unit of Measure Description: Not reported
Form Code: Not reported
Form Code Description: Not reported
Source Code: Not reported
Source Code Description: Not reported
Waste Minimization Code: Not reported
Waste Minimization Code Description: Not reported
Consent Number: Not reported
EPA Waste Indicator: Y
Federal Waste Codes: Not reported
Quantity Haz Kg: 761.9052
Quantity Haz Tons: 0.84
Quantity Non Haz Kg: 0
Quantity Non Haz Tons: 0
State Waste Codes: CA-151

---

94 **5514 MULBERRY DR** **RCRA NonGen / NLR** **1027214421**
ESE **5514 MULBERRY DR** **E MANIFEST** **CAC003179066**
1/8-1/4 **SANTA ROSA, CA 95409**
0.231 mi.
1221 ft.

Relative: **Higher**
Actual: **331 ft.**

RCRA Listings:
Date Form Received by Agency: 20220602
Handler Name: 5514 Mulberry Dr
Handler Address: 5514 Mulberry Dr
Handler City,State,Zip: SANTA ROSA, CA 95409
EPA ID: CAC003179066

5514 MULBERRY DR (Continued) **1027214421**

Contact Name:		CAROLYN & JOHN MORI
Contact Address:		5514 MULBERRY DR
Contact City,State,Zip:		SANTA ROSA, CA 95409
Contact Telephone:		707-321-0605
Contact Fax:		Not reported
Contact Email:		TOREVIEW@SONIC.NET
Contact Title:		Not reported
EPA Region:		09
Land Type:		Not reported
Federal Waste Generator Description:		Not a generator, verified
Non-Notifier:		Not reported
Biennial Report Cycle:		Not reported
Accessibility:		Not reported
Active Site Indicator:		Not reported
State District Owner:		Not reported
State District:		Not reported
Mailing Address:		5514 MULBERRY DR
Mailing City,State,Zip:		SANTA ROSA, CA 95409
Owner Name:	Carolyn & John Mori	
Owner Type:		Other
Operator Name:	Carolyn & John Mori	
Operator Type:		Other
Short-Term Generator Activity:		No
Importer Activity:		No
Mixed Waste Generator:		No
Transporter Activity:		No
Transfer Facility Activity:		No
Recycler Activity with Storage:		No
Small Quantity On-Site Burner Exemption:		No
Smelting Melting and Refining Furnace Exemption:		No
Underground Injection Control:		No
Off-Site Waste Receipt:		No
Universal Waste Indicator:		No
Universal Waste Destination Facility:		No
Federal Universal Waste:		No
Active Site State-Reg Handler:		---
Federal Facility Indicator:		Not reported
Hazardous Secondary Material Indicator:		N
Sub-Part K Indicator:		Not reported
2018 GPRA Permit Baseline:		Not on the Baseline
2018 GPRA Renewals Baseline:		Not on the Baseline
202 GPRA Corrective Action Baseline:		No
Subject to Corrective Action Universe:		No
Non-TSDFs Where RCRA CA has Been Imposed Universe:		No
Corrective Action Priority Ranking:		No NCAPS ranking
Environmental Control Indicator:		No
Institutional Control Indicator:		No
Human Exposure Controls Indicator:		N/A
Groundwater Controls Indicator:		N/A
Significant Non-Complier Universe:		No
Unaddressed Significant Non-Complier Universe:		No
Addressed Significant Non-Complier Universe:		No
Significant Non-Complier With a Compliance Schedule Universe:		No
Financial Assurance Required:		Not reported
Handler Date of Last Change:		20241212
Recognized Trader-Importer:		No
Recognized Trader-Exporter:		No

5514 MULBERRY DR (Continued) **1027214421**

Importer of Spent Lead Acid Batteries: No
Exporter of Spent Lead Acid Batteries: No
Recycler Activity Without Storage: No
Manifest Broker: No
Sub-Part P Indicator: No

Handler - Owner Operator:
Owner/Operator Indicator: Owner
Owner/Operator Name: CAROLYN & JOHN MORI
Legal Status: Other
Date Became Current: Not reported
Date Ended Current: Not reported
Owner/Operator Address: 5514 MULBERRY DR
Owner/Operator City,State,Zip: SANTA ROSA, CA 95409
Owner/Operator Telephone: 707-321-0605
Owner/Operator Telephone Ext: Not reported
Owner/Operator Fax: Not reported
Owner/Operator Email: Not reported

Owner/Operator Indicator: Operator
Owner/Operator Name: CAROLYN & JOHN MORI
Legal Status: Other
Date Became Current: Not reported
Date Ended Current: Not reported
Owner/Operator Address: 5514 MULBERRY DR
Owner/Operator City,State,Zip: SANTA ROSA, CA 95409
Owner/Operator Telephone: 707-321-0605
Owner/Operator Telephone Ext: Not reported
Owner/Operator Fax: Not reported
Owner/Operator Email: Not reported

Historic Generators:
Receive Date: 20220602
Handler Name: 5514 MULBERRY DR
Federal Waste Generator Description: Not a generator, verified
State District Owner: Not reported
Large Quantity Handler of Universal Waste: No
Recognized Trader Importer: No
Recognized Trader Exporter: No
Spent Lead Acid Battery Importer: No
Spent Lead Acid Battery Exporter: No
Current Record: Yes
Non Storage Recycler Activity: No
Electronic Manifest Broker: No

List of NAICS Codes and Descriptions:
NAICS Code: 56299
NAICS Description: All Other Waste Management Services

Facility Has Received Notices of Violations:
Violations: No Violations Found

Evaluation Action Summary:
Evaluations: No Evaluations Found

5514 MULBERRY DR (Continued) **1027214421**

E MANIFEST:

Manifest Tracking Number:	100073482ELC
Last Updated Date:	20220609
Shipped Date:	20220607
Received Date:	20220608
Manifest Status:	Signed
Submission Type:	FullElectronic
Origin Type:	Web
Generator EPA ID:	CAC003179066
Generator Name:	Carolyn & John Mori
Generator Location Street Number:	Not reported
Generator Location Street 1:	5514 MULBERRY DR
Generator Location Street 2:	Not reported
Generator Location City:	SANTA ROSA
Generator Location State:	CA
Generator Location Zip:	95409
Generator Mail Street Number:	Not reported
Generator Mail Street 1:	5514 MULBERRY DR
Generator Mail Street 2:	Not reported
Generator Mail City:	SANTA ROSA
Generator Mail Zip:	95409
Generator Mail State:	CA
Generator Contact Company Name:	Not reported
Designated Facility EPA ID:	CAD982042475
Designated Facility Name:	Recology Hay Road
Designated Facility Mail Street Number:	235
Designated Facility Mail Street 1:	Not reported
Designated Facility Mail Street 2:	N FIRST ST
Designated Facility Mail City:	DIXON
Designated Facility Mail Zip:	95620
Designated Facility Mail State:	CA
Designated Facility Location Street Number:	6426
Designated Facility Location Street 1:	HAY RD
Designated Facility Location Street 2:	Not reported
Designated Facility Location City:	VACAVILLE
Designated Facility Location Zip:	95687
Designated Facility Location State:	CA
Designated Facility Contact Company Name:	Not reported
Manifest Residue Indicator:	N
Rejection Indicator:	N

Transporter:

Manifest Tracking Number:	100073482ELC
Transporter Line Number:	1
Transporter EPA ID:	CAL000390428
Transporter Name:	Cve Nb Contracting Group Inc Dba Central Valley Environmental

Waste Line:

Manifest Tracking Number:	100073482ELC
Waste Line Number:	1
U.S. DOT Hazardous Indicator:	Y
U.S. DOT ID Number:	NA2212
U.S. DOT Description:	Rq Na2212, Asbestos, 9, Pgiii
Non-Hazardous Waste Description:	Not reported
Number of Containers:	2
Container Type Code:	BA

5514 MULBERRY DR (Continued) **1027214421**

Container Type Description:	Burlap, cloth, paper, or plastic bags
Waste Quantity:	1
Quantity Unit of Measure Code:	Y
Quantity Unit of Measure Description:	Cubic Yards
Waste Quantity, in Tons:	0.84
Acute Waste Quantity, in Tons:	0
Non-Acute Waste Quantity, in Tons:	0.84
Waste Quantity, in Kilograms:	761.9052
Acute Waste Quantity, in Kilograms:	0
Non-Acute Waste Quantity, in Kilorgrams:	761.9052
Management Method Code:	H132
Management Method Description:	LANDFILL (WITH PRIOR TREATMENT AND/OR STABILIZATION)
Waste Residue Indicator:	N
Quantity Discrepancy Indicator:	N
Waste Type Discrepancy Indicator:	N
Waste Density:	Not reported
Waste Density Unit of Measure Code:	Not reported
Waste Density Unit of Measure Description:	Not reported
Form Code:	Not reported
Form Code Description:	Not reported
Source Code:	Not reported
Source Code Description:	Not reported
Waste Minimization Code:	Not reported
Waste Minimization Code Description:	Not reported
Consent Number:	Not reported
EPA Waste Indicator:	N
Federal Waste Codes:	Not reported
Quantity Haz Kg:	0
Quantity Haz Tons:	0
Quantity Non Haz Kg:	761.9052
Quantity Non Haz Tons:	0.84
State Waste Codes:	CA-151

U95 **5373 GOLD DR** **RCRA NonGen / NLR** **1024744433**
SSE **5373 GOLD DR** **CAC002963810**
1/8-1/4 **SANTA ROSA, CA 95051**
0.235 mi.
1242 ft. **Site 2 of 2 in cluster U**

Relative: **Lower**

Actual: **294 ft.**

RCRA Listings:

Date Form Received by Agency:	20180529
Handler Name:	5373 Gold Dr
Handler Address:	5373 Gold Dr
Handler City,State,Zip:	SANTA ROSA, CA 95051
EPA ID:	CAC002963810
Contact Name:	JIM CHENEY
Contact Address:	5373 GOLD DR
Contact City,State,Zip:	SANTA ROSA, CA 95051
Contact Telephone:	707-494-1055
Contact Fax:	Not reported
Contact Email:	ELIZABETH.GARCIA@SYNERGYCOMPANIES.ORG
Contact Title:	Not reported
EPA Region:	09
Land Type:	Not reported
Federal Waste Generator Description:	Not a generator, verified
Non-Notifier:	Not reported
Biennial Report Cycle:	Not reported
Accessibility:	Not reported

5373 GOLD DR (Continued) **1024744433**

Active Site Indicator:		Not reported
State District Owner:		Not reported
State District:		Not reported
Mailing Address:		5373 GOLD DR
Mailing City,State,Zip:		SANTA ROSA, CA 95051
Owner Name:	Jim Cheney	
Owner Type:		Other
Operator Name:	Jim Cheney	
Operator Type:		Other
Short-Term Generator Activity:		No
Importer Activity:		No
Mixed Waste Generator:		No
Transporter Activity:		No
Transfer Facility Activity:		No
Recycler Activity with Storage:		No
Small Quantity On-Site Burner Exemption:		No
Smelting Melting and Refining Furnace Exemption:		No
Underground Injection Control:		No
Off-Site Waste Receipt:		No
Universal Waste Indicator:		No
Universal Waste Destination Facility:		No
Federal Universal Waste:		No
Active Site State-Reg Handler:		---
Federal Facility Indicator:		Not reported
Hazardous Secondary Material Indicator:		N
Sub-Part K Indicator:		Not reported
2018 GPRA Permit Baseline:		Not on the Baseline
2018 GPRA Renewals Baseline:		Not on the Baseline
202 GPRA Corrective Action Baseline:		No
Subject to Corrective Action Universe:		No
Non-TSDFs Where RCRA CA has Been Imposed Universe:		No
Corrective Action Priority Ranking:		No NCAPS ranking
Environmental Control Indicator:		No
Institutional Control Indicator:		No
Human Exposure Controls Indicator:		N/A
Groundwater Controls Indicator:		N/A
Significant Non-Complier Universe:		No
Unaddressed Significant Non-Complier Universe:		No
Addressed Significant Non-Complier Universe:		No
Significant Non-Complier With a Compliance Schedule Universe:		No
Financial Assurance Required:		Not reported
Handler Date of Last Change:		20241211
Recognized Trader-Importer:		No
Recognized Trader-Exporter:		No
Importer of Spent Lead Acid Batteries:		No
Exporter of Spent Lead Acid Batteries:		No
Recycler Activity Without Storage:		No
Manifest Broker:		No
Sub-Part P Indicator:		No

Handler - Owner Operator:

Owner/Operator Indicator:	Operator
Owner/Operator Name: JIM CHENEY	
Legal Status:	Other
Date Became Current:	Not reported
Date Ended Current:	Not reported

5373 GOLD DR (Continued) **1024744433**

Owner/Operator Address: 5373 GOLD DR
Owner/Operator City,State,Zip: SANTA ROSA, CA 95051
Owner/Operator Telephone: 707-494-1055
Owner/Operator Telephone Ext: Not reported
Owner/Operator Fax: Not reported
Owner/Operator Email: Not reported

Owner/Operator Indicator: Owner
Owner/Operator Name: JIM CHENEY
Legal Status: Other
Date Became Current: Not reported
Date Ended Current: Not reported
Owner/Operator Address: 5373 GOLD DR
Owner/Operator City,State,Zip: SANTA ROSA, CA 95051
Owner/Operator Telephone: 707-494-1055
Owner/Operator Telephone Ext: Not reported
Owner/Operator Fax: Not reported
Owner/Operator Email: Not reported

Historic Generators:
Receive Date: 20180529
Handler Name: 5373 GOLD DR
Federal Waste Generator Description: Not a generator, verified
State District Owner: Not reported
Large Quantity Handler of Universal Waste: No
Recognized Trader Importer: No
Recognized Trader Exporter: No
Spent Lead Acid Battery Importer: No
Spent Lead Acid Battery Exporter: No
Current Record: Yes
Non Storage Recycler Activity: No
Electronic Manifest Broker: No

List of NAICS Codes and Descriptions:
NAICS Code: 56299
NAICS Description: All Other Waste Management Services

Facility Has Received Notices of Violations:
Violations: No Violations Found

Evaluation Action Summary:
Evaluations: No Evaluations Found

V96 **5512 MARIT DRIVE** **RCRA NonGen / NLR** **1027515292**
SE **5512 MARIT DRIVE** **E MANIFEST** **CAC003207126**
1/8-1/4 **SANTA ROSA, CA 95409**
0.235 mi.
1242 ft. **Site 2 of 2 in cluster V**

Relative: **Higher**
Actual: **317 ft.**

RCRA Listings:
Date Form Received by Agency: 20221206
Handler Name: 5512 Marit Drive
Handler Address: 5512 Marit Drive
Handler City,State,Zip: SANTA ROSA, CA 95409
EPA ID: CAC003207126

5512 MARIT DRIVE (Continued) **1027515292**

Contact Name:		ERIN AGIUS
Contact Address:		5512 MARIT DRIVE
Contact City,State,Zip:		SANTA ROSA, CA 95409
Contact Telephone:		707-256-9161
Contact Fax:		Not reported
Contact Email:		GISELLE.ESPIRITU@SYNERGYCOMPANIES.ORG
Contact Title:		Not reported
EPA Region:		09
Land Type:		Not reported
Federal Waste Generator Description:		Not a generator, verified
Non-Notifier:		Not reported
Biennial Report Cycle:		Not reported
Accessibility:		Not reported
Active Site Indicator:		Not reported
State District Owner:		Not reported
State District:		Not reported
Mailing Address:		5512 MARIT DRIVE
Mailing City,State,Zip:		SANTA ROSA, CA 95409
Owner Name:	Erin Agius	
Owner Type:		Other
Operator Name:	Erin Agius	
Operator Type:		Other
Short-Term Generator Activity:		No
Importer Activity:		No
Mixed Waste Generator:		No
Transporter Activity:		No
Transfer Facility Activity:		No
Recycler Activity with Storage:		No
Small Quantity On-Site Burner Exemption:		No
Smelting Melting and Refining Furnace Exemption:		No
Underground Injection Control:		No
Off-Site Waste Receipt:		No
Universal Waste Indicator:		No
Universal Waste Destination Facility:		No
Federal Universal Waste:		No
Active Site State-Reg Handler:		---
Federal Facility Indicator:		Not reported
Hazardous Secondary Material Indicator:		N
Sub-Part K Indicator:		Not reported
2018 GPRA Permit Baseline:		Not on the Baseline
2018 GPRA Renewals Baseline:		Not on the Baseline
202 GPRA Corrective Action Baseline:		No
Subject to Corrective Action Universe:		No
Non-TSDFs Where RCRA CA has Been Imposed Universe:		No
Corrective Action Priority Ranking:		No NCAPS ranking
Environmental Control Indicator:		No
Institutional Control Indicator:		No
Human Exposure Controls Indicator:		N/A
Groundwater Controls Indicator:		N/A
Significant Non-Complier Universe:		No
Unaddressed Significant Non-Complier Universe:		No
Addressed Significant Non-Complier Universe:		No
Significant Non-Complier With a Compliance Schedule Universe:		No
Financial Assurance Required:		Not reported
Handler Date of Last Change:		20241212
Recognized Trader-Importer:		No
Recognized Trader-Exporter:		No

5512 MARIT DRIVE (Continued) **1027515292**

Importer of Spent Lead Acid Batteries: No
Exporter of Spent Lead Acid Batteries: No
Recycler Activity Without Storage: No
Manifest Broker: No
Sub-Part P Indicator: No

Handler - Owner Operator:
Owner/Operator Indicator: Operator
Owner/Operator Name: ERIN AGIUS
Legal Status: Other
Date Became Current: Not reported
Date Ended Current: Not reported
Owner/Operator Address: 5512 MARIT DRIVE
Owner/Operator City,State,Zip: SANTA ROSA, CA 95409
Owner/Operator Telephone: 707-256-9161
Owner/Operator Telephone Ext: Not reported
Owner/Operator Fax: Not reported
Owner/Operator Email: Not reported

Owner/Operator Indicator: Owner
Owner/Operator Name: ERIN AGIUS
Legal Status: Other
Date Became Current: Not reported
Date Ended Current: Not reported
Owner/Operator Address: 5512 MARIT DRIVE
Owner/Operator City,State,Zip: SANTA ROSA, CA 95409
Owner/Operator Telephone: 707-256-9161
Owner/Operator Telephone Ext: Not reported
Owner/Operator Fax: Not reported
Owner/Operator Email: Not reported

Historic Generators:
Receive Date: 20221206
Handler Name: 5512 MARIT DRIVE
Federal Waste Generator Description: Not a generator, verified
State District Owner: Not reported
Large Quantity Handler of Universal Waste: No
Recognized Trader Importer: No
Recognized Trader Exporter: No
Spent Lead Acid Battery Importer: No
Spent Lead Acid Battery Exporter: No
Current Record: Yes
Non Storage Recycler Activity: No
Electronic Manifest Broker: No

List of NAICS Codes and Descriptions:
NAICS Code: 56299
NAICS Description: All Other Waste Management Services

Facility Has Received Notices of Violations:
Violations: No Violations Found

Evaluation Action Summary:
Evaluations: No Evaluations Found

5512 MARIT DRIVE (Continued) **1027515292**

E MANIFEST:

Manifest Tracking Number:	023607227JJK
Last Updated Date:	20221222
Shipped Date:	20221207
Received Date:	20221208
Manifest Status:	Signed
Submission Type:	DataImage5Copy
Origin Type:	Service
Generator EPA ID:	CAC003207126
Generator Name:	Erin Agius
Generator Location Street Number:	Not reported
Generator Location Street 1:	5512 MARIT DRIVE
Generator Location Street 2:	Not reported
Generator Location City:	SANTA ROSA
Generator Location State:	CA
Generator Location Zip:	95409
Generator Mail Street Number:	Not reported
Generator Mail Street 1:	5512 MARIT DRIVE
Generator Mail Street 2:	Not reported
Generator Mail City:	SANTA ROSA
Generator Mail Zip:	95409
Generator Mail State:	CA
Generator Contact Company Name:	Not reported
Designated Facility EPA ID:	CAD981382732
Designated Facility Name:	Altamont Landfill & Resource Recovery Facility
Designated Facility Mail Street Number:	10840
Designated Facility Mail Street 1:	Not reported
Designated Facility Mail Street 2:	ALTAMONT PASS RD
Designated Facility Mail City:	LIVERMORE
Designated Facility Mail Zip:	94551
Designated Facility Mail State:	CA
Designated Facility Location Street Number:	10840
Designated Facility Location Street 1:	ALTAMONT PASS RD
Designated Facility Location Street 2:	Not reported
Designated Facility Location City:	LIVERMORE
Designated Facility Location Zip:	94551
Designated Facility Location State:	CA
Designated Facility Contact Company Name:	Not reported
Manifest Residue Indicator:	N
Rejection Indicator:	N

Transporter:

Manifest Tracking Number:	023607227JJK
Transporter Line Number:	1
Transporter EPA ID:	CAL000438487
Transporter Name:	Synergy Ee Inc
Manifest Tracking Number:	023607227JJK
Transporter Line Number:	2
Transporter EPA ID:	CAR000070540
Transporter Name:	Advanced Chemical Transport Inc. Dba Actenviro

Waste Line:

Manifest Tracking Number:	023607227JJK
Waste Line Number:	1
U.S. DOT Hazardous Indicator:	Y

5512 MARIT DRIVE (Continued) **1027515292**

U.S. DOT ID Number:	NA2212
U.S. DOT Description:	Na2212, Asbestos, 9, Pg Iii, Rq
Non-Hazardous Waste Description:	Not reported
Number of Containers:	6
Container Type Code:	BA
Container Type Description:	Burlap, cloth, paper, or plastic bags
Waste Quantity:	1
Quantity Unit of Measure Code:	Y
Quantity Unit of Measure Description:	Cubic Yards
Waste Quantity, in Tons:	0.84
Acute Waste Quantity, in Tons:	0
Non-Acute Waste Quantity, in Tons:	0.84
Waste Quantity, in Kilograms:	761.9052
Acute Waste Quantity, in Kilograms:	0
Non-Acute Waste Quantity, in Kilorgrams:	761.9052
Management Method Code:	H132
Management Method Description:	LANDFILL (WITH PRIOR TREATMENT AND/OR STABILIZATION)
Waste Residue Indicator:	N
Quantity Discrepancy Indicator:	N
Waste Type Discrepancy Indicator:	N
Waste Density:	Not reported
Waste Density Unit of Measure Code:	Not reported
Waste Density Unit of Measure Description:	Not reported
Form Code:	Not reported
Form Code Description:	Not reported
Source Code:	Not reported
Source Code Description:	Not reported
Waste Minimization Code:	Not reported
Waste Minimization Code Description:	Not reported
Consent Number:	Not reported
EPA Waste Indicator:	N
Federal Waste Codes:	Not reported
Quantity Haz Kg:	0
Quantity Haz Tons:	0
Quantity Non Haz Kg:	761.9052
Quantity Non Haz Tons:	0.84
State Waste Codes:	CA-151

97
NNE
1/8-1/4
0.239 mi.
1264 ft.

RESIDENCE
835 VAUGHN COURT
SANTA ROSA, CA 95409

RCRA NonGen / NLR **1032549919**
CAC003359231

Relative:
Higher

Actual:
440 ft.

RCRA Listings:

Date Form Received by Agency:	20251003
Handler Name:	Residence
Handler Address:	835 Vaughn Court
Handler City,State,Zip:	SANTA ROSA, CA 95409
EPA ID:	CAC003359231
Contact Name:	KEVIN & DOROTHY GRIFFITH
Contact Address:	835 VAUGHN COURT
Contact City,State,Zip:	SANTA ROSA, CA 95409
Contact Telephone:	702-219-9924
Contact Fax:	Not reported
Contact Email:	SANDY@ENV-REM.COM
Contact Title:	Not reported
EPA Region:	09

RESIDENCE (Continued) **1032549919**

Land Type:		Not reported
Federal Waste Generator Description:		Not a generator, verified
Non-Notifier:		Not reported
Biennial Report Cycle:		Not reported
Accessibility:		Not reported
Active Site Indicator:		Not reported
State District Owner:		Not reported
State District:		Not reported
Mailing Address:		835 VAUGHN COURT
Mailing City,State,Zip:		SANTA ROSA, CA 95409
Owner Name:	Kevin & Dorothy Griffith	
Owner Type:		Other
Operator Name:	Kevin & Dorothy Griffith	
Operator Type:		Other
Short-Term Generator Activity:		No
Importer Activity:		No
Mixed Waste Generator:		No
Transporter Activity:		No
Transfer Facility Activity:		No
Recycler Activity with Storage:		No
Small Quantity On-Site Burner Exemption:		No
Smelting Melting and Refining Furnace Exemption:		No
Underground Injection Control:		No
Off-Site Waste Receipt:		No
Universal Waste Indicator:		No
Universal Waste Destination Facility:		No
Federal Universal Waste:		No
Active Site State-Reg Handler:		---
Federal Facility Indicator:		Not reported
Hazardous Secondary Material Indicator:		N
Sub-Part K Indicator:		Not reported
2018 GPRA Permit Baseline:		Not on the Baseline
2018 GPRA Renewals Baseline:		Not on the Baseline
202 GPRA Corrective Action Baseline:		No
Subject to Corrective Action Universe:		No
Non-TSDFs Where RCRA CA has Been Imposed Universe:		No
Corrective Action Priority Ranking:		No NCAPS ranking
Environmental Control Indicator:		No
Institutional Control Indicator:		No
Human Exposure Controls Indicator:		N/A
Groundwater Controls Indicator:		N/A
Significant Non-Complier Universe:		No
Unaddressed Significant Non-Complier Universe:		No
Addressed Significant Non-Complier Universe:		No
Significant Non-Complier With a Compliance Schedule Universe:		No
Financial Assurance Required:		Not reported
Handler Date of Last Change:		20251004
Recognized Trader-Importer:		No
Recognized Trader-Exporter:		No
Importer of Spent Lead Acid Batteries:		No
Exporter of Spent Lead Acid Batteries:		No
Recycler Activity Without Storage:		No
Manifest Broker:		No
Sub-Part P Indicator:		No

RESIDENCE (Continued) **1032549919**

Handler - Owner Operator:
Owner/Operator Indicator: Owner
Owner/Operator Name: KEVIN & DOROTHY GRIFFITH
Legal Status: Other
Date Became Current: Not reported
Date Ended Current: Not reported
Owner/Operator Address: 835 VAUGHN COURT
Owner/Operator City,State,Zip: SANTA ROSA, CA 95409
Owner/Operator Telephone: 702-219-9924
Owner/Operator Telephone Ext: Not reported
Owner/Operator Fax: Not reported
Owner/Operator Email: Not reported

Owner/Operator Indicator: Operator
Owner/Operator Name: KEVIN & DOROTHY GRIFFITH
Legal Status: Other
Date Became Current: Not reported
Date Ended Current: Not reported
Owner/Operator Address: 835 VAUGHN COURT
Owner/Operator City,State,Zip: SANTA ROSA, CA 95409
Owner/Operator Telephone: 702-219-9924
Owner/Operator Telephone Ext: Not reported
Owner/Operator Fax: Not reported
Owner/Operator Email: Not reported

Historic Generators:
Receive Date: 20251003
Handler Name: RESIDENCE
Federal Waste Generator Description: Not a generator, verified
State District Owner: Not reported
Large Quantity Handler of Universal Waste: No
Recognized Trader Importer: No
Recognized Trader Exporter: No
Spent Lead Acid Battery Importer: No
Spent Lead Acid Battery Exporter: No
Current Record: Yes
Non Storage Recycler Activity: No
Electronic Manifest Broker: No

List of NAICS Codes and Descriptions:
NAICS Code: 56299
NAICS Description: All Other Waste Management Services

Facility Has Received Notices of Violations:
Violations: No Violations Found

Evaluation Action Summary:
Evaluations: No Evaluations Found

Y98 **SONOMA COUNTY WASTE MANAGEMENT AGENCY** **RCRA NonGen / NLR** **1031061814**
NW **6959 MONTECITO BLVD** **CAH111001564**
1/8-1/4 **SANTA ROSA, CA 95409**
0.240 mi.
1268 ft. **Site 1 of 2 in cluster Y**

Relative:
Higher

Actual:
304 ft.

RCRA Listings:

Date Form Received by Agency:	20240109
Handler Name:	Sonoma County Waste Management Agency
Handler Address:	6959 Montecito Blvd
Handler City,State,Zip:	SANTA ROSA, CA 95409
EPA ID:	CAH111001564
Contact Name:	COURTNEY SCOTT
Contact Address:	2300 COUNTY CENTER DR #B100
Contact City,State,Zip:	SANTA ROSA, CA 95403
Contact Telephone:	707-565-3632
Contact Fax:	Not reported
Contact Email:	COURTNEY.SCOTT@SONOMA-COUNTY.ORG
Contact Title:	Not reported
EPA Region:	09
Land Type:	Not reported
Federal Waste Generator Description:	Not a generator, verified
Non-Notifier:	Not reported
Biennial Report Cycle:	Not reported
Accessibility:	Not reported
Active Site Indicator:	Not reported
State District Owner:	Not reported
State District:	Not reported
Mailing Address:	2300 COUNTY CENTER DR #B100
Mailing City,State,Zip:	SANTA ROSA, CA 95403
Owner Name:	Sonoma County Waste Mgmt Agency
Owner Type:	Other
Operator Name:	Courtney Scott
Operator Type:	Other
Short-Term Generator Activity:	No
Importer Activity:	No
Mixed Waste Generator:	No
Transporter Activity:	No
Transfer Facility Activity:	No
Recycler Activity with Storage:	No
Small Quantity On-Site Burner Exemption:	No
Smelting Melting and Refining Furnace Exemption:	No
Underground Injection Control:	No
Off-Site Waste Receipt:	No
Universal Waste Indicator:	No
Universal Waste Destination Facility:	No
Federal Universal Waste:	No
Active Site State-Reg Handler:	---
Federal Facility Indicator:	Not reported
Hazardous Secondary Material Indicator:	N
Sub-Part K Indicator:	Not reported
2018 GPRA Permit Baseline:	Not on the Baseline
2018 GPRA Renewals Baseline:	Not on the Baseline
202 GPRA Corrective Action Baseline:	No
Subject to Corrective Action Universe:	No
Non-TSDFs Where RCRA CA has Been Imposed Universe:	No
Corrective Action Priority Ranking:	No NCAPS ranking
Environmental Control Indicator:	No
Institutional Control Indicator:	No

SONOMA COUNTY WASTE MANAGEMENT AGENCY (Continued) **1031061814**

Human Exposure Controls Indicator:	N/A
Groundwater Controls Indicator:	N/A
Significant Non-Complier Universe:	No
Unaddressed Significant Non-Complier Universe:	No
Addressed Significant Non-Complier Universe:	No
Significant Non-Complier With a Compliance Schedule Universe:	No
Financial Assurance Required:	Not reported
Handler Date of Last Change:	20240112
Recognized Trader-Importer:	No
Recognized Trader-Exporter:	No
Importer of Spent Lead Acid Batteries:	No
Exporter of Spent Lead Acid Batteries:	No
Recycler Activity Without Storage:	No
Manifest Broker:	No
Sub-Part P Indicator:	No

Handler - Owner Operator:

Owner/Operator Indicator:	Owner
Owner/Operator Name:	SONOMA COUNTY WASTE MGMT AGENCY
Legal Status:	Other
Date Became Current:	Not reported
Date Ended Current:	Not reported
Owner/Operator Address:	2300 COUNTY CENTER DR #B100
Owner/Operator City,State,Zip:	SANTA ROSA, CA 95403
Owner/Operator Telephone:	707-565-3632
Owner/Operator Telephone Ext:	Not reported
Owner/Operator Fax:	Not reported
Owner/Operator Email:	Not reported

Owner/Operator Indicator:	Operator
Owner/Operator Name:	COURTNEY SCOTT
Legal Status:	Other
Date Became Current:	Not reported
Date Ended Current:	Not reported
Owner/Operator Address:	2300 COUNTY CENTER DR #B100
Owner/Operator City,State,Zip:	SANTA ROSA, CA 95403
Owner/Operator Telephone:	707-565-3632
Owner/Operator Telephone Ext:	Not reported
Owner/Operator Fax:	Not reported
Owner/Operator Email:	Not reported

Historic Generators:

Receive Date:	20240109
Handler Name:	SONOMA COUNTY WASTE MANAGEMENT AGENCY
Federal Waste Generator Description:	Not a generator, verified
State District Owner:	Not reported
Large Quantity Handler of Universal Waste:	No
Recognized Trader Importer:	No
Recognized Trader Exporter:	No
Spent Lead Acid Battery Importer:	No
Spent Lead Acid Battery Exporter:	No
Current Record:	Yes
Non Storage Recycler Activity:	No
Electronic Manifest Broker:	No

SONOMA COUNTY WASTE MANAGEMENT AGENCY (Continued) **1031061814**

List of NAICS Codes and Descriptions:
NAICS Code: 326211
NAICS Description: Tire Manufacturing (Except Retreading)

Facility Has Received Notices of Violations:
Violations: No Violations Found

Evaluation Action Summary:
Evaluations: No Evaluations Found

Y99 **SONOMA COUNTY WASTE MANAGEMENT AGENCY** **PFAS ECHO** **1031159588**
NW **6959 MONTECITO BLVD** **N/A**
1/8-1/4 **SANTA ROSA, CA 95409**
0.240 mi.
1268 ft. **Site 2 of 2 in cluster Y**

Relative:
Higher

Actual:
304 ft.

PFAS ECHO:
Facility ID: 110071698128
Name: Sonoma County Waste Management Agency
Address: 6959 MONTECITO BLVD
City,State,Zip: SANTA ROSA, CA 95409
Latitude: 38.455814
Longitude: -122.628029
Count: 1
County: SONOMA
Status: Inactive
Region: 09
Industry: Consumer Products

ECHO Facility Report:
Facility Percent Minority: -
Facility Derived Tribes: -
Facility Population: -
EPA Programs: RCRA
Federal Facility: No
Federal Agency: -
Facility FIPS Code: 06097
Facility Indian Country Flag: N
Facility Collection Method: Zip Code Centroid
Facility Derived HUC: -
Facility Derived WBD: -
Facility Derived CD113: -
Facility Derived CB2010: -
Facility Major Flag: -
Facility Active Flag: -
Facility Inspection Count: 0
Facility Date Last Inspection: -
Facility Days Last Inspection: -
Facility Informal Count: 0
Facility Date Last Informal Action: -
Facility Formal Action Count: 0
Facility Date Last Formal Action: -
Facility Total Penalties: 0
Facility Penalty Count: -
Facility Date Last Penalty: -

SONOMA COUNTY WASTE MANAGEMENT AGENCY (Continued) **1031159588**

Facility Last Penalty AMT:	0
Facility QTRS With NC:	0
Facility Programs With SNC:	0
Facility Compliance Status:	No Violation Identified
Facility SNC Flag:	N
AIR Flag:	N
NPDES Flag:	N
SDWIS Flag:	N
RCRA Flag:	Y
TRI Flag:	N
GHG Flag:	N
AIR IDS:	-
CAA Permit Types:	-
CAA NAICS:	-
CAA SICS:	-
NPDES IDS:	-
CWA Permit Types:	-
CWA NAICS:	-
CWA SICS:	-
RCRA IDS:	CAH111001564
RCRA Permit Types:	Other
RCRA NAICS:	326211
SDWA IDS:	-
SDWA System Types:	-
SDWA Compliance Status:	-
SDWA SNC Flag:	N
TRI IDS:	-
TRI Releases Transfers:	-
TRI On Site Releases:	-
TRI Off Site Transfers:	-
TRI Reporter:	-
Facility IMP Water Flag:	-

Z100 **BROOKWOOD PARK** **HIST UST** **U001609463**
NW **7000 MONTECITO BLVD** **N/A**
1/8-1/4 **SANTA ROSA, CA 95405**
0.242 mi.
1280 ft. **Site 1 of 2 in cluster Z**

Relative: **Higher**

Actual: **304 ft.**

HIST UST:

Name:	BROOKWOOD PARK
Address:	7000 MONTECITO BLVD
City,State,Zip:	SANTA ROSA, CA 95405
File Number:	000214e4
URL:	
Region:	STATE
Facility ID:	00000045565
Facility Type:	Other
Other Type:	MOBILEHOME PARK
Contact Name:	Not reported
Telephone:	7075399657
Owner Name:	BROOKWOOD PARK
Owner Address:	7000 MONTECITO BLVD
Owner City,St,Zip:	SANTA ROSA, CA 95405
Total Tanks:	0002
Tank Num:	001

BROOKWOOD PARK (Continued) **U001609463**

Container Num:	1
Year Installed:	1975
Tank Capacity:	00001000
Tank Used for:	PRODUCT
Type of Fuel:	UNLEADED
Container Construction Thickness:	Not reported
Leak Detection:	Visual, Stock Inventor

Tank Num:	002
Container Num:	2
Year Installed:	1975
Tank Capacity:	00000500
Tank Used for:	PRODUCT
Type of Fuel:	REGULAR
Container Construction Thickness:	Not reported
Leak Detection:	Visual, Stock Inventor

Click here for Geo Tracker PDF:

Z101 **BROOKWOOD MOBILE PARK** **SWEEPS UST** **S101627314**
NW **7000 MONTECITO BLVD** **CA FID UST** **N/A**
1/8-1/4 **SANTA ROSA, CA 95405**
0.242 mi.
1280 ft. **Site 2 of 2 in cluster Z**

Relative:
Higher

Actual:
304 ft.

SWEEPS UST:

Name:	BROOKWOOD MOBILE PARK
Address:	7000 MONTECITO BLVD
City:	SANTA ROSA
Status:	Not reported
Comp Number:	45565
Number:	Not reported
Board Of Equalization:	44-028286
Referral Date:	Not reported
Action Date:	Not reported
Created Date:	Not reported
Owner Tank Id:	Not reported
SWRCB Tank Id:	49-060-045565-000001
Tank Status:	Not reported
Capacity:	1000
Active Date:	Not reported
Tank Use:	M.V. FUEL
STG:	PRODUCT
Content:	REG UNLEADED
Number Of Tanks:	2

Name:	BROOKWOOD MOBILE PARK
Address:	7000 MONTECITO BLVD
City:	SANTA ROSA
Status:	Not reported
Comp Number:	45565
Number:	Not reported
Board Of Equalization:	44-028286
Referral Date:	Not reported
Action Date:	Not reported
Created Date:	Not reported
Owner Tank Id:	Not reported
SWRCB Tank Id:	49-060-045565-000002

BROOKWOOD MOBILE PARK (Continued) **S101627314**

Tank Status: Not reported
Capacity: 500
Active Date: Not reported
Tank Use: M.V. FUEL
STG: PRODUCT
Content: LEADED
Number Of Tanks: Not reported

CA FID UST:
Facility ID: 49003492
Regulated By: UTNKI
Regulated ID: 00045565
Cortese Code: Not reported
SIC Code: Not reported
Facility Phone: 7075384104
Mail To: Not reported
Mailing Address: 6240 MONTECITO BLVD
Mailing Address 2: Not reported
Mailing City,St,Zip: SANTA ROSA 95405
Contact: Not reported
Contact Phone: Not reported
DUNs Number: Not reported
NPDES Number: Not reported
EPA ID: Not reported
Comments: Not reported
Status: Inactive

---

102 West 1/8-1/4 0.244 mi. 1290 ft.

LANI GULLOTTA
424 SIMI PLACE
SANTA ROSA, CA 95409

RCRA NonGen / NLR **1027069561**
E MANIFEST **CAC003140952**

Relative: Lower

Actual: 286 ft.

RCRA Listings:
Date Form Received by Agency: 20210928
Handler Name: 424 Simi Place
Handler Address: 424 Simi Place
Handler City,State,Zip: SANTA ROSA, CA 95409
EPA ID: CAC003140952
Contact Name: LANI GULLOTTA
Contact Address: 424 SIMI PLACE
Contact City,State,Zip: SANTA ROSA, CA 95409
Contact Telephone: 707-567-0710
Contact Fax: Not reported
Contact Email: GCLOPEZ707@GMAIL.COM
Contact Title: Not reported
EPA Region: 09
Land Type: Not reported
Federal Waste Generator Description: Not a generator, verified
Non-Notifier: Not reported
Biennial Report Cycle: Not reported
Accessibility: Not reported
Active Site Indicator: Not reported
State District Owner: Not reported
State District: Not reported
Mailing Address: 424 SIMI PLACE
Mailing City,State,Zip: SANTA ROSA, CA 95409

LANI GULLOTTA (Continued) **1027069561**

Owner Name:	Lani Gullotta	
Owner Type:		Other
Operator Name:	Lani Gullotta	
Operator Type:		Other
Short-Term Generator Activity:		No
Importer Activity:		No
Mixed Waste Generator:		No
Transporter Activity:		No
Transfer Facility Activity:		No
Recycler Activity with Storage:		No
Small Quantity On-Site Burner Exemption:		No
Smelting Melting and Refining Furnace Exemption:		No
Underground Injection Control:		No
Off-Site Waste Receipt:		No
Universal Waste Indicator:		No
Universal Waste Destination Facility:		No
Federal Universal Waste:		No
Active Site State-Reg Handler:		---
Federal Facility Indicator:		Not reported
Hazardous Secondary Material Indicator:		N
Sub-Part K Indicator:		Not reported
2018 GPRA Permit Baseline:		Not on the Baseline
2018 GPRA Renewals Baseline:		Not on the Baseline
202 GPRA Corrective Action Baseline:		No
Subject to Corrective Action Universe:		No
Non-TSDFs Where RCRA CA has Been Imposed Universe:		No
Corrective Action Priority Ranking:		No NCAPS ranking
Environmental Control Indicator:		No
Institutional Control Indicator:		No
Human Exposure Controls Indicator:		N/A
Groundwater Controls Indicator:		N/A
Significant Non-Complier Universe:		No
Unaddressed Significant Non-Complier Universe:		No
Addressed Significant Non-Complier Universe:		No
Significant Non-Complier With a Compliance Schedule Universe:		No
Financial Assurance Required:		Not reported
Handler Date of Last Change:		20241211
Recognized Trader-Importer:		No
Recognized Trader-Exporter:		No
Importer of Spent Lead Acid Batteries:		No
Exporter of Spent Lead Acid Batteries:		No
Recycler Activity Without Storage:		No
Manifest Broker:		No
Sub-Part P Indicator:		No

Handler - Owner Operator:

Owner/Operator Indicator:	Owner
Owner/Operator Name: LANI GULLOTTA	
Legal Status:	Other
Date Became Current:	Not reported
Date Ended Current:	Not reported
Owner/Operator Address:	424 SIMI PLACE
Owner/Operator City,State,Zip:	SANTA ROSA, CA 95409
Owner/Operator Telephone:	707-567-0710
Owner/Operator Telephone Ext:	Not reported
Owner/Operator Fax:	Not reported

LANI GULLOTTA (Continued) **1027069561**

Owner/Operator Email: Not reported

Owner/Operator Indicator: Operator
Owner/Operator Name: LANI GULLOTTA
Legal Status: Other
Date Became Current: Not reported
Date Ended Current: Not reported
Owner/Operator Address: 424 SIMI PLACE
Owner/Operator City,State,Zip: SANTA ROSA, CA 95409
Owner/Operator Telephone: 707-567-0710
Owner/Operator Telephone Ext: Not reported
Owner/Operator Fax: Not reported
Owner/Operator Email: Not reported

Historic Generators:
Receive Date: 20210928
Handler Name: 424 SIMI PLACE
Federal Waste Generator Description: Not a generator, verified
State District Owner: Not reported
Large Quantity Handler of Universal Waste: No
Recognized Trader Importer: No
Recognized Trader Exporter: No
Spent Lead Acid Battery Importer: No
Spent Lead Acid Battery Exporter: No
Current Record: Yes
Non Storage Recycler Activity: No
Electronic Manifest Broker: No

List of NAICS Codes and Descriptions:
NAICS Code: 56299
NAICS Description: All Other Waste Management Services

Facility Has Received Notices of Violations:
Violations: No Violations Found

Evaluation Action Summary:
Evaluations: No Evaluations Found

E MANIFEST:
Manifest Tracking Number: 100064714ELC
Last Updated Date: 20211026
Shipped Date: 20211022
Received Date: 20211025
Manifest Status: Signed
Submission Type: FullElectronic
Origin Type: Web
Generator EPA ID: CAC003140952
Generator Name: Lani Gullotta
Generator Location Street Number: Not reported
Generator Location Street 1: 424 SIMI PLACE
Generator Location Street 2: Not reported
Generator Location City: SANTA ROSA
Generator Location State: CA
Generator Location Zip: 95409

LANI GULLOTTA (Continued) **1027069561**

Generator Mail Street Number:	Not reported
Generator Mail Street 1:	424 SIMI PLACE
Generator Mail Street 2:	Not reported
Generator Mail City:	SANTA ROSA
Generator Mail Zip:	95409
Generator Mail State:	CA
Generator Contact Company Name:	Not reported
Designated Facility EPA ID:	CAD982042475
Designated Facility Name:	Recology Hay Road
Designated Facility Mail Street Number:	235
Designated Facility Mail Street 1:	Not reported
Designated Facility Mail Street 2:	N FIRST ST
Designated Facility Mail City:	DIXON
Designated Facility Mail Zip:	95620
Designated Facility Mail State:	CA
Designated Facility Location Street Number:	6426
Designated Facility Location Street 1:	HAY RD
Designated Facility Location Street 2:	Not reported
Designated Facility Location City:	VACAVILLE
Designated Facility Location Zip:	95687
Designated Facility Location State:	CA
Designated Facility Contact Company Name:	Not reported
Manifest Residue Indicator:	N
Rejection Indicator:	N

Transporter:

Manifest Tracking Number:	100064714ELC
Transporter Line Number:	1
Transporter EPA ID:	CAL000390428
Transporter Name:	Cve Nb Contracting Group Inc Dba Central Valley Environmental

Waste Line:

Manifest Tracking Number:	100064714ELC
Waste Line Number:	1
U.S. DOT Hazardous Indicator:	Y
U.S. DOT ID Number:	NA2212
U.S. DOT Description:	Rq, Na2212, Asbestos, 9, Pgiii
Non-Hazardous Waste Description:	Not reported
Number of Containers:	25
Container Type Code:	BA
Container Type Description:	Burlap, cloth, paper, or plastic bags
Waste Quantity:	1
Quantity Unit of Measure Code:	Y
Quantity Unit of Measure Description:	Cubic Yards
Waste Quantity, in Tons:	0.84
Acute Waste Quantity, in Tons:	0
Non-Acute Waste Quantity, in Tons:	0.84
Waste Quantity, in Kilograms:	761.9052
Acute Waste Quantity, in Kilograms:	0
Non-Acute Waste Quantity, in Kilorgrams:	761.9052
Management Method Code:	H132
Management Method Description:	LANDFILL (WITH PRIOR TREATMENT AND/OR STABILIZATION)
Waste Residue Indicator:	N
Quantity Discrepancy Indicator:	N
Waste Type Discrepancy Indicator:	N
Waste Density:	Not reported

LANI GULLOTTA (Continued) **1027069561**

Waste Density Unit of Measure Code:	Not reported
Waste Density Unit of Measure Description:	Not reported
Form Code:	Not reported
Form Code Description:	Not reported
Source Code:	Not reported
Source Code Description:	Not reported
Waste Minimization Code:	Not reported
Waste Minimization Code Description:	Not reported
Consent Number:	Not reported
EPA Waste Indicator:	Y
Federal Waste Codes:	Not reported
Quantity Haz Kg:	761.9052
Quantity Haz Tons:	0.84
Quantity Non Haz Kg:	0
Quantity Non Haz Tons:	0
State Waste Codes:	CA-151

---

103 **ROB RAILSBACK** **RCRA NonGen / NLR** **1024763622**
SE **5516 MARRIT DR** **E MANIFEST** **CAC002983486**
1/8-1/4 **SANTA ROSA, CA 95409**
0.248 mi.
1310 ft.

Relative: **Higher**
Actual: **321 ft.**

RCRA Listings:

Date Form Received by Agency:		20181004
Handler Name:		5516 Marrit Dr
Handler Address:		5516 Marrit Dr
Handler City,State,Zip:		SANTA ROSA, CA 95409
EPA ID:		CAC002983486
Contact Name:		ROB RAILSBACK
Contact Address:		5516 MARRIT DR
Contact City,State,Zip:		SANTA ROSA, CA 95409
Contact Telephone:		707-538-0483
Contact Fax:		Not reported
Contact Email:		DONNAS@CVECORP.COM
Contact Title:		Not reported
EPA Region:		09
Land Type:		Not reported
Federal Waste Generator Description:		Not a generator, verified
Non-Notifier:		Not reported
Biennial Report Cycle:		Not reported
Accessibility:		Not reported
Active Site Indicator:		Not reported
State District Owner:		Not reported
State District:		Not reported
Mailing Address:		5516 MARRIT DR
Mailing City,State,Zip:		SANTA ROSA, CA 95409
Owner Name:	Rob Railsback	
Owner Type:		Other
Operator Name:	Rob Railsback	
Operator Type:		Other
Short-Term Generator Activity:		No
Importer Activity:		No
Mixed Waste Generator:		No
Transporter Activity:		No
Transfer Facility Activity:		No
Recycler Activity with Storage:		No
Small Quantity On-Site Burner Exemption:		No

ROB RAILSBACK (Continued) **1024763622**

Smelting Melting and Refining Furnace Exemption:	No
Underground Injection Control:	No
Off-Site Waste Receipt:	No
Universal Waste Indicator:	No
Universal Waste Destination Facility:	No
Federal Universal Waste:	No
Active Site State-Reg Handler:	---
Federal Facility Indicator:	Not reported
Hazardous Secondary Material Indicator:	N
Sub-Part K Indicator:	Not reported
2018 GPRA Permit Baseline:	Not on the Baseline
2018 GPRA Renewals Baseline:	Not on the Baseline
202 GPRA Corrective Action Baseline:	No
Subject to Corrective Action Universe:	No
Non-TSDFs Where RCRA CA has Been Imposed Universe:	No
Corrective Action Priority Ranking:	No NCAPS ranking
Environmental Control Indicator:	No
Institutional Control Indicator:	No
Human Exposure Controls Indicator:	N/A
Groundwater Controls Indicator:	N/A
Significant Non-Complier Universe:	No
Unaddressed Significant Non-Complier Universe:	No
Addressed Significant Non-Complier Universe:	No
Significant Non-Complier With a Compliance Schedule Universe:	No
Financial Assurance Required:	Not reported
Handler Date of Last Change:	20241211
Recognized Trader-Importer:	No
Recognized Trader-Exporter:	No
Importer of Spent Lead Acid Batteries:	No
Exporter of Spent Lead Acid Batteries:	No
Recycler Activity Without Storage:	No
Manifest Broker:	No
Sub-Part P Indicator:	No

Handler - Owner Operator:

Owner/Operator Indicator:	Operator
Owner/Operator Name: ROB RAILSBACK	
Legal Status:	Other
Date Became Current:	Not reported
Date Ended Current:	Not reported
Owner/Operator Address:	5516 MARRIT DR
Owner/Operator City,State,Zip:	SANTA ROSA, CA 95409
Owner/Operator Telephone:	707-538-0483
Owner/Operator Telephone Ext:	Not reported
Owner/Operator Fax:	Not reported
Owner/Operator Email:	Not reported

Owner/Operator Indicator:	Owner
Owner/Operator Name: ROB RAILSBACK	
Legal Status:	Other
Date Became Current:	Not reported
Date Ended Current:	Not reported
Owner/Operator Address:	5516 MARRIT DR
Owner/Operator City,State,Zip:	SANTA ROSA, CA 95409
Owner/Operator Telephone:	707-538-0483
Owner/Operator Telephone Ext:	Not reported

ROB RAILSBACK (Continued) **1024763622**

Owner/Operator Fax: Not reported
Owner/Operator Email: Not reported

Historic Generators:
Receive Date: 20181004
Handler Name: 5516 MARRIT DR
Federal Waste Generator Description: Not a generator, verified
State District Owner: Not reported
Large Quantity Handler of Universal Waste: No
Recognized Trader Importer: No
Recognized Trader Exporter: No
Spent Lead Acid Battery Importer: No
Spent Lead Acid Battery Exporter: No
Current Record: Yes
Non Storage Recycler Activity: No
Electronic Manifest Broker: No

List of NAICS Codes and Descriptions:
NAICS Code: 56299
NAICS Description: All Other Waste Management Services

Facility Has Received Notices of Violations:
Violations: No Violations Found

Evaluation Action Summary:
Evaluations: No Evaluations Found

E MANIFEST:
Manifest Tracking Number: 018356180JJK
Last Updated Date: 20190509
Shipped Date: 20181011
Received Date: 20181011
Manifest Status: Signed
Submission Type: DataImage5Copy
Origin Type: Mail
Generator EPA ID: CAC002983486
Generator Name: Rob Railsback
Generator Location Street Number: Not reported
Generator Location Street 1: 5516 MARRIT DR
Generator Location Street 2: Not reported
Generator Location City: SANTA ROSA
Generator Location State: CA
Generator Location Zip: 95409
Generator Mail Street Number: Not reported
Generator Mail Street 1: 5516 MARRIT DR
Generator Mail Street 2: Not reported
Generator Mail City: SANTA ROSA
Generator Mail Zip: 95409
Generator Mail State: CA
Generator Contact Company Name: Not reported
Designated Facility EPA ID: CAD982042475
Designated Facility Name: B & J Landfill
Designated Facility Mail Street Number: Not reported
Designated Facility Mail Street 1: Not reported

ROB RAILSBACK (Continued) **1024763622**

Designated Facility Mail Street 2:	831 DAVIS ST
Designated Facility Mail City:	VACAVILLE
Designated Facility Mail Zip:	95688
Designated Facility Mail State:	CA
Designated Facility Location Street Number:	Not reported
Designated Facility Location Street 1:	6426 HAY RD
Designated Facility Location Street 2:	Not reported
Designated Facility Location City:	VACAVILLE
Designated Facility Location Zip:	95688
Designated Facility Location State:	CA
Designated Facility Contact Company Name:	Not reported
Manifest Residue Indicator:	N
Rejection Indicator:	N

Transporter:

Manifest Tracking Number:	018356180JJK
Transporter Line Number:	1
Transporter EPA ID:	CAL000390428
Transporter Name:	Cve Nb Contracting Group Inc Dba Central Valley Environmental

Waste Line:

Manifest Tracking Number:	018356180JJK
Waste Line Number:	1
U.S. DOT Hazardous Indicator:	Y
U.S. DOT ID Number:	NA2212
U.S. DOT Description:	Rq Na2212, Asbestos,9, Pgiii
Non-Hazardous Waste Description:	Not reported
Number of Containers:	21
Container Type Code:	BA
Container Type Description:	Burlap, cloth, paper, or plastic bags
Waste Quantity:	1
Quantity Unit of Measure Code:	Y
Quantity Unit of Measure Description:	Cubic Yards
Waste Quantity, in Tons:	0.84
Acute Waste Quantity, in Tons:	0
Non-Acute Waste Quantity, in Tons:	0.84
Waste Quantity, in Kilograms:	761.9052
Acute Waste Quantity, in Kilograms:	0
Non-Acute Waste Quantity, in Kilorgrams:	761.9052
Management Method Code:	H132
Management Method Description:	LANDFILL (WITH PRIOR TREATMENT AND/OR STABILIZATION)
Waste Residue Indicator:	N
Quantity Discrepancy Indicator:	N
Waste Type Discrepancy Indicator:	N
Waste Density:	Not reported
Waste Density Unit of Measure Code:	Not reported
Waste Density Unit of Measure Description:	Not reported
Form Code:	Not reported
Form Code Description:	Not reported
Source Code:	Not reported
Source Code Description:	Not reported
Waste Minimization Code:	Not reported
Waste Minimization Code Description:	Not reported
Consent Number:	Not reported
EPA Waste Indicator:	N
Federal Waste Codes:	Not reported

ROB RAILSBACK (Continued) **1024763622**

Quantity Haz Kg:	0
Quantity Haz Tons:	0
Quantity Non Haz Kg:	761.9052
Quantity Non Haz Tons:	0.84
State Waste Codes:	CA-151

AA104 **SRDPW PUMP STATION #6** **LUST** **S103890451**
South **5200 MONTGOMERY DRIVE** **Cortese** **N/A**
1/4-1/2 **SANTA ROSA, CA 95403** **HIST CORTESE**
0.291 mi. **Notify 65**
1534 ft. **Site 1 of 2 in cluster AA** **CERS**

Relative:
Higher

Actual:
367 ft.

LUST:

Name:	SRDPW PUMP STATION #6
Address:	5200 MONTGOMERY DRIVE
City,State,Zip:	SANTA ROSA, CA 95403
Lead Agency:	NORTH COAST RWQCB (REGION 1)
Case Type:	LUST Cleanup Site

Geo Track:

Global Id:	T0609700769
Latitude:	38.4604632127002
Longitude:	-122.653287292976
Status:	Completed - Case Closed
Status Date:	01/03/2007
Case Worker:	ZZZ
RB Case Number:	1TSR358
Local Agency:	SONOMA COUNTY
File Location:	All Files are only on GeoTracker
Local Case Number:	Not reported
Potential Media Affect:	Aquifer used for drinking water supply, Soil
Potential Contaminants of Concern:	Diesel
EPA Region:	9
Coordinate Source:	Google Map Move
Cuf Case:	Not reported
Quantity Released Gallons:	Not reported
Begin Date:	02/23/1999
Leak Reported Date:	02/24/1999
How Discovered:	Tank Closure
How Discovered Description:	Not reported
Discharge Source:	Piping
Discharge Cause:	Physc / Mech Damage
Stop Method:	Close and Remove Tank
Stop Description:	Not reported
No Further Action Date:	01/03/2007
CA Water Watershed Name:	Russian River - Middle Russian River - Santa Rosa (114.22)
Dwr Groundwater Subbasin Name:	Not reported
Disadvantaged Community:	Not reported
CA Enviroscreen 3 Score:	11-15%
CA Enviroscreen 4 Score:	15-20%
Military DOD Site:	No
Facility Project Subtype:	Not reported
RWQCB Region:	NORTH COAST RWQCB (REGION 1)
Site History:	All hard copy files held at the Regional Water Board have been scanned and uploaded to GeoTracker

LUST:

Global Id:	T0609700769

SRDPW PUMP STATION #6 (Continued) **S103890451**

Contact Type: Local Agency Caseworker
Contact Name: ENVIRON HEALTH STAFF (NON LOP-RB1)
Organization Name: SONOMA COUNTY
Address: 625 5th Street
City: SANTA ROSA
Email: Not reported
Phone Number: Not reported

Global Id: T0609700769
Contact Type: Regional Board Caseworker - Primary Caseworker
Contact Name: REGIONAL WATER BOARD SITE CLOSED
Organization Name: NORTH COAST RWQCB (REGION 1)
Address: 5550 SKYLANE BOULEVARD, SUITE A
City: SANTA ROSA
Email: Not reported
Phone Number: 7075762220

LUST:
Global Id: T0609700769
Action Type: RESPONSE
Date: 03/01/1999
Action: Other Report / Document

Global Id: T0609700769
Action Type: RESPONSE
Date: 12/13/2004
Action: Other Report / Document

Global Id: T0609700769
Action Type: RESPONSE
Date: 05/11/1999
Action: NPDES / WDR Reports

Global Id: T0609700769
Action Type: RESPONSE
Date: 06/28/2005
Action: Final Remedial Action Report / Corrective Action Report

Global Id: T0609700769
Action Type: ENFORCEMENT
Date: 03/01/1999
Action: Notification - Proposition 65

Global Id: T0609700769
Action Type: Other
Date: 02/23/1999
Action: Leak Discovery

Global Id: T0609700769
Action Type: Other
Date: 02/24/1999
Action: Leak Reported

Global Id: T0609700769
Action Type: ENFORCEMENT
Date: 01/03/2007
Action: Closure/No Further Action Letter

SRDPW PUMP STATION #6 (Continued) **S103890451**

Global Id: T0609700769
Action Type: ENFORCEMENT
Date: 04/20/2000
Action: Verbal Communication

Global Id: T0609700769
Action Type: ENFORCEMENT
Date: 10/08/1999
Action: Verbal Communication

Global Id: T0609700769
Action Type: ENFORCEMENT
Date: 02/03/2000
Action: Verbal Communication

Global Id: T0609700769
Action Type: ENFORCEMENT
Date: 04/14/2000
Action: Verbal Communication

Global Id: T0609700769
Action Type: ENFORCEMENT
Date: 05/11/2000
Action: Verbal Communication

Global Id: T0609700769
Action Type: ENFORCEMENT
Date: 08/11/2000
Action: Verbal Communication

Global Id: T0609700769
Action Type: ENFORCEMENT
Date: 09/26/2001
Action: Verbal Communication

Global Id: T0609700769
Action Type: ENFORCEMENT
Date: 01/07/2004
Action: Staff Letter

Global Id: T0609700769
Action Type: ENFORCEMENT
Date: 01/06/2004
Action: Staff Letter

Global Id: T0609700769
Action Type: ENFORCEMENT
Date: 10/28/2005
Action: * No Action

Global Id: T0609700769
Action Type: ENFORCEMENT
Date: 06/26/2006
Action: File review

Global Id: T0609700769
Action Type: ENFORCEMENT

SRDPW PUMP STATION #6 (Continued) **S103890451**

Date: 08/28/2006
Action: Notification - Preclosure

Global Id: T0609700769
Action Type: ENFORCEMENT
Date: 05/18/1999
Action: Verbal Communication

Global Id: T0609700769
Action Type: ENFORCEMENT
Date: 02/25/1999
Action: Verbal Communication

Global Id: T0609700769
Action Type: ENFORCEMENT
Date: 02/25/1999
Action: Site Visit / Inspection / Sampling

Global Id: T0609700769
Action Type: ENFORCEMENT
Date: 06/15/1999
Action: Verbal Communication

Global Id: T0609700769
Action Type: ENFORCEMENT
Date: 08/24/1999
Action: Staff Letter

Global Id: T0609700769
Action Type: RESPONSE
Date: 10/28/2005
Action: Request for Closure

Global Id: T0609700769
Action Type: RESPONSE
Date: 06/26/2006
Action: Soil and Water Investigation Report

Global Id: T0609700769
Action Type: ENFORCEMENT
Date: 04/09/2002
Action: Letter - Notice

Global Id: T0609700769
Action Type: Other
Date: 02/24/1999
Action: Leak Stopped

Global Id: T0609700769
Action Type: RESPONSE
Date: 09/10/1999
Action: Other Report / Document

Global Id: T0609700769
Action Type: RESPONSE
Date: 03/01/1999
Action: Unauthorized Release Form

SRDPW PUMP STATION #6 (Continued) **S103890451**

Global Id: T0609700769
Action Type: RESPONSE
Date: 02/27/2003
Action: Interim Remedial Action Report

LUST:
Global Id: T0609700769
Status: Open - Case Begin Date
Status Date: 02/23/1999

Global Id: T0609700769
Status: Open - Site Assessment
Status Date: 05/28/1999

Global Id: T0609700769
Status: Open - Verification Monitoring
Status Date: 06/01/2006

Global Id: T0609700769
Status: Completed - Case Closed
Status Date: 01/03/2007

LUST REG 1:
Region: 1
Facility ID: 1TSR358
Staff Initials: JEF

CORTESE:
Name: SRDPW PUMP STATION #6
Address: 5200 MONTGOMERY DRIVE
City,State,Zip: SANTA ROSA, CA 95403
Region: CORTESE
Envirostor Id: Not reported
Global ID: T0609700769
Site/Facility Type: LUST CLEANUP SITE
Cleanup Status: COMPLETED - CASE CLOSED
Status Date: Not reported
Site Code: Not reported
Latitude: Not reported
Longitude: Not reported
Owner: Not reported
Enf Type: Not reported
Swat R: Not reported
Flag: active
Order No: Not reported
Waste Discharge System No: Not reported
Effective Date: Not reported
Region 2: Not reported
WID Id: Not reported
Solid Waste Id No: Not reported
Waste Management Uit Name: Not reported
File Name: Active Open

HIST CORTESE:

SRDPW PUMP STATION #6 (Continued) **S103890451**

edr_fname: SRDPW PUMP STATION #6
edr_fadd1: 5200 MONTGOMERY
City,State,Zip: SANTA ROSA, CA
Region: CORTESE
Facility County Code: 49
Reg By: LTNKA
Reg Id: 1TSR358

NOTIFY 65:
Name: SRDPW PUMP STATION #6
Address: 5200 MONTGOMERY DRIVE
City,State,Zip: SANTA ROSA, CA 95403
Date Reported: Not reported
Staff Initials: Not reported
Board File Number: Not reported
Facility Type: Not reported
Discharge Date: Not reported
Issue Date: Not reported
Incident Description: Not reported
Global ID: Not reported
Status: Not reported

Name: SRDPW PUMP STATION #6
Address: 5200 MONTGOMERY DRIVE
City,State,Zip: SANTA ROSA, CA 95403
Date Reported: Not reported
Staff Initials: Not reported
Board File Number: Not reported
Facility Type: Not reported
Discharge Date: Not reported
Issue Date: 03/01/1999
Incident Description: Not reported
Global ID: Not reported
Status: Not reported

CERS:
Name: SRDPW PUMP STATION #6
Address: 5200 MONTGOMERY DRIVE
City,State,Zip: SANTA ROSA, CA 95403
Site ID: 879377
CERS ID: T0609700769
CERS Description: Leaking Underground Storage Tank Cleanup Site

Affiliation:
Affiliation Type Desc: Regional Board Caseworker
Entity Name: REGIONAL WATER BOARD SITE CLOSED - NORTH COAST RWQCB (REGION 1)
Entity Title: Not reported
Affiliation Address: 5550 SKYLANE BOULEVARD, SUITE A
Affiliation City: SANTA ROSA
Affiliation State: CA
Affiliation Country: Not reported
Affiliation Zip: Not reported
Affiliation Phone: 7075762220,

AA105 **SRDPW PUMP STATION #6** **UST FINDER RELEASE** **1029110545**
South **5200 MONTGOMERY DRIVE** **N/A**
1/4-1/2 **SANTA ROSA, CA 95403**
0.291 mi.
1534 ft. **Site 2 of 2 in cluster AA**

Relative: **Higher**
Actual: **367 ft.**

UST FINDER RELEASE:

Object ID:	35871
Facility ID:	Not reported
Lust ID:	CAT0609700769
Name:	SRDPW PUMP STATION #6
Address:	5200 MONTGOMERY DRIVE
City,State,Zip:	SANTA ROSA, CA 95403
Address Match Type:	StreetAddress
Reported Date:	Not reported
Status:	No Further Action
Substance:	Not reported
Population within 1500ft:	517
Domestic Wells within 1500ft:	20
Land Use:	Developed, Open Space
Within SPA:	No
SPA PWS Facility ID:	Not reported
SPA Water Type:	Not reported
SPA Facility Type:	Not reported
SPA HUC12:	Not reported
Within WHPA:	Yes
WHPA PWS Facility ID:	CA4900743_9744
WHPA Water Type:	GW - Ground water
WHPA Facility Type:	WL - Well
WHPA HUC12:	180101100702
Within 100yr Floodplain:	No
Tribe:	Not reported
EPA Region:	9
NFA Letter 1:	Not reported
NFA Letter 2:	Not reported
NFA Letter 3:	Not reported
NFA Letter 4:	Not reported
Closed With Residual Contaminate:	Not reported
Coordinate Source:	Geocode
X Coord:	-122.64795
Y Coord:	38.4576700000001
Latitude:	38.45767
Longitude:	-122.647949999999

AB106 **SONOMA COUNTY WATER AGENCY-SON** **LUST** **S109282588**
South **5204 MONTGOMERY DRIVE** **Cortese** **N/A**
1/4-1/2 **SANTA ROSA, CA 95409** **EMI**
0.332 mi. **CERS**
1754 ft. **Site 1 of 2 in cluster AB**

Relative: **Lower**
Actual: **283 ft.**

LUST:

Name:	SANTA ROSA CITY PUMP STATION #6
Address:	5204 MONTGOMERY DRIVE
City,State,Zip:	SANTA ROSA, CA 95409
Lead Agency:	NORTH COAST RWQCB (REGION 1)
Case Type:	LUST Cleanup Site

Geo Track:

Global Id:	T10000006452
Latitude:	38.4604563381267

SONOMA COUNTY WATER AGENCY-SON (Continued) **S109282588**

Longitude:	-122.65324236634
Status:	Open - Site Assessment
Status Date:	06/22/2017
Case Worker:	KRM
RB Case Number:	1TSR460
Local Agency:	Not reported
File Location:	Regional Board
Local Case Number:	Not reported
Potential Media Affect:	Aquifer used for drinking water supply, Sediments, Soil, Surface water
Potential Contaminants of Concern:	Diesel
EPA Region:	9
Coordinate Source:	Google Map Move
Cuf Case:	Not reported
Quantity Released Gallons:	Not reported
Begin Date:	01/20/2015
Leak Reported Date:	01/20/2015
How Discovered:	Tank Closure
How Discovered Description:	Not reported
Discharge Source:	Tank
Discharge Cause:	Unknown
Stop Method:	Close and Remove Tank
Stop Description:	Not reported
No Further Action Date:	Not reported
CA Water Watershed Name:	Russian River - Middle Russian River - Santa Rosa (114.22)
Dwr Groundwater Subbasin Name:	Not reported
Disadvantaged Community:	Not reported
CA Enviroscreen 3 Score:	11-15%
CA Enviroscreen 4 Score:	15-20%
Military DOD Site:	No
Facility Project Subtype:	Not reported
RWQCB Region:	NORTH COAST RWQCB (REGION 1)
Site History:	UST was removed in January 2015. No site investigation has been conducted to date.

LUST:

Global Id:	T10000006452
Contact Type:	Regional Board Caseworker - Primary Caseworker
Contact Name:	KELSEY MCLAUGHLIN
Organization Name:	NORTH COAST RWQCB (REGION 1)
Address:	5550 Skylane Blvd, Suite A
City:	SANTA ROSA
Email:	kelsey.mclaughlin@waterboards.ca.gov
Phone Number:	7075762220

Global Id:	T10000006452
Contact Type:	Local Agency Caseworker
Contact Name:	PAUL LOWENTHAL
Organization Name:	Santa Rosa Fire Department
Address:	2373 CIRCADIAN WAY
City:	SANTA ROSA
Email:	plowenthal@srcity.org
Phone Number:	Not reported

LUST:

Global Id:	T10000006452
Action Type:	ENFORCEMENT
Date:	02/25/2015

SONOMA COUNTY WATER AGENCY-SON (Continued) **S109282588**

Action: Staff Letter

Global Id: T10000006452
Action Type: ENFORCEMENT
Date: 06/25/2019
Action: Staff Letter

Global Id: T10000006452
Action Type: ENFORCEMENT
Date: 06/19/2020
Action: Email Correspondence

Global Id: T10000006452
Action Type: ENFORCEMENT
Date: 08/19/2024
Action: Email Correspondence

Global Id: T10000006452
Action Type: ENFORCEMENT
Date: 02/11/2015
Action: Site Visit / Inspection / Sampling

Global Id: T10000006452
Action Type: ENFORCEMENT
Date: 10/02/2019
Action: Email Correspondence

Global Id: T10000006452
Action Type: ENFORCEMENT
Date: 07/21/2020
Action: Email Correspondence

Global Id: T10000006452
Action Type: Other
Date: 01/20/2015
Action: Leak Discovery

Global Id: T10000006452
Action Type: Other
Date: 01/20/2015
Action: Leak Reported

Global Id: T10000006452
Action Type: RESPONSE
Date: 06/14/2021
Action: Site Assessment Report

Global Id: T10000006452
Action Type: ENFORCEMENT
Date: 09/03/2021
Action: Staff Letter

Global Id: T10000006452
Action Type: RESPONSE
Date: 04/01/2020
Action: Soil and Water Investigation Workplan

SONOMA COUNTY WATER AGENCY-SON (Continued) **S109282588**

Global Id: T10000006452
Action Type: RESPONSE
Date: 04/01/2015
Action: Other Report / Document

Global Id: T10000006452
Action Type: RESPONSE
Date: 01/20/2015
Action: Unauthorized Release Form

Global Id: T10000006452
Action Type: ENFORCEMENT
Date: 06/25/2025
Action: Staff Letter

Global Id: T10000006452
Action Type: Other
Date: 01/20/2015
Action: Leak Began

Global Id: T10000006452
Action Type: ENFORCEMENT
Date: 07/13/2023
Action: Public Meeting

Global Id: T10000006452
Action Type: ENFORCEMENT
Date: 08/27/2025
Action: Email Correspondence

Global Id: T10000006452
Action Type: RESPONSE
Date: 08/26/2020
Action: Site Investigation Workplan - Regulator Responded

Global Id: T10000006452
Action Type: RESPONSE
Date: 09/30/2025
Action: Soil and Water Investigation Workplan - Regulator Responded

Global Id: T10000006452
Action Type: RESPONSE
Date: 07/25/2024
Action: Soil and Water Investigation Workplan - Regulator Responded

LUST:
Global Id: T10000006452
Status: Open - Case Begin Date
Status Date: 01/20/2015

Global Id: T10000006452
Status: Open - Assessment & Interim Remedial Action
Status Date: 02/03/2015

Global Id: T10000006452
Status: Open - Site Assessment
Status Date: 06/22/2017

SONOMA COUNTY WATER AGENCY-SON (Continued) **S109282588**

CORTESE:

Name:	SANTA ROSA CITY PUMP STATION #6
Address:	5204 MONTGOMERY DRIVE
City,State,Zip:	SANTA ROSA, CA 95409
Region:	CORTESE
Envirostor Id:	Not reported
Global ID:	T10000006452
Site/Facility Type:	LUST CLEANUP SITE
Cleanup Status:	OPEN - SITE ASSESSMENT
Status Date:	Not reported
Site Code:	Not reported
Latitude:	Not reported
Longitude:	Not reported
Owner:	Not reported
Enf Type:	Not reported
Swat R:	Not reported
Flag:	active
Order No:	Not reported
Waste Discharge System No:	Not reported
Effective Date:	Not reported
Region 2:	Not reported
WID Id:	Not reported
Solid Waste Id No:	Not reported
Waste Management Uit Name:	Not reported
File Name:	Active Open

EMI:

Name:	SONOMA COUNTY WATER AGENCY-SON
Address:	5204 MONTGOMERY DRIVE
City,State,Zip:	SANTA ROSA, CA 95409
Year:	2006
County Code:	49
Air Basin:	SF
Facility ID:	17306
Air District Name:	BA
SIC Code:	4941
Air District Name:	BAY AREA AQMD
Community Health Air Pollution Info System:	Not reported
Consolidated Emission Reporting Rule:	Not reported
Total Organic Hydrocarbon Gases Tons/Yr:	.007
Reactive Organic Gases Tons/Yr:	.0058569
Carbon Monoxide Emissions Tons/Yr:	.02
NOX - Oxides of Nitrogen Tons/Yr:	.094
SOX - Oxides of Sulphur Tons/Yr:	.001
Particulate Matter Tons/Yr:	.007
Part. Matter 10 Micrometers and Smllr Tons/Yr:	.006832

Name:	SONOMA COUNTY WATER AGENCY-SON
Address:	5204 MONTGOMERY DRIVE
City,State,Zip:	SANTA ROSA, CA 95409
Year:	2007
County Code:	49
Air Basin:	SF
Facility ID:	17306
Air District Name:	BA
SIC Code:	4941

SONOMA COUNTY WATER AGENCY-SON (Continued) **S109282588**

Air District Name:	BAY AREA AQMD
Community Health Air Pollution Info System:	Not reported
Consolidated Emission Reporting Rule:	Not reported
Total Organic Hydrocarbon Gases Tons/Yr:	.007
Reactive Organic Gases Tons/Yr:	.0058569
Carbon Monoxide Emissions Tons/Yr:	.02
NOX - Oxides of Nitrogen Tons/Yr:	.094
SOX - Oxides of Sulphur Tons/Yr:	.001
Particulate Matter Tons/Yr:	.007
Part. Matter 10 Micrometers and Smllr Tons/Yr:	.006832

Name:	SONOMA COUNTY WATER AGENCY-SON
Address:	5204 MONTGOMERY DRIVE
City,State,Zip:	SANTA ROSA, CA 95409
Year:	2008
County Code:	49
Air Basin:	SF
Facility ID:	17306
Air District Name:	BA
SIC Code:	4941
Air District Name:	BAY AREA AQMD
Community Health Air Pollution Info System:	Not reported
Consolidated Emission Reporting Rule:	Not reported
Total Organic Hydrocarbon Gases Tons/Yr:	.002
Reactive Organic Gases Tons/Yr:	.0016734
Carbon Monoxide Emissions Tons/Yr:	.006
NOX - Oxides of Nitrogen Tons/Yr:	.029
SOX - Oxides of Sulphur Tons/Yr:	0
Particulate Matter Tons/Yr:	.002
Part. Matter 10 Micrometers and Smllr Tons/Yr:	.001952

Name:	SONOMA COUNTY WATER AGENCY-SON
Address:	5204 MONTGOMERY DRIVE
City,State,Zip:	SANTA ROSA, CA 95409
Year:	2009
County Code:	49
Air Basin:	SF
Facility ID:	17306
Air District Name:	BA
SIC Code:	4941
Air District Name:	BAY AREA AQMD
Community Health Air Pollution Info System:	Not reported
Consolidated Emission Reporting Rule:	Not reported
Total Organic Hydrocarbon Gases Tons/Yr:	0.002
Reactive Organic Gases Tons/Yr:	0.0016734
Carbon Monoxide Emissions Tons/Yr:	6.0000000000000001E-3
NOX - Oxides of Nitrogen Tons/Yr:	2.9000000000000001E-2
SOX - Oxides of Sulphur Tons/Yr:	0
Particulate Matter Tons/Yr:	0.00204918032786885
Part. Matter 10 Micrometers and Smllr Tons/Yr:	0.002

Name:	SONOMA COUNTY WATER AGENCY-SON
Address:	5204 MONTGOMERY DRIVE
City,State,Zip:	SANTA ROSA, CA 95409
Year:	2010
County Code:	49
Air Basin:	SF

SONOMA COUNTY WATER AGENCY-SON (Continued) **S109282588**

Facility ID:	17306
Air District Name:	BA
SIC Code:	4941
Air District Name:	BAY AREA AQMD
Community Health Air Pollution Info System:	Not reported
Consolidated Emission Reporting Rule:	Not reported
Total Organic Hydrocarbon Gases Tons/Yr:	3.0000000000000001E-3
Reactive Organic Gases Tons/Yr:	2.5100999999999999E-3
Carbon Monoxide Emissions Tons/Yr:	8.0000000000000002E-3
NOX - Oxides of Nitrogen Tons/Yr:	3.7999999999999999E-2
SOX - Oxides of Sulphur Tons/Yr:	0
Particulate Matter Tons/Yr:	0.00307377049180327
Part. Matter 10 Micrometers and Smllr Tons/Yr:	3.0000000000000001E-3

Name:	SONOMA COUNTY WATER AGENCY-SON
Address:	5204 MONTGOMERY DRIVE
City,State,Zip:	SANTA ROSA, CA 95409
Year:	2011
County Code:	49
Air Basin:	SF
Facility ID:	17306
Air District Name:	BA
SIC Code:	4941
Air District Name:	BAY AREA AQMD
Community Health Air Pollution Info System:	Not reported
Consolidated Emission Reporting Rule:	Not reported
Total Organic Hydrocarbon Gases Tons/Yr:	0.003
Reactive Organic Gases Tons/Yr:	0.0025101
Carbon Monoxide Emissions Tons/Yr:	0.008
NOX - Oxides of Nitrogen Tons/Yr:	0.038
SOX - Oxides of Sulphur Tons/Yr:	0
Particulate Matter Tons/Yr:	0
Part. Matter 10 Micrometers and Smllr Tons/Yr:	0

Name:	SONOMA COUNTY WATER AGENCY-SON
Address:	5204 MONTGOMERY DRIVE
City,State,Zip:	SANTA ROSA, CA 95409
Year:	2012
County Code:	49
Air Basin:	SF
Facility ID:	17306
Air District Name:	BA
SIC Code:	4941
Air District Name:	BAY AREA AQMD
Community Health Air Pollution Info System:	Not reported
Consolidated Emission Reporting Rule:	Not reported
Total Organic Hydrocarbon Gases Tons/Yr:	0.003
Reactive Organic Gases Tons/Yr:	0.0025101
Carbon Monoxide Emissions Tons/Yr:	0.01
NOX - Oxides of Nitrogen Tons/Yr:	0.048
SOX - Oxides of Sulphur Tons/Yr:	0
Particulate Matter Tons/Yr:	0.0030737704918
Part. Matter 10 Micrometers and Smllr Tons/Yr:	0.003

Name:	SONOMA COUNTY WATER AGENCY-SON
Address:	5204 MONTGOMERY DRIVE
City,State,Zip:	SANTA ROSA, CA 95409

SONOMA COUNTY WATER AGENCY-SON (Continued) **S109282588**

Year:	2013
County Code:	49
Air Basin:	SF
Facility ID:	17306
Air District Name:	BA
SIC Code:	4941
Air District Name:	BAY AREA AQMD
Community Health Air Pollution Info System:	Not reported
Consolidated Emission Reporting Rule:	Not reported
Total Organic Hydrocarbon Gases Tons/Yr:	0.003
Reactive Organic Gases Tons/Yr:	0.0025101
Carbon Monoxide Emissions Tons/Yr:	0.01
NOX - Oxides of Nitrogen Tons/Yr:	0.048
SOX - Oxides of Sulphur Tons/Yr:	0
Particulate Matter Tons/Yr:	0.004
Part. Matter 10 Micrometers and Smllr Tons/Yr:	0.003

Name:	SONOMA COUNTY WATER AGENCY-SONOMA BOOSTER STATION
Address:	5204 MONTGOMERY DRIVE
City,State,Zip:	SANTA ROSA, CA 95409
Year:	2014
County Code:	49
Air Basin:	SF
Facility ID:	17306
Air District Name:	BA
SIC Code:	4941
Air District Name:	BAY AREA AQMD
Community Health Air Pollution Info System:	Not reported
Consolidated Emission Reporting Rule:	Not reported
Total Organic Hydrocarbon Gases Tons/Yr:	0.010977581
Reactive Organic Gases Tons/Yr:	0
Carbon Monoxide Emissions Tons/Yr:	0.033149993
NOX - Oxides of Nitrogen Tons/Yr:	0.152482971
SOX - Oxides of Sulphur Tons/Yr:	7.0688e-005
Particulate Matter Tons/Yr:	0.002177665
Part. Matter 10 Micrometers and Smllr Tons/Yr:	0.002090558

Name:	SONOMA COUNTY WATER AGENCY-SONOMA BOOSTER STATION
Address:	5204 MONTGOMERY DRIVE
City,State,Zip:	SANTA ROSA, CA 95409
Year:	2015
County Code:	49
Air Basin:	SF
Facility ID:	17306
Air District Name:	BA
SIC Code:	4941
Air District Name:	BAY AREA AQMD
Community Health Air Pollution Info System:	Not reported
Consolidated Emission Reporting Rule:	Not reported
Total Organic Hydrocarbon Gases Tons/Yr:	0.01097758
Reactive Organic Gases Tons/Yr:	0.01068766
Carbon Monoxide Emissions Tons/Yr:	0.03314999
NOX - Oxides of Nitrogen Tons/Yr:	0.152483
SOX - Oxides of Sulphur Tons/Yr:	7.0688e-005
Particulate Matter Tons/Yr:	0.002177665
Part. Matter 10 Micrometers and Smllr Tons/Yr:	0.002090558

SONOMA COUNTY WATER AGENCY-SON (Continued) **S109282588**

Name:	SONOMA COUNTY WATER AGENCY-SONOMA BOOSTER STATION
Address:	5204 MONTGOMERY DRIVE
City,State,Zip:	SANTA ROSA, CA 95409
Year:	2016
County Code:	49
Air Basin:	SF
Facility ID:	17306
Air District Name:	BA
SIC Code:	4941
Air District Name:	BAY AREA AQMD
Community Health Air Pollution Info System:	Not reported
Consolidated Emission Reporting Rule:	Not reported
Total Organic Hydrocarbon Gases Tons/Yr:	0.001943877
Reactive Organic Gases Tons/Yr:	0.0017076959445
Carbon Monoxide Emissions Tons/Yr:	0.0058701
NOX - Oxides of Nitrogen Tons/Yr:	0.027001222
SOX - Oxides of Sulphur Tons/Yr:	1.2517e-005
Particulate Matter Tons/Yr:	0.000385614
Part. Matter 10 Micrometers and Smllr Tons/Yr:	0.00037019

Name:	SONOMA COUNTY WATER AGENCY-SONOMA BOOSTER STATION
Address:	5204 MONTGOMERY DRIVE
City,State,Zip:	SANTA ROSA, CA 95409
Year:	2017
County Code:	49
Air Basin:	SF
Facility ID:	17306
Air District Name:	BA
SIC Code:	4941
Air District Name:	BAY AREA AQMD
Community Health Air Pollution Info System:	Not reported
Consolidated Emission Reporting Rule:	Not reported
Total Organic Hydrocarbon Gases Tons/Yr:	0.001943877
Reactive Organic Gases Tons/Yr:	0.0017076959445
Carbon Monoxide Emissions Tons/Yr:	0.0058701
NOX - Oxides of Nitrogen Tons/Yr:	0.027001222
SOX - Oxides of Sulphur Tons/Yr:	1.2517e-005
Particulate Matter Tons/Yr:	0.000385614
Part. Matter 10 Micrometers and Smllr Tons/Yr:	0.00037019

Name:	SONOMA COUNTY WATER AGENCY-SONOMA BOOSTER STATION
Address:	5204 MONTGOMERY DRIVE
City,State,Zip:	SANTA ROSA, CA 95409
Year:	2018
County Code:	49
Air Basin:	SF
Facility ID:	17306
Air District Name:	BA
SIC Code:	4941
Air District Name:	BAY AREA AQMD
Community Health Air Pollution Info System:	Not reported
Consolidated Emission Reporting Rule:	Not reported
Total Organic Hydrocarbon Gases Tons/Yr:	0.042915319
Reactive Organic Gases Tons/Yr:	0.037701107741
Carbon Monoxide Emissions Tons/Yr:	0.129595307
NOX - Oxides of Nitrogen Tons/Yr:	0.596111047
SOX - Oxides of Sulphur Tons/Yr:	0.000276343

SONOMA COUNTY WATER AGENCY-SON (Continued) **S109282588**

Particulate Matter Tons/Yr: 0.008513279
Part. Matter 10 Micrometers and Smllr Tons/Yr: 0.008172748

Name: SONOMA COUNTY WATER AGENCY-SONOMA BOOSTER STATION
Address: 5204 MONTGOMERY DRIVE
City,State,Zip: SANTA ROSA, CA 95409
Year: 2019
County Code: 49
Air Basin: SF
Facility ID: 17306
Air District Name: BA
SIC Code: 4941
Air District Name: BAY AREA AQMD
Community Health Air Pollution Info System: Not reported
Consolidated Emission Reporting Rule: Not reported
Total Organic Hydrocarbon Gases Tons/Yr: 0.042915319
Reactive Organic Gases Tons/Yr: 0.037701107741
Carbon Monoxide Emissions Tons/Yr: 0.129595307
NOX - Oxides of Nitrogen Tons/Yr: 0.596111047
SOX - Oxides of Sulphur Tons/Yr: 0.000276343
Particulate Matter Tons/Yr: 0.008513279
Part. Matter 10 Micrometers and Smllr Tons/Yr: 0.008172748

Name: SONOMA COUNTY WATER AGENCY-SONOMA BOOSTER STATION
Address: 5204 MONTGOMERY DRIVE
City,State,Zip: SANTA ROSA, CA 95409
Year: 2020
County Code: 49
Air Basin: SF
Facility ID: 17306
Air District Name: BA
SIC Code: 4941
Air District Name: BAY AREA AQMD
Community Health Air Pollution Info System: Not reported
Consolidated Emission Reporting Rule: Not reported
Total Organic Hydrocarbon Gases Tons/Yr: 0.035388171
Reactive Organic Gases Tons/Yr: 0.031088508224
Carbon Monoxide Emissions Tons/Yr: 0.106864841
NOX - Oxides of Nitrogen Tons/Yr: 0.491555724
SOX - Oxides of Sulphur Tons/Yr: 0.000227874
Particulate Matter Tons/Yr: 0.007020089
Part. Matter 10 Micrometers and Smllr Tons/Yr: 0.006739285

Name: SONOMA COUNTY WATER AGENCY-SONOMA BOOSTER STATION
Address: 5204 MONTGOMERY DRIVE
City,State,Zip: SANTA ROSA, CA 95409
Year: 2021
County Code: 49
Air Basin: SF
Facility ID: 17306
Air District Name: BA
SIC Code: 4941
Air District Name: BAY AREA AQMD
Community Health Air Pollution Info System: Not reported
Consolidated Emission Reporting Rule: Not reported
Total Organic Hydrocarbon Gases Tons/Yr: 0.074231004
Reactive Organic Gases Tons/Yr: 0.065211937014

SONOMA COUNTY WATER AGENCY-SON (Continued) **S109282588**

Carbon Monoxide Emissions Tons/Yr: 0.39842651
NOX - Oxides of Nitrogen Tons/Yr: 1.086054032
SOX - Oxides of Sulphur Tons/Yr: 0.000800809
Particulate Matter Tons/Yr: 0.020543655
Part. Matter 10 Micrometers and Smllr Tons/Yr: 0.020543655

Name: SONOMA COUNTY WATER AGENCY-SONOMA BOOSTER STATION
Address: 5204 MONTGOMERY DRIVE
City,State,Zip: SANTA ROSA, CA 95409
Year: 2022
County Code: 49
Air Basin: SF
Facility ID: 17306
Air District Name: BA
SIC Code: 4941
Air District Name: BAY AREA AQMD
Community Health Air Pollution Info System: Not reported
Consolidated Emission Reporting Rule: Not reported
Total Organic Hydrocarbon Gases Tons/Yr: 0.0742
Reactive Organic Gases Tons/Yr: 0.0742
Carbon Monoxide Emissions Tons/Yr: 0.398
NOX - Oxides of Nitrogen Tons/Yr: 1.086
SOX - Oxides of Sulphur Tons/Yr: 0.000801
Particulate Matter Tons/Yr: 0.02054
Part. Matter 10 Micrometers and Smllr Tons/Yr: 0.02054

Name: SONOMA COUNTY WATER AGENCY-SONOMA BOOSTER STATION
Address: 5204 MONTGOMERY DRIVE
City,State,Zip: SANTA ROSA, CA 95409
Year: 2023
County Code: 49
Air Basin: SF
Facility ID: 17306
Air District Name: BA
SIC Code: 4941
Air District Name: BAY AREA AQMD
Community Health Air Pollution Info System: Not reported
Consolidated Emission Reporting Rule: Not reported
Total Organic Hydrocarbon Gases Tons/Yr: 0.050847887
Reactive Organic Gases Tons/Yr: 0.049912601
Carbon Monoxide Emissions Tons/Yr: 0.134986306
NOX - Oxides of Nitrogen Tons/Yr: 0.626433457
SOX - Oxides of Sulphur Tons/Yr: 0.000244511
Particulate Matter Tons/Yr: 0.005344488
Part. Matter 10 Micrometers and Smllr Tons/Yr: 0.005130708

CERS:
Name: SANTA ROSA CITY PUMP STATION #6
Address: 5204 MONTGOMERY DRIVE
City,State,Zip: SANTA ROSA, CA 95409
Site ID: 856435
CERS ID: T10000006452
CERS Description: Leaking Underground Storage Tank Cleanup Site

Affiliation:
Affiliation Type Desc: Regional Board Caseworker
Entity Name: KELSEY MCLAUGHLIN - NORTH COAST RWQCB (REGION 1)

SONOMA COUNTY WATER AGENCY-SON (Continued) **S109282588**

Entity Title:	Not reported
Affiliation Address:	5550 Skylane Blvd, Suite A
Affiliation City:	SANTA ROSA
Affiliation State:	CA
Affiliation Country:	Not reported
Affiliation Zip:	Not reported
Affiliation Phone:	7075762220,
Affiliation Type Desc:	Local Agency Caseworker
Entity Name:	PAUL LOWENTHAL - Santa Rosa Fire Department
Entity Title:	Not reported
Affiliation Address:	2373 CIRCADIAN WAY
Affiliation City:	SANTA ROSA
Affiliation State:	CA
Affiliation Country:	Not reported
Affiliation Zip:	Not reported
Affiliation Phone:	,

AB107 **SANTA ROSA CITY PUMP STATION #6** **UST FINDER RELEASE** **1029102215**
South **5204 MONTGOMERY DRIVE** **N/A**
1/4-1/2 **SANTA ROSA, CA 95409**
0.332 mi.
1754 ft. **Site 2 of 2 in cluster AB**

Relative: **Lower**
Actual: **283 ft.**

UST FINDER RELEASE:

Object ID:	35872
Facility ID:	Not reported
Lust ID:	CAT10000006452
Name:	SANTA ROSA CITY PUMP STATION #6
Address:	5204 MONTGOMERY DRIVE
City,State,Zip:	SANTA ROSA, CA 95409
Address Match Type:	StreetAddress
Reported Date:	Not reported
Status:	Open
Substance:	Not reported
Population within 1500ft:	520
Domestic Wells within 1500ft:	20
Land Use:	Developed, Open Space
Within SPA:	No
SPA PWS Facility ID:	Not reported
SPA Water Type:	Not reported
SPA Facility Type:	Not reported
SPA HUC12:	Not reported
Within WHPA:	Yes
WHPA PWS Facility ID:	CA4900743_9744
WHPA Water Type:	GW - Ground water
WHPA Facility Type:	WL - Well
WHPA HUC12:	180101100702
Within 100yr Floodplain:	No
Tribe:	Not reported
EPA Region:	9
NFA Letter 1:	Not reported
NFA Letter 2:	Not reported
NFA Letter 3:	Not reported
NFA Letter 4:	Not reported
Closed With Residual Contaminate:	Not reported
Coordinate Source:	Geocode

SANTA ROSA CITY PUMP STATION #6 (Continued) **1029102215**

X Coord: -122.64789
Y Coord: 38.45766
Latitude: 38.4576599999999
Longitude: -122.64789

108
East
1/4-1/2
0.456 mi.
2409 ft.

MARTINELLI, EVO A. & BETT
5611 MONTE VERDE
SANTA ROSA, CA 95405

HIST CORTESE **S105026511**
N/A

Relative:
Higher

Actual:
387 ft.

HIST CORTESE:
edr_fname: MARTINELLI, EVO A. & BETT
edr_fadd1: 5611 MONTE VERDE
City,State,Zip: SANTA ROSA, CA 95405
Region: CORTESE
Facility County Code: 18
Reg By: WBC&D
Reg Id: 6A189102N36

109
SW
1/2-1
0.609 mi.
3214 ft.

REDWOOD OIL #101
4925 SONOMA HIGHWAY
SANTA ROSA, CA 95409

LUST **U000068992**
Cortese **N/A**
HIST CORTESE
Notify 65
CERS

Relative:
Lower

Actual:
274 ft.

LUST:
Name: REDWOOD OIL #101
Address: 4925 SONOMA HIGHWAY
City,State,Zip: SANTA ROSA, CA 95409
Lead Agency: NORTH COAST RWQCB (REGION 1)
Case Type: LUST Cleanup Site

Geo Track:
Global Id: T0609700640
Latitude: 38.4641154989376
Longitude: -122.664778232574
Status: Completed - Case Closed
Status Date: 09/14/2010
Case Worker: ZZZ
RB Case Number: 1TSR139
Local Agency: SANTA ROSA, CITY OF
File Location: Regional Board
Local Case Number: Not reported
Potential Media Affect: Aquifer used for drinking water supply
Potential Contaminants of Concern: Benzene, MTBE / TBA / Other Fuel Oxygenates, Gasoline
EPA Region: 9
Coordinate Source: Manual Entry on Screens
Cuf Case: Not reported
Quantity Released Gallons: Not reported
Begin Date: 02/28/1990
Leak Reported Date: 03/01/1990
How Discovered: Other Means
How Discovered Description: Not reported
Discharge Source: Tank
Discharge Cause: Overfill, Spill

REDWOOD OIL #101 (Continued) **U000068992**

Stop Method:	Other Means, Remove Contents
Stop Description:	Not reported
No Further Action Date:	09/14/2010
CA Water Watershed Name:	Russian River - Middle Russian River - Santa Rosa (114.22)
Dwr Groundwater Subbasin Name:	Santa Rosa Valley - Rincon Valley (1-055.03)
Disadvantaged Community:	Not reported
CA Enviroscreen 3 Score:	1-5% (lowest scores)
CA Enviroscreen 4 Score:	10-15%
Military DOD Site:	No
Facility Project Subtype:	Not reported
RWQCB Region:	NORTH COAST RWQCB (REGION 1)
Site History:	This is an active service station. Underground storage tanks removed and replaced in 1992 .Soil excavation and groundwater remediation performed. Several domestic wells are located near the site.

LUST:

Global Id:	T0609700640
Contact Type:	Local Agency Caseworker
Contact Name:	LOCAL PERMIT WORKER SANTA ROSA
Organization Name:	SANTA ROSA, CITY OF
Address:	625 5th Street
City:	SANTA ROSA
Email:	Not reported
Phone Number:	7075433500

Global Id:	T0609700640
Contact Type:	Regional Board Caseworker - Primary Caseworker
Contact Name:	REGIONAL WATER BOARD SITE CLOSED
Organization Name:	NORTH COAST RWQCB (REGION 1)
Address:	5550 SKYLANE BOULEVARD, SUITE A
City:	SANTA ROSA
Email:	Not reported
Phone Number:	7075762220

LUST:

Global Id:	T0609700640
Action Type:	ENFORCEMENT
Date:	07/23/2002
Action:	Staff Letter

Global Id:	T0609700640
Action Type:	ENFORCEMENT
Date:	07/01/2010
Action:	Staff Letter

Global Id:	T0609700640
Action Type:	RESPONSE
Date:	05/04/2009
Action:	Soil and Water Investigation Report

Global Id:	T0609700640
Action Type:	ENFORCEMENT
Date:	03/23/1990
Action:	* Historical Enforcement

Global Id:	T0609700640
Action Type:	ENFORCEMENT

REDWOOD OIL #101 (Continued) **U000068992**

Date: 09/04/2002
Action: Staff Letter

Global Id: T0609700640
Action Type: ENFORCEMENT
Date: 09/15/2009
Action: Staff Letter

Global Id: T0609700640
Action Type: ENFORCEMENT
Date: 01/25/2010
Action: Staff Letter

Global Id: T0609700640
Action Type: RESPONSE
Date: 08/01/2009
Action: Monitoring Report - Semi-Annually

Global Id: T0609700640
Action Type: RESPONSE
Date: 02/26/2009
Action: Other Report / Document

Global Id: T0609700640
Action Type: ENFORCEMENT
Date: 03/20/2009
Action: Staff Letter

Global Id: T0609700640
Action Type: ENFORCEMENT
Date: 07/28/2009
Action: Staff Letter

Global Id: T0609700640
Action Type: ENFORCEMENT
Date: 07/28/2009
Action: Staff Letter

Global Id: T0609700640
Action Type: ENFORCEMENT
Date: 07/30/2009
Action: File review

Global Id: T0609700640
Action Type: Other
Date: 02/28/1990
Action: Leak Discovery

Global Id: T0609700640
Action Type: Other
Date: 03/01/1990
Action: Leak Reported

Global Id: T0609700640
Action Type: RESPONSE
Date: 12/27/2001
Action: Interim Remedial Action Plan

REDWOOD OIL #101 (Continued) **U000068992**

Global Id: T0609700640
Action Type: ENFORCEMENT
Date: 01/27/2009
Action: Staff Letter

Global Id: T0609700640
Action Type: ENFORCEMENT
Date: 08/22/2008
Action: Verbal Enforcement

Global Id: T0609700640
Action Type: RESPONSE
Date: 02/15/2003
Action: Soil and Water Investigation Report

Global Id: T0609700640
Action Type: RESPONSE
Date: 10/01/2002
Action: Soil and Water Investigation Workplan

Global Id: T0609700640
Action Type: RESPONSE
Date: 09/03/2010
Action: Well Destruction Report

Global Id: T0609700640
Action Type: ENFORCEMENT
Date: 07/01/2010
Action: Notification - Public Notice of Case Closure

Global Id: T0609700640
Action Type: ENFORCEMENT
Date: 07/28/2010
Action: Staff Letter

Global Id: T0609700640
Action Type: ENFORCEMENT
Date: 09/14/2010
Action: Closure/No Further Action Letter

Global Id: T0609700640
Action Type: ENFORCEMENT
Date: 03/09/2009
Action: Clean Up Fund - Case Closure Review Summary Report (RSR)

Global Id: T0609700640
Action Type: Other
Date: 02/28/1990
Action: Leak Stopped

Global Id: T0609700640
Action Type: RESPONSE
Date: 10/30/2009
Action: Soil and Water Investigation Workplan - Addendum

Global Id: T0609700640
Action Type: RESPONSE

REDWOOD OIL #101 (Continued) **U000068992**

Date: 07/30/2010
Action: Soil and Water Investigation Report

Global Id: T0609700640
Action Type: RESPONSE
Date: 07/15/2010
Action: Other Report / Document

Global Id: T0609700640
Action Type: RESPONSE
Date: 08/10/2010
Action: Well Destruction Workplan

Global Id: T0609700640
Action Type: REMEDIATION
Date: 11/01/2004
Action: Excavation

Global Id: T0609700640
Action Type: REMEDIATION
Date: 10/01/2001
Action: In Situ Physical/Chemical Treatment (other than SVE)

LUST:
Global Id: T0609700640
Status: Open - Case Begin Date
Status Date: 02/28/1990

Global Id: T0609700640
Status: Open - Site Assessment
Status Date: 03/23/1990

Global Id: T0609700640
Status: Open - Site Assessment
Status Date: 08/13/1990

Global Id: T0609700640
Status: Open - Site Assessment
Status Date: 10/18/1990

Global Id: T0609700640
Status: Open - Site Assessment
Status Date: 07/27/1992

Global Id: T0609700640
Status: Open - Remediation
Status Date: 09/23/1998

Global Id: T0609700640
Status: Open - Verification Monitoring
Status Date: 03/10/2009

Global Id: T0609700640
Status: Completed - Case Closed
Status Date: 09/14/2010

REDWOOD OIL #101 (Continued) **U000068992**

CORTESE:

Name:	REDWOOD OIL #101
Address:	4925 SONOMA HIGHWAY
City,State,Zip:	SANTA ROSA, CA 95409
Region:	CORTESE
Envirostor Id:	Not reported
Global ID:	T0609700640
Site/Facility Type:	LUST CLEANUP SITE
Cleanup Status:	COMPLETED - CASE CLOSED
Status Date:	Not reported
Site Code:	Not reported
Latitude:	Not reported
Longitude:	Not reported
Owner:	Not reported
Enf Type:	Not reported
Swat R:	Not reported
Flag:	active
Order No:	Not reported
Waste Discharge System No:	Not reported
Effective Date:	Not reported
Region 2:	Not reported
WID Id:	Not reported
Solid Waste Id No:	Not reported
Waste Management Uit Name:	Not reported
File Name:	Active Open

HIST CORTESE:

edr_fname:	REDWOOD OIL #101
edr_fadd1:	4925 SONOMA
City,State,Zip:	SANTA ROSA, CA
Region:	CORTESE
Facility County Code:	49
Reg By:	LTNKA
Reg Id:	1TSR139

NOTIFY 65:

Name:	SONOMA HIGHWAY BEACON
Address:	4925 SONOMA HIGHWAY
City,State,Zip:	SANTA ROSA, CA 93582
Date Reported:	Not reported
Staff Initials:	Not reported
Board File Number:	Not reported
Facility Type:	Not reported
Discharge Date:	Not reported
Issue Date:	Not reported
Incident Description:	Not reported
Global ID:	Not reported
Status:	Not reported

CERS:

Name:	REDWOOD OIL #101
Address:	4925 SONOMA HIGHWAY
City,State,Zip:	SANTA ROSA, CA 95409
Site ID:	847380
CERS ID:	T0609700640

REDWOOD OIL #101 (Continued) **U000068992**

CERS Description: Leaking Underground Storage Tank Cleanup Site

Affiliation:
Affiliation Type Desc: Regional Board Caseworker
Entity Name: REGIONAL WATER BOARD SITE CLOSED - NORTH COAST RWQCB (REGION 1)
Entity Title: Not reported
Affiliation Address: 5550 SKYLANE BOULEVARD, SUITE A
Affiliation City: SANTA ROSA
Affiliation State: CA
Affiliation Country: Not reported
Affiliation Zip: Not reported
Affiliation Phone: 7075762220,

Affiliation Type Desc: Local Agency Caseworker
Entity Name: LOCAL PERMIT WORKER SANTA ROSA - SANTA ROSA, CITY OF
Entity Title: Not reported
Affiliation Address: 625 5th Street
Affiliation City: SANTA ROSA
Affiliation State: CA
Affiliation Country: Not reported
Affiliation Zip: Not reported
Affiliation Phone: 7075433500,

Name: REDWOOD OIL #101
Address: 4925 SONOMA
City,State,Zip: SANTA ROSA, CA 95404
Site ID: 324923
CERS ID: 252238
CERS Description: Tanks & Ground Water Clean Up

---

110 NW 1/2-1 0.788 mi. 4162 ft. **RINCON VALLEY USD-BADGER ROAD PROPOSED SCHOOL** **ENVIROSTOR SCH** **S121263888 N/A**
4665, 4669, 4685 BADGER RD. & 1105 BAIRD RD.
SANTA ROSA, CA 95409

Relative: Higher
Actual: 299 ft.

ENVIROSTOR:
Name: RINCON VALLEY USD-BADGER ROAD PROPOSED SCHOOL
Address: 4665, 4669, 4685 BADGER RD. & 1105 BAIRD RD.
City,State,Zip: SANTA ROSA, CA 95409
Facility ID: 60002557
Status: Inactive - Withdrawn
Status Date: 10/09/2024
Site Code: 204297
Site Type: School Investigation
Site Type Detailed: School
Acres: 15.02
NPL: NO
Regulatory Agencies: SMBRP
Lead Agency: SMBRP
Program Manager: Not reported
Supervisor: Jose Salcedo
Division Branch: Santa Susana Field Laboratory Branch
Assembly: 02
Senate: 02
Special Program: Not reported
Restricted Use: NO

RINCON VALLEY USD-BADGER ROAD PROPOSED SCHOOL (Continued) **S121263888**

Site Mgmt Req: NONE SPECIFIED
Funding: School District
Latitude: 38.48332
Longitude: -122.6701
APN: NONE SPECIFIED
Past Use: NONE SPECIFIED
Potential COC: NONE SPECIFIED
Confirmed COC: NONE SPECIFIED
Potential Description: NONE SPECIFIED
Alias Name: 204297
Alias Type: Project Code (Site Code)
Alias Name: 60002557
Alias Type: Envirostor ID Number

Completed Info:
Completed Area Name: PROJECT WIDE
Completed Sub Area Name: Not reported
Completed Document Type: Correspondence
Completed Date: 11/21/2017
Comments: Notification from District retracting Phase I ESA and will not be moving forward with the project.

Completed Area Name: PROJECT WIDE
Completed Sub Area Name: Not reported
Completed Document Type: Phase 1
Completed Date: 10/31/2017
Comments: Not reported

Future Area Name: Not reported
Future Sub Area Name: Not reported
Future Document Type: Not reported
Future Due Date: Not reported
Schedule Area Name: Not reported
Schedule Sub Area Name: Not reported
Schedule Document Type: Not reported
Schedule Due Date: Not reported
Schedule Revised Date: Not reported

SCH:

Name: RINCON VALLEY USD-BADGER ROAD PROPOSED SCHOOL
Address: 4665, 4669, 4685 BADGER RD. & 1105 BAIRD RD.
City,State,Zip: SANTA ROSA, CA 95409
Facility ID: 60002557
Site Type: School Investigation
Site Type Detail: School
Site Mgmt. Req.: NONE SPECIFIED
Acres: 15.02
National Priorities List: NO
Cleanup Oversight Agencies: SMBRP
Lead Agency: SMBRP
Lead Agency Description: DTSC - Site Cleanup Program
Project Manager: Not reported
Supervisor: Jose Salcedo
Division Branch: Santa Susana Field Laboratory Branch
Site Code: 204297
Assembly: 02

RINCON VALLEY USD-BADGER ROAD PROPOSED SCHOOL (Continued) **S121263888**

Senate:	02
Special Program Status:	Not reported
Status:	Inactive - Withdrawn
Status Date:	10/09/2024
Restricted Use:	NO
Funding:	School District
Latitude:	38.48332
Longitude:	-122.6701
APN:	NONE SPECIFIED
Past Use:	NONE SPECIFIED
Potential COC:	NONE SPECIFIED
Confirmed COC:	NONE SPECIFIED
Potential Description:	NONE SPECIFIED
Alias Name:	204297
Alias Type:	Project Code (Site Code)
Alias Name:	60002557
Alias Type:	Envirostor ID Number

Completed Info:

Completed Area Name:	PROJECT WIDE
Completed Sub Area Name:	Not reported
Completed Document Type:	Correspondence
Completed Date:	11/21/2017
Comments:	Notification from District retracting Phase I ESA and will not be moving forward with the project.
Completed Area Name:	PROJECT WIDE
Completed Sub Area Name:	Not reported
Completed Document Type:	Phase 1
Completed Date:	10/31/2017
Comments:	Not reported
Future Area Name:	Not reported
Future Sub Area Name:	Not reported
Future Document Type:	Not reported
Future Due Date:	Not reported
Schedule Area Name:	Not reported
Schedule Sub Area Name:	Not reported
Schedule Document Type:	Not reported
Schedule Due Date:	Not reported
Schedule Revised Date:	Not reported

AC111 **FRIENDS HOUSE - B** **ENVIROSTOR** **S118756985**
West **645 BAMBI LANE** **N/A**
1/2-1 **SANTA ROSA, CA 95409**
0.944 mi.
4982 ft. **Site 1 of 2 in cluster AC**

Relative:
Lower

Actual:
257 ft.

ENVIROSTOR:

Name:	FRIENDS HOUSE - B
Address:	645 BAMBI LANE
City,State,Zip:	SANTA ROSA, CA 95409
Facility ID:	48830003
Status:	No Action Required
Status Date:	03/14/1995
Site Code:	200615
Site Type:	Calmortgage
Site Type Detailed:	Calmortgage

FRIENDS HOUSE - B (Continued) **S118756985**

Acres:	0
NPL:	NO
Regulatory Agencies:	SMBRP
Lead Agency:	SMBRP
Program Manager:	Not reported
Supervisor:	Juan Peng
Division Branch:	Cleanup Sacramento
Assembly:	02
Senate:	02
Special Program:	Not reported
Restricted Use:	NO
Site Mgmt Req:	NONE SPECIFIED
Funding:	CalMortgage
Latitude:	38.47282
Longitude:	-122.6719
APN:	NONE SPECIFIED
Past Use:	NONE
Potential COC:	NONE SPECIFIED No Contaminants found
Confirmed COC:	No Contaminants found
Potential Description:	NMA
Alias Name:	200615
Alias Type:	Project Code (Site Code)
Alias Name:	48830003
Alias Type:	Envirostor ID Number

Completed Info:

Completed Area Name:	PROJECT WIDE
Completed Sub Area Name:	Not reported
Completed Document Type:	Phase 1
Completed Date:	03/14/1995
Comments:	Pursuant to the MOU, DTSC has prepared a Phase I Environmental Assessment for Friends House, Unit B, a single-family residence. The property, currently occupied, is intended for residential use for seniors to be owned and operated by the Friends Association of Services for the Elderly. A Phase I Report was prepared by DTSC and concluded that no action was needed for this property; there is no contamination on the property.
Future Area Name:	Not reported
Future Sub Area Name:	Not reported
Future Document Type:	Not reported
Future Due Date:	Not reported
Schedule Area Name:	Not reported
Schedule Sub Area Name:	Not reported
Schedule Document Type:	Not reported
Schedule Due Date:	Not reported
Schedule Revised Date:	Not reported

AC112 **FRIENDS HOUSE - A** **ENVIROSTOR** **S118756984**
West **649 BAMBI LANE** **N/A**
1/2-1 **SANTA ROSA, CA 95409**
0.962 mi.
5079 ft. **Site 2 of 2 in cluster AC**

Relative: ENVIROSTOR:
Lower

Name:	FRIENDS HOUSE - A
Address:	649 BAMBI LANE
City,State,Zip:	SANTA ROSA, CA 95409

Actual:
257 ft.

FRIENDS HOUSE - A (Continued) **S118756984**

Facility ID:	48830001
Status:	No Action Required
Status Date:	03/13/1995
Site Code:	200615
Site Type:	Calmortgage
Site Type Detailed:	Calmortgage
Acres:	0
NPL:	NO
Regulatory Agencies:	SMBRP
Lead Agency:	SMBRP
Program Manager:	Not reported
Supervisor:	Juan Peng
Division Branch:	Cleanup Sacramento
Assembly:	02
Senate:	02
Special Program:	Not reported
Restricted Use:	NO
Site Mgmt Req:	NONE SPECIFIED
Funding:	CalMortgage
Latitude:	38.47274
Longitude:	-122.6722
APN:	NONE SPECIFIED
Past Use:	NONE
Potential COC:	NONE SPECIFIED No Contaminants found
Confirmed COC:	No Contaminants found
Potential Description:	NMA
Alias Name:	200615
Alias Type:	Project Code (Site Code)
Alias Name:	48830001
Alias Type:	Envirostor ID Number

Completed Info:

Completed Area Name:	PROJECT WIDE
Completed Sub Area Name:	Not reported
Completed Document Type:	Phase 1
Completed Date:	03/13/1995
Comments:	Pursuant to the MOU, DTSC has prepared a Phase I Environmental Assessment for Friends House, Unit A, a single-family residence. The property, currently vacant, is intended for residential use for seniors to be owned and operated by the Friends Association of Services for the Elderly. A Phase I Report was prepared by DTSC and concluded that no action was needed for this property; there is no contamination on the property.
Future Area Name:	Not reported
Future Sub Area Name:	Not reported
Future Document Type:	Not reported
Future Due Date:	Not reported
Schedule Area Name:	Not reported
Schedule Sub Area Name:	Not reported
Schedule Document Type:	Not reported
Schedule Due Date:	Not reported
Schedule Revised Date:	Not reported

Count: 0 records.

ORPHAN SUMMARY

City	EDR ID	Site Name	Site Address	Zip	Database(s)
		NO SITES FOUND			

GOVERNMENT RECORDS SEARCHED / DATA CURRENCY TRACKING

To maintain currency of the following federal and state databases, EDR contacts the appropriate governmental agency on a monthly or quarterly basis, as required.

Number of Days to Update: Provides confirmation that EDR is reporting records that have been updated within 90 days from the date the government agency made the information available to the public.

STANDARD ENVIRONMENTAL RECORDS

Lists of Federal NPL (Superfund) sites

NPL: National Priority List

National Priorities List (Superfund). The NPL is a subset of CERCLIS and identifies over 1,200 sites for priority cleanup under the Superfund Program. NPL sites may encompass relatively large areas. As such, EDR provides polygon coverage for over 1,000 NPL site boundaries produced by EPA's Environmental Photographic Interpretation Center (EPIC) and regional EPA offices.

Date of Government Version: 12/26/2025
Date Data Arrived at EDR: 01/05/2026
Date Made Active in Reports: 01/22/2026
Number of Days to Update: 17

Source: EPA
Telephone: N/A
Last EDR Contact: 01/05/2026
Next Scheduled EDR Contact: 04/06/2026
Data Release Frequency: Quarterly

NPL Site Boundaries

Sources:

EPA's Environmental Photographic Interpretation Center (EPIC)
Telephone: 202-564-7333

EPA Region 1
Telephone 617-918-1143

EPA Region 3
Telephone 215-814-5418

EPA Region 4
Telephone 404-562-8033

EPA Region 5
Telephone 312-886-6686

EPA Region 6
Telephone: 214-655-6659

EPA Region 7
Telephone: 913-551-7247

EPA Region 8
Telephone: 303-312-6774

EPA Region 9
Telephone: 415-947-4246

EPA Region 10
Telephone 206-553-8665

Proposed NPL: Proposed National Priority List Sites

A site that has been proposed for listing on the National Priorities List through the issuance of a proposed rule in the Federal Register. EPA then accepts public comments on the site, responds to the comments, and places on the NPL those sites that continue to meet the requirements for listing.

Date of Government Version: 12/26/2025
Date Data Arrived at EDR: 01/05/2026
Date Made Active in Reports: 01/22/2026
Number of Days to Update: 17

Source: EPA
Telephone: N/A
Last EDR Contact: 01/05/2026
Next Scheduled EDR Contact: 04/06/2026
Data Release Frequency: Quarterly

NPL LIENS: Federal Superfund Liens

Federal Superfund Liens. Under the authority granted the USEPA by CERCLA of 1980, the USEPA has the authority to file liens against real property in order to recover remedial action expenditures or when the property owner received notification of potential liability. USEPA compiles a listing of filed notices of Superfund Liens.

Date of Government Version: 10/15/1991
Date Data Arrived at EDR: 02/02/1994
Date Made Active in Reports: 03/30/1994
Number of Days to Update: 56

Source: EPA
Telephone: 202-564-4267
Last EDR Contact: 08/15/2011
Next Scheduled EDR Contact: 11/28/2011
Data Release Frequency: No Update Planned

Lists of Federal Delisted NPL sites

Delisted NPL: National Priority List Deletions

The National Oil and Hazardous Substances Pollution Contingency Plan (NCP) establishes the criteria that the EPA uses to delete sites from the NPL. In accordance with 40 CFR 300.425.(e), sites may be deleted from the NPL where no further response is appropriate.

Date of Government Version: 12/26/2025
Date Data Arrived at EDR: 01/05/2026
Date Made Active in Reports: 01/22/2026
Number of Days to Update: 17

Source: EPA
Telephone: N/A
Last EDR Contact: 01/05/2026
Next Scheduled EDR Contact: 04/06/2026
Data Release Frequency: Quarterly

Lists of Federal sites subject to CERCLA removals and CERCLA orders

FEDERAL FACILITY: Federal Facility Site Information listing

A listing of National Priority List (NPL) and Base Realignment and Closure (BRAC) sites found in the Comprehensive Environmental Response, Compensation and Liability Information System (CERCLIS) Database where EPA Federal Facilities Restoration and Reuse Office is involved in cleanup activities.

Date of Government Version: 09/22/2025
Date Data Arrived at EDR: 09/23/2025
Date Made Active in Reports: 11/18/2025
Number of Days to Update: 56

Source: Environmental Protection Agency
Telephone: 703-603-8704
Last EDR Contact: 12/10/2025
Next Scheduled EDR Contact: 04/06/2026
Data Release Frequency: Varies

SEMS: Superfund Enterprise Management System

SEMS (Superfund Enterprise Management System) tracks hazardous waste sites, potentially hazardous waste sites, and remedial activities performed in support of EPA's Superfund Program across the United States. The list was formerly know as CERCLIS, renamed to SEMS by the EPA in 2015. The list contains data on potentially hazardous waste sites that have been reported to the USEPA by states, municipalities, private companies and private persons, pursuant to Section 103 of the Comprehensive Environmental Response, Compensation, and Liability Act (CERCLA). This dataset also contains sites which are either proposed to or on the National Priorities List (NPL) and the sites which are in the screening and assessment phase for possible inclusion on the NPL.

Date of Government Version: 12/26/2025
Date Data Arrived at EDR: 01/05/2026
Date Made Active in Reports: 01/22/2026
Number of Days to Update: 17

Source: EPA
Telephone: 800-424-9346
Last EDR Contact: 01/05/2026
Next Scheduled EDR Contact: 04/20/2026
Data Release Frequency: Quarterly

Lists of Federal CERCLA sites with NFRAP

SEMS-ARCHIVE: Superfund Enterprise Management System Archive

SEMS-ARCHIVE (Superfund Enterprise Management System Archive) tracks sites that have no further interest under the Federal Superfund Program based on available information. The list was formerly known as the CERCLIS-NFRAP, renamed to SEMS ARCHIVE by the EPA in 2015. EPA may perform a minimal level of assessment work at a site while it is archived if site conditions change and/or new information becomes available. Archived sites have been removed and archived from the inventory of SEMS sites. Archived status indicates that, to the best of EPA's knowledge, assessment at a site has been completed and that EPA has determined no further steps will be taken to list the site on the National Priorities List (NPL), unless information indicates this decision was not appropriate or other considerations require a recommendation for listing at a later time. The decision does not necessarily mean that there is no hazard associated with a given site; it only means that. based upon available information, the location is not judged to be potential NPL site.

Date of Government Version: 12/26/2025
Date Data Arrived at EDR: 01/05/2026
Date Made Active in Reports: 01/22/2026
Number of Days to Update: 17

Source: EPA
Telephone: 800-424-9346
Last EDR Contact: 01/05/2026
Next Scheduled EDR Contact: 04/20/2026
Data Release Frequency: Quarterly

Lists of Federal RCRA facilities undergoing Corrective Action

CORRACTS: Corrective Action Report

CORRACTS identifies hazardous waste handlers with RCRA corrective action activity.

Date of Government Version: 11/30/2025
Date Data Arrived at EDR: 12/03/2025
Date Made Active in Reports: 12/10/2025
Number of Days to Update: 7

Source: EPA
Telephone: 800-424-9346
Last EDR Contact: 12/03/2025
Next Scheduled EDR Contact: 03/30/2026
Data Release Frequency: Quarterly

Lists of Federal RCRA TSD facilities

RCRA-TSDF: RCRA - Treatment, Storage and Disposal

RCRAInfo is EPA's comprehensive information system, providing access to data supporting the Resource Conservation and Recovery Act (RCRA) of 1976 and the Hazardous and Solid Waste Amendments (HSWA) of 1984. The database includes selective information on sites which generate, transport, store, treat and/or dispose of hazardous waste as defined by the Resource Conservation and Recovery Act (RCRA). Transporters are individuals or entities that move hazardous waste from the generator offsite to a facility that can recycle, treat, store, or dispose of the waste. TSDFs treat, store, or dispose of the waste.

Date of Government Version: 11/30/2025
Date Data Arrived at EDR: 12/03/2025
Date Made Active in Reports: 12/10/2025
Number of Days to Update: 7

Source: Environmental Protection Agency
Telephone: (415) 495-8895
Last EDR Contact: 12/03/2025
Next Scheduled EDR Contact: 03/30/2026
Data Release Frequency: Quarterly

Lists of Federal RCRA generators

RCRA-LQG: RCRA - Large Quantity Generators

RCRAInfo is EPA's comprehensive information system, providing access to data supporting the Resource Conservation and Recovery Act (RCRA) of 1976 and the Hazardous and Solid Waste Amendments (HSWA) of 1984. The database includes selective information on sites which generate, transport, store, treat and/or dispose of hazardous waste as defined by the Resource Conservation and Recovery Act (RCRA). Large quantity generators (LQGs) generate over 1,000 kilograms (kg) of hazardous waste, or over 1 kg of acutely hazardous waste per month.

Date of Government Version: 11/30/2025
Date Data Arrived at EDR: 12/03/2025
Date Made Active in Reports: 12/10/2025
Number of Days to Update: 7

Source: Environmental Protection Agency
Telephone: (415) 495-8895
Last EDR Contact: 12/03/2025
Next Scheduled EDR Contact: 03/30/2026
Data Release Frequency: Quarterly

RCRA-SQG: RCRA - Small Quantity Generators

RCRAInfo is EPA's comprehensive information system, providing access to data supporting the Resource Conservation and Recovery Act (RCRA) of 1976 and the Hazardous and Solid Waste Amendments (HSWA) of 1984. The database includes selective information on sites which generate, transport, store, treat and/or dispose of hazardous waste as defined by the Resource Conservation and Recovery Act (RCRA). Small quantity generators (SQGs) generate between 100 kg and 1,000 kg of hazardous waste per month.

Date of Government Version: 11/30/2025
Date Data Arrived at EDR: 12/03/2025
Date Made Active in Reports: 12/10/2025
Number of Days to Update: 7

Source: Environmental Protection Agency
Telephone: (415) 495-8895
Last EDR Contact: 12/03/2025
Next Scheduled EDR Contact: 03/30/2026
Data Release Frequency: Quarterly

RCRA-VSQG: RCRA - Very Small Quantity Generators (Formerly Conditionally Exempt Small Quantity Generators)

RCRAInfo is EPA's comprehensive information system, providing access to data supporting the Resource Conservation and Recovery Act (RCRA) of 1976 and the Hazardous and Solid Waste Amendments (HSWA) of 1984. The database includes selective information on sites which generate, transport, store, treat and/or dispose of hazardous waste as defined by the Resource Conservation and Recovery Act (RCRA). Very small quantity generators (VSQGs) generate less than 100 kg of hazardous waste, or less than 1 kg of acutely hazardous waste per month.

Date of Government Version: 11/30/2025
Date Data Arrived at EDR: 12/03/2025
Date Made Active in Reports: 12/10/2025
Number of Days to Update: 7

Source: Environmental Protection Agency
Telephone: (415) 495-8895
Last EDR Contact: 12/03/2025
Next Scheduled EDR Contact: 03/30/2026
Data Release Frequency: Quarterly

Federal institutional controls / engineering controls registries

LUCIS: Land Use Control Information System

LUCIS contains records of land use control information pertaining to the former Navy Base Realignment and Closure properties.

Date of Government Version: 03/11/2025
Date Data Arrived at EDR: 04/02/2025
Date Made Active in Reports: 06/24/2025
Number of Days to Update: 83

Source: Department of the Navy
Telephone: 843-820-7326
Last EDR Contact: 01/28/2026
Next Scheduled EDR Contact: 05/18/2026
Data Release Frequency: Varies

US ENG CONTROLS: Engineering Controls Sites List

A listing of sites with engineering controls in place. Engineering controls include various forms of caps, building foundations, liners, and treatment methods to create pathway elimination for regulated substances to enter environmental media or effect human health.

Date of Government Version: 10/30/2025
Date Data Arrived at EDR: 11/11/2025
Date Made Active in Reports: 11/12/2025
Number of Days to Update: 1

Source: Environmental Protection Agency
Telephone: 703-603-0695
Last EDR Contact: 11/11/2025
Next Scheduled EDR Contact: 03/02/2026
Data Release Frequency: Varies

US INST CONTROLS: Institutional Controls Sites List

A listing of sites with institutional controls in place. Institutional controls include administrative measures, such as groundwater use restrictions, construction restrictions, property use restrictions, and post remediation care requirements intended to prevent exposure to contaminants remaining on site. Deed restrictions are generally required as part of the institutional controls.

Date of Government Version: 10/30/2025
Date Data Arrived at EDR: 11/11/2025
Date Made Active in Reports: 11/12/2025
Number of Days to Update: 1

Source: Environmental Protection Agency
Telephone: 703-603-0695
Last EDR Contact: 11/11/2025
Next Scheduled EDR Contact: 03/02/2026
Data Release Frequency: Varies

Federal ERNS list

ERNS: Emergency Response Notification System

Emergency Response Notification System. ERNS records and stores information on reported releases of oil and hazardous substances.

Date of Government Version: 09/23/2025
Date Data Arrived at EDR: 10/01/2025
Date Made Active in Reports: 12/10/2025
Number of Days to Update: 70

Source: National Response Center, United States Coast Guard
Telephone: 202-267-2180
Last EDR Contact: 12/08/2025
Next Scheduled EDR Contact: 03/30/2026
Data Release Frequency: Quarterly

Lists of state- and tribal (Superfund) equivalent sites

RESPONSE: State Response Sites

Identifies confirmed release sites where DTSC is involved in remediation, either in a lead or oversight capacity. These confirmed release sites are generally high-priority and high potential risk.

Date of Government Version: 10/20/2025
Date Data Arrived at EDR: 10/20/2025
Date Made Active in Reports: 01/08/2026
Number of Days to Update: 80

Source: Department of Toxic Substances Control
Telephone: 916-323-3400
Last EDR Contact: 01/16/2026
Next Scheduled EDR Contact: 05/04/2026
Data Release Frequency: Quarterly

Lists of state- and tribal hazardous waste facilities

ENVIROSTOR: EnviroStor Database

The Department of Toxic Substances Control's (DTSC's) Site Mitigation and Brownfields Reuse Program's (SMBRP's) EnviroStor database identifes sites that have known contamination or sites for which there may be reasons to investigate further. The database includes the following site types: Federal Superfund sites (National Priorities List (NPL)); State Response, including Military Facilities and State Superfund; Voluntary Cleanup; and School sites. EnviroStor provides similar information to the information that was available in CalSites, and provides additional site information, including, but not limited to, identification of formerly-contaminated properties that have been released for reuse, properties where environmental deed restrictions have been recorded to prevent inappropriate land uses, and risk characterization information that is used to assess potential impacts to public health and the environment at contaminated sites.

Date of Government Version: 10/20/2025
Date Data Arrived at EDR: 10/20/2025
Date Made Active in Reports: 01/08/2026
Number of Days to Update: 80

Source: Department of Toxic Substances Control
Telephone: 916-323-3400
Last EDR Contact: 01/16/2026
Next Scheduled EDR Contact: 05/04/2026
Data Release Frequency: Quarterly

Lists of state and tribal landfills and solid waste disposal facilities

SWF/LF (SWIS): Solid Waste Information System

Active, Closed and Inactive Landfills. SWF/LF records typically contain an inve ntory of solid waste disposal facilities or landfills. These may be active or i nactive facilities or open dumps that failed to meet RCRA Section 4004 criteria for solid waste landfills or disposal sites.

Date of Government Version: 11/03/2025
Date Data Arrived at EDR: 11/03/2025
Date Made Active in Reports: 01/27/2026
Number of Days to Update: 85

Source: Department of Resources Recycling and Recovery
Telephone: 916-341-6320
Last EDR Contact: 11/03/2025
Next Scheduled EDR Contact: 02/16/2026
Data Release Frequency: Quarterly

Lists of state and tribal leaking storage tanks

LUST REG 3: Leaking Underground Storage Tank Database
Leaking Underground Storage Tank locations. Monterey, San Benito, San Luis Obispo, Santa Barbara, Santa Cruz counties.

Date of Government Version: 05/19/2003
Date Data Arrived at EDR: 05/19/2003
Date Made Active in Reports: 06/02/2003
Number of Days to Update: 14

Source: California Regional Water Quality Control Board Central Coast Region (3)
Telephone: 805-542-4786
Last EDR Contact: 07/18/2011
Next Scheduled EDR Contact: 10/31/2011
Data Release Frequency: No Update Planned

LUST REG 4: Underground Storage Tank Leak List
Los Angeles, Ventura counties. For more current information, please refer to the State Water Resources Control Board's LUST database.

Date of Government Version: 09/07/2004
Date Data Arrived at EDR: 09/07/2004
Date Made Active in Reports: 10/12/2004
Number of Days to Update: 35

Source: California Regional Water Quality Control Board Los Angeles Region (4)
Telephone: 213-576-6710
Last EDR Contact: 09/06/2011
Next Scheduled EDR Contact: 12/19/2011
Data Release Frequency: No Update Planned

LUST REG 5: Leaking Underground Storage Tank Database
Leaking Underground Storage Tank locations. Alameda, Alpine, Amador, Butte, Colusa, Contra Costa, Calveras, El Dorado, Fresno, Glenn, Kern, Kings, Lake, Lassen, Madera, Mariposa, Merced, Modoc, Napa, Nevada, Placer, Plumas, Sacramento, San Joaquin, Shasta, Solano, Stanislaus, Sutter, Tehama, Tulare, Tuolumne, Yolo, Yuba counties.

Date of Government Version: 07/01/2008
Date Data Arrived at EDR: 07/22/2008
Date Made Active in Reports: 07/31/2008
Number of Days to Update: 9

Source: California Regional Water Quality Control Board Central Valley Region (5)
Telephone: 916-464-4834
Last EDR Contact: 07/01/2011
Next Scheduled EDR Contact: 10/17/2011
Data Release Frequency: No Update Planned

LUST REG 7: Leaking Underground Storage Tank Case Listing
Leaking Underground Storage Tank locations. Imperial, Riverside, San Diego, Santa Barbara counties.

Date of Government Version: 02/26/2004
Date Data Arrived at EDR: 02/26/2004
Date Made Active in Reports: 03/24/2004
Number of Days to Update: 27

Source: California Regional Water Quality Control Board Colorado River Basin Region (7)
Telephone: 760-776-8943
Last EDR Contact: 08/01/2011
Next Scheduled EDR Contact: 11/14/2011
Data Release Frequency: No Update Planned

LUST REG 8: Leaking Underground Storage Tanks
California Regional Water Quality Control Board Santa Ana Region (8). For more current information, please refer to the State Water Resources Control Board's LUST database.

Date of Government Version: 02/14/2005
Date Data Arrived at EDR: 02/15/2005
Date Made Active in Reports: 03/28/2005
Number of Days to Update: 41

Source: California Regional Water Quality Control Board Santa Ana Region (8)
Telephone: 909-782-4496
Last EDR Contact: 08/15/2011
Next Scheduled EDR Contact: 11/28/2011
Data Release Frequency: No Update Planned

LUST REG 9: Leaking Underground Storage Tank Report
Orange, Riverside, San Diego counties. For more current information, please refer to the State Water Resources Control Board's LUST database.

Date of Government Version: 03/01/2001
Date Data Arrived at EDR: 04/23/2001
Date Made Active in Reports: 05/21/2001
Number of Days to Update: 28

Source: California Regional Water Quality Control Board San Diego Region (9)
Telephone: 858-637-5595
Last EDR Contact: 09/26/2011
Next Scheduled EDR Contact: 01/09/2012
Data Release Frequency: No Update Planned

LUST REG 2: Fuel Leak List

Leaking Underground Storage Tank locations. Alameda, Contra Costa, Marin, Napa, San Francisco, San Mateo, Santa Clara, Solano, Sonoma counties.

Date of Government Version: 09/30/2004
Date Data Arrived at EDR: 10/20/2004
Date Made Active in Reports: 11/19/2004
Number of Days to Update: 30

Source: California Regional Water Quality Control Board San Francisco Bay Region (2)
Telephone: 510-622-2433
Last EDR Contact: 09/19/2011
Next Scheduled EDR Contact: 01/02/2012
Data Release Frequency: No Update Planned

LUST REG 1: Active Toxic Site Investigation

Del Norte, Humboldt, Lake, Mendocino, Modoc, Siskiyou, Sonoma, Trinity counties. For more current information, please refer to the State Water Resources Control Board's LUST database.

Date of Government Version: 02/01/2001
Date Data Arrived at EDR: 02/28/2001
Date Made Active in Reports: 03/29/2001
Number of Days to Update: 29

Source: California Regional Water Quality Control Board North Coast (1)
Telephone: 707-570-3769
Last EDR Contact: 08/01/2011
Next Scheduled EDR Contact: 11/14/2011
Data Release Frequency: No Update Planned

LUST: Leaking Underground Fuel Tank Report (GEOTRACKER)

Leaking Underground Storage Tank (LUST) Sites included in GeoTracker. GeoTracker is the Water Boards data management system for sites that impact, or have the potential to impact, water quality in California, with emphasis on groundwater.

Date of Government Version: 08/29/2025
Date Data Arrived at EDR: 08/29/2025
Date Made Active in Reports: 11/17/2025
Number of Days to Update: 80

Source: State Water Resources Control Board
Telephone: see region list
Last EDR Contact: 11/24/2025
Next Scheduled EDR Contact: 03/16/2026
Data Release Frequency: Quarterly

LUST REG 6V: Leaking Underground Storage Tank Case Listing

Leaking Underground Storage Tank locations. Inyo, Kern, Los Angeles, Mono, San Bernardino counties.

Date of Government Version: 06/07/2005
Date Data Arrived at EDR: 06/07/2005
Date Made Active in Reports: 06/29/2005
Number of Days to Update: 22

Source: California Regional Water Quality Control Board Victorville Branch Office (6)
Telephone: 760-241-7365
Last EDR Contact: 09/12/2011
Next Scheduled EDR Contact: 12/26/2011
Data Release Frequency: No Update Planned

LUST REG 6L: Leaking Underground Storage Tank Case Listing

For more current information, please refer to the State Water Resources Control Board's LUST database.

Date of Government Version: 09/09/2003
Date Data Arrived at EDR: 09/10/2003
Date Made Active in Reports: 10/07/2003
Number of Days to Update: 27

Source: California Regional Water Quality Control Board Lahontan Region (6)
Telephone: 530-542-5572
Last EDR Contact: 09/12/2011
Next Scheduled EDR Contact: 12/26/2011
Data Release Frequency: No Update Planned

INDIAN LUST R5: Leaking Underground Storage Tanks on Indian Land

Leaking underground storage tanks located on Indian Land in Michigan, Minnesota and Wisconsin.

Date of Government Version: 04/21/2025
Date Data Arrived at EDR: 07/10/2025
Date Made Active in Reports: 10/02/2025
Number of Days to Update: 84

Source: EPA, Region 5
Telephone: 312-886-7439
Last EDR Contact: 12/11/2025
Next Scheduled EDR Contact: 04/27/2026
Data Release Frequency: Varies

INDIAN LUST R9: Leaking Underground Storage Tanks on Indian Land

LUSTs on Indian land in Arizona, California, New Mexico and Nevada

Date of Government Version: 04/21/2025
Date Data Arrived at EDR: 07/10/2025
Date Made Active in Reports: 10/02/2025
Number of Days to Update: 84

Source: Environmental Protection Agency
Telephone: 415-972-3372
Last EDR Contact: 12/11/2025
Next Scheduled EDR Contact: 04/27/2026
Data Release Frequency: Varies

INDIAN LUST R7: Leaking Underground Storage Tanks on Indian Land
LUSTs on Indian land in Iowa, Kansas, and Nebraska

Date of Government Version: 05/22/2025
Date Data Arrived at EDR: 07/10/2025
Date Made Active in Reports: 10/02/2025
Number of Days to Update: 84

Source: EPA Region 7
Telephone: 913-551-7003
Last EDR Contact: 12/11/2025
Next Scheduled EDR Contact: 04/27/2026
Data Release Frequency: Varies

INDIAN LUST R8: Leaking Underground Storage Tanks on Indian Land
LUSTs on Indian land in Colorado, Montana, North Dakota, South Dakota, Utah and Wyoming.

Date of Government Version: 05/22/2025
Date Data Arrived at EDR: 07/10/2025
Date Made Active in Reports: 10/02/2025
Number of Days to Update: 84

Source: EPA Region 8
Telephone: 303-312-6271
Last EDR Contact: 12/11/2025
Next Scheduled EDR Contact: 04/27/2026
Data Release Frequency: Varies

INDIAN LUST R4: Leaking Underground Storage Tanks on Indian Land
LUSTs on Indian land in Florida, Mississippi and North Carolina.

Date of Government Version: 04/21/2025
Date Data Arrived at EDR: 07/10/2025
Date Made Active in Reports: 10/02/2025
Number of Days to Update: 84

Source: EPA Region 4
Telephone: 404-562-8677
Last EDR Contact: 12/11/2025
Next Scheduled EDR Contact: 04/27/2026
Data Release Frequency: Varies

INDIAN LUST R1: Leaking Underground Storage Tanks on Indian Land
A listing of leaking underground storage tank locations on Indian Land.

Date of Government Version: 04/21/2025
Date Data Arrived at EDR: 07/10/2025
Date Made Active in Reports: 10/02/2025
Number of Days to Update: 84

Source: EPA Region 1
Telephone: 617-918-1313
Last EDR Contact: 12/11/2025
Next Scheduled EDR Contact: 04/27/2026
Data Release Frequency: Varies

INDIAN LUST R6: Leaking Underground Storage Tanks on Indian Land
LUSTs on Indian land in New Mexico and Oklahoma.

Date of Government Version: 04/21/2025
Date Data Arrived at EDR: 07/10/2025
Date Made Active in Reports: 10/02/2025
Number of Days to Update: 84

Source: EPA Region 6
Telephone: 214-665-6597
Last EDR Contact: 12/11/2025
Next Scheduled EDR Contact: 04/27/2026
Data Release Frequency: Varies

INDIAN LUST R10: Leaking Underground Storage Tanks on Indian Land
LUSTs on Indian land in Alaska, Idaho, Oregon and Washington.

Date of Government Version: 05/27/2025
Date Data Arrived at EDR: 07/10/2025
Date Made Active in Reports: 10/02/2025
Number of Days to Update: 84

Source: EPA Region 10
Telephone: 206-553-2857
Last EDR Contact: 11/21/2025
Next Scheduled EDR Contact: 04/27/2026
Data Release Frequency: Varies

CPS-SLIC: Statewide SLIC Cases (GEOTRACKER)

Cleanup Program Sites (CPS; also known as Site Cleanups [SC] and formerly known as Spills, Leaks, Investigations, and Cleanups [SLIC] sites) included in GeoTracker. GeoTracker is the Water Boards data management system for sites that impact, or have the potential to impact, water quality in California, with emphasis on groundwater.

Date of Government Version: 08/29/2025
Date Data Arrived at EDR: 08/29/2025
Date Made Active in Reports: 11/17/2025
Number of Days to Update: 80

Source: State Water Resources Control Board
Telephone: 866-480-1028
Last EDR Contact: 11/24/2025
Next Scheduled EDR Contact: 03/16/2026
Data Release Frequency: Varies

SLIC REG 1: Active Toxic Site Investigations

The SLIC (Spills, Leaks, Investigations and Cleanup) program is designed to protect and restore water quality from spills, leaks, and similar discharges.

Date of Government Version: 04/03/2003
Date Data Arrived at EDR: 04/07/2003
Date Made Active in Reports: 04/25/2003
Number of Days to Update: 18

Source: California Regional Water Quality Control Board, North Coast Region (1)
Telephone: 707-576-2220
Last EDR Contact: 08/01/2011
Next Scheduled EDR Contact: 11/14/2011
Data Release Frequency: No Update Planned

SLIC REG 2: Spills, Leaks, Investigation & Cleanup Cost Recovery Listing

The SLIC (Spills, Leaks, Investigations and Cleanup) program is designed to protect and restore water quality from spills, leaks, and similar discharges.

Date of Government Version: 09/30/2004
Date Data Arrived at EDR: 10/20/2004
Date Made Active in Reports: 11/19/2004
Number of Days to Update: 30

Source: Regional Water Quality Control Board San Francisco Bay Region (2)
Telephone: 510-286-0457
Last EDR Contact: 09/19/2011
Next Scheduled EDR Contact: 01/02/2012
Data Release Frequency: No Update Planned

SLIC REG 3: Spills, Leaks, Investigation & Cleanup Cost Recovery Listing

The SLIC (Spills, Leaks, Investigations and Cleanup) program is designed to protect and restore water quality from spills, leaks, and similar discharges.

Date of Government Version: 05/18/2006
Date Data Arrived at EDR: 05/18/2006
Date Made Active in Reports: 06/15/2006
Number of Days to Update: 28

Source: California Regional Water Quality Control Board Central Coast Region (3)
Telephone: 805-549-3147
Last EDR Contact: 07/18/2011
Next Scheduled EDR Contact: 10/31/2011
Data Release Frequency: No Update Planned

SLIC REG 4: Spills, Leaks, Investigation & Cleanup Cost Recovery Listing

The SLIC (Spills, Leaks, Investigations and Cleanup) program is designed to protect and restore water quality from spills, leaks, and similar discharges.

Date of Government Version: 11/17/2004
Date Data Arrived at EDR: 11/18/2004
Date Made Active in Reports: 01/04/2005
Number of Days to Update: 47

Source: Region Water Quality Control Board Los Angeles Region (4)
Telephone: 213-576-6600
Last EDR Contact: 07/01/2011
Next Scheduled EDR Contact: 10/17/2011
Data Release Frequency: No Update Planned

SLIC REG 5: Spills, Leaks, Investigation & Cleanup Cost Recovery Listing

The SLIC (Spills, Leaks, Investigations and Cleanup) program is designed to protect and restore water quality from spills, leaks, and similar discharges.

Date of Government Version: 04/01/2005
Date Data Arrived at EDR: 04/05/2005
Date Made Active in Reports: 04/21/2005
Number of Days to Update: 16

Source: Regional Water Quality Control Board Central Valley Region (5)
Telephone: 916-464-3291
Last EDR Contact: 09/12/2011
Next Scheduled EDR Contact: 12/26/2011
Data Release Frequency: No Update Planned

SLIC REG 6V: Spills, Leaks, Investigation & Cleanup Cost Recovery Listing
The SLIC (Spills, Leaks, Investigations and Cleanup) program is designed to protect and restore water quality from spills, leaks, and similar discharges.

Date of Government Version: 05/24/2005
Date Data Arrived at EDR: 05/25/2005
Date Made Active in Reports: 06/16/2005
Number of Days to Update: 22

Source: Regional Water Quality Control Board, Victorville Branch
Telephone: 619-241-6583
Last EDR Contact: 08/15/2011
Next Scheduled EDR Contact: 11/28/2011
Data Release Frequency: No Update Planned

SLIC REG 6L: SLIC Sites
The SLIC (Spills, Leaks, Investigations and Cleanup) program is designed to protect and restore water quality from spills, leaks, and similar discharges.

Date of Government Version: 09/07/2004
Date Data Arrived at EDR: 09/07/2004
Date Made Active in Reports: 10/12/2004
Number of Days to Update: 35

Source: California Regional Water Quality Control Board, Lahontan Region
Telephone: 530-542-5574
Last EDR Contact: 08/15/2011
Next Scheduled EDR Contact: 11/28/2011
Data Release Frequency: No Update Planned

SLIC REG 7: SLIC List
The SLIC (Spills, Leaks, Investigations and Cleanup) program is designed to protect and restore water quality from spills, leaks, and similar discharges.

Date of Government Version: 11/24/2004
Date Data Arrived at EDR: 11/29/2004
Date Made Active in Reports: 01/04/2005
Number of Days to Update: 36

Source: California Regional Quality Control Board, Colorado River Basin Region
Telephone: 760-346-7491
Last EDR Contact: 08/01/2011
Next Scheduled EDR Contact: 11/14/2011
Data Release Frequency: No Update Planned

SLIC REG 8: Spills, Leaks, Investigation & Cleanup Cost Recovery Listing
The SLIC (Spills, Leaks, Investigations and Cleanup) program is designed to protect and restore water quality from spills, leaks, and similar discharges.

Date of Government Version: 04/03/2008
Date Data Arrived at EDR: 04/03/2008
Date Made Active in Reports: 04/14/2008
Number of Days to Update: 11

Source: California Region Water Quality Control Board Santa Ana Region (8)
Telephone: 951-782-3298
Last EDR Contact: 09/12/2011
Next Scheduled EDR Contact: 12/26/2011
Data Release Frequency: No Update Planned

SLIC REG 9: Spills, Leaks, Investigation & Cleanup Cost Recovery Listing
The SLIC (Spills, Leaks, Investigations and Cleanup) program is designed to protect and restore water quality from spills, leaks, and similar discharges.

Date of Government Version: 09/10/2007
Date Data Arrived at EDR: 09/11/2007
Date Made Active in Reports: 09/28/2007
Number of Days to Update: 17

Source: California Regional Water Quality Control Board San Diego Region (9)
Telephone: 858-467-2980
Last EDR Contact: 08/08/2011
Next Scheduled EDR Contact: 11/21/2011
Data Release Frequency: No Update Planned

Lists of state and tribal registered storage tanks

FEMA UST: Underground Storage Tank Listing
A listing of all FEMA owned underground storage tanks.

Date of Government Version: 06/06/2025
Date Data Arrived at EDR: 08/26/2025
Date Made Active in Reports: 11/12/2025
Number of Days to Update: 78

Source: FEMA
Telephone: 202-646-5797
Last EDR Contact: 12/23/2025
Next Scheduled EDR Contact: 04/13/2026
Data Release Frequency: Varies

UST CLOSURE: Proposed Closure of Underground Storage Tank (UST) Cases

UST cases that are being considered for closure by either the State Water Resources Control Board or the Executive Director have been posted for a 60-day public comment period. UST Case Closures being proposed for consideration by the State Water Resources Control Board. These are primarily UST cases that meet closure criteria under the decisional framework in State Water Board Resolution No. 92-49 and other Board orders. UST Case Closures proposed for consideration by the Executive Director pursuant to State Water Board Resolution No. 2012-0061. These are cases that meet the criteria of the Low-Threat UST Case Closure Policy. UST Case Closure Review Denials and Approved Orders.

Date of Government Version: 08/25/2025
Date Data Arrived at EDR: 09/03/2025
Date Made Active in Reports: 11/19/2025
Number of Days to Update: 77

Source: State Water Resources Control Board
Telephone: 916-327-7844
Last EDR Contact: 11/25/2025
Next Scheduled EDR Contact: 03/16/2026
Data Release Frequency: Varies

UST: Active UST Facilities

Active UST facilities gathered from the local regulatory agencies

Date of Government Version: 08/29/2025
Date Data Arrived at EDR: 08/29/2025
Date Made Active in Reports: 11/18/2025
Number of Days to Update: 81

Source: SWRCB
Telephone: 916-341-5851
Last EDR Contact: 11/25/2025
Next Scheduled EDR Contact: 03/16/2026
Data Release Frequency: Semi-Annually

MILITARY UST SITES: Military UST Sites (GEOTRACKER)

Military ust sites

Date of Government Version: 08/29/2025
Date Data Arrived at EDR: 08/29/2025
Date Made Active in Reports: 11/17/2025
Number of Days to Update: 80

Source: State Water Resources Control Board
Telephone: 866-480-1028
Last EDR Contact: 11/24/2025
Next Scheduled EDR Contact: 03/16/2026
Data Release Frequency: Varies

AST: Aboveground Petroleum Storage Tank Facilities

A listing of aboveground storage tank petroleum storage tank locations.

Date of Government Version: 07/06/2016
Date Data Arrived at EDR: 07/12/2016
Date Made Active in Reports: 09/19/2016
Number of Days to Update: 69

Source: California Environmental Protection Agency
Telephone: 916-327-5092
Last EDR Contact: 11/26/2025
Next Scheduled EDR Contact: 03/23/2026
Data Release Frequency: Varies

INDIAN UST R5: Underground Storage Tanks on Indian Land

The Indian Underground Storage Tank (UST) database provides information about underground storage tanks on Indian land in EPA Region 5 (Michigan, Minnesota and Wisconsin and Tribal Nations).

Date of Government Version: 04/21/2025
Date Data Arrived at EDR: 07/10/2025
Date Made Active in Reports: 10/02/2025
Number of Days to Update: 84

Source: EPA Region 5
Telephone: 312-886-6136
Last EDR Contact: 12/11/2025
Next Scheduled EDR Contact: 04/27/2026
Data Release Frequency: Varies

INDIAN UST R10: Underground Storage Tanks on Indian Land

The Indian Underground Storage Tank (UST) database provides information about underground storage tanks on Indian land in EPA Region 10 (Alaska, Idaho, Oregon, Washington, and Tribal Nations).

Date of Government Version: 05/27/2025
Date Data Arrived at EDR: 07/10/2025
Date Made Active in Reports: 10/02/2025
Number of Days to Update: 84

Source: EPA Region 10
Telephone: 206-553-2857
Last EDR Contact: 12/11/2025
Next Scheduled EDR Contact: 04/27/2026
Data Release Frequency: Varies

INDIAN UST R8: Underground Storage Tanks on Indian Land

The Indian Underground Storage Tank (UST) database provides information about underground storage tanks on Indian land in EPA Region 8 (Colorado, Montana, North Dakota, South Dakota, Utah, Wyoming and 27 Tribal Nations).

Date of Government Version: 05/22/2025
Date Data Arrived at EDR: 07/10/2025
Date Made Active in Reports: 10/02/2025
Number of Days to Update: 84

Source: EPA Region 8
Telephone: 303-312-6137
Last EDR Contact: 12/11/2025
Next Scheduled EDR Contact: 04/27/2026
Data Release Frequency: Varies

INDIAN UST R6: Underground Storage Tanks on Indian Land

The Indian Underground Storage Tank (UST) database provides information about underground storage tanks on Indian land in EPA Region 6 (Louisiana, Arkansas, Oklahoma, New Mexico, Texas and 65 Tribes).

Date of Government Version: 04/21/2025
Date Data Arrived at EDR: 07/10/2025
Date Made Active in Reports: 10/02/2025
Number of Days to Update: 84

Source: EPA Region 6
Telephone: 214-665-7591
Last EDR Contact: 12/11/2025
Next Scheduled EDR Contact: 04/27/2026
Data Release Frequency: Varies

INDIAN UST R1: Underground Storage Tanks on Indian Land

The Indian Underground Storage Tank (UST) database provides information about underground storage tanks on Indian land in EPA Region 1 (Connecticut, Maine, Massachusetts, New Hampshire, Rhode Island, Vermont and ten Tribal Nations).

Date of Government Version: 04/21/2025
Date Data Arrived at EDR: 07/10/2025
Date Made Active in Reports: 10/02/2025
Number of Days to Update: 84

Source: EPA, Region 1
Telephone: 617-918-1313
Last EDR Contact: 12/11/2025
Next Scheduled EDR Contact: 04/27/2026
Data Release Frequency: Varies

INDIAN UST R9: Underground Storage Tanks on Indian Land

The Indian Underground Storage Tank (UST) database provides information about underground storage tanks on Indian land in EPA Region 9 (Arizona, California, Hawaii, Nevada, the Pacific Islands, and Tribal Nations).

Date of Government Version: 04/21/2025
Date Data Arrived at EDR: 07/10/2025
Date Made Active in Reports: 10/02/2025
Number of Days to Update: 84

Source: EPA Region 9
Telephone: 415-972-3368
Last EDR Contact: 12/11/2025
Next Scheduled EDR Contact: 04/27/2026
Data Release Frequency: Varies

INDIAN UST R7: Underground Storage Tanks on Indian Land

The Indian Underground Storage Tank (UST) database provides information about underground storage tanks on Indian land in EPA Region 7 (Iowa, Kansas, Missouri, Nebraska, and 9 Tribal Nations).

Date of Government Version: 05/22/2025
Date Data Arrived at EDR: 07/10/2025
Date Made Active in Reports: 10/02/2025
Number of Days to Update: 84

Source: EPA Region 7
Telephone: 913-551-7003
Last EDR Contact: 12/11/2025
Next Scheduled EDR Contact: 04/27/2026
Data Release Frequency: Varies

INDIAN UST R4: Underground Storage Tanks on Indian Land

The Indian Underground Storage Tank (UST) database provides information about underground storage tanks on Indian land in EPA Region 4 (Alabama, Florida, Georgia, Kentucky, Mississippi, North Carolina, South Carolina, Tennessee and Tribal Nations)

Date of Government Version: 04/21/2025
Date Data Arrived at EDR: 07/10/2025
Date Made Active in Reports: 10/02/2025
Number of Days to Update: 84

Source: EPA Region 4
Telephone: 404-562-9424
Last EDR Contact: 12/11/2025
Next Scheduled EDR Contact: 04/27/2026
Data Release Frequency: Varies

Lists of state and tribal voluntary cleanup sites

INDIAN VCP R7: Voluntary Cleanup Priority Lisitng
A listing of voluntary cleanup priority sites located on Indian Land located in Region 7.

Date of Government Version: 03/20/2008
Date Data Arrived at EDR: 04/22/2008
Date Made Active in Reports: 05/19/2008
Number of Days to Update: 27

Source: EPA, Region 7
Telephone: 913-551-7365
Last EDR Contact: 07/08/2021
Next Scheduled EDR Contact: 07/20/2009
Data Release Frequency: Varies

VCP: Voluntary Cleanup Program Properties
Contains low threat level properties with either confirmed or unconfirmed releases and the project proponents have request that DTSC oversee investigation and/or cleanup activities and have agreed to provide coverage for DTSC's costs.

Date of Government Version: 10/20/2025
Date Data Arrived at EDR: 10/20/2025
Date Made Active in Reports: 01/08/2026
Number of Days to Update: 80

Source: Department of Toxic Substances Control
Telephone: 916-323-3400
Last EDR Contact: 01/16/2026
Next Scheduled EDR Contact: 05/04/2026
Data Release Frequency: Quarterly

INDIAN VCP R1: Voluntary Cleanup Priority Listing
A listing of voluntary cleanup priority sites located on Indian Land located in Region 1.

Date of Government Version: 07/27/2015
Date Data Arrived at EDR: 09/29/2015
Date Made Active in Reports: 02/18/2016
Number of Days to Update: 142

Source: EPA, Region 1
Telephone: 617-918-1102
Last EDR Contact: 12/03/2025
Next Scheduled EDR Contact: 03/30/2026
Data Release Frequency: Varies

Lists of state and tribal brownfield sites

BROWNFIELDS: Considered Brownfieds Sites Listing
A listing of sites the SWRCB considers to be Brownfields since these are sites have come to them through the MOA Process.

Date of Government Version: 09/15/2025
Date Data Arrived at EDR: 09/16/2025
Date Made Active in Reports: 12/08/2025
Number of Days to Update: 83

Source: State Water Resources Control Board
Telephone: 916-323-7905
Last EDR Contact: 12/08/2025
Next Scheduled EDR Contact: 03/30/2026
Data Release Frequency: Quarterly

ADDITIONAL ENVIRONMENTAL RECORDS

Local Brownfield lists

US BROWNFIELDS: A Listing of Brownfields Sites
Brownfields are real property, the expansion, redevelopment, or reuse of which may be complicated by the presence or potential presence of a hazardous substance, pollutant, or contaminant. Cleaning up and reinvesting in these properties takes development pressures off of undeveloped, open land, and both improves and protects the environment. Assessment, Cleanup and Redevelopment Exchange System (ACRES) stores information reported by EPA Brownfields grant recipients on brownfields properties assessed or cleaned up with grant funding as well as information on Targeted Brownfields Assessments performed by EPA Regions. A listing of ACRES Brownfield sites is obtained from Cleanups in My Community. Cleanups in My Community provides information on Brownfields properties for which information is reported back to EPA, as well as areas served by Brownfields grant programs.

Date of Government Version: 09/19/2025
Date Data Arrived at EDR: 10/01/2025
Date Made Active in Reports: 11/24/2025
Number of Days to Update: 54

Source: Environmental Protection Agency
Telephone: 202-566-2777
Last EDR Contact: 12/03/2025
Next Scheduled EDR Contact: 03/23/2026
Data Release Frequency: Semi-Annually

Local Lists of Landfill / Solid Waste Disposal Sites

WMUDS/SWAT: Waste Management Unit Database

Waste Management Unit Database System. WMUDS is used by the State Water Resources Control Board staff and the Regional Water Quality Control Boards for program tracking and inventory of waste management units. WMUDS is composed of the following databases: Facility Information, Scheduled Inspections Information, Waste Management Unit Information, SWAT Program Information, SWAT Report Summary Information, SWAT Report Summary Data, Chapter 15 (formerly Subchapter 15) Information, Chapter 15 Monitoring Parameters, TPCA Program Information, RCRA Program Information, Closure Information, and Interested Parties Information.

Date of Government Version: 04/01/2000
Date Data Arrived at EDR: 04/10/2000
Date Made Active in Reports: 05/10/2000
Number of Days to Update: 30

Source: State Water Resources Control Board
Telephone: 916-227-4448
Last EDR Contact: 01/14/2026
Next Scheduled EDR Contact: 05/04/2026
Data Release Frequency: No Update Planned

SWRCY: Recycler Database

A listing of recycling facilities in California.

Date of Government Version: 08/29/2025
Date Data Arrived at EDR: 08/29/2025
Date Made Active in Reports: 11/17/2025
Number of Days to Update: 80

Source: Department of Conservation
Telephone: 916-323-3836
Last EDR Contact: 11/25/2025
Next Scheduled EDR Contact: 03/16/2026
Data Release Frequency: Quarterly

HAULERS: Registered Waste Tire Haulers Listing

A listing of registered waste tire haulers.

Date of Government Version: 11/13/2025
Date Data Arrived at EDR: 11/17/2025
Date Made Active in Reports: 11/19/2025
Number of Days to Update: 2

Source: Integrated Waste Management Board
Telephone: 916-341-6422
Last EDR Contact: 10/28/2025
Next Scheduled EDR Contact: 02/16/2026
Data Release Frequency: Varies

INDIAN ODI: Report on the Status of Open Dumps on Indian Lands

Location of open dumps on Indian land.

Date of Government Version: 12/31/1998
Date Data Arrived at EDR: 12/03/2007
Date Made Active in Reports: 01/24/2008
Number of Days to Update: 52

Source: Environmental Protection Agency
Telephone: 703-308-8245
Last EDR Contact: 01/22/2026
Next Scheduled EDR Contact: 05/04/2026
Data Release Frequency: Varies

DEBRIS REGION 9: Torres Martinez Reservation Illegal Dump Site Locations

A listing of illegal dump sites location on the Torres Martinez Indian Reservation located in eastern Riverside County and northern Imperial County, California.

Date of Government Version: 01/12/2009
Date Data Arrived at EDR: 05/07/2009
Date Made Active in Reports: 09/21/2009
Number of Days to Update: 137

Source: EPA, Region 9
Telephone: 415-947-4219
Last EDR Contact: 01/07/2026
Next Scheduled EDR Contact: 04/27/2026
Data Release Frequency: No Update Planned

ODI: Open Dump Inventory

An open dump is defined as a disposal facility that does not comply with one or more of the Part 257 or Part 258 Subtitle D Criteria.

Date of Government Version: 06/30/1985
Date Data Arrived at EDR: 08/09/2004
Date Made Active in Reports: 09/17/2004
Number of Days to Update: 39

Source: Environmental Protection Agency
Telephone: 800-424-9346
Last EDR Contact: 06/09/2004
Next Scheduled EDR Contact: N/A
Data Release Frequency: No Update Planned

IHS OPEN DUMPS: Open Dumps on Indian Land
A listing of all open dumps located on Indian Land in the United States.

Date of Government Version: 02/07/2024
Date Data Arrived at EDR: 11/13/2024
Date Made Active in Reports: 11/19/2024
Number of Days to Update: 6
Source: Department of Health & Human Serivces, Indian Health Service
Telephone: 301-443-1452
Last EDR Contact: 01/14/2026
Next Scheduled EDR Contact: 05/04/2026
Data Release Frequency: Varies

Local Lists of Hazardous waste / Contaminated Sites

US HIST CDL: National Clandestine Laboratory Register
A listing of clandestine drug lab locations that have been removed from the DEAs National Clandestine Laboratory Register.

Date of Government Version: 04/04/2025
Date Data Arrived at EDR: 06/02/2025
Date Made Active in Reports: 08/12/2025
Number of Days to Update: 71
Source: Drug Enforcement Administration
Telephone: 202-307-1000
Last EDR Contact: 11/20/2025
Next Scheduled EDR Contact: 03/02/2026
Data Release Frequency: No Update Planned

HIST CAL-SITES: Calsites Database
The Calsites database contains potential or confirmed hazardous substance release properties. In 1996, California EPA reevaluated and significantly reduced the number of sites in the Calsites database. No longer updated by the state agency. It has been replaced by ENVIROSTOR.

Date of Government Version: 08/08/2005
Date Data Arrived at EDR: 08/03/2006
Date Made Active in Reports: 08/24/2006
Number of Days to Update: 21
Source: Department of Toxic Substance Control
Telephone: 916-323-3400
Last EDR Contact: 02/23/2009
Next Scheduled EDR Contact: 05/25/2009
Data Release Frequency: No Update Planned

SCH: School Property Evaluation Program
This category contains proposed and existing school sites that are being evaluated by DTSC for possible hazardous materials contamination. In some cases, these properties may be listed in the CalSites category depending on the level of threat to public health and safety or the environment they pose.

Date of Government Version: 10/20/2025
Date Data Arrived at EDR: 10/20/2025
Date Made Active in Reports: 01/08/2026
Number of Days to Update: 80
Source: Department of Toxic Substances Control
Telephone: 916-323-3400
Last EDR Contact: 01/16/2026
Next Scheduled EDR Contact: 05/04/2026
Data Release Frequency: Quarterly

CDL: Clandestine Drug Labs
A listing of drug lab locations. Listing of a location in this database does not indicate that any illegal drug lab materials were or were not present there, and does not constitute a determination that the location either requires or does not require additional cleanup work.

Date of Government Version: 12/31/2022
Date Data Arrived at EDR: 03/21/2024
Date Made Active in Reports: 06/12/2024
Number of Days to Update: 83
Source: Department of Toxic Substances Control
Telephone: 916-255-6504
Last EDR Contact: 01/21/2026
Next Scheduled EDR Contact: 05/11/2026
Data Release Frequency: Varies

TOXIC PITS: Toxic Pits Cleanup Act Sites
Toxic PITS Cleanup Act Sites. TOXIC PITS identifies sites suspected of containing hazardous substances where cleanup has not yet been completed.

Date of Government Version: 07/01/1995
Date Data Arrived at EDR: 08/30/1995
Date Made Active in Reports: 09/26/1995
Number of Days to Update: 27
Source: State Water Resources Control Board
Telephone: 916-227-4364
Last EDR Contact: 01/26/2009
Next Scheduled EDR Contact: 04/27/2009
Data Release Frequency: No Update Planned

CERS HAZ WASTE: California Environmental Reporting System Hazardous Waste

List of sites in the California Environmental Protection Agency (CalEPA) Regulated Site Portal which fall under the Hazardous Chemical Management, Hazardous Waste Onsite Treatment, Household Hazardous Waste Collection, Hazardous Waste Generator, and RCRA LQ HW Generator programs.

Date of Government Version: 10/13/2025
Date Data Arrived at EDR: 10/13/2025
Date Made Active in Reports: 12/18/2025
Number of Days to Update: 66

Source: CalEPA
Telephone: 916-323-2514
Last EDR Contact: 01/13/2026
Next Scheduled EDR Contact: 04/27/2026
Data Release Frequency: Quarterly

US CDL: Clandestine Drug Labs

A listing of clandestine drug lab locations. The U.S. Department of Justice ("the Department") provides this web site as a public service. It contains addresses of some locations where law enforcement agencies reported they found chemicals or other items that indicated the presence of either clandestine drug laboratories or dumpsites. In most cases, the source of the entries is not the Department, and the Department has not verified the entry and does not guarantee its accuracy. Members of the public must verify the accuracy of all entries by, for example, contacting local law enforcement and local health departments.

Date of Government Version: 04/04/2025
Date Data Arrived at EDR: 06/02/2025
Date Made Active in Reports: 08/12/2025
Number of Days to Update: 71

Source: Drug Enforcement Administration
Telephone: 202-307-1000
Last EDR Contact: 11/20/2025
Next Scheduled EDR Contact: 03/02/2026
Data Release Frequency: Quarterly

Local Lists of Registered Storage Tanks

SWEEPS UST: SWEEPS UST Listing

Statewide Environmental Evaluation and Planning System. This underground storage tank listing was updated and maintained by a company contacted by the SWRCB in the early 1990's. The listing is no longer updated or maintained. The local agency is the contact for more information on a site on the SWEEPS list.

Date of Government Version: 06/01/1994
Date Data Arrived at EDR: 07/07/2005
Date Made Active in Reports: 08/11/2005
Number of Days to Update: 35

Source: State Water Resources Control Board
Telephone: N/A
Last EDR Contact: 06/03/2005
Next Scheduled EDR Contact: N/A
Data Release Frequency: No Update Planned

HIST UST: Hazardous Substance Storage Container Database

The Hazardous Substance Storage Container Database is a historical listing of UST sites. Refer to local/county source for current data.

Date of Government Version: 10/15/1990
Date Data Arrived at EDR: 01/25/1991
Date Made Active in Reports: 02/12/1991
Number of Days to Update: 18

Source: State Water Resources Control Board
Telephone: 916-341-5851
Last EDR Contact: 07/26/2001
Next Scheduled EDR Contact: N/A
Data Release Frequency: No Update Planned

SAN FRANCISCO AST: Aboveground Storage Tank Site Listing

Aboveground storage tank sites

Date of Government Version: 07/28/2025
Date Data Arrived at EDR: 07/29/2025
Date Made Active in Reports: 10/21/2025
Number of Days to Update: 84

Source: San Francisco County Department of Public Health
Telephone: 415-252-3896
Last EDR Contact: 01/21/2026
Next Scheduled EDR Contact: 05/11/2026
Data Release Frequency: Varies

CA FID UST: Facility Inventory Database

The Facility Inventory Database (FID) contains a historical listing of active and inactive underground storage tank locations from the State Water Resource Control Board. Refer to local/county source for current data.

Date of Government Version: 10/31/1994
Date Data Arrived at EDR: 09/05/1995
Date Made Active in Reports: 09/29/1995
Number of Days to Update: 24

Source: California Environmental Protection Agency
Telephone: 916-341-5851
Last EDR Contact: 12/28/1998
Next Scheduled EDR Contact: N/A
Data Release Frequency: No Update Planned

CERS TANKS: California Environmental Reporting System (CERS) Tanks

List of sites in the California Environmental Protection Agency (CalEPA) Regulated Site Portal which fall under the Aboveground Petroleum Storage and Underground Storage Tank regulatory programs.

Date of Government Version: 10/13/2025
Date Data Arrived at EDR: 10/13/2025
Date Made Active in Reports: 12/17/2025
Number of Days to Update: 65

Source: California Environmental Protection Agency
Telephone: 916-323-2514
Last EDR Contact: 01/13/2026
Next Scheduled EDR Contact: 04/27/2026
Data Release Frequency: Quarterly

Local Land Records

LIENS: Environmental Liens Listing

A listing of property locations with environmental liens for California where DTSC is a lien holder.

Date of Government Version: 08/27/2025
Date Data Arrived at EDR: 08/28/2025
Date Made Active in Reports: 11/14/2025
Number of Days to Update: 78

Source: Department of Toxic Substances Control
Telephone: 916-323-3400
Last EDR Contact: 11/18/2025
Next Scheduled EDR Contact: 03/09/2026
Data Release Frequency: Varies

LIENS 2: CERCLA Lien Information

A Federal CERCLA ('Superfund') lien can exist by operation of law at any site or property at which EPA has spent Superfund monies. These monies are spent to investigate and address releases and threatened releases of contamination. CERCLIS provides information as to the identity of these sites and properties.

Date of Government Version: 12/26/2025
Date Data Arrived at EDR: 01/05/2026
Date Made Active in Reports: 01/22/2026
Number of Days to Update: 17

Source: Environmental Protection Agency
Telephone: 202-564-6023
Last EDR Contact: 01/05/2026
Next Scheduled EDR Contact: 04/06/2026
Data Release Frequency: Semi-Annually

DEED: Deed Restriction Listing

Site Mitigation and Brownfields Reuse Program Facility Sites with Deed Restrictions & Hazardous Waste Management Program Facility Sites with Deed / Land Use Restriction. The DTSC Site Mitigation and Brownfields Reuse Program (SMBRP) list includes sites cleaned up under the program's oversight and generally does not include current or former hazardous waste facilities that required a hazardous waste facility permit. The list represents deed restrictions that are active. Some sites have multiple deed restrictions. The DTSC Hazardous Waste Management Program (HWMP) has developed a list of current or former hazardous waste facilities that have a recorded land use restriction at the local county recorder's office. The land use restrictions on this list were required by the DTSC HWMP as a result of the presence of hazardous substances that remain on site after the facility (or part of the facility) has been closed or cleaned up. The types of land use restriction include deed notice, deed restriction, or a land use restriction that binds current and future owners.

Date of Government Version: 08/21/2025
Date Data Arrived at EDR: 08/21/2025
Date Made Active in Reports: 11/07/2025
Number of Days to Update: 78

Source: DTSC and SWRCB
Telephone: 916-323-3400
Last EDR Contact: 11/19/2025
Next Scheduled EDR Contact: 03/09/2026
Data Release Frequency: Semi-Annually

Records of Emergency Release Reports

HMIRS: Hazardous Materials Information Reporting System
Hazardous Materials Incident Report System. HMIRS contains hazardous material spill incidents reported to DOT.

Date of Government Version: 09/29/2025
Date Data Arrived at EDR: 10/01/2025
Date Made Active in Reports: 12/10/2025
Number of Days to Update: 70

Source: U.S. Department of Transportation
Telephone: 202-366-4555
Last EDR Contact: 12/08/2025
Next Scheduled EDR Contact: 03/30/2026
Data Release Frequency: Quarterly

CHMIRS: California Hazardous Material Incident Report System
California Hazardous Material Incident Reporting System. CHMIRS contains information on reported hazardous material incidents (accidental releases or spills).

Date of Government Version: 11/30/2025
Date Data Arrived at EDR: 01/08/2026
Date Made Active in Reports: 01/09/2026
Number of Days to Update: 1

Source: Office of Emergency Services
Telephone: 916-845-8400
Last EDR Contact: 01/08/2026
Next Scheduled EDR Contact: 04/27/2026
Data Release Frequency: Semi-Annually

LDS: Land Disposal Sites Listing (GEOTRACKER)
Land Disposal sites (Landfills) included in GeoTracker. GeoTracker is the Water Boards data management system for sites that impact, or have the potential to impact, water quality in California, with emphasis on groundwater.

Date of Government Version: 08/29/2025
Date Data Arrived at EDR: 08/29/2025
Date Made Active in Reports: 11/17/2025
Number of Days to Update: 80

Source: State Water Qualilty Control Board
Telephone: 866-480-1028
Last EDR Contact: 11/24/2025
Next Scheduled EDR Contact: 03/16/2026
Data Release Frequency: Quarterly

MCS: Military Cleanup Sites Listing (GEOTRACKER)
Military sites (consisting of: Military UST sites; Military Privatized sites; and Military Cleanup sites [formerly known as DoD non UST]) included in GeoTracker. GeoTracker is the Water Boards data management system for sites that impact, or have the potential to impact, water quality in California, with emphasis on groundwater.

Date of Government Version: 08/29/2025
Date Data Arrived at EDR: 08/29/2025
Date Made Active in Reports: 11/17/2025
Number of Days to Update: 80

Source: State Water Resources Control Board
Telephone: 866-480-1028
Last EDR Contact: 11/24/2025
Next Scheduled EDR Contact: 03/16/2026
Data Release Frequency: Quarterly

SPILLS 90: SPILLS90 data from FirstSearch
Spills 90 includes those spill and release records available exclusively from FirstSearch databases. Typically, they may include chemical, oil and/or hazardous substance spills recorded after 1990. Duplicate records that are already included in EDR incident and release records are not included in Spills 90.

Date of Government Version: 06/06/2012
Date Data Arrived at EDR: 01/03/2013
Date Made Active in Reports: 02/22/2013
Number of Days to Update: 50

Source: FirstSearch
Telephone: N/A
Last EDR Contact: 01/03/2013
Next Scheduled EDR Contact: N/A
Data Release Frequency: No Update Planned

Other Ascertainable Records

RCRA NonGen / NLR: RCRA - Non Generators / No Longer Regulated
RCRAInfo is EPA's comprehensive information system, providing access to data supporting the Resource Conservation and Recovery Act (RCRA) of 1976 and the Hazardous and Solid Waste Amendments (HSWA) of 1984. The database includes selective information on sites which generate, transport, store, treat and/or dispose of hazardous waste as defined by the Resource Conservation and Recovery Act (RCRA). Non-Generators do not presently generate hazardous waste.

Date of Government Version: 11/30/2025
Date Data Arrived at EDR: 12/03/2025
Date Made Active in Reports: 12/10/2025
Number of Days to Update: 7

Source: Environmental Protection Agency
Telephone: (415) 495-8895
Last EDR Contact: 12/03/2025
Next Scheduled EDR Contact: 03/30/2026
Data Release Frequency: Quarterly

FUDS: Formerly Used Defense Sites

The listing includes locations of Formerly Used Defense Sites properties where the US Army Corps of Engineers is actively working or will take necessary cleanup actions.

Date of Government Version: 10/22/2025
Date Data Arrived at EDR: 11/06/2025
Date Made Active in Reports: 01/12/2026
Number of Days to Update: 67

Source: U.S. Army Corps of Engineers
Telephone: 202-528-4285
Last EDR Contact: 11/06/2025
Next Scheduled EDR Contact: 02/23/2026
Data Release Frequency: Varies

DOD: Department of Defense Sites

This data set consists of federally owned or administered lands, administered by the Department of Defense, that have any area equal to or greater than 640 acres of the United States, Puerto Rico, and the U.S. Virgin Islands.

Date of Government Version: 06/07/2021
Date Data Arrived at EDR: 07/13/2021
Date Made Active in Reports: 03/09/2022
Number of Days to Update: 239

Source: USGS
Telephone: 888-275-8747
Last EDR Contact: 01/08/2026
Next Scheduled EDR Contact: 04/20/2026
Data Release Frequency: Varies

FEDLAND: Federal and Indian Lands

Federally and Indian administrated lands of the United States. Lands included are administrated by: Army Corps of Engineers, Bureau of Reclamation, National Wild and Scenic River, National Wildlife Refuge, Public Domain Land, Wilderness, Wilderness Study Area, Wildlife Management Area, Bureau of Indian Affairs, Bureau of Land Management, Department of Justice, Forest Service, Fish and Wildlife Service, National Park Service.

Date of Government Version: 04/02/2018
Date Data Arrived at EDR: 04/11/2018
Date Made Active in Reports: 11/06/2019
Number of Days to Update: 574

Source: U.S. Geological Survey
Telephone: 888-275-8747
Last EDR Contact: 12/23/2025
Next Scheduled EDR Contact: 04/13/2026
Data Release Frequency: N/A

SCRD DRYCLEANERS: State Coalition for Remediation of Drycleaners Listing

The State Coalition for Remediation of Drycleaners was established in 1998, with support from the U.S. EPA Office of Superfund Remediation and Technology Innovation. It is comprised of representatives of states with established drycleaner remediation programs. Currently the member states are Alabama, Connecticut, Florida, Illinois, Kansas, Minnesota, Missouri, North Carolina, Oregon, South Carolina, Tennessee, Texas, and Wisconsin.

Date of Government Version: 07/30/2021
Date Data Arrived at EDR: 02/03/2023
Date Made Active in Reports: 02/10/2023
Number of Days to Update: 7

Source: Environmental Protection Agency
Telephone: 615-532-8599
Last EDR Contact: 11/03/2025
Next Scheduled EDR Contact: 02/16/2026
Data Release Frequency: Varies

US FIN ASSUR: Financial Assurance Information

All owners and operators of facilities that treat, store, or dispose of hazardous waste are required to provide proof that they will have sufficient funds to pay for the clean up, closure, and post-closure care of their facilities.

Date of Government Version: 06/02/2025
Date Data Arrived at EDR: 06/03/2025
Date Made Active in Reports: 06/16/2025
Number of Days to Update: 13

Source: Environmental Protection Agency
Telephone: 202-566-1917
Last EDR Contact: 12/08/2025
Next Scheduled EDR Contact: 03/30/2026
Data Release Frequency: Quarterly

EPA WATCH LIST: EPA Watch List

EPA maintains a "Watch List" to facilitate dialogue between EPA, state and local environmental agencies on enforcement matters relating to facilities with alleged violations identified as either significant or high priority. Being on the Watch List does not mean that the facility has actually violated the law only that an investigation by EPA or a state or local environmental agency has led those organizations to allege that an unproven violation has in fact occurred. Being on the Watch List does not represent a higher level of concern regarding the alleged violations that were detected, but instead indicates cases requiring additional dialogue between EPA, state and local agencies - primarily because of the length of time the alleged violation has gone unaddressed or unresolved.

Date of Government Version: 08/30/2013
Date Data Arrived at EDR: 03/21/2014
Date Made Active in Reports: 06/17/2014
Number of Days to Update: 88

Source: Environmental Protection Agency
Telephone: 617-520-3000
Last EDR Contact: 01/28/2026
Next Scheduled EDR Contact: 05/11/2026
Data Release Frequency: No Update Planned

2020 COR ACTION: 2020 Corrective Action Program List

The EPA has set ambitious goals for the RCRA Corrective Action program by creating the 2020 Corrective Action Universe. This RCRA cleanup baseline includes facilities expected to need corrective action. The 2020 universe contains a wide variety of sites. Some properties are heavily contaminated while others were contaminated but have since been cleaned up. Still others have not been fully investigated yet, and may require little or no remediation. Inclusion in the 2020 Universe does not necessarily imply failure on the part of a facility to meet its RCRA obligations.

Date of Government Version: 09/30/2017
Date Data Arrived at EDR: 05/08/2018
Date Made Active in Reports: 07/20/2018
Number of Days to Update: 73

Source: Environmental Protection Agency
Telephone: 703-308-4044
Last EDR Contact: 01/28/2026
Next Scheduled EDR Contact: 05/11/2026
Data Release Frequency: Varies

TSCA: Toxic Substances Control Act

Toxic Substances Control Act. TSCA identifies manufacturers and importers of chemical substances included on the TSCA Chemical Substance Inventory list. It includes data on the production volume of these substances by plant site.

Date of Government Version: 12/31/2020
Date Data Arrived at EDR: 06/14/2022
Date Made Active in Reports: 03/24/2023
Number of Days to Update: 283

Source: EPA
Telephone: 202-260-5521
Last EDR Contact: 12/11/2025
Next Scheduled EDR Contact: 03/23/2026
Data Release Frequency: Every 4 Years

TRIS: Toxic Chemical Release Inventory System

Toxic Release Inventory System. TRIS identifies facilities which release toxic chemicals to the air, water and land in reportable quantities under SARA Title III Section 313.

Date of Government Version: 12/31/2023
Date Data Arrived at EDR: 08/11/2025
Date Made Active in Reports: 11/10/2025
Number of Days to Update: 91

Source: EPA
Telephone: 202-566-0250
Last EDR Contact: 11/10/2025
Next Scheduled EDR Contact: 02/23/2026
Data Release Frequency: Annually

SSTS: Section 7 Tracking Systems

Section 7 of the Federal Insecticide, Fungicide and Rodenticide Act, as amended (92 Stat. 829) requires all registered pesticide-producing establishments to submit a report to the Environmental Protection Agency by March 1st each year. Each establishment must report the types and amounts of pesticides, active ingredients and devices being produced, and those having been produced and sold or distributed in the past year.

Date of Government Version: 10/13/2025
Date Data Arrived at EDR: 10/14/2025
Date Made Active in Reports: 01/07/2026
Number of Days to Update: 85

Source: EPA
Telephone: 202-564-4203
Last EDR Contact: 01/13/2026
Next Scheduled EDR Contact: 04/27/2026
Data Release Frequency: Annually

ROD: Records Of Decision

Record of Decision. ROD documents mandate a permanent remedy at an NPL (Superfund) site containing technical and health information to aid in the cleanup.

Date of Government Version: 10/30/2025
Date Data Arrived at EDR: 11/03/2025
Date Made Active in Reports: 11/18/2025
Number of Days to Update: 15

Source: EPA
Telephone: 703-416-0223
Last EDR Contact: 01/05/2026
Next Scheduled EDR Contact: 03/09/2026
Data Release Frequency: Annually

RMP: Risk Management Plans

When Congress passed the Clean Air Act Amendments of 1990, it required EPA to publish regulations and guidance for chemical accident prevention at facilities using extremely hazardous substances. The Risk Management Program Rule (RMP Rule) was written to implement Section 112(r) of these amendments. The rule, which built upon existing industry codes and standards, requires companies of all sizes that use certain flammable and toxic substances to develop a Risk Management Program, which includes a(n): Hazard assessment that details the potential effects of an accidental release, an accident history of the last five years, and an evaluation of worst-case and alternative accidental releases; Prevention program that includes safety precautions and maintenance, monitoring, and employee training measures; and Emergency response program that spells out emergency health care, employee training measures and procedures for informing the public and response agencies (e.g the fire department) should an accident occur.

Date of Government Version: 01/01/2026
Date Data Arrived at EDR: 01/14/2026
Date Made Active in Reports: 01/22/2026
Number of Days to Update: 8

Source: Environmental Protection Agency
Telephone: 202-564-8600
Last EDR Contact: 01/08/2026
Next Scheduled EDR Contact: 04/27/2026
Data Release Frequency: Varies

RAATS: RCRA Administrative Action Tracking System

RCRA Administration Action Tracking System. RAATS contains records based on enforcement actions issued under RCRA pertaining to major violators and includes administrative and civil actions brought by the EPA. For administration actions after September 30, 1995, data entry in the RAATS database was discontinued. EPA will retain a copy of the database for historical records. It was necessary to terminate RAATS because a decrease in agency resources made it impossible to continue to update the information contained in the database.

Date of Government Version: 04/17/1995
Date Data Arrived at EDR: 07/03/1995
Date Made Active in Reports: 08/07/1995
Number of Days to Update: 35

Source: EPA
Telephone: 202-564-4104
Last EDR Contact: 06/02/2008
Next Scheduled EDR Contact: 09/01/2008
Data Release Frequency: No Update Planned

PRP: Potentially Responsible Parties

A listing of verified Potentially Responsible Parties

Date of Government Version: 06/26/2025
Date Data Arrived at EDR: 07/01/2025
Date Made Active in Reports: 07/29/2025
Number of Days to Update: 28

Source: EPA
Telephone: 202-564-6023
Last EDR Contact: 01/05/2026
Next Scheduled EDR Contact: 02/09/2026
Data Release Frequency: Quarterly

PADS: PCB Activity Database System

PCB Activity Database. PADS Identifies generators, transporters, commercial storers and/or brokers and disposers of PCB's who are required to notify the EPA of such activities.

Date of Government Version: 08/12/2025
Date Data Arrived at EDR: 09/30/2025
Date Made Active in Reports: 11/24/2025
Number of Days to Update: 55

Source: EPA
Telephone: 202-566-0500
Last EDR Contact: 12/23/2025
Next Scheduled EDR Contact: 04/13/2026
Data Release Frequency: Annually

ICIS: Integrated Compliance Information System

The Integrated Compliance Information System (ICIS) supports the information needs of the national enforcement and compliance program as well as the unique needs of the National Pollutant Discharge Elimination System (NPDES) program.

Date of Government Version: 11/18/2016
Date Data Arrived at EDR: 11/23/2016
Date Made Active in Reports: 02/10/2017
Number of Days to Update: 79

Source: Environmental Protection Agency
Telephone: 202-564-2501
Last EDR Contact: 09/23/2025
Next Scheduled EDR Contact: 01/12/2026
Data Release Frequency: Quarterly

FTTS: FIFRA/ TSCA Tracking System - FIFRA (Federal Insecticide, Fungicide, & Rodenticide Act)/TSCA (Toxic Substances Control Act)

FTTS tracks administrative cases and pesticide enforcement actions and compliance activities related to FIFRA, TSCA and EPCRA (Emergency Planning and Community Right-to-Know Act). To maintain currency, EDR contacts the Agency on a quarterly basis.

Date of Government Version: 04/09/2009
Date Data Arrived at EDR: 04/16/2009
Date Made Active in Reports: 05/11/2009
Number of Days to Update: 25

Source: EPA/Office of Prevention, Pesticides and Toxic Substances
Telephone: 202-566-1667
Last EDR Contact: 08/18/2017
Next Scheduled EDR Contact: 12/04/2017
Data Release Frequency: No Update Planned

FTTS INSP: FIFRA/ TSCA Tracking System - FIFRA (Federal Insecticide, Fungicide, & Rodenticide Act)/TSCA (Toxic Substances Control Act)

A listing of FIFRA/TSCA Tracking System (FTTS) inspections and enforcements.

Date of Government Version: 04/09/2009
Date Data Arrived at EDR: 04/16/2009
Date Made Active in Reports: 05/11/2009
Number of Days to Update: 25

Source: EPA
Telephone: 202-566-1667
Last EDR Contact: 08/18/2017
Next Scheduled EDR Contact: 12/04/2017
Data Release Frequency: No Update Planned

MLTS: Material Licensing Tracking System

MLTS is maintained by the Nuclear Regulatory Commission and contains a list of approximately 8,100 sites which possess or use radioactive materials and which are subject to NRC licensing requirements. To maintain currency, EDR contacts the Agency on a quarterly basis.

Date of Government Version: 08/11/2025
Date Data Arrived at EDR: 08/12/2025
Date Made Active in Reports: 11/04/2025
Number of Days to Update: 84

Source: Nuclear Regulatory Commission
Telephone: 301-415-0717
Last EDR Contact: 01/08/2026
Next Scheduled EDR Contact: 04/27/2026
Data Release Frequency: Quarterly

COAL ASH DOE: Steam-Electric Plant Operation Data

A listing of power plants that store ash in surface ponds.

Date of Government Version: 12/31/2023
Date Data Arrived at EDR: 10/16/2024
Date Made Active in Reports: 01/14/2025
Number of Days to Update: 90

Source: Department of Energy
Telephone: 202-586-8719
Last EDR Contact: 11/19/2025
Next Scheduled EDR Contact: 03/09/2026
Data Release Frequency: Varies

COAL ASH EPA: Coal Combustion Residues Surface Impoundments List

A listing of coal combustion residues surface impoundments with high hazard potential ratings.

Date of Government Version: 01/12/2017
Date Data Arrived at EDR: 03/05/2019
Date Made Active in Reports: 11/11/2019
Number of Days to Update: 251

Source: Environmental Protection Agency
Telephone: N/A
Last EDR Contact: 11/18/2025
Next Scheduled EDR Contact: 03/09/2026
Data Release Frequency: Varies

PCB TRANSFORMER: PCB Transformer Registration Database
The database of PCB transformer registrations that includes all PCB registration submittals.

Date of Government Version: 09/13/2019
Date Data Arrived at EDR: 11/06/2019
Date Made Active in Reports: 02/10/2020
Number of Days to Update: 96
Source: Environmental Protection Agency
Telephone: 202-566-0517
Last EDR Contact: 10/30/2025
Next Scheduled EDR Contact: 02/09/2026
Data Release Frequency: Varies

RADINFO: Radiation Information Database
The Radiation Information Database (RADINFO) contains information about facilities that are regulated by U.S. Environmental Protection Agency (EPA) regulations for radiation and radioactivity.

Date of Government Version: 07/01/2019
Date Data Arrived at EDR: 07/01/2019
Date Made Active in Reports: 09/23/2019
Number of Days to Update: 84
Source: Environmental Protection Agency
Telephone: 202-343-9775
Last EDR Contact: 12/09/2025
Next Scheduled EDR Contact: 04/06/2026
Data Release Frequency: Quarterly

HIST FTTS: FIFRA/TSCA Tracking System Administrative Case Listing
A complete administrative case listing from the FIFRA/TSCA Tracking System (FTTS) for all ten EPA regions. The information was obtained from the National Compliance Database (NCDB). NCDB supports the implementation of FIFRA (Federal Insecticide, Fungicide, and Rodenticide Act) and TSCA (Toxic Substances Control Act). Some EPA regions are now closing out records. Because of that, and the fact that some EPA regions are not providing EPA Headquarters with updated records, it was decided to create a HIST FTTS database. It included records that may not be included in the newer FTTS database updates. This database is no longer updated.

Date of Government Version: 10/19/2006
Date Data Arrived at EDR: 03/01/2007
Date Made Active in Reports: 04/10/2007
Number of Days to Update: 40
Source: Environmental Protection Agency
Telephone: 202-564-2501
Last EDR Contact: 12/17/2007
Next Scheduled EDR Contact: 03/17/2008
Data Release Frequency: No Update Planned

HIST FTTS INSP: FIFRA/TSCA Tracking System Inspection & Enforcement Case Listing
A complete inspection and enforcement case listing from the FIFRA/TSCA Tracking System (FTTS) for all ten EPA regions. The information was obtained from the National Compliance Database (NCDB). NCDB supports the implementation of FIFRA (Federal Insecticide, Fungicide, and Rodenticide Act) and TSCA (Toxic Substances Control Act). Some EPA regions are now closing out records. Because of that, and the fact that some EPA regions are not providing EPA Headquarters with updated records, it was decided to create a HIST FTTS database. It included records that may not be included in the newer FTTS database updates. This database is no longer updated.

Date of Government Version: 10/19/2006
Date Data Arrived at EDR: 03/01/2007
Date Made Active in Reports: 04/10/2007
Number of Days to Update: 40
Source: Environmental Protection Agency
Telephone: 202-564-2501
Last EDR Contact: 12/17/2008
Next Scheduled EDR Contact: 03/17/2008
Data Release Frequency: No Update Planned

DOT OPS: Incident and Accident Data
Department of Transporation, Office of Pipeline Safety Incident and Accident data.

Date of Government Version: 10/07/2025
Date Data Arrived at EDR: 10/20/2025
Date Made Active in Reports: 01/12/2026
Number of Days to Update: 84
Source: Department of Transporation, Office of Pipeline Safety
Telephone: 202-366-4595
Last EDR Contact: 01/20/2026
Next Scheduled EDR Contact: 05/04/2026
Data Release Frequency: Quarterly

CONSENT: Superfund (CERCLA) Consent Decrees
Major legal settlements that establish responsibility and standards for cleanup at NPL (Superfund) sites. Released periodically by United States District Courts after settlement by parties to litigation matters.

Date of Government Version: 06/30/2025
Date Data Arrived at EDR: 07/29/2025
Date Made Active in Reports: 10/28/2025
Number of Days to Update: 91

Source: Department of Justice, Consent Decree Library
Telephone: Varies
Last EDR Contact: 01/15/2026
Next Scheduled EDR Contact: 04/13/2026
Data Release Frequency: Varies

BRS: Biennial Reporting System

The Biennial Reporting System is a national system administered by the EPA that collects data on the generation and management of hazardous waste. BRS captures detailed data from two groups: Large Quantity Generators (LQG) and Treatment, Storage, and Disposal Facilities.

Date of Government Version: 12/31/2023
Date Data Arrived at EDR: 02/19/2025
Date Made Active in Reports: 03/07/2025
Number of Days to Update: 16

Source: EPA/NTIS
Telephone: 800-424-9346
Last EDR Contact: 12/08/2025
Next Scheduled EDR Contact: 03/30/2026
Data Release Frequency: Biennially

INDIAN RESERV: Indian Reservations

This map layer portrays Indian administered lands of the United States that have any area equal to or greater than 640 acres.

Date of Government Version: 12/31/2014
Date Data Arrived at EDR: 07/14/2015
Date Made Active in Reports: 01/10/2017
Number of Days to Update: 546

Source: USGS
Telephone: 202-208-3710
Last EDR Contact: 12/17/2025
Next Scheduled EDR Contact: 04/13/2026
Data Release Frequency: Semi-Annually

FUSRAP: Formerly Utilized Sites Remedial Action Program

DOE established the Formerly Utilized Sites Remedial Action Program (FUSRAP) in 1974 to remediate sites where radioactive contamination remained from Manhattan Project and early U.S. Atomic Energy Commission (AEC) operations.

Date of Government Version: 03/03/2023
Date Data Arrived at EDR: 03/03/2023
Date Made Active in Reports: 06/09/2023
Number of Days to Update: 98

Source: Department of Energy
Telephone: 202-586-3559
Last EDR Contact: 01/21/2026
Next Scheduled EDR Contact: 05/11/2026
Data Release Frequency: Varies

UMTRA: Uranium Mill Tailings Sites

Uranium ore was mined by private companies for federal government use in national defense programs. When the mills shut down, large piles of the sand-like material (mill tailings) remain after uranium has been extracted from the ore. Levels of human exposure to radioactive materials from the piles are low; however, in some cases tailings were used as construction materials before the potential health hazards of the tailings were recognized.

Date of Government Version: 05/15/2025
Date Data Arrived at EDR: 05/15/2025
Date Made Active in Reports: 07/29/2025
Number of Days to Update: 75

Source: Department of Energy
Telephone: 505-845-0011
Last EDR Contact: 11/10/2025
Next Scheduled EDR Contact: 02/23/2026
Data Release Frequency: Varies

LEAD SMELTER 1: Lead Smelter Sites

A listing of former lead smelter site locations.

Date of Government Version: 12/26/2025
Date Data Arrived at EDR: 01/05/2026
Date Made Active in Reports: 01/22/2026
Number of Days to Update: 17

Source: Environmental Protection Agency
Telephone: 703-603-8787
Last EDR Contact: 01/05/2026
Next Scheduled EDR Contact: 04/06/2026
Data Release Frequency: Varies

LEAD SMELTER 2: Lead Smelter Sites

A list of several hundred sites in the U.S. where secondary lead smelting was done from 1931and 1964. These sites may pose a threat to public health through ingestion or inhalation of contaminated soil or dust

Date of Government Version: 04/05/2001
Date Data Arrived at EDR: 10/27/2010
Date Made Active in Reports: 12/02/2010
Number of Days to Update: 36

Source: American Journal of Public Health
Telephone: 703-305-6451
Last EDR Contact: 12/02/2009
Next Scheduled EDR Contact: N/A
Data Release Frequency: No Update Planned

US AIRS (AFS): Aerometric Information Retrieval System Facility Subsystem (AFS)

The database is a sub-system of Aerometric Information Retrieval System (AIRS). AFS contains compliance data on air pollution point sources regulated by the U.S. EPA and/or state and local air regulatory agencies. This information comes from source reports by various stationary sources of air pollution, such as electric power plants, steel mills, factories, and universities, and provides information about the air pollutants they produce. Action, air program, air program pollutant, and general level plant data. It is used to track emissions and compliance data from industrial plants.

Date of Government Version: 10/12/2016
Date Data Arrived at EDR: 10/26/2016
Date Made Active in Reports: 02/03/2017
Number of Days to Update: 100

Source: EPA
Telephone: 202-564-2496
Last EDR Contact: 09/26/2017
Next Scheduled EDR Contact: 01/08/2018
Data Release Frequency: Annually

US AIRS MINOR: Air Facility System Data

A listing of minor source facilities.

Date of Government Version: 10/12/2016
Date Data Arrived at EDR: 10/26/2016
Date Made Active in Reports: 02/03/2017
Number of Days to Update: 100

Source: EPA
Telephone: 202-564-2496
Last EDR Contact: 09/26/2017
Next Scheduled EDR Contact: 01/08/2018
Data Release Frequency: Annually

US MINES: Mines Master Index File

Contains all mine identification numbers issued for mines active or opened since 1971. The data also includes violation information.

Date of Government Version: 08/08/2025
Date Data Arrived at EDR: 08/18/2025
Date Made Active in Reports: 11/12/2025
Number of Days to Update: 86

Source: Department of Labor, Mine Safety and Health Administration
Telephone: 303-231-5959
Last EDR Contact: 12/04/2025
Next Scheduled EDR Contact: 03/02/2026
Data Release Frequency: Semi-Annually

MINES VIOLATIONS: MSHA Violation Assessment Data

Mines violation and assessment information. Department of Labor, Mine Safety & Health Administration.

Date of Government Version: 01/01/2026
Date Data Arrived at EDR: 01/06/2026
Date Made Active in Reports: 01/07/2026
Number of Days to Update: 1

Source: DOL, Mine Safety & Health Admi
Telephone: 202-693-9424
Last EDR Contact: 01/06/2026
Next Scheduled EDR Contact: 03/02/2026
Data Release Frequency: Quarterly

US MINES 2: Ferrous and Nonferrous Metal Mines Database Listing

This map layer includes ferrous (ferrous metal mines are facilities that extract ferrous metals, such as iron ore or molybdenum) and nonferrous (Nonferrous metal mines are facilities that extract nonferrous metals, such as gold, silver, copper, zinc, and lead) metal mines in the United States.

Date of Government Version: 04/08/2025
Date Data Arrived at EDR: 05/20/2025
Date Made Active in Reports: 08/12/2025
Number of Days to Update: 84

Source: USGS
Telephone: 703-648-7709
Last EDR Contact: 11/12/2025
Next Scheduled EDR Contact: 03/02/2026
Data Release Frequency: Varies

US MINES 3: Active Mines & Mineral Plants Database Listing

Active Mines and Mineral Processing Plant operations for commodities monitored by the Minerals Information Team of the USGS.

Date of Government Version: 04/14/2011
Date Data Arrived at EDR: 06/08/2011
Date Made Active in Reports: 09/13/2011
Number of Days to Update: 97

Source: USGS
Telephone: 703-648-7709
Last EDR Contact: 11/20/2025
Next Scheduled EDR Contact: 03/02/2026
Data Release Frequency: Varies

ABANDONED MINES: Abandoned Mines

An inventory of land and water impacted by past mining (primarily coal mining) is maintained by OSMRE to provide information needed to implement the Surface Mining Control and Reclamation Act of 1977 (SMCRA). The inventory contains information on the location, type, and extent of AML impacts, as well as, information on the cost associated with the reclamation of those problems. The inventory is based upon field surveys by State, Tribal, and OSMRE program officials. It is dynamic to the extent that it is modified as new problems are identified and existing problems are reclaimed.

Date of Government Version: 09/10/2025
Date Data Arrived at EDR: 09/10/2025
Date Made Active in Reports: 11/12/2025
Number of Days to Update: 63

Source: Department of Interior
Telephone: 202-208-2609
Last EDR Contact: 12/03/2025
Next Scheduled EDR Contact: 03/16/2026
Data Release Frequency: Quarterly

MINES MRDS: Mineral Resources Data System

Mineral Resources Data System

Date of Government Version: 06/04/2024
Date Data Arrived at EDR: 11/22/2024
Date Made Active in Reports: 02/18/2025
Number of Days to Update: 88

Source: USGS
Telephone: 703-648-6533
Last EDR Contact: 11/20/2025
Next Scheduled EDR Contact: 03/02/2026
Data Release Frequency: Varies

FINDS: Facility Index System/Facility Registry System

Facility Index System. FINDS contains both facility information and 'pointers' to other sources that contain more detail. EDR includes the following FINDS databases in this report: PCS (Permit Compliance System), AIRS (Aerometric Information Retrieval System), DOCKET (Enforcement Docket used to manage and track information on civil judicial enforcement cases for all environmental statutes), FURS (Federal Underground Injection Control), C-DOCKET (Criminal Docket System used to track criminal enforcement actions for all environmental statutes), FFIS (Federal Facilities Information System), STATE (State Environmental Laws and Statutes), and PADS (PCB Activity Data System).

Date of Government Version: 09/04/2025
Date Data Arrived at EDR: 10/01/2025
Date Made Active in Reports: 11/18/2025
Number of Days to Update: 48

Source: EPA
Telephone: (415) 947-8000
Last EDR Contact: 11/19/2025
Next Scheduled EDR Contact: 03/09/2026
Data Release Frequency: Quarterly

ECHO: Enforcement & Compliance History Information

ECHO provides integrated compliance and enforcement information for about 800,000 regulated facilities nationwide.

Date of Government Version: 09/20/2025
Date Data Arrived at EDR: 09/26/2025
Date Made Active in Reports: 11/24/2025
Number of Days to Update: 59

Source: Environmental Protection Agency
Telephone: 202-564-2280
Last EDR Contact: 12/17/2025
Next Scheduled EDR Contact: 04/13/2026
Data Release Frequency: Quarterly

DOCKET HWC: Hazardous Waste Compliance Docket Listing

A complete list of the Federal Agency Hazardous Waste Compliance Docket Facilities.

Date of Government Version: 05/06/2021
Date Data Arrived at EDR: 05/21/2021
Date Made Active in Reports: 08/11/2021
Number of Days to Update: 82

Source: Environmental Protection Agency
Telephone: 202-564-0527
Last EDR Contact: 11/11/2025
Next Scheduled EDR Contact: 03/02/2026
Data Release Frequency: Varies

UXO: Unexploded Ordnance Sites

A listing of unexploded ordnance site locations

Date of Government Version: 07/31/2025
Date Data Arrived at EDR: 08/14/2025
Date Made Active in Reports: 11/04/2025
Number of Days to Update: 82

Source: Department of Defense
Telephone: 703-704-1564
Last EDR Contact: 01/05/2026
Next Scheduled EDR Contact: 04/20/2026
Data Release Frequency: Varies

FUELS PROGRAM: EPA Fuels Program Registered Listing

This listing includes facilities that are registered under the Part 80 (Code of Federal Regulations) EPA Fuels Programs. All companies now are required to submit new and updated registrations.

Date of Government Version: 11/06/2025
Date Data Arrived at EDR: 11/06/2025
Date Made Active in Reports: 01/12/2026
Number of Days to Update: 67

Source: EPA
Telephone: 800-385-6164
Last EDR Contact: 11/06/2025
Next Scheduled EDR Contact: 02/23/2026
Data Release Frequency: Quarterly

PFAS NPL: Superfund Sites with PFAS Detections Information

EPA's Office of Land and Emergency Management and EPA Regional Offices maintain data describing what is known about site investigations, contamination, and remedial actions under the Comprehensive Environmental Response, Compensation, and Liability Act (CERCLA) where PFAS is present in the environment.

Date of Government Version: 12/17/2025
Date Data Arrived at EDR: 12/18/2025
Date Made Active in Reports: 12/23/2025
Number of Days to Update: 5

Source: Environmental Protection Agency
Telephone: 703-603-8895
Last EDR Contact: 12/18/2025
Next Scheduled EDR Contact: 04/13/2026
Data Release Frequency: Varies

PFAS FEDERAL SITES: Federal Sites PFAS Information

Several federal entities, such as the federal Superfund program, Department of Defense, National Aeronautics and Space Administration, Department of Transportation, and Department of Energy provided information for sites with known or suspected detections at federal facilities.

Date of Government Version: 12/17/2025
Date Data Arrived at EDR: 12/18/2025
Date Made Active in Reports: 12/23/2025
Number of Days to Update: 5

Source: Environmental Protection Agency
Telephone: 202-272-0167
Last EDR Contact: 12/18/2025
Next Scheduled EDR Contact: 04/13/2026
Data Release Frequency: Varies

PFAS TRIS: List of PFAS Added to the TRI

Section 7321 of the National Defense Authorization Act for Fiscal Year 2020 (NDAA) immediately added certain per- and polyfluoroalkyl substances (PFAS) to the list of chemicals covered by the Toxics Release Inventory (TRI) under Section 313 of the Emergency Planning and Community Right-to-Know Act (EPCRA) and provided a framework for additional PFAS to be added to TRI on an annual basis.

Date of Government Version: 12/17/2025
Date Data Arrived at EDR: 12/18/2025
Date Made Active in Reports: 12/23/2025
Number of Days to Update: 5

Source: Environmental Protection Agency
Telephone: 202-566-0250
Last EDR Contact: 12/18/2025
Next Scheduled EDR Contact: 04/13/2026
Data Release Frequency: Varies

PFAS TSCA: PFAS Manufacture and Imports Information

EPA issued the Chemical Data Reporting (CDR) Rule under the Toxic Substances Control Act (TSCA) and requires chemical manufacturers and facilities that manufacture or import chemical substances to report data to EPA. EPA publishes non-confidential business information (non-CBI) and includes descriptive information about each site, corporate parent, production volume, other manufacturing information, and processing and use information.

Date of Government Version: 12/17/2025
Date Data Arrived at EDR: 12/18/2025
Date Made Active in Reports: 12/23/2025
Number of Days to Update: 5

Source: Environmental Protection Agency
Telephone: 202-272-0167
Last EDR Contact: 12/18/2025
Next Scheduled EDR Contact: 04/13/2026
Data Release Frequency: Varies

PFAS RCRA MANIFEST: PFAS Transfers Identified In the RCRA Database Listing

To work around the lack of PFAS waste codes in the RCRA database, EPA developed the PFAS Transfers dataset by mining e-Manifest records containing at least one of these common PFAS keywords: PFAS, PFOA, PFOS, PERFL, AFFF, GENX, GEN-X (plus the VT waste codes). These keywords were searched for in the following text fields: Manifest handling instructions (MANIFEST_HANDLING_INSTR), Non-hazardous waste description (NON_HAZ_WASTE_DESCRIPTION), DOT printed information (DOT_PRINTED_INFORMATION), Waste line handling instructions (WASTE_LINE_HANDLING_INSTR), Waste residue comments (WASTE_RESIDUE_COMMENTS).

Date of Government Version: 12/17/2025
Date Data Arrived at EDR: 12/18/2025
Date Made Active in Reports: 12/23/2025
Number of Days to Update: 5

Source: Environmental Protection Agency
Telephone: 202-272-0167
Last EDR Contact: 12/18/2025
Next Scheduled EDR Contact: 04/13/2026
Data Release Frequency: Varies

PFAS ATSDR: PFAS Contamination Site Location Listing

PFAS contamination site locations from the Department of Health & Human Services, Center for Disease Control & Prevention. ATSDR is involved at a number of PFAS-related sites, either directly or through assisting state and federal partners. As of now, most sites are related to drinking water contamination connected with PFAS production facilities or fire training areas where aqueous film-forming firefighting foam (AFFF) was regularly used.

Date of Government Version: 11/12/2024
Date Data Arrived at EDR: 07/21/2025
Date Made Active in Reports: 10/13/2025
Number of Days to Update: 84

Source: Department of Health & Human Services
Telephone: 202-741-5770
Last EDR Contact: 01/14/2026
Next Scheduled EDR Contact: 05/04/2026
Data Release Frequency: Varies

PFAS WQP: Ambient Environmental Sampling for PFAS

The Water Quality Portal (WQP) is a part of a modernized repository storing ambient sampling data for all environmental media and tissue samples. A wide range of federal, state, tribal and local governments, academic and non-governmental organizations and individuals submit project details and sampling results to this public repository. The information is commonly used for research and assessments of environmental quality.

Date of Government Version: 12/17/2025
Date Data Arrived at EDR: 12/18/2025
Date Made Active in Reports: 01/07/2026
Number of Days to Update: 20

Source: Environmental Protection Agency
Telephone: 202-272-0167
Last EDR Contact: 12/18/2025
Next Scheduled EDR Contact: 04/13/2026
Data Release Frequency: Varies

PFAS PROJECT: NORTHEASTERN UNIVERSITY PFAS PROJECT

The PFAS Contamination Site Tracker records qualitative and quantitative data from each site in a chart, specifically examining discovery, contamination levels, government response, litigation, health impacts, media coverage, and community characteristics. All data presented in the chart were extracted from government websites, such as state health departments or the Environmental Protection Agency, and news articles.

Date of Government Version: 05/15/2024
Date Data Arrived at EDR: 03/06/2025
Date Made Active in Reports: 06/03/2025
Number of Days to Update: 89

Source: Social Science Environmental Health Research Institute
Telephone: N/A
Last EDR Contact: 11/25/2025
Next Scheduled EDR Contact: 03/16/2026
Data Release Frequency: Varies

PFAS NPDES: Clean Water Act Discharge Monitoring Information

Any discharger of pollutants to waters of the United States from a point source must have a National Pollutant Discharge Elimination System (NPDES) permit. The process for obtaining limits involves the regulated entity (permittee) disclosing releases in a NPDES permit application and the permitting authority (typically the state but sometimes EPA) deciding whether to require monitoring or monitoring with limits. Caveats and Limitations: Less than half of states have required PFAS monitoring for at least one of their permittees and fewer states have established PFAS effluent limits for permittees. New rulemakings have been initiated that may increase the number of facilities monitoring for PFAS in the future.

Date of Government Version: 12/17/2025
Date Data Arrived at EDR: 12/19/2025
Date Made Active in Reports: 12/23/2025
Number of Days to Update: 4

Source: Environmental Protection Agency
Telephone: 202-272-0167
Last EDR Contact: 12/19/2025
Next Scheduled EDR Contact: 04/13/2026
Data Release Frequency: Varies

PFAS ECHO: Facilities in Industries that May Be Handling PFAS Listing

Regulators and the public have expressed interest in knowing which regulated entities may be using PFAS. EPA has developed a dataset from various sources that show which industries may be handling PFAS. Approximately 120,000 facilities subject to federal environmental programs have operated or currently operate in industry sectors with processes that may involve handling and/or release of PFAS.

Date of Government Version: 12/17/2025
Date Data Arrived at EDR: 12/18/2025
Date Made Active in Reports: 12/23/2025
Number of Days to Update: 5

Source: Environmental Protection Agency
Telephone: 202-272-0167
Last EDR Contact: 12/18/2025
Next Scheduled EDR Contact: 04/13/2026
Data Release Frequency: Varies

PFAS ECHO FIRE TRAIN: Facilities in Industries that May Be Handling PFAS Listing

A list of fire training sites was added to the Industry Sectors dataset using a keyword search on the permitted facilitys name to identify sites where fire-fighting foam may have been used in training exercises. Additionally, you may view an example spreadsheet of the subset of fire training facility data, as well as the keywords used in selecting or deselecting a facility for the subset. as well as the keywords used in selecting or deselecting a facility for the subset. These keywords were tested to maximize accuracy in selecting facilities that may use fire-fighting foam in training exercises, however, due to the lack of a required reporting field in the data systems for designating fire training sites, this methodology may not identify all fire training sites or may potentially misidentify them.

Date of Government Version: 12/17/2025
Date Data Arrived at EDR: 12/18/2025
Date Made Active in Reports: 12/23/2025
Number of Days to Update: 5

Source: Environmental Protection Agency
Telephone: 202-272-0167
Last EDR Contact: 12/18/2025
Next Scheduled EDR Contact: 04/13/2026
Data Release Frequency: Varies

PFAS PT 139 AIRPORT: All Certified Part 139 Airports PFAS Information Listing

Since July 1, 2006, all certified part 139 airports are required to have fire-fighting foam onsite that meet military specifications (MIL-F-24385) (14 CFR 139.317). To date, these military specification fire-fighting foams are fluorinated and have been historically used for training and extinguishing. The 2018 FAA Reauthorization Act has a provision stating that no later than October 2021, FAA shall not require the use of fluorinated AFFF. This provision does not prohibit the use of fluorinated AFFF at Part 139 civilian airports; it only prohibits FAA from mandating its use. The Federal Aviation Administration?s document AC 150/5210-6D - Aircraft Fire Extinguishing Agents provides guidance on Aircraft Fire Extinguishing Agents, which includes Aqueous Film Forming Foam (AFFF).

Date of Government Version: 12/17/2025
Date Data Arrived at EDR: 12/18/2025
Date Made Active in Reports: 12/23/2025
Number of Days to Update: 5

Source: Environmental Protection Agency
Telephone: 202-272-0167
Last EDR Contact: 12/18/2025
Next Scheduled EDR Contact: 04/13/2026
Data Release Frequency: Varies

AQUEOUS FOAM NRC: Aqueous Foam Related Incidents Listing

The National Response Center (NRC) serves as an emergency call center that fields initial reports for pollution and railroad incidents and forwards that information to appropriate federal/state agencies for response. The spreadsheets posted to the NRC website contain initial incident data that has not been validated or investigated by a federal/state response agency. Response center calls from 1990 to the most recent complete calendar year where there was indication of Aqueous Film Forming Foam (AFFF) usage are included in this dataset. NRC calls may reference AFFF usage in the ?Material Involved? or ?Incident Description? fields.

Date of Government Version: 09/25/2025
Date Data Arrived at EDR: 09/26/2025
Date Made Active in Reports: 11/24/2025
Number of Days to Update: 59

Source: Environmental Protection Agency
Telephone: 202-267-2675
Last EDR Contact: 12/18/2025
Next Scheduled EDR Contact: 04/13/2026
Data Release Frequency: Varies

PCS: Permit Compliance System

PCS is a computerized management information system that contains data on National Pollutant Discharge Elimination System (NPDES) permit holding facilities. PCS tracks the permit, compliance, and enforcement status of NPDES facilities.

Date of Government Version: 12/16/2016
Date Data Arrived at EDR: 01/06/2017
Date Made Active in Reports: 03/10/2017
Number of Days to Update: 63

Source: EPA, Office of Water
Telephone: 202-564-2496
Last EDR Contact: 09/24/2025
Next Scheduled EDR Contact: 01/12/2026
Data Release Frequency: No Update Planned

PCS ENF: Enforcement data

No description is available for this data

Date of Government Version: 12/31/2014
Date Data Arrived at EDR: 02/05/2015
Date Made Active in Reports: 03/06/2015
Number of Days to Update: 29

Source: EPA
Telephone: 202-564-2497
Last EDR Contact: 09/24/2025
Next Scheduled EDR Contact: 01/12/2026
Data Release Frequency: Varies

BIOSOLIDS: ICIS-NPDES Biosolids Facility Data

The data reflects compliance information about facilities in the biosolids program.

Date of Government Version: 09/27/2025
Date Data Arrived at EDR: 10/11/2025
Date Made Active in Reports: 01/07/2026
Number of Days to Update: 88

Source: Environmental Protection Agency
Telephone: 202-564-4700
Last EDR Contact: 01/15/2026
Next Scheduled EDR Contact: 04/27/2026
Data Release Frequency: Varies

UST FINDER: UST Finder Database

EPA developed UST Finder, a web map application containing a comprehensive, state-sourced national map of underground storage tank (UST) and leaking UST (LUST) data. It provides the attributes and locations of active and closed USTs, UST facilities, and LUST sites from states and from Tribal lands and US territories . UST Finder contains information about proximity of UST facilities and LUST sites to: surface and groundwater public drinking water protection areas; estimated number of private domestic wells and number of people living nearby; and flooding and wildfires.

Date of Government Version: 06/08/2023
Date Data Arrived at EDR: 10/04/2023
Date Made Active in Reports: 01/18/2024
Number of Days to Update: 106

Source: Environmental Protection Agency
Telephone: 202-564-0394
Last EDR Contact: 11/06/2025
Next Scheduled EDR Contact: 02/16/2026
Data Release Frequency: Varies

UST FINDER RELEASE: UST Finder Releases Database

US EPA's UST Finder data is a national composite of leaking underground storage tanks. This data contains information about, and locations of, leaking underground storage tanks. Data was collected from state sources and standardized into a national profile by EPA's Office of Underground Storage Tanks, Office of Research and Development, and the Association of State and Territorial Solid Waste Management Officials.

Date of Government Version: 06/08/2023
Date Data Arrived at EDR: 10/31/2023
Date Made Active in Reports: 01/18/2024
Number of Days to Update: 79

Source: Environmental Protecton Agency
Telephone: 202-564-0394
Last EDR Contact: 11/06/2025
Next Scheduled EDR Contact: 02/16/2026
Data Release Frequency: Semi-Annually

E MANIFEST: Hazardous Waste Electronic Manifest System

EPA established a national system for tracking hazardous waste shipments electronically. This system, known as ?e-Manifest,? will modernize the nation?s cradle-to-grave hazardous waste tracking process while saving valuable time, resources, and dollars for industry and states.

Date of Government Version: 11/30/2025
Date Data Arrived at EDR: 12/05/2025
Date Made Active in Reports: 12/19/2025
Number of Days to Update: 14

Source: Environmental Protection Agency
Telephone: 833-501-6826
Last EDR Contact: 12/05/2025
Next Scheduled EDR Contact: 04/30/2026
Data Release Frequency: Varies

PFAS: PFAS Contamination Site Location Listing

A listing of PFAS sites included in the Envirostor and GeoTracker databases. Locations of potential sources of per - and polyfluoroalkyl substances (PFAS). This does not mean that PFAS has been produced, used, or discharged at these sites.

Date of Government Version: 09/02/2025
Date Data Arrived at EDR: 09/03/2025
Date Made Active in Reports: 11/19/2025
Number of Days to Update: 77

Source: State Water Resources Control Board
Telephone: 866-480-1028
Last EDR Contact: 11/25/2025
Next Scheduled EDR Contact: 03/16/2026
Data Release Frequency: Varies

AQUEOUS FOAM: Former Fire Training Facility Assessments Listing

Airports shown on this list are those believed to use Aqueous Film Forming Foam (AFFF), and certified by the Federal Aviation Administration (FAA) under Title 14, Code of Federal Regulations (CFR), Part 139 (14 CFR Part 139). This list was created by SWRCB using information available from the FAA. Location points shown are from the latitude and longitude listed on the FAA airport master record.

Date of Government Version: 09/02/2025
Date Data Arrived at EDR: 09/02/2025
Date Made Active in Reports: 11/18/2025
Number of Days to Update: 77

Source: State Water Resources Control Board
Telephone: 916-341-5455
Last EDR Contact: 11/25/2025
Next Scheduled EDR Contact: 03/16/2026
Data Release Frequency: Varies

CA BOND EXP. PLAN: Bond Expenditure Plan

Department of Health Services developed a site-specific expenditure plan as the basis for an appropriation of Hazardous Substance Cleanup Bond Act funds. It is not updated.

Date of Government Version: 01/01/1989
Date Data Arrived at EDR: 07/27/1994
Date Made Active in Reports: 08/02/1994
Number of Days to Update: 6

Source: Department of Health Services
Telephone: 916-255-2118
Last EDR Contact: 05/31/1994
Next Scheduled EDR Contact: N/A
Data Release Frequency: No Update Planned

CHROME PLATING: Chrome Plating Facilities Listing

This listing represents chrome plating facilities the California State Water Resources Control Board staff identified as possibly being a source of Per- and polyfluoroalkyl substance (PFAS) contamination. Sites and locations were identified by staff with the Division of Water Quality in the California State Water Board. Data was collected from the CA Air Resources Board 2013 and 2018 - Cr VI emission survey, CA Emission Inventory, CA HAZ Waste discharge database and by reviewing storm water permits. Former chrome plating sites are also included that are open site investigation or remediation cases with the Regional Water Quality Control Boards and the Department of Toxic Substances Control.

Date of Government Version: 09/02/2025
Date Data Arrived at EDR: 09/02/2025
Date Made Active in Reports: 11/18/2025
Number of Days to Update: 77

Source: State Water Resources Control Board
Telephone: 916-341-5455
Last EDR Contact: 11/25/2025
Next Scheduled EDR Contact: 03/16/2026
Data Release Frequency: Varies

CORTESE: "Cortese" Hazardous Waste & Substances Sites List
The sites for the list are designated by the State Water Resource Control Board (LUST), the Integrated Waste Board (SWF/LS), and the Department of Toxic Substances Control (Cal-Sites).

Date of Government Version: 09/15/2025
Date Data Arrived at EDR: 09/16/2025
Date Made Active in Reports: 12/08/2025
Number of Days to Update: 83

Source: CAL EPA/Office of Emergency Information
Telephone: 916-323-3400
Last EDR Contact: 12/08/2025
Next Scheduled EDR Contact: 03/30/2026
Data Release Frequency: Quarterly

CUPA LIV-PLE: CUPA Facility Listing
list of facilities associated with the various CUPA programs in Livermore-Pleasanton

Date of Government Version: 09/19/2024
Date Data Arrived at EDR: 11/05/2024
Date Made Active in Reports: 01/31/2025
Number of Days to Update: 87

Source: Livermore-Pleasanton Fire Department
Telephone: 925-454-2361
Last EDR Contact: 11/06/2025
Next Scheduled EDR Contact: 02/16/2026
Data Release Frequency: Varies

DRYCLEAN PLACER: Placer County Air Quality Management District Drycleaner Facility Listing
A listing of drycleaner facility locations, for the Placer County Air Quality Management District.

Date of Government Version: 05/15/2023
Date Data Arrived at EDR: 05/17/2023
Date Made Active in Reports: 08/14/2023
Number of Days to Update: 89

Source: Placer County Air Quality Management District
Telephone: 530-745-2335
Last EDR Contact: 01/07/2026
Next Scheduled EDR Contact: 09/11/2023
Data Release Frequency: Varies

DRYCLEAN IMPERIAL: Imperial County Air Pollution Control District Drycleaner Facility Listing
A listing of drycleaner facility locations, for the Imperial County Air Pollution Control District

Date of Government Version: 10/02/2024
Date Data Arrived at EDR: 10/03/2024
Date Made Active in Reports: 12/20/2024
Number of Days to Update: 78

Source: Imperial County Air Pollution Control District
Telephone: 442-265-1800
Last EDR Contact: 01/07/2026
Next Scheduled EDR Contact: 09/11/2023
Data Release Frequency: Varies

DRYCLEAN N COAST: North Coast Unified Air Quality Management District Drycleaner Facility Listing
A listing of drycleaner facility locations, for the North Coast Unified Air Quality Management District.

Date of Government Version: 11/30/2016
Date Data Arrived at EDR: 04/19/2019
Date Made Active in Reports: 05/01/2023
Number of Days to Update: 1473

Source: North Coast Unified Air Quality Management District
Telephone: 707-443-3093
Last EDR Contact: 01/07/2026
Next Scheduled EDR Contact: 09/11/2023
Data Release Frequency: Varies

DRYCLEAN SANTA BARB: Santa Barbara County Air Pollution Control District Drycleaner Facility Listing
A listing of drycleaner facility locations, for the Santa Barbara County Air Pollution Control District.

Date of Government Version: 02/19/2019
Date Data Arrived at EDR: 04/17/2019
Date Made Active in Reports: 05/01/2023
Number of Days to Update: 1475

Source: Santa Barbara County Air Pollution Control District
Telephone: 805-961-8867
Last EDR Contact: 01/07/2026
Next Scheduled EDR Contact: 09/11/2023
Data Release Frequency: Varies

DRYCLEAN TEHAMA: Tehama County Air Pollution Control District Drycleaner Facility Listing
A listing of drycleaner facility locations, for the Tehama County Air Pollution Control District.

Date of Government Version: 04/24/2019
Date Data Arrived at EDR: 04/24/2019
Date Made Active in Reports: 05/01/2023
Number of Days to Update: 1468
Source: Tehama County Air Pollution Control District
Telephone: 530-527-3717
Last EDR Contact: 01/07/2026
Next Scheduled EDR Contact: 09/11/2023
Data Release Frequency: Varies

DRYCLEAN CALAVERAS: Calaveras County Environmental Management Agency Drycleaner Facility Listing
A listing of drycleaner facility locations, for the Calaveras County Environmental Management Agency.

Date of Government Version: 06/17/2019
Date Data Arrived at EDR: 06/19/2019
Date Made Active in Reports: 05/01/2023
Number of Days to Update: 1412
Source: Calaveras County Environmental Management Agency
Telephone: 209-754-6399
Last EDR Contact: 01/06/2026
Next Scheduled EDR Contact: 09/16/2019
Data Release Frequency: Varies

DRYCLEAN SACRAMENTO: Sacramento Metropolitan Air Quality Management DistrictDrycleaner Facility Listing
A listing of drycleaner facility locations, for the Sacramento Metropolitan Air Quality Management District.

Date of Government Version: 09/03/2024
Date Data Arrived at EDR: 09/05/2024
Date Made Active in Reports: 11/13/2024
Number of Days to Update: 69
Source: Sacramento Metropolitan Air Quality Management District
Telephone: 916-874-3958
Last EDR Contact: 01/07/2026
Next Scheduled EDR Contact: 09/11/2023
Data Release Frequency: Varies

DRYCLEAN SHASTA: Shasta County Air Quality Management District District Drycleaner Facility Listing
A listing of drycleaner facility locations, for the Shasta County Air Quality Management District.

Date of Government Version: 08/29/2024
Date Data Arrived at EDR: 09/05/2024
Date Made Active in Reports: 11/13/2024
Number of Days to Update: 69
Source: Shasta County Air Quality Management District
Telephone: 530-225-5674
Last EDR Contact: 01/07/2026
Next Scheduled EDR Contact: 09/11/2023
Data Release Frequency: Varies

DRYCLEAN N SIERRA: Northern Sierra Air Quality Management District Drycleaner Facility Listing
A listing of drycleaner facility locations, for the Northern Sierra Air Quality Management District,

Date of Government Version: 08/22/2024
Date Data Arrived at EDR: 08/22/2024
Date Made Active in Reports: 11/05/2024
Number of Days to Update: 75
Source: Northern Sierra Air Quality Management District
Telephone: 530-274-9350
Last EDR Contact: 01/07/2026
Next Scheduled EDR Contact: 09/11/2023
Data Release Frequency: Varies

DRYCLEAN AMADOR: Amador Air District Drycleaner Facility Listing
A listing of drycleaner facility locations, for the Amador Air Quality Management District

Date of Government Version: 04/26/2023
Date Data Arrived at EDR: 04/27/2023
Date Made Active in Reports: 07/13/2023
Number of Days to Update: 77
Source: Amador Air Quality Management District
Telephone: 209-257-0112
Last EDR Contact: 01/06/2026
Next Scheduled EDR Contact: 09/11/2023
Data Release Frequency: Varies

DRYCLEANERS: Cleaner Facilities
A list of drycleaner related facilities that have EPA ID numbers. These are facilities with certain SIC codes: power laundries, family and commercial; garment pressing and cleaner's agents; linen supply; coin-operated laundries and cleaning; drycleaning plants, except rugs; carpet and upholster cleaning; industrial launderers; laundry and garment services.

Date of Government Version: 08/21/2025
Date Data Arrived at EDR: 08/26/2025
Date Made Active in Reports: 11/14/2025
Number of Days to Update: 80

Source: Department of Toxic Substance Control
Telephone: 916-327-4498
Last EDR Contact: 11/18/2025
Next Scheduled EDR Contact: 03/09/2026
Data Release Frequency: Annually

DRYCLEAN SOUTH COAST: South Coast Air Quality Management District Drycleaner Listing
A listing of dry cleaners in the South Coast Air Quality Management District

Date of Government Version: 08/12/2025
Date Data Arrived at EDR: 08/26/2025
Date Made Active in Reports: 11/14/2025
Number of Days to Update: 80

Source: South Coast Air Quality Management District
Telephone: 909-396-3211
Last EDR Contact: 11/11/2025
Next Scheduled EDR Contact: 03/02/2026
Data Release Frequency: Varies

DRYCLEAN MOJAVE: Mojave Desert Air Quality Management District Drycleaner Facility Listing
A listing of drycleaner facility locations, for the Mojave Desert Air Quality Management District.

Date of Government Version: 05/02/2025
Date Data Arrived at EDR: 05/02/2025
Date Made Active in Reports: 07/18/2025
Number of Days to Update: 77

Source: Mojave Desert Air Quality Management District
Telephone: 760-245-1661
Last EDR Contact: 01/07/2026
Next Scheduled EDR Contact: 09/11/2023
Data Release Frequency: Varies

DRYCLEAN AVAQMD: Antelope Valley Air Quality Management District Drycleaner Listing
A listing of dry cleaners in the Antelope Valley Air Quality Management District.

Date of Government Version: 08/20/2025
Date Data Arrived at EDR: 08/20/2025
Date Made Active in Reports: 11/07/2025
Number of Days to Update: 79

Source: Antelope Valley Air Quality Management District
Telephone: 661-723-8070
Last EDR Contact: 11/17/2025
Next Scheduled EDR Contact: 03/09/2026
Data Release Frequency: Varies

DRYCLEAN EAST KERN: Eastern Kern Air Pollution Control District District Drycleaner Facility Listing
A listing of drycleaner facility locations, for the Eastern Kern Air Pollution Control District.

Date of Government Version: 08/21/2024
Date Data Arrived at EDR: 08/22/2024
Date Made Active in Reports: 11/05/2024
Number of Days to Update: 75

Source: Eastern Kern Air Pollution Control District
Telephone: 661-862-9684
Last EDR Contact: 01/06/2026
Next Scheduled EDR Contact: 09/11/2023
Data Release Frequency: Varies

DRYCLEAN BUTTE: Butte County Air Quality Management DistrictDrycleaner Facility Listing
Butte County Air Quality Management DistrictDrycleaner Facility Listing.

Date of Government Version: 04/03/2025
Date Data Arrived at EDR: 05/07/2025
Date Made Active in Reports: 07/29/2025
Number of Days to Update: 83

Source: Butte County Air Quality Management District
Telephone: 530-332-9400
Last EDR Contact: 01/06/2026
Next Scheduled EDR Contact: 09/11/2023
Data Release Frequency: Varies

DRYCLEAN MONTERY BAY: Monterey Bay Air Quality Management District Drycleaner Facility Listing
A listing of drycleaner facility locations, for the Monterey Bay Air Quality Management District.

Date of Government Version: 04/15/2025
Date Data Arrived at EDR: 05/07/2025
Date Made Active in Reports: 07/29/2025
Number of Days to Update: 83

Source: Monterey Bay Air Quality Management District
Telephone: 831-647-9411
Last EDR Contact: 01/07/2026
Next Scheduled EDR Contact: 09/11/2023
Data Release Frequency: Varies

DRYCLEAN SAN LUIS OB: San Luis Obispo County Air Pollution Control District Drycleaner Facility Listing
A listing of drycleaner facility locations, for the San Luis Obispo County Air Pollution Control District.

Date of Government Version: 05/02/2025
Date Data Arrived at EDR: 05/07/2025
Date Made Active in Reports: 07/29/2025
Number of Days to Update: 83
Source: San Luis Obispo County Air Pollution Control District
Telephone: 805-781-5756
Last EDR Contact: 01/07/2026
Next Scheduled EDR Contact: 09/11/2023
Data Release Frequency: Varies

DRYCLEAN VENTURA: Drycleaner Facility Listing
A listing of drycleaner facility locations, for the Ventura County Air Pollution Control District.

Date of Government Version: 05/05/2025
Date Data Arrived at EDR: 05/07/2025
Date Made Active in Reports: 07/29/2025
Number of Days to Update: 83
Source: Ventura County Air Pollution Control District
Telephone: 805-645-1421
Last EDR Contact: 01/07/2026
Next Scheduled EDR Contact: 09/11/2023
Data Release Frequency: Varies

DRYCLEAN YOLO-SOLANO: Yolo-Solano Air Quality Management District Drycleaner Facility Listing
A listing of drycleaner facility locations, for the Yolo-Solano Air Quality Management District.

Date of Government Version: 05/15/2025
Date Data Arrived at EDR: 05/15/2025
Date Made Active in Reports: 07/29/2025
Number of Days to Update: 75
Source: Yolo-Solano Air Quality Management District
Telephone: 530-757-3650
Last EDR Contact: 01/07/2026
Next Scheduled EDR Contact: 09/11/2023
Data Release Frequency: Varies

DRYCLEAN GLENN: Glenn County Air Pollution Control District Drycleaner Facility Listing
A listing of drycleaner facility locations, for the Glenn County Air Pollution Control District.

Date of Government Version: 08/26/2024
Date Data Arrived at EDR: 08/28/2024
Date Made Active in Reports: 11/13/2024
Number of Days to Update: 77
Source: Glenn County Air Pollution Control District
Telephone: 530-934-6500
Last EDR Contact: 01/06/2026
Next Scheduled EDR Contact: 09/11/2023
Data Release Frequency: Varies

DRYCLEAN FEATHER RVR: Feather River Air Quality Management District Drycleaner Facility Listing
A listing of drycleaner facility locations, for the Feather River Air Quality Management District.

Date of Government Version: 03/08/2023
Date Data Arrived at EDR: 03/09/2023
Date Made Active in Reports: 06/05/2023
Number of Days to Update: 88
Source: Feather River Air Quality Management District
Telephone: 530-634-7659
Last EDR Contact: 01/06/2026
Next Scheduled EDR Contact: 09/11/2023
Data Release Frequency: Varies

DRYCLEAN N SONOMA: Norther Sonoma County County Air Pollution Control District Drycleaner Facility Listing
A listing of drycleaner facility locations, for the Northern Sonoma County Air Pollution Control District.,

Date of Government Version: 08/23/2024
Date Data Arrived at EDR: 08/26/2024
Date Made Active in Reports: 11/05/2024
Number of Days to Update: 71
Source: Santa Barbara County Air Pollution Control District
Telephone: 707-433-5911
Last EDR Contact: 01/07/2026
Next Scheduled EDR Contact: 09/11/2023
Data Release Frequency: Varies

DRYCLEAN BAY AREA: Bay Area Air Quality Management District Drycleaner Facility Listing
Bay Area Air Quality Management District Drycleaner Facility Listing.

Date of Government Version: 06/05/2025
Date Data Arrived at EDR: 06/11/2025
Date Made Active in Reports: 08/20/2025
Number of Days to Update: 70
Source: Bay Area Air Quality Management District
Telephone: 415-516-1916
Last EDR Contact: 01/06/2026
Next Scheduled EDR Contact: 09/11/2023
Data Release Frequency: Varies

DRYCLEAN SAN DIEGO: San Diego County Air Pollution Control District Drycleaner Facility Listing
A listing of drycleaner facility locations, for the San Diego County Air Pollution Control District.

Date of Government Version: 05/02/2025
Date Data Arrived at EDR: 05/08/2025
Date Made Active in Reports: 07/28/2025
Number of Days to Update: 81
Source: San Diego County Air Pollution Control District
Telephone: 858-586-2616
Last EDR Contact: 01/07/2026
Next Scheduled EDR Contact: 09/11/2023
Data Release Frequency: Varies

DRYCLEAN GRANT: Grant Recipients List
Assembly Bill 998 (AB 998) established the Non-Toxic Dry Cleaning Incentive Program to provide financial assistance to the dry cleaning industry to switch from systems using perchloroethylene (Perc), an identified toxic air contaminant and potential human carcinogen, to non-toxic and non-smog forming alternatives.

Date of Government Version: 12/31/2021
Date Data Arrived at EDR: 01/26/2024
Date Made Active in Reports: 04/16/2024
Number of Days to Update: 81
Source: California Air Resources Board
Telephone: 916-323-0006
Last EDR Contact: 01/22/2026
Next Scheduled EDR Contact: 05/04/2026
Data Release Frequency: Varies

DRYCLEAN SAN JOAQUIN: San Joaquin Valley Air Pollution Control District District Drycleaner Facility Listing
A listing of drycleaner facility locations, for the San Joaquin Valley Air Pollution Control District.

Date of Government Version: 05/05/2025
Date Data Arrived at EDR: 05/07/2025
Date Made Active in Reports: 07/28/2025
Number of Days to Update: 82
Source: San Joaquin Valley Air Pollution Control District
Telephone: 559-230-6001
Last EDR Contact: 01/07/2026
Next Scheduled EDR Contact: 09/11/2023
Data Release Frequency: Varies

DRYCLEAN LAKE: Lake County Air Quality Management District Drycleaner Facility Listing
A listing of drycleaner facility locations, for the Lake County Air Quality Management District,

Date of Government Version: 02/15/2024
Date Data Arrived at EDR: 02/16/2024
Date Made Active in Reports: 05/02/2024
Number of Days to Update: 76
Source: Lake County Air Quality Management District
Telephone: 707-263-7000
Last EDR Contact: 01/07/2026
Next Scheduled EDR Contact: 09/11/2023
Data Release Frequency: Varies

DRYCLEAN MENDOCINO: Mendocino County Air Quality Management District Drycleaner Facility Listing
A listing of drycleaner facility locations, for the Mendocino County Air Quality Management District.

Date of Government Version: 08/26/2024
Date Data Arrived at EDR: 09/03/2024
Date Made Active in Reports: 11/13/2024
Number of Days to Update: 71
Source: Mendocino County Air Quality Management District
Telephone: 707-463-4354
Last EDR Contact: 01/07/2026
Next Scheduled EDR Contact: 09/11/2023
Data Release Frequency: Varies

EMI: Emissions Inventory Data
Toxics and criteria pollutant emissions data collected by the ARB and local air pollution agencies.

Date of Government Version: 12/31/2023
Date Data Arrived at EDR: 03/11/2025
Date Made Active in Reports: 05/23/2025
Number of Days to Update: 73
Source: California Air Resources Board
Telephone: 916-322-2990
Last EDR Contact: 12/11/2025
Next Scheduled EDR Contact: 03/23/2026
Data Release Frequency: Varies

ENF: Enforcement Action Listing
A listing of Water Board Enforcement Actions. Formal is everything except Oral/Verbal Communication, Notice of Violation, Expedited Payment Letter, and Staff Enforcement Letter.

Date of Government Version: 10/13/2025
Date Data Arrived at EDR: 10/14/2025
Date Made Active in Reports: 01/07/2026
Number of Days to Update: 85

Source: State Water Resoruces Control Board
Telephone: 916-445-9379
Last EDR Contact: 01/13/2026
Next Scheduled EDR Contact: 04/27/2026
Data Release Frequency: Varies

FIN ASSURANCE 1: Financial Assurance Information Listing
Financial Assurance information

Date of Government Version: 10/07/2025
Date Data Arrived at EDR: 10/08/2025
Date Made Active in Reports: 12/23/2025
Number of Days to Update: 76

Source: Department of Toxic Substances Control
Telephone: 916-255-3628
Last EDR Contact: 01/08/2026
Next Scheduled EDR Contact: 04/27/2026
Data Release Frequency: Varies

FIN ASSURANCE 2: Financial Assurance Information Listing
A listing of financial assurance information for solid waste facilities. Financial assurance is intended to ensure that resources are available to pay for the cost of closure, post-closure care, and corrective measures if the owner or operator of a regulated facility is unable or unwilling to pay.

Date of Government Version: 08/08/2025
Date Data Arrived at EDR: 08/25/2025
Date Made Active in Reports: 11/10/2025
Number of Days to Update: 77

Source: California Integrated Waste Management Board
Telephone: 916-341-6066
Last EDR Contact: 01/28/2026
Next Scheduled EDR Contact: 05/18/2026
Data Release Frequency: Varies

ICE: Inspection, Compliance and Enforcement
Contains data pertaining to the Permitted Facilities with Inspections / Enforcements sites tracked in Envirostor.

Date of Government Version: 11/06/2025
Date Data Arrived at EDR: 11/06/2025
Date Made Active in Reports: 01/27/2026
Number of Days to Update: 82

Source: Department of Toxic Subsances Control
Telephone: 877-786-9427
Last EDR Contact: 11/06/2025
Next Scheduled EDR Contact: 02/23/2026
Data Release Frequency: Quarterly

HIST CORTESE: Hazardous Waste & Substance Site List
The sites for the list are designated by the State Water Resource Control Board [LUST], the Integrated Waste Board [SWF/LS], and the Department of Toxic Substances Control [CALSITES]. This listing is no longer updated by the state agency.

Date of Government Version: 04/01/2001
Date Data Arrived at EDR: 01/22/2009
Date Made Active in Reports: 04/08/2009
Number of Days to Update: 76

Source: Department of Toxic Substances Control
Telephone: 916-323-3400
Last EDR Contact: 01/22/2009
Next Scheduled EDR Contact: N/A
Data Release Frequency: No Update Planned

HWP: EnviroStor Permitted Facilities Listing
Detailed information on permitted hazardous waste facilities and corrective action ("cleanups") tracked in EnviroStor.

Date of Government Version: 11/06/2025
Date Data Arrived at EDR: 11/06/2025
Date Made Active in Reports: 01/27/2026
Number of Days to Update: 82

Source: Department of Toxic Substances Control
Telephone: 916-323-3400
Last EDR Contact: 11/06/2025
Next Scheduled EDR Contact: 02/23/2026
Data Release Frequency: Quarterly

HWT: Registered Hazardous Waste Transporter Database
A listing of hazardous waste transporters. In California, unless specifically exempted, it is unlawful for any person to transport hazardous wastes unless the person holds a valid registration issued by DTSC. A hazardous waste transporter registration is valid for one year and is assigned a unique registration number.

Date of Government Version: 12/16/2025
Date Data Arrived at EDR: 12/17/2025
Date Made Active in Reports: 12/22/2025
Number of Days to Update: 5
Source: Department of Toxic Substances Control
Telephone: 916-440-7145
Last EDR Contact: 12/17/2025
Next Scheduled EDR Contact: 04/13/2026
Data Release Frequency: Quarterly

HWTS: Hazardous Waste Tracking System

DTSC maintains the Hazardous Waste Tracking System that stores ID number information since the early 1980s and manifest data since 1993. The system collects both manifest copies from the generator and destination facility.

Date of Government Version: 12/17/2025
Date Data Arrived at EDR: 12/23/2025
Date Made Active in Reports: 01/07/2026
Number of Days to Update: 15
Source: Department of Toxic Substances Control
Telephone: 916-324-2444
Last EDR Contact: 12/15/2025
Next Scheduled EDR Contact: 04/13/2026
Data Release Frequency: Varies

HAZNET: Facility and Manifest Data

Facility and Manifest Data. The data is extracted from the copies of hazardous waste manifests received each year by the DTSC. The annual volume of manifests is typically 700,000 - 1,000,000 annually, representing approximately 350,000 - 500,000 shipments. Data are from the manifests submitted without correction, and therefore many contain some invalid values for data elements such as generator ID, TSD ID, waste category, and disposal method. This database begins with calendar year 1993.

Date of Government Version: 12/31/2024
Date Data Arrived at EDR: 09/30/2025
Date Made Active in Reports: 12/22/2025
Number of Days to Update: 83
Source: California Environmental Protection Agency
Telephone: 916-255-1136
Last EDR Contact: 12/23/2025
Next Scheduled EDR Contact: 04/13/2026
Data Release Frequency: Annually

MINES: Mines Site Location Listing

A listing of mine site locations from the Office of Mine Reclamation.

Date of Government Version: 09/02/2025
Date Data Arrived at EDR: 09/03/2025
Date Made Active in Reports: 11/19/2025
Number of Days to Update: 77
Source: Department of Conservation
Telephone: 916-322-1080
Last EDR Contact: 11/25/2025
Next Scheduled EDR Contact: 03/16/2026
Data Release Frequency: Quarterly

MWMP: Medical Waste Management Program Listing

The Medical Waste Management Program (MWMP) ensures the proper handling and disposal of medical waste by permitting and inspecting medical waste Offsite Treatment Facilities (PDF) and Transfer Stations (PDF) throughout the state. MWMP also oversees all Medical Waste Transporters.

Date of Government Version: 08/05/2025
Date Data Arrived at EDR: 08/21/2025
Date Made Active in Reports: 11/10/2025
Number of Days to Update: 81
Source: Department of Public Health
Telephone: 916-558-1784
Last EDR Contact: 11/26/2025
Next Scheduled EDR Contact: 03/09/2026
Data Release Frequency: Varies

NPDES: NPDES Permits Listing

A listing of NPDES permits, including stormwater.

Date of Government Version: 11/03/2025
Date Data Arrived at EDR: 11/03/2025
Date Made Active in Reports: 01/27/2026
Number of Days to Update: 85
Source: State Water Resources Control Board
Telephone: 916-445-9379
Last EDR Contact: 11/03/2025
Next Scheduled EDR Contact: 02/16/2026
Data Release Frequency: Quarterly

PEST LIC: Pesticide Regulation Licenses Listing

A listing of licenses and certificates issued by the Department of Pesticide Regulation. The DPR issues licenses and/or certificates to: Persons and businesses that apply or sell pesticides; Pest control dealers and brokers; Persons who advise on agricultural pesticide applications.

Date of Government Version: 08/21/2025
Date Data Arrived at EDR: 08/21/2025
Date Made Active in Reports: 11/10/2025
Number of Days to Update: 81

Source: Department of Pesticide Regulation
Telephone: 916-445-4038
Last EDR Contact: 11/19/2025
Next Scheduled EDR Contact: 03/09/2026
Data Release Frequency: Quarterly

PROC: Certified Processors Database
A listing of certified processors.

Date of Government Version: 08/29/2025
Date Data Arrived at EDR: 08/29/2025
Date Made Active in Reports: 11/17/2025
Number of Days to Update: 80

Source: Department of Conservation
Telephone: 916-323-3836
Last EDR Contact: 11/25/2025
Next Scheduled EDR Contact: 03/16/2026
Data Release Frequency: Quarterly

NOTIFY 65: Proposition 65 Records
Listings of all Proposition 65 incidents reported to counties by the State Water Resources Control Board and the Regional Water Quality Control Board. This database is no longer updated by the reporting agency.

Date of Government Version: 12/01/2025
Date Data Arrived at EDR: 12/02/2025
Date Made Active in Reports: 12/05/2025
Number of Days to Update: 3

Source: State Water Resources Control Board
Telephone: 916-445-3846
Last EDR Contact: 12/01/2025
Next Scheduled EDR Contact: 03/23/2026
Data Release Frequency: No Update Planned

SAN JOSE HAZMAT: Hazardous Material Facilities
Hazardous material facilities, including underground storage tank sites.

Date of Government Version: 11/03/2020
Date Data Arrived at EDR: 11/05/2020
Date Made Active in Reports: 01/26/2021
Number of Days to Update: 82

Source: City of San Jose Fire Department
Telephone: 408-535-7694
Last EDR Contact: 01/21/2026
Next Scheduled EDR Contact: 05/11/2026
Data Release Frequency: Annually

UIC: UIC Listing
A listing of wells identified as underground injection wells, in the California Oil and Gas Wells database.

Date of Government Version: 08/29/2025
Date Data Arrived at EDR: 08/29/2025
Date Made Active in Reports: 11/18/2025
Number of Days to Update: 81

Source: Deaprtment of Conservation
Telephone: 916-445-2408
Last EDR Contact: 11/25/2025
Next Scheduled EDR Contact: 03/16/2026
Data Release Frequency: Varies

UIC GEO: Underground Injection Control Sites (GEOTRACKER)
Underground control injection sites

Date of Government Version: 08/29/2025
Date Data Arrived at EDR: 08/29/2025
Date Made Active in Reports: 11/17/2025
Number of Days to Update: 80

Source: State Water Resource Control Board
Telephone: 866-480-1028
Last EDR Contact: 11/24/2025
Next Scheduled EDR Contact: 03/16/2026
Data Release Frequency: Varies

WASTEWATER PITS: Oil Wastewater Pits Listing
Water officials discovered that oil producers have been dumping chemical-laden wastewater into hundreds of unlined pits that are operating without proper permits. Inspections completed by the Central Valley Regional Water Quality Control Board revealed the existence of previously unidentified waste sites. The water boards review found that more than one-third of the region's active disposal pits are operating without permission.

Date of Government Version: 02/11/2021
Date Data Arrived at EDR: 07/01/2021
Date Made Active in Reports: 09/29/2021
Number of Days to Update: 90

Source: RWQCB, Central Valley Region
Telephone: 559-445-5577
Last EDR Contact: 12/23/2025
Next Scheduled EDR Contact: 04/13/2026
Data Release Frequency: Varies

WDS: Waste Discharge System
Sites which have been issued waste discharge requirements.

Date of Government Version: 06/19/2007
Date Data Arrived at EDR: 06/20/2007
Date Made Active in Reports: 06/29/2007
Number of Days to Update: 9
Source: State Water Resources Control Board
Telephone: 916-341-5227
Last EDR Contact: 11/04/2025
Next Scheduled EDR Contact: 02/23/2026
Data Release Frequency: No Update Planned

WIP: Well Investigation Program Case List
Well Investigation Program case in the San Gabriel and San Fernando Valley area.

Date of Government Version: 07/03/2009
Date Data Arrived at EDR: 07/21/2009
Date Made Active in Reports: 08/03/2009
Number of Days to Update: 13
Source: Los Angeles Water Quality Control Board
Telephone: 213-576-6726
Last EDR Contact: 12/03/2025
Next Scheduled EDR Contact: 03/30/2026
Data Release Frequency: No Update Planned

MILITARY PRIV SITES: Military Privatized Sites (GEOTRACKER)
Military privatized sites

Date of Government Version: 08/29/2025
Date Data Arrived at EDR: 08/29/2025
Date Made Active in Reports: 11/17/2025
Number of Days to Update: 80
Source: State Water Resources Control Board
Telephone: 866-480-1028
Last EDR Contact: 11/24/2025
Next Scheduled EDR Contact: 03/16/2026
Data Release Frequency: Varies

PROJECT: Project Sites (GEOTRACKER)
Projects sites

Date of Government Version: 08/29/2025
Date Data Arrived at EDR: 08/29/2025
Date Made Active in Reports: 11/17/2025
Number of Days to Update: 80
Source: State Water Resources Control Board
Telephone: 866-480-1028
Last EDR Contact: 11/24/2025
Next Scheduled EDR Contact: 03/16/2026
Data Release Frequency: Varies

WDR: Waste Discharge Requirements Listing
In general, the Waste Discharge Requirements (WDRs) Program (sometimes also referred to as the "Non Chapter 15 (Non 15) Program") regulates point discharges that are exempt pursuant to Subsection 20090 of Title 27 and not subject to the Federal Water Pollution Control Act. Exemptions from Title 27 may be granted for nine categories of discharges (e.g., sewage, wastewater, etc.) that meet, and continue to meet, the preconditions listed for each specific exemption. The scope of the WDRs Program also includes the discharge of wastes classified as inert, pursuant to section 20230 of Title 27.

Date of Government Version: 08/29/2025
Date Data Arrived at EDR: 08/29/2025
Date Made Active in Reports: 11/18/2025
Number of Days to Update: 81
Source: State Water Resources Control Board
Telephone: 916-341-5810
Last EDR Contact: 11/25/2025
Next Scheduled EDR Contact: 03/16/2026
Data Release Frequency: Quarterly

CIWQS: California Integrated Water Quality System
The California Integrated Water Quality System (CIWQS) is a computer system used by the State and Regional Water Quality Control Boards to track information about places of environmental interest, manage permits and other orders, track inspections, and manage violations and enforcement activities.

Date of Government Version: 08/21/2025
Date Data Arrived at EDR: 08/21/2025
Date Made Active in Reports: 11/07/2025
Number of Days to Update: 78
Source: State Water Resources Control Board
Telephone: 866-794-4977
Last EDR Contact: 11/19/2025
Next Scheduled EDR Contact: 03/09/2026
Data Release Frequency: Varies

CERS: CalEPA Regulated Site Portal Data

The CalEPA Regulated Site Portal database combines data about environmentally regulated sites and facilities in California into a single database. It combines data from a variety of state and federal databases, and provides an overview of regulated activities across the spectrum of environmental programs for any given location in California. These activities include hazardous materials and waste, state and federal cleanups, impacted ground and surface waters, and toxic materials

Date of Government Version: 10/13/2025
Date Data Arrived at EDR: 10/13/2025
Date Made Active in Reports: 12/17/2025
Number of Days to Update: 65

Source: California Environmental Protection Agency
Telephone: 916-323-2514
Last EDR Contact: 01/13/2026
Next Scheduled EDR Contact: 04/27/2026
Data Release Frequency: Varies

NON-CASE INFO: Non-Case Information Sites (GEOTRACKER)

Non-Case Information sites

Date of Government Version: 08/29/2025
Date Data Arrived at EDR: 08/29/2025
Date Made Active in Reports: 11/17/2025
Number of Days to Update: 80

Source: State Water Resources Control Board
Telephone: 866-480-1028
Last EDR Contact: 11/24/2025
Next Scheduled EDR Contact: 03/16/2026
Data Release Frequency: Varies

OTHER OIL GAS: Other Oil & Gas Projects Sites (GEOTRACKER)

Other Oil & Gas Projects sites

Date of Government Version: 08/29/2025
Date Data Arrived at EDR: 08/29/2025
Date Made Active in Reports: 11/17/2025
Number of Days to Update: 80

Source: State Water Resources Control Board
Telephone: 866-480-1028
Last EDR Contact: 11/24/2025
Next Scheduled EDR Contact: 03/16/2026
Data Release Frequency: Varies

PROD WATER PONDS: Produced Water Ponds Sites (GEOTRACKER)

Produced water ponds sites

Date of Government Version: 08/29/2025
Date Data Arrived at EDR: 08/29/2025
Date Made Active in Reports: 11/17/2025
Number of Days to Update: 80

Source: State Water Resources Control Board
Telephone: 866-480-1028
Last EDR Contact: 11/24/2025
Next Scheduled EDR Contact: 03/16/2026
Data Release Frequency: Varies

SAMPLING POINT: Sampling Point ? Public Sites (GEOTRACKER)

Sampling point - public sites

Date of Government Version: 08/29/2025
Date Data Arrived at EDR: 08/29/2025
Date Made Active in Reports: 11/17/2025
Number of Days to Update: 80

Source: State Water Resources Control Board
Telephone: 866-480-1028
Last EDR Contact: 11/24/2025
Next Scheduled EDR Contact: 03/16/2026
Data Release Frequency: Varies

WELL STIM PROJ: Well Stimulation Project (GEOTRACKER)

Includes areas of groundwater monitoring plans, a depiction of the monitoring network, and the facilities, boundaries, and subsurface characteristics of the oilfield and the features (oil and gas wells, produced water ponds, UIC wells, water supply wells, etc?) being monitored

Date of Government Version: 08/29/2025
Date Data Arrived at EDR: 08/29/2025
Date Made Active in Reports: 11/17/2025
Number of Days to Update: 80

Source: State Water Resources Control Board
Telephone: 866-480-1028
Last EDR Contact: 11/24/2025
Next Scheduled EDR Contact: 03/16/2026
Data Release Frequency: Varies

GOVERNMENT RECORDS SEARCHED / DATA CURRENCY TRACKING

EDR HIGH RISK HISTORICAL RECORDS

EDR Exclusive Records

EDR MGP: EDR Proprietary Manufactured Gas Plants

The EDR Proprietary Manufactured Gas Plant Database includes records of coal gas plants (manufactured gas plants) compiled by EDR's researchers. Manufactured gas sites were used in the United States from the 1800's to 1950's to produce a gas that could be distributed and used as fuel. These plants used whale oil, rosin, coal, or a mixture of coal, oil, and water that also produced a significant amount of waste. Many of the byproducts of the gas production, such as coal tar (oily waste containing volatile and non-volatile chemicals), sludges, oils and other compounds are potentially hazardous to human health and the environment. The byproduct from this process was frequently disposed of directly at the plant site and can remain or spread slowly, serving as a continuous source of soil and groundwater contamination.

Date of Government Version: N/A
Date Data Arrived at EDR: N/A
Date Made Active in Reports: N/A
Number of Days to Update: N/A

Source: EDR, Inc.
Telephone: N/A
Last EDR Contact: N/A
Next Scheduled EDR Contact: N/A
Data Release Frequency: No Update Planned

EDR Hist Auto: EDR Exclusive Historical Auto Stations

EDR has searched selected national collections of business directories and has collected listings of potential gas station/filling station/service station sites that were available to EDR researchers. EDR's review was limited to those categories of sources that might, in EDR's opinion, include gas station/filling station/service station establishments. The categories reviewed included, but were not limited to gas, gas station, gasoline station, filling station, auto, automobile repair, auto service station, service station, etc. This database falls within a category of information EDR classifies as "High Risk Historical Records", or HRHR. EDR's HRHR effort presents unique and sometimes proprietary data about past sites and operations that typically create environmental concerns, but may not show up in current government records searches.

Date of Government Version: N/A
Date Data Arrived at EDR: N/A
Date Made Active in Reports: N/A
Number of Days to Update: N/A

Source: EDR, Inc.
Telephone: N/A
Last EDR Contact: N/A
Next Scheduled EDR Contact: N/A
Data Release Frequency: Varies

EDR Hist Cleaner: EDR Exclusive Historical Cleaners

EDR has searched selected national collections of business directories and has collected listings of potential dry cleaner sites that were available to EDR researchers. EDR's review was limited to those categories of sources that might, in EDR's opinion, include dry cleaning establishments. The categories reviewed included, but were not limited to dry cleaners, cleaners, laundry, laundromat, cleaning/laundry, wash & dry etc. This database falls within a category of information EDR classifies as "High Risk Historical Records", or HRHR. EDR's HRHR effort presents unique and sometimes proprietary data about past sites and operations that typically create environmental concerns, but may not show up in current government records searches.

Date of Government Version: N/A
Date Data Arrived at EDR: N/A
Date Made Active in Reports: N/A
Number of Days to Update: N/A

Source: EDR, Inc.
Telephone: N/A
Last EDR Contact: N/A
Next Scheduled EDR Contact: N/A
Data Release Frequency: Varies

EDR RECOVERED GOVERNMENT ARCHIVES

Exclusive Recovered Govt. Archives

RGA LF: Recovered Government Archive Solid Waste Facilities List

The EDR Recovered Government Archive Landfill database provides a list of landfills derived from historical databases and includes many records that no longer appear in current government lists. Compiled from Records formerly available from the Department of Resources Recycling and Recovery in California.

Date of Government Version: N/A
Date Data Arrived at EDR: 07/01/2013
Date Made Active in Reports: 01/13/2014
Number of Days to Update: 196

Source: Department of Resources Recycling and Recovery
Telephone: N/A
Last EDR Contact: 06/01/2012
Next Scheduled EDR Contact: N/A
Data Release Frequency: Varies

RGA LUST: Recovered Government Archive Leaking Underground Storage Tank

The EDR Recovered Government Archive Leaking Underground Storage Tank database provides a list of LUST incidents derived from historical databases and includes many records that no longer appear in current government lists. Compiled from Records formerly available from the State Water Resources Control Board in California.

Date of Government Version: N/A
Date Data Arrived at EDR: 07/01/2013
Date Made Active in Reports: 12/30/2013
Number of Days to Update: 182

Source: State Water Resources Control Board
Telephone: N/A
Last EDR Contact: 06/01/2012
Next Scheduled EDR Contact: N/A
Data Release Frequency: Varies

COUNTY RECORDS

ALAMEDA COUNTY:

CS ALAMEDA: Contaminated Sites

A listing of contaminated sites overseen by the Toxic Release Program (oil and groundwater contamination from chemical releases and spills) and the Leaking Underground Storage Tank Program (soil and ground water contamination from leaking petroleum USTs).

Date of Government Version: 01/09/2019
Date Data Arrived at EDR: 01/11/2019
Date Made Active in Reports: 03/05/2019
Number of Days to Update: 53

Source: Alameda County Environmental Health Services
Telephone: 510-567-6700
Last EDR Contact: 12/15/2025
Next Scheduled EDR Contact: 04/13/2026
Data Release Frequency: Semi-Annually

UST ALAMEDA: Underground Tanks

Underground storage tank sites located in Alameda county.

Date of Government Version: 12/26/2023
Date Data Arrived at EDR: 12/26/2023
Date Made Active in Reports: 03/19/2024
Number of Days to Update: 84

Source: Alameda County Environmental Health Services
Telephone: 510-567-6700
Last EDR Contact: 12/15/2025
Next Scheduled EDR Contact: 04/13/2026
Data Release Frequency: Semi-Annually

AMADOR COUNTY:

CUPA AMADOR: CUPA Facility List

Cupa Facility List

Date of Government Version: 04/27/2023
Date Data Arrived at EDR: 04/27/2023
Date Made Active in Reports: 07/13/2023
Number of Days to Update: 77

Source: Amador County Environmental Health
Telephone: 209-223-6439
Last EDR Contact: 01/21/2026
Next Scheduled EDR Contact: 05/11/2026
Data Release Frequency: Varies

BUTTE COUNTY:

CUPA BUTTE: CUPA Facility Listing

Cupa facility list.

Date of Government Version: 04/21/2017
Date Data Arrived at EDR: 04/25/2017
Date Made Active in Reports: 08/09/2017
Number of Days to Update: 106

Source: Public Health Department
Telephone: 530-538-7149
Last EDR Contact: 12/15/2025
Next Scheduled EDR Contact: 04/13/2026
Data Release Frequency: No Update Planned

CALVERAS COUNTY:

CUPA CALVERAS: CUPA Facility Listing
Cupa Facility Listing

Date of Government Version: 03/17/2025
Date Data Arrived at EDR: 03/19/2025
Date Made Active in Reports: 05/30/2025
Number of Days to Update: 72

Source: Calveras County Environmental Health
Telephone: 209-754-6399
Last EDR Contact: 12/03/2025
Next Scheduled EDR Contact: 03/30/2026
Data Release Frequency: Quarterly

COLUSA COUNTY:

CUPA COLUSA: CUPA Facility List
Cupa facility list.

Date of Government Version: 04/06/2020
Date Data Arrived at EDR: 04/23/2020
Date Made Active in Reports: 07/10/2020
Number of Days to Update: 78

Source: Health & Human Services
Telephone: 530-458-0396
Last EDR Contact: 01/21/2026
Next Scheduled EDR Contact: 05/11/2026
Data Release Frequency: Semi-Annually

CONTRA COSTA COUNTY:

SL CONTRA COSTA: Site List
List includes sites from the underground tank, hazardous waste generator and business plan/2185 programs.

Date of Government Version: 10/17/2025
Date Data Arrived at EDR: 10/21/2025
Date Made Active in Reports: 01/09/2026
Number of Days to Update: 80

Source: Contra Costa Health Services Department
Telephone: 925-646-2286
Last EDR Contact: 01/14/2026
Next Scheduled EDR Contact: 05/04/2026
Data Release Frequency: Semi-Annually

DEL NORTE COUNTY:

CUPA DEL NORTE: CUPA Facility List
Cupa Facility list

Date of Government Version: 02/05/2025
Date Data Arrived at EDR: 02/12/2025
Date Made Active in Reports: 05/02/2025
Number of Days to Update: 79

Source: Del Norte County Environmental Health Division
Telephone: 707-465-0426
Last EDR Contact: 01/14/2026
Next Scheduled EDR Contact: 05/04/2026
Data Release Frequency: Varies

EL DORADO COUNTY:

CUPA EL DORADO: CUPA Facility List
CUPA facility list.

Date of Government Version: 08/08/2022
Date Data Arrived at EDR: 08/09/2022
Date Made Active in Reports: 09/01/2022
Number of Days to Update: 23

Source: El Dorado County Environmental Management Department
Telephone: 530-621-6623
Last EDR Contact: 01/14/2026
Next Scheduled EDR Contact: 05/04/2026
Data Release Frequency: Varies

FRESNO COUNTY:

CUPA FRESNO: CUPA Resources List
Certified Unified Program Agency. CUPA's are responsible for implementing a unified hazardous materials and hazardous waste management regulatory program. The agency provides oversight of businesses that deal with hazardous materials, operate underground storage tanks or aboveground storage tanks.

Date of Government Version: 06/28/2021
Date Data Arrived at EDR: 12/21/2021
Date Made Active in Reports: 03/03/2022
Number of Days to Update: 72

Source: Dept. of Community Health
Telephone: 559-445-3271
Last EDR Contact: 12/09/2025
Next Scheduled EDR Contact: 04/06/2026
Data Release Frequency: Semi-Annually

GLENN COUNTY:

CUPA GLENN: CUPA Facility List
Cupa facility list

Date of Government Version: 01/22/2018
Date Data Arrived at EDR: 01/24/2018
Date Made Active in Reports: 03/14/2018
Number of Days to Update: 49

Source: Glenn County Air Pollution Control District
Telephone: 830-934-6500
Last EDR Contact: 01/07/2026
Next Scheduled EDR Contact: 04/27/2026
Data Release Frequency: No Update Planned

HUMBOLDT COUNTY:

CUPA HUMBOLDT: CUPA Facility List
CUPA facility list.

Date of Government Version: 08/12/2021
Date Data Arrived at EDR: 08/12/2021
Date Made Active in Reports: 11/08/2021
Number of Days to Update: 88

Source: Humboldt County Environmental Health
Telephone: N/A
Last EDR Contact: 11/04/2025
Next Scheduled EDR Contact: 02/23/2026
Data Release Frequency: Semi-Annually

IMPERIAL COUNTY:

CUPA IMPERIAL: CUPA Facility List
Cupa facility list.

Date of Government Version: 10/08/2025
Date Data Arrived at EDR: 10/08/2025
Date Made Active in Reports: 12/23/2025
Number of Days to Update: 76

Source: San Diego Border Field Office
Telephone: 760-339-2777
Last EDR Contact: 01/08/2026
Next Scheduled EDR Contact: 04/27/2026
Data Release Frequency: Varies

INYO COUNTY:

CUPA INYO: CUPA Facility List
Cupa facility list.

Date of Government Version: 04/02/2018
Date Data Arrived at EDR: 04/03/2018
Date Made Active in Reports: 06/14/2018
Number of Days to Update: 72

Source: Inyo County Environmental Health Services
Telephone: 760-878-0238
Last EDR Contact: 11/04/2025
Next Scheduled EDR Contact: 02/23/2026
Data Release Frequency: Varies

KERN COUNTY:

CUPA KERN: CUPA Facility List
A listing of sites included in the Kern County Hazardous Material Business Plan.

Date of Government Version: 10/22/2025
Date Data Arrived at EDR: 10/23/2025
Date Made Active in Reports: 01/16/2026
Number of Days to Update: 85

Source: Kern County Public Health
Telephone: 661-321-3000
Last EDR Contact: 01/21/2026
Next Scheduled EDR Contact: 05/11/2026
Data Release Frequency: Varies

UST KERN: Underground Storage Tank Sites & Tank Listing
Kern County Sites and Tanks Listing.

Date of Government Version: 10/22/2025
Date Data Arrived at EDR: 10/23/2025
Date Made Active in Reports: 01/14/2026
Number of Days to Update: 83

Source: Kern County Environment Health Services Department
Telephone: 661-862-8700
Last EDR Contact: 01/21/2026
Next Scheduled EDR Contact: 05/11/2026
Data Release Frequency: Quarterly

KINGS COUNTY:

CUPA KINGS: CUPA Facility List
A listing of sites included in the county's Certified Unified Program Agency database. California's Secretary for Environmental Protection established the unified hazardous materials and hazardous waste regulatory program as required by chapter 6.11 of the California Health and Safety Code. The Unified Program consolidates the administration, permits, inspections, and enforcement activities.

Date of Government Version: 12/03/2020
Date Data Arrived at EDR: 01/26/2021
Date Made Active in Reports: 04/14/2021
Number of Days to Update: 78

Source: Kings County Department of Public Health
Telephone: 559-584-1411
Last EDR Contact: 11/04/2025
Next Scheduled EDR Contact: 02/23/2026
Data Release Frequency: Varies

LAKE COUNTY:

CUPA LAKE: CUPA Facility List
Cupa facility list

Date of Government Version: 01/28/2025
Date Data Arrived at EDR: 01/29/2025
Date Made Active in Reports: 04/15/2025
Number of Days to Update: 76

Source: Lake County Environmental Health
Telephone: 707-263-1164
Last EDR Contact: 01/28/2026
Next Scheduled EDR Contact: 04/20/2026
Data Release Frequency: Varies

LASSEN COUNTY:

CUPA LASSEN: CUPA Facility List
Cupa facility list

Date of Government Version: 07/31/2020
Date Data Arrived at EDR: 08/21/2020
Date Made Active in Reports: 11/09/2020
Number of Days to Update: 80

Source: Lassen County Environmental Health
Telephone: 530-251-8528
Last EDR Contact: 01/07/2026
Next Scheduled EDR Contact: 04/27/2026
Data Release Frequency: Varies

LOS ANGELES COUNTY:

AOCONCERN: Key Areas of Concerns in Los Angeles County
San Gabriel Valley areas where VOC contamination is at or above the MCL as designated by region 9 EPA office. Date of Government Version: 3/30/2009 Exide Site area is a cleanup plan of lead-impacted soil surrounding the former Exide Facility as designated by the DTSC. Date of Government Version: 7/17/2017

Date of Government Version: 03/30/2009
Date Data Arrived at EDR: 03/31/2009
Date Made Active in Reports: 10/23/2009
Number of Days to Update: 206

Source: N/A
Telephone: N/A
Last EDR Contact: 12/01/2025
Next Scheduled EDR Contact: 03/23/2026
Data Release Frequency: No Update Planned

HMS LOS ANGELES: HMS: Street Number List
Industrial Waste and Underground Storage Tank Sites.

Date of Government Version: 12/18/2025
Date Data Arrived at EDR: 12/18/2025
Date Made Active in Reports: 12/22/2025
Number of Days to Update: 4

Source: Department of Public Works
Telephone: 626-458-3517
Last EDR Contact: 12/15/2025
Next Scheduled EDR Contact: 04/13/2026
Data Release Frequency: Semi-Annually

LF LOS ANGELES: List of Solid Waste Facilities
Solid Waste Facilities in Los Angeles County.

Date of Government Version: 10/06/2025
Date Data Arrived at EDR: 10/07/2025
Date Made Active in Reports: 12/23/2025
Number of Days to Update: 77

Source: La County Department of Public Works
Telephone: 818-458-5185
Last EDR Contact: 01/06/2026
Next Scheduled EDR Contact: 04/20/2026
Data Release Frequency: Varies

LF LOS ANGELES CITY: City of Los Angeles Landfills
Landfills owned and maintained by the City of Los Angeles.

Date of Government Version: 12/31/2023
Date Data Arrived at EDR: 10/03/2024
Date Made Active in Reports: 12/17/2024
Number of Days to Update: 75

Source: Engineering & Construction Division
Telephone: 213-473-7869
Last EDR Contact: 01/05/2026
Next Scheduled EDR Contact: 04/20/2026
Data Release Frequency: Varies

LOS ANGELES AST: Active & Inactive AST Inventory
A listing of active & inactive above ground petroleum storage tank site locations, located in the City of Los Angeles.

Date of Government Version: 06/01/2019
Date Data Arrived at EDR: 06/25/2019
Date Made Active in Reports: 08/22/2019
Number of Days to Update: 58

Source: Los Angeles Fire Department
Telephone: 213-978-3800
Last EDR Contact: 12/03/2025
Next Scheduled EDR Contact: 03/30/2026
Data Release Frequency: Varies

LOS ANGELES CO LF METHANE: Methane Producing Landfills

This data was created on April 30, 2012 to represent known disposal sites in Los Angeles County that may produce and emanate methane gas. The shapefile contains disposal sites within Los Angeles County that once accepted degradable refuse material. Information used to create this data was extracted from a landfill survey performed by County Engineers (Major Waste System Map, 1973) as well as historical records from CalRecycle, Regional Water Quality Control Board, and Los Angeles County Department of Public Health

Date of Government Version: 05/14/2024
Date Data Arrived at EDR: 07/09/2024
Date Made Active in Reports: 09/27/2024
Number of Days to Update: 80

Source: Los Angeles County Department of Public Works
Telephone: 626-458-6973
Last EDR Contact: 01/08/2026
Next Scheduled EDR Contact: 04/20/2026
Data Release Frequency: No Update Planned

LOS ANGELES HM: Active & Inactive Hazardous Materials Inventory

A listing of active & inactive hazardous materials facility locations, located in the City of Los Angeles.

Date of Government Version: 08/04/2025
Date Data Arrived at EDR: 09/16/2025
Date Made Active in Reports: 12/09/2025
Number of Days to Update: 84

Source: Los Angeles Fire Department
Telephone: 213-978-3800
Last EDR Contact: 12/08/2025
Next Scheduled EDR Contact: 03/30/2026
Data Release Frequency: Varies

LOS ANGELES UST: Active & Inactive UST Inventory

A listing of active & inactive underground storage tank site locations and underground storage tank historical sites, located in the City of Los Angeles.

Date of Government Version: 08/04/2025
Date Data Arrived at EDR: 09/16/2025
Date Made Active in Reports: 12/09/2025
Number of Days to Update: 84

Source: Los Angeles Fire Department
Telephone: 213-978-3800
Last EDR Contact: 12/08/2025
Next Scheduled EDR Contact: 03/30/2026
Data Release Frequency: Varies

SITE MIT LOS ANGELES: Site Mitigation LA County List

Industrial sites that have had some sort of spill or complaint.

Date of Government Version: 04/29/2025
Date Data Arrived at EDR: 07/10/2025
Date Made Active in Reports: 10/03/2025
Number of Days to Update: 85

Source: Community Health Services
Telephone: 323-890-7806
Last EDR Contact: 07/10/2025
Next Scheduled EDR Contact: 04/27/2026
Data Release Frequency: Annually

UST EL SEGUNDO: City of El Segundo Underground Storage Tank

Underground storage tank sites located in El Segundo city.

Date of Government Version: 01/21/2017
Date Data Arrived at EDR: 04/19/2017
Date Made Active in Reports: 05/10/2017
Number of Days to Update: 21

Source: City of El Segundo Fire Department
Telephone: 310-524-2236
Last EDR Contact: 01/14/2026
Next Scheduled EDR Contact: 05/04/2026
Data Release Frequency: No Update Planned

UST LONG BEACH: City of Long Beach Underground Storage Tank

Underground storage tank sites located in the city of Long Beach.

Date of Government Version: 04/22/2019
Date Data Arrived at EDR: 04/23/2019
Date Made Active in Reports: 06/27/2019
Number of Days to Update: 65

Source: City of Long Beach Fire Department
Telephone: 562-570-2563
Last EDR Contact: 01/07/2026
Next Scheduled EDR Contact: 04/27/2026
Data Release Frequency: Varies

UST TORRANCE: City of Torrance Underground Storage Tank
Underground storage tank sites located in the city of Torrance.

Date of Government Version: 07/16/2025
Date Data Arrived at EDR: 07/17/2025
Date Made Active in Reports: 10/09/2025
Number of Days to Update: 84

Source: City of Torrance Fire Department
Telephone: 310-618-2973
Last EDR Contact: 01/08/2026
Next Scheduled EDR Contact: 04/27/2026
Data Release Frequency: Semi-Annually

MADERA COUNTY:

CUPA MADERA: CUPA Facility List
A listing of sites included in the county's Certified Unified Program Agency database. California's Secretary for Environmental Protection established the unified hazardous materials and hazardous waste regulatory program as required by chapter 6.11 of the California Health and Safety Code. The Unified Program consolidates the administration, permits, inspections, and enforcement activities.

Date of Government Version: 08/10/2020
Date Data Arrived at EDR: 08/12/2020
Date Made Active in Reports: 10/23/2020
Number of Days to Update: 72

Source: Madera County Environmental Health
Telephone: 559-675-7823
Last EDR Contact: 11/04/2025
Next Scheduled EDR Contact: 02/23/2026
Data Release Frequency: Varies

MARIN COUNTY:

UST MARIN: Underground Storage Tank Sites
Currently permitted USTs in Marin County.

Date of Government Version: 09/26/2018
Date Data Arrived at EDR: 10/04/2018
Date Made Active in Reports: 11/02/2018
Number of Days to Update: 29

Source: Public Works Department Waste Management
Telephone: 415-473-6647
Last EDR Contact: 12/09/2025
Next Scheduled EDR Contact: 04/06/2026
Data Release Frequency: Semi-Annually

MENDOCINO COUNTY:

UST MENDOCINO: Mendocino County UST Database
A listing of underground storage tank locations in Mendocino County.

Date of Government Version: 09/22/2021
Date Data Arrived at EDR: 11/18/2021
Date Made Active in Reports: 11/22/2021
Number of Days to Update: 4

Source: Department of Public Health
Telephone: 707-463-4466
Last EDR Contact: 11/11/2025
Next Scheduled EDR Contact: 03/02/2026
Data Release Frequency: Annually

MERCED COUNTY:

CUPA MERCED: CUPA Facility List
CUPA facility list.

Date of Government Version: 08/11/2025
Date Data Arrived at EDR: 08/12/2025
Date Made Active in Reports: 11/04/2025
Number of Days to Update: 84

Source: Merced County Environmental Health
Telephone: 209-381-1094
Last EDR Contact: 11/04/2025
Next Scheduled EDR Contact: 02/23/2026
Data Release Frequency: Varies

MONO COUNTY:

CUPA MONO: CUPA Facility List
CUPA Facility List

Date of Government Version: 02/22/2021
Date Data Arrived at EDR: 03/02/2021
Date Made Active in Reports: 05/19/2021
Number of Days to Update: 78

Source: Mono County Health Department
Telephone: 760-932-5580
Last EDR Contact: 11/11/2025
Next Scheduled EDR Contact: 03/02/2026
Data Release Frequency: Varies

MONTEREY COUNTY:

CUPA MONTEREY: CUPA Facility Listing
CUPA Program listing from the Environmental Health Division.

Date of Government Version: 09/25/2025
Date Data Arrived at EDR: 09/26/2025
Date Made Active in Reports: 10/08/2025
Number of Days to Update: 12

Source: Monterey County Health Department
Telephone: 831-796-1297
Last EDR Contact: 01/05/2026
Next Scheduled EDR Contact: 04/06/2026
Data Release Frequency: Varies

NAPA COUNTY:

LUST NAPA: Sites With Reported Contamination
A listing of leaking underground storage tank sites located in Napa county.

Date of Government Version: 01/09/2017
Date Data Arrived at EDR: 01/11/2017
Date Made Active in Reports: 03/02/2017
Number of Days to Update: 50

Source: Napa County Department of Environmental Management
Telephone: 707-253-4269
Last EDR Contact: 11/11/2025
Next Scheduled EDR Contact: 03/02/2026
Data Release Frequency: No Update Planned

UST NAPA: Closed and Operating Underground Storage Tank Sites
Underground storage tank sites located in Napa county.

Date of Government Version: 09/05/2019
Date Data Arrived at EDR: 09/09/2019
Date Made Active in Reports: 10/31/2019
Number of Days to Update: 52

Source: Napa County Department of Environmental Management
Telephone: 707-253-4269
Last EDR Contact: 11/11/2025
Next Scheduled EDR Contact: 03/02/2026
Data Release Frequency: No Update Planned

NEVADA COUNTY:

CUPA NEVADA: CUPA Facility List
CUPA facility list.

Date of Government Version: 10/22/2025
Date Data Arrived at EDR: 10/23/2025
Date Made Active in Reports: 01/14/2026
Number of Days to Update: 83

Source: Community Development Agency
Telephone: 530-265-1467
Last EDR Contact: 01/14/2026
Next Scheduled EDR Contact: 05/04/2026
Data Release Frequency: Varies

ORANGE COUNTY:

IND_SITE ORANGE: List of Industrial Site Cleanups Orange County
Petroleum and non-petroleum spills.

Date of Government Version: 10/23/2025
Date Data Arrived at EDR: 10/24/2025
Date Made Active in Reports: 01/15/2026
Number of Days to Update: 83

Source: Health Care Agency
Telephone: 714-834-3446
Last EDR Contact: 01/21/2026
Next Scheduled EDR Contact: 05/11/2026
Data Release Frequency: Annually

LUST ORANGE: List of Underground Storage Tank Cleanups
Orange County Underground Storage Tank Cleanups (LUST).

Date of Government Version: 10/24/2025
Date Data Arrived at EDR: 10/28/2025
Date Made Active in Reports: 01/15/2026
Number of Days to Update: 79

Source: Health Care Agency
Telephone: 714-834-3446
Last EDR Contact: 10/22/2025
Next Scheduled EDR Contact: 05/11/2026
Data Release Frequency: Quarterly

UST ORANGE: List of Underground Storage Tank Facilities
Orange County Underground Storage Tank Facilities (UST).

Date of Government Version: 04/29/2025
Date Data Arrived at EDR: 04/30/2025
Date Made Active in Reports: 07/17/2025
Number of Days to Update: 78

Source: Health Care Agency
Telephone: 714-834-3446
Last EDR Contact: 01/21/2026
Next Scheduled EDR Contact: 05/11/2026
Data Release Frequency: No Update Planned

PLACER COUNTY:

MS PLACER: Master List of Facilities
List includes aboveground tanks, underground tanks and cleanup sites.

Date of Government Version: 08/19/2025
Date Data Arrived at EDR: 08/19/2025
Date Made Active in Reports: 11/06/2025
Number of Days to Update: 79

Source: Placer County Health and Human Services
Telephone: 530-745-2363
Last EDR Contact: 11/18/2025
Next Scheduled EDR Contact: 03/09/2026
Data Release Frequency: Semi-Annually

PLUMAS COUNTY:

CUPA PLUMAS: CUPA Facility List
Plumas County CUPA Program facilities.

Date of Government Version: 03/31/2019
Date Data Arrived at EDR: 04/23/2019
Date Made Active in Reports: 06/26/2019
Number of Days to Update: 64

Source: Plumas County Environmental Health
Telephone: 530-283-6355
Last EDR Contact: 01/07/2026
Next Scheduled EDR Contact: 04/27/2026
Data Release Frequency: Varies

RIVERSIDE COUNTY:

LUST RIVERSIDE: Listing of Underground Tank Cleanup Sites
Riverside County Underground Storage Tank Cleanup Sites (LUST).

Date of Government Version: 06/11/2024
Date Data Arrived at EDR: 06/12/2024
Date Made Active in Reports: 06/27/2024
Number of Days to Update: 15

Source: Department of Environmental Health
Telephone: 951-358-5055
Last EDR Contact: 11/26/2025
Next Scheduled EDR Contact: 03/23/2026
Data Release Frequency: Quarterly

UST RIVERSIDE: Underground Storage Tank Tank List
Underground storage tank sites located in Riverside county.

Date of Government Version: 12/05/2025
Date Data Arrived at EDR: 12/05/2025
Date Made Active in Reports: 12/09/2025
Number of Days to Update: 4
Source: Department of Environmental Health
Telephone: 951-358-5055
Last EDR Contact: 12/01/2025
Next Scheduled EDR Contact: 03/23/2026
Data Release Frequency: Quarterly

SACRAMENTO COUNTY:

CS SACRAMENTO: Toxic Site Clean-Up List
List of sites where unauthorized releases of potentially hazardous materials have occurred.

Date of Government Version: 11/07/2022
Date Data Arrived at EDR: 12/21/2022
Date Made Active in Reports: 03/16/2023
Number of Days to Update: 85
Source: Sacramento County Environmental Management
Telephone: 916-875-8406
Last EDR Contact: 12/09/2025
Next Scheduled EDR Contact: 04/06/2026
Data Release Frequency: Quarterly

ML SACRAMENTO: Master Hazardous Materials Facility List
Any business that has hazardous materials on site - hazardous material storage sites, underground storage tanks, waste generators.

Date of Government Version: 11/07/2022
Date Data Arrived at EDR: 12/09/2022
Date Made Active in Reports: 03/01/2023
Number of Days to Update: 82
Source: Sacramento County Environmental Management
Telephone: 916-875-8406
Last EDR Contact: 12/09/2025
Next Scheduled EDR Contact: 04/06/2026
Data Release Frequency: Quarterly

SAN BENITO COUNTY:

CUPA SAN BENITO: CUPA Facility List
Cupa facility list

Date of Government Version: 10/23/2025
Date Data Arrived at EDR: 10/24/2025
Date Made Active in Reports: 01/14/2026
Number of Days to Update: 82
Source: San Benito County Environmental Health
Telephone: N/A
Last EDR Contact: 01/21/2026
Next Scheduled EDR Contact: 05/11/2026
Data Release Frequency: Varies

SAN BERNARDINO COUNTY:

PERMITS SAN BERNARDINO: Hazardous Material Permits
This listing includes underground storage tanks, medical waste handlers/generators, hazardous materials handlers, hazardous waste generators, and waste oil generators/handlers.

Date of Government Version: 08/20/2025
Date Data Arrived at EDR: 08/20/2025
Date Made Active in Reports: 11/10/2025
Number of Days to Update: 82
Source: San Bernardino County Fire Department Hazardous Materials Division
Telephone: 909-387-3041
Last EDR Contact: 01/28/2026
Next Scheduled EDR Contact: 05/11/2026
Data Release Frequency: Quarterly

SAN DIEGO COUNTY:

HMMD SAN DIEGO: Hazardous Materials Management Division Database

The database includes: HE58 - This report contains the business name, site address, business phone number, establishment 'H' permit number, type of permit, and the business status. HE17 - In addition to providing the same information provided in the HE58 listing, HE17 provides inspection dates, violations received by the establishment, hazardous waste generated, the quantity, method of storage, treatment/disposal of waste and the hauler, and information on underground storage tanks. Unauthorized Release List - Includes a summary of environmental contamination cases in San Diego County (underground tank cases, non-tank cases, groundwater contamination, and soil contamination are included.)

Date of Government Version: 08/21/2025
Date Data Arrived at EDR: 08/21/2025
Date Made Active in Reports: 11/10/2025
Number of Days to Update: 81

Source: Hazardous Materials Management Division
Telephone: 619-338-2268
Last EDR Contact: 11/19/2025
Next Scheduled EDR Contact: 03/09/2026
Data Release Frequency: Quarterly

LF SAN DIEGO: Solid Waste Facilities

San Diego County Solid Waste Facilities.

Date of Government Version: 10/01/2024
Date Data Arrived at EDR: 01/15/2025
Date Made Active in Reports: 03/28/2025
Number of Days to Update: 72

Source: Department of Health Services
Telephone: 619-338-2209
Last EDR Contact: 01/09/2026
Next Scheduled EDR Contact: 04/27/2026
Data Release Frequency: Varies

SAN DIEGO CO LOP: Local Oversight Program Listing

A listing of all LOP release sites that are or were under the County of San Diego's jurisdiction. Included are closed or transferred cases, open cases, and cases that did not have a case type indicated. The cases without a case type are mostly complaints; however, some of them could be LOP cases.

Date of Government Version: 07/22/2021
Date Data Arrived at EDR: 10/19/2021
Date Made Active in Reports: 01/13/2022
Number of Days to Update: 86

Source: Department of Environmental Health
Telephone: 858-505-6874
Last EDR Contact: 01/07/2026
Next Scheduled EDR Contact: 04/27/2026
Data Release Frequency: Varies

SAN DIEGO CO SAM: Environmental Case Listing

The listing contains all underground tank release cases and projects pertaining to properties contaminated with hazardous substances that are actively under review by the Site Assessment and Mitigation Program.

Date of Government Version: 03/23/2010
Date Data Arrived at EDR: 06/15/2010
Date Made Active in Reports: 07/09/2010
Number of Days to Update: 24

Source: San Diego County Department of Environmental Health
Telephone: 619-338-2371
Last EDR Contact: 11/18/2025
Next Scheduled EDR Contact: 03/09/2026
Data Release Frequency: No Update Planned

SAN FRANCISCO COUNTY:

CUPA SAN FRANCISCO CO: CUPA Facility Listing

Cupa facilities

Date of Government Version: 05/02/2025
Date Data Arrived at EDR: 05/07/2025
Date Made Active in Reports: 07/30/2025
Number of Days to Update: 84

Source: San Francisco County Department of Environmental Health
Telephone: 415-252-3896
Last EDR Contact: 01/21/2026
Next Scheduled EDR Contact: 05/11/2026
Data Release Frequency: Varies

LUST SAN FRANCISCO: Local Oversite Facilities

A listing of leaking underground storage tank sites located in San Francisco county.

Date of Government Version: 09/19/2008
Date Data Arrived at EDR: 09/19/2008
Date Made Active in Reports: 09/29/2008
Number of Days to Update: 10

Source: Department Of Public Health San Francisco County
Telephone: 415-252-3920
Last EDR Contact: 01/21/2026
Next Scheduled EDR Contact: 05/11/2026
Data Release Frequency: No Update Planned

UST SAN FRANCISCO: Underground Storage Tank Information
Underground storage tank sites located in San Francisco county.

Date of Government Version: 07/10/2025
Date Data Arrived at EDR: 07/29/2025
Date Made Active in Reports: 10/20/2025
Number of Days to Update: 83

Source: Department of Public Health
Telephone: 415-252-3920
Last EDR Contact: 01/21/2026
Next Scheduled EDR Contact: 05/11/2026
Data Release Frequency: Quarterly

SAN FRANCISO COUNTY:

SAN FRANCISCO MAHER: Maher Ordinance Property Listing
A listing of properties that fall within a Maher Ordinance, for all of San Francisco. The Maher Ordinance requires San Francisco Department of Public Health (DPH) oversight for the characterization and mitigation of hazardous substances found in soil, soil vapor, and groundwater in areas designated within the Maher map. The Maher map includes areas with current or historical industrial use or zoning; areas within 100 feet of current or historical underground tanks; filled former Bay, marsh, or creek areas; or areas within 150 feet of a current or former elevated highway. City of San Francisco Planning.

Date of Government Version: 08/12/2025
Date Data Arrived at EDR: 10/14/2025
Date Made Active in Reports: 01/09/2026
Number of Days to Update: 87

Source: San Francisco Planning
Telephone: 628-652-7483
Last EDR Contact: 01/13/2026
Next Scheduled EDR Contact: 04/27/2026
Data Release Frequency: Varies

SAN JOAQUIN COUNTY:

UST SAN JOAQUIN: San Joaquin Co. UST
A listing of underground storage tank locations in San Joaquin county.

Date of Government Version: 06/22/2018
Date Data Arrived at EDR: 06/26/2018
Date Made Active in Reports: 07/11/2018
Number of Days to Update: 15

Source: Environmental Health Department
Telephone: N/A
Last EDR Contact: 12/01/2025
Next Scheduled EDR Contact: 03/23/2026
Data Release Frequency: Semi-Annually

SAN LUIS OBISPO COUNTY:

CUPA SAN LUIS OBISPO: CUPA Facility List
Cupa Facility List.

Date of Government Version: 11/04/2025
Date Data Arrived at EDR: 11/05/2025
Date Made Active in Reports: 11/14/2025
Number of Days to Update: 9

Source: San Luis Obispo County Public Health Department
Telephone: 805-781-5596
Last EDR Contact: 11/04/2025
Next Scheduled EDR Contact: 02/23/2026
Data Release Frequency: Varies

SAN MATEO COUNTY:

BI SAN MATEO: Business Inventory
List includes Hazardous Materials Business Plan, hazardous waste generators, and underground storage tanks.

Date of Government Version: 02/20/2020
Date Data Arrived at EDR: 02/20/2020
Date Made Active in Reports: 04/24/2020
Number of Days to Update: 64
Source: San Mateo County Environmental Health Services Division
Telephone: 650-363-1921
Last EDR Contact: 11/21/2025
Next Scheduled EDR Contact: 03/16/2026
Data Release Frequency: Annually

LUST SAN MATEO: Fuel Leak List
A listing of leaking underground storage tank sites located in San Mateo county.

Date of Government Version: 03/29/2019
Date Data Arrived at EDR: 03/29/2019
Date Made Active in Reports: 05/29/2019
Number of Days to Update: 61
Source: San Mateo County Environmental Health Services Division
Telephone: 650-363-1921
Last EDR Contact: 11/21/2025
Next Scheduled EDR Contact: 03/16/2026
Data Release Frequency: Semi-Annually

SANTA BARBARA COUNTY:

CUPA SANTA BARBARA: CUPA Facility Listing
CUPA Program Listing from the Environmental Health Services division.

Date of Government Version: 09/08/2011
Date Data Arrived at EDR: 09/09/2011
Date Made Active in Reports: 10/07/2011
Number of Days to Update: 28
Source: Santa Barbara County Public Health Department
Telephone: 805-686-8167
Last EDR Contact: 11/04/2025
Next Scheduled EDR Contact: 02/23/2026
Data Release Frequency: No Update Planned

SANTA CLARA COUNTY:

CUPA SANTA CLARA: Cupa Facility List
Cupa facility list

Date of Government Version: 08/08/2025
Date Data Arrived at EDR: 08/12/2025
Date Made Active in Reports: 11/03/2025
Number of Days to Update: 83
Source: Department of Environmental Health
Telephone: 408-918-1973
Last EDR Contact: 11/04/2025
Next Scheduled EDR Contact: 02/23/2026
Data Release Frequency: Varies

HIST LUST SANTA CLARA: HIST LUST - Fuel Leak Site Activity Report
A listing of open and closed leaking underground storage tanks. This listing is no longer updated by the county. Leaking underground storage tanks are now handled by the Department of Environmental Health.

Date of Government Version: 03/29/2005
Date Data Arrived at EDR: 03/30/2005
Date Made Active in Reports: 04/21/2005
Number of Days to Update: 22
Source: Santa Clara Valley Water District
Telephone: 408-265-2600
Last EDR Contact: 03/23/2009
Next Scheduled EDR Contact: 06/22/2009
Data Release Frequency: No Update Planned

LUST SANTA CLARA: LOP Listing
A listing of leaking underground storage tanks located in Santa Clara county.

Date of Government Version: 03/03/2014
Date Data Arrived at EDR: 03/05/2014
Date Made Active in Reports: 03/18/2014
Number of Days to Update: 13
Source: Department of Environmental Health
Telephone: 408-918-3417
Last EDR Contact: 11/11/2025
Next Scheduled EDR Contact: 03/02/2026
Data Release Frequency: No Update Planned

SANTA CRUZ COUNTY:

CUPA SANTA CRUZ: CUPA Facility List
CUPA facility listing.

Date of Government Version: 01/21/2017
Date Data Arrived at EDR: 02/22/2017
Date Made Active in Reports: 05/23/2017
Number of Days to Update: 90

Source: Santa Cruz County Environmental Health
Telephone: 831-464-2761
Last EDR Contact: 11/04/2025
Next Scheduled EDR Contact: 02/23/2026
Data Release Frequency: Varies

SITE MIT SANTA CRUZ: Site Mitigation Santa Cruz County List
Sites may become contaminated with toxic chemicals through illegal dumping or disposal, from leaking underground storage tanks, or through industrial or commercial activities.The goal of the site mitigation program is to protect the public health and the environment while facilitating completion of contaminated site clean-up projects in a timely manner.

Date of Government Version: 12/03/2018
Date Data Arrived at EDR: 06/23/2023
Date Made Active in Reports: 07/13/2023
Number of Days to Update: 20

Source: Santa Cruz Environmental Health Services
Telephone: 831-454-2761
Last EDR Contact: 11/04/2025
Next Scheduled EDR Contact: 02/23/2026
Data Release Frequency: Varies

SHASTA COUNTY:

CUPA SHASTA: CUPA Facility List
Cupa Facility List.

Date of Government Version: 06/15/2017
Date Data Arrived at EDR: 06/19/2017
Date Made Active in Reports: 08/09/2017
Number of Days to Update: 51

Source: Shasta County Department of Resource Management
Telephone: 530-225-5789
Last EDR Contact: 11/04/2025
Next Scheduled EDR Contact: 02/23/2026
Data Release Frequency: Varies

SOLANO COUNTY:

LUST SOLANO: Leaking Underground Storage Tanks
A listing of leaking underground storage tank sites located in Solano county.

Date of Government Version: 06/04/2019
Date Data Arrived at EDR: 06/06/2019
Date Made Active in Reports: 08/13/2019
Number of Days to Update: 68

Source: Solano County Department of Environmental Management
Telephone: 707-784-6770
Last EDR Contact: 11/11/2025
Next Scheduled EDR Contact: 03/02/2026
Data Release Frequency: Quarterly

UST SOLANO: Underground Storage Tanks
Underground storage tank sites located in Solano county.

Date of Government Version: 09/15/2021
Date Data Arrived at EDR: 09/16/2021
Date Made Active in Reports: 12/09/2021
Number of Days to Update: 84

Source: Solano County Department of Environmental Management
Telephone: 707-784-6770
Last EDR Contact: 11/11/2025
Next Scheduled EDR Contact: 03/02/2026
Data Release Frequency: Quarterly

SONOMA COUNTY:

CUPA SONOMA: Cupa Facility List
Cupa Facility list

Date of Government Version: 07/02/2021
Date Data Arrived at EDR: 07/06/2021
Date Made Active in Reports: 07/14/2021
Number of Days to Update: 8

Source: County of Sonoma Fire & Emergency Services Department
Telephone: 707-565-1174
Last EDR Contact: 12/03/2025
Next Scheduled EDR Contact: 03/30/2026
Data Release Frequency: Varies

LUST SONOMA: Leaking Underground Storage Tank Sites
A listing of leaking underground storage tank sites located in Sonoma county.

Date of Government Version: 06/30/2021
Date Data Arrived at EDR: 06/30/2021
Date Made Active in Reports: 09/24/2021
Number of Days to Update: 86

Source: Department of Health Services
Telephone: 707-565-6565
Last EDR Contact: 12/03/2025
Next Scheduled EDR Contact: 03/30/2026
Data Release Frequency: Quarterly

STANISLAUS COUNTY:

CUPA STANISLAUS: CUPA Facility List
Cupa facility list

Date of Government Version: 02/08/2022
Date Data Arrived at EDR: 02/10/2022
Date Made Active in Reports: 05/04/2022
Number of Days to Update: 83

Source: Stanislaus County Department of Ennvironmental Protection
Telephone: 209-525-6751
Last EDR Contact: 12/20/2025
Next Scheduled EDR Contact: 04/20/2026
Data Release Frequency: Varies

SUTTER COUNTY:

UST SUTTER: Underground Storage Tanks
Underground storage tank sites located in Sutter county.

Date of Government Version: 07/23/2025
Date Data Arrived at EDR: 10/08/2025
Date Made Active in Reports: 12/24/2025
Number of Days to Update: 77

Source: Sutter County Environmental Health Services
Telephone: 530-822-7500
Last EDR Contact: 11/11/2025
Next Scheduled EDR Contact: 03/02/2026
Data Release Frequency: Semi-Annually

TEHAMA COUNTY:

CUPA TEHAMA: CUPA Facility List
Cupa facilities

Date of Government Version: 02/11/2025
Date Data Arrived at EDR: 02/12/2025
Date Made Active in Reports: 05/02/2025
Number of Days to Update: 79

Source: Tehama County Department of Environmental Health
Telephone: 530-527-8020
Last EDR Contact: 01/21/2026
Next Scheduled EDR Contact: 05/11/2026
Data Release Frequency: Varies

TRINITY COUNTY:

CUPA TRINITY: CUPA Facility List
Cupa facility list

Date of Government Version: 04/09/2025
Date Data Arrived at EDR: 04/10/2025
Date Made Active in Reports: 06/27/2025
Number of Days to Update: 78

Source: Department of Toxic Substances Control
Telephone: 760-352-0381
Last EDR Contact: 01/08/2026
Next Scheduled EDR Contact: 04/27/2026
Data Release Frequency: Varies

TULARE COUNTY:

CUPA TULARE: CUPA Facility List
Cupa program facilities

Date of Government Version: 10/07/2022
Date Data Arrived at EDR: 10/07/2022
Date Made Active in Reports: 12/21/2022
Number of Days to Update: 75

Source: Tulare County Environmental Health Services Division
Telephone: 559-624-7400
Last EDR Contact: 01/21/2026
Next Scheduled EDR Contact: 05/11/2026
Data Release Frequency: Varies

TUOLUMNE COUNTY:

CUPA TUOLUMNE: CUPA Facility List
Cupa facility list

Date of Government Version: 04/23/2018
Date Data Arrived at EDR: 04/25/2018
Date Made Active in Reports: 06/25/2018
Number of Days to Update: 61

Source: Divison of Environmental Health
Telephone: 209-533-5633
Last EDR Contact: 01/27/2026
Next Scheduled EDR Contact: 04/27/2026
Data Release Frequency: Varies

VENTURA COUNTY:

BWT VENTURA: Business Plan, Hazardous Waste Producers, and Operating Underground Tanks
The BWT list indicates by site address whether the Environmental Health Division has Business Plan (B), Waste Producer (W), and/or Underground Tank (T) information.

Date of Government Version: 09/30/2025
Date Data Arrived at EDR: 10/24/2025
Date Made Active in Reports: 01/14/2026
Number of Days to Update: 82

Source: Ventura County Environmental Health Division
Telephone: 805-654-2813
Last EDR Contact: 01/14/2026
Next Scheduled EDR Contact: 04/27/2026
Data Release Frequency: Quarterly

LF VENTURA: Inventory of Illegal Abandoned and Inactive Sites
Ventura County Inventory of Closed, Illegal Abandoned, and Inactive Sites.

Date of Government Version: 12/01/2011
Date Data Arrived at EDR: 12/01/2011
Date Made Active in Reports: 01/19/2012
Number of Days to Update: 49

Source: Environmental Health Division
Telephone: 805-654-2813
Last EDR Contact: 12/09/2025
Next Scheduled EDR Contact: 04/06/2026
Data Release Frequency: No Update Planned

LUST VENTURA: Listing of Underground Tank Cleanup Sites
Ventura County Underground Storage Tank Cleanup Sites (LUST).

Date of Government Version: 05/29/2008
Date Data Arrived at EDR: 06/24/2008
Date Made Active in Reports: 07/31/2008
Number of Days to Update: 37

Source: Environmental Health Division
Telephone: 805-654-2813
Last EDR Contact: 01/28/2026
Next Scheduled EDR Contact: 05/18/2026
Data Release Frequency: No Update Planned

MED WASTE VENTURA: Medical Waste Program List
To protect public health and safety and the environment from potential exposure to disease causing agents, the Environmental Health Division Medical Waste Program regulates the generation, handling, storage, treatment and disposal of medical waste throughout the County.

Date of Government Version: 09/30/2025
Date Data Arrived at EDR: 10/28/2025
Date Made Active in Reports: 01/15/2026
Number of Days to Update: 79

Source: Ventura County Resource Management Agency
Telephone: 805-654-2813
Last EDR Contact: 01/04/2026
Next Scheduled EDR Contact: 04/27/2026
Data Release Frequency: Quarterly

UST VENTURA: Underground Tank Closed Sites List
Ventura County Operating Underground Storage Tank Sites (UST)/Underground Tank Closed Sites List.

Date of Government Version: 08/26/2025
Date Data Arrived at EDR: 08/29/2025
Date Made Active in Reports: 11/18/2025
Number of Days to Update: 81
Source: Environmental Health Division
Telephone: 805-654-2813
Last EDR Contact: 12/04/2025
Next Scheduled EDR Contact: 03/16/2026
Data Release Frequency: Quarterly

YOLO COUNTY:

UST YOLO: Underground Storage Tank Comprehensive Facility Report
Underground storage tank sites located in Yolo county.

Date of Government Version: 09/16/2025
Date Data Arrived at EDR: 09/17/2025
Date Made Active in Reports: 10/02/2025
Number of Days to Update: 15
Source: Yolo County Department of Health
Telephone: 530-666-8646
Last EDR Contact: 12/09/2025
Next Scheduled EDR Contact: 04/06/2026
Data Release Frequency: Annually

YUBA COUNTY:

CUPA YUBA: CUPA Facility List
CUPA facility listing for Yuba County.

Date of Government Version: 10/23/2025
Date Data Arrived at EDR: 10/24/2025
Date Made Active in Reports: 01/15/2026
Number of Days to Update: 83
Source: Yuba County Environmental Health Department
Telephone: 530-749-7523
Last EDR Contact: 01/14/2026
Next Scheduled EDR Contact: 05/04/2026
Data Release Frequency: Varies

OTHER DATABASE(S)

Depending on the geographic area covered by this report, the data provided in these specialty databases may or may not be complete. For example, the existence of wetlands information data in a specific report does not mean that all wetlands in the area covered by the report are included. Moreover, the absence of any reported wetlands information does not necessarily mean that wetlands do not exist in the area covered by the report.

CT MANIFEST: Hazardous Waste Manifest Data
Facility and manifest data. Manifest is a document that lists and tracks hazardous waste from the generator through transporters to a tsd facility.

Date of Government Version: 11/02/2025
Date Data Arrived at EDR: 11/03/2025
Date Made Active in Reports: 01/23/2026
Number of Days to Update: 81
Source: Department of Energy & Environmental Protection
Telephone: 860-424-3375
Last EDR Contact: 11/03/2025
Next Scheduled EDR Contact: 02/16/2026
Data Release Frequency: No Update Planned

NJ MANIFEST: Manifest Information
Hazardous waste manifest information.

Date of Government Version: 12/31/2018
Date Data Arrived at EDR: 04/10/2019
Date Made Active in Reports: 05/16/2019
Number of Days to Update: 36
Source: Department of Environmental Protection
Telephone: N/A
Last EDR Contact: 12/15/2025
Next Scheduled EDR Contact: 04/13/2026
Data Release Frequency: Annually

NY MANIFEST: Facility and Manifest Data

Manifest is a document that lists and tracks hazardous waste from the generator through transporters to a TSD facility.

Date of Government Version: 12/31/2019
Date Data Arrived at EDR: 11/30/2023
Date Made Active in Reports: 12/01/2023
Number of Days to Update: 1

Source: Department of Environmental Conservation
Telephone: 518-402-8651
Last EDR Contact: 01/22/2026
Next Scheduled EDR Contact: 05/04/2026
Data Release Frequency: Quarterly

PA MANIFEST: Manifest Information

Hazardous waste manifest information.

Date of Government Version: 06/30/2018
Date Data Arrived at EDR: 07/19/2019
Date Made Active in Reports: 09/10/2019
Number of Days to Update: 53

Source: Department of Environmental Protection
Telephone: 717-783-8990
Last EDR Contact: 12/29/2025
Next Scheduled EDR Contact: 04/20/2026
Data Release Frequency: Annually

RI MANIFEST: Manifest information

Hazardous waste manifest information

Date of Government Version: 12/31/2020
Date Data Arrived at EDR: 11/30/2021
Date Made Active in Reports: 02/18/2022
Number of Days to Update: 80

Source: Department of Environmental Management
Telephone: 401-222-2797
Last EDR Contact: 11/05/2025
Next Scheduled EDR Contact: 02/23/2026
Data Release Frequency: Annually

WI MANIFEST: Manifest Information

Hazardous waste manifest information.

Date of Government Version: 05/31/2018
Date Data Arrived at EDR: 06/19/2019
Date Made Active in Reports: 09/03/2019
Number of Days to Update: 76

Source: Department of Natural Resources
Telephone: N/A
Last EDR Contact: 11/21/2025
Next Scheduled EDR Contact: 03/16/2026
Data Release Frequency: Annually

Oil/Gas Pipelines

Source: Endeavor Business Media

Petroleum Bundle (Crude Oil, Refined Products, Petrochemicals, Gas Liquids (LPG/NGL), and Specialty Gases (Miscellaneous)) N = Natural Gas Bundle (Natural Gas, Gas Liquids (LPG/NGL), and Specialty Gases (Miscellaneous)). This map includes information copyrighted by Endeavor Business Media. This information is provided on a best effort basis and Endeavor Business Media does not guarantee its accuracy nor warrant its fitness for any particular purpose. Such information has been reprinted with the permission of Endeavor Business Media.

Electric Power Transmission Line Data

Source: Endeavor Business Media

This map includes information copyrighted by Endeavor Business Media. This information is provided on a best effort basis and Endeavor Business Media does not guarantee its accuracy nor warrant its fitness for any particular purpose. Such information has been reprinted with the permission of Endeavor Business Media.

Sensitive Receptors: There are individuals deemed sensitive receptors due to their fragile immune systems and special sensitivity to environmental discharges. These sensitive receptors typically include the elderly, the sick, and children. While the location of all sensitive receptors cannot be determined, EDR indicates those buildings and facilities - schools, daycares, hospitals, medical centers, and nursing homes - where individuals who are sensitive receptors are likely to be located.

AHA Hospitals:

Source: American Hospital Association, Inc.
Telephone: 312-280-5991

The database includes a listing of hospitals based on the American Hospital Association's annual survey of hospitals.

Medical Centers: Provider of Services Listing

Source: Centers for Medicare & Medicaid Services
Telephone: 410-786-3000

A listing of hospitals with Medicare provider number, produced by Centers of Medicare & Medicaid Services, a federal agency within the U.S. Department of Health and Human Services.

Nursing Homes
Source: National Institutes of Health
Telephone: 301-594-6248
Information on Medicare and Medicaid certified nursing homes in the United States.

Public Schools
Source: National Center for Education Statistics
Telephone: 202-502-7300
The National Center for Education Statistics' primary database on elementary and secondary public education in the United States. It is a comprehensive, annual, national statistical database of all public elementary and secondary schools and school districts, which contains data that are comparable across all states.

Private Schools
Source: National Center for Education Statistics
Telephone: 202-502-7300
The National Center for Education Statistics' primary database on private school locations in the United States.

Daycare Centers: Licensed Facilities
Source: Department of Social Services
Telephone: 916-657-4041

Flood Zone Data: This data was obtained from the Federal Emergency Management Agency (FEMA). It depicts 100-year and 500-year flood zones as defined by FEMA. It includes the National Flood Hazard Layer (NFHL) which incorporates Flood Insurance Rate Map (FIRM) data and Q3 data from FEMA in areas not covered by NFHL.
Source: FEMA
Telephone: 877-336-2627
Date of Government Version: 2003, 2015

NWI: National Wetlands Inventory. This data, available in select counties across the country, was obtained by EDR in 2002, 2005, 2010 and 2015 from the U.S. Fish and Wildlife Service.

State Wetlands Data: Wetland Inventory
Source: Department of Fish and Wildlife
Telephone: 916-445-0411

Current USGS 7.5 Minute Topographic Map
Source: U.S. Geological Survey

STREET AND ADDRESS INFORMATION

© 2015 TomTom North America, Inc. All rights reserved. This material is proprietary and the subject of copyright protection and other intellectual property rights owned by or licensed to Tele Atlas North America, Inc. The use of this material is subject to the terms of a license agreement. You will be held liable for any unauthorized copying or disclosure of this material.

GEOCHECK ®- PHYSICAL SETTING SOURCE ADDENDUM

TARGET PROPERTY ADDRESS

CALISTOGA RD PAVEMENT REHAB & UTILITY IMPROVEMENTS
CALISTOGA ROAD, HWY 12 TO MONTECITO BLVD
SANTA ROSA, CA 95409

TARGET PROPERTY COORDINATES

Latitude (North):	38.473127 - 38° 28' 23.26''
Longitude (West):	122.654339 - 122° 39' 15.62''
Universal Tranverse Mercator:	Zone 10
UTM X (Meters):	530152.9
UTM Y (Meters):	4258161.5
Elevation:	298 ft. above sea level

USGS TOPOGRAPHIC MAP

Target Property Map:	50005667 SANTA ROSA, CA
Version Date:	2021

EDR's GeoCheck Physical Setting Source Addendum is provided to assist the environmental professional in forming an opinion about the impact of potential contaminant migration.

Assessment of the impact of contaminant migration generally has two principle investigative components:

1. Groundwater flow direction, and
2. Groundwater flow velocity.

Groundwater flow direction may be impacted by surface topography, hydrology, hydrogeology, characteristics of the soil, and nearby wells. Groundwater flow velocity is generally impacted by the nature of the geologic strata.

GEOCHECK® - PHYSICAL SETTING SOURCE SUMMARY

GROUNDWATER FLOW DIRECTION INFORMATION

Groundwater flow direction for a particular site is best determined by a qualified environmental professional using site-specific well data. If such data is not reasonably ascertainable, it may be necessary to rely on other sources of information, such as surface topographic information, hydrologic information, hydrogeologic data collected on nearby properties, and regional groundwater flow information (from deep aquifers).


TOPOGRAPHIC INFORMATION

Surface topography may be indicative of the direction of surficial groundwater flow. This information can be used to assist the environmental professional in forming an opinion about the impact of nearby contaminated properties or, should contamination exist on the target property, what downgradient sites might be impacted.

TARGET PROPERTY TOPOGRAPHY

General Topographic Gradient: General SW

SURROUNDING TOPOGRAPHY: ELEVATION PROFILES

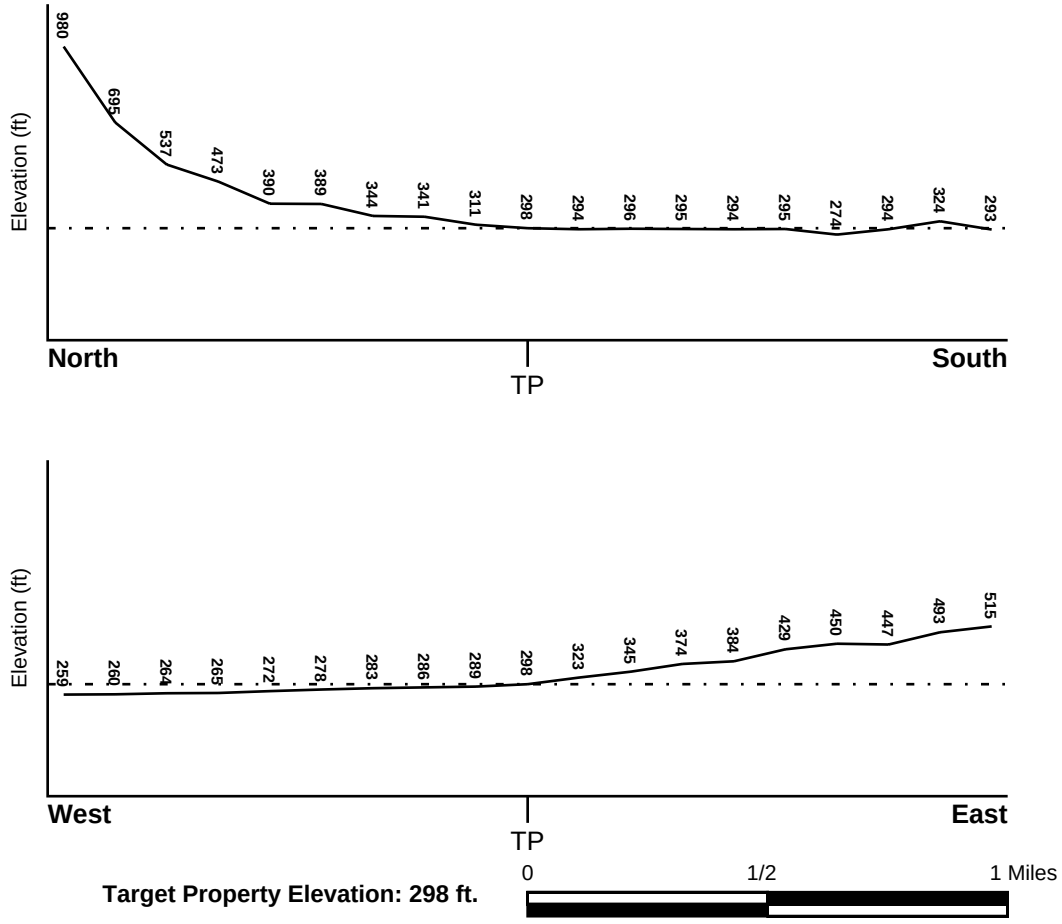

Source: Topography has been determined from the USGS 7.5' Digital Elevation Model and should be evaluated on a relative (not an absolute) basis. Relative elevation information between sites of close proximity should be field verified.

GEOCHECK® - PHYSICAL SETTING SOURCE SUMMARY

HYDROLOGIC INFORMATION

Surface water can act as a hydrologic barrier to groundwater flow. Such hydrologic information can be used to assist the environmental professional in forming an opinion about the impact of nearby contaminated properties or, should contamination exist on the target property, what downgradient sites might be impacted.

Refer to the Physical Setting Source Map following this summary for hydrologic information (major waterways and bodies of water).

FEMA FLOOD ZONE

Flood Plain Panel at Target Property	FEMA Source Type
0603810006B	FEMA Q3 Flood data

Additional Panels in search area:	FEMA Source Type
0603750725B	FEMA Q3 Flood data
0603810003B	FEMA Q3 Flood data
0603810002B	FEMA Q3 Flood data
0603810007B	FEMA Q3 Flood data
06097C0733E	FEMA FIRM Flood data

NATIONAL WETLAND INVENTORY

NWI Quad at Target Property	NWI Electronic Data Coverage
SANTA ROSA	YES - refer to the Overview Map and Detail Map

HYDROGEOLOGIC INFORMATION

Hydrogeologic information obtained by installation of wells on a specific site can often be an indicator of groundwater flow direction in the immediate area. Such hydrogeologic information can be used to assist the environmental professional in forming an opinion about the impact of nearby contaminated properties or, should contamination exist on the target property, what downgradient sites might be impacted.

Site-Specific Hydrogeological Data*:

Search Radius:	1.25 miles
Status:	Not found

AQUIFLOW®

Search Radius: 1.000 Mile.

EDR has developed the AQUIFLOW Information System to provide data on the general direction of groundwater flow at specific points. EDR has reviewed reports submitted by environmental professionals to regulatory authorities at select sites and has extracted the date of the report, groundwater flow direction as determined hydrogeologically, and the depth to water table.

MAP ID	LOCATION FROM TP	GENERAL DIRECTION GROUNDWATER FLOW
3	1/4 - 1/2 Mile South	NW
7	1/2 - 1 Mile South	WSW
C12	1/2 - 1 Mile SW	NE
E21	1/2 - 1 Mile West	Varies

* ©1996 Site−specific hydrogeological data gathered by CERCLIS Alerts, Inc., Bainbridge Island, WA. All rights reserved. All of the information and opinions presented are those of the cited EPA report(s), which were completed under a Comprehensive Environmental Response Compensation and Liability Information System (CERCLIS) investigation.

GEOCHECK® - PHYSICAL SETTING SOURCE SUMMARY

MAP ID	LOCATION FROM TP	GENERAL DIRECTION GROUNDWATER FLOW
1G	1/2 - 1 Mile West	Varies
2G	1/4 - 1/2 Mile South	NW
3G	1/2 - 1 Mile South	WSW
4G	1/2 - 1 Mile SW	NE

For additional site information, refer to Physical Setting Source Map Findings.

GEOCHECK® - PHYSICAL SETTING SOURCE SUMMARY

GROUNDWATER FLOW VELOCITY INFORMATION

Groundwater flow velocity information for a particular site is best determined by a qualified environmental professional using site specific geologic and soil strata data. If such data are not reasonably ascertainable, it may be necessary to rely on other sources of information, including geologic age identification, rock stratigraphic unit and soil characteristics data collected on nearby properties and regional soil information. In general, contaminant plumes move more quickly through sandy-gravelly types of soils than silty-clayey types of soils.

GEOLOGIC INFORMATION IN GENERAL AREA OF TARGET PROPERTY

Geologic information can be used by the environmental professional in forming an opinion about the relative speed at which contaminant migration may be occurring.

ROCK STRATIGRAPHIC UNIT


Era:	Cenozoic
System:	Tertiary
Series:	Pliocene volcanic rocks
Code:	Tpv *(decoded above as Era, System & Series)*

GEOLOGIC AGE IDENTIFICATION

Category: Volcanic Rocks

Geologic Age and Rock Stratigraphic Unit Source: P.G. Schruben, R.E. Arndt and W.J. Bawiec, Geology of the Conterminous U.S. at 1:2,500,000 Scale - a digital representation of the 1974 P.B. King and H.M. Beikman Map, USGS Digital Data Series DDS - 11 (1994).

SSURGO SOIL MAP - 8237015.2s

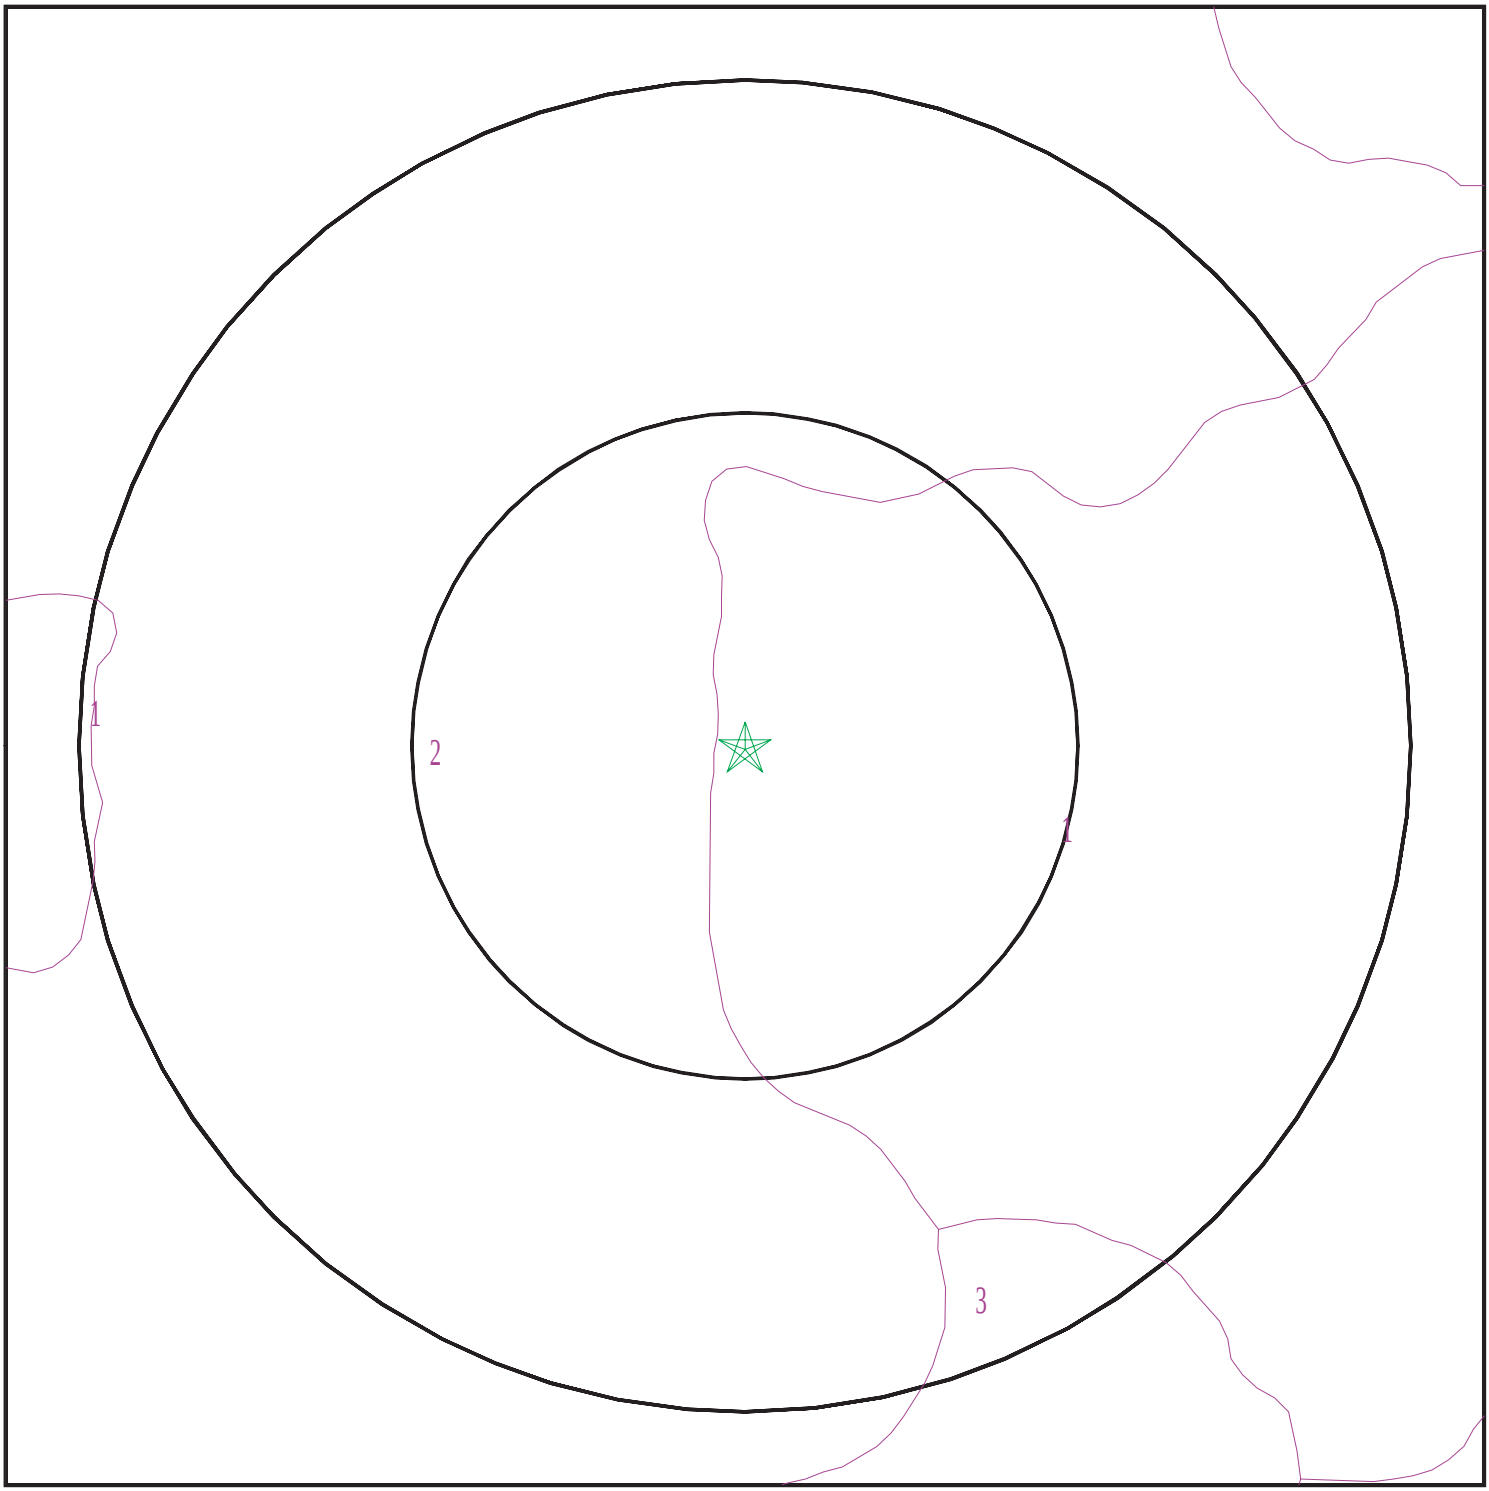

Target Property
SSURGO Soil
Water

0 1/16 1/8 1/4 Miles

N

SITE NAME:	Calistoga Rd Pavement Rehab & Utility Improvements	CLIENT:	EBA Engineering
ADDRESS:	Calistoga Road, Hwy 12 To Montecito Blvd Santa Rosa CA 95409	CONTACT:	Kevin Coker
LAT/LONG:	38.473127 / 122.654339	INQUIRY #:	8237015.2s
		DATE:	January 29, 2026 1:43 pm

Copyright © 2026 EDR, Inc. © 2015 TomTom Rel. 2015.

GEOCHECK® - PHYSICAL SETTING SOURCE SUMMARY

DOMINANT SOIL COMPOSITION IN GENERAL AREA OF TARGET PROPERTY

The U.S. Department of Agriculture's (USDA) Soil Conservation Service (SCS) leads the National Cooperative Soil Survey (NCSS) and is responsible for collecting, storing, maintaining and distributing soil survey information for privately owned lands in the United States. A soil map in a soil survey is a representation of soil patterns in a landscape. The following information is based on Soil Conservation Service SSURGO data.

Soil Map ID: 1

Soil Component Name: HAIRE

Soil Surface Texture: gravelly loam

Hydrologic Group: Class C - Slow infiltration rates. Soils with layers impeding downward movement of water, or soils with moderately fine or fine textures.

Soil Drainage Class: Moderately well drained

Hydric Status: Not hydric

Corrosion Potential - Uncoated Steel: High

Depth to Bedrock Min: > 0 inches

Depth to Watertable Min: > 0 inches

Soil Layer Information							
	Boundary			Classification		Saturated hydraulic conductivity micro m/sec	Soil Reaction (pH)
Layer	Upper	Lower	Soil Texture Class	AASHTO Group	Unified Soil		
1	0 inches	24 inches	gravelly loam	Silt-Clay Materials (more than 35 pct. passing No. 200), Clayey Soils.	COARSE-GRAINED SOILS, Gravels, Gravels with fines, Clayey Gravel	Max: 1.4 Min: 0.42	Max: 5.5 Min: 5.1
2	24 inches	35 inches	clay	Silt-Clay Materials (more than 35 pct. passing No. 200), Clayey Soils.	COARSE-GRAINED SOILS, Gravels, Gravels with fines, Clayey Gravel	Max: 1.4 Min: 0.42	Max: 5.5 Min: 5.1
3	35 inches	59 inches	very gravelly clay loam	Silt-Clay Materials (more than 35 pct. passing No. 200), Clayey Soils.	COARSE-GRAINED SOILS, Gravels, Gravels with fines, Clayey Gravel	Max: 1.4 Min: 0.42	Max: 5.5 Min: 5.1

Soil Map ID: 2

Soil Component Name: HAIRE

Soil Surface Texture: clay loam

Hydrologic Group: Class C - Slow infiltration rates. Soils with layers impeding downward movement of water, or soils with moderately fine or fine textures.

Soil Drainage Class: Moderately well drained

Hydric Status: Not hydric

Corrosion Potential - Uncoated Steel: High

Depth to Bedrock Min: > 0 inches

Depth to Watertable Min: > 0 inches

Soil Layer Information							
	Boundary			Classification		Saturated hydraulic conductivity micro m/sec	Soil Reaction (pH)
Layer	Upper	Lower	Soil Texture Class	AASHTO Group	Unified Soil		
1	0 inches	24 inches	clay loam	Silt-Clay Materials (more than 35 pct. passing No. 200), Clayey Soils.	COARSE-GRAINED SOILS, Gravels, Gravels with fines, Clayey Gravel	Max: 1.4 Min: 0.42	Max: 5.5 Min: 5.1
2	24 inches	35 inches	clay	Silt-Clay Materials (more than 35 pct. passing No. 200), Clayey Soils.	COARSE-GRAINED SOILS, Gravels, Gravels with fines, Clayey Gravel	Max: 1.4 Min: 0.42	Max: 5.5 Min: 5.1
3	35 inches	59 inches	cobbly clay loam	Silt-Clay Materials (more than 35 pct. passing No. 200), Clayey Soils.	COARSE-GRAINED SOILS, Gravels, Gravels with fines, Clayey Gravel	Max: 1.4 Min: 0.42	Max: 5.5 Min: 5.1

Soil Map ID: 3

Soil Component Name: YOLO

Soil Surface Texture: gravelly loam

Hydrologic Group: Class B - Moderate infiltration rates. Deep and moderately deep, moderately well and well drained soils with moderately coarse textures.

Soil Drainage Class: Well drained

GEOCHECK® - PHYSICAL SETTING SOURCE SUMMARY

Hydric Status: Not hydric

Corrosion Potential - Uncoated Steel: Low

Depth to Bedrock Min: > 0 inches

Depth to Watertable Min: > 0 inches

Soil Layer Information							
	Boundary			Classification		Saturated hydraulic conductivity micro m/sec	Soil Reaction (pH)
Layer	Upper	Lower	Soil Texture Class	AASHTO Group	Unified Soil		
1	0 inches	7 inches	gravelly loam	Silt-Clay Materials (more than 35 pct. passing No. 200), Silty Soils.	FINE-GRAINED SOILS, Silts and Clays (liquid limit less than 50%), Lean Clay	Max: 14.11 Min: 1	Max: 8.4 Min: 6.1
2	7 inches	59 inches	loam	Silt-Clay Materials (more than 35 pct. passing No. 200), Silty Soils.	FINE-GRAINED SOILS, Silts and Clays (liquid limit less than 50%), Lean Clay	Max: 14.11 Min: 1	Max: 8.4 Min: 6.1

LOCAL / REGIONAL WATER AGENCY RECORDS

EDR Local/Regional Water Agency records provide water well information to assist the environmental professional in assessing sources that may impact ground water flow direction, and in forming an opinion about the impact of contaminant migration on nearby drinking water wells.

WELL SEARCH DISTANCE INFORMATION

DATABASE	SEARCH DISTANCE (miles)
Federal USGS	1.000
Federal FRDS PWS	Nearest PWS within 1 mile
State Database	1.000

FEDERAL USGS WELL INFORMATION

MAP ID	WELL ID	LOCATION FROM TP
No Wells Found		

FEDERAL FRDS PUBLIC WATER SUPPLY SYSTEM INFORMATION

MAP ID	WELL ID	LOCATION FROM TP

GEOCHECK® - PHYSICAL SETTING SOURCE SUMMARY

FEDERAL FRDS PUBLIC WATER SUPPLY SYSTEM INFORMATION


MAP ID	WELL ID	LOCATION FROM TP
No PWS System Found		

Note: PWS System location is not always the same as well location.

STATE DATABASE WELL INFORMATION

MAP ID	WELL ID	LOCATION FROM TP
A1	CADDW2000003113	1/4 - 1/2 Mile NNW
A2	7378	1/4 - 1/2 Mile NW
4	CADDW2000021179	1/4 - 1/2 Mile WNW
B5	CADDW2000009380	1/2 - 1 Mile WNW
B6	CADDW2000003812	1/2 - 1 Mile WNW
C8	CAEDF0000020486	1/2 - 1 Mile SW
C9	CAEDF0000138053	1/2 - 1 Mile SW
C10	CAEDF0000013789	1/2 - 1 Mile SW
C11	CAEDF0000068328	1/2 - 1 Mile SW
C13	CAEDF0000094727	1/2 - 1 Mile SW
C14	CAEDF0000087634	1/2 - 1 Mile SW
D15	CAEDF0000062409	1/2 - 1 Mile West
16	CADWR9000039338	1/2 - 1 Mile SE
D17	CAEDF0000044066	1/2 - 1 Mile West
E18	CAEDF0000055389	1/2 - 1 Mile West
E19	CAEDF0000115475	1/2 - 1 Mile West
E20	CAEDF0000040677	1/2 - 1 Mile West
22	CADDW2000005852	1/2 - 1 Mile SW
E23	CAEDF0000075442	1/2 - 1 Mile West
E24	CAEDF0000072049	1/2 - 1 Mile West

PHYSICAL SETTING SOURCE MAP - 8237015.2s

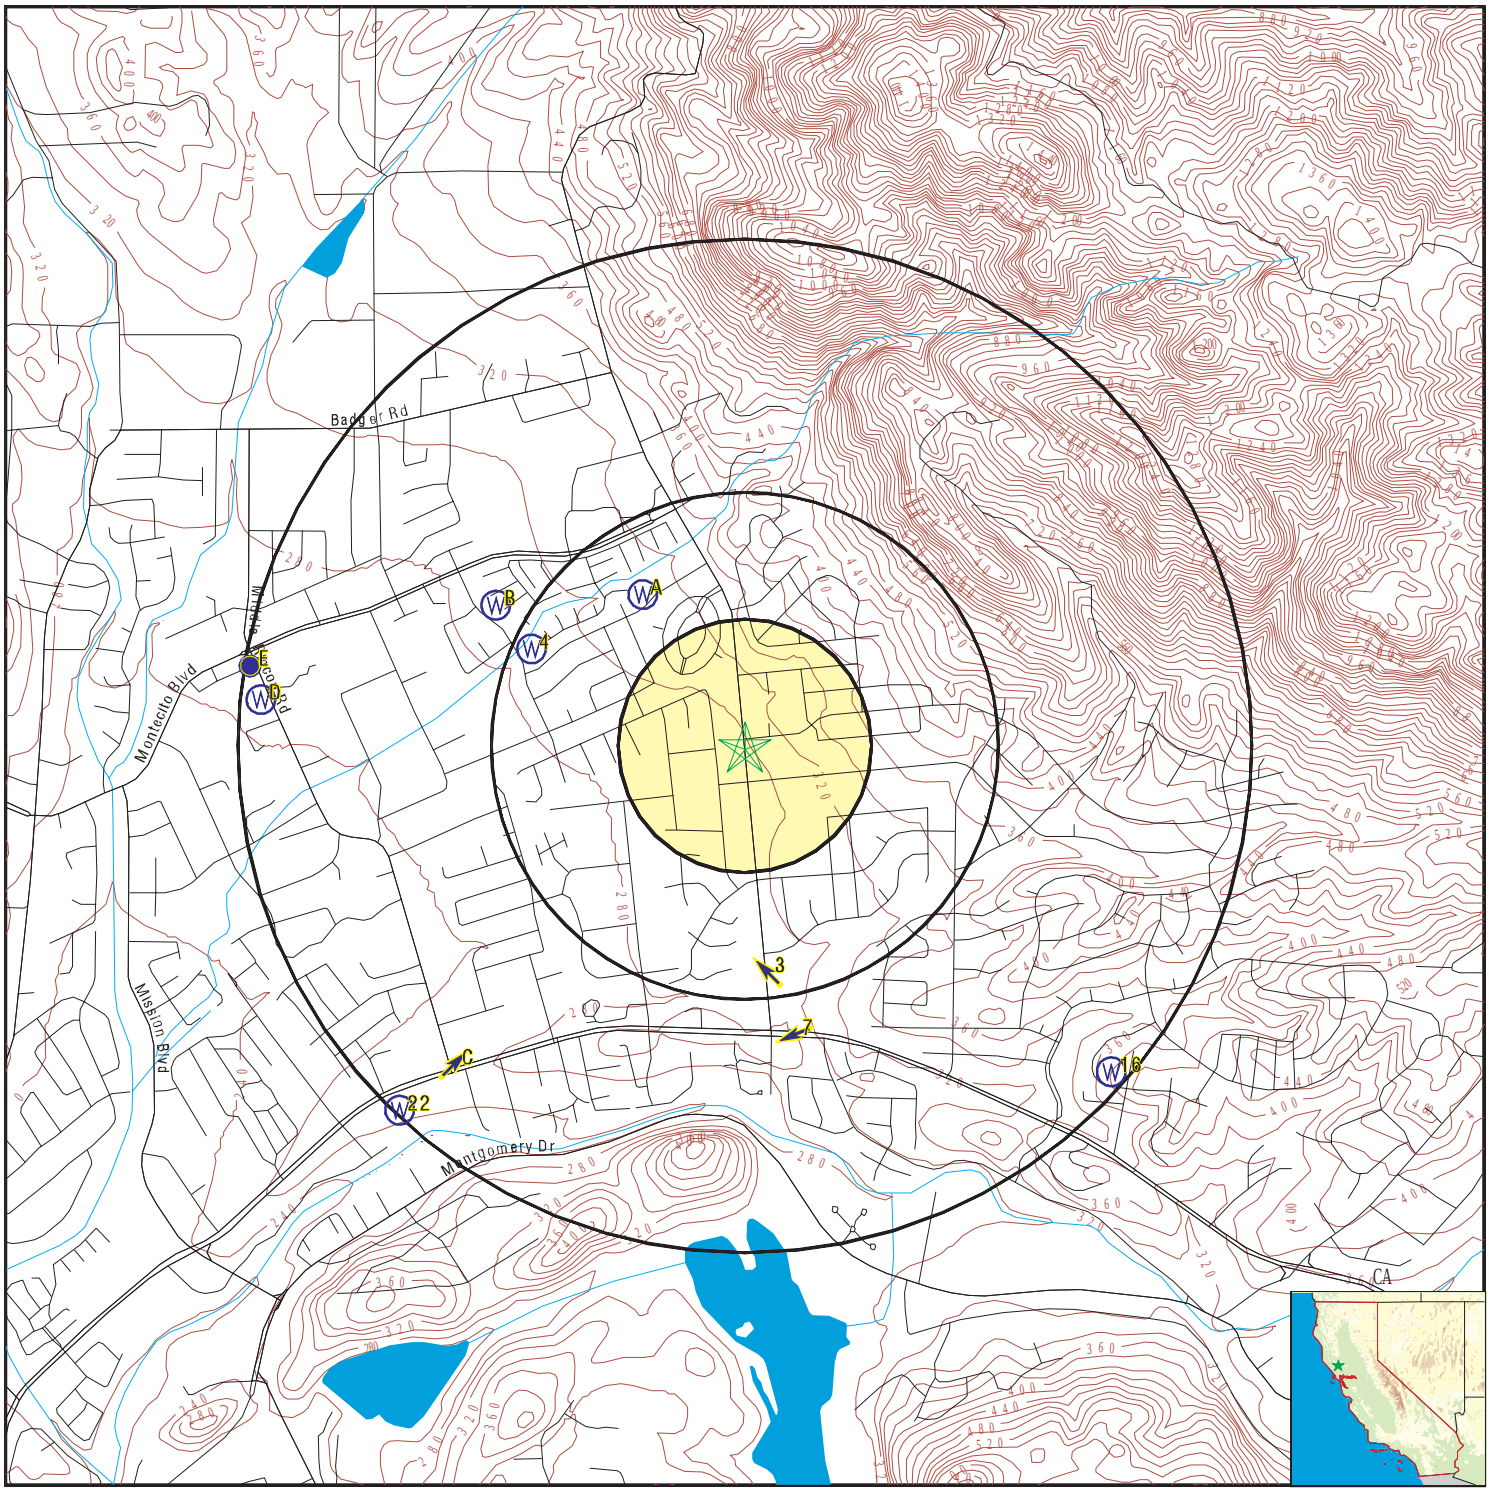

- County Boundary
- Major Roads
- Contour Lines
- Earthquake Fault Lines
- Earthquake epicenter, Richter 5 or greater
- Water Wells
- Public Water Supply Wells
- Cluster of Multiple Icons
- Groundwater Flow Direction
- Indeterminate Groundwater Flow at Location
- Groundwater Flow Varies at Location
- Closest Hydrogeological Data
- Oil, gas or related wells

SITE NAME:	Calistoga Rd Pavement Rehab & Utility Improvements	CLIENT:	EBA Engineering
ADDRESS:	Calistoga Road, Hwy 12 To Montecito Blvd Santa Rosa CA 95409	CONTACT:	Kevin Coker
		INQUIRY #:	8237015.2s
LAT/LONG:	38.473127 / 122.654339	DATE:	January 29, 2026 1:43 pm

Copyright © 2026 EDR, Inc. © 2015 TomTom Rel. 2015.

GEOCHECK® - PHYSICAL SETTING SOURCE MAP FINDINGS

Map ID
Direction
Distance
Elevation | Database | EDR ID Number

A1
NNW
1/4 - 1/2 Mile
Higher

CA WELLS **CADDW2000003113**

GAMA:

Well ID:	CA4900687_001_001	Well Type:	MUNICIPAL
Source:	DDW	Other Names:	4900687-001
GAMA Pfas testing:	Not Reported		
Groundwater Quality Data:	https://gamagroundwater.waterboards.ca.gov/gama/gamamap/public/GamaDataDisplay.asp?dataset=DHS&samp_date=&global_id=&assigned_name=CA4900687_001_001&store_num=		
GeoTracker Data:	Not Reported		

A2
NW
1/4 - 1/2 Mile
Higher

CA WELLS **7378**

Seq:	7378	Prim sta c:	07N/07W-05P01 M
Frds no:	4900687001	County:	49
District:	03	User id:	RXR
System no:	4900687	Water type:	G
Source nam:	WELL 01	Station ty:	WELL/AMBNT/MUN/INTAKE
Latitude:	382839.0	Longitude:	1223927.0
Precision:	2	Status:	AR
Comment 1:	Not Reported	Comment 2:	Not Reported
Comment 3:	Not Reported	Comment 4:	Not Reported
Comment 5:	Not Reported	Comment 6:	Not Reported
Comment 7:	Not Reported		

System no:	4900687	System nam:	Brookwood Mobile Home Park
Hqname:	Not Reported	Address:	7000 MONTECITO BLVD.
City:	SANTA ROSA	State:	CA
Zip:	95405	Zip ext:	Not Reported
Pop serv:	400	Connection:	202
Area serve:	Not Reported		

3
South
1/4 - 1/2 Mile
Lower

AQUIFLOW **70932**

Site ID:	Not Reported
Groundwater Flow:	NW
Shallow Water Depth:	Not Reported
Deep Water Depth:	Not Reported
Average Water Depth:	10
Date:	04/22/1996

4
WNW
1/4 - 1/2 Mile
Lower

CA WELLS **CADDW2000021179**

GAMA:

Well ID:	CA4900687_004_004	Well Type:	MUNICIPAL
Source:	DDW	Other Names:	4900687-004
GAMA Pfas testing:	Not Reported		
Groundwater Quality Data:	https://gamagroundwater.waterboards.ca.gov/gama/gamamap/public/GamaDataDisplay.asp?dataset=DHS&samp_date=&global_id=&assigned_name=CA4900687_004_004&store_num=		

GeoTracker Data: Not Reported

B5
WNW
1/2 - 1 Mile
Lower

CA WELLS **CADDW2000009380**

GAMA:

Well ID:	CA4900687_003_003	Well Type:	MUNICIPAL
Source:	DDW	Other Names:	4900687-003
GAMA Pfas testing:	Not Reported		
Groundwater Quality Data:	https://gamagroundwater.waterboards.ca.gov/gama/gamamap/public/GamaDataDisplay.asp?dataset=DHS&samp_date=&global_id=&assigned_name=CA4900687_003_003&store_num=		
GeoTracker Data:	Not Reported		

B6
WNW
1/2 - 1 Mile
Lower

CA WELLS **CADDW2000003812**

GAMA:

Well ID:	CA4900687_002_002	Well Type:	MUNICIPAL
Source:	DDW	Other Names:	4900687-002
GAMA Pfas testing:	Not Reported		
Groundwater Quality Data:	https://gamagroundwater.waterboards.ca.gov/gama/gamamap/public/GamaDataDisplay.asp?dataset=DHS&samp_date=&global_id=&assigned_name=CA4900687_002_002&store_num=		
GeoTracker Data:	Not Reported		

7
South
1/2 - 1 Mile
Higher

Site ID:	Not Reported
Groundwater Flow:	WSW
Shallow Water Depth:	13
Deep Water Depth:	16
Average Water Depth:	Not Reported
Date:	02/19/1991

AQUIFLOW **71000**

C8
SW
1/2 - 1 Mile
Lower

CA WELLS **CAEDF0000020486**

Well ID:	T0609700640-MW-1	Well Type:	MONITORING
Source:	EDF	Other Name:	MW-1
GAMA PFAS Testing:	Not Reported		
Groundwater Quality Data:	https://gamagroundwater.waterboards.ca.gov/gama/gamamap/public/GamaDataDisplay.asp?dataset=EDF&samp_date=&global_id=T0609700640&assigned_name=MW-1&store_num=		
GeoTracker Data:	https://geotracker.waterboards.ca.gov/profile_report.asp?cmd=MWEDFResults&global_id=T0609700640&assigned_name=MW-1		

GEOCHECK® - PHYSICAL SETTING SOURCE MAP FINDINGS

Map ID
Direction
Distance
Elevation

	Database	EDR ID Number
C9 **SW** **1/2 - 1 Mile** **Lower**	**CA WELLS**	**CAEDF0000138053**

Well ID:	T0609700640-MW-3	Well Type:	MONITORING
Source:	EDF	Other Name:	MW-3
GAMA PFAS Testing:	Not Reported		
Groundwater Quality Data:	https://gamagroundwater.waterboards.ca.gov/gama/gamamap/public/GamaDataDisplay.asp?dataset=EDF&samp_date=&global_id=T0609700640&assigned_name=MW-3&store_num=		
GeoTracker Data:	https://geotracker.waterboards.ca.gov/profile_report.asp?cmd=MWEDFResults&global_id=T0609700640&assigned_name=MW-3		

	Database	EDR ID Number
C10 **SW** **1/2 - 1 Mile** **Lower**	**CA WELLS**	**CAEDF0000013789**

Well ID:	T0609700640-MW-2	Well Type:	MONITORING
Source:	EDF	Other Name:	MW-2
GAMA PFAS Testing:	Not Reported		
Groundwater Quality Data:	https://gamagroundwater.waterboards.ca.gov/gama/gamamap/public/GamaDataDisplay.asp?dataset=EDF&samp_date=&global_id=T0609700640&assigned_name=MW-2&store_num=		
GeoTracker Data:	https://geotracker.waterboards.ca.gov/profile_report.asp?cmd=MWEDFResults&global_id=T0609700640&assigned_name=MW-2		

	Database	EDR ID Number
C11 **SW** **1/2 - 1 Mile** **Lower**	**CA WELLS**	**CAEDF0000068328**

Well ID:	T10000008893-MW-3	Well Type:	MONITORING
Source:	EDF	Other Name:	MW-3
GAMA PFAS Testing:	Not Reported		
Groundwater Quality Data:	https://gamagroundwater.waterboards.ca.gov/gama/gamamap/public/GamaDataDisplay.asp?dataset=EDF&samp_date=&global_id=T10000008893&assigned_name=MW-3&store_num=		
GeoTracker Data:	https://geotracker.waterboards.ca.gov/profile_report.asp?cmd=MWEDFResults&global_id=T10000008893&assigned_name=MW-3		

			Database	EDR ID Number
C12 **SW** **1/2 - 1 Mile** **Lower**	Site ID:	Not Reported	**AQUIFLOW**	**70587**
	Groundwater Flow:	NE		
	Shallow Water Depth:	22		
	Deep Water Depth:	29		
	Average Water Depth:	Not Reported		
	Date:	06/09/1992		

	Database	EDR ID Number
C13 **SW** **1/2 - 1 Mile** **Lower**	**CA WELLS**	**CAEDF0000094727**

Well ID:	T10000008893-MW-1	Well Type:	MONITORING
Source:	EDF	Other Name:	MW-1

GAMA PFAS Testing: Not Reported
Groundwater Quality Data: https://gamagroundwater.waterboards.ca.gov/gama/gamamap/public/GamaDataDisplay.asp?dataset=EDF&samp_date=&global_id=T10000008893&assigned_name=MW-1&store_num=
GeoTracker Data: https://geotracker.waterboards.ca.gov/profile_report.asp?cmd=MWEDFResults&global_id=T10000008893&assigned_name=MW-1

C14
SW
1/2 - 1 Mile
Lower

CA WELLS **CAEDF0000087634**

Well ID: T10000008893-MW-2 Well Type: MONITORING
Source: EDF Other Name: MW-2
GAMA PFAS Testing: Not Reported
Groundwater Quality Data: https://gamagroundwater.waterboards.ca.gov/gama/gamamap/public/GamaDataDisplay.asp?dataset=EDF&samp_date=&global_id=T10000008893&assigned_name=MW-2&store_num=
GeoTracker Data: https://geotracker.waterboards.ca.gov/profile_report.asp?cmd=MWEDFResults&global_id=T10000008893&assigned_name=MW-2

D15
West
1/2 - 1 Mile
Lower

CA WELLS **CAEDF0000062409**

Well ID: T0609700553-MW-12A Well Type: MONITORING
Source: EDF Other Name: MW-12A
GAMA PFAS Testing: Not Reported
Groundwater Quality Data: https://gamagroundwater.waterboards.ca.gov/gama/gamamap/public/GamaDataDisplay.asp?dataset=EDF&samp_date=&global_id=T0609700553&assigned_name=MW-12A&store_num=
GeoTracker Data: https://geotracker.waterboards.ca.gov/profile_report.asp?cmd=MWEDFResults&global_id=T0609700553&assigned_name=MW-12A

16
SE
1/2 - 1 Mile
Higher

CA WELLS **CADWR9000039338**

State Well #: 07N07W09P001M Station ID: 4806
Well Name: 07N07W09P001M Basin Name: Rincon Valley
Well Use: Residential Well Type: Single Well
Well Depth: 296 Well Completion Rpt #: 68108

D17
West
1/2 - 1 Mile
Lower

CA WELLS **CAEDF0000044066**

Well ID: T0609700553-MW-11A Well Type: MONITORING
Source: EDF Other Name: MW-11A
GAMA PFAS Testing: Not Reported
Groundwater Quality Data: https://gamagroundwater.waterboards.ca.gov/gama/gamamap/public/GamaDataDisplay.asp?dataset=EDF&samp_date=&global_id=T0609700553&assigned_name=MW-11A&store_num=
GeoTracker Data: https://geotracker.waterboards.ca.gov/profile_report.asp?cmd=MWEDFResults&global_id=T0609700553&assigned_name=MW-11A

GEOCHECK® - PHYSICAL SETTING SOURCE MAP FINDINGS

Map ID
Direction
Distance
Elevation | Database | EDR ID Number

E18
West
1/2 - 1 Mile
Lower

CA WELLS **CAEDF0000055389**

Well ID:	T0609700553-MW-7A	Well Type:	MONITORING
Source:	EDF	Other Name:	MW-7A
GAMA PFAS Testing:	Not Reported		
Groundwater Quality Data:	https://gamagroundwater.waterboards.ca.gov/gama/gamamap/public/GamaDataDisplay.asp?dataset=EDF&samp_date=&global_id=T0609700553&assigned_name=MW-7A&store_num=		
GeoTracker Data:	https://geotracker.waterboards.ca.gov/profile_report.asp?cmd=MWEDFResults&global_id=T0609700553&assigned_name=MW-7A		

E19
West
1/2 - 1 Mile
Lower

CA WELLS **CAEDF0000115475**

Well ID:	T0609700553-MW-7B	Well Type:	MONITORING
Source:	EDF	Other Name:	MW-7B
GAMA PFAS Testing:	Not Reported		
Groundwater Quality Data:	https://gamagroundwater.waterboards.ca.gov/gama/gamamap/public/GamaDataDisplay.asp?dataset=EDF&samp_date=&global_id=T0609700553&assigned_name=MW-7B&store_num=		
GeoTracker Data:	https://geotracker.waterboards.ca.gov/profile_report.asp?cmd=MWEDFResults&global_id=T0609700553&assigned_name=MW-7B		

E20
West
1/2 - 1 Mile
Lower

CA WELLS **CAEDF0000040677**

Well ID:	T0609700553-MW-6A	Well Type:	MONITORING
Source:	EDF	Other Name:	MW-6A
GAMA PFAS Testing:	Not Reported		
Groundwater Quality Data:	https://gamagroundwater.waterboards.ca.gov/gama/gamamap/public/GamaDataDisplay.asp?dataset=EDF&samp_date=&global_id=T0609700553&assigned_name=MW-6A&store_num=		
GeoTracker Data:	https://geotracker.waterboards.ca.gov/profile_report.asp?cmd=MWEDFResults&global_id=T0609700553&assigned_name=MW-6A		

E21
West
1/2 - 1 Mile
Lower

AQUIFLOW **70983**

Site ID:	Not Reported
Groundwater Flow:	Varies
Shallow Water Depth:	Not Reported
Deep Water Depth:	Not Reported
Average Water Depth:	Not Reported
Date:	10/25/1999

22
SW
1/2 - 1 Mile
Lower

CA WELLS **CADDW2000005852**

GAMA:

Well ID:	CA4900757_001_001	Well Type:	MUNICIPAL
Source:	DDW	Other Names:	4900757-001
GAMA Pfas testing:	Not Reported		
Groundwater Quality Data:	https://gamagroundwater.waterboards.ca.gov/gama/gamamap/public/GamaDataDisplay.asp?dataset=DHS&samp_date=&global_id=&assigned_name=CA4900757_001_001&store_num=		
GeoTracker Data:	Not Reported		

E23
West
1/2 - 1 Mile
Lower

CA WELLS **CAEDF0000075442**

Well ID:	T0609700553-MW-1B	Well Type:	MONITORING
Source:	EDF	Other Name:	MW-1B
GAMA PFAS Testing:	Not Reported		
Groundwater Quality Data:	https://gamagroundwater.waterboards.ca.gov/gama/gamamap/public/GamaDataDisplay.asp?dataset=EDF&samp_date=&global_id=T0609700553&assigned_name=MW-1B&store_num=		
GeoTracker Data:	https://geotracker.waterboards.ca.gov/profile_report.asp?cmd=MWEDFResults&global_id=T0609700553&assigned_name=MW-1B		

E24
West
1/2 - 1 Mile
Lower

CA WELLS **CAEDF0000072049**

Well ID:	T0609700553-MW-3A	Well Type:	MONITORING
Source:	EDF	Other Name:	MW-3A
GAMA PFAS Testing:	Not Reported		
Groundwater Quality Data:	https://gamagroundwater.waterboards.ca.gov/gama/gamamap/public/GamaDataDisplay.asp?dataset=EDF&samp_date=&global_id=T0609700553&assigned_name=MW-3A&store_num=		
GeoTracker Data:	https://geotracker.waterboards.ca.gov/profile_report.asp?cmd=MWEDFResults&global_id=T0609700553&assigned_name=MW-3A		

1G
West
1/2 - 1 Mile
Lower

AQUIFLOW **70983**

Site ID:	Not Reported
Groundwater Flow:	Varies
Shallow Water Depth:	Not Reported
Deep Water Depth:	Not Reported
Average Water Depth:	Not Reported
Date:	10/25/1999

2G
South
1/4 - 1/2 Mile
Lower

AQUIFLOW **70932**

Site ID:	Not Reported
Groundwater Flow:	NW
Shallow Water Depth:	Not Reported
Deep Water Depth:	Not Reported
Average Water Depth:	10
Date:	04/22/1996

3G
South
1/2 - 1 Mile
Lower

AQUIFLOW **71000**

Site ID:	Not Reported
Groundwater Flow:	WSW
Shallow Water Depth:	13
Deep Water Depth:	16
Average Water Depth:	Not Reported
Date:	02/19/1991

GEOCHECK® - PHYSICAL SETTING SOURCE MAP FINDINGS

Map ID Direction Distance Elevation			Database	EDR ID Number
4G **SW** **1/2 - 1 Mile** **Lower**	Site ID:	Not Reported	**AQUIFLOW**	**70587**
	Groundwater Flow:	NE		
	Shallow Water Depth:	22		
	Deep Water Depth:	29		
	Average Water Depth:	Not Reported		
	Date:	06/09/1992		

GEOCHECK® - PHYSICAL SETTING SOURCE MAP FINDINGS
RADON

AREA RADON INFORMATION

State Database: CA Radon

Radon Test Results

Zipcode	Num Tests	> 4 pCi/L
95409	17	3

Federal EPA Radon Zone for SONOMA County: 3

Note: Zone 1 indoor average level > 4 pCi/L.
: Zone 2 indoor average level >= 2 pCi/L and <= 4 pCi/L.
: Zone 3 indoor average level < 2 pCi/L.

Federal Area Radon Information for Zip Code: 95409

Number of sites tested: 7

Area	Average Activity	% <4 pCi/L	% 4-20 pCi/L	% >20 pCi/L
Living Area - 1st Floor	1.029 pCi/L	100%	0%	0%
Living Area - 2nd Floor	Not Reported	Not Reported	Not Reported	Not Reported
Basement	Not Reported	Not Reported	Not Reported	Not Reported

PHYSICAL SETTING SOURCE RECORDS SEARCHED

TOPOGRAPHIC INFORMATION

USGS 7.5' Digital Elevation Model (DEM)
Source: United States Geologic Survey
EDR acquired the USGS 7.5' Digital Elevation Model in 2002 and updated it in 2006. The 7.5 minute DEM corresponds to the USGS 1:24,000- and 1:25,000-scale topographic quadrangle maps. The DEM provides elevation data with consistent elevation units and projection.

Current USGS 7.5 Minute Topographic Map
Source: U.S. Geological Survey

HYDROLOGIC INFORMATION

Flood Zone Data: This data was obtained from the Federal Emergency Management Agency (FEMA). It depicts 100-year and 500-year flood zones as defined by FEMA. It includes the National Flood Hazard Layer (NFHL) which incorporates Flood Insurance Rate Map (FIRM) data and Q3 data from FEMA in areas not covered by NFHL.
Source: FEMA
Telephone: 877-336-2627
Date of Government Version: 2003, 2015

NWI: National Wetlands Inventory. This data, available in select counties across the country, was obtained by EDR in 2002, 2005, 2010 and 2015 from the U.S. Fish and Wildlife Service.

State Wetlands Data: Wetland Inventory
Source: Department of Fish and Wildlife
Telephone: 916-445-0411

HYDROGEOLOGIC INFORMATION

AQUIFLOW^{R} Information System
Source: EDR proprietary database of groundwater flow information
EDR has developed the AQUIFLOW Information System (AIS) to provide data on the general direction of groundwater flow at specific points. EDR has reviewed reports submitted to regulatory authorities at select sites and has extracted the date of the report, hydrogeologically determined groundwater flow direction and depth to water table information.

GEOLOGIC INFORMATION

Geologic Age and Rock Stratigraphic Unit
Source: P.G. Schruben, R.E. Arndt and W.J. Bawiec, Geology of the Conterminous U.S. at 1:2,500,000 Scale - A digital representation of the 1974 P.B. King and H.M. Beikman Map, USGS Digital Data Series DDS - 11 (1994).

STATSGO: State Soil Geographic Database
Source: Department of Agriculture, Natural Resources Conservation Service (NRCS)
The U.S. Department of Agriculture's (USDA) Natural Resources Conservation Service (NRCS) leads the national Conservation Soil Survey (NCSS) and is responsible for collecting, storing, maintaining and distributing soil survey information for privately owned lands in the United States. A soil map in a soil survey is a representation of soil patterns in a landscape. Soil maps for STATSGO are compiled by generalizing more detailed (SSURGO) soil survey maps.

SSURGO: Soil Survey Geographic Database
Source: Department of Agriculture, Natural Resources Conservation Service (NRCS)
Telephone: 800-672-5559
SSURGO is the most detailed level of mapping done by the Natural Resources Conservation Service, mapping scales generally range from 1:12,000 to 1:63,360. Field mapping methods using national standards are used to construct the soil maps in the Soil Survey Geographic (SSURGO) database. SSURGO digitizing duplicates the original soil survey maps. This level of mapping is designed for use by landowners, townships and county natural resource planning and management.

PHYSICAL SETTING SOURCE RECORDS SEARCHED

LOCAL / REGIONAL WATER AGENCY RECORDS

FEDERAL WATER WELLS

PWS: Public Water Systems
Source: EPA/Office of Drinking Water
Telephone: 202-564-3750
Public Water System data from the Federal Reporting Data System. A PWS is any water system which provides water to at least 25 people for at least 60 days annually. PWSs provide water from wells, rivers and other sources.

PWS ENF: Public Water Systems Violation and Enforcement Data
Source: EPA/Office of Drinking Water
Telephone: 202-564-3750
Violation and Enforcement data for Public Water Systems from the Safe Drinking Water Information System (SDWIS) after August 1995. Prior to August 1995, the data came from the Federal Reporting Data System (FRDS).

USGS Water Wells: USGS National Water Inventory System (NWIS)
This database contains descriptive information on sites where the USGS collects or has collected data on surface water and/or groundwater. The groundwater data includes information on wells, springs, and other sources of groundwater.

OTHER STATE DATABASE INFORMATION

Groundwater Ambient Monitoring & Assessment Program
State Water Resources Control Board
Telephone: 916-341-5577
The GAMA Program is Californias comprehensive groundwater quality monitoring program. GAMA collects data by testing the untreated, raw water in different types of wells for naturally-occurring and man-made chemicals. The GAMA data includes Domestic, Monitoring and Municipal well types from the following sources, Department of Water Resources, Department of Heath Services, EDF, Agricultural Lands, Lawrence Livermore National Laboratory, Department of Pesticide Regulation, United States Geological Survey, Groundwater Ambient Monitoring and Assessment Program and Local Groundwater Projects.

Water Well Database
Source: Department of Water Resources
Telephone: 916-651-9648

California Drinking Water Quality Database
Source: Department of Public Health
Telephone: 916-324-2319
The database includes all drinking water compliance and special studies monitoring for the state of California since 1984. It consists of over 3,200,000 individual analyses along with well and water system information.

California Oil and Gas Well Locations
Source: Dept of Conservation, Geologic Energy Management Division
Telephone: 916-323-1779
Oil and Gas well locations in the state.

Orphan Well Prioritization Listing
California Department of Conservation
Telephone: 916-445-9686
Includes locations of wells included in the California State Well Plugging and Sealing Project, managed by CalGEM (California Geologic Energy Management Division).

Geothermal Wells Listing
Department of Conservation
Telephone: 916-445-9686
Geothermal well means a well constructed to extract or return water to the ground after it has been used for heating or cooling purposes. Geothermal wells in California (except for wells on federal leases which are administered by the Bureau of Land Management) are permitted, drilled, operated, and permanently sealed and closed (plugged and abandoned) under requirements and procedures administered by the Geothermal Section of the Department of Conservations Geologic Energy Management Division (CalGEM, formerly DOGGR).

PHYSICAL SETTING SOURCE RECORDS SEARCHED

California Earthquake Fault Lines
Source: California Division of Mines and Geology
The fault lines displayed on EDR's Topographic map are digitized quaternary fault lines prepared in 1975 by the United State Geological Survey. Additional information (also from 1975) regarding activity at specific fault lines comes from California's Preliminary Fault Activity Map prepared by the California Division of Mines and Geology.

RADON

State Database: CA Radon
Source: Department of Public Health
Telephone: 916-210-8558
Radon Database for California

Area Radon Information
Source: USGS
Telephone: 703-356-4020
The National Radon Database has been developed by the U.S. Environmental Protection Agency (USEPA) and is a compilation of the EPA/State Residential Radon Survey and the National Residential Radon Survey. The study covers the years 1986 - 1992. Where necessary data has been supplemented by information collected at private sources such as universities and research institutions.

EPA Radon Zones
Source: EPA
Telephone: 703-356-4020
Sections 307 & 309 of IRAA directed EPA to list and identify areas of U.S. with the potential for elevated indoor radon levels.

OTHER

Airport Landing Facilities: Private and public use landing facilities
Source: Federal Aviation Administration, 800-457-6656

Epicenters: World earthquake epicenters, Richter 5 or greater
Source: Department of Commerce, National Oceanic and Atmospheric Administration

California Earthquake Fault Lines: The fault lines displayed on EDR's Topographic map are digitized quaternary fault lines, prepared in 1975 by the United State Geological Survey. Additional information (also from 1975) regarding activity at specific fault lines comes from California's Preliminary Fault Activity Map prepared by the California Division of Mines and Geology.

STREET AND ADDRESS INFORMATION

© 2015 TomTom North America, Inc. All rights reserved. This material is proprietary and the subject of copyright protection and other intellectual property rights owned by or licensed to Tele Atlas North America, Inc. The use of this material is subject to the terms of a license agreement. You will be held liable for any unauthorized copying or disclosure of this material.

APPENDIX D

EDR AERIAL PHOTO DECADE PACKAGE

Calistoga Rd Pavement Rehab & Utility Improvements

Calistoga Road, Hwy 12 To Montecito Blvd

Santa Rosa, CA 95409

Inquiry Number: 8237015.8

January 30, 2026

The EDR Aerial Photo Decade Package

6 Armstrong Road, 4th floor
Shelton, CT 06484
Toll Free: 800.352.0050
www.edrnet.com

EDR Aerial Photo Decade Package

01/30/26

Site Name:

Calistoga Rd Pavement Rehab
Calistoga Road, Hwy 12 To Mc
Santa Rosa, CA 95409
EDR Inquiry # 8237015.8

Client Name:

EBA Engineering
825 Sonoma Avenue
Santa Rosa, CA 95404
Contact: Kevin Coker

Environmental Data Resources, Inc. (EDR) Aerial Photo Decade Package is a screening tool designed to assist environmental professionals in evaluating potential liability on a target property resulting from past activities. EDR's professional researchers provide digitally reproduced historical aerial photographs, and when available, provide one photo per decade.

Search Results:

Year	*Scale*	*Details*	*Source*
2024	1"=750'	Flight Year: 2024	USDA/NAIP
2020	1"=750'	Flight Year: 2020	USDA/NAIP
2016	1"=750'	Flight Year: 2016	USDA/NAIP
2012	1"=750'	Flight Year: 2012	USDA/NAIP
2009	1"=750'	Flight Year: 2009	USDA/NAIP
2006	1"=750'	Flight Year: 2006	USDA/NAIP
1993	1"=750'	Acquisition Date: July 10, 1993	USGS/DOQQ
1982	1"=750'	Flight Date: July 10, 1982	USDA
1974	1"=750'	Flight Date: June 24, 1974	USGS
1970	1"=750'	Flight Date: April 19, 1970	USGS
1968	1"=750'	Flight Date: April 27, 1968	USGS
1957	1"=750'	Flight Date: June 18, 1957	USGS
1952	1"=750'	Flight Date: June 12, 1952	USGS
1942	1"=750'	Flight Date: July 23, 1942	USDA

When delivered electronically by EDR, the aerial photo images included with this report are for ONE TIME USE ONLY. Further reproduction of these aerial photo images is prohibited without permission from EDR. For more information contact your EDR Account Executive.

Disclaimer - Copyright and Trademark Notice

This Report contains certain information obtained from a variety of public and other sources reasonably available to Environmental Data Resources, LLC. It cannot be concluded from this Report that coverage information for the target and surrounding properties does not exist from other sources. This Report is provided on an "AS IS", "AS AVAILABLE" basis. NO WARRANTY EXPRESS OR IMPLIED IS MADE WHATSOEVER IN CONNECTION WITH THIS REPORT. ENVIRONMENTAL DATA RESOURCES, LLC AND ITS SUBSIDIARIES, AFFILIATES AND THIRD PARTY SUPPLIERS DISCLAIM ALL WARRANTIES, OF ANY KIND OR NATURE, EXPRESS OR IMPLIED, ARISING OUT OF OR RELATED TO THIS REPORT OR ANY OF THE DATA AND INFORMATION PROVIDED IN THIS REPORT, INCLUDING WITHOUT LIMITATION, ANY WARRANTIES REGARDING ACCURACY, QUALITY, CORRECTNESS, COMPLETENESS, COMPREHENSIVENESS, SUITABILITY, MERCHANTABILITY, FITNESS FOR A PARTICULAR PURPOSE, TITLE, NON-INFRINGEMENT, MISAPPROPRIATION, OR OTHERWISE. ALL RISK IS ASSUMED BY THE USER. IN NO EVENT SHALL ENVIRONMENTAL DATA RESOURCES, LLC OR ITS SUBSIDIARIES, AFFILIATES OR THIRD PARTY SUPPLIERS BE LIABLE TO ANYONE FOR ANY DIRECT, INCIDENTAL, INDIRECT, SPECIAL, CONSEQUENTIAL OR OTHER DAMAGES OF ANY TYPE OR KIND (INCLUDING BUT NOT LIMITED TO LOSS OF PROFITS, LOSS OF USE, OR LOSS OF DATA), ARISING OUT OF OR IN ANY WAY CONNECTED WITH THIS REPORT OR ANY OF THE DATA AND INFORMATION PROVIDED IN THIS REPORT.

Any analyses, estimates, ratings, environmental risk levels, or risk codes provided in this Report are provided for illustrative purposes only, and are not intended to provide, nor should they be interpreted as providing any facts regarding, or prediction or forecast of, any environmental risk for any property. Only an assessment performed by a qualified environmental professional can provide findings, opinions or conclusions regarding the environmental risk or conditions in, on or at any property.

Copyright 2026 by Environmental Data Resources, Inc. All rights reserved. Reproduction in any media or format, in whole or in part, of any report or map of Environmental Data Resources, Inc., or its affiliates, is prohibited without prior written permission.

EDR and its logos (including Sanborn and Sanborn Map) are trademarks of Environmental Data Resources, LLC or its affiliates. All other trademarks used herein are the property of their respective owners.


INQUIRY #: 8237015.8
YEAR: 2024
= 750'
N
EDR



INQUIRY #: 8237015.8
YEAR: 2020
= 750'
N
EDR


INQUIRY #: 8237015.8
YEAR: 2016
= 750'
N
EDR


INQUIRY #: 8237015.8
YEAR: 2012
= 750'
N
EDR


INQUIRY #: 8237015.8
YEAR: 2009
= 750'
N
EDR


INQUIRY #: 8237015.8
YEAR: 2006
= 750'
N
EDR

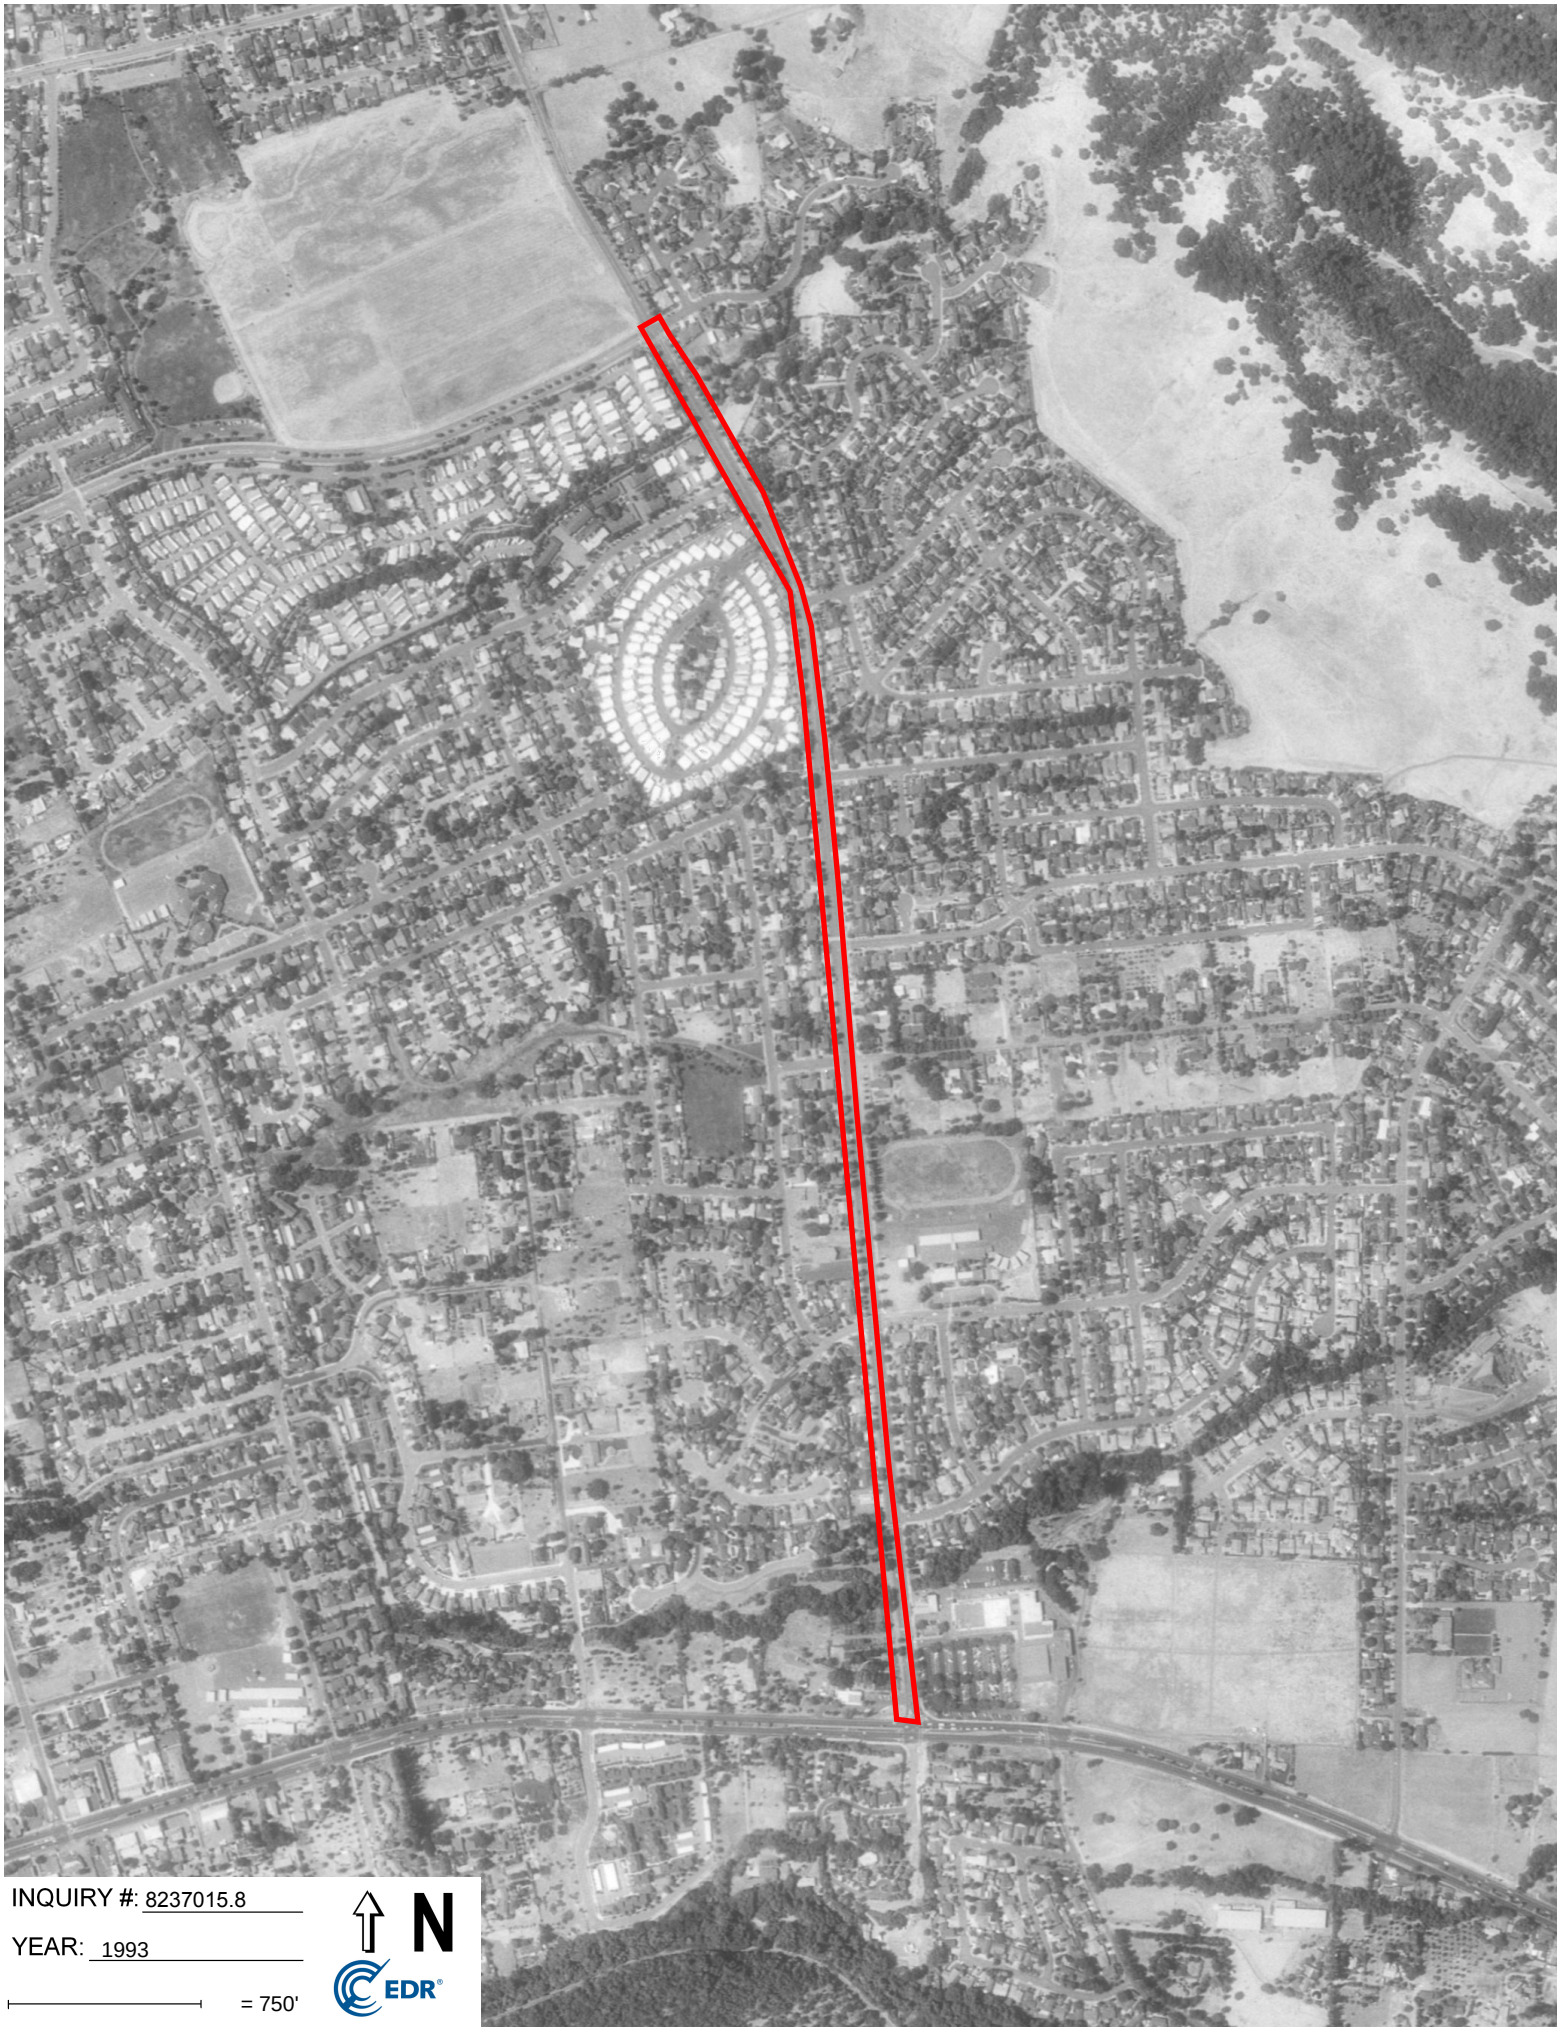
INQUIRY #: 8237015.8
YEAR: 1993
= 750'
N
EDR



INQUIRY #: 8237015.8


YEAR: 1982


= 750'


N

EDR


INQUIRY #: 8237015.8
YEAR: 1974
= 750'
N
EDR

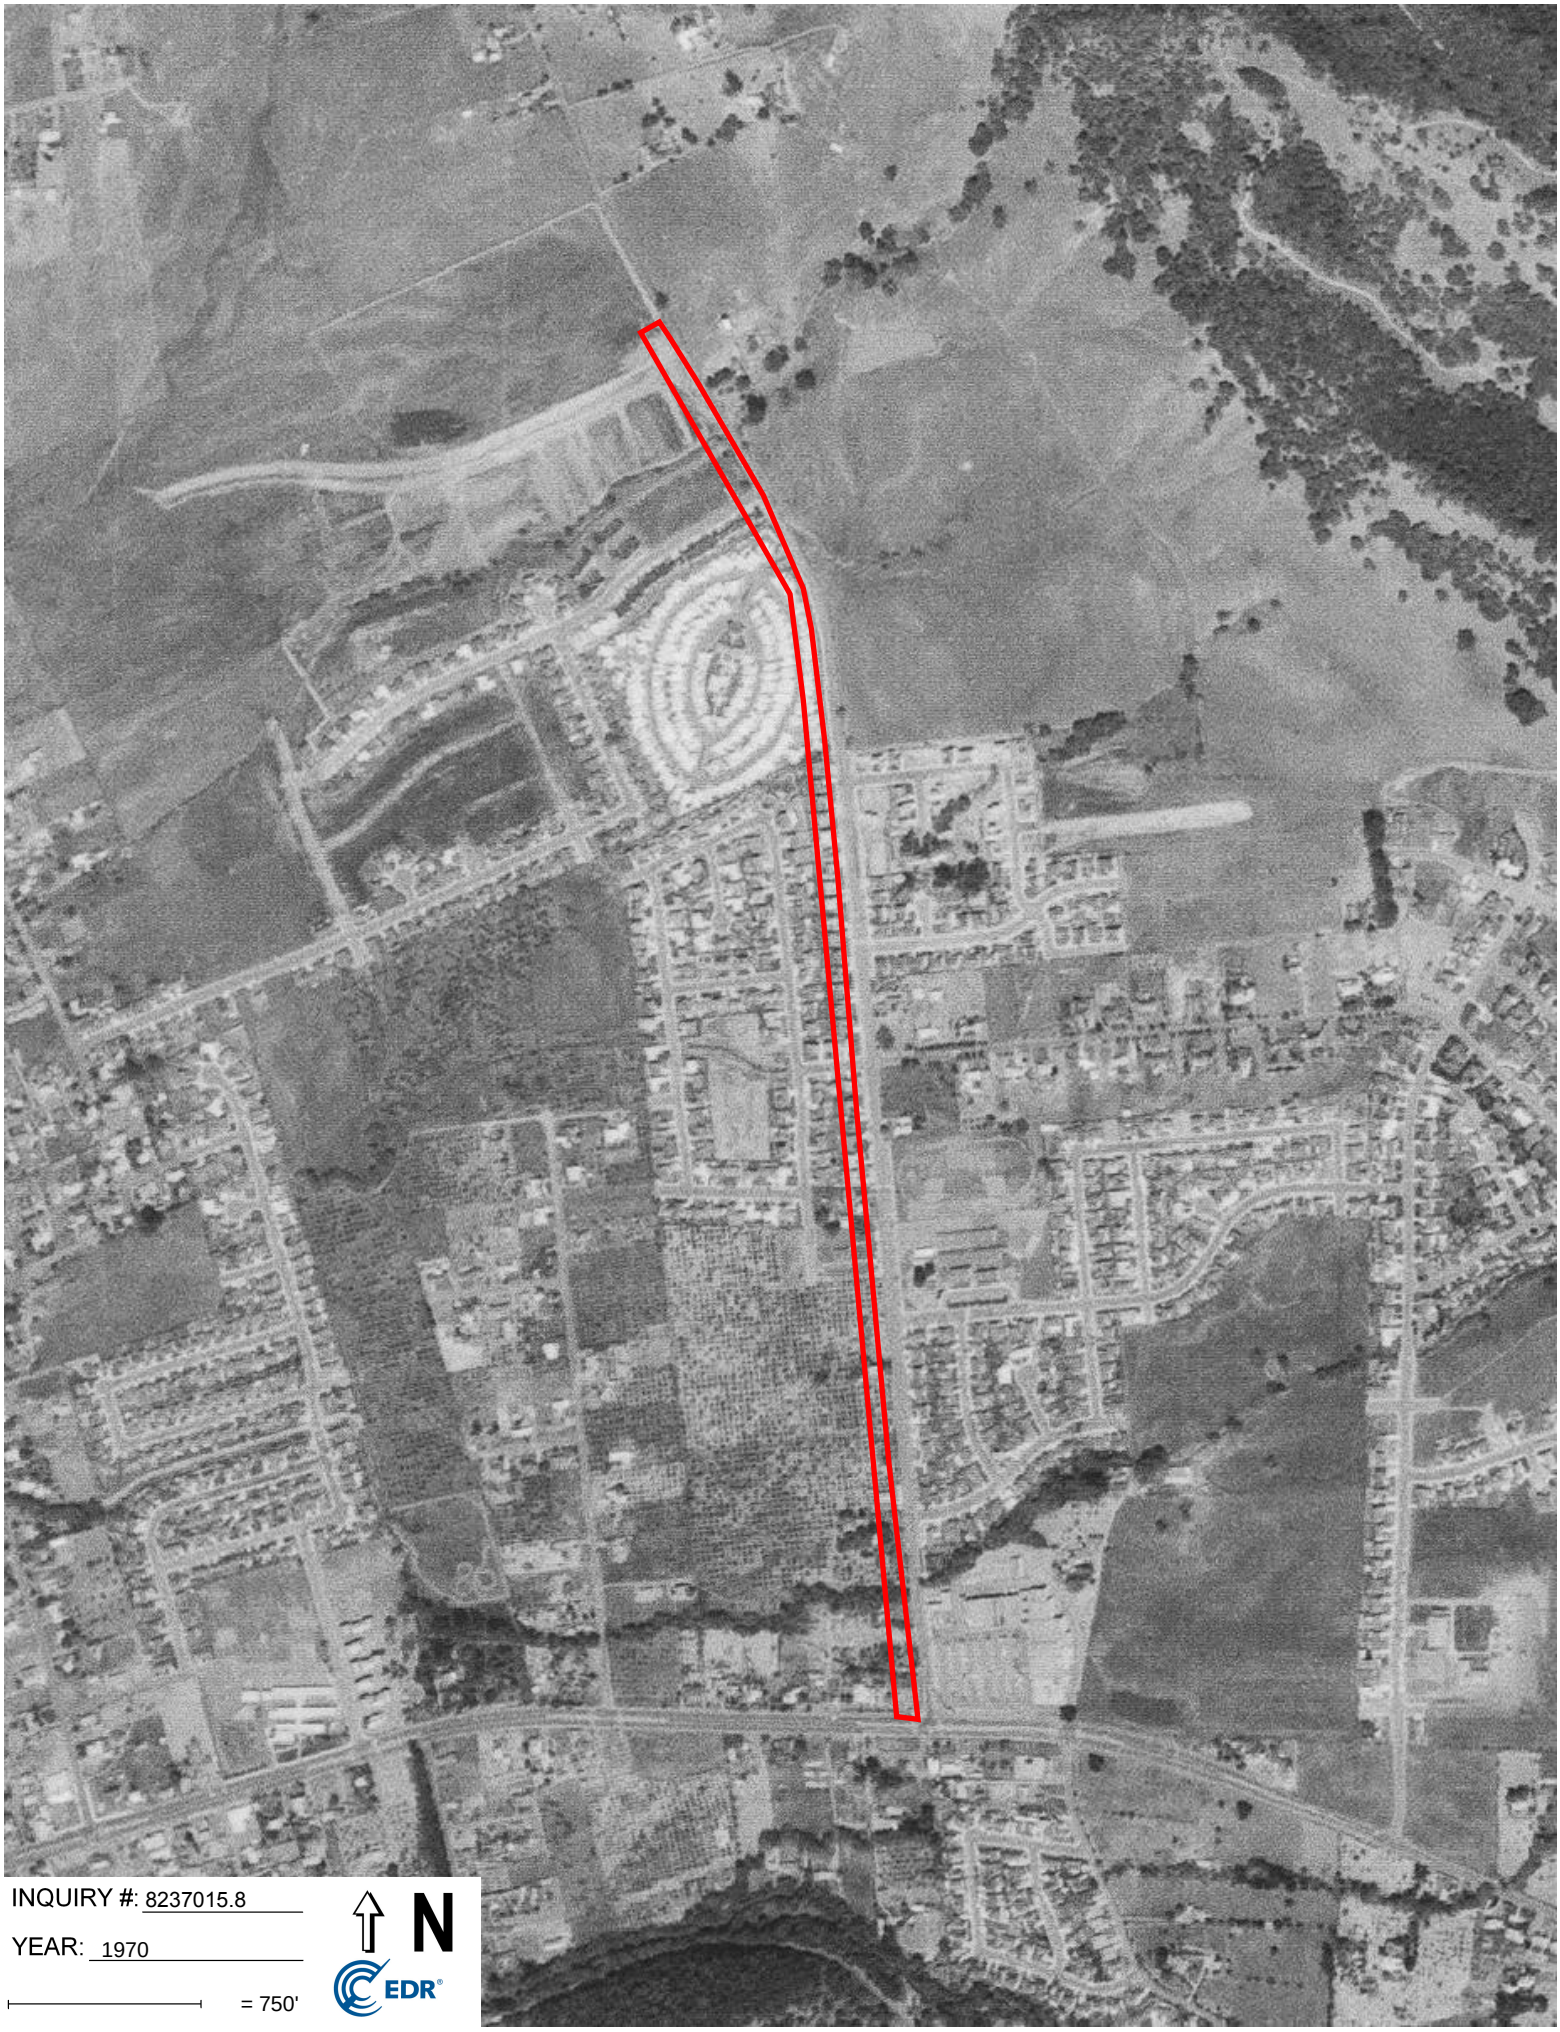
INQUIRY #: 8237015.8
YEAR: 1970
= 750'
N
EDR

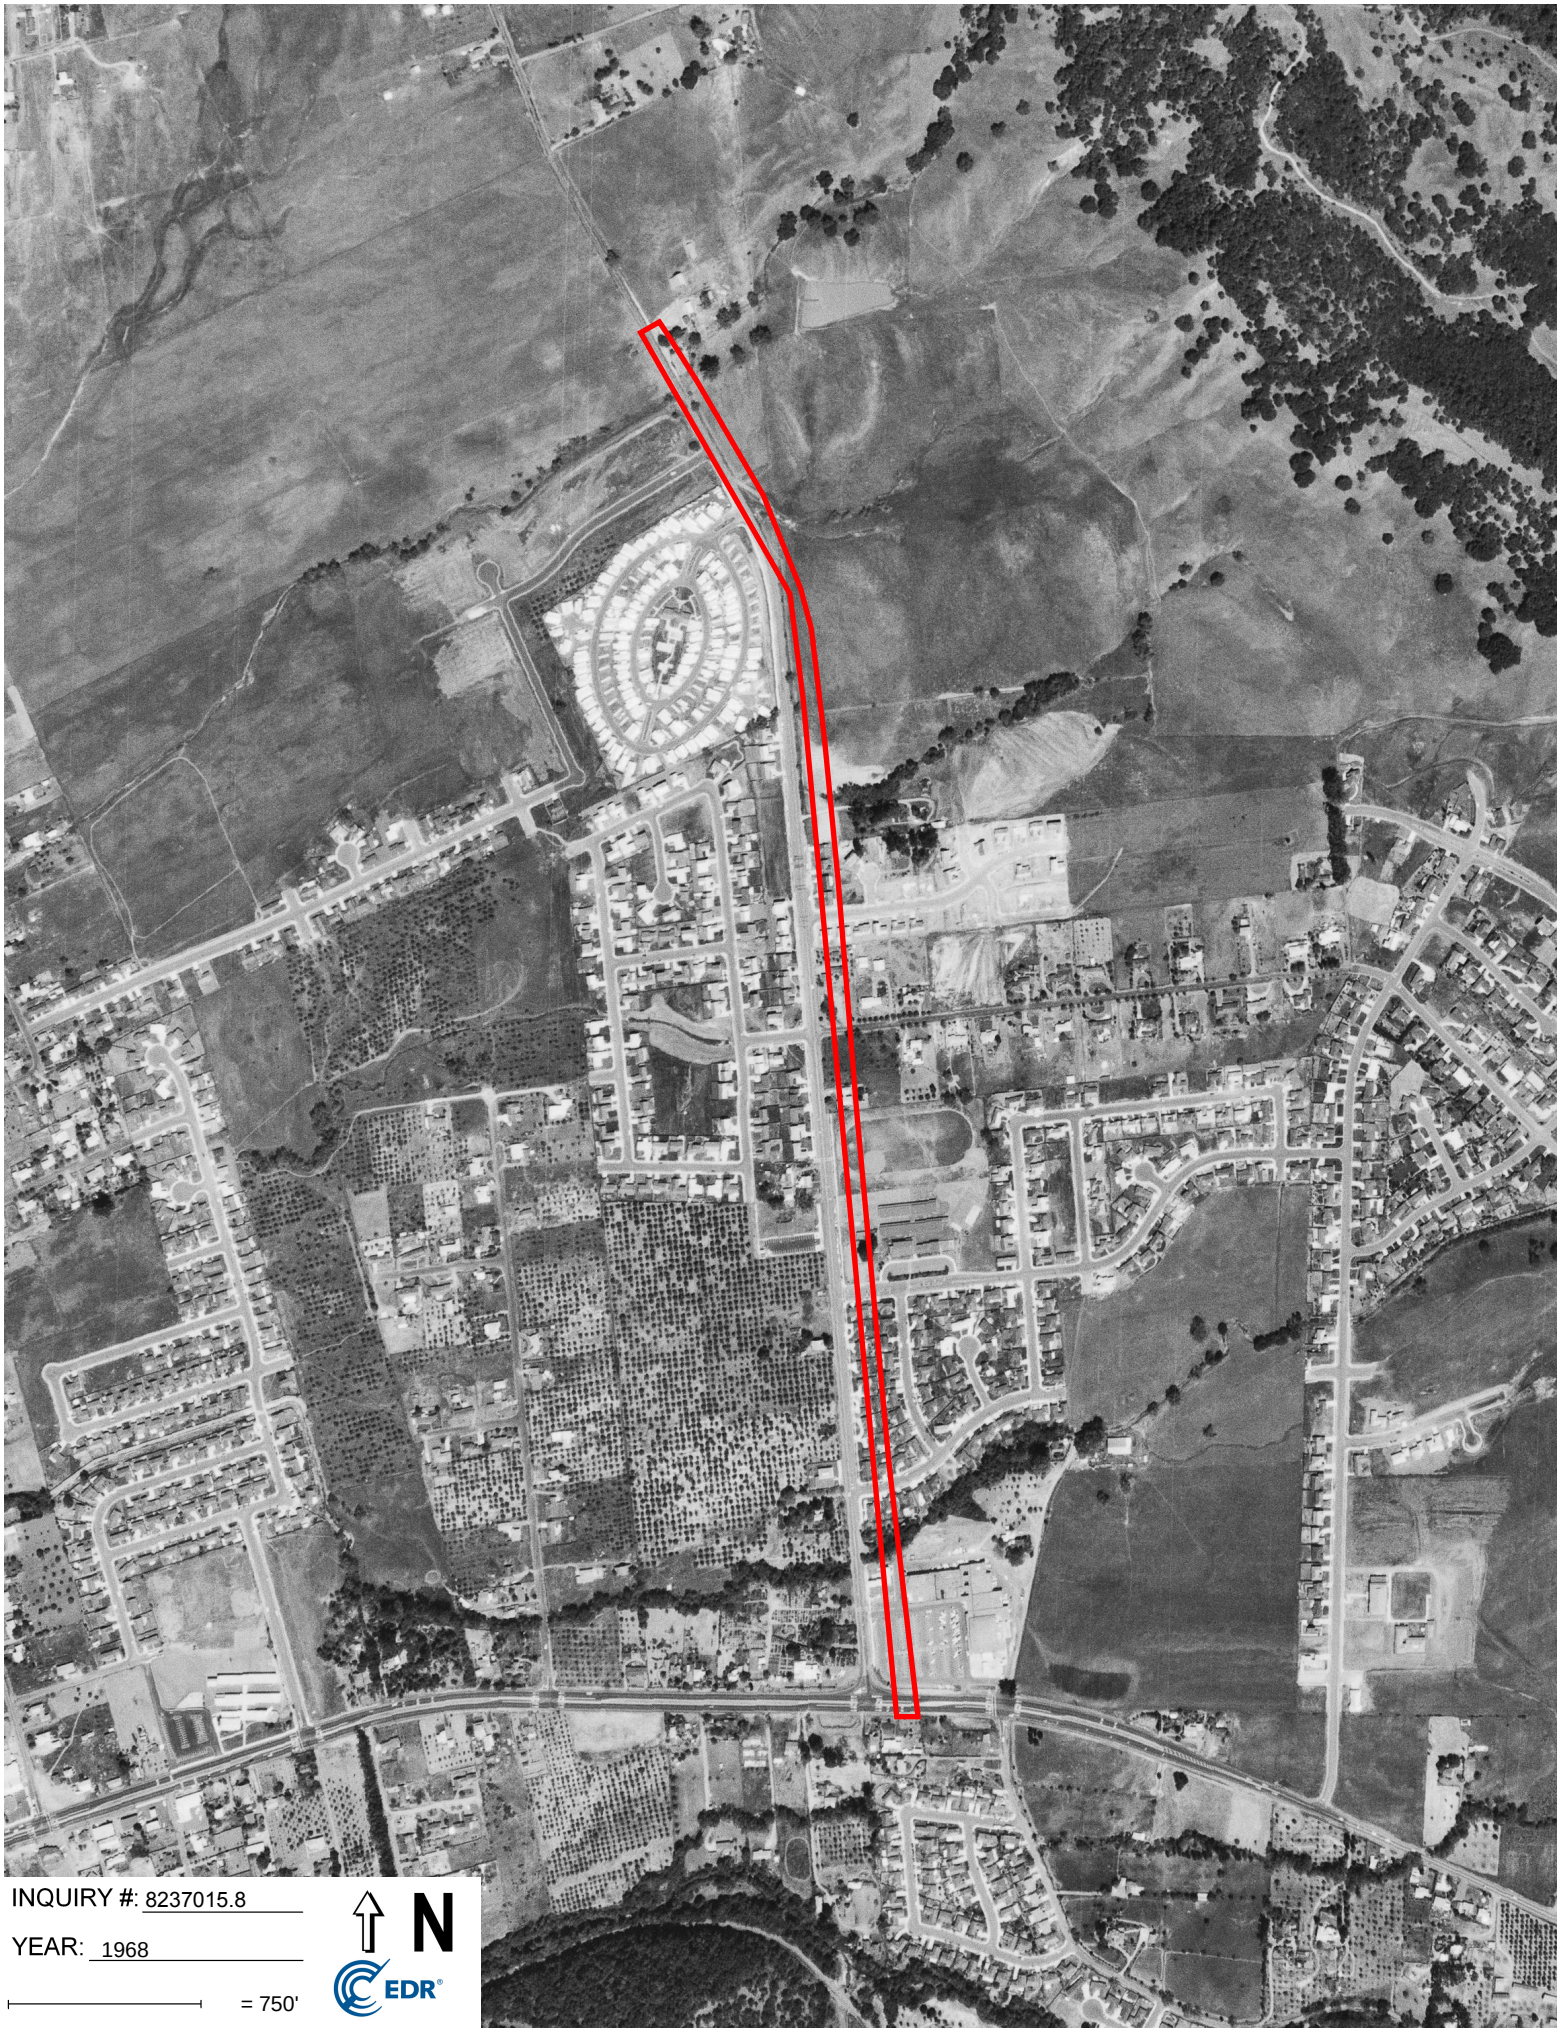
INQUIRY #: 8237015.8
YEAR: 1968
= 750'
N
EDR

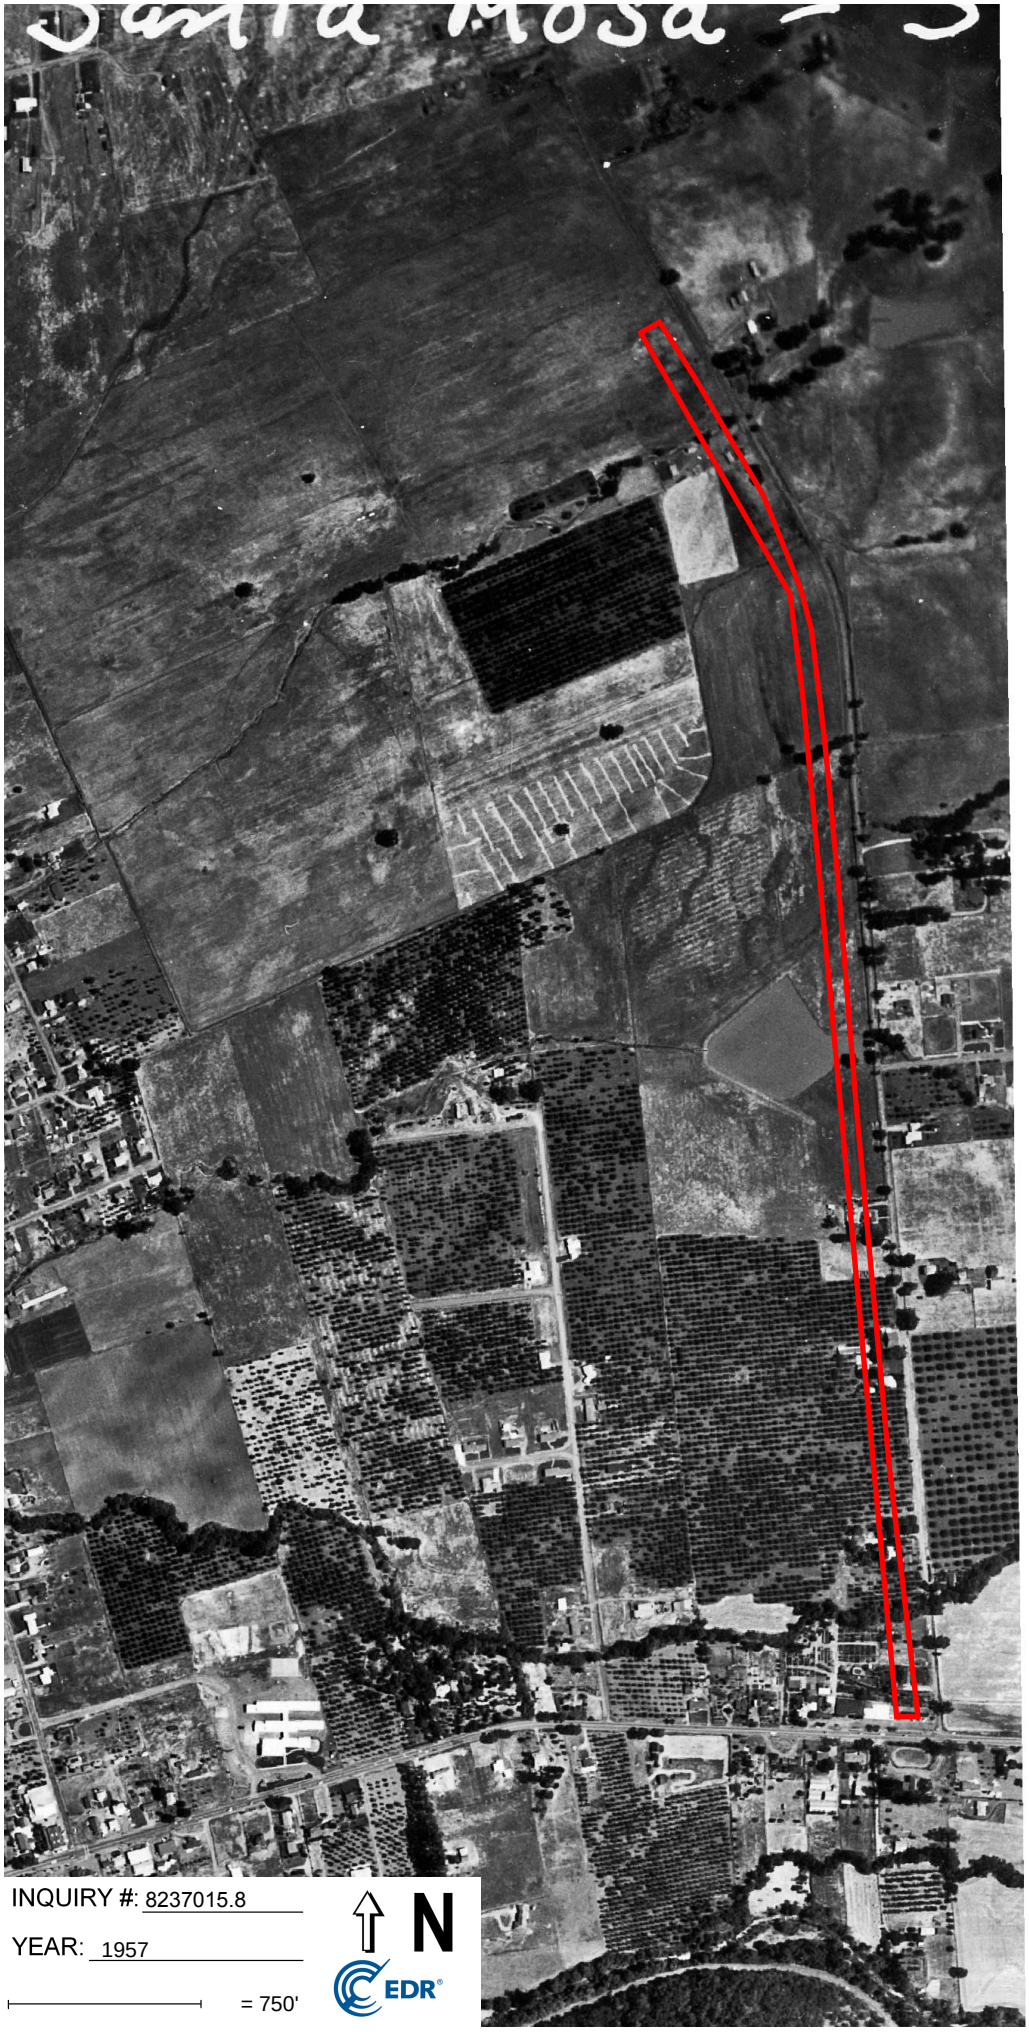


INQUIRY #: 8237015.8


YEAR: 1957

= 750'

N

EDR

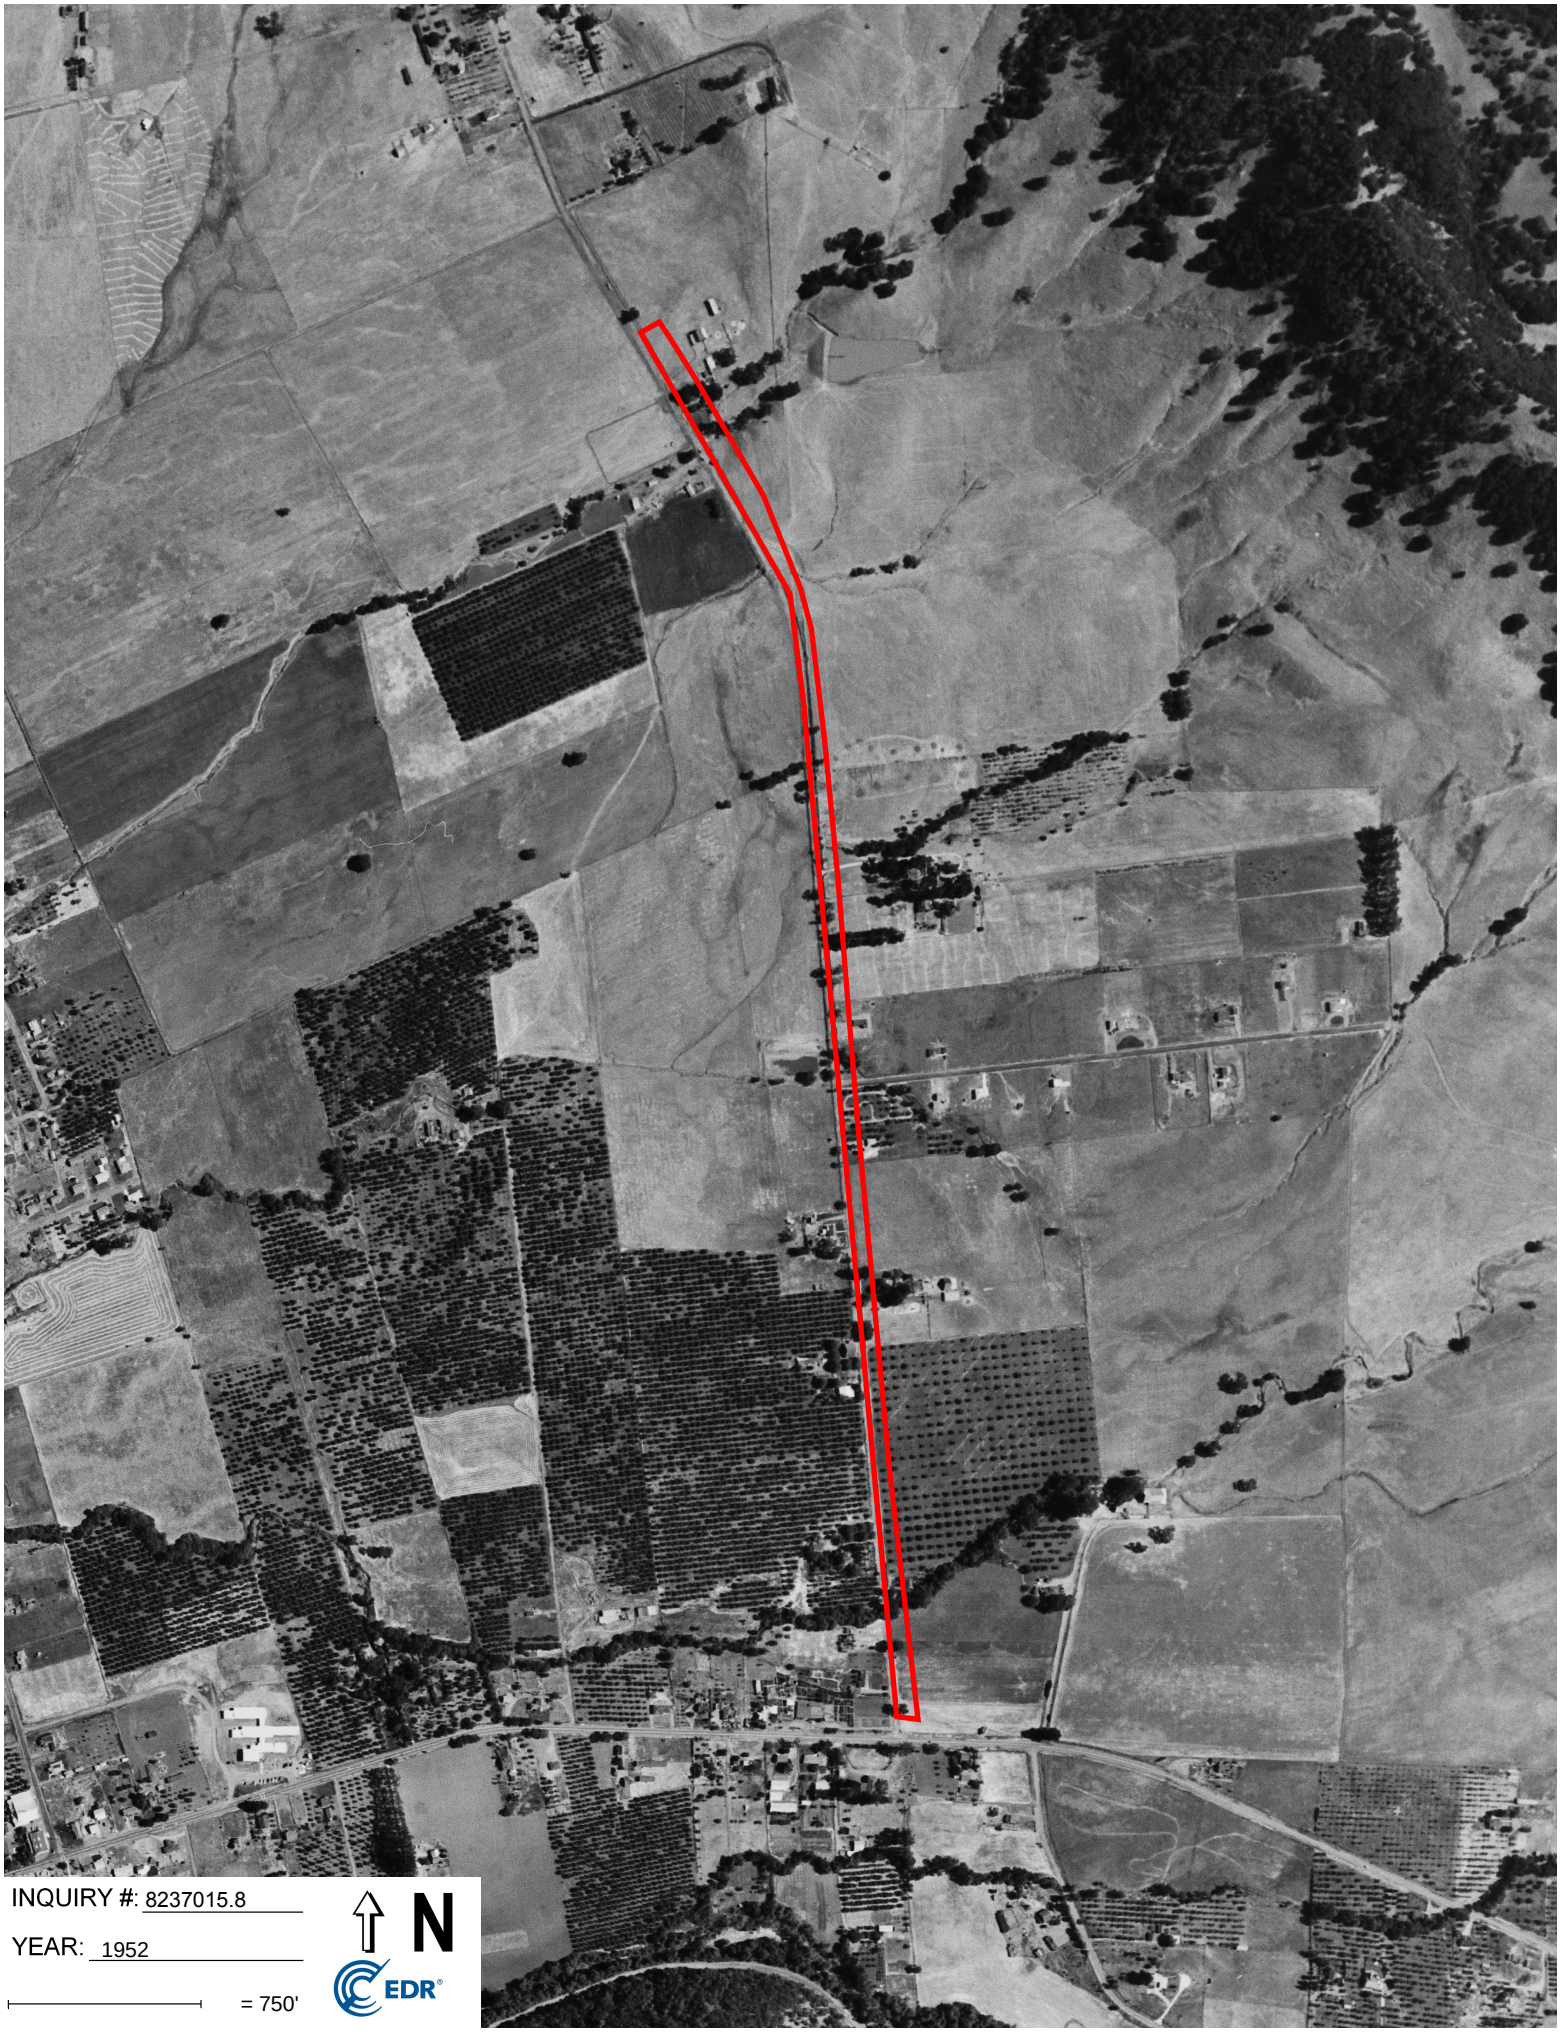
INQUIRY #: 8237015.8
YEAR: 1952
= 750'
N
EDR

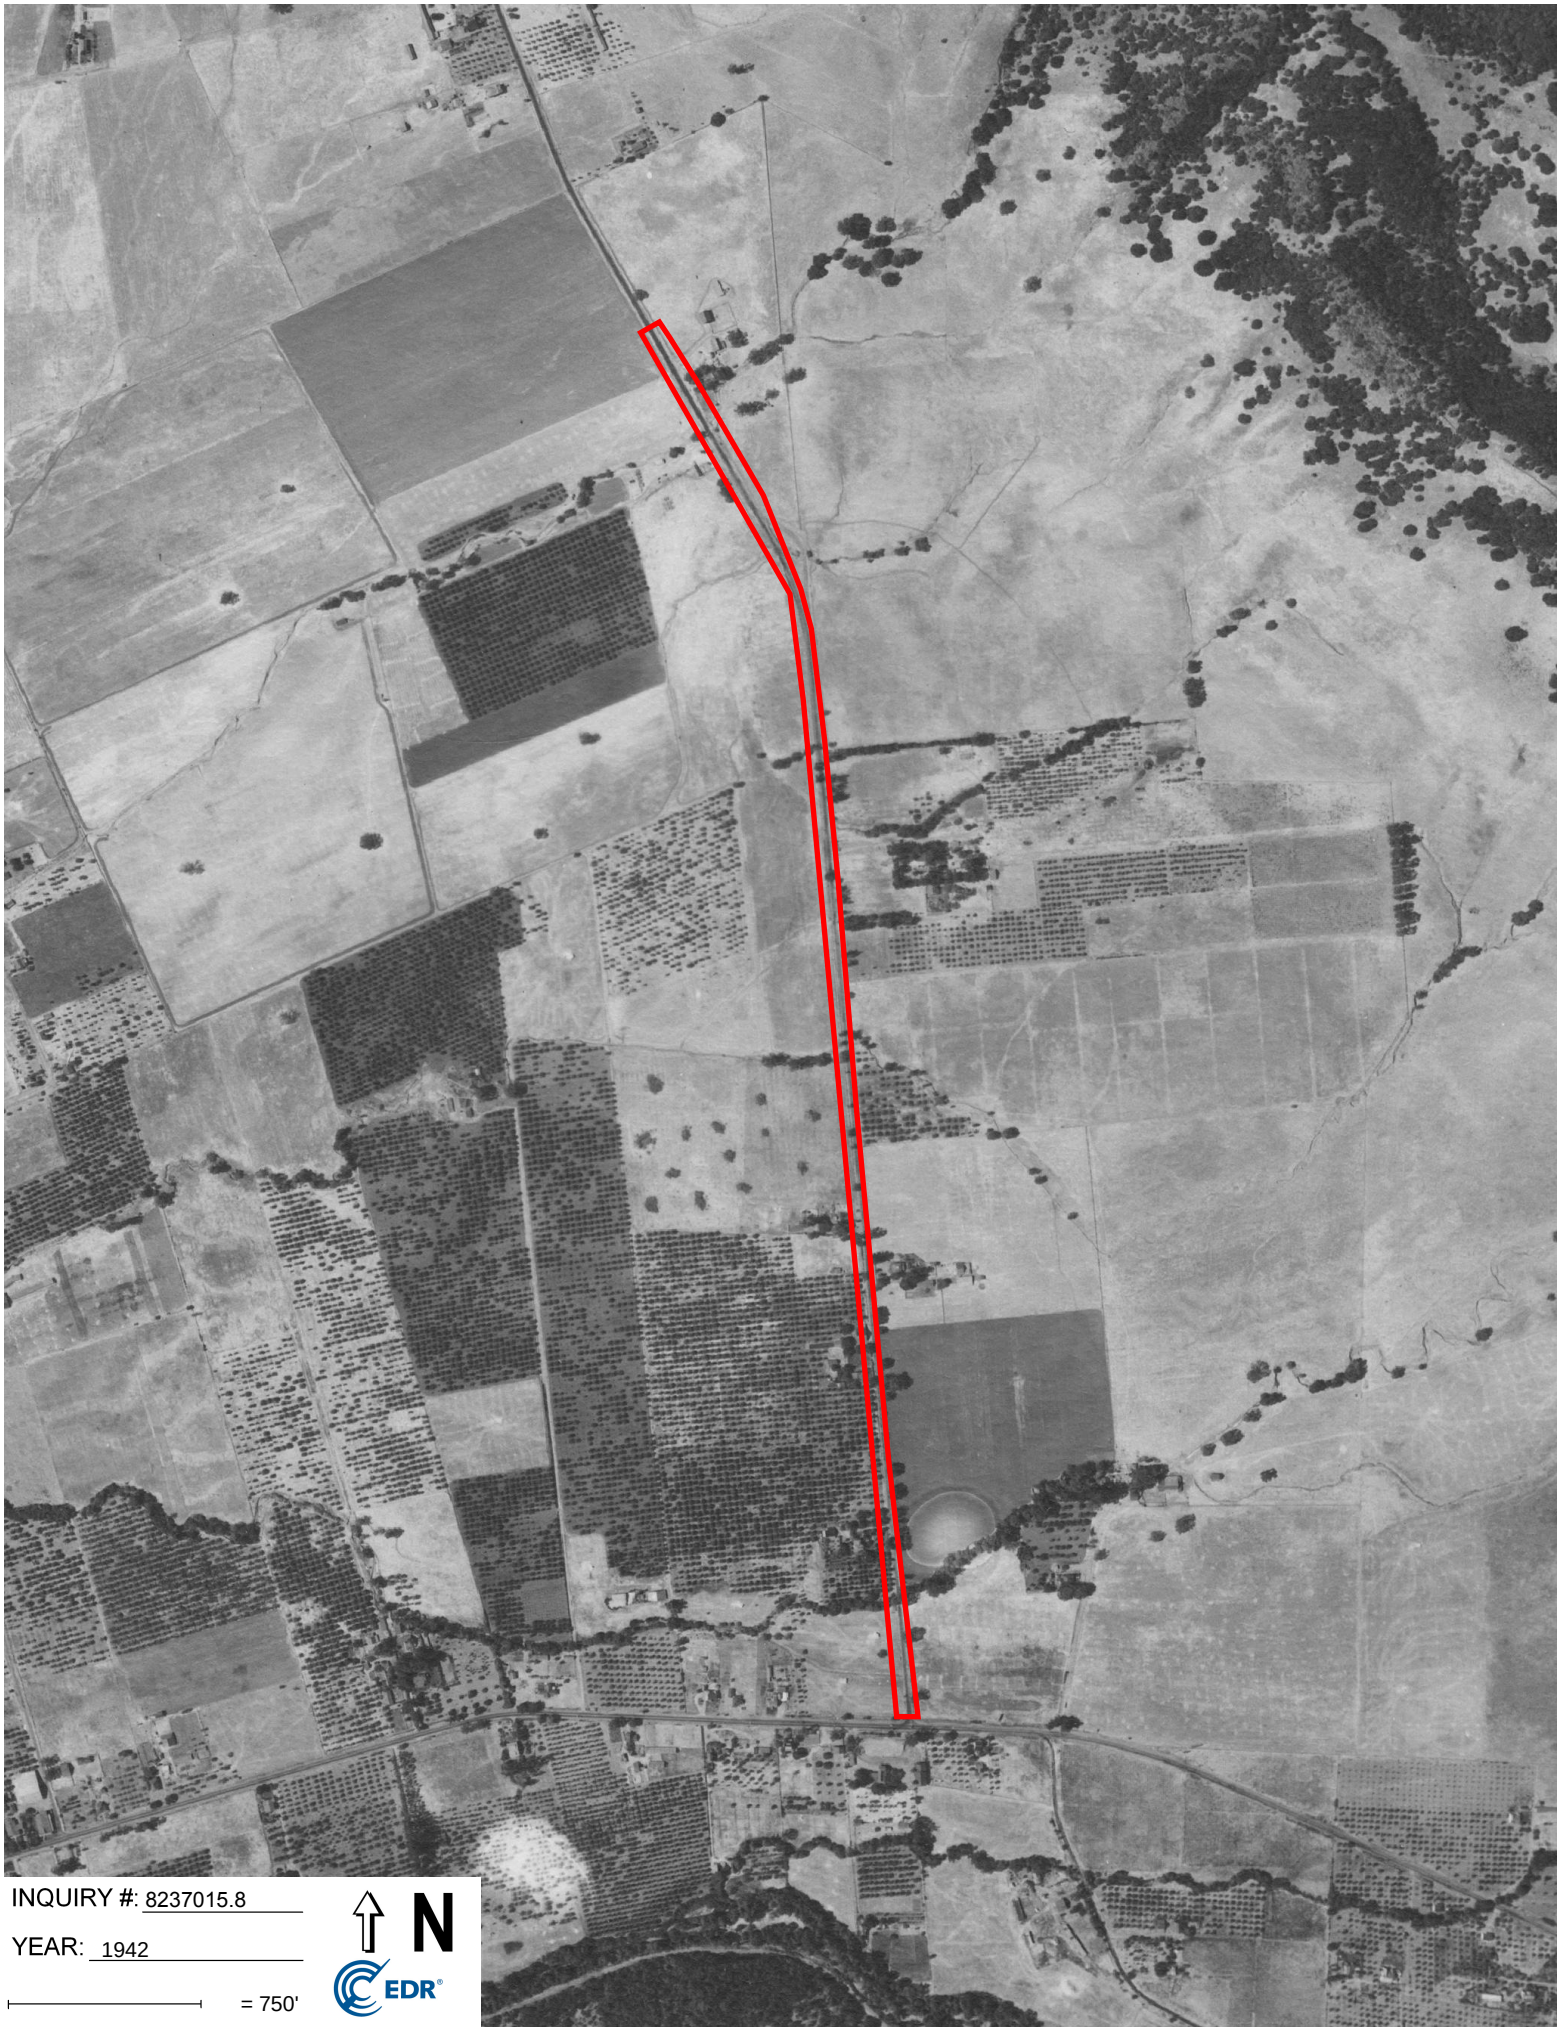

INQUIRY #: 8237015.8

YEAR: 1942

= 750'

N

EDR

APPENDIX E

EDR CERTIFIED SANBORN MAP REPORT

Calistoga Rd Pavement Rehab & Utility Improvements

Calistoga Road, Hwy 12 To Montecito Blvd

Santa Rosa, CA 95409

Inquiry Number: 8237015.3

January 29, 2026

Certified Sanborn® Map Report

6 Armstrong Road, 4th floor
Shelton, CT 06484
Toll Free: 800.352.0050
www.edrnet.com

Certified Sanborn® Map Report

01/29/26

Site Name:

Calistoga Rd Pavement Rehab
Calistoga Road, Hwy 12 To Mc
Santa Rosa, CA 95409
EDR Inquiry # 8237015.3

Client Name:

EBA Engineering
825 Sonoma Avenue
Santa Rosa, CA 95404
Contact: Kevin Coker

The Sanborn Library has been searched by EDR and maps covering the target property location as provided by EBA Engineering were identified for the years listed below. The Sanborn Library is the largest, most complete collection of fire insurance maps. The collection includes maps from Sanborn, Bromley, Perris & Browne, Hopkins, Barlow, and others. Only Environmental Data Resources Inc. (EDR) is authorized to grant rights for commercial reproduction of maps by the Sanborn Library LLC, the copyright holder for the collection. Results can be authenticated by visiting www.edrnet.com/sanborn.

The Sanborn Library is continually enhanced with newly identified map archives. This report accesses all maps in the collection as of the day this report was generated.

Certified Sanborn Results:

Certification # 8C26-4113-915A

PO # 26-3866

Project Calistoga Rd Reconstruction

UNMAPPED PROPERTY

This report certifies that the complete holdings of the Sanborn Library, LLC collection have been searched based on client supplied target property information, and fire insurance maps covering the target property were not found.

Sanborn® Library search results

Certification #: 8C26-4113-915A

The Sanborn Library includes more than 1.2 million fire insurance maps from Sanborn, Bromley, Perris & Browne, Hopkins, Barlow and others which track historical property usage in approximately 12,000 American cities and towns. Collections searched:

- ☑ Library of Congress
- ☑ University Publications of America
- ☑ EDR Private Collection

The Sanborn Library LLC Since 1866™

Limited Permission To Make Copies

EBA Engineering (the client) is permitted to make up to FIVE photocopies of this Sanborn Map transmittal and each fire insurance map accompanying this report solely for the limited use of its customer. No one other than the client is authorized to make copies. Upon request made directly to an EDR Account Executive, the client may be permitted to make a limited number of additional photocopies. This permission is conditioned upon compliance by the client, its customer and their agents with EDR's copyright policy; a copy of which is available upon request.

Disclaimer - Copyright and Trademark Notice

This Report contains certain information obtained from a variety of public and other sources reasonably available to Environmental Data Resources, LLC. It cannot be concluded from this Report that coverage information for the target and surrounding properties does not exist from other sources. This Report is provided on an "AS IS", "AS AVAILABLE" basis. NO WARRANTY EXPRESS OR IMPLIED IS MADE WHATSOEVER IN CONNECTION WITH THIS REPORT. ENVIRONMENTAL DATA RESOURCES, LLC AND ITS SUBSIDIARIES, AFFILIATES AND THIRD PARTY SUPPLIERS DISCLAIM ALL WARRANTIES, OF ANY KIND OR NATURE, EXPRESS OR IMPLIED, ARISING OUT OF OR RELATED TO THIS REPORT OR ANY OF THE DATA AND INFORMATION PROVIDED IN THIS REPORT, INCLUDING WITHOUT LIMITATION, ANY WARRANTIES REGARDING ACCURACY, QUALITY, CORRECTNESS, COMPLETENESS, COMPREHENSIVENESS, SUITABILITY, MERCHANTABILITY, FITNESS FOR A PARTICULAR PURPOSE, TITLE, NON-INFRINGEMENT, MISAPPROPRIATION, OR OTHERWISE. ALL RISK IS ASSUMED BY THE USER. IN NO EVENT SHALL ENVIRONMENTAL DATA RESOURCES, LLC OR ITS SUBSIDIARIES, AFFILIATES OR THIRD PARTY SUPPLIERS BE LIABLE TO ANYONE FOR ANY DIRECT, INCIDENTAL, INDIRECT, SPECIAL, CONSEQUENTIAL OR OTHER DAMAGES OF ANY TYPE OR KIND (INCLUDING BUT NOT LIMITED TO LOSS OF PROFITS, LOSS OF USE, OR LOSS OF DATA), ARISING OUT OF OR IN ANY WAY CONNECTED WITH THIS REPORT OR ANY OF THE DATA AND INFORMATION PROVIDED IN THIS REPORT. Any analyses, estimates, ratings, environmental risk levels, or risk codes provided in this Report are provided for illustrative purposes only, and are not intended to provide, nor should they be interpreted as providing any facts regarding, or prediction or forecast of, any environmental risk for any property. Only an assessment performed by a qualified environmental professional can provide findings, opinions or conclusions regarding the environmental risk or conditions in, on or at any property.

Copyright 2026 by Environmental Data Resources, Inc. All rights reserved. Reproduction in any media or format, in whole or in part, of any report or map of Environmental Data Resources, Inc., or its affiliates, is prohibited without prior written permission.

EDR and its logos (including Sanborn and Sanborn Map) are trademarks of Environmental Data Resources, LLC or its affiliates. All other trademarks used herein are the property of their respective owners.

APPENDIX F

EDR HISTORICAL TOPO MAP REPORT

Calistoga Rd Pavement Rehab & Utility Improvements

Calistoga Road, Hwy 12 To Montecito Blvd

Santa Rosa, CA 95409

Inquiry Number: 8237015.4

January 29, 2026

EDR Historical Topo Map Report

with QuadMatch™

6 Armstrong Road, 4th floor
Shelton, CT 06484
Toll Free: 800.352.0050
www.edrnet.com

EDR Historical Topo Map Report

01/29/26

Site Name:	Client Name:
Calistoga Rd Pavement Rehab	EBA Engineering
Calistoga Road, Hwy 12 To Mc	825 Sonoma Avenue
Santa Rosa, CA 95409	Santa Rosa, CA 95404
EDR Inquiry # 8237015.4	Contact: Kevin Coker

EDR Topographic Map Library has been searched by EDR and maps covering the target property location as provided by EBA Engineering were identified for the years listed below. EDR's Historical Topo Map Report is designed to assist professionals in evaluating potential liability on a target property resulting from past activities. EDRs Historical Topo Map Report includes a search of a collection of public and private color historical topographic maps, dating back to the late 1800s.

Search Results:

P.O.# 26-3866

Project: Calistoga Rd Reconstruction

Coordinates:

Latitude:	38.473127 38° 28' 23" North
Longitude:	-122.654339 -122° 39' 16" West
UTM Zone:	Zone 10 North
UTM X Meters:	530152.14
UTM Y Meters:	4258368.15
Elevation:	297.37' above sea level

Maps Provided:

2021	1954
2018	1944
2015	1916
2012	
1998	
1980	
1973	
1968	

Disclaimer - Copyright and Trademark Notice

This Report contains certain information obtained from a variety of public and other sources reasonably available to Environmental Data Resources, LLC. It cannot be concluded from this Report that coverage information for the target and surrounding properties does not exist from other sources. This Report is provided on an "AS IS", "AS AVAILABLE" basis. NO WARRANTY EXPRESS OR IMPLIED IS MADE WHATSOEVER IN CONNECTION WITH THIS REPORT. ENVIRONMENTAL DATA RESOURCES, LLC AND ITS SUBSIDIARIES, AFFILIATES AND THIRD PARTY SUPPLIERS DISCLAIM ALL WARRANTIES, OF ANY KIND OR NATURE, EXPRESS OR IMPLIED, ARISING OUT OF OR RELATED TO THIS REPORT OR ANY OF THE DATA AND INFORMATION PROVIDED IN THIS REPORT, INCLUDING WITHOUT LIMITATION, ANY WARRANTIES REGARDING ACCURACY, QUALITY, CORRECTNESS, COMPLETENESS, COMPREHENSIVENESS, SUITABILITY, MERCHANTABILITY, FITNESS FOR A PARTICULAR PURPOSE, TITLE, NON-INFRINGEMENT, MISAPPROPRIATION, OR OTHERWISE. ALL RISK IS ASSUMED BY THE USER. IN NO EVENT SHALL ENVIRONMENTAL DATA RESOURCES, LLC OR ITS SUBSIDIARIES, AFFILIATES OR THIRD PARTY SUPPLIERS BE LIABLE TO ANYONE FOR ANY DIRECT, INCIDENTAL, INDIRECT, SPECIAL, CONSEQUENTIAL OR OTHER DAMAGES OF ANY TYPE OR KIND (INCLUDING BUT NOT LIMITED TO LOSS OF PROFITS, LOSS OF USE, OR LOSS OF DATA), ARISING OUT OF OR IN ANY WAY CONNECTED WITH THIS REPORT OR ANY OF THE DATA AND INFORMATION PROVIDED IN THIS REPORT. Any analyses, estimates, ratings, environmental risk levels, or risk codes provided in this Report are provided for illustrative purposes only, and are not intended to provide, nor should they be interpreted as providing any facts regarding, or prediction or forecast of, any environmental risk for any property. Only an assessment performed by a qualified environmental professional can provide findings, opinions or conclusions regarding the environmental risk or conditions in, on or at any property.


Copyright 2026 by Environmental Data Resources, Inc. All rights reserved. Reproduction in any media or format, in whole or in part, of any report or map of Environmental Data Resources, Inc., or its affiliates, is prohibited without prior written permission.

EDR and its logos (including Sanborn and Sanborn Map) are trademarks of Environmental Data Resources, LLC or its affiliates. All other trademarks used herein are the property of their respective owners.

Topo Sheet Key


This EDR Topo Map Report is based upon the following USGS topographic map sheets.

2021 Source Sheets

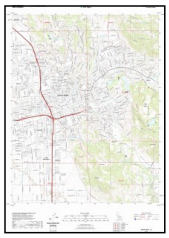


Santa Rosa
2021
7.5-minute, 24000

2018 Source Sheets

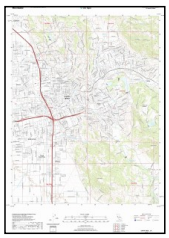

Santa Rosa
2018
7.5-minute, 24000

2015 Source Sheets

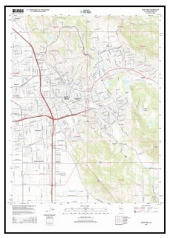

Santa Rosa
2015
7.5-minute, 24000

2012 Source Sheets



Santa Rosa
2012
7.5-minute, 24000

Topo Sheet Key

This EDR Topo Map Report is based upon the following USGS topographic map sheets.

1998 Source Sheets



Santa Rosa
1998
7.5-minute, 24000
Aerial Photo Revised 1994

1980 Source Sheets




Santa Rosa
1980
7.5-minute, 24000
Aerial Photo Revised 1978

1973 Source Sheets



Santa Rosa
1973
7.5-minute, 24000
Aerial Photo Revised 1973

1968 Source Sheets

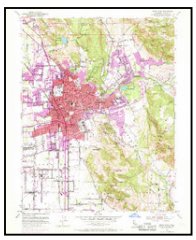

Santa Rosa
1968
7.5-minute, 24000
Aerial Photo Revised 1968

Topo Sheet Key

This EDR Topo Map Report is based upon the following USGS topographic map sheets.

1954 Source Sheets



Santa Rosa
1954
7.5-minute, 24000
Aerial Photo Revised 1952

1944 Source Sheets



Santa Rosa
1944
15-minute, 62500


1916 Source Sheets



Santa Rosa
1916
15-minute, 62500

Historical Topo Map

2021

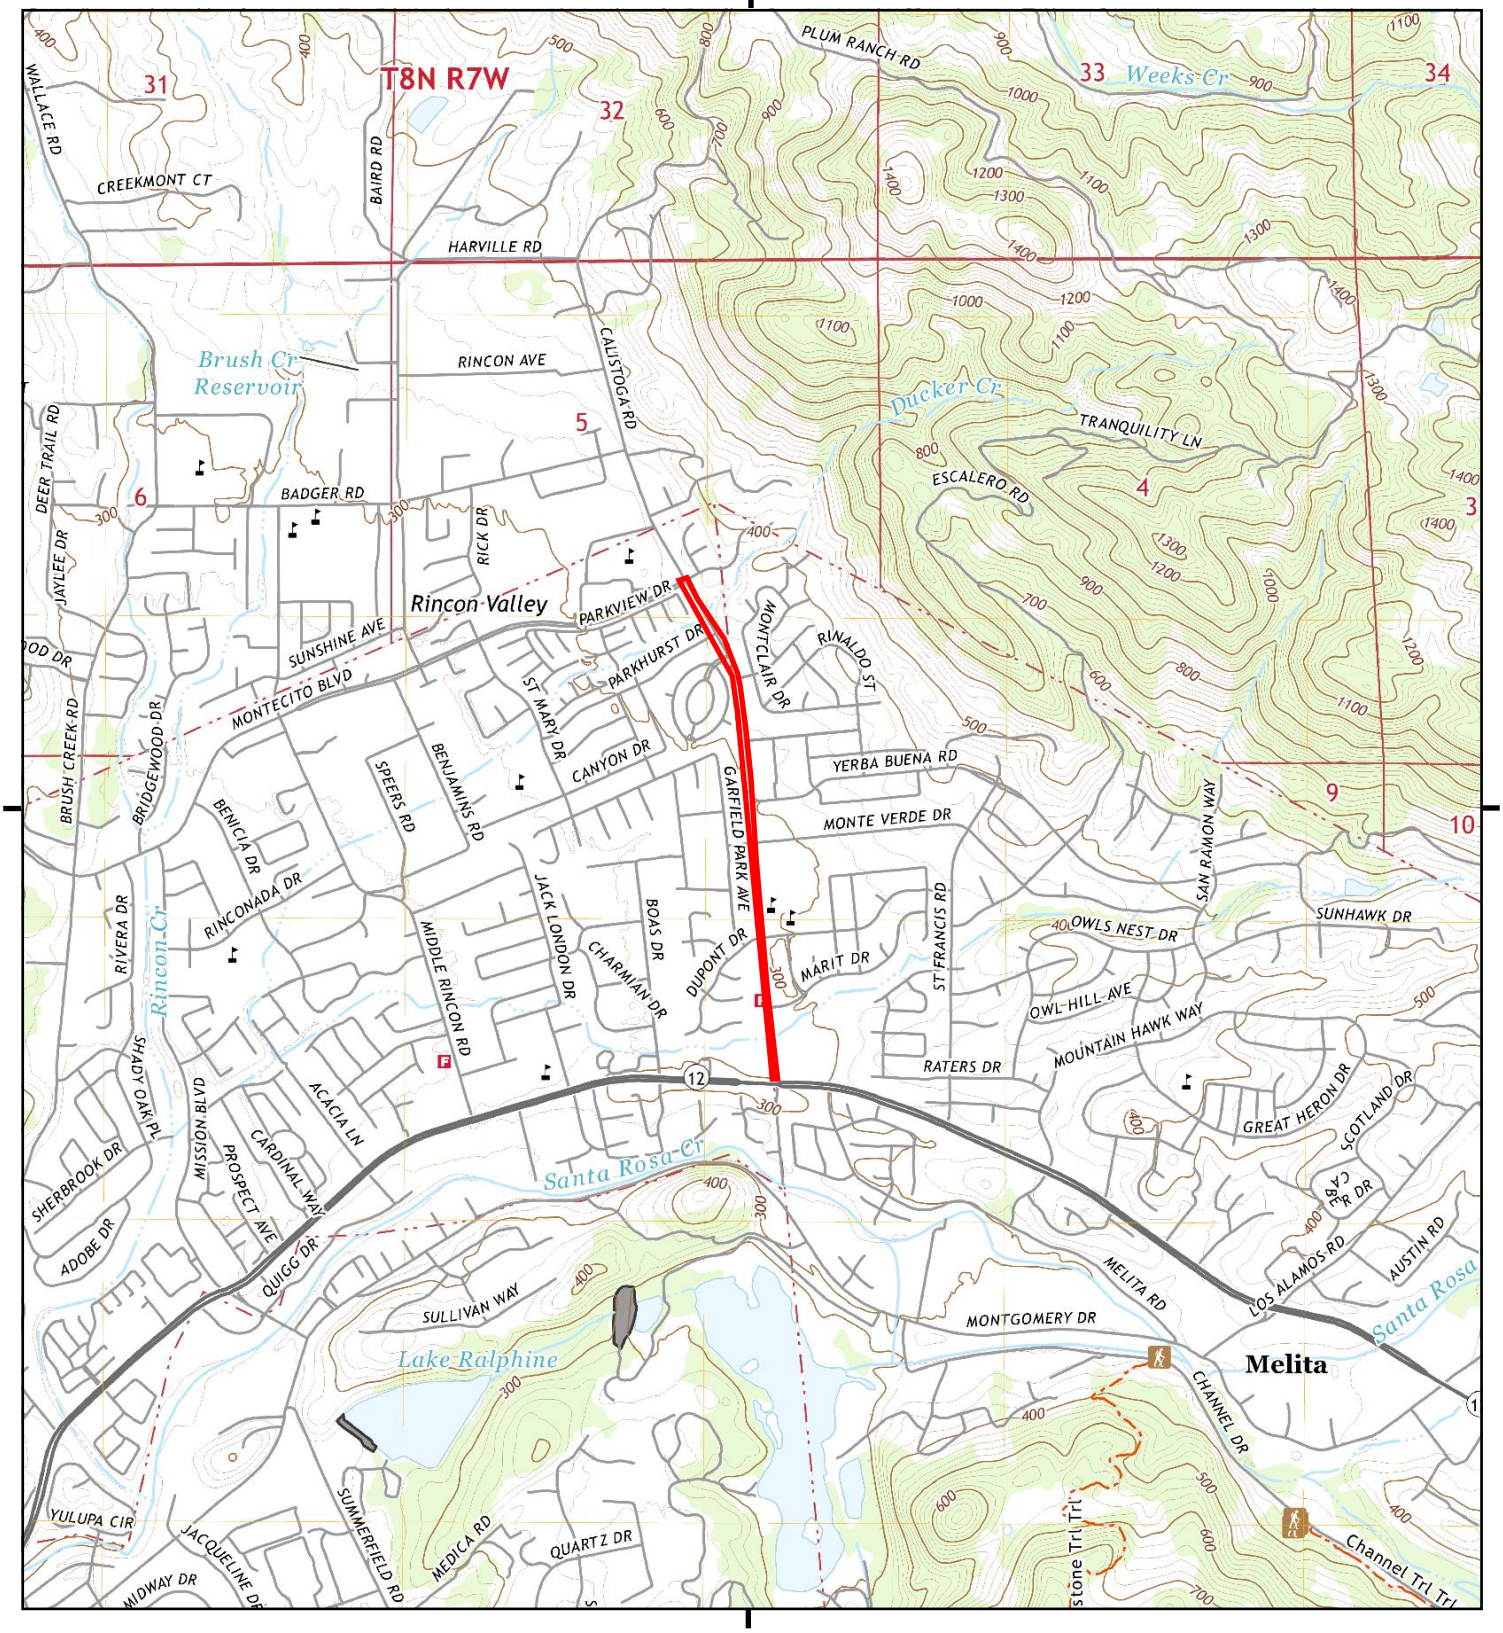

This report includes information from the following map sheet(s).

0 Miles 0.25 0.5 1 1.5

NW N NE
W E
SW S SE


TP, Santa Rosa, 2021, 7.5-minute

SITE NAME: Calistoga Rd Pavement Rehab & Utility Ir
ADDRESS: Calistoga Road, Hwy 12 To Montecito Blv
Santa Rosa, CA 95409
CLIENT: EBA Engineering

N

Historical Topo Map

2018

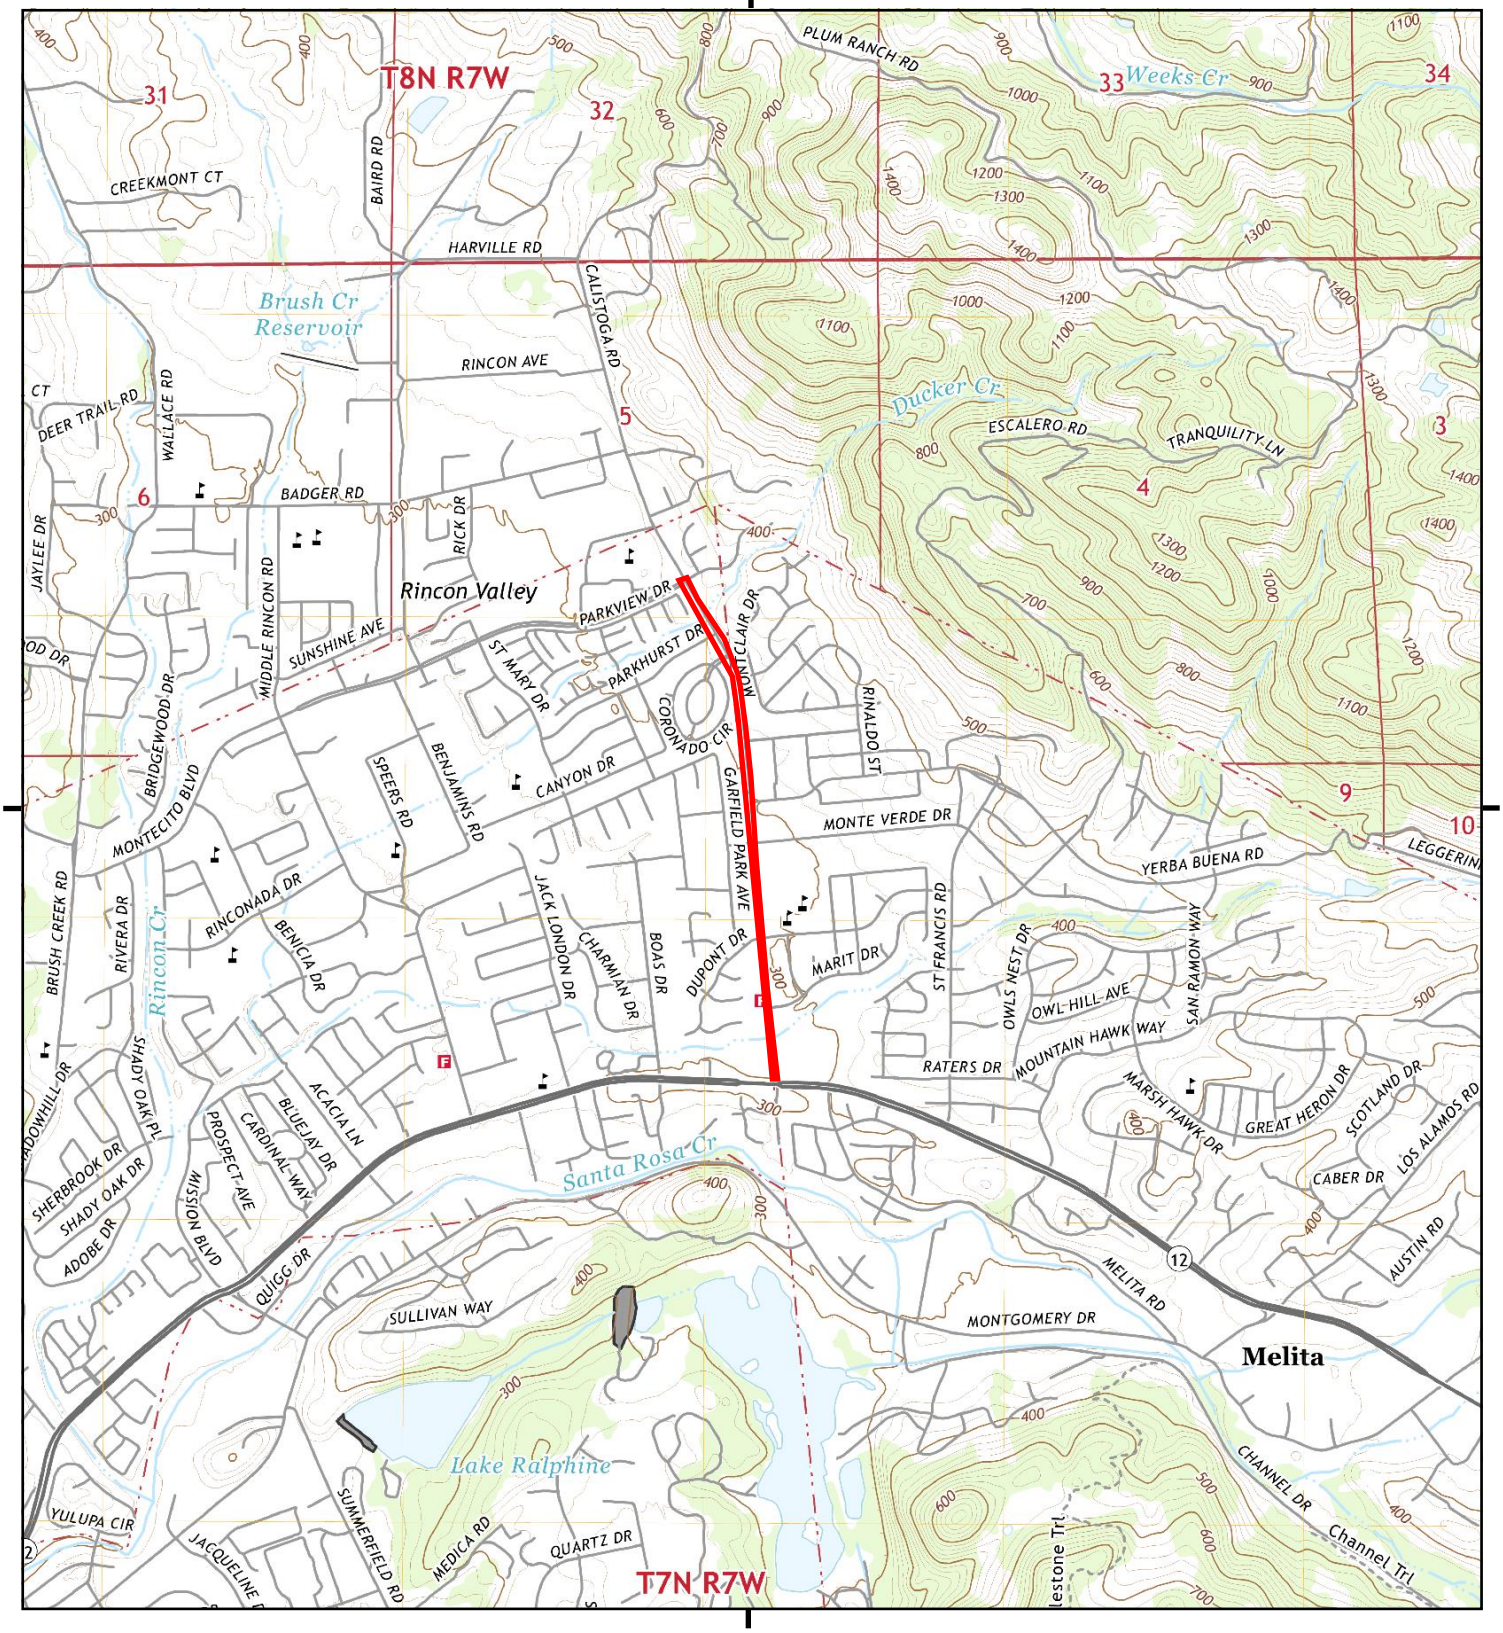

This report includes information from the following map sheet(s).

0 Miles 0.25 0.5 1 1.5

NW N NE
W E
SW S SE


TP, Santa Rosa, 2018, 7.5-minute

SITE NAME: Calistoga Rd Pavement Rehab & Utility Ir
ADDRESS: Calistoga Road, Hwy 12 To Montecito Blv
Santa Rosa, CA 95409
CLIENT: EBA Engineering

N

Historical Topo Map

2015

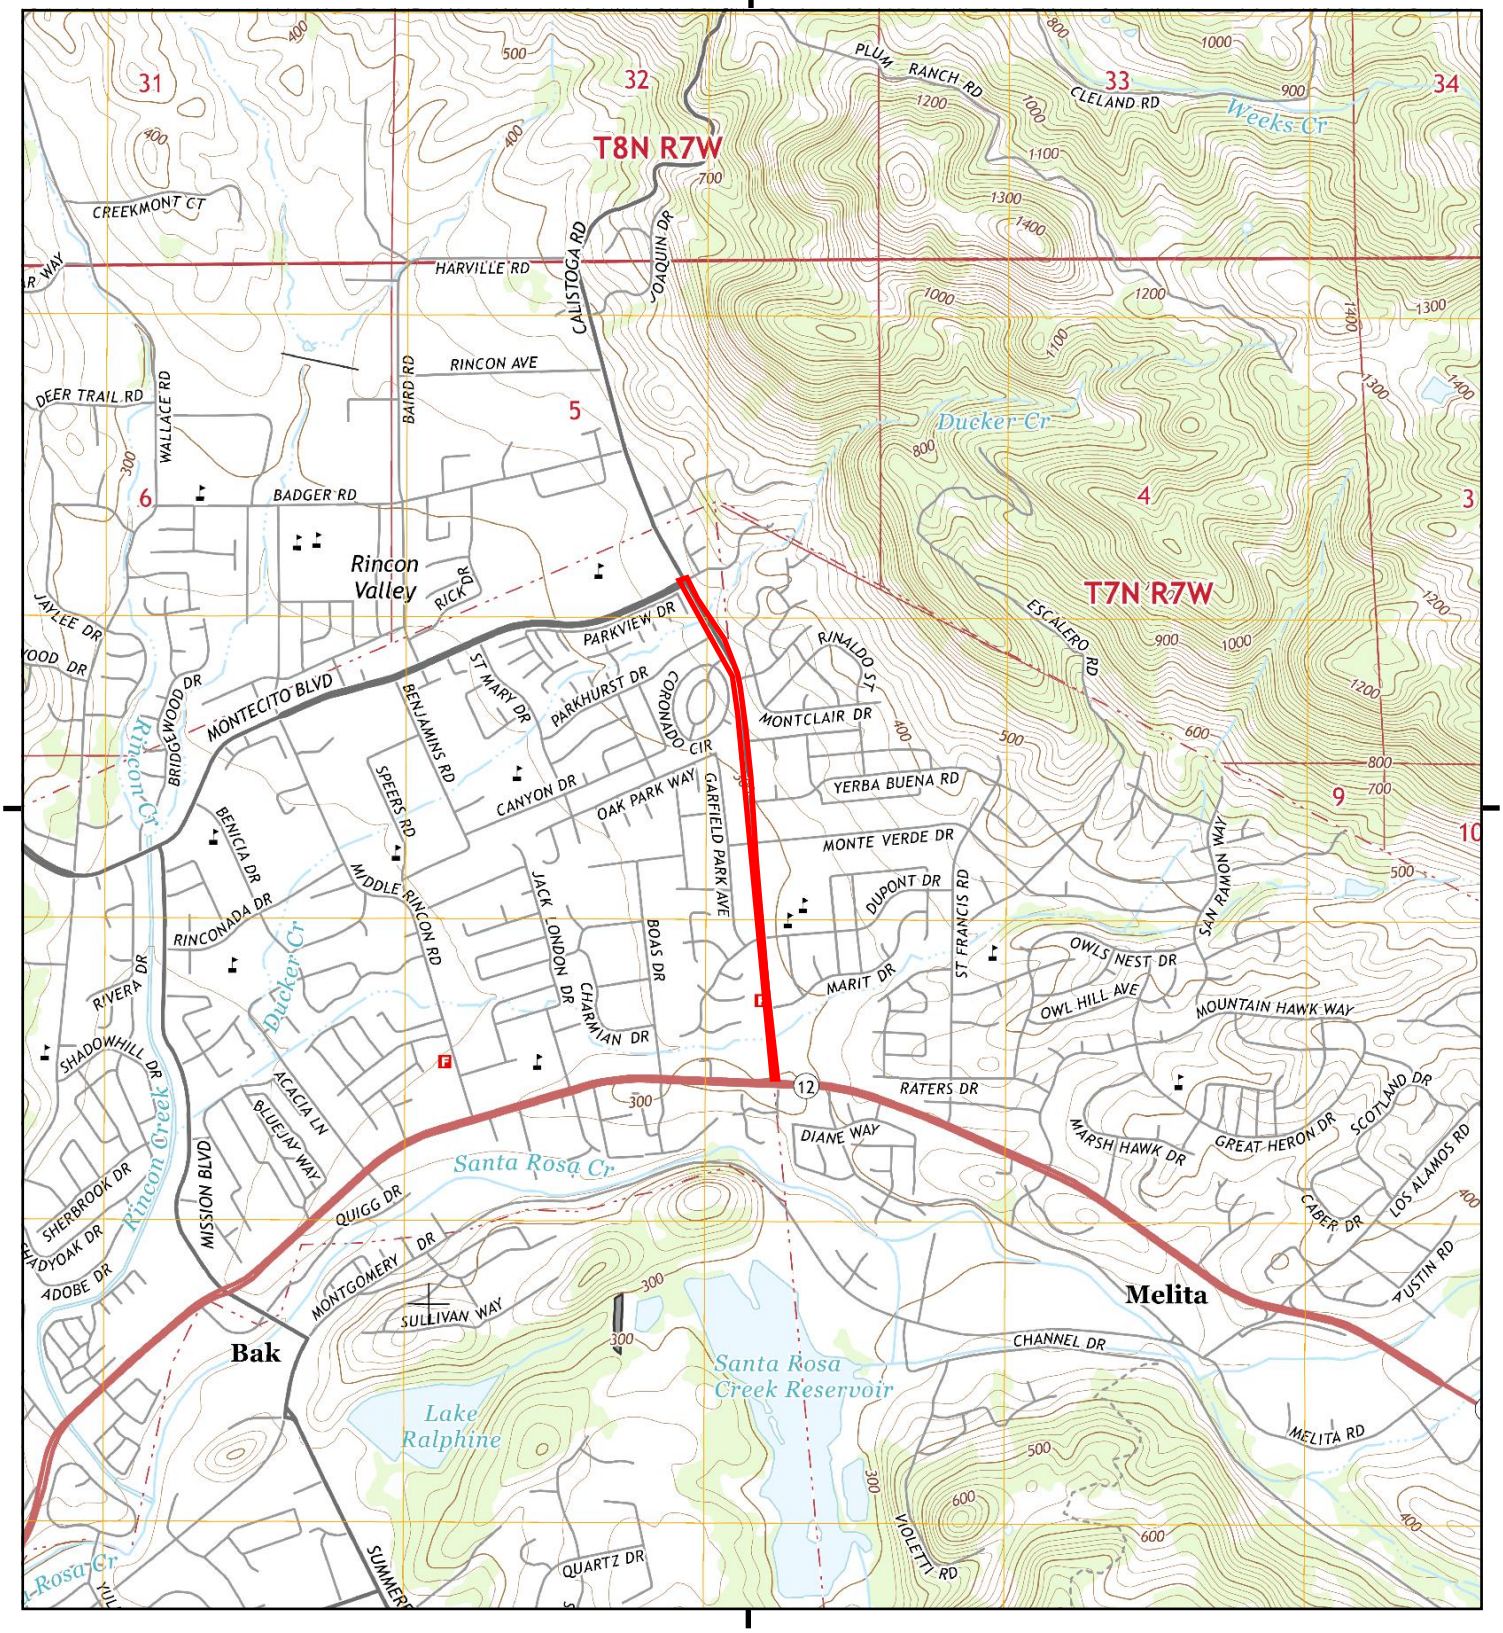

This report includes information from the following map sheet(s).

0 Miles 0.25 0.5 1 1.5

NW N NE
W E
SW S SE


TP, Santa Rosa, 2015, 7.5-minute

SITE NAME: Calistoga Rd Pavement Rehab & Utility Ir
ADDRESS: Calistoga Road, Hwy 12 To Montecito Blv
Santa Rosa, CA 95409
CLIENT: EBA Engineering

N

Historical Topo Map

2012

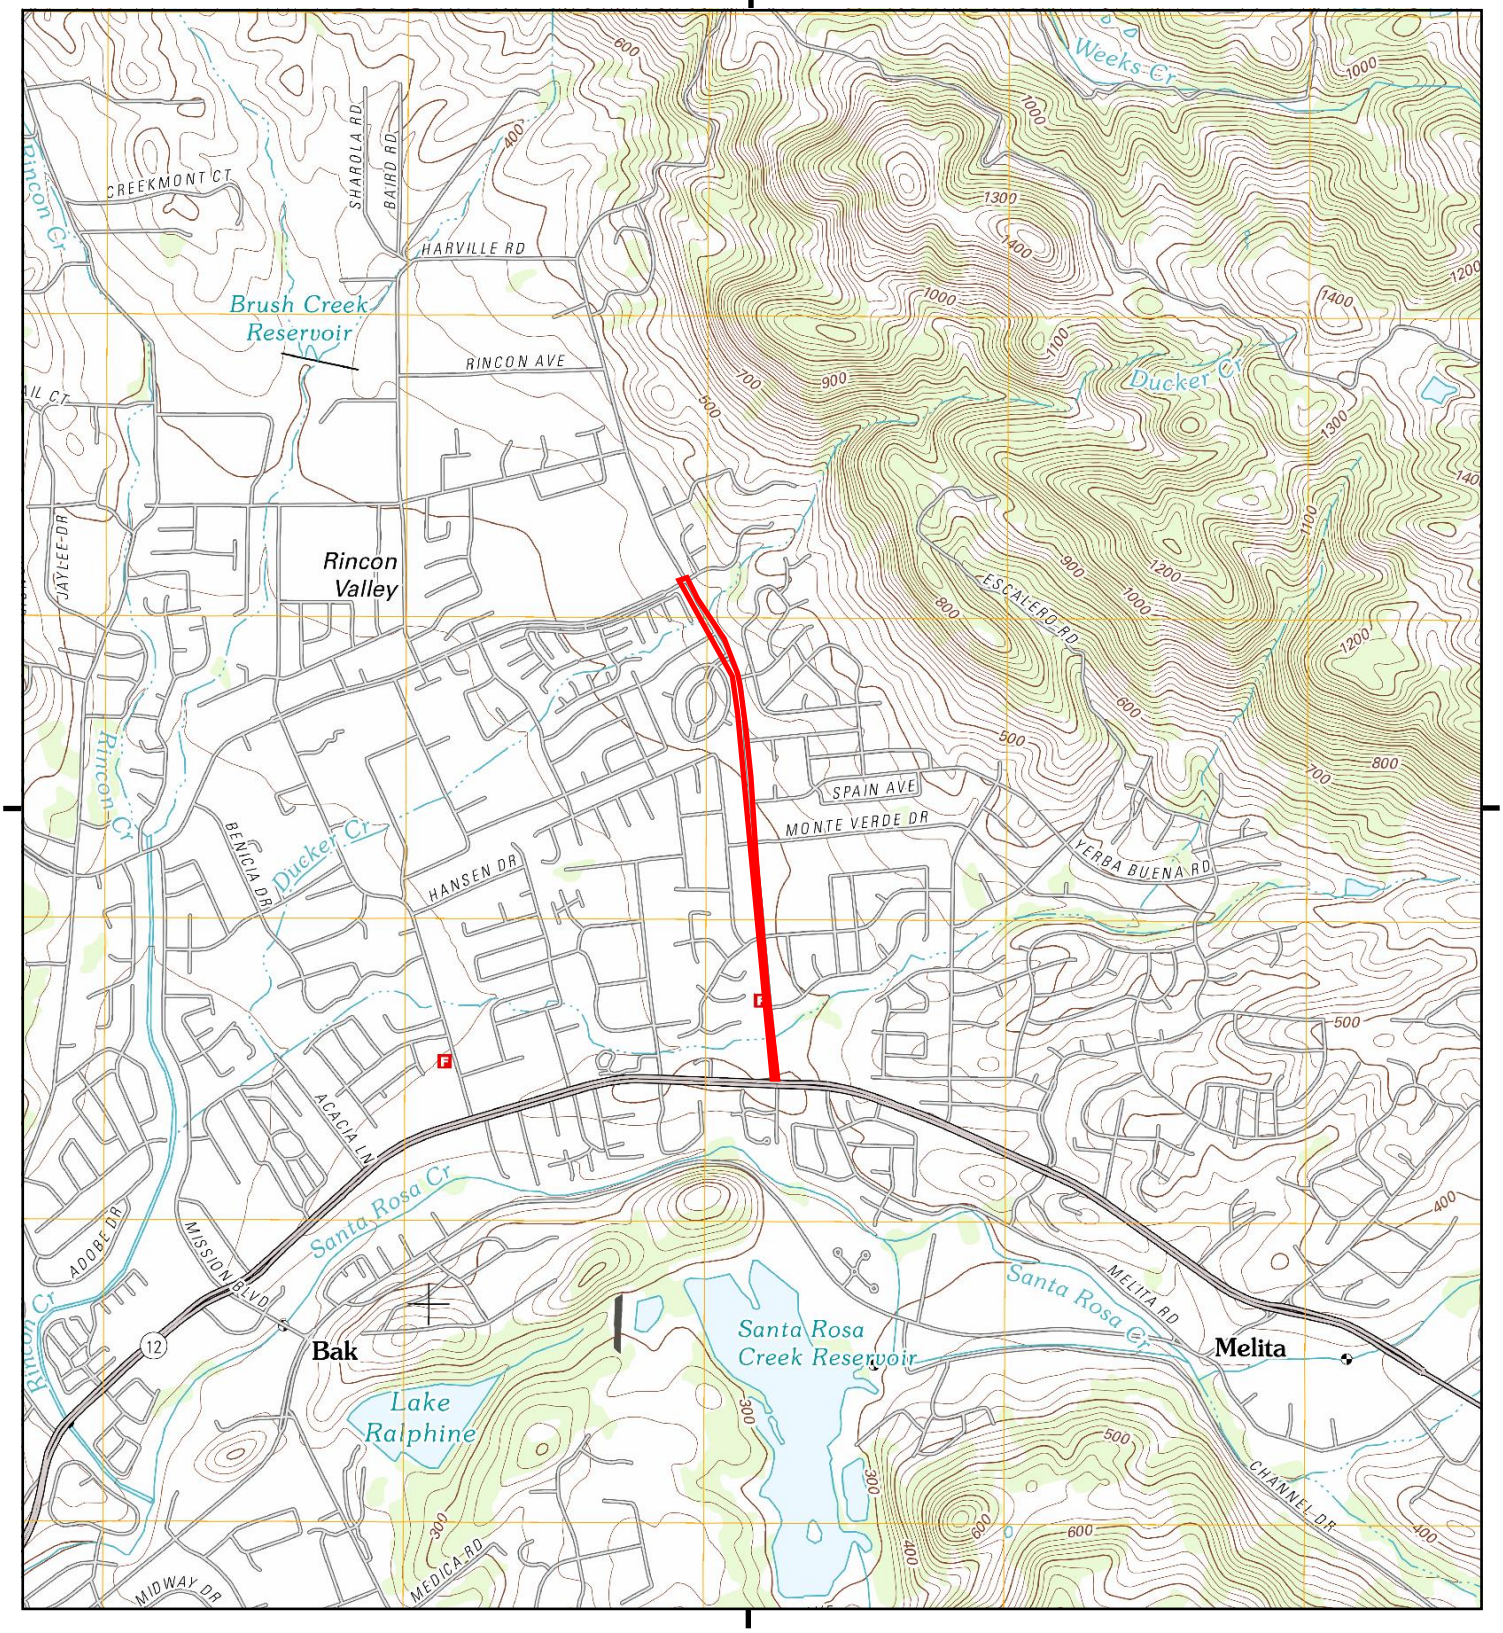

This report includes information from the following map sheet(s).


0 Miles 0.25 0.5 1 1.5

NW N NE
W E
SW S SE

TP, Santa Rosa, 2012, 7.5-minute

SITE NAME: Calistoga Rd Pavement Rehab & Utility Ir
ADDRESS: Calistoga Road, Hwy 12 To Montecito Blv
Santa Rosa, CA 95409
CLIENT: EBA Engineering

N

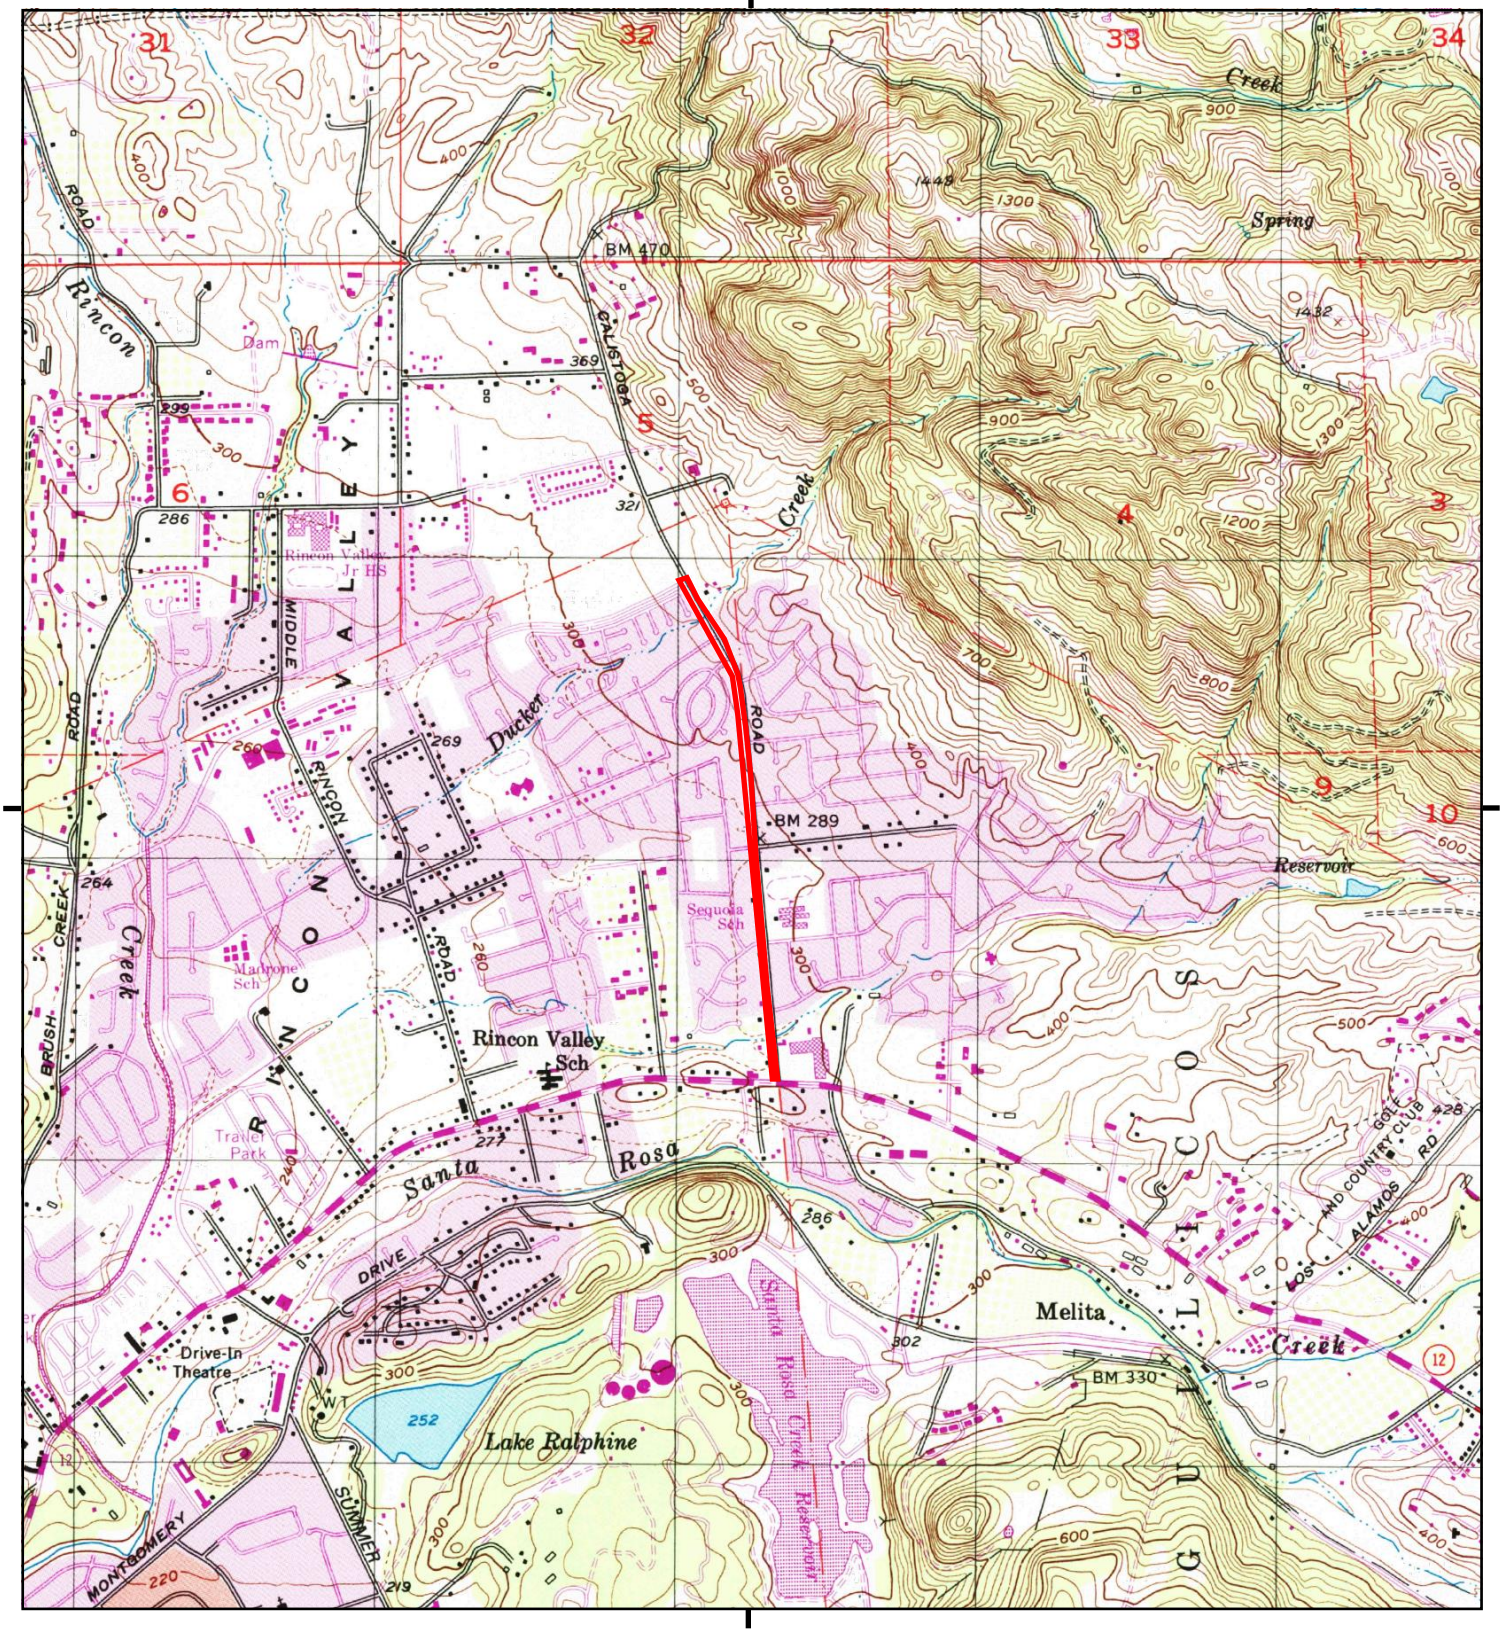

This report includes information from the following map sheet(s).

0 Miles 0.25 0.5 1 1.5

NW N NE
W E
SW S SE


TP, Santa Rosa, 1998, 7.5-minute

SITE NAME: Calistoga Rd Pavement Rehab & Utility Ir
ADDRESS: Calistoga Road, Hwy 12 To Montecito Blv
Santa Rosa, CA 95409
CLIENT: EBA Engineering

N

Historical Topo Map

1980

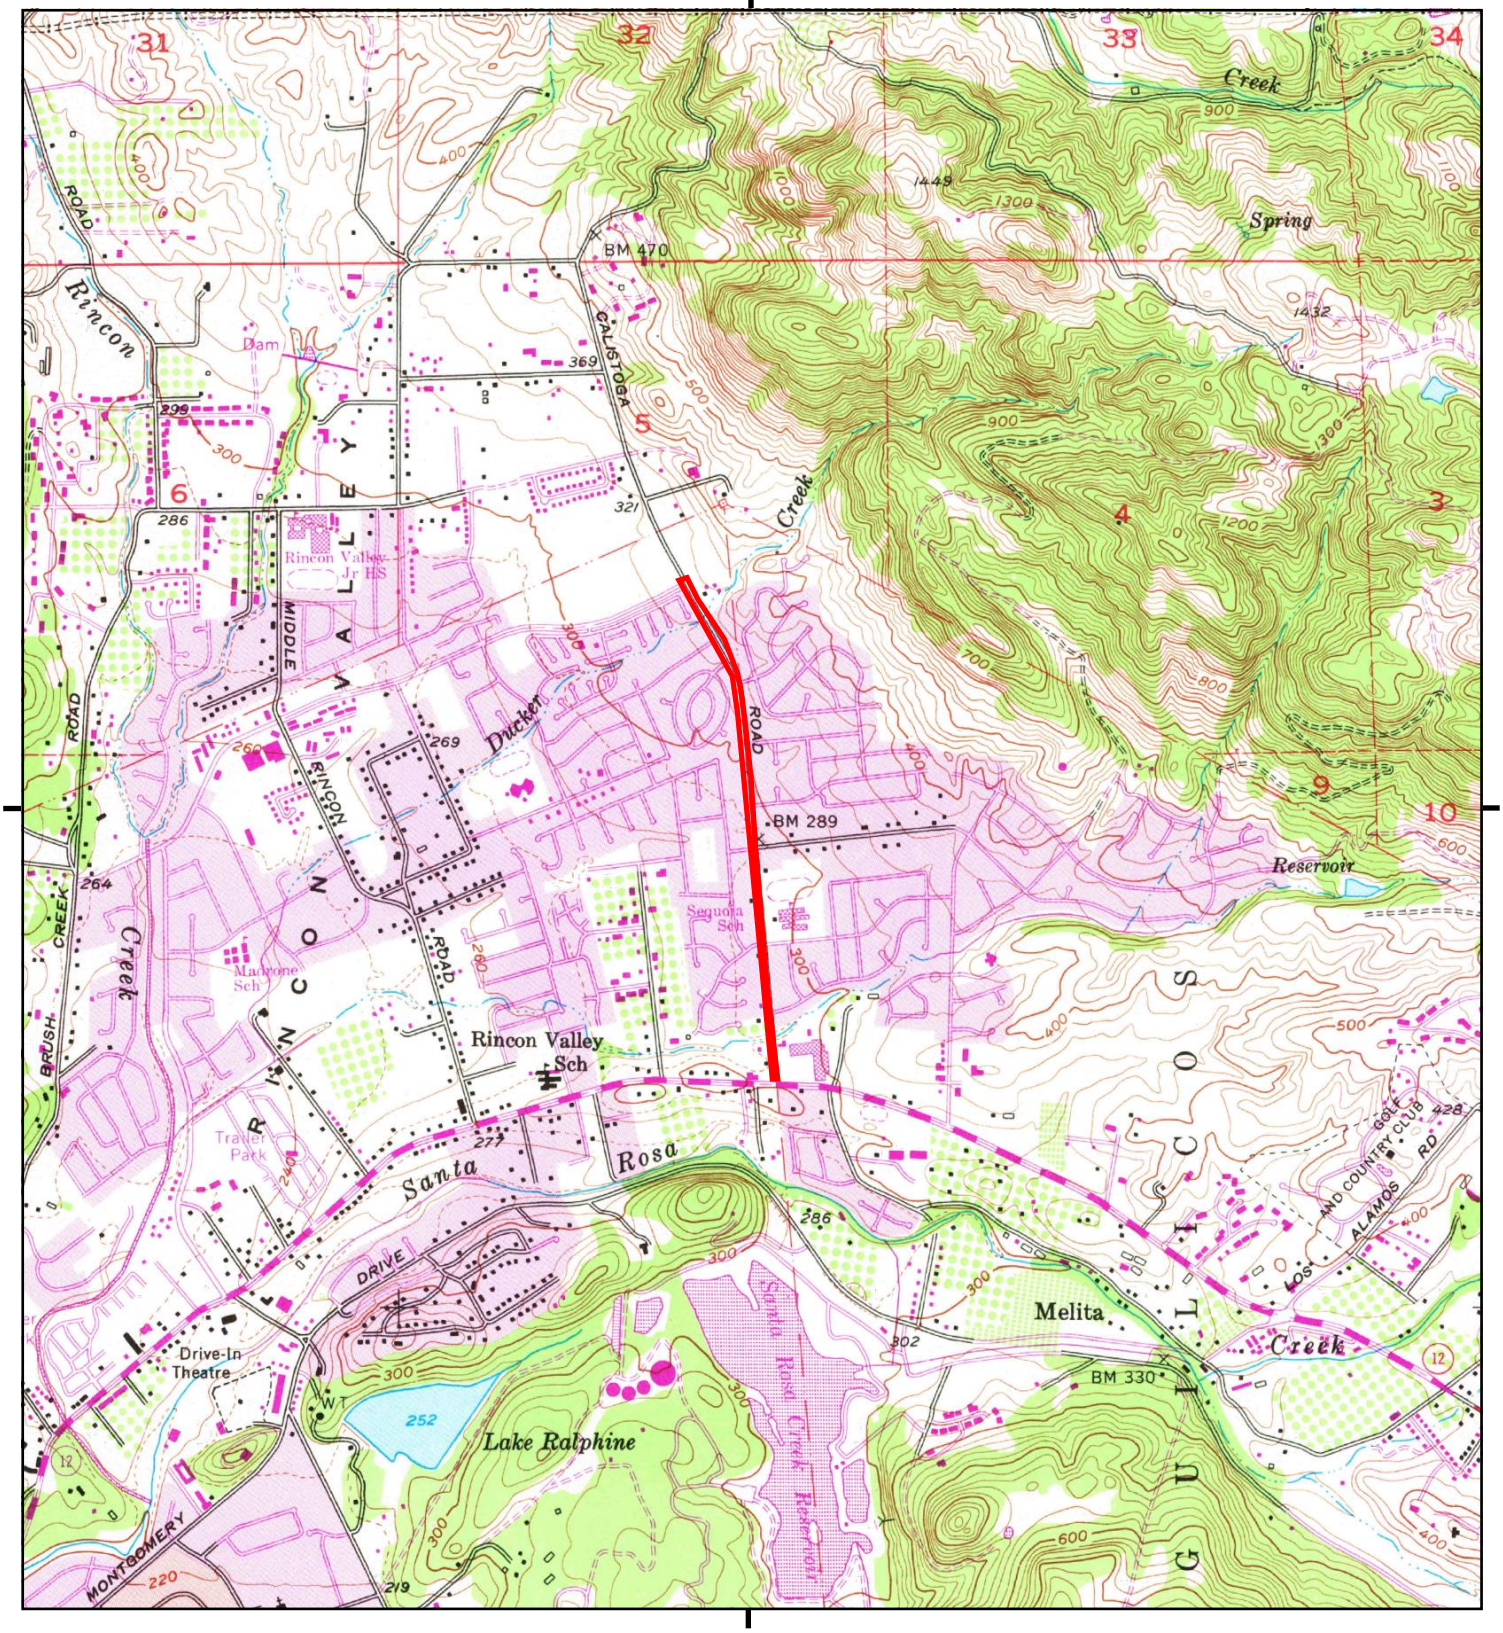

This report includes information from the following map sheet(s).

0 Miles 0.25 0.5 1 1.5

NW N NE
W E
SW S SE


TP, Santa Rosa, 1980, 7.5-minute

SITE NAME: Calistoga Rd Pavement Rehab & Utility Ir
ADDRESS: Calistoga Road, Hwy 12 To Montecito Blv
Santa Rosa, CA 95409
CLIENT: EBA Engineering

N

Historical Topo Map

1973

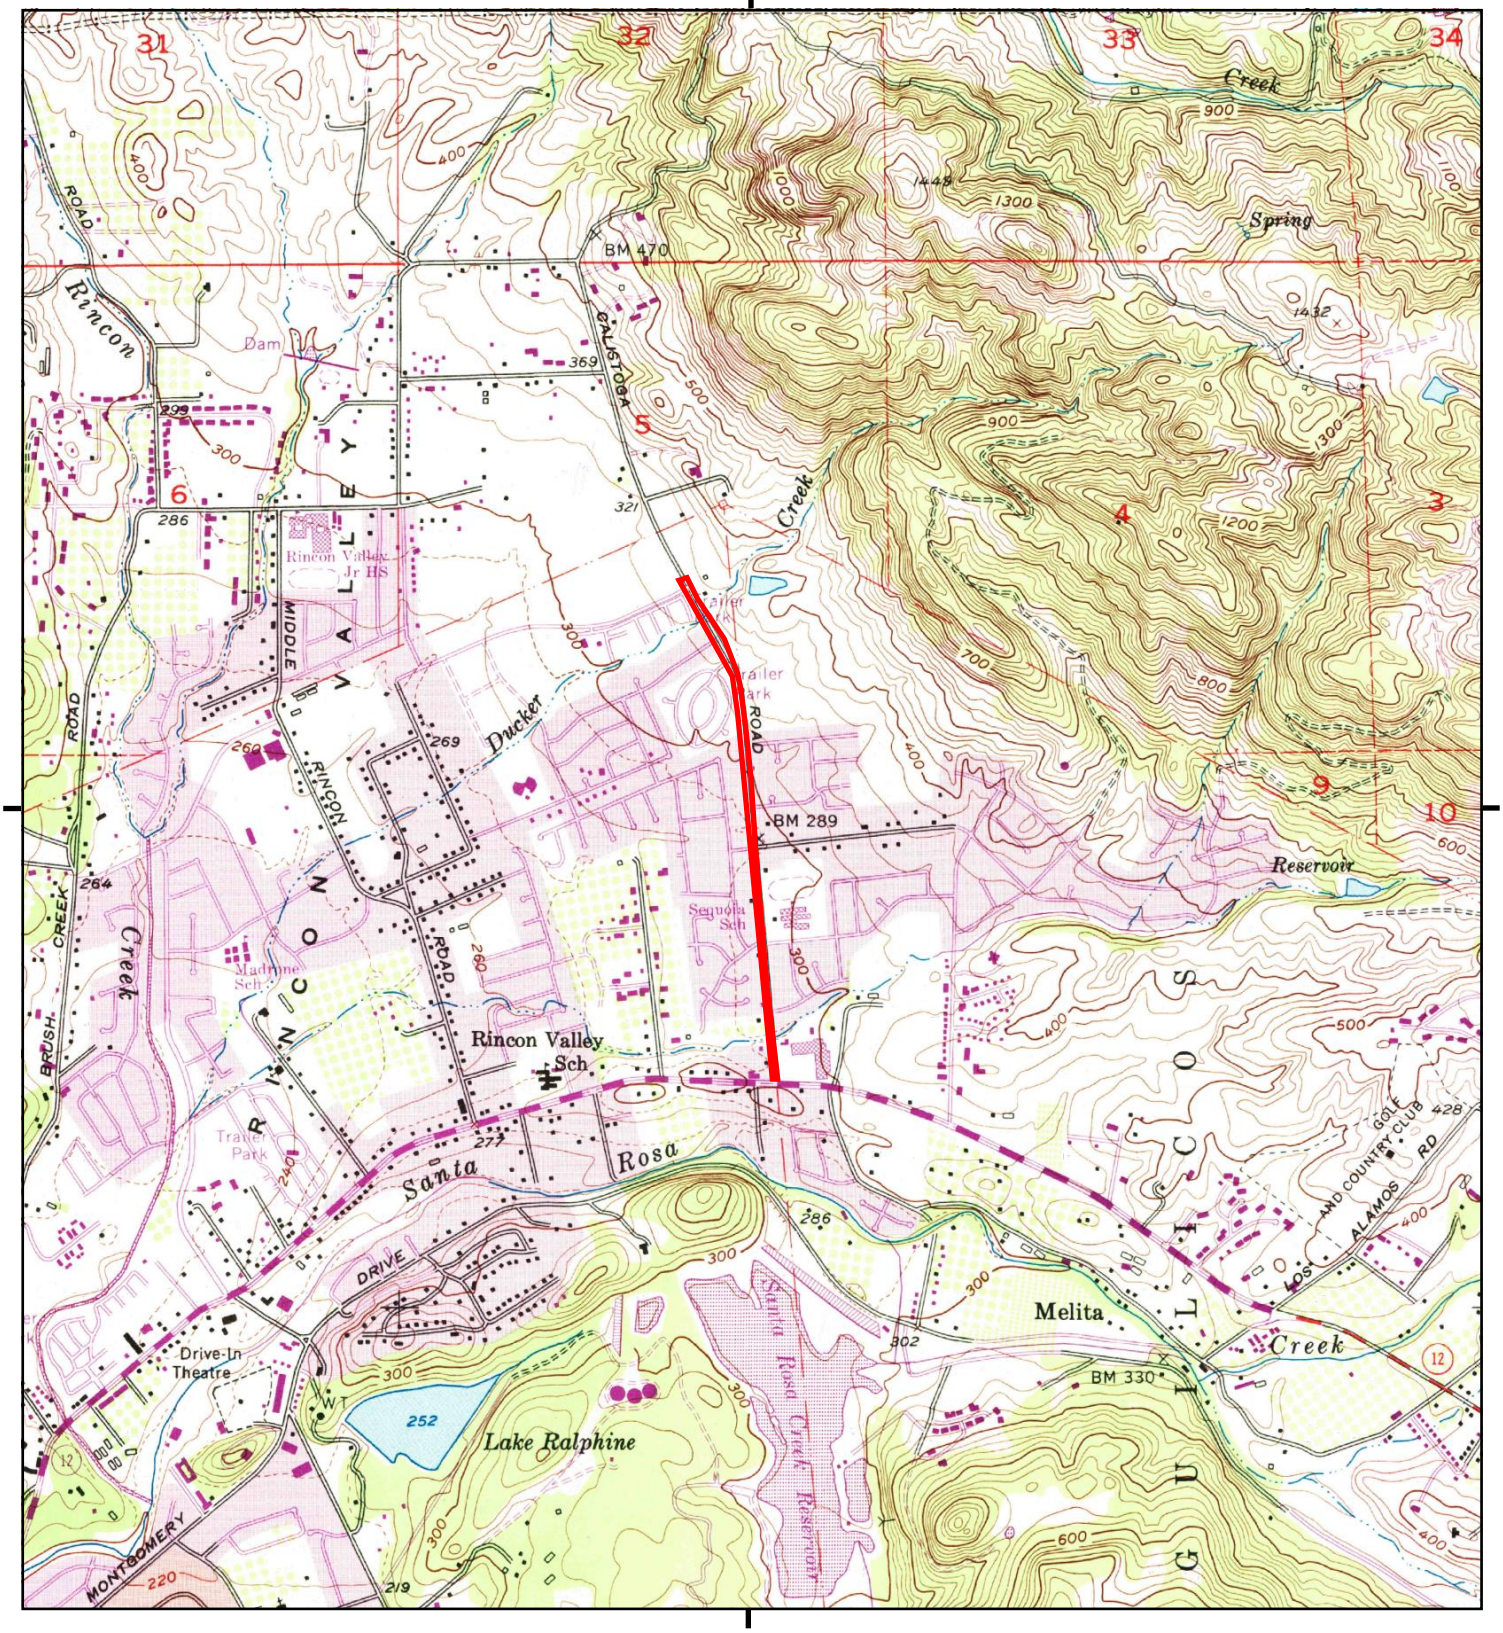

This report includes information from the following map sheet(s).

0 Miles 0.25 0.5 1 1.5

NW N NE
W E
SW S SE


TP, Santa Rosa, 1973, 7.5-minute

SITE NAME: Calistoga Rd Pavement Rehab & Utility Ir
ADDRESS: Calistoga Road, Hwy 12 To Montecito Blv
Santa Rosa, CA 95409
CLIENT: EBA Engineering

N

Historical Topo Map

1968

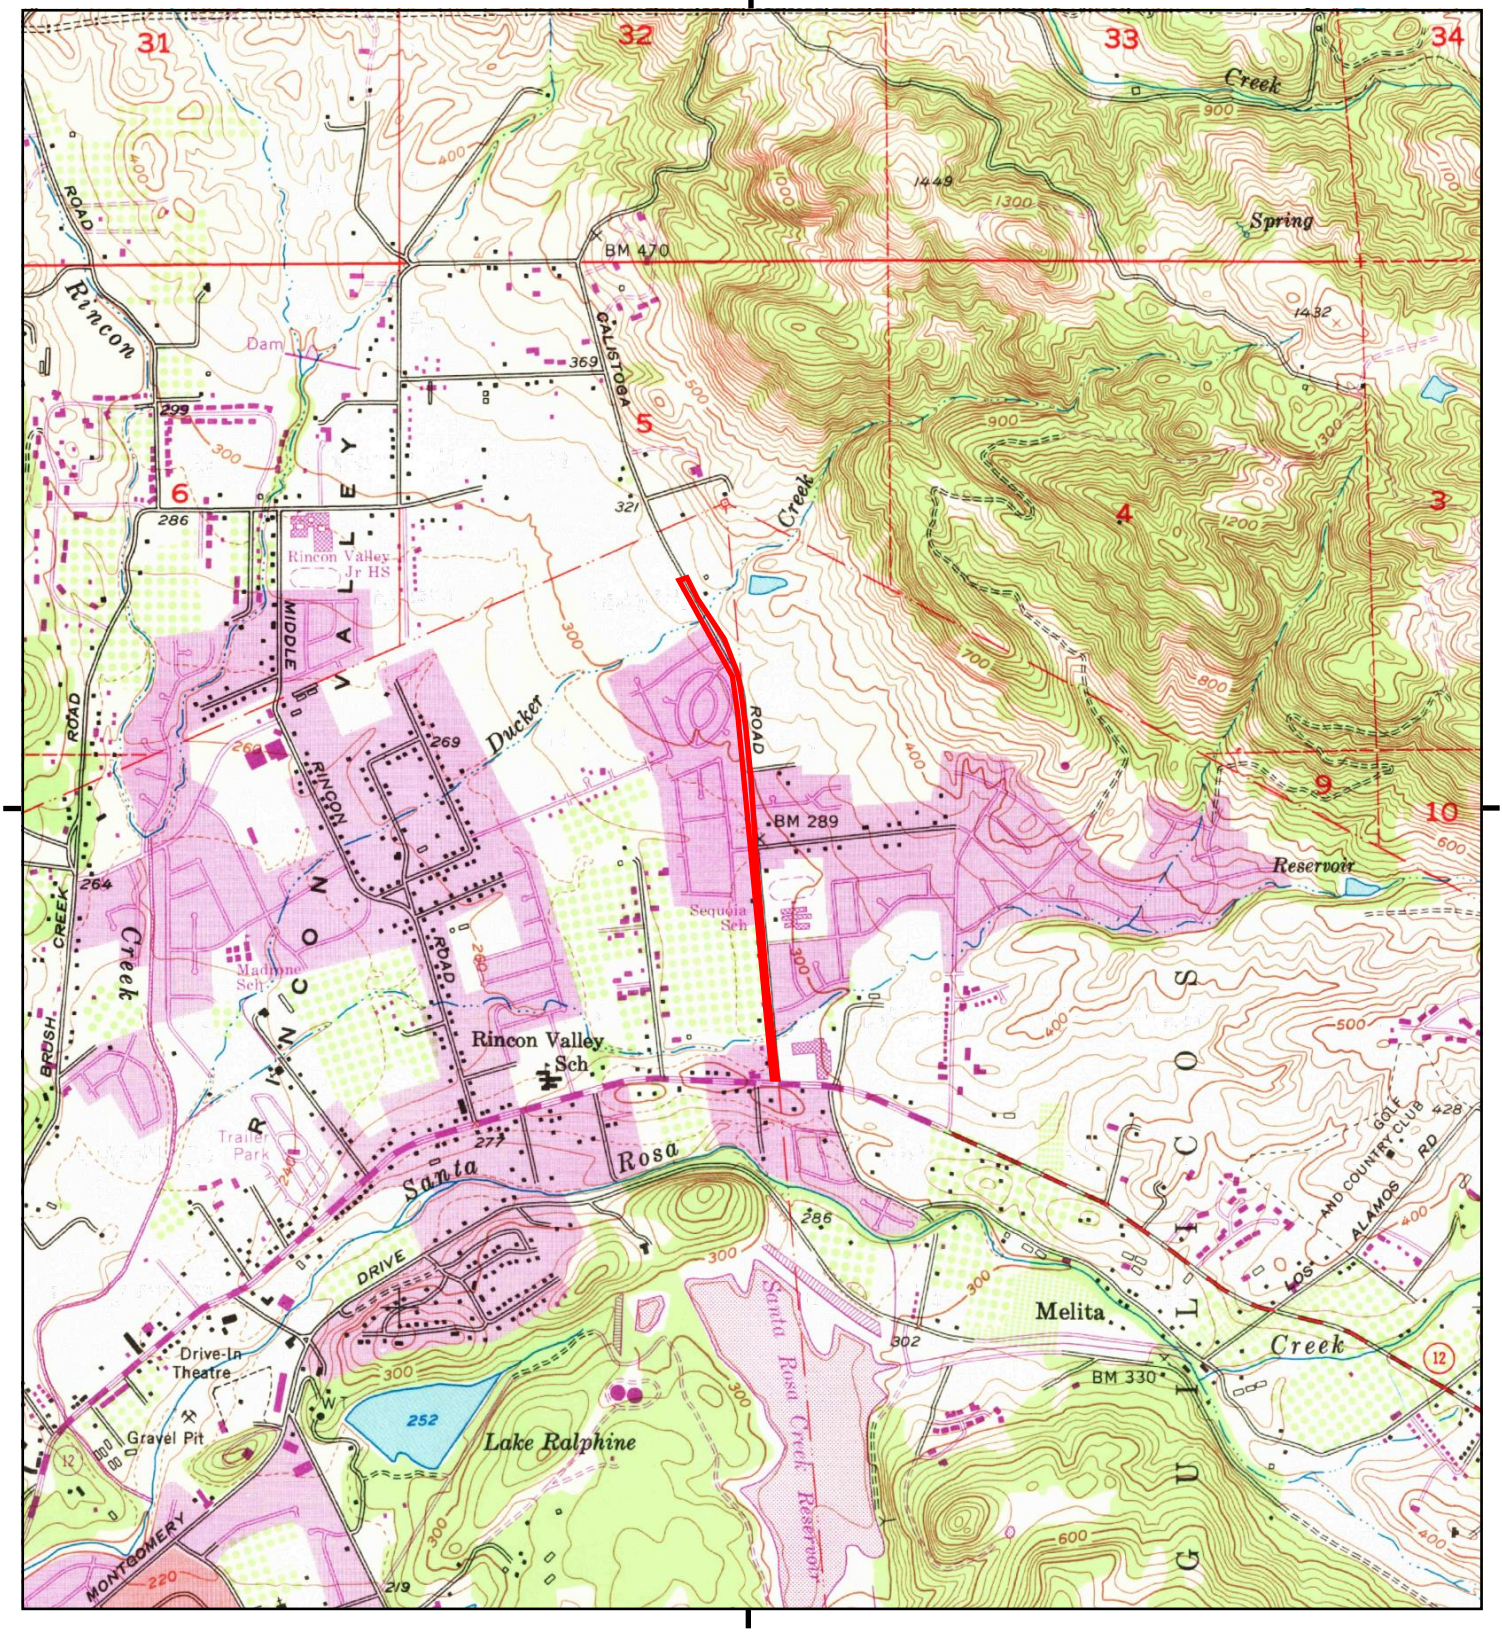

This report includes information from the following map sheet(s).

0 Miles 0.25 0.5 1 1.5

NW N NE
W E
SW S SE


TP, Santa Rosa, 1968, 7.5-minute

SITE NAME: Calistoga Rd Pavement Rehab & Utility Ir
ADDRESS: Calistoga Road, Hwy 12 To Montecito Blv
Santa Rosa, CA 95409
CLIENT: EBA Engineering

N

Historical Topo Map

1954

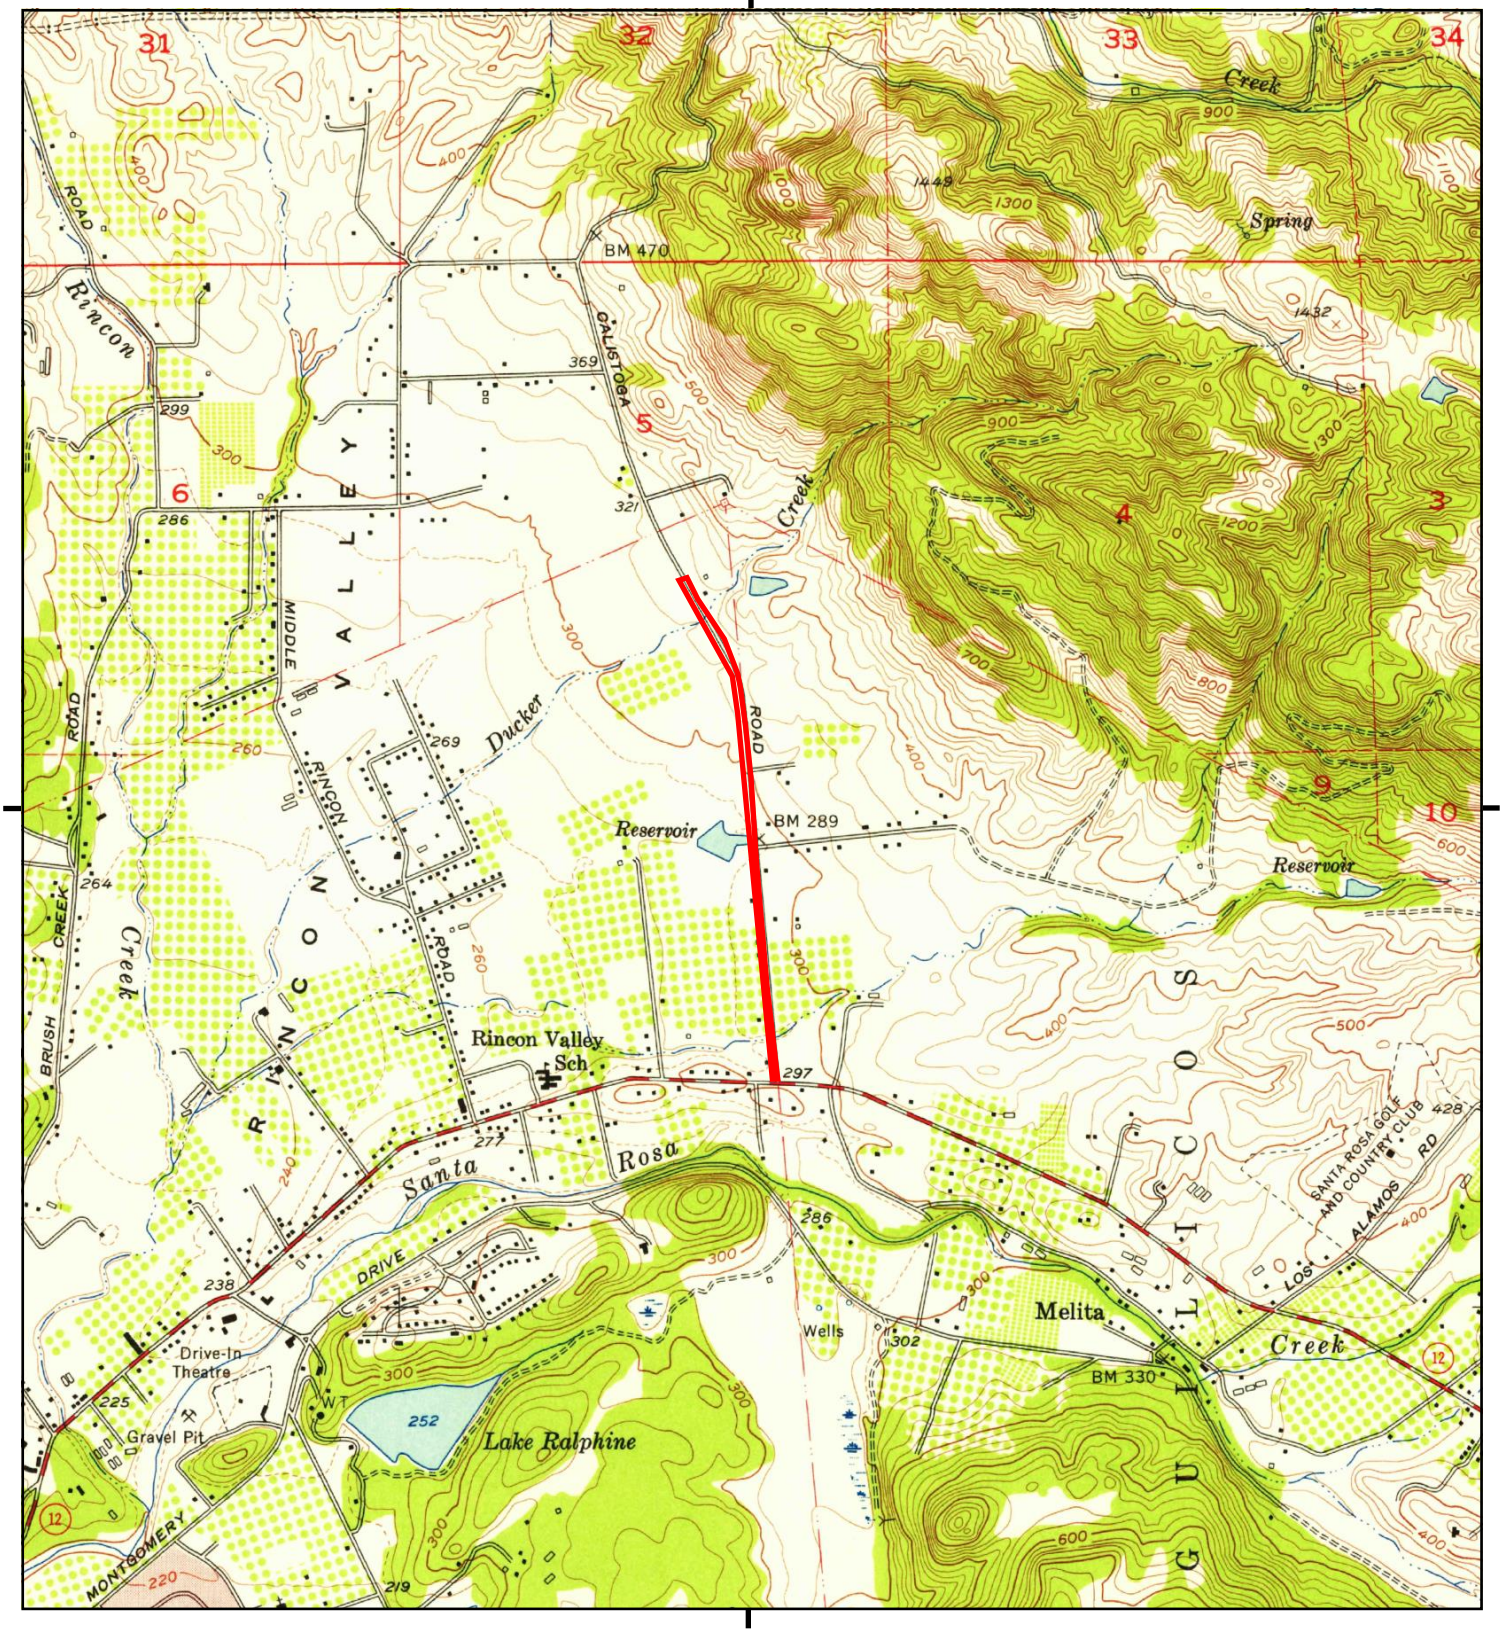

This report includes information from the following map sheet(s).


0 Miles 0.25 0.5 1 1.5

NW N NE
W E
SW S SE

TP, Santa Rosa, 1954, 7.5-minute

SITE NAME: Calistoga Rd Pavement Rehab & Utility Ir
ADDRESS: Calistoga Road, Hwy 12 To Montecito Blv
Santa Rosa, CA 95409
CLIENT: EBA Engineering

N

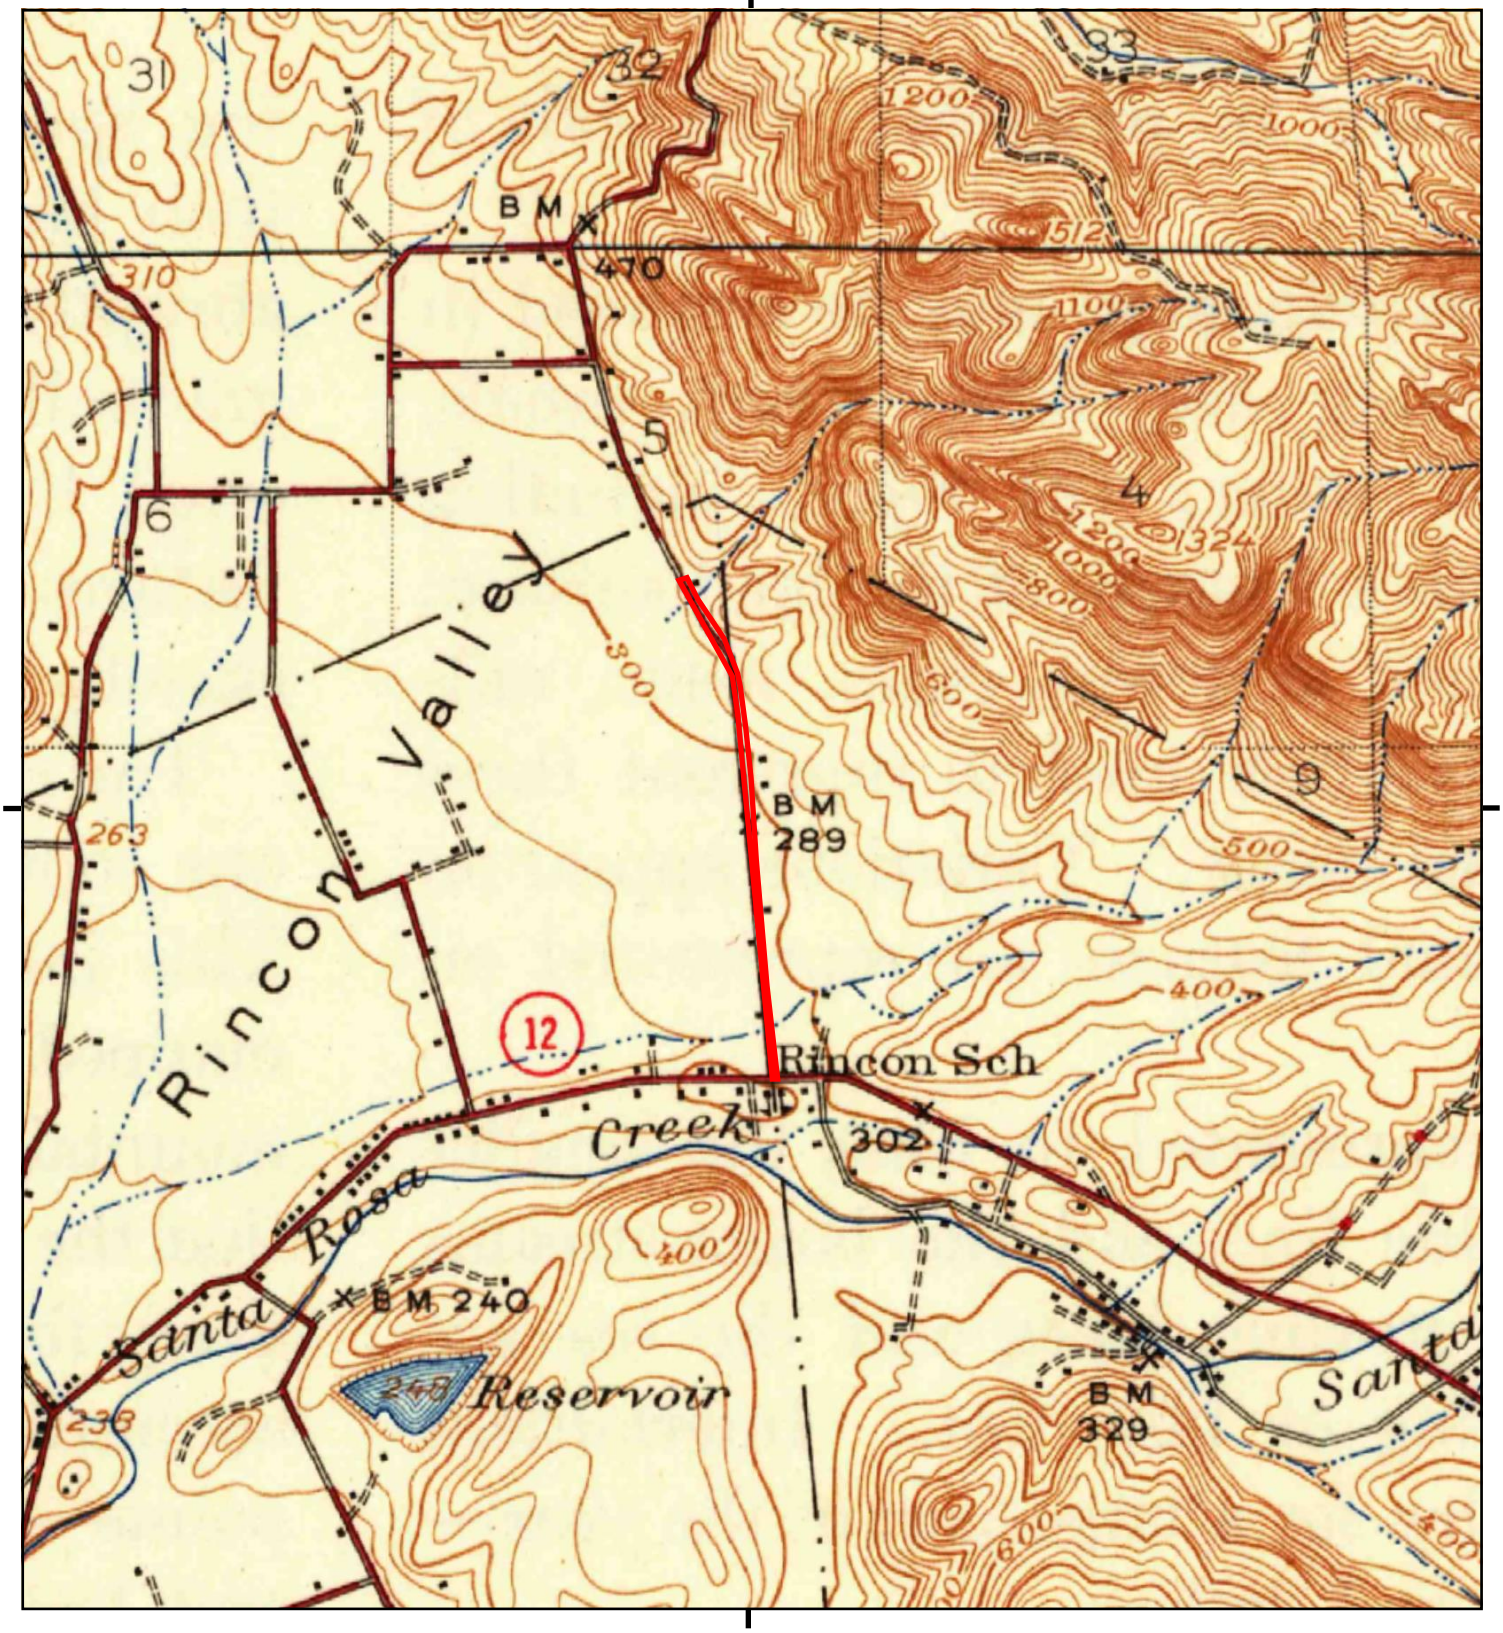

This report includes information from the following map sheet(s).


0 Miles 0.25 0.5 1 1.5

NW N NE
W E
SW S SE

TP, Santa Rosa, 1944, 15-minute

SITE NAME: Calistoga Rd Pavement Rehab & Utility Ir
ADDRESS: Calistoga Road, Hwy 12 To Montecito Blv
Santa Rosa, CA 95409
CLIENT: EBA Engineering

N

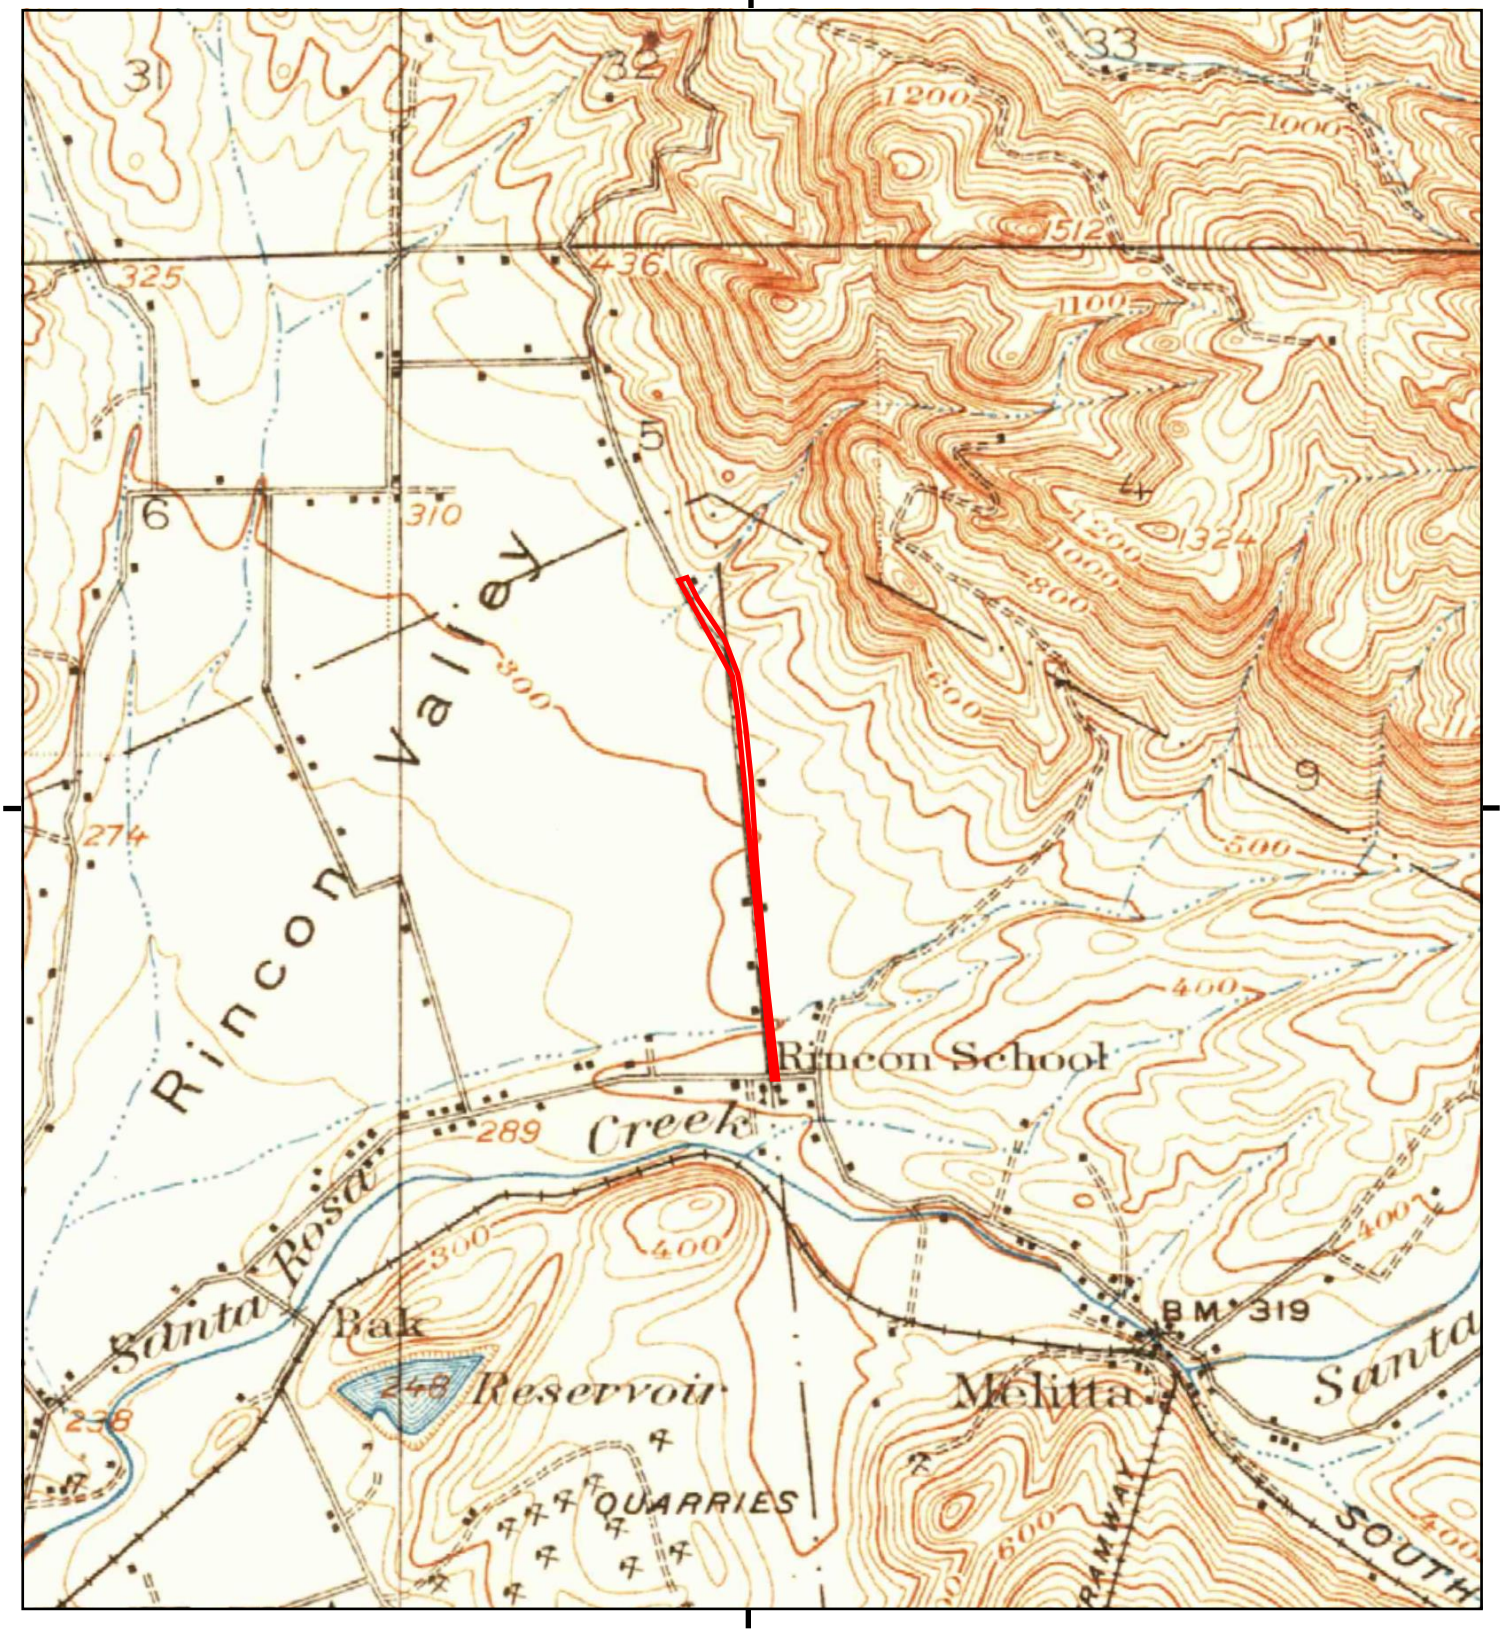

This report includes information from the following map sheet(s).

0 Miles 0.25 0.5 1 1.5

NW N NE
W E
SW S SE

TP, Santa Rosa, 1916, 15-minute

SITE NAME: Calistoga Rd Pavement Rehab & Utility Ir
ADDRESS: Calistoga Road, Hwy 12 To Montecito Blv
Santa Rosa, CA 95409
CLIENT: EBA Engineering

N

APPENDIX G

EDR CITY DIRECTORY IMAGE REPORT

Calistoga Rd Pavement Rehab & Utility Improvements
Calistoga Road, Hwy 12 To Montecito Blvd
Santa Rosa, CA 95409

Inquiry Number: 8237015.5
January 29, 2026

The EDR-City Directory Abstract

EDR® Environmental Data Resources Inc

6 Armstrong Road
Shelton, CT 06484
800.352.0050
www.edrnet.com

TABLE OF CONTENTS

SECTION

Executive Summary

Findings

City Directory Images

Thank you for your business.
Please contact EDR at 1-800-352-0050
with any questions or comments.

Disclaimer - Copyright and Trademark Notice

This Report contains certain information obtained from a variety of public and other sources reasonably available to Environmental Data Resources, LLC. It cannot be concluded from this Report that coverage information for the target and surrounding properties does not exist from other sources. This Report is provided on an "AS IS", "AS AVAILABLE" basis. **NO WARRANTY EXPRESS OR IMPLIED IS MADE WHATSOEVER IN CONNECTION WITH THIS REPORT. ENVIRONMENTAL DATA RESOURCES, LLC AND ITS SUBSIDIARIES, AFFILIATES AND THIRD PARTY SUPPLIERS DISCLAIM ALL WARRANTIES, OF ANY KIND OR NATURE, EXPRESS OR IMPLIED, ARISING OUT OF OR RELATED TO THIS REPORT OR ANY OF THE DATA AND INFORMATION PROVIDED IN THIS REPORT, INCLUDING WITHOUT LIMITATION, ANY WARRANTIES REGARDING ACCURACY, QUALITY, CORRECTNESS, COMPLETENESS, COMPREHENSIVENESS, SUITABILITY, MERCHANTABILITY, FITNESS FOR A PARTICULAR PURPOSE, TITLE, NON-INFRINGEMENT, MISAPPROPRIATION, OR OTHERWISE. ALL RISK IS ASSUMED BY THE USER. IN NO EVENT SHALL ENVIRONMENTAL DATA RESOURCES, LLC OR ITS SUBSIDIARIES, AFFILIATES OR THIRD PARTY SUPPLIERS BE LIABLE TO ANYONE FOR ANY DIRECT, INCIDENTAL, INDIRECT, SPECIAL, CONSEQUENTIAL OR OTHER DAMAGES OF ANY TYPE OR KIND (INCLUDING BUT NOT LIMITED TO LOSS OF PROFITS, LOSS OF USE, OR LOSS OF DATA), ARISING OUT OF OR IN ANY WAY CONNECTED WITH THIS REPORT OR ANY OF THE DATA AND INFORMATION PROVIDED IN THIS REPORT.** Any analyses, estimates, ratings, environmental risk levels, or risk codes provided in this Report are provided for illustrative purposes only, and are not intended to provide, nor should they be interpreted as providing any facts regarding, or prediction or forecast of, any environmental risk for any property. Only an assessment performed by a qualified environmental professional can provide findings, opinions or conclusions regarding the environmental risk or conditions in, on or at any property.

Copyright 2023 by Environmental Data Resources, LLC. All rights reserved. Reproduction in any media or format, in whole or in part, of any report or map of Environmental Data Resources, LLC, or its affiliates, is prohibited without prior written permission.

EDR and its logos (including Sanborn and Sanborn Map) are trademarks of Environmental Data Resources, LLC or its affiliates. All other trademarks used herein are the property of their respective owners.

EXECUTIVE SUMMARY

DESCRIPTION

Environmental Data Resources, Inc.'s (EDR) City Directory Abstract is a screening tool designed to assist environmental professionals in evaluating potential liability on a target property resulting from past activities. EDR's City Directory Abstract includes a search and abstract of available city directory data. For each address, the directory lists the name of the corresponding occupant at approximately five year intervals.

Business directories including city, cross reference and telephone directories were reviewed, if available, at approximately five year intervals for the years spanning 1930 through current. This report compiles information gathered in this review by geocoding the latitude and longitude of properties identified and gathering information about properties within 660 feet of the target property.

Summary information obtained is provided in the text of this report.

RECORD SOURCES

The EDR City Directory Report accesses a variety of business directory sources, including Haines, InfoUSA, Polk, Cole, Bresser, and Stewart. Listings marked as EDR Digital Archive access Cole and InfoUSA records. The various directory sources enhance and complement each other to provide a more thorough and accurate report.

EDR is licensed to reproduce certain City Directory works by the copyright holders of those works. The purchaser of this EDR City Directory Report may include it in report(s) delivered to a customer.

RESEARCH SUMMARY

The following research sources were consulted in the preparation of this report. An "X" indicates where information was identified in the source and provided in this report.

Year	Source	TP	Adjoining	Text Abstract	Source Image
2022	Cole Information	-	X	X	-
2020	EDR Digital Archive	-	-	-	-
2017	Cole Information	-	X	X	-
2014	Cole Information	-	X	X	-
2010	Cole Information	-	X	X	-
2006	AT & T Yellow Pages	-	X	X	-
2005	Cole Information	-	X	X	-
2000	Cole Information	-	X	X	-
1995	Cole Information	-	X	X	-
1994	Pacific Bell	-	X	X	-
1992	Cole Information	-	X	X	-
1990	R. L. Polk Co. Publishers	-	X	X	-
1987	R. L. Polk Co. Publishers	-	X	X	-
1981	The Pacific Telephone and Telegraph Company	-	X	X	-
1976	R. L. Polk Co. Publishers	-	X	X	-

EXECUTIVE SUMMARY

Year	Source	TP	Adjoining	Text Abstract	Source Image
1970	R. L. Polk Co. Publishers	-	X	X	-
1965	R. L. Polk Co. Publishers	-	X	X	-
1961	R. L. Polk Co., Publishers	-	X	X	-
1958	R. L. Polk Co., Publishers	-	-	-	-
1953	R. L. Polk Co., Publishers	-	-	-	-
1947	R. L. Polk Co., Publishers	-	-	-	-
1935	R. L. Polk Co., Publishers	-	-	-	-
1930	R. L. Polk Co., of California Publishers	-	-	-	-

FINDINGS

TARGET PROPERTY INFORMATION

ADDRESS

Calistoga Road, Hwy 12 To Montecito Blvd
Santa Rosa, CA 95409

FINDINGS DETAIL

Target Property research detail.

FINDINGS

ADJOINING PROPERTY DETAIL

The following Adjoining Property addresses were researched for this report. Detailed findings are provided for each address.

CALISTOGA

453 CALISTOGA

Year	Uses	Source
2006	WARD A & W	AT & T Yellow Pages
	WARD A & W	AT & T Yellow Pages
	WARD A & W	AT & T Yellow Pages
	WARD A & W	AT & T Yellow Pages

457 CALISTOGA

Year	Uses	Source
2006	Bob & Laura	AT & T Yellow Pages

512 CALISTOGA

Year	Uses	Source
2006	DELUCCHI Carl	AT & T Yellow Pages
	DELUCCHI Carl	AT & T Yellow Pages

524 CALISTOGA

Year	Uses	Source
2006	GARCIA Azucena	AT & T Yellow Pages

CALISTOGA RD

423 CALISTOGA RD

Year	Uses	Source
2022	D DE SOLEDAD	Cole Information
	SOLEDAD HILL	Cole Information
	DONNA HILL	Cole Information
	DAVID HILL	Cole Information
2017	DONNA HILL	Cole Information
2014	JOSE SANTIAGO	Cole Information
2010	JOSE SANTIAGO	Cole Information

FINDINGS

Year	Uses	Source
2005	BETH PARDO	Cole Information
1995	OSBORN, DONALD R	Cole Information
1994	Osborn Donald R	Pacific Bell
1992	OSBORN, DONALD R	Cole Information
1990	Osborn Donald	R. L. Polk Co. Publishers
1987	0sborn Donald	R. L. Polk Co. Publishers
1981	Ward Marilyn	The Pacific Telephone and Telegraph Company
1976	Greeneich James	R. L. Polk Co. Publishers
1970	Greeneich James	R. L. Polk Co. Publishers

445 CALISTOGA RD

Year	Uses	Source
2022	KEITH STIE	Cole Information
2017	KEITH STIE	Cole Information
2014	OCCUPANT UNKNOWN	Cole Information
2010	KEITH STIE	Cole Information
2006	STIE Keith	AT & T Yellow Pages
1990	Kaden Earl E	R. L. Polk Co. Publishers
1987	Kaden Patricia Mrs	R. L. Polk Co. Publishers
1976	Kadens Earl	R. L. Polk Co. Publishers
1970	Kadens Earl	R. L. Polk Co. Publishers

446 CALISTOGA RD

Year	Uses	Source
1990	No Return	R. L. Polk Co. Publishers
1987	Under Constn	R. L. Polk Co. Publishers

449 CALISTOGA RD

Year	Uses	Source
2022	KIMBERLY OSBORNE	Cole Information
	JOSE SANDOVAL	Cole Information
	JOSE HECTOR SANDOVAL	Cole Information
2014	OCCUPANT UNKNOWN	Cole Information
2010	MICHAEL HERFURTH	Cole Information

FINDINGS

Year	Uses	Source
2006	Michael	AT & T Yellow Pages
	HERFURTH L I	AT & T Yellow Pages
2005	TIM CROWHURST	Cole Information
2000	TIM CROWHURST	Cole Information
1990	Sharifi Reza	R. L. Polk Co. Publishers
1987	Sharifi Reza	R. L. Polk Co. Publishers
1976	Methuin Gareth E	R. L. Polk Co. Publishers
1970	Johnson John J	R. L. Polk Co. Publishers

453 CALISTOGA RD

Year	Uses	Source
2022	NORA WARD	Cole Information
	NON WARD	Cole Information
	ROBERT WARD	Cole Information
2017	ROBERT WARD	Cole Information
2014	ROBERT WARD	Cole Information
2010	ROBERT WARD	Cole Information
2006	Robert Lee	AT & T Yellow Pages
	WARD A & W	AT & T Yellow Pages
2005	M LUCCHESI	Cole Information
2000	ROBERT WARD	Cole Information
1995	LUCCHESI, GINA	Cole Information
1994	Ward Robert Lee	Pacific Bell
1992	WARD, ROBERT L	Cole Information
1990	Ward Robt L	R. L. Polk Co. Publishers
1987	Ward Robt L O	R. L. Polk Co. Publishers
1976	Ward Robt	R. L. Polk Co. Publishers
1970	Reed James	R. L. Polk Co. Publishers

457 CALISTOGA RD

Year	Uses	Source
2022	CHARLES BORGES	Cole Information
	CLAIRE BORGES	Cole Information
	STANLEY BORGES	Cole Information

FINDINGS

Year	Uses	Source
2017	CHARLES BORGES	Cole Information
2014	OCCUPANT UNKNOWN	Cole Information
2010	CHARLES BORGES	Cole Information
2006	Bob & Laura	AT & T Yellow Pages
	Charles & Terri	AT & T Yellow Pages
	Bob & Laura	AT & T Yellow Pages
	Terri	AT & T Yellow Pages
2005	OCCUPANT UNKNOWN	Cole Information
2000	DERICK ABBOTT	Cole Information
1995	ABBOTT, DERICK	Cole Information
1992	ABBOTT, DERICK	Cole Information
1990	Johnson Wilbur J	R. L. Polk Co. Publishers
1987	Johnson Wilbur J O	R. L. Polk Co. Publishers
1981	Millard B	The Pacific Telephone and Telegraph Company
1976	Abbott Bonnie	R. L. Polk Co. Publishers
1970	Wyles Frank L	R. L. Polk Co. Publishers

466 CALISTOGA RD

Year	Uses	Source
2022	DENISE CUTTER	Cole Information
	GUY CUTTER	Cole Information
2017	GUY CUTTER	Cole Information
2014	GUY CUTTER	Cole Information
2010	GUY CUTTER	Cole Information
2005	GUY CUTTER	Cole Information
2000	OCCUPANT UNKNOWN	Cole Information
1995	CUTTER, GUY D	Cole Information
1994	Cutter Guy D	Pacific Bell
1992	CUTTER, GUY D	Cole Information
1990	Cutter Guy D	R. L. Polk Co. Publishers

FINDINGS

470 CALISTOGA RD

Year	Uses	Source
2022	JOHN RAMOS	Cole Information
	PATTY RAMOS	Cole Information
2017	MATS NORDGREN	Cole Information
2014	MATS NORDGREN	Cole Information
2010	MATS NORDGREN	Cole Information
2006	ABATA David	AT & T Yellow Pages
	Vincent	AT & T Yellow Pages
2000	MATS NORDGREN	Cole Information
	CORY LORENZO	Cole Information
	VINCENT ABATA	Cole Information
1995	ABATA, VINCENT	Cole Information
1994	SOLARTINTS GLASS	Pacific Bell
	TINTING	Pacific Bell
	Abata Vincent	Pacific Bell
1990	Abata Vincent	R. L. Polk Co. Publishers
1987	Abata Vincent	R. L. Polk Co. Publishers
1981	Abata Vincent	The Pacific Telephone and Telegraph Company
1970	Cameron Robt A	R. L. Polk Co. Publishers

474 CALISTOGA RD

Year	Uses	Source
2022	JULIA SPANIER	Cole Information
	JAKE SPANIER	Cole Information
	LEON SPANIER	Cole Information
2017	JESSE COLLINS	Cole Information
2014	LEON SPANIER	Cole Information
2010	LEON SPANIER	Cole Information
2006	SPANIER J K	AT & T Yellow Pages
2000	J SPANIER	Cole Information
1995	SPANIER, J A	Cole Information
1994	Spanier J A K	Pacific Bell

FINDINGS

Year	Uses	Source
1992	SPANIER, J A	Cole Information
1990	Spanier Leon	R. L. Polk Co. Publishers
1987	Spanier Leon	R. L. Polk Co. Publishers

503 CALISTOGA RD

Year	Uses	Source
2017	PAULA ALDEN	Cole Information
2014	PAULA ALDEN	Cole Information
1995	RHNEY, PAULA	Cole Information
1990	Alden Don C	R. L. Polk Co. Publishers
1987	Alden Don C	R. L. Polk Co. Publishers
1976	Alden Don C	R. L. Polk Co. Publishers
1970	Ossinger Gary	R. L. Polk Co. Publishers

507 CALISTOGA RD

Year	Uses	Source
2022	M DE EBBA	Cole Information
	FRANCIS CHAPMAN	Cole Information
2017	RONNIE CUNNINGHAM	Cole Information
2014	KYLOR BRADLEY	Cole Information
2010	KIM CUNNINGHAM	Cole Information
2005	ROGER CUNNINGHAM	Cole Information
1995	LANGDON, ROY B	Cole Information
1994	Langdon Roy B	Pacific Bell
1992	LANGDON, ROY B	Cole Information
1990	Langdon Martha B Mrs	R. L. Polk Co. Publishers
1987	Langdon Martha B Mrs	R. L. Polk Co. Publishers
1981	Langdon Roy B	The Pacific Telephone and Telegraph Company
1976	Langdon Roy B	R. L. Polk Co. Publishers
1970	Langdon Roy B	R. L. Polk Co. Publishers

508 CALISTOGA RD

Year	Uses	Source
2022	KAYLA ROMAN	Cole Information

FINDINGS

Year	Uses	Source
2022	ALEX ROMAN	Cole Information
	CARLOS ROMAN	Cole Information
	FELICITAS ROMAN	Cole Information
2017	ALEJANDRO ROMAN	Cole Information
2014	ALEJANDRO ROMAN	Cole Information
2010	JOSE OCHOA	Cole Information
2006	Jose	AT & T Yellow Pages
	OCHOAA	AT & T Yellow Pages
2005	JOSE OCHOA	Cole Information
1995	MORGAN, LILLIAN	Cole Information
1990	Trow bridge W C	R. L. Polk Co. Publishers
1987	Trow bridge W C	R. L. Polk Co. Publishers
1981	Trow bridge W C	The Pacific Telephone and Telegraph Company
1976	Wallace Herbert F	R. L. Polk Co. Publishers
1970	W Stordall Curtis	R. L. Polk Co. Publishers

511 CALISTOGA RD

Year	Uses	Source
2022	TAMI BEAN	Cole Information
	VINT BEAN	Cole Information
	VINCENT BEAN	Cole Information
2017	VINCENT BEAN	Cole Information
2014	VINCENT BEAN	Cole Information
2010	VINCENT BEAN	Cole Information
2005	VINCENT BEAN	Cole Information
1995	BEAN, VINCENT R	Cole Information
1990	Johnson Cal	R. L. Polk Co. Publishers
1987	Johnson Cal	R. L. Polk Co. Publishers
1981	Johnson Leonard Cal	The Pacific Telephone and Telegraph Company
1976	Johnson Cal	R. L. Polk Co. Publishers
1970	Schmitt Vincent W Jr	R. L. Polk Co. Publishers

FINDINGS

512 CALISTOGA RD

Year	Uses	Source
2022	BRETT BURTON	Cole Information
	JOE RUPPE	Cole Information
	AMANDA BURTON	Cole Information
	STATE FARM INSURANCE	Cole Information
2014	OCCUPANT UNKNOWN	Cole Information
2010	MONICA SERRANO	Cole Information
2006	Karen	AT & T Yellow Pages
	DELUCCHI Carl	AT & T Yellow Pages
2000	CHERYL CLAUSEN	Cole Information
	JSB SQUARED COMMUNICATIONS	Cole Information
1995	OCCUPANT UNKNOWNN	Cole Information
1990	Fortunati Sundee R	R. L. Polk Co. Publishers
1987	Elsner Jeanette	R. L. Polk Co. Publishers
1976	Kernohan James	R. L. Polk Co. Publishers
1970	Leatherw ood Ray	R. L. Polk Co. Publishers

515 CALISTOGA RD

Year	Uses	Source
2022	MATTHEW SANGERVASI	Cole Information
	RACHAEL SANGERVASI	Cole Information
2017	MANDY KIM	Cole Information
2014	MIRANDA KIM	Cole Information
2010	CONRADO SANCHEZ-BENUTEZ	Cole Information
1995	OCCUPANT UNKNOWNN	Cole Information
1990	Toran Russell	R. L. Polk Co. Publishers
1987	Holmes Walter	R. L. Polk Co. Publishers
1981	Holmes Walter T	The Pacific Telephone and Telegraph Company
1976	Holmes Walter T	R. L. Polk Co. Publishers
1970	Holmes W T	R. L. Polk Co. Publishers

FINDINGS

516 CALISTOGA RD

Year	*Uses*	*Source*
2022	MARK WILLIAM AZZOUNI	Cole Information
	MARK AZZOUNI	Cole Information
	M A SALES	Cole Information
2017	MARK AZZOUNI	Cole Information
2014	MARK AZZOUNI	Cole Information
2010	JOHN TORCHIA	Cole Information
2006	TORCHIA John & Norma	AT & T Yellow Pages
2005	JOHN TORCHIA	Cole Information
2000	OCCUPANT UNKNOWN	Cole Information
1995	TORCHIA, JOHN	Cole Information
1994	Torchia John & Norma	Pacific Bell
1992	TORCHIA, JOHN	Cole Information
1990	Torchia John	R. L. Polk Co. Publishers
1987	Morin John E	R. L. Polk Co. Publishers
1981	Macfarlane John	The Pacific Telephone and Telegraph Company
1976	Smith Carl	R. L. Polk Co. Publishers
1970	Walker Peggy E	R. L. Polk Co. Publishers

519 CALISTOGA RD

Year	*Uses*	*Source*
2022	KELLY TROCHE	Cole Information
2017	JENNIFER TORREY-COMBS	Cole Information
2014	OCCUPANT UNKNOWN	Cole Information
2010	MICHAEL PALLATRONI	Cole Information
2005	MICHAEL PALLATRONI	Cole Information
2000	MICHAEL PALLATRONI	Cole Information
1995	HERFEL, MEGAN	Cole Information
1990	Holman Susan C	R. L. Polk Co. Publishers
1987	0Sullivan Vincent	R. L. Polk Co. Publishers
1976	Echols Marilyn J	R. L. Polk Co. Publishers
1970	Bradley Harold G	R. L. Polk Co. Publishers

FINDINGS

520 CALISTOGA RD

Year	Uses	Source
2022	MICHAEL CARR	Cole Information
	SHARON GORDON	Cole Information
2017	HEATHE CARR	Cole Information
2014	HEATHE CARR	Cole Information
2010	HEATHE CARR	Cole Information
2005	OCCUPANT UNKNOWN	Cole Information
2000	SCOT GORDON	Cole Information
1995	OCCUPANT UNKNOWNN	Cole Information
1990	Gordon Eric S	R. L. Polk Co. Publishers
1987	Gordon Scot	R. L. Polk Co. Publishers
1976	Gordon Scot	R. L. Polk Co. Publishers

523 CALISTOGA RD

Year	Uses	Source
2022	LISA FEIBUSCH	Cole Information
	NANCY SIMPSON	Cole Information
2014	OCCUPANT UNKNOWN	Cole Information
2010	JOHN FEIBUSCH	Cole Information
2005	JOHN PETERSON	Cole Information
1995	ENNIS, JEAN	Cole Information
1994	Ennis Jean	Pacific Bell
1990	Ennis Jeffrey	R. L. Polk Co. Publishers
1987	Ennis Jeffrey	R. L. Polk Co. Publishers
1981	Nidros Jean	The Pacific Telephone and Telegraph Company
1976	Young Russell P	R. L. Polk Co. Publishers
1970	No Return	R. L. Polk Co. Publishers

524 CALISTOGA RD

Year	Uses	Source
2022	MARIA MICHAEL	Cole Information
2017	SELENE HERNANDEZ	Cole Information
2014	GEORGE MICHAEL	Cole Information

FINDINGS

Year	Uses	Source
2010	GEORGE MICHAEL	Cole Information
2006	GARCIA Azucena	AT & T Yellow Pages
	Cristina	AT & T Yellow Pages
	M L	AT & T Yellow Pages
	Maria	AT & T Yellow Pages
2005	OCCUPANT UNKNOWN	Cole Information
2000	SIMMONS ALLEN	Cole Information
1995	RICHARDSON, TAYLOR	Cole Information
1990	Dellinger David	R. L. Polk Co. Publishers
1987	Dellinger David	R. L. Polk Co. Publishers
1976	Green Vaden B	R. L. Polk Co. Publishers

527 CALISTOGA RD

Year	Uses	Source
2022	DOUGLAS VOESTER	Cole Information
	MARY VOESTER	Cole Information
2014	OCCUPANT UNKNOWN	Cole Information
2010	DOUGLAS VOESTER	Cole Information
2006	VOESTER Douglas	AT & T Yellow Pages
	Douglas	AT & T Yellow Pages
	VOESTER Douglas	AT & T Yellow Pages
2000	DOUGLAS VOESTER	Cole Information
1995	VOESTER, DOUGLAS	Cole Information
1994	Voester Douglas	Pacific Bell
1992	VOESTER, DOUGLAS	Cole Information
1990	Voester Douglas	R. L. Polk Co. Publishers
1987	Voester Douglas	R. L. Polk Co. Publishers
1981	Voester Douglas	The Pacific Telephone and Telegraph Company
1976	Voester V T	R. L. Polk Co. Publishers
1970	Finley Lee	R. L. Polk Co. Publishers

FINDINGS

528 CALISTOGA RD

Year	*Uses*	*Source*
2022	CHARLENE BUCHOLD	Cole Information
2017	CHARLENE BUCHOLD	Cole Information
2014	CHARLENE BUCHOLD	Cole Information
2010	LOUISE FISHEL	Cole Information
2005	CHARLENE BUCHOLD	Cole Information
1990	Buchold Julius M	R. L. Polk Co. Publishers
1987	Buchold Julius M	R. L. Polk Co. Publishers
1976	Buchald Julius M	R. L. Polk Co. Publishers

529 CALISTOGA RD

Year	*Uses*	*Source*
1970	Ganrahan G T	R. L. Polk Co. Publishers

531 CALISTOGA RD

Year	*Uses*	*Source*
2022	JOSE ANAYA	Cole Information
	LORENA ANAYA	Cole Information
2017	ANA DIAZ	Cole Information
2014	ANA DIAZ	Cole Information
2010	OCCUPANT UNKNOWN	Cole Information
2005	OCCUPANT UNKNOWN	Cole Information
2000	LORENA ANAYA	Cole Information
1995	OCCUPANT UNKNOWNN	Cole Information
1992	ROBRECHT, IRENE	Cole Information
1990	Robrect Irene Mrs	R. L. Polk Co. Publishers
1987	Robrect Irene Mrs	R. L. Polk Co. Publishers
1981	Donovan Robt D	The Pacific Telephone and Telegraph Company
	Donovan S A	The Pacific Telephone and Telegraph Company
1976	Donovans R	R. L. Polk Co. Publishers

FINDINGS

532 CALISTOGA RD

Year	Uses	Source
2022	CATHERINE POLOYNIS	Cole Information
2017	CATHERINE POLOYNIS	Cole Information
2014	CATHERINE POLOYNIS	Cole Information
2010	GREG POLOYNIS	Cole Information
2005	GREGORY POLOYNIS	Cole Information
2000	C POLOYNIS	Cole Information
1995	POLOYNIS, C A	Cole Information
1992	ZARO, JOHN D	Cole Information
1990	Zaro John D	R. L. Polk Co. Publishers
1987	Zaro John D	R. L. Polk Co. Publishers
1981	Zaro JO	The Pacific Telephone and Telegraph Company
1976	Zoro John D	R. L. Polk Co. Publishers

535 CALISTOGA RD

Year	Uses	Source
2022	SARA MASON	Cole Information
	RANDY MASON	Cole Information
	DEBRA MASON	Cole Information
2017	RANDY MASON	Cole Information
2014	RANDY MASON	Cole Information
2010	RANDY MASON	Cole Information
2006	MASON Acacia	AT & T Yellow Pages
	R	AT & T Yellow Pages
	MASON Acacia	AT & T Yellow Pages
	Randy	AT & T Yellow Pages
2005	RANDY MASON	Cole Information
2000	RANDY MASON	Cole Information
1995	MASON, RANDY	Cole Information
1994	Mason Randy	Pacific Bell
1990	Coleman Robt E	R. L. Polk Co. Publishers
1987	Coleman R E	R. L. Polk Co. Publishers

Year	Uses	Source
1976	Ingram Jack	R. L. Polk Co. Publishers
1970	Penfree John P	R. L. Polk Co. Publishers

536 CALISTOGA RD

Year	Uses	Source
2022	MARIA RODRIGUES	Cole Information
2017	MARIA RODRIGUES	Cole Information
2014	WESLEY SVENSON	Cole Information
2010	WESLEY SVENSON	Cole Information
2000	LINDA NELSON	Cole Information
1995	SVENSON, WESLEY W	Cole Information
1990	Svenson Wesley W	R. L. Polk Co. Publishers
1987	Svenson Wesley W	R. L. Polk Co. Publishers
1981	i Svenson Wesley W	The Pacific Telephone and Telegraph Company
	Svendsen Uta	The Pacific Telephone and Telegraph Company
1976	Svenson Wesley W	R. L. Polk Co. Publishers
1970	Under Constn	R. L. Polk Co. Publishers

EMERALD PARK CT

530 EMERALD PARK CT

Year	Uses	Source
2022	BARBARA HOPP	Cole Information
	MAYA EOFF	Cole Information
2014	OCCUPANT UNKNOWN	Cole Information
2010	CASSANDRA FURAY	Cole Information
2005	STEVEN RUESEL	Cole Information
2000	LIZ GRIBBLE	Cole Information

534 EMERALD PARK CT

Year	Uses	Source
2022	JAMES MOELLER	Cole Information
	APRIL MOELLER	Cole Information
2017	JAMES MOELLER	Cole Information

FINDINGS

Year	Uses	Source
2014	JAMES MOELLER	Cole Information
2010	JAMES MOELLER	Cole Information
2005	JOHN BRUNO	Cole Information
2000	JOHN BRUNO	Cole Information
1995	PEREHUDOFF, WILLIAM L	Cole Information
1992	PEREHUDOFF, WILLIAM L	Cole Information
1990	Perehudoff Wm L	R. L. Polk Co. Publishers
1987	Perehudoff Wm L	R. L. Polk Co. Publishers
1981	Perehudoff Wm L	The Pacific Telephone and Telegraph Company
1976	Perehudoff Wm L	R. L. Polk Co. Publishers
1970	Perehudoff Wm L	R. L. Polk Co. Publishers

538 EMERALD PARK CT

Year	Uses	Source
2022	BLISS MAGLY	Cole Information
	PHYLLIS MAGLY	Cole Information
	BEAU MAGLY	Cole Information
	BRIANNA PETERSON-MAGLY	Cole Information
2017	BEAU MAGLY	Cole Information
2014	BEAU MAGLY	Cole Information
2010	PHILLIP MAGLY	Cole Information
2005	PHILLIP MAGLY	Cole Information
2000	BLISS MAGLY	Cole Information
1990	Magly Phyllis M Mrs	R. L. Polk Co. Publishers
1987	Magly Phyllis M Mrs	R. L. Polk Co. Publishers
1976	Magly Bliss M	R. L. Polk Co. Publishers
1970	Magly Bliss M	R. L. Polk Co. Publishers

541 EMERALD PARK CT

Year	Uses	Source
2006	MARLIN BBS	AT & T Yellow Pages
	Wm	AT & T Yellow Pages
	STERNE Erik	AT & T Yellow Pages

Year	Uses	Source
2006	Miriam	AT & T Yellow Pages
1994	Marlin Wm	Pacific Bell
1987	No Return	R. L. Polk Co. Publishers
1981	Marlia Wm	The Pacific Telephone and Telegraph Company
	Marfow tone W.....	The Pacific Telephone and Telegraph Company
1976	Vacant	R. L. Polk Co. Publishers
1970	Dramis Roxnni	R. L. Polk Co. Publishers

542 EMERALD PARK CT

Year	Uses	Source
2022	JOSEPH THOMASON	Cole Information
	JIRINA SVOBODOVA	Cole Information
2017	BETTY THOMASON	Cole Information
2014	VIRGIL THOMASON	Cole Information
2010	VIRGIL THOMASON	Cole Information
2005	VIRGIL THOMASON	Cole Information
1990	Thomason Michi	R. L. Polk Co. Publishers
1987	Thomason Virgil J	R. L. Polk Co. Publishers
1976	Thomason Virgil J	R. L. Polk Co. Publishers
1970	Thoinson Virgil J	R. L. Polk Co. Publishers

GARFIE 1D PARK AVE

423 GARFIE 1D PARK AVE

Year	Uses	Source
1981	Davis John F & Carole	The Pacific Telephone and Telegraph Company

GARFIELCL PARK AVE

509 GARFIELCL PARK AVE

Year	Uses	Source
2006	Nora E	AT & T Yellow Pages
	FLOOD Angela	AT & T Yellow Pages

FINDINGS

GARFIELD PARK

418 GARFIELD PARK

Year	Uses	Source
2006	BELL A	AT & T Yellow Pages

447 GARFIELD PARK

Year	Uses	Source
2006	WATERMAN A	AT & T Yellow Pages
	WATERMAN A	AT & T Yellow Pages
	WATERMAN A	AT & T Yellow Pages

509 GARFIELD PARK

Year	Uses	Source
2006	FERNANDES D B	AT & T Yellow Pages
	FERNANDES D B	AT & T Yellow Pages

510 GARFIELD PARK

Year	Uses	Source
2006	MEYER A	AT & T Yellow Pages
	MEYER A	AT & T Yellow Pages

534 GARFIELD PARK

Year	Uses	Source
2006	MAY Alice	AT & T Yellow Pages
	MAY Alice	AT & T Yellow Pages

538 GARFIELD PARK

Year	Uses	Source
2006	OMALLEY Austin	AT & T Yellow Pages
	OMALLEY Austin	AT & T Yellow Pages

GARFIELD PARK AVE

418 GARFIELD PARK AVE

Year	Uses	Source
2022	ANDREW DEMPSEY	Cole Information
2017	ORVILLE CREECH	Cole Information

FINDINGS

Year	Uses	Source
2014	OCCUPANT UNKNOWN	Cole Information
2010	CHRISTOPHER JOHANNESEN	Cole Information
2006	BELL A	AT & T Yellow Pages
	M	AT & T Yellow Pages
2005	ANDREW DEMPSEY	Cole Information
2000	OCCUPANT UNKNOWN	Cole Information
1995	OCCUPANT UNKNOWNN	Cole Information
1990	James Chris L	R. L. Polk Co. Publishers
1987	Dempsey Andrew	R. L. Polk Co. Publishers
1976	Me Nichol Leonard J	R. L. Polk Co. Publishers
1970	Radliff Patk H	R. L. Polk Co. Publishers

422 GARFIELD PARK AVE

Year	Uses	Source
2022	HEATHER BARAJAS	Cole Information
	NATHAN BARAJAS	Cole Information
2017	HEATHER DUBOIS	Cole Information
2014	CRAIG JAHNKE	Cole Information
2010	CRAIG JAHNKE	Cole Information
2005	TAMI BEAN	Cole Information
2000	JAMES HOYAL	Cole Information
1995	KINGSBOROUGH, BILL	Cole Information
1990	Messina Claude	R. L. Polk Co. Publishers
1987	Messina Sharon	R. L. Polk Co. Publishers
1981	Donham Sheri	The Pacific Telephone and Telegraph Company
	Raef G	The Pacific Telephone and Telegraph Company
1976	Thompson Robt J	R. L. Polk Co. Publishers
1970	Fleck Raphael M	R. L. Polk Co. Publishers

423 GARFIELD PARK AVE

Year	Uses	Source
2022	TERRI FROMAN	Cole Information
	DAVID FROMAN	Cole Information

FINDINGS

Year	Uses	Source
2017	DAVID FROMAN	Cole Information
2014	DAVID FROMAN	Cole Information
2010	DAVID FROMAN	Cole Information
2006	FROMAN Dave	AT & T Yellow Pages
2005	DAVID FROMAN	Cole Information
2000	OCCUPANT UNKNOWN	Cole Information
1995	BOWMAN, BARRY	Cole Information
1990	Harget C Patk	R. L. Polk Co. Publishers
1987	Davis John F	R. L. Polk Co. Publishers
1981	Davis John & Carole	The Pacific Telephone and Telegraph Company
	Davis John D	The Pacific Telephone and Telegraph Company
1976	Jacobson Norman F	R. L. Polk Co. Publishers
1970	Sharman Richd	R. L. Polk Co. Publishers

424 GARFIELD PARK AVE

Year	Uses	Source
2022	GERALD CAHILL	Cole Information
	HELEN CAHILL	Cole Information
2017	GERALD CAHILL	Cole Information
2014	GERALD CAHILL	Cole Information
2010	GERALD CAHILL	Cole Information
2006	Gerald M	AT & T Yellow Pages
	C	AT & T Yellow Pages
2005	GERALD CAHILL	Cole Information
2000	GERALD CAHILL	Cole Information
1995	CAHILL, GERALD M	Cole Information
1992	CAHILL, GERALD M	Cole Information
1990	Cahill Gerald M	R. L. Polk Co. Publishers
1987	Cahill Gerald M	R. L. Polk Co. Publishers
1981	Cahil Gerald M	The Pacific Telephone and Telegraph Company
1976	Walker Sherman	R. L. Polk Co. Publishers

FINDINGS

431 GARFIELD PARK AVE

Year	Uses	Source
1970	Poli Gene	R. L. Polk Co. Publishers

442 GARFIELD PARK AVE

Year	Uses	Source
2022	TIMOTHY GILLASPIE	Cole Information
	KATRINA GILLASPIE	Cole Information
2017	TIMOTHY GILLASPIE	Cole Information
2014	TIMOTHY GILLASPIE	Cole Information
2010	TIMOTHY GILLASPIE	Cole Information
2005	ROBERT FUCHIGAMI	Cole Information
1992	FUCHIGAMI, ROBERT Y	Cole Information
1990	Fuchigami Robt Y	R. L. Polk Co. Publishers
1987	Fuchigami Robt Y	R. L. Polk Co. Publishers
1981	Fuchigami Robert Y	The Pacific Telephone and Telegraph Company
1976	Fuchigami Robt Y	R. L. Polk Co. Publishers
1970	Fuchigami Robt Y	R. L. Polk Co. Publishers

444 GARFIELD PARK AVE

Year	Uses	Source
2022	JOHN COLEMAN	Cole Information
	JENNIFER COLEMAN	Cole Information
	DALTON COLEMAN	Cole Information
	REBECCA COLEMAN	Cole Information
2017	JOHN COLEMAN	Cole Information
2010	REBECCA COLEMAN	Cole Information
2006	James H	AT & T Yellow Pages
	LANDONAudrey	AT & T Yellow Pages
2005	EMMA LANDON	Cole Information
2000	JAMES LANDON	Cole Information
1995	LANDON, JAMES H	Cole Information
1994	Landon James H	Pacific Bell
1992	LANDON, JAMES H	Cole Information

FINDINGS

Year	Uses	Source
1990	Landon James H	R. L. Polk Co. Publishers
1987	Landon James H	R. L. Polk Co. Publishers
1981	Landon Jas H	The Pacific Telephone and Telegraph Company
1976	Landon James	R. L. Polk Co. Publishers
1970	Vacant	R. L. Polk Co. Publishers

447 GARFIELD PARK AVE

Year	Uses	Source
2022	ANN WATERMAN	Cole Information
2017	RICHARD ROSS	Cole Information
2014	ANN WATERMAN	Cole Information
2010	ANN WATERMAN	Cole Information
2006	J G Col	AT & T Yellow Pages
	WATERMAN A	AT & T Yellow Pages
2005	JOE WATERMAN	Cole Information
2000	JOE WATERMAN	Cole Information
1995	WATERMAN, JOE G	Cole Information
1994	Waterman J G Col	Pacific Bell
1992	WATERMAN, JOE G	Cole Information
1990	Waterman Joe G	R. L. Polk Co. Publishers
1987	Waterman Joe G	R. L. Polk Co. Publishers
1981	Waterman J G Col	The Pacific Telephone and Telegraph Company
1976	Waterman Joe G	R. L. Polk Co. Publishers
1970	Waterman Joe G	R. L. Polk Co. Publishers

448 GARFIELD PARK AVE

Year	Uses	Source
2022	JONATHAN PALMER	Cole Information
	ELLEN PALMER	Cole Information
	MARK PALMER	Cole Information
	JOHN COURAGE AND THE GREAT PLAINS	Cole Information
2017	MARK PALMER	Cole Information
2014	MARK PALMER	Cole Information

FINDINGS

Year	Uses	Source
2010	JONATHAN PALMER	Cole Information
2005	ELLEN PALMER	Cole Information
2000	OCCUPANT UNKNOWN	Cole Information
1995	OCCUPANT UNKNOWNN	Cole Information
1990	Uchytil John	R. L. Polk Co. Publishers
1987	Dolittle Gary	R. L. Polk Co. Publishers
1981	Garlinghouse L E	The Pacific Telephone and Telegraph Company
1976	Vacant	R. L. Polk Co. Publishers
1970	Lamerril Theo	R. L. Polk Co. Publishers

452 GARFIELD PARK AVE

Year	Uses	Source
2022	PRUDY ALASIA	Cole Information
2017	ANTON WENTNER	Cole Information
2014	OCCUPANT UNKNOWN	Cole Information
2010	PRUDENCE ALASIA	Cole Information
1995	OCCUPANT UNKNOWNN	Cole Information
1990	Alasia Robt	R. L. Polk Co. Publishers
1987	Alasia Robt	R. L. Polk Co. Publishers
1976	Brown Gary	R. L. Polk Co. Publishers
1970	Bagala Donald G	R. L. Polk Co. Publishers

453 GARFIELD PARK AVE

Year	Uses	Source
2022	STEVE DOTY	Cole Information
	RICK DOTY	Cole Information
2017	BARRY LUM	Cole Information
2014	BARRY LUM	Cole Information
2010	MAY LUM	Cole Information
2006	LUM Barry J	AT & T Yellow Pages
2005	MAY LUM	Cole Information
2000	BARRY LUM	Cole Information
1995	LUM, BARRY J	Cole Information

FINDINGS

Year	Uses	Source
1994	Lum Barry J	Pacific Bell
1992	LUM, BARRY J	Cole Information
1990	Lum Barry J	R. L. Polk Co. Publishers
1987	Lum Barry J	R. L. Polk Co. Publishers
1981	Lum Barry J	The Pacific Telephone and Telegraph Company
1976	Lum Barry J	R. L. Polk Co. Publishers
1970	Lum Barry	R. L. Polk Co. Publishers

501 GARFIELD PARK AVE

Year	Uses	Source
2022	HEATHER SEYMOUR	Cole Information
	DEBORAH GAUMOND	Cole Information
	CAROL GAUMOND	Cole Information
2017	ALISON MURNER	Cole Information
2014	ANDREW SEYMOUR	Cole Information
2010	H YOUNG	Cole Information
2005	OCCUPANT UNKNOWN	Cole Information
2000	VALLEN COOPER	Cole Information
1990	Berndt Richd R	R. L. Polk Co. Publishers
1987	Berndt Richd R	R. L. Polk Co. Publishers
1976	Vacant	R. L. Polk Co. Publishers
1970	Vacant	R. L. Polk Co. Publishers

502 GARFIELD PARK AVE

Year	Uses	Source
2022	LOUISE BAYLES-FIGHTMASTER	Cole Information
	YOLANDA CARRETERO	Cole Information
	GERALD FIGHTMASTER	Cole Information
2014	YOLANDA CARRETERO	Cole Information
1995	OCCUPANT UNKNOWNN	Cole Information
1990	Fightmaster Lois	R. L. Polk Co. Publishers
1987	Fightmaster Lois	R. L. Polk Co. Publishers
1976	Chambliss Wesley K	R. L. Polk Co. Publishers

FINDINGS

Year	Uses	Source
1970	Hanks Sterling W	R. L. Polk Co. Publishers

505 GARFIELD PARK AVE

Year	Uses	Source
2022	JI OH	Cole Information
	KELLAY BUCHANAN-HARRIS	Cole Information
2017	MIGUEL AYALA	Cole Information
2014	YI HAN	Cole Information
2010	MIGUEL AYALA	Cole Information
2005	OCCUPANT UNKNOWN	Cole Information
2000	OCCUPANT UNKNOWN	Cole Information
1995	OCCUPANT UNKNOWNN	Cole Information
1990	Social Advocates For Youth	R. L. Polk Co. Publishers
1987	Van De Grift Myron L	R. L. Polk Co. Publishers
1981	Hansia Abu	The Pacific Telephone and Telegraph Company
1976	Stambaugh Wm	R. L. Polk Co. Publishers
1970	Stambaugh Wm D	R. L. Polk Co. Publishers

506 GARFIELD PARK AVE

Year	Uses	Source
2022	JENNIFER MOQUIN	Cole Information
	MIKE MOQUIN	Cole Information
	LINDA TAVIS	Cole Information
	ELLIOT DAUM	Cole Information
2017	JENNIFER MOQUIN	Cole Information
2014	SUSAN WHARTON	Cole Information
2010	SANDY WHARTON	Cole Information
2006	LARSON Irene	AT & T Yellow Pages
2005	SANDY WHARTON	Cole Information
2000	JOHN LARSON	Cole Information
	SANDY WHARTON	Cole Information
1995	LARSON, JOHN B JR	Cole Information
	WHARTON, SANDY	Cole Information

FINDINGS

Year	Uses	Source
1994	Larson John B Jr	Pacific Bell
1990	Larson John B Jr	R. L. Polk Co. Publishers
1987	Larson John B Jr	R. L. Polk Co. Publishers
1981	Larson John B Jr	The Pacific Telephone and Telegraph Company
1976	Larson John B	R. L. Polk Co. Publishers
1970	Larson Geo	R. L. Polk Co. Publishers

509 GARFIELD PARK AVE

Year	Uses	Source
2022	HECTOR ALTAMIRANO	Cole Information
2017	HECTOR ALTAMIRANO	Cole Information
2014	HECTOR ALTAMIRANO	Cole Information
2010	HECTOR ALTAMIRANO	Cole Information
2006	FERMANICH Mark	AT & T Yellow Pages
2005	MARK FERMANICH	Cole Information
2000	MICHAEL CIRIVELLO	Cole Information
1995	FULKERTH, ROBERT	Cole Information
1994	Fulkerth Robert	Pacific Bell
1992	FULKERTH, ROBERT	Cole Information
1990	Davis Thos L	R. L. Polk Co. Publishers
1987	Nolan Hugh	R. L. Polk Co. Publishers
1981	Nolan Hugh	The Pacific Telephone and Telegraph Company
1976	Schoenthal Wesley	R. L. Polk Co. Publishers
1970	Schoenthal Wesley	R. L. Polk Co. Publishers

510 GARFIELD PARK AVE

Year	Uses	Source
2022	NICHOLAS MEYER	Cole Information
	MIKAILA MEYER	Cole Information
	HEATHER MEYER	Cole Information
2017	NICHOLAS MEYER	Cole Information
2014	NICHOLAS MEYER	Cole Information
2010	NICHOLAS MEYER	Cole Information

FINDINGS

Year	Uses	Source
2006	H	AT & T Yellow Pages
	MEYER A	AT & T Yellow Pages
2000	SHAWN PRESKITT	Cole Information
1995	OCCUPANT UNKNOWNN	Cole Information
1992	STRAESSLER, MARTIN	Cole Information
1990	Straessler Emil M	R. L. Polk Co. Publishers
1987	Straessler Emil M	R. L. Polk Co. Publishers
1976	Strassler Emil M	R. L. Polk Co. Publishers
1970	Straessler Emil	R. L. Polk Co. Publishers

513 GARFIELD PARK AVE

Year	Uses	Source
2022	TRISTAN JOHNSON	Cole Information
	KELLY JOHNSON	Cole Information
2014	GREGORY GUNHEIM	Cole Information
2010	GREGORY GUNHEIM	Cole Information
2006	Gregory	AT & T Yellow Pages
	GUNHEIM Erik & Esperanza	AT & T Yellow Pages
2005	OCCUPANT UNKNOWN	Cole Information
2000	GERALD NORRIS	Cole Information
1995	NORRIS, GERALD	Cole Information
1994	Norrls Gerald	Pacific Bell
1992	NORRIS, GERALD	Cole Information
1990	Norris Gerald	R. L. Polk Co. Publishers
1987	Norris Gerald	R. L. Polk Co. Publishers
1976	Bruenig Henry	R. L. Polk Co. Publishers
1970	James Richd J	R. L. Polk Co. Publishers

514 GARFIELD PARK AVE

Year	Uses	Source
2022	JOHN PRENDERGAST	Cole Information
	LUKE PRENDERGAST	Cole Information
	MICHAEL PRENDERGAST	Cole Information
	BEN PRENDERGAST	Cole Information

FINDINGS

Year	Uses	Source
2017	NANCY DOHERTY	Cole Information
2014	NANCY DOHERTY	Cole Information
2010	OCCUPANT UNKNOWN	Cole Information
2005	MICHAEL PRENDERGAST	Cole Information
2000	MICHAEL PRENDERGAST	Cole Information
1995	POMEROY, BRUCE W	Cole Information
1990	Sterling Katherine B	R. L. Polk Co. Publishers
1987	Lawson Dave	R. L. Polk Co. Publishers
1981	Della Croce E V & J A	The Pacific Telephone and Telegraph Company
1976	Chapman Tom H	R. L. Polk Co. Publishers
1970	Chapin Vernon P	R. L. Polk Co. Publishers

517 GARFIELD PARK AVE

Year	Uses	Source
2022	GWENDOLINE BARRETT	Cole Information
	MICHAEL BARRETT	Cole Information
2017	MICHAEL BARRETT	Cole Information
2014	MICHAEL BARRETT	Cole Information
2010	MICHAEL BARRETT	Cole Information
2006	BARRETT Allen	AT & T Yellow Pages
	Michael	AT & T Yellow Pages
2005	MERYL WAMHOFF	Cole Information
2000	RICK MELENDY	Cole Information
1995	CAYWOOD, KEN	Cole Information
1992	CAYWOOD, KEN	Cole Information
1990	Goepp Peter E Jr	R. L. Polk Co. Publishers
1987	Goepp Peter	R. L. Polk Co. Publishers
1976	Matsud Herbert T	R. L. Polk Co. Publishers
1970	Hogan Paul T	R. L. Polk Co. Publishers

518 GARFIELD PARK AVE

Year	Uses	Source
2022	LAUREL PROAPS	Cole Information

FINDINGS

Year	Uses	Source
2022	JUSTIN PROAPS	Cole Information
2000	OCCUPANT UNKNOWN	Cole Information
1995	WHIPPLE, DARLENE A	Cole Information
1990	Serrano Eliz A	R. L. Polk Co. Publishers
1987	Serrano Constance	R. L. Polk Co. Publishers
1981	Anthony Jo	The Pacific Telephone and Telegraph Company
	Anthony KV	The Pacific Telephone and Telegraph Company
	Anthony M	The Pacific Telephone and Telegraph Company
	Smith Brenda	The Pacific Telephone and Telegraph Company
	Smith Brian.....	The Pacific Telephone and Telegraph Company
1976	Pikkitt Linda	R. L. Polk Co. Publishers
1970	Webb Frank	R. L. Polk Co. Publishers

521 GARFIELD PARK AVE

Year	Uses	Source
2022	JACQUELYN CASTRO	Cole Information
	CONNIE CASTRO	Cole Information
	JOHN CASTRO	Cole Information
2017	JOHN CASTRO	Cole Information
2014	JOHN CASTRO	Cole Information
2010	JOHN CASTRO	Cole Information
2005	JOHN CASTRO	Cole Information
2000	JOHN CASTRO	Cole Information
1995	CASTRO, K J	Cole Information
1990	Miller Richd	R. L. Polk Co. Publishers
1987	Mier Richd	R. L. Polk Co. Publishers
1981	Aldrich Jon	The Pacific Telephone and Telegraph Company
1976	Me Corquodale Donald A	R. L. Polk Co. Publishers
1970	Me Corquodale Donald A	R. L. Polk Co. Publishers

FINDINGS

522 GARFIELD PARK AVE

Year	Uses	Source
2022	SPENCER PAUL	Cole Information
2017	SHERYL HARDEN	Cole Information
2014	RICHARD HESS	Cole Information
2010	JOHN HESS	Cole Information
2005	JOHN HESS	Cole Information
2000	JOHN HESS	Cole Information
1990	Hess John M	R. L. Polk Co. Publishers
1987	Hess John M	R. L. Polk Co. Publishers
1976	Hess John M	R. L. Polk Co. Publishers
1970	Hess John M	R. L. Polk Co. Publishers

525 GARFIELD PARK AVE

Year	Uses	Source
2022	ALAN PETTY	Cole Information
	JOY PETTY	Cole Information
	JACKSON PETTY	Cole Information
2017	ALAN PETTY	Cole Information
2014	ALAN PETTY	Cole Information
2010	OCCUPANT UNKNOWN	Cole Information
2005	DAVID FRANCO	Cole Information
2000	GLENN BOTTON	Cole Information
1995	CHO, WON H	Cole Information
1990	No Return	R. L. Polk Co. Publishers
1987	Dunphy David	R. L. Polk Co. Publishers
1976	No Return	R. L. Polk Co. Publishers
1970	Nazarian Richd S	R. L. Polk Co. Publishers

526 GARFIELD PARK AVE

Year	Uses	Source
2017	SHIRLEY HUNTER	Cole Information
	HUNTER SHIRLEY SCHOOL OF DANCE	Cole Information
2014	SHIRLEY HUNTER	Cole Information
	HUNTER SHIRLEY SCHOOL OF DANCE	Cole Information

FINDINGS

Year	Uses	Source
2010	SHIRLEY HUNTER SCHOOL OF DANCE	Cole Information
2006	Ronald B	AT & T Yellow Pages
	Ivy R	AT & T Yellow Pages
2005	HUNTER SHIRLEY SCHOOL OF DANCE	Cole Information
2000	RONALD HUNTER	Cole Information
1995	HUNTER, RONALD B	Cole Information
1992	HUNTER, RONALD B	Cole Information
1990	Hunter Ronald B	R. L. Polk Co. Publishers
1987	Hunter Ronald B	R. L. Polk Co. Publishers
1981	Hunter Ronald B	The Pacific Telephone and Telegraph Company
	HUNTER SHIRLEY SCHOOL OF DANCE	The Pacific Telephone and Telegraph Company
1976	Hunter Ronald B	R. L. Polk Co. Publishers
1970	Hunter Ronald B	R. L. Polk Co. Publishers

528 GARFIELD PARK AVE

Year	Uses	Source
2014	RUDOLPH SERRANO	Cole Information
2010	RUDOLPH SERRANO	Cole Information

530 GARFIELD PARK AVE

Year	Uses	Source
2022	BETTE HUPPERT	Cole Information
	JAMES HUPPERT	Cole Information
	ROBERT HUPPERT	Cole Information
	MURIEL BELHUMEUR	Cole Information
	CANDIE HUPPERT	Cole Information
2017	JAMES HUPPERT	Cole Information
2014	JAMES HUPPERT	Cole Information
2010	JAMES HUPPERT	Cole Information
2005	JAMES HUPPERT	Cole Information
2000	WILLIAM MUEGGE	Cole Information
1995	HUPPERT, JAMES	Cole Information
1990	Jimenez Kathleen M	R. L. Polk Co. Publishers

Year	Uses	Source
1987	Winthal Russell	R. L. Polk Co. Publishers
1976	Nelson Orville R archt	R. L. Polk Co. Publishers
1970	Nelson 0 Ray archt	R. L. Polk Co. Publishers

534 GARFIELD PARK AVE

Year	Uses	Source
2022	BERNARD MAY	Cole Information
	BETTY MAY	Cole Information
2017	BENARD MAY	Cole Information
2014	BENARD MAY	Cole Information
2010	BENARD MAY	Cole Information
2006	B F Bud	AT & T Yellow Pages
	MAY Alice	AT & T Yellow Pages
2005	BENARD MAY	Cole Information
2000	BERNARD MAY	Cole Information
1995	MAY, BERNARD F	Cole Information
1994	May B F Bud	Pacific Bell
1992	MAY, BERNARD F	Cole Information
1990	May Bernard F	R. L. Polk Co. Publishers
1987	May Bernard F	R. L. Polk Co. Publishers
1981	May B F Bud	The Pacific Telephone and Telegraph Company
1976	May Bernard F	R. L. Polk Co. Publishers
1970	May Betnard F	R. L. Polk Co. Publishers

538 GARFIELD PARK AVE

Year	Uses	Source
2022	JULIE O'MALLEY	Cole Information
	AUSTIN O'MALLEY	Cole Information
2017	AUSTIN OMALLEY	Cole Information
2014	AUSTIN OMALLEY	Cole Information
2010	AUSTIN OMALLEY	Cole Information
2006	OMALLEY Austin	AT & T Yellow Pages
2005	FRANK CRABBE	Cole Information

Year	Uses	Source
1995	LARSON, BARBARA	Cole Information
1994	BELLA LARSON BARBARA	Pacific Bell
1990	No Return	R. L. Polk Co. Publishers
1987	01mo Robt	R. L. Polk Co. Publishers
1976	Zahn Fredk	R. L. Polk Co. Publishers
1970	Grace Wm P	R. L. Polk Co. Publishers

MONTE VERDE

5106 MONTE VERDE

Year	Uses	Source
2006	DOLD B J	AT & T Yellow Pages

MONTE VERDE DR

5101 MONTE VERDE DR

Year	Uses	Source
2022	JOSHUA WILSON	Cole Information
	JENNIFER WILSON	Cole Information
2017	JOSHUA WILSON	Cole Information
2014	RICHARD MANN	Cole Information
2010	OCCUPANT UNKNOWN	Cole Information
2006	Joy	AT & T Yellow Pages
	MANNB	AT & T Yellow Pages
2005	RICHARD MANN	Cole Information
1995	BERRY, STEVEN	Cole Information
1987	Furtado Jas	R. L. Polk Co. Publishers
1981	Cimino R J	The Pacific Telephone and Telegraph Company
1976	Linden Phyllis	R. L. Polk Co. Publishers
1970	Vacant	R. L. Polk Co. Publishers

5105 MONTE VERDE DR

Year	Uses	Source
2022	SOLOMON TEKLEEGZY	Cole Information
	ATSEDE ABABA	Cole Information

Year	Uses	Source
2017	SOLOMON TEKLEEGZY	Cole Information
2014	YARED SOLOMON	Cole Information
2010	SOLOMON TEKLEEGZY	Cole Information
2005	PAUL RICHARDSON	Cole Information
2000	PAUL RICHARDSON	Cole Information
1995	KILIAN, ROBERT B	Cole Information
1990	Thomson Edw E	R. L. Polk Co. Publishers
1987	Thomson Edw O	R. L. Polk Co. Publishers
1976	OBrien John R	R. L. Polk Co. Publishers
1970	Kimmel How ard E	R. L. Polk Co. Publishers

5106 MONTE VERDE DR

Year	Uses	Source
2022	LAUREN CHAVEZ	Cole Information
	MATTHEW CHAVEZ	Cole Information
	VICKI CHAVEZ	Cole Information
2017	MATTHEW CHAVEZ	Cole Information
2014	MATTHEW CHAVEZ	Cole Information
2010	OCCUPANT UNKNOWN	Cole Information
2006	Gregory	AT & T Yellow Pages
	DOLD B J	AT & T Yellow Pages
2005	OCCUPANT UNKNOWN	Cole Information
2000	GREGORY DOLD	Cole Information
1995	DOLD, GREGORY V	Cole Information
1994	Dold Gregory V	Pacific Bell
1992	DOLD, GREGORY V	Cole Information
1990	Dold Gregory V	R. L. Polk Co. Publishers
1987	Rodota Joseph D	R. L. Polk Co. Publishers
1976	Rodota Joseph D	R. L. Polk Co. Publishers
1970	Vacant	R. L. Polk Co. Publishers

5109 MONTE VERDE DR

Year	Uses	Source
2022	JESUS OSSA	Cole Information

FINDINGS

Year	Uses	Source
2022	JOYCE DELAOSSA	Cole Information
	JESUS DELAOSSA	Cole Information
	JOYCE OSSA	Cole Information
2017	DE LA OSSA ENTERPRISES	Cole Information
	JESUS OSSA	Cole Information
2014	DE LA OSSA ENTERPRISES	Cole Information
	JESUS OSSA	Cole Information
2010	JESUS OSSA	Cole Information
2006	DE LA OSSA Jesus	AT & T Yellow Pages
2005	JESUS OSSA	Cole Information
1995	DELA, JESUS	Cole Information
1994	de la Ossa Jesus	Pacific Bell
1992	DELAOSSA, JESUS	Cole Information
1990	De La Ossa Jesus	R. L. Polk Co. Publishers
1987	De La Ossa Jesus	R. L. Polk Co. Publishers
	& NEOTOMAS AV	R. L. Polk Co. Publishers
1981	de la Ossa Jesus	The Pacific Telephone and Telegraph Company
	De Laio Tony	The Pacific Telephone and Telegraph Company
1976	Young Andrew R	R. L. Polk Co. Publishers

5110 MONTE VERDE DR

Year	Uses	Source
2022	MARY DAHL	Cole Information
2017	MARY DAHL	Cole Information
2014	MARY DAHL	Cole Information
2010	MARY DAHL	Cole Information
2005	MARY DAHL	Cole Information
1992	DAHL, MARY E	Cole Information
1990	Dahlland Licensed Family Day Care Home	R. L. Polk Co. Publishers
	Dahl Richd J	R. L. Polk Co. Publishers
1987	Dahland & Family Day Care Home	R. L. Polk Co. Publishers
	Dahl Richd J	R. L. Polk Co. Publishers

FINDINGS

Year	Uses	Source
1976	Dahl Richd J	R. L. Polk Co. Publishers

5220 MONTE VERDE DR

Year	Uses	Source
2022	KENNETH GRANDALL	Cole Information
	KAREN GRANDALL	Cole Information
2017	MIKE DITTER	Cole Information
2014	SCOTT MINNICK	Cole Information
2010	BOB WARDEN	Cole Information
2005	BOB WARDEN	Cole Information
1995	MOERMAN, ALBERT	Cole Information
1994	Moerman Albert & Mary	Pacific Bell
1992	MOERMAN, ALBERT	Cole Information
1990	Moerman Albert	R. L. Polk Co. Publishers
1987	Moerman Albert	R. L. Polk Co. Publishers
1981	Moerman Albert & Mary	The Pacific Telephone and Telegraph Company

5227 MONTE VERDE DR

Year	Uses	Source
2022	VILLEGGIANTE ANDREW J INC	Cole Information
	ANDREW VILLEGGIANTE	Cole Information
	KARINE VILLEGGIANTE	Cole Information
	ANDREW J VILLEGGIANTE	Cole Information
2017	VILLEGGIANTE CONCRETE	Cole Information
	PINACHE JEWELRY & ACCESSORIES	Cole Information
	ANDREW VILLEGGIANTE	Cole Information
2014	PINACHE JEWELRY & ACCESSORIES	Cole Information
	VILLEGGIANTE CONCRETE	Cole Information
	ANDREW VILLEGGIANTE	Cole Information
2010	VILLEGGIANTE CONCRETE INC	Cole Information
	ANDREW VILLEGGIANTE	Cole Information
2005	MEDIAVIEWPOINT	Cole Information
	VILLEGGIANTE CONCRETE	Cole Information

FINDINGS

Year	Uses	Source
2005	PINACHE JEWELRY AND ACCESSORIES	Cole Information
1995	VE KO	Cole Information
	VEGA, FRANK	Cole Information
1994	VEKO	Pacific Bell
	Vega Frank & Sharon	Pacific Bell
1992	VEGA, FRANK	Cole Information
1990	Vega Frank V	R. L. Polk Co. Publishers
1987	Vega Frank	R. L. Polk Co. Publishers
1976	Simi Geo J	R. L. Polk Co. Publishers
1970	Simi Geo J	R. L. Polk Co. Publishers
1965	Valerga Richd D	R. L. Polk Co. Publishers
1961	Harris Lloyd	R. L. Polk Co., Publishers

5231 MONTE VERDE DR

Year	Uses	Source
2022	BENJAMIN KUHLMAN	Cole Information
	BECKY KUHLMAN	Cole Information
2017	BENJAMIN KUHLMAN	Cole Information
2014	BENJAMIN KUHLMAN	Cole Information
2010	OCCUPANT UNKNOWN	Cole Information
2005	JONATHAN YOUNG	Cole Information
1995	LUCAS, SCOTT A	Cole Information
1990	Andrews Basil R	R. L. Polk Co. Publishers
1987	Andrews Basil R	R. L. Polk Co. Publishers
1976	Andrews Basil R	R. L. Polk Co. Publishers
1970	Watson Merlin F	R. L. Polk Co. Publishers
1965	Biehn Ervin G	R. L. Polk Co. Publishers
1961	Biehn Ervin G	R. L. Polk Co., Publishers

5232 MONTE VERDE DR

Year	Uses	Source
2022	PAUL BUSSARD	Cole Information
	LYNN DENLEY-BUSSARD	Cole Information
2017	PAUL BUSSARD	Cole Information

FINDINGS

Year	Uses	Source
2014	PAUL BUSSARD	Cole Information
2010	PAUL BUSSARD	Cole Information
2006	Paul & Lynn	AT & T Yellow Pages
	BUSSARD Nick & Tony	AT & T Yellow Pages
2005	PAUL BUSSARD	Cole Information
2000	PAUL BUSSARD	Cole Information
	FINANCIAL DEVELOPMENT ASSOCIATES	Cole Information
1995	BUSSARD, PAUL	Cole Information
	FINANCIAL DEVELOPMENT ASSOC	Cole Information
1994	Bussard Paul & Lynn	Pacific Bell
	FINANCIAL	Pacific Bell
	DEVELOPMENT	Pacific Bell
	ASSOCIATES	Pacific Bell
1992	BUSSARD, PAUL	Cole Information
	FINANCL DEVLP ASC	Cole Information
1990	Bussard Lynn	R. L. Polk Co. Publishers
1987	Bussard Lynn	R. L. Polk Co. Publishers
1981	Bussard Paul & Lynn	The Pacific Telephone and Telegraph Company
	Lybarger C	The Pacific Telephone and Telegraph Company
	Lybeck Richard C.....	The Pacific Telephone and Telegraph Company
1976	Bussard Ralph E	R. L. Polk Co. Publishers
	Rear Vacant	R. L. Polk Co. Publishers
1970	Bussard Ralph E	R. L. Polk Co. Publishers
	Rear Moneymaker Fred S	R. L. Polk Co. Publishers
1965	Bussard Ralph E	R. L. Polk Co. Publishers
1961	Bussard Ralph E	R. L. Polk Co., Publishers

5239 MONTE VERDE DR

Year	Uses	Source
2022	ROBIN ANGERER	Cole Information
2017	FRANCIS ANGERER	Cole Information
2014	OCCUPANT UNKNOWN	Cole Information

FINDINGS

Year	Uses	Source
2010	OCCUPANT UNKNOWN	Cole Information
2006	Francis	AT & T Yellow Pages
	ANGERER Francis	AT & T Yellow Pages
2005	STAR CONSTRUCTION	Cole Information
2000	RHENE MERKOURIS	Cole Information
1995	MERKOURIS, WARD	Cole Information
1992	DON HANNAH CONSTR	Cole Information

5244 MONTE VERDE DR

Year	Uses	Source
2022	ANNE GUYOL	Cole Information
	GLORIA PENNATO	Cole Information
	JULIET LANGLEY	Cole Information
2014	GLORIA PENNATO	Cole Information
2010	GLORIA PENNATO	Cole Information
2006	PENNATO Guido	AT & T Yellow Pages
2005	GUID PENNATO	Cole Information
2000	GUIDO PENNATO	Cole Information
1995	PENNATO, GUIDO	Cole Information
1994	Pennato Guido	Pacific Bell
1992	PENNATO, GUIDO	Cole Information
1990	Pennato Guido	R. L. Polk Co. Publishers
1987	Pennato Guide	R. L. Polk Co. Publishers
1981	Pennato Guido	The Pacific Telephone and Telegraph Company
1976	Pennato Guido	R. L. Polk Co. Publishers
1965	Pennato Guido	R. L. Polk Co. Publishers
1961	Pennato Guido	R. L. Polk Co., Publishers

SAN JUAN

509 SAN JUAN

Year	Uses	Source
2006	DUNLAP C	AT & T Yellow Pages

FINDINGS

SAN JUAN ST

505 SAN JUAN ST

Year	Uses	Source
2022	STEPHANIE THOMPSON	Cole Information
	MICHAEL THOMPSON	Cole Information
	RYAN THOMPSON	Cole Information
2017	RICHARD THOMPSON	Cole Information
2014	RICHARD THOMPSON	Cole Information
2010	RICHARD THOMPSON	Cole Information
2005	RICHARD THOMPSON	Cole Information
1995	SCHMITT, CHARLES J	Cole Information

509 SAN JUAN ST

Year	Uses	Source
2022	MARY DUNLAP	Cole Information
	RICHARD DUNLAP	Cole Information
2017	RICHARD DUNLAP	Cole Information
2014	RICHARD DUNLAP	Cole Information
2010	RICHARD DUNLAP	Cole Information
2005	RICHARD DUNLAP	Cole Information
2000	RICHARD DUNLAP	Cole Information
1995	DUNLAP, RICHARD E	Cole Information
1994	Dunlap Richard E	Pacific Bell
1992	DUNLAP, RICHARD E	Cole Information
1990	Dunlap Richl E	R. L. Polk Co. Publishers
1987	Dunlap Richl E	R. L. Polk Co. Publishers
1976	Sorensen A E	R. L. Polk Co. Publishers

513 SAN JUAN ST

Year	Uses	Source
2022	MATT STUHR	Cole Information
	CHRISTOPHER STUHR	Cole Information
	ALLISON STUHR	Cole Information
	BARBARA STUHR	Cole Information

Year	Uses	Source
2017	MATT STUHR	Cole Information
2014	MATTHEW STUHR	Cole Information
2010	CHRISTOPHER STUHR	Cole Information
2000	OCCUPANT UNKNOWN	Cole Information
1995	OCCUPANT UNKNOWNN	Cole Information
1992	REGULAR, R	Cole Information

SAN JUAN WAY

509 SAN JUAN WAY

Year	Uses	Source
2006	Richard E	AT & T Yellow Pages
	DUNLAP C	AT & T Yellow Pages
1981	Allison Jas E	The Pacific Telephone and Telegraph Company

SAN LUIS PL

53 SAN LUIS PL

Year	Uses	Source
2000	JOZSEF HANAK	Cole Information

SILVER LAKE DR

5110 SILVER LAKE DR

Year	Uses	Source
2022	MICHAEL KIRCHANSKI	Cole Information
	WILLIAM KIRCHANSKI	Cole Information
	PATRICIA KIRCHANSKI	Cole Information
	VICTORIA KIRCHANSKI	Cole Information
2017	MICHAEL KIRCHANSKI	Cole Information
2014	OCCUPANT UNKNOWN	Cole Information
2000	MICHAEL KIRCHANSKI	Cole Information
	DONALD BROOKS	Cole Information
1995	BROOKS, DON	Cole Information
	LOGAN, MISHA	Cole Information

FINDINGS

Year	Uses	Source
1992	LOGAN, SEAN	Cole Information

5113 SILVER LAKE DR

Year	Uses	Source
2022	JENNIFER BERNOT	Cole Information
2017	JENNIFER BERNOT	Cole Information
2014	VERNA HARTLEY	Cole Information
2010	LIDA HARTLEY	Cole Information
2005	VERNA HARTLEY	Cole Information
2000	VERNA HARTLEY	Cole Information
1995	HARTLEY, V L	Cole Information

5114 SILVER LAKE DR

Year	Uses	Source
2022	KNAPP-FRAZER CONSULTING	Cole Information
	LAWSON KNAPP	Cole Information
	KNAPP MARGARET	Cole Information
	CLYDE KNAPP	Cole Information
	MARGARET KNAPP	Cole Information
2017	KNAPPFRAZER CONSULTING	Cole Information
	CLYDE KNAPP	Cole Information
2014	KNAPP FRAZER CONSULTING	Cole Information
	CLYDE KNAPP	Cole Information
2010	KNAPPFRAZER CONSULTING	Cole Information
	LAWSON KNAPP	Cole Information
2000	KNAPP-FRAZER CONSULTING	Cole Information
	CLYDE KNAPP	Cole Information
1995	KNAPP FRAZER CONSULTING	Cole Information
	KNAPP, CLYDE	Cole Information
1992	KNAPP, CLYDE	Cole Information

5117 SILVER LAKE DR

Year	Uses	Source
2022	STEPHEN HADE	Cole Information

FINDINGS

Year	Uses	Source
2022	PATRICIA HADE	Cole Information
	JAMES HADE	Cole Information
2017	STEPHEN HADE	Cole Information
2014	STEPHEN HADE	Cole Information
2010	JAMES HADE	Cole Information
2005	OCCUPANT UNKNOWN	Cole Information
2000	STEPHEN HADE	Cole Information
1995	HADE, STEPHEN	Cole Information
1992	HADE, STEPHEN	Cole Information

5118 SILVER LAKE DR

Year	Uses	Source
2022	MICHAEL CURTIN	Cole Information
2017	MARILYN BERNARD	Cole Information
2014	MARILYN BERNARD	Cole Information
2010	MARILYN BERNARD	Cole Information
2005	MARILYN BERNARD	Cole Information
2000	RAYMOND BERNARD	Cole Information
1995	BERNARD, RAYMOND	Cole Information
1992	BERNARD, RAYMOND	Cole Information

5120 SILVER LAKE DR

Year	Uses	Source
2022	ALESSA CIGNETTI	Cole Information
	MICHAEL CIGNETTI	Cole Information
	ENZO CIGNETTI	Cole Information
	CHRISTINA CIGNETTI	Cole Information
2014	KERRY PAUL	Cole Information
2010	OCCUPANT UNKNOWN	Cole Information
2005	DONNA DAOUST	Cole Information
2000	DAOUST MARC CONSTRUCTION	Cole Information
1995	DAOUST, MARC F	Cole Information

FINDINGS

YERBA

5 YERBA

Year	Uses	Source
2006	SMITH A	AT & T Yellow Pages
	SMITH A	AT & T Yellow Pages

YERBA BUENA RD

5200 YERBA BUENA RD

Year	Uses	Source
2022	NICOLAS RODRIQUEZ	Cole Information
2017	NICOLAS RODRIGUEZ	Cole Information
2014	NICOLAS RODRIGUEZ	Cole Information
2010	NICOLAS RODRIQUEZ	Cole Information
2005	HAZEL HARPER	Cole Information
1990	Ririe Lamont B	R. L. Polk Co. Publishers
1987	Ririe Lamont B	R. L. Polk Co. Publishers
1976	Buckley Bermadette	R. L. Polk Co. Publishers

5214 YERBA BUENA RD

Year	Uses	Source
2022	BARBARA GAXIOLA	Cole Information
	JOHN GAXIOLA	Cole Information
2017	COREY LARSON	Cole Information
2014	COREY LARSON	Cole Information
2010	COREY LARSON	Cole Information
2005	MOREY KUCICH	Cole Information
2000	NANCY KUCICH	Cole Information
1990	Corlew Catherine A	R. L. Polk Co. Publishers
1987	Corlew Catherine A O	R. L. Polk Co. Publishers

5224 YERBA BUENA RD

Year	Uses	Source
2022	COREY LARSON	Cole Information
	KATHERINE LARSON	Cole Information

FINDINGS

Year	Uses	Source
2017	JIM JONES	Cole Information
2014	JIM JONES	Cole Information
2010	OCCUPANT UNKNOWN	Cole Information
2006	Jim W & Jackee	AT & T Yellow Pages
	JS	AT & T Yellow Pages
2005	OH SUSANNAH CRAFTS & CARDS	Cole Information
	JAMES JONES	Cole Information
2000	JIM JONES	Cole Information
1994	Jones Jim W & Jackee	Pacific Bell
1990	Jones James W	R. L. Polk Co. Publishers
1987	Jones James W	R. L. Polk Co. Publishers
1981	Neil Everett D	The Pacific Telephone and Telegraph Company
1976	Neil Everett	R. L. Polk Co. Publishers

5234 YERBA BUENA RD

Year	Uses	Source
2022	EMILIO HORNER	Cole Information
	ARTHUR HORNER	Cole Information
	STUART HORNER	Cole Information
2017	ARTHUR HORNER	Cole Information
2014	ARTHUR HORNER	Cole Information
2010	ARTHUR HORNER	Cole Information
2005	ARTHUR HORNER	Cole Information
2000	ARTHUR HORNER	Cole Information
1995	OCCUPANT UNKNOWNN	Cole Information
1987	Menrz Donald W	R. L. Polk Co. Publishers
1981	Merz Donald W	The Pacific Telephone and Telegraph Company
1976	Menz Donald W	R. L. Polk Co. Publishers

5240 YERBA BUENA RD

Year	Uses	Source
2017	KORI FREEMAN	Cole Information
2014	KORI FREEMAN	Cole Information

FINDINGS

Year	Uses	Source
2010	JEANNINE FREEMAN	Cole Information
2005	JEANNINE FREEMAN	Cole Information
2000	RONALD FREEMAN	Cole Information
1995	OCCUPANT UNKNOWNN	Cole Information
1990	Freeman Ronald R	R. L. Polk Co. Publishers
1987	Freeman Ronald R	R. L. Polk Co. Publishers
1981	Freeman Ronald R	The Pacific Telephone and Telegraph Company
	Freeman Rudolph	The Pacific Telephone and Telegraph Company
	Magnolia L A	The Pacific Telephone and Telegraph Company
1976	Jackson James	R. L. Polk Co. Publishers

5264 YERBA BUENA RD

Year	Uses	Source
2022	SUCCESS IN HAND	Cole Information
	MARJORIE FAVUZZI	Cole Information
	NI WIN	Cole Information
	KHIN HTAY	Cole Information
2017	DOMINICK FAVUZZI	Cole Information
2014	DOMINICK FAVUZZI	Cole Information
2010	OCCUPANT UNKNOWN	Cole Information
2005	DOMINICK FAVUZZI	Cole Information
2000	MYRON BAER	Cole Information
1990	Colver E M	R. L. Polk Co. Publishers
1987	Colver Ellen M	R. L. Polk Co. Publishers
1976	Smolen Allen	R. L. Polk Co. Publishers

5265 YERBA BUENA RD

Year	Uses	Source
2022	MATTHEW GIBSON	Cole Information
2017	HEATHER STONE	Cole Information
2014	HEATHER STONE	Cole Information
2010	HEATHER STONE	Cole Information

Year	Uses	Source
2005	DAVID LEMER	Cole Information
2000	MATTHEW MCCAFFREY	Cole Information
1995	MCCAFFREY, MATTHEW T	Cole Information
1990	Morian Alfred	R. L. Polk Co. Publishers
1987	Peterason John C	R. L. Polk Co. Publishers
1981	Peterson John C	The Pacific Telephone and Telegraph Company

5274 YERBA BUENA RD

Year	Uses	Source
2022	FAITH GOVAN	Cole Information
	ELLEN GOVAN	Cole Information
	WILLIAM GOVAN	Cole Information
2017	WILLIAM GOVAN	Cole Information
2014	WILLIAM GOVAN	Cole Information
2010	OCCUPANT UNKNOWN	Cole Information
	GOVAN & MONTAFI HOSPITALITY	Cole Information
2006	William	AT & T Yellow Pages
	GOVAN R A	AT & T Yellow Pages
2000	WILLIAM GOVAN	Cole Information
1995	OCCUPANT UNKNOWNN	Cole Information
1992	HARM, WILLIAM A	Cole Information
1990	Harm Wm A	R. L. Polk Co. Publishers
1987	Harm Wm A	R. L. Polk Co. Publishers
1981	Harm Wm A	The Pacific Telephone and Telegraph Company
1976	Harm Wm A	R. L. Polk Co. Publishers

5275 YERBA BUENA RD

Year	Uses	Source
2022	CYNTHIA PAREDES	Cole Information
	CELINA PAREDES	Cole Information
	OSCAR PAREDES	Cole Information
2017	OSCAR PAREDES	Cole Information
2014	OSCAR PAREDES	Cole Information

FINDINGS

Year	Uses	Source
2010	GONZALO MENDEZ	Cole Information
2005	OSCAR PAREDES	Cole Information
2000	DEBRA CHAPMAN	Cole Information
	N FRANCIS	Cole Information
	JOHN DICKEY	Cole Information
1995	CHAPMAN, DEBRA B	Cole Information
1994	Chapman D	Pacific Bell
1992	CHAPMAN, DEBRA B	Cole Information
1990	Chapman Debra B	R. L. Polk Co. Publishers
1987	Chapman Debra B	R. L. Polk Co. Publishers

5284 YERBA BUENA RD

Year	Uses	Source
2022	ERICK ROJAS	Cole Information
	SANDI ROJAS	Cole Information
2017	KATIE HAHN	Cole Information
2010	ERICK ROJAS	Cole Information
2005	MAXIMILIANO GONZALEZ	Cole Information
1995	BAUER, JOHN L	Cole Information
1990	Carlomagno Elton	R. L. Polk Co. Publishers
1987	Carlomagno Elton	R. L. Polk Co. Publishers
1976	Scott Mary J Mrs	R. L. Polk Co. Publishers

YERBA PL

1 YERBA PL

Year	Uses	Source
2022	MARK SPENCER	Cole Information
	BEN SPENCER	Cole Information
	RAENA SPENCER	Cole Information
	SAM SPENCER	Cole Information
	ARTHUR WIESNER	Cole Information
2017	ARTHUR WIESNER	Cole Information
2014	ARTHUR WIESNER	Cole Information

FINDINGS

Year	Uses	Source
2010	ARTHUR WIESNER	Cole Information
2005	ARTHUR WIESNER	Cole Information
2000	ARTHUR WIESNER	Cole Information
1990	Bateman Gudrun	R. L. Polk Co. Publishers
1987	Bateman Reginald W	R. L. Polk Co. Publishers
1976	Reap John W	R. L. Polk Co. Publishers

2 YERBA PL

Year	Uses	Source
2022	ELIZABETH VITALI	Cole Information
	DEBRA VITALI	Cole Information
	RICHARD VITALI	Cole Information
2017	RICHARD VITALI	Cole Information
2014	RICHARD VITALI	Cole Information
2010	RICHARD VITALI	Cole Information
2000	RICHARD VITALI	Cole Information
1990	Vitali Richd	R. L. Polk Co. Publishers
1987	Vitali Richd	R. L. Polk Co. Publishers
1976	Vitali Richd	R. L. Polk Co. Publishers

4 YERBA PL

Year	Uses	Source
2022	SUSAN MAYHEW	Cole Information
2017	KENJI NUSSBAUM	Cole Information
2014	ISAAC MAYHEW	Cole Information
2010	KENJI NUSSBAUM	Cole Information
2005	RUSSELL MAYHEW	Cole Information
1995	OCCUPANT UNKNOWNN	Cole Information
1994	Sully Perian	Pacific Bell
1992	SULLY, PERIAN	Cole Information
1990	Forsyth John N	R. L. Polk Co. Publishers
1987	Forsyth John N	R. L. Polk Co. Publishers
1981	Flohr Don	The Pacific Telephone and Telegraph Company

FINDINGS

Year	Uses	Source
1976	Anderson T	R. L. Polk Co. Publishers

5 YERBA PL

Year	Uses	Source
2022	JESSICA HELMS	Cole Information
	TIMOTHY HELMS	Cole Information
2017	TIMOTHY HELMS	Cole Information
2014	TIMOTHY HELMS	Cole Information
2010	KEVIN SMITH	Cole Information
2006	Amy Jo	AT & T Yellow Pages
	SMITH A	AT & T Yellow Pages
2000	DIXIE SMITH	Cole Information
1995	SMITH, DIXIE	Cole Information
1994	Smith Dixie	Pacific Bell
1992	SMITH, DIXIE	Cole Information
1990	Smith Gregory Jr	R. L. Polk Co. Publishers
1987	Smith Gregory Jr	R. L. Polk Co. Publishers
1981	Smith Gregory	The Pacific Telephone and Telegraph Company
1976	Daniels Alston M	R. L. Polk Co. Publishers

6 YERBA PL

Year	Uses	Source
2022	DANIELLE HOWARD	Cole Information
	GARY HOWARD	Cole Information
2017	GARY HOWARD	Cole Information
2014	JANE CATELANI	Cole Information
2010	JANE CATELANI	Cole Information
2005	GARY HOWARD	Cole Information
1995	CATELANI, JANE	Cole Information

7 YERBA PL

Year	Uses	Source
2022	MARCO GUERRA	Cole Information
	JENNIFER GUERRA	Cole Information

FINDINGS

Year	Uses	Source
2014	ROBERT CRABB	Cole Information
2010	CHARLES BLAYLOCK	Cole Information
2005	OCCUPANT UNKNOWN	Cole Information
	INDOOR CLIMATE CONTROL	Cole Information
2000	DON ANDERSON	Cole Information
1995	OCCUPANT UNKNOWNN	Cole Information
1994	Annab Mike & Nahia	Pacific Bell
1990	Annab Salim	R. L. Polk Co. Publishers
1987	Annab Salim	R. L. Polk Co. Publishers
1981	Morgan CJ	The Pacific Telephone and Telegraph Company
1976	Morgan Ted D	R. L. Polk Co. Publishers

9 YERBA PL

Year	Uses	Source
2022	DAVID WILLIAMS	Cole Information
	GREGORY WILLIAMS	Cole Information
	ANA WILLIAMS	Cole Information
2017	WILLIAM ARCHER	Cole Information
2014	WILLIAM ARCHER	Cole Information
2010	LINDA ARCHER	Cole Information
2005	SIMON YULE	Cole Information
1990	Archer Linda A	R. L. Polk Co. Publishers
1987	Archer Linda A	R. L. Polk Co. Publishers
1981	Archer Wm	The Pacific Telephone and Telegraph Company
1976	Archer Wm E	R. L. Polk Co. Publishers

FINDINGS

ADJOINING PROPERTY: ADDRESSES NOT IDENTIFIED IN RESEARCH SOURCE

The following Adjoining Property addresses were researched for this report, and the addresses were not identified in research source.

Address Researched	Address Not Identified in Research Source
1 YERBA PL	2020, 2006, 1995, 1994, 1992, 1981, 1970, 1965, 1961, 1958, 1953, 1947, 1935, 1930
2 YERBA PL	2020, 2006, 2005, 1995, 1994, 1992, 1981, 1970, 1965, 1961, 1958, 1953, 1947, 1935, 1930
4 YERBA PL	2020, 2006, 2000, 1970, 1965, 1961, 1958, 1953, 1947, 1935, 1930
418 GARFIELD PARK	2022, 2020, 2017, 2014, 2010, 2005, 2000, 1995, 1994, 1992, 1990, 1987, 1981, 1976, 1970, 1965, 1961, 1958, 1953, 1947, 1935, 1930
418 GARFIELD PARK AVE	2020, 1994, 1992, 1981, 1965, 1961, 1958, 1953, 1947, 1935, 1930
422 GARFIELD PARK AVE	2020, 2006, 1994, 1992, 1965, 1961, 1958, 1953, 1947, 1935, 1930
423 CALISTOGA RD	2020, 2006, 2000, 1965, 1961, 1958, 1953, 1947, 1935, 1930
423 GARFIE 1D PARK AVE	2022, 2020, 2017, 2014, 2010, 2006, 2005, 2000, 1995, 1994, 1992, 1990, 1987, 1976, 1970, 1965, 1961, 1958, 1953, 1947, 1935, 1930
423 GARFIELD PARK AVE	2020, 1994, 1992, 1965, 1961, 1958, 1953, 1947, 1935, 1930
424 GARFIELD PARK AVE	2020, 1994, 1970, 1965, 1961, 1958, 1953, 1947, 1935, 1930
431 GARFIELD PARK AVE	2022, 2020, 2017, 2014, 2010, 2006, 2005, 2000, 1995, 1994, 1992, 1990, 1987, 1981, 1976, 1965, 1961, 1958, 1953, 1947, 1935, 1930
442 GARFIELD PARK AVE	2020, 2006, 2000, 1995, 1994, 1965, 1961, 1958, 1953, 1947, 1935, 1930
444 GARFIELD PARK AVE	2020, 2014, 1965, 1961, 1958, 1953, 1947, 1935, 1930
445 CALISTOGA RD	2020, 2005, 2000, 1995, 1994, 1992, 1981, 1965, 1961, 1958, 1953, 1947, 1935, 1930
446 CALISTOGA RD	2022, 2020, 2017, 2014, 2010, 2006, 2005, 2000, 1995, 1994, 1992, 1981, 1976, 1970, 1965, 1961, 1958, 1953, 1947, 1935, 1930
447 GARFIELD PARK	2022, 2020, 2017, 2014, 2010, 2005, 2000, 1995, 1994, 1992, 1990, 1987, 1981, 1976, 1970, 1965, 1961, 1958, 1953, 1947, 1935, 1930
447 GARFIELD PARK AVE	2020, 1965, 1961, 1958, 1953, 1947, 1935, 1930
448 GARFIELD PARK AVE	2020, 2006, 1994, 1992, 1965, 1961, 1958, 1953, 1947, 1935, 1930
449 CALISTOGA RD	2020, 2017, 1995, 1994, 1992, 1981, 1965, 1961, 1958, 1953, 1947, 1935, 1930
452 GARFIELD PARK AVE	2020, 2006, 2005, 2000, 1994, 1992, 1981, 1965, 1961, 1958, 1953, 1947, 1935, 1930
453 CALISTOGA	2022, 2020, 2017, 2014, 2010, 2005, 2000, 1995, 1994, 1992, 1990, 1987, 1981, 1976, 1970, 1965, 1961, 1958, 1953, 1947, 1935, 1930
453 CALISTOGA RD	2020, 1981, 1965, 1961, 1958, 1953, 1947, 1935, 1930
453 GARFIELD PARK AVE	2020, 1965, 1961, 1958, 1953, 1947, 1935, 1930

FINDINGS

Address Researched	Address Not Identified in Research Source
457 CALISTOGA	2022, 2020, 2017, 2014, 2010, 2005, 2000, 1995, 1994, 1992, 1990, 1987, 1981, 1976, 1970, 1965, 1961, 1958, 1953, 1947, 1935, 1930
457 CALISTOGA RD	2020, 1994, 1965, 1961, 1958, 1953, 1947, 1935, 1930
466 CALISTOGA RD	2020, 2006, 1987, 1981, 1976, 1970, 1965, 1961, 1958, 1953, 1947, 1935, 1930
470 CALISTOGA RD	2020, 2005, 1992, 1976, 1965, 1961, 1958, 1953, 1947, 1935, 1930
474 CALISTOGA RD	2020, 2005, 1981, 1976, 1970, 1965, 1961, 1958, 1953, 1947, 1935, 1930
5 YERBA	2022, 2020, 2017, 2014, 2010, 2005, 2000, 1995, 1994, 1992, 1990, 1987, 1981, 1976, 1970, 1965, 1961, 1958, 1953, 1947, 1935, 1930
5 YERBA PL	2020, 2005, 1970, 1965, 1961, 1958, 1953, 1947, 1935, 1930
501 GARFIELD PARK AVE	2020, 2006, 1995, 1994, 1992, 1981, 1965, 1961, 1958, 1953, 1947, 1935, 1930
502 GARFIELD PARK AVE	2020, 2017, 2010, 2006, 2005, 2000, 1994, 1992, 1981, 1965, 1961, 1958, 1953, 1947, 1935, 1930
503 CALISTOGA RD	2022, 2020, 2010, 2006, 2005, 2000, 1994, 1992, 1981, 1965, 1961, 1958, 1953, 1947, 1935, 1930
505 GARFIELD PARK AVE	2020, 2006, 1994, 1992, 1965, 1961, 1958, 1953, 1947, 1935, 1930
505 SAN JUAN ST	2020, 2006, 2000, 1994, 1992, 1990, 1987, 1981, 1976, 1970, 1965, 1961, 1958, 1953, 1947, 1935, 1930
506 GARFIELD PARK AVE	2020, 1992, 1965, 1961, 1958, 1953, 1947, 1935, 1930
507 CALISTOGA RD	2020, 2006, 2000, 1965, 1961, 1958, 1953, 1947, 1935, 1930
508 CALISTOGA RD	2020, 2000, 1994, 1992, 1965, 1961, 1958, 1953, 1947, 1935, 1930
509 GARFIELCL PARK AVE	2022, 2020, 2017, 2014, 2010, 2005, 2000, 1995, 1994, 1992, 1990, 1987, 1981, 1976, 1970, 1965, 1961, 1958, 1953, 1947, 1935, 1930
509 GARFIELD PARK	2022, 2020, 2017, 2014, 2010, 2005, 2000, 1995, 1994, 1992, 1990, 1987, 1981, 1976, 1970, 1965, 1961, 1958, 1953, 1947, 1935, 1930
509 GARFIELD PARK AVE	2020, 1965, 1961, 1958, 1953, 1947, 1935, 1930
509 SAN JUAN	2022, 2020, 2017, 2014, 2010, 2005, 2000, 1995, 1994, 1992, 1990, 1987, 1981, 1976, 1970, 1965, 1961, 1958, 1953, 1947, 1935, 1930
509 SAN JUAN ST	2020, 2006, 1981, 1970, 1965, 1961, 1958, 1953, 1947, 1935, 1930
509 SAN JUAN WAY	2022, 2020, 2017, 2014, 2010, 2005, 2000, 1995, 1994, 1992, 1990, 1987, 1976, 1970, 1965, 1961, 1958, 1953, 1947, 1935, 1930
510 GARFIELD PARK	2022, 2020, 2017, 2014, 2010, 2005, 2000, 1995, 1994, 1992, 1990, 1987, 1981, 1976, 1970, 1965, 1961, 1958, 1953, 1947, 1935, 1930
510 GARFIELD PARK AVE	2020, 2005, 1994, 1981, 1965, 1961, 1958, 1953, 1947, 1935, 1930
5101 MONTE VERDE DR	2020, 2000, 1994, 1992, 1990, 1965, 1961, 1958, 1953, 1947, 1935, 1930
5105 MONTE VERDE DR	2020, 2006, 1994, 1992, 1981, 1965, 1961, 1958, 1953, 1947, 1935, 1930
5106 MONTE VERDE	2022, 2020, 2017, 2014, 2010, 2005, 2000, 1995, 1994, 1992, 1990, 1987, 1981, 1976, 1970, 1965, 1961, 1958, 1953, 1947, 1935, 1930
5106 MONTE VERDE DR	2020, 1981, 1965, 1961, 1958, 1953, 1947, 1935, 1930
5109 MONTE VERDE DR	2020, 2000, 1970, 1965, 1961, 1958, 1953, 1947, 1935, 1930

FINDINGS

Address Researched	Address Not Identified in Research Source
511 CALISTOGA RD	2020, 2006, 2000, 1994, 1992, 1965, 1961, 1958, 1953, 1947, 1935, 1930
5110 MONTE VERDE DR	2020, 2006, 2000, 1995, 1994, 1981, 1970, 1965, 1961, 1958, 1953, 1947, 1935, 1930
5110 SILVER LAKE DR	2020, 2010, 2006, 2005, 1994, 1990, 1987, 1981, 1976, 1970, 1965, 1961, 1958, 1953, 1947, 1935, 1930
5113 SILVER LAKE DR	2020, 2006, 1994, 1992, 1990, 1987, 1981, 1976, 1970, 1965, 1961, 1958, 1953, 1947, 1935, 1930
5114 SILVER LAKE DR	2020, 2006, 2005, 1994, 1990, 1987, 1981, 1976, 1970, 1965, 1961, 1958, 1953, 1947, 1935, 1930
5117 SILVER LAKE DR	2020, 2006, 1994, 1990, 1987, 1981, 1976, 1970, 1965, 1961, 1958, 1953, 1947, 1935, 1930
5118 SILVER LAKE DR	2020, 2006, 1994, 1990, 1987, 1981, 1976, 1970, 1965, 1961, 1958, 1953, 1947, 1935, 1930
512 CALISTOGA	2022, 2020, 2017, 2014, 2010, 2005, 2000, 1995, 1994, 1992, 1990, 1987, 1981, 1976, 1970, 1965, 1961, 1958, 1953, 1947, 1935, 1930
512 CALISTOGA RD	2020, 2017, 2005, 1994, 1992, 1981, 1965, 1961, 1958, 1953, 1947, 1935, 1930
5120 SILVER LAKE DR	2020, 2017, 2006, 1994, 1992, 1990, 1987, 1981, 1976, 1970, 1965, 1961, 1958, 1953, 1947, 1935, 1930
513 GARFIELD PARK AVE	2020, 2017, 1981, 1965, 1961, 1958, 1953, 1947, 1935, 1930
513 SAN JUAN ST	2020, 2006, 2005, 1994, 1990, 1987, 1981, 1976, 1970, 1965, 1961, 1958, 1953, 1947, 1935, 1930
514 GARFIELD PARK AVE	2020, 2006, 1994, 1992, 1965, 1961, 1958, 1953, 1947, 1935, 1930
515 CALISTOGA RD	2020, 2006, 2005, 2000, 1994, 1992, 1965, 1961, 1958, 1953, 1947, 1935, 1930
516 CALISTOGA RD	2020, 1965, 1961, 1958, 1953, 1947, 1935, 1930
517 GARFIELD PARK AVE	2020, 1994, 1981, 1965, 1961, 1958, 1953, 1947, 1935, 1930
518 GARFIELD PARK AVE	2020, 2017, 2014, 2010, 2006, 2005, 1994, 1992, 1965, 1961, 1958, 1953, 1947, 1935, 1930
519 CALISTOGA RD	2020, 2006, 1994, 1992, 1981, 1965, 1961, 1958, 1953, 1947, 1935, 1930
520 CALISTOGA RD	2020, 2006, 1994, 1992, 1981, 1970, 1965, 1961, 1958, 1953, 1947, 1935, 1930
5200 YERBA BUENA RD	2020, 2006, 2000, 1995, 1994, 1992, 1981, 1970, 1965, 1961, 1958, 1953, 1947, 1935, 1930
521 GARFIELD PARK AVE	2020, 2006, 1994, 1992, 1965, 1961, 1958, 1953, 1947, 1935, 1930
5214 YERBA BUENA RD	2020, 2006, 1995, 1994, 1992, 1981, 1976, 1970, 1965, 1961, 1958, 1953, 1947, 1935, 1930
522 GARFIELD PARK AVE	2020, 2006, 1995, 1994, 1992, 1981, 1965, 1961, 1958, 1953, 1947, 1935, 1930
5220 MONTE VERDE DR	2020, 2006, 2000, 1976, 1970, 1965, 1961, 1958, 1953, 1947, 1935, 1930
5224 YERBA BUENA RD	2020, 1995, 1992, 1970, 1965, 1961, 1958, 1953, 1947, 1935, 1930
5227 MONTE VERDE DR	2020, 2006, 2000, 1981, 1958, 1953, 1947, 1935, 1930
523 CALISTOGA RD	2020, 2017, 2006, 2000, 1992, 1965, 1961, 1958, 1953, 1947, 1935, 1930

FINDINGS

Address Researched	Address Not Identified in Research Source
5231 MONTE VERDE DR	2020, 2006, 2000, 1994, 1992, 1981, 1958, 1953, 1947, 1935, 1930
5232 MONTE VERDE DR	2020, 1958, 1953, 1947, 1935, 1930
5234 YERBA BUENA RD	2020, 2006, 1994, 1992, 1990, 1970, 1965, 1961, 1958, 1953, 1947, 1935, 1930
5239 MONTE VERDE DR	2020, 1994, 1990, 1987, 1981, 1976, 1970, 1965, 1961, 1958, 1953, 1947, 1935, 1930
524 CALISTOGA	2022, 2020, 2017, 2014, 2010, 2005, 2000, 1995, 1994, 1992, 1990, 1987, 1981, 1976, 1970, 1965, 1961, 1958, 1953, 1947, 1935, 1930
524 CALISTOGA RD	2020, 1994, 1992, 1981, 1970, 1965, 1961, 1958, 1953, 1947, 1935, 1930
5240 YERBA BUENA RD	2022, 2020, 2006, 1994, 1992, 1970, 1965, 1961, 1958, 1953, 1947, 1935, 1930
5244 MONTE VERDE DR	2020, 2017, 1970, 1958, 1953, 1947, 1935, 1930
525 GARFIELD PARK AVE	2020, 2006, 1994, 1992, 1981, 1965, 1961, 1958, 1953, 1947, 1935, 1930
526 GARFIELD PARK AVE	2022, 2020, 1994, 1965, 1961, 1958, 1953, 1947, 1935, 1930
5264 YERBA BUENA RD	2020, 2006, 1995, 1994, 1992, 1981, 1970, 1965, 1961, 1958, 1953, 1947, 1935, 1930
5265 YERBA BUENA RD	2020, 2006, 1994, 1992, 1976, 1970, 1965, 1961, 1958, 1953, 1947, 1935, 1930
527 CALISTOGA RD	2020, 2017, 2005, 1965, 1961, 1958, 1953, 1947, 1935, 1930
5274 YERBA BUENA RD	2020, 2005, 1994, 1970, 1965, 1961, 1958, 1953, 1947, 1935, 1930
5275 YERBA BUENA RD	2020, 2006, 1981, 1976, 1970, 1965, 1961, 1958, 1953, 1947, 1935, 1930
528 CALISTOGA RD	2020, 2006, 2000, 1995, 1994, 1992, 1981, 1970, 1965, 1961, 1958, 1953, 1947, 1935, 1930
528 GARFIELD PARK AVE	2022, 2020, 2017, 2006, 2005, 2000, 1995, 1994, 1992, 1990, 1987, 1981, 1976, 1970, 1965, 1961, 1958, 1953, 1947, 1935, 1930
5284 YERBA BUENA RD	2020, 2014, 2006, 2000, 1994, 1992, 1981, 1970, 1965, 1961, 1958, 1953, 1947, 1935, 1930
529 CALISTOGA RD	2022, 2020, 2017, 2014, 2010, 2006, 2005, 2000, 1995, 1994, 1992, 1990, 1987, 1981, 1976, 1965, 1961, 1958, 1953, 1947, 1935, 1930
53 SAN LUIS PL	2022, 2020, 2017, 2014, 2010, 2006, 2005, 1995, 1994, 1992, 1990, 1987, 1981, 1976, 1970, 1965, 1961, 1958, 1953, 1947, 1935, 1930
530 EMERALD PARK CT	2020, 2017, 2006, 1995, 1994, 1992, 1990, 1987, 1981, 1976, 1970, 1965, 1961, 1958, 1953, 1947, 1935, 1930
530 GARFIELD PARK AVE	2020, 2006, 1994, 1992, 1981, 1965, 1961, 1958, 1953, 1947, 1935, 1930
531 CALISTOGA RD	2020, 2006, 1994, 1970, 1965, 1961, 1958, 1953, 1947, 1935, 1930
532 CALISTOGA RD	2020, 2006, 1994, 1970, 1965, 1961, 1958, 1953, 1947, 1935, 1930
534 EMERALD PARK CT	2020, 2006, 1994, 1965, 1961, 1958, 1953, 1947, 1935, 1930
534 GARFIELD PARK	2022, 2020, 2017, 2014, 2010, 2005, 2000, 1995, 1994, 1992, 1990, 1987, 1981, 1976, 1970, 1965, 1961, 1958, 1953, 1947, 1935, 1930
534 GARFIELD PARK AVE	2020, 1965, 1961, 1958, 1953, 1947, 1935, 1930
535 CALISTOGA RD	2020, 1992, 1981, 1965, 1961, 1958, 1953, 1947, 1935, 1930

FINDINGS

Address Researched	Address Not Identified in Research Source
536 CALISTOGA RD	2020, 2006, 2005, 1994, 1992, 1965, 1961, 1958, 1953, 1947, 1935, 1930
538 EMERALD PARK CT	2020, 2006, 1995, 1994, 1992, 1981, 1965, 1961, 1958, 1953, 1947, 1935, 1930
538 GARFIELD PARK	2022, 2020, 2017, 2014, 2010, 2005, 2000, 1995, 1994, 1992, 1990, 1987, 1981, 1976, 1970, 1965, 1961, 1958, 1953, 1947, 1935, 1930
538 GARFIELD PARK AVE	2020, 2000, 1992, 1981, 1965, 1961, 1958, 1953, 1947, 1935, 1930
541 EMERALD PARK CT	2022, 2020, 2017, 2014, 2010, 2005, 2000, 1995, 1992, 1990, 1965, 1961, 1958, 1953, 1947, 1935, 1930
542 EMERALD PARK CT	2020, 2006, 2000, 1995, 1994, 1992, 1981, 1965, 1961, 1958, 1953, 1947, 1935, 1930
6 YERBA PL	2020, 2006, 2000, 1994, 1992, 1990, 1987, 1981, 1976, 1970, 1965, 1961, 1958, 1953, 1947, 1935, 1930
7 YERBA PL	2020, 2017, 2006, 1992, 1970, 1965, 1961, 1958, 1953, 1947, 1935, 1930
9 YERBA PL	2020, 2006, 2000, 1995, 1994, 1992, 1970, 1965, 1961, 1958, 1953, 1947, 1935, 1930

TARGET PROPERTY: ADDRESS NOT IDENTIFIED IN RESEARCH SOURCE

The following Target Property addresses were researched for this report, and the addresses were not identified in the research source.

Address Researched	Address Not Identified in Research Source
Calistoga Road, Hwy 12 To Montecito Blvd	2020, 2017, 2014, 2010, 2006, 2005, 2000, 1995, 1994, 1992, 1990, 1987, 1981, 1976, 1970, 1965, 1961, 1958, 1953, 1947, 1935, 1930

APPENDIX H

OFF-SITE ENVIRONMENTAL DOCUMENTATION

STATE WATER RESOURCES CONTROL BOARD
GEOTRACKER

UNOCAL #5335 (T0609700283) - (MAP)

SIGN UP FOR EMAI

5241 SONOMA HIGHWAY
SANTA ROSA, CA 95404
SONOMA COUNTY
LUST CLEANUP SITE (INFO)
COMPLETED - CASE CLOSED AS OF 1/22/1996 - DEFINITION
PRINTABLE CASE SUMMARY / CSM REPORT

CUF Claim #: 6803 **CUF Priority Assigned:** D **CUF Amount Paid:** $0

CLEANUP OVERSIGHT AGENCIES
NORTH COAST RWQCB (REGION 1) *(LEAD)* - *CASE #:*
CASE MANAGER: REGIONAL WATER BOARD SIT
SANTA ROSA, CITY OF
CASE MANAGER: LOCAL PERMIT WORKER SAN

Summary | Cleanup Action Report | Regulatory Activities | Environmental Data (ESI) | Site Maps / Documents | Community Involvement | Related Cases

Regulatory Profile

PRINTABLE CASE SUMM

CLEANUP STATUS - DEFINITIONS
COMPLETED - CASE CLOSED AS OF 1/22/1996 - CLEANUP STATUS HISTORY

POTENTIAL CONTAMINANTS OF CONCERN
GASOLINE

POTENTIAL MEDIA OF CONCERN
AQUIFER USED FOR DRINKING WATER SUPPLY

FILE LOCATION

DESIGNATED GROUNDWATER BENEFICIAL USE(S) - DEFINITIONS
MUN, AGR, IND, PROC, FRSH, CUL, AQUA - Note: R1 BP- all gw same use

DWR GROUNDWATER SUB-BASIN NAME
Santa Rosa Valley - Rincon Valley (1-055.03)

CALWATER WATERSHED NAME
Russian River - Middle Russian River - Santa Rosa (114.22)

Site History

No site history available

Copyright © 2026 State of California

Remedial Investigation
Petroleum Hydrocarbons
Safeway Store No. 713 Expansion
Santa Rosa, California

Prepared for

Safeway Inc.
Facilities Engineering Department
201 Fourth Street
Oakland, California 94607

HLA Project No. 29216 2

Herb W. Steffe
Project Geologist


Stephen J. Osborne
Geotechnical Engineer

REGISTERED PROFESSIONAL ENGINEER
STEPHEN J. OSBORNE
No. 656
Exp. 3/31/95
GEOTECHNICAL
STATE OF CALIFORNIA

October 12, 1994

Harding Lawson Associates
1855 Gateway Boulevard, Suite 500
Concord, California 94520
510/687-9660

FILE # 5335 SS X BP ____
RPT 1 QM ____ TRANSMITTAL ____
1 ____ 2 ____ 3 ____ 4 ____ 5 ____ 6 ____

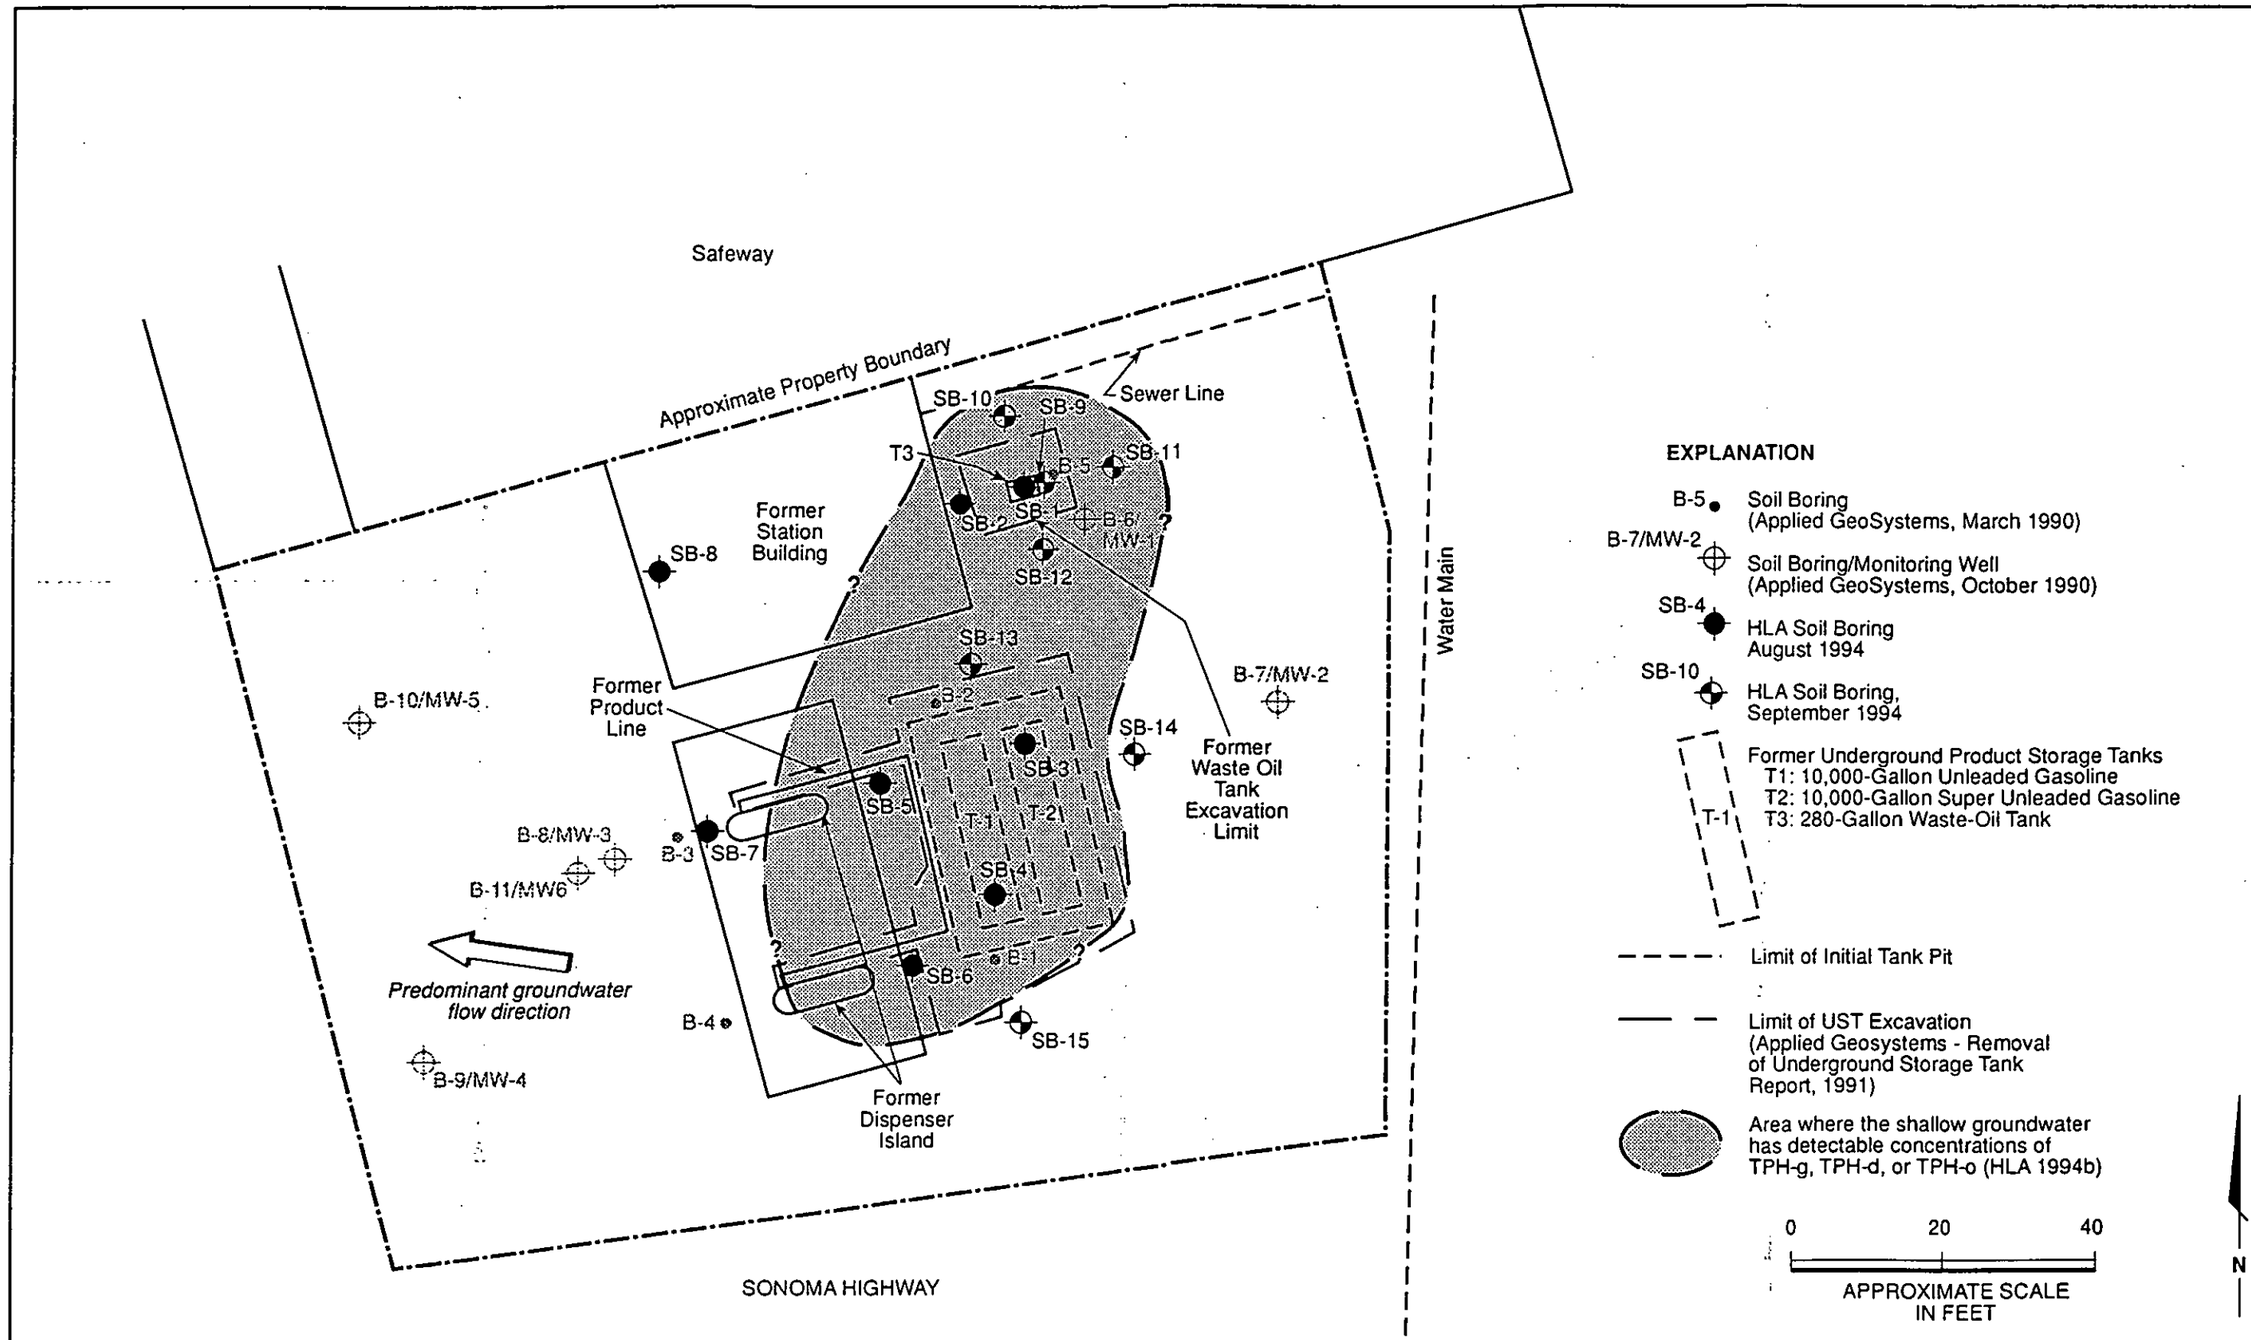

Modified from Map Provided by Mitchell and Heryford

Harding Lawson Associates
Engineering and Environmental Services

Detectable Concentrations of TPH in Shallow Groundwater
Former Unocal Service Station No. 5335
5241 Sonoma Highway
Santa Rosa, California

PLATE **5**

DRAWN	PROJECT NUMBER	APPROVED	DATE	REVISED DATE
RK	29216.2		10/7/94	

Table 1. Results of Analyses of Soil Samples
Former Unocal Service Station
5175 Sonoma Highway
Santa Rosa, California

Sample ID	Depth (feet)	Date Collected	Total Petroleum Hydrocarbons*			EPA Method 8020			
			TPH as Gasoline	TPH as Diesel	TPH as Oil	Benzene	Toluene	Ethyl-benzene	Total Xylenes
SB-1	3	08/05/94	< 0.2	< 1	< 5	< 0.005	< 0.005	< 0.005	< 0.005
SB-1	5	08/05/94	87	< 20	3000	0.026	0.1	0.43	0.44
SB-1	7	08/05/94	130	< 20	9200	0.089	0.097	0.31	2.8
SB-2	7	08/05/94	< 0.2	< 1	< 5	< 0.005	< 0.005	< 0.005	< 0.005
SB-2	9.5	08/05/94	< 0.2	< 1	< 5	< 0.005	< 0.005	< 0.005	< 0.005
SB-3	4.5	08/05/94	< 0.2	< 1	5	< 0.005	< 0.005	< 0.005	< 0.005
SB-3	7	08/05/94	2.1	< 20	630	0.033	0.006	0.12	0.35
SB-3	9.5	08/05/94	< 0.2	< 1	< 5	< 0.005	< 0.005	< 0.005	< 0.005
SB-4	9	08/05/94	< 0.2	< 1	26	< 0.005	< 0.005	< 0.005	< 0.005
SB-4	9.5	08/05/94	< 0.2	< 1	< 5	< 0.005	< 0.005	< 0.005	< 0.005
SB-5	3	08/05/94	1.5	< 1	9	0.016	< 0.005	0.037	0.005
SB-5	7	08/05/94	< 0.2	< 1	< 5	< 0.005	< 0.005	< 0.005	< 0.005
SB-5	11.5	08/05/94	< 0.2	< 1	< 5	< 0.005	< 0.005	< 0.005	< 0.005
SB-6	2.5	08/05/94	100	48	420	< 0.03	0.13	1.3	0.7
SB-6	5	08/05/94	< 0.2	< 1	< 5	< 0.005	< 0.005	< 0.005	< 0.005
SB-7	5	08/05/94	< 0.2	< 1	< 5	< 0.005	< 0.005	< 0.005	< 0.005
SB-7	11.5	08/05/94	< 0.2	< 1	< 5	< 0.005	< 0.005	< 0.005	< 0.005
SB-8	3	08/05/94	< 0.2	< 1	10	< 0.005	< 0.005	< 0.005	< 0.005
SB-8	7	08/05/94	< 0.2	< 1	< 5	< 0.005	< 0.005	< 0.005	< 0.005
Comp 1-4	--	08/05/94	12	< 1	9	0.017	0.039	0.3	1.5
SB-9	6	09/13/94	< 0.2	< 1	10	< 0.005	< 0.005	< 0.005	< 0.005
SB-9	9.5	09/13/94	< 0.2	< 1	< 5	< 0.005	< 0.005	< 0.005	< 0.005
SB-9	14	09/13/94	< 0.2	< 1	< 5	< 0.005	< 0.005	< 0.005	< 0.005
SB-10	3	09/13/94	< 0.2	< 1	8	< 0.005	< 0.005	< 0.005	< 0.005
SB-10	7	09/13/94	< 0.2	< 1	< 5	< 0.005	< 0.005	< 0.005	< 0.005
SB-11	3	09/13/94	< 0.2	< 1	< 5	< 0.005	< 0.005	< 0.005	< 0.005
SB-11	7	09/13/94	< 0.2	< 1	< 5	< 0.005	< 0.005	< 0.005	< 0.005
SB-12	3	09/13/94	< 0.2	< 1	5	< 0.005	< 0.005	< 0.005	< 0.005
SB-12	7	09/13/94	< 0.2	< 1	< 5	< 0.005	< 0.005	< 0.005	< 0.005
SB-13	3	09/13/94	< 0.2	< 1	10	< 0.005	< 0.005	< 0.005	< 0.005
SB-13	7	09/13/94	< 0.2	< 1	< 5	< 0.005	< 0.005	< 0.005	< 0.005
SB-14	3	09/13/94	< 0.2	< 1	< 5	< 0.005	< 0.005	< 0.005	< 0.005
SB-14	7	09/13/94	< 0.2	< 1	< 5	< 0.005	< 0.005	< 0.005	< 0.005
SB-15	3	09/13/94	< 0.2	< 1	7	< 0.005	< 0.005	< 0.005	< 0.005
SB-15	7	09/13/94	< 0.2	< 1	< 5	< 0.005	< 0.005	< 0.005	< 0.005
Comp A-D		09/13/94	< 0.2	< 1	< 5	< 0.005	< 0.005	< 0.005	< 0.005

Note: All concentrations in milligrams per kilograms (mg/kg or parts per million).

* = Total petroleum hydrocarbons (TPH) as diesel and oil by modified EPA Test Method 8015/3550. TPH as gasoline by modified EPA test method 8015/5030.

<0.2 = Not detected at or above the detection limit indicated (0.2)

= Analyte detected above reporting limit.

Table 2. Results of Analyses of Water Samples
Former Unocal Service Station
5175 Sonoma Highway
Santa Rosa, California

Sample ID	Date Collected	Total Petroleum Hydrocarbons *			EPA Method 8020			
		TPH as Gasoline	TPH as Diesel	TPH as Oil	Benzene	Toluene	Ethyl-benzene	Total Xylenes
SB-1	08/05/94	900	3,400	650,000	7	3	10	72
SB-2	08/05/94	< 50	< 50	200	< 0.5	< 0.5	< 0.5	< 2
SB-3	08/05/94	27,000	2,500	< 200	320	130	1,600	5,900
SB-4	08/05/94	< 50	< 50	400	< 0.5	< 0.5	< 0.5	< 2
SB-5	08/05/94	50	< 50	< 200	1	< 0.5	0.7	< 2
SB-6	08/05/94	200	< 50	< 200	< 0.5	< 0.5	5	6
SB-7	08/05/94	< 50	< 50	< 200	< 0.5	< 0.5	< 0.5	< 2
SB-8	08/05/94	< 50	< 50	< 200	< 0.5	< 0.5	< 0.5	< 2
SB-10	09/13/94	< 50	600	< 200	< 0.5	< 0.5	< 0.5	< 2
SB-11	09/13/94	< 50	200	< 200	< 0.5	< 0.5	< 0.5	< 2
SB-12	09/13/94	< 50	70	< 200	0.90	< 0.5	< 0.5	< 2
SB-13	09/13/94	< 50	70	< 200	0.70	< 0.5	< 0.5	< 2
SB-14	09/13/94	< 50	< 50	< 200	< 0.5	1	< 0.5	< 2
SB-15	09/13/94	< 50	< 50	< 200	< 0.5	< 0.5	< 0.5	< 2
TB	09/13/94	< 50	--	--	< 0.5	< 0.5	< 0.5	< 2
MCLs		NE	NE	NE	1.0	100	680	1750

Note: All concentrations are in micrograms per liter (µg/l or parts per billion).
< 50 = Not detected at or above the detection limit indicated
-- = Not tested
* = Total petroleum hydrocarbons (TPH) as diesel oil by modified EPA Test Method 8015/3510. TPH as gasoline by modified EPA Test Method 8015/5030. Maximum concentration limits for drinking water as specified by the Department of Toxic Substances Control (DTSC), Title 26, Section 22-64435 for inorganic chemicals and Section 22-64444.5 for organic chemicals. The MCL for drinking water as specified by the DTSC for toluene has not been established; however, the drinking water action level recommended by the Department of Health Services is 100 µg/l.
NE = None established.
Analyte detected above reporting limit.
TB = Trip blank

RESNA
Working To Restore Nature

73 Digital Drive
Novato, CA 94949
Phone: (415) 382-7400
FAX: (415) 382-7415

FILE #5435 SS ✓ BP
RPT QM TRANSMITTAL
1 2 3 ✓ 4 5 6

April 21, 1993

Mr. Adadu Yemane
Unocal Corporation
P.O. Box 5155
San Ramon, California 94583

Subject: Summary of Site Investigation and Well Destruction at Former Unocal Station No. 5335, 5241 Sonoma Highway, Santa Rosa, California.

Mr. Yemane:

At the request of Unocal Corporation (Unocal), RESNA Industries (RESNA) has prepared this letter summarizing environmental work performed at the subject site (Plate 1). This summary is in response to the California Regional Water Quality Control Board, North Coast Region's (CRWQCBNCR), request that Unocal submit a summary of work (including well destruction) to close the files on the site to further environmental work.

We understand, based on information provided by Unocal, that Unocal leased the site in 1964 from Francis Realty, Inc. and Alice Hall. Unocal operated a service station at the site from 1966 to 1991. During that time, the original two 10,000-gallon gasoline underground storage tanks (USTs) and a 280-gallon waste-oil tank were used. In 1986, 1988, 1989, and 1990, the USTs were integrity tested and found to be "tight".

In March 1990, per Unocal divestment policy, RESNA conducted an initial subsurface investigation that included drilling five soil borings and collecting soil and groundwater samples for laboratory analyses (RESNA, March 27, 1990, Report No. 30005.01). The locations of the borings are shown on Plate 2.

In October 1990, RESNA observed drilling of six soil borings and construction of six groundwater monitoring wells (MW-1 through MW-6). Analyses of soil samples detected total petroleum hydrocarbons as gasoline (TPHg) up to a concentration of 5.9 parts per million (ppm). Analyses of groundwater samples detected up to 31 parts per billion TPHg. After installation of the wells, Unocal initiated monthly monitoring and quarterly groundwater sampling for four consecutive quarters. This included sampling during the high water level in February 1992 and the low water level in November 1991. Concentrations of TPHg, total petroleum hydrocarbons as diesel fuel, benzene, toluene, ethylbenzene, and total xylene isomers, total oil and grease, and metals have been near or below laboratory detection limits in groundwater samples since monitoring began in October 1990.

In February 1991, the facility was demolished and Unocal removed the USTs. No holes or cracks were noted in the tanks upon removal. Soil containing hydrocarbons was removed by

excavation during tank removal, except for minor amounts of benzene (maximum 0.12 ppm) detected near the northeast corner of the former waste-oil tank cavity (RESNA, May 13, 1991, Report No. 30005-4). Dillard Trucking of Byron, California, removed soil excavated from the waste-oil tank cavity to GSX Services, Inc.'s Lokern Facility in Buttonwillow for disposal. After aeration, BKH Excavator of Santa Rosa, California, disposed of soil excavated from the gasoline tank cavity and product-line trenches at Redwood Sanitary Landfill in Novato, California (RESNA, October 1, 1991, 30005-4).

In March 1992, a technician from RESNA visited the site to observe Weeks Drilling and Pump Company., Inc of Sebastopol, California, destroy well MW-3 by removing the casing and overdrilling the borehole. Well MW-3 was destroyed because the well was placed in a separate (deeper) water-bearing zone. Additionally, well MW-6 had previously been installed adjacent to well MW-3.

Based upon the soil remediation efforts conducted during removal of the USTs and the groundwater monitoring data, RESNA has concluded that no further work was warranted at this site. Unocal submitted a letter dated October 16, 1992 concurring with RESNA's opinion that no further work was warranted and requested a concurrence letter from the CRWQCBNCR. On February 23, 1993, representatives of Unocal and RESNA met with Ms. Marti Fletcher and Mr. Roy O'Conner of the CRWQCBNCR to discuss closure of the site to further environmental work. Ms. Fletcher and Mr. O'Conner agreed that no further work was warranted and requested that Unocal destroy the remaining wells and submit a summary of the investigation including the date of well destruction.

As a result, on March 24, 1993, RESNA submitted a work plan to the Sonoma County Environmental Health Department to obtain the permit to destroy the wells at the site. After approval of the permits, on March 29, 1993, RESNA observed Clear Heart Construction and Drilling of Santa Rosa, California, destroy the five wells at the site by drilling out the casing and sand pack to the total depth and grouting the boreholes to the ground surface. A copy of the approved permit is attached.

We recommend that signed copies of this summary letter be forwarded to Ms. Marti Fletcher of the California Regional Water Quality Control Board, North Coast Region, 5550 Skylane Boulevard, Suite A, Santa Rosa, California 95403 and Mr. John Anderson of the Sonoma County Environmental Health Department, 1030 Center Drive, Santa Rosa, California 95403.

RESNA
Working To Restore Nature

Please call with any questions regarding this project.


Sincerely,
RESNA Industries Inc.

Keith A. Romstad
Project Manager

REGISTERED GEOLOGIST
GARY PISCHKE
No. 1501
CERTIFIED
ENGINEERING
GEOLOGIST
STATE OF CALIFORNIA

Gary Pischke
C.E.G. 1501

Attachments: Site Vicinity Map (Plate 1)
Generalized Site Plan (Plate 2)
Permit

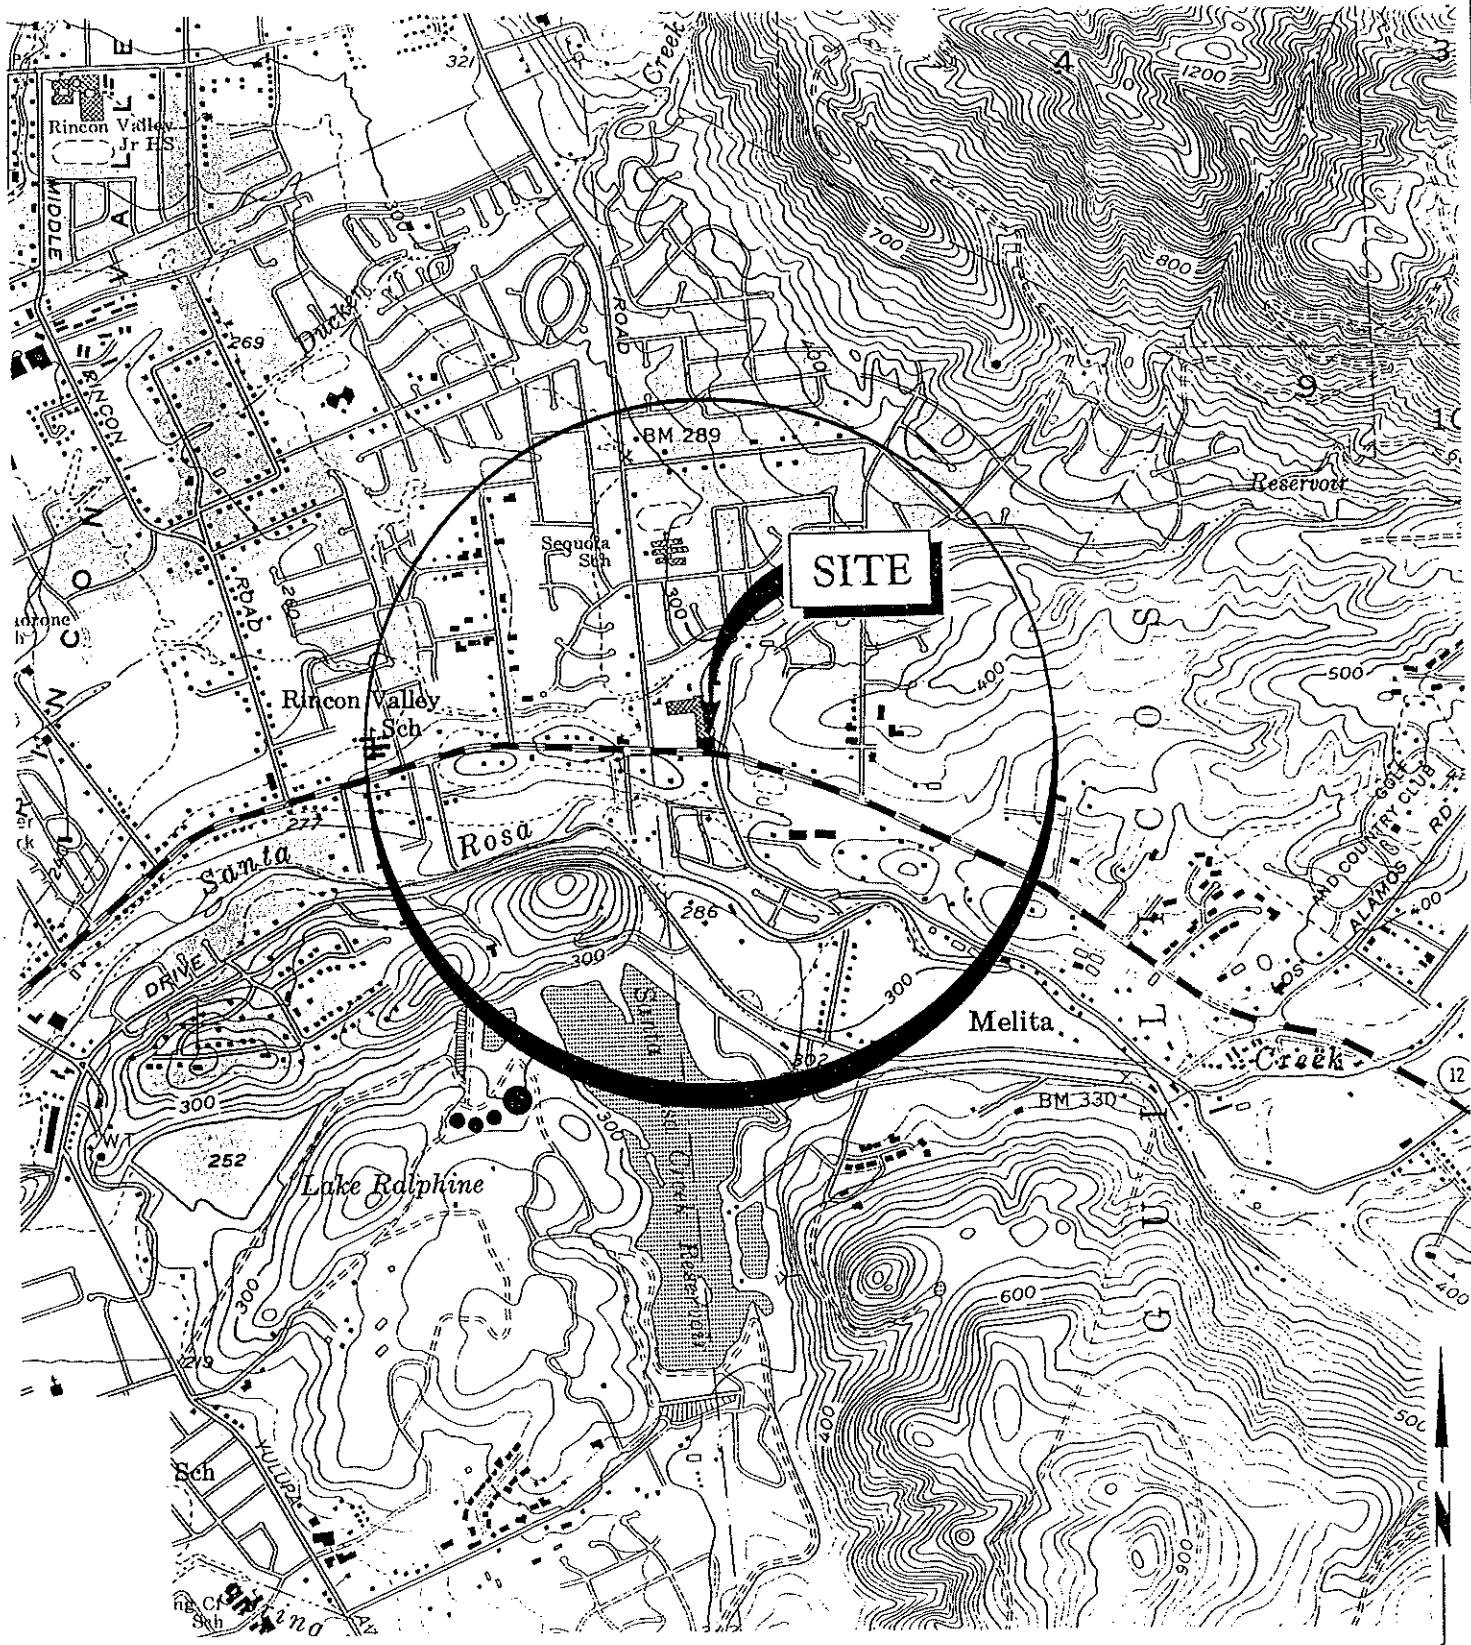

Source: USGS Topographic Map, 7.5 minute series, Santa Rosa, Calif. quadrangle, 1980


RESNA

PROJECT NO. 30005.08 | 3/93

SITE VICINITY MAP

Former Unocal Service Station No. 5335
5241 Sonoma Highway
Santa Rosa, California

PLATE 1

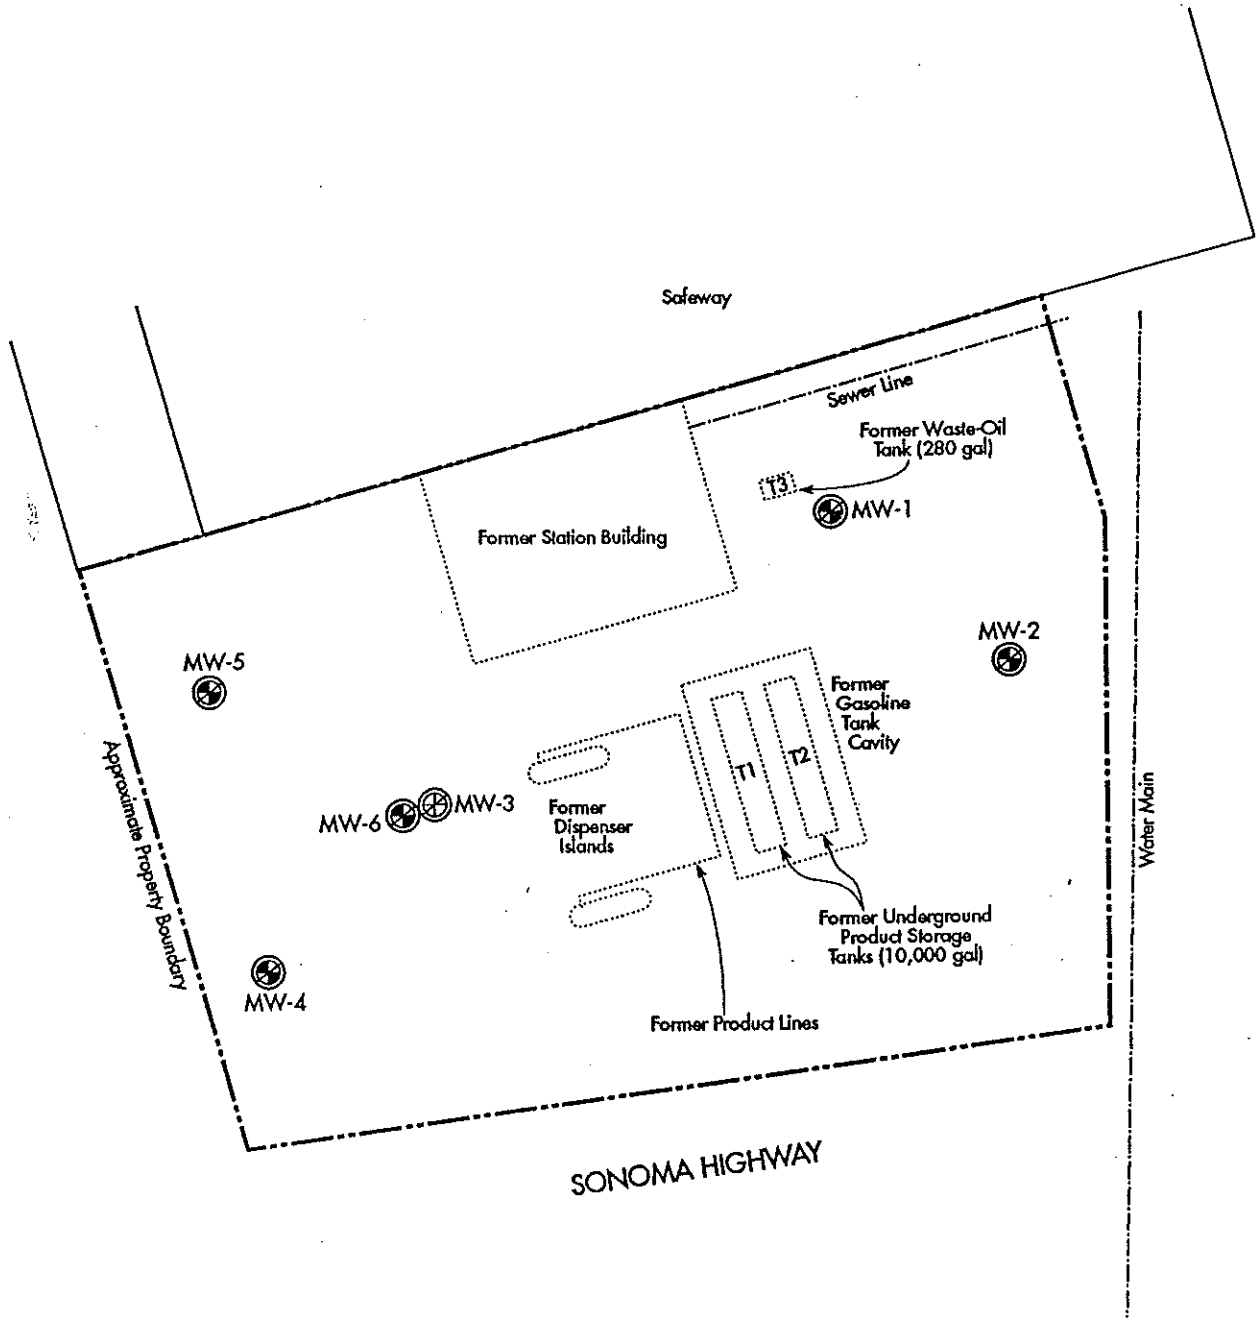

EXPLANATION

MW-8 Destroyed monitoring well (March, 1993)

MW-3 Destroyed monitoring well

N

0 30' 60' 90'

RESNA

PROJECT NO. 30005.08 | 4/93

GENERALIZED SITE PLAN

Former Unocal Service Station No. 5335
5241 Sonoma Highway
Santa Rosa, California

PLATE **2**

Post-it™ brand fax transmittal memo 7671 | # of pages ▸

To	From
JUSTIN	JOHN ANDERSON
Co.	Co.
Dept.	Phone # 525-6571
Fax # 415 382-7415	Fax #

3c

COUNTY OF SONOMA PUBLIC HEALTH DEPT. - HAZMAT SECTION
1030 Center Drive, Suite A, Santa Rosa, CA 95403-2067 (707) 5

APPLICATION FOR MONITORING WELL PERMIT
for Regional Board Lead/Envir. Assessment

Site ID # ____ Permit # 93-0775-HMW

Date of Payment 03/04/93

Revenue Code 1475 (AT)

Well Type: ☒ Mon. Well ☐ Recovery Extraction Well ☐ Geol. Boring ☐ Geotech. Boring ☐ Injection Well
☐ Soil Gas Survey ☐ Other ____

Well Depth 10 to 30 feet Boring Depth ____

On-Site Well/Boring 5 ID # MW-1, MW-2, MW-3, MW-4, MW-5 # Off-Site Well/Boring ____ ID # ____

Submit Legal Right-of-Entry/Off-Site Well Address/Encroachment Permit

On-Site Address 5241 Sonoma Highway, Santa Rosa, CA 5175 Sonoma Hwy.

On-Site Owner Unocal Corporation Phone (510) 277-2341

Address P.O. Box 595, San Ramon, CA 94583 SAP# ____

Responsible Party Unocal Corporation Phone ____

Address P.O. Box 5155, San Ramon, CA 94583

Consultant RESNA Industries Phone (800) 926-0812

Address 73 Digital Drive, Novato, CA 94949 License #/Type ____

Drilling Contractor Clear Heart Construction and Drilling Phone (707) 869-9610

Address 17851 Santa Rosa Ave, Guerneville CA 95446 C-57 License # 467904

Type of Work: ☐ Initial Investigation ____# Wells ☐ Subsequent Investigation ____# Wells ☒ Destruct 5 # Wells

Groundwater Investigation Due To: ☐ Underground Tank ☐ Surface Impoundment ☐ Assessment
☐ Surface Disposal Practice - Specify Involved Industry ____
☐ Other ____

SONOMA COUNTY PUBLIC HEALTH

1

03/09/93

0014750
UST-FEES 94.00
TTLAMT 94.00
CHECKS 94.00
CHANGE 0.00

147A M2 14:12

____ Chemical Constituents Suspected ____

Soil Cuttings ____ Disposal Method for Development Water ____

____ Method of Drill Equip. Rinsate Containment ____

abandonment method ____

Wells in relation to all sewer or septic lines.

ucted within:

100 feet of a septic tank or leachfield? ☐ Yes ☐ No

50 feet of any sanitary sewer line? ☐ Yes ☐ No

25 feet of any private sanitary sewer line? ☐ Yes ☐ No

oring wells must include identification system affixed to interior surface:

1) Well Identification 2) Well Type 3) Well Depth 4) Well Casing Diameter 5) Perforated Intervals

Well identification number and well type shall be affixed to the exterior surface security structure.

RWQCB Approval SEE LETTER DATED 3/24/93 Date ____

Marty FLETCHER

0014750
UST-FEES 94.0
TTLAMT 94.0
CHECKS 94.0
CHANGE 0.0

RECEIVED

MAR 9 1993

HAZARDOUS MATERIALS

WORKER'S COMPENSATION CERTIFICATE

I hereby agree to comply with all laws and regulations of the County of Sonoma and State of California pertaining to water well construction. I will telephone (707) 525-6565, 24 hours in advance, to notify the Hazardous Materials Specialist when completing or destroying a well. I will furnish the Director of Public Health and the owner a legible copy of the State Water Well Driller's Report within 15 days in order to obtain final approval on this well. I acknowledge that the application will become a permit only after site approval and payment of fee. I understand that this permit is not transferable and expires one year from date of issuance.

☑ A currently effective certificate of Worker's Compensation Insurance coverage is on file with this office, made out in the name of the Sonoma County Public Health Department.

Signature of Well Driller - no proxies _____ Date _____

Insurance Carrier Republic Expiration Date 1/1/94

Once all wells/borings are installed, submit a "Letter of Completion" to complete permit process.

Indicate on attached plot plan the exact location of well(s) with respect to the following items: property lines, water bodies or water courses drainage pattern, roads, existing wells, sewer main and laterals and private sewage disposal systems or other sources of contamination or pollution. INCLUDE DIMENSIONS. The validity of this permit depends upon the accuracy of the information provided by the applicant.

FOR OFFICE USE ONLY - ENVIRONMENTAL HEALTH DIVISION

Permit Approval by _____ Date 3 / 26 /19 93

Constr. Approved by _____ Date / /19 Observed? ☐ Yes ☐ No Well # _____

Constr. Approved by _____ Date / /19 Observed? ☐ Yes ☐ No Well # _____

Constr. Approved by _____ Date / /19 Observed? ☐ Yes ☐ No Well # _____

Constr. Approved by _____ Date / /19 Observed? ☐ Yes ☐ No Well # _____

Copies: File-white Owner/RP-yellow Consultant-pink Driller-gold

monwell.frm
rev. 06/13/91

STATE WATER RESOURCES CONTROL BOARD
GEOTRACKER

ZEDRICK, DAVE (T0609700622) - (MAP)

SIGN UP FOR EMAI

164 CALISTOGA ROAD
SANTA ROSA, CA 95409
SONOMA COUNTY
LUST CLEANUP SITE (INFO)
COMPLETED - CASE CLOSED AS OF 8/1/2013 - DEFINITION
PRINTABLE CASE SUMMARY / CSM REPORT

CUF Claim #: 412 **CUF Priority Assigned:** B **CUF Amount Paid:** $467,920

CLEANUP OVERSIGHT AGENCIES
NORTH COAST RWQCB (REGION 1) *(LEAD)* - *CASE #:*
CASE MANAGER: *REGIONAL WATER BOARD SIT*

Summary | Case Reviews | Cleanup Action Report | Regulatory Activities | Environmental Data (ESI) | Site Maps / Documents | Community Involvement | *Related Cases* | LUST CUF Data

Regulatory Profile

PRINTABLE CASE SUMM

CLEANUP STATUS - DEFINITIONS
COMPLETED - CASE CLOSED AS OF 8/1/2013 - CLEANUP STATUS HISTORY

POTENTIAL CONTAMINANTS OF CONCERN
GASOLINE, MTBE / TBA / OTHER FUEL OXYGENATES, TETRACHLOROETHYLENE (PCE), TRICHLOROETHYLENE (TCE), WASTE OIL / MOTOR / HYDRAULIC / LUBRICATING

POTENTIAL MEDIA OF CONCERN
AQUIFER USED FOR DRINKING WATER SUPPLY

FILE LOCATION
REGIONAL BOARD

DESIGNATED GROUNDWATER BENEFICIAL USE(S) - DEFINITIONS
MUN, AGR, IND, PROC, FRSH, CUL, AQUA - Note: R1 BP- all gw same use

DWR GROUNDWATER SUB-BASIN NAME
Santa Rosa Valley - Rincon Valley (1-055.03)

CALWATER WATERSHED NAME
Russian River - Middle Russian River - Santa Rosa (114.22)

GROUNDWATER MONITORING FREQUENCY
OF WELLS MONITORED - SEMI-ANNUALLY : 8

Site History

Low level solvent and MtBE commingled plumes threatened creek immediately north of the site. Need FS/CAP to address potential surface water impacts to the creek.
See Case No. 1NSR111.

Copyright © 2026 State of California

APEX
ENVIROTECH, INC.

11244 Pyrites Way
Gold River, CA 95670
www.apexenvirotech.com

November 14, 2012

Ms. Joan Fleck
California Regional Water Quality Control Board
North Coast Region
5550 Skylane Boulevard, Suite A
Santa Rosa, California 95403

Subject: **Third Quarter 2012 Groundwater Monitoring Report**
Former Dave's Pit Stop No. 1
164 Calistoga Road, Santa Rosa, California
Apex Project No. ERA02.028


Dear Ms. Fleck:

Apex Envirotech, Inc. (Apex) has been directed by Dave's Pit Stop (Pit Stop) to provide this report documenting the results of the third quarter 2012 groundwater monitoring event conducted on September 18, 2012. Apex Standard Operating Procedures (SOP), field data, and analytical results are provided as appendices.

This report is based in part, on information obtained by Apex from Pit Stop, and is subject to modification as newly acquired information may warrant.

BACKGROUND

The site is located approximately 500 feet north of the intersection of California Highway 12 and Calistoga Road in the City of Santa Rosa, California. Facilities at this location currently house a tire shop. The site was formerly used as a retail gasoline service station. As documented in earlier reports, elevated concentrations of hydrocarbon compounds were encountered in subsurface soils exposed in sidewalls of an excavation that resulted from removal of an old 500-gallon waste oil underground storage tank (UST) in 1989. As a result of this information, the property owner was directed by regulators to conduct a subsurface site investigation. The results of investigation detected fuel hydrocarbons and volatile organic compounds (VOCs) in soil and groundwater beneath the site. Review of historic consultant reports suggests that while the comprehensive response effort was motivated by a discovery of waste oil-related contaminants in the vicinity of that UST, attention quickly turned to the larger problem associated with the motor fuel storage and delivery system. It is presumed the fuel hydrocarbons are associated with the

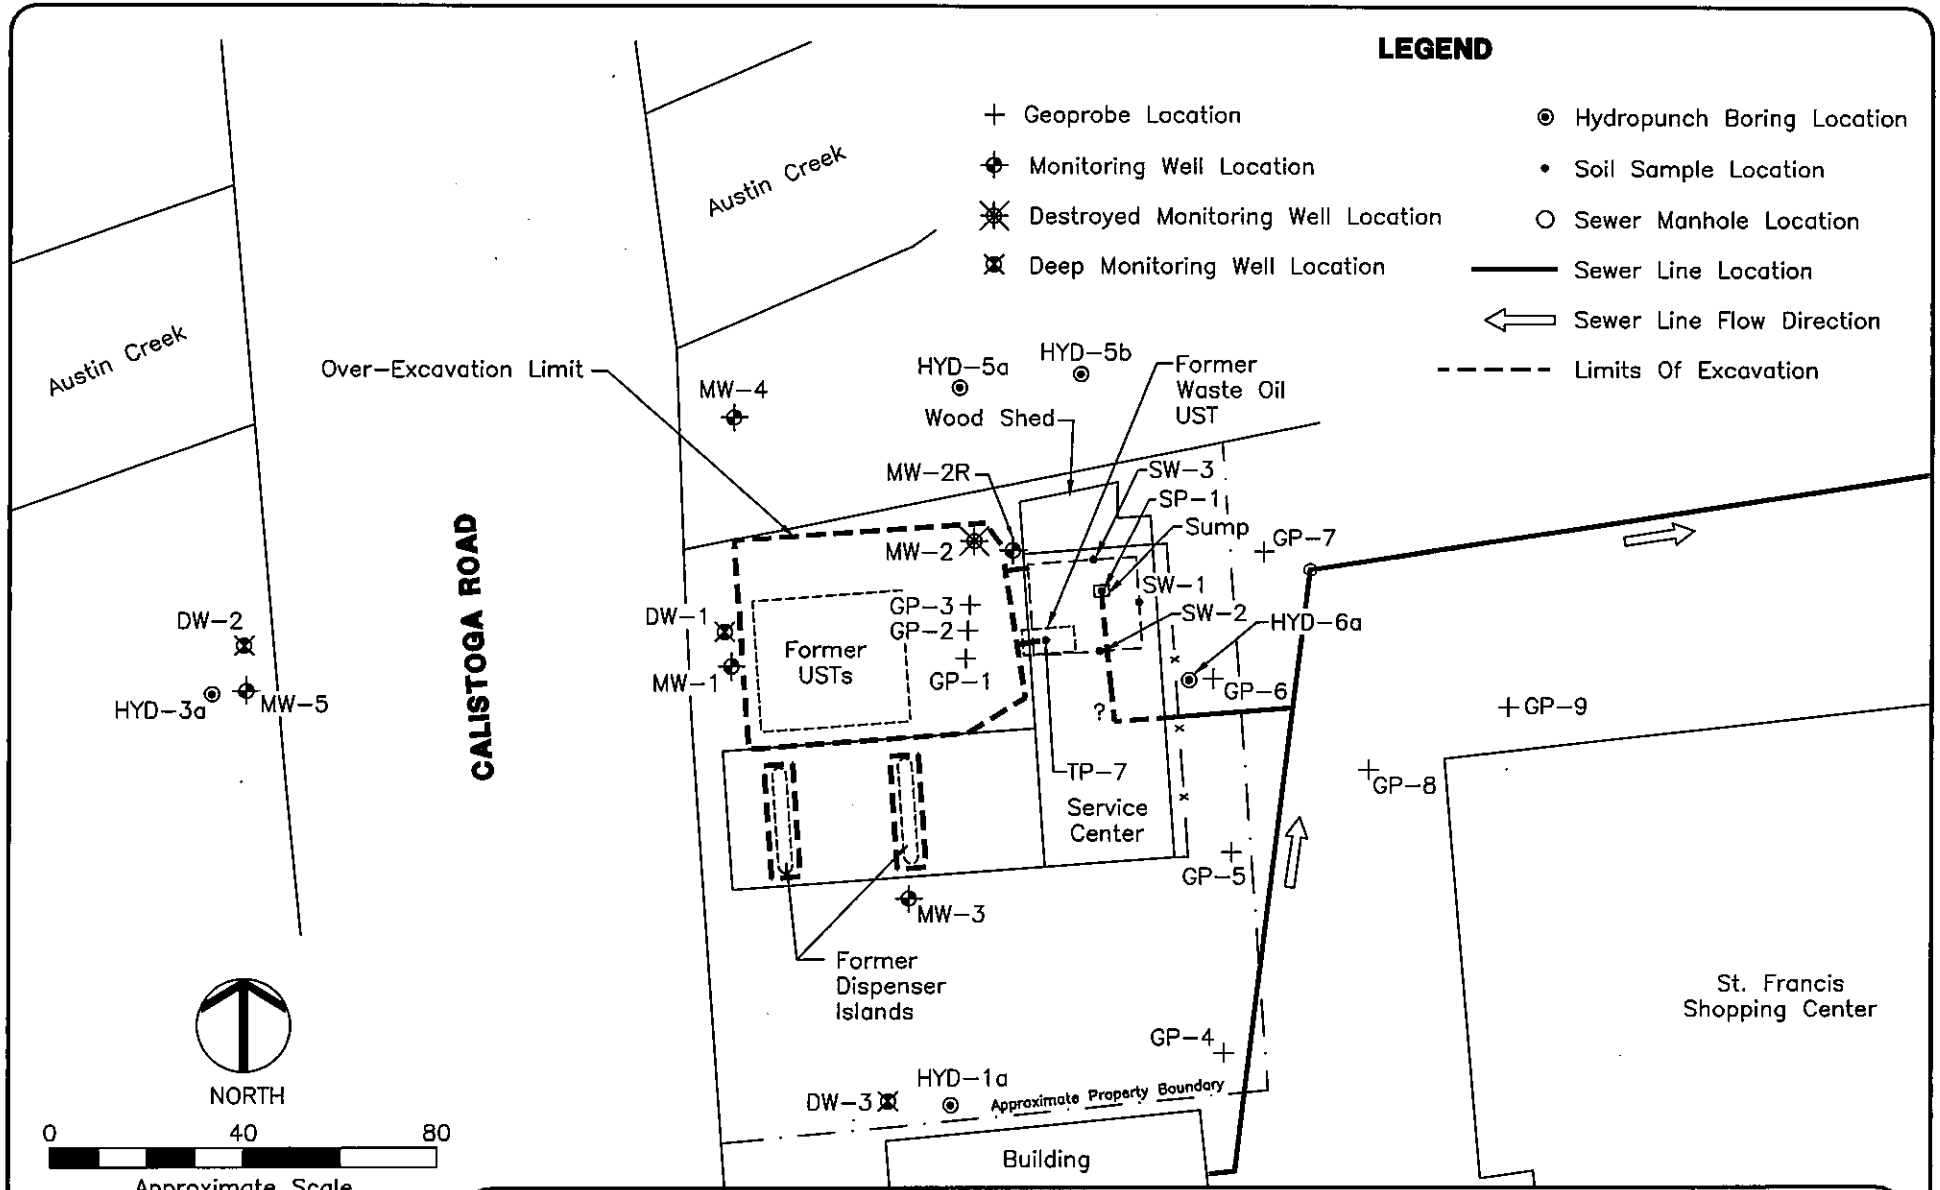

APEX ENVIROTECH, INC.


DRAWN BY: N. Rouillard
DATE: 3/11/11
REVISIONS

SITE PLAN MAP

Former Dave's Pit Stop No. 1
164 Calistoga Road
Santa Rosa, California

FIGURE
2

PROJECT NUMBER:
ERA02.028

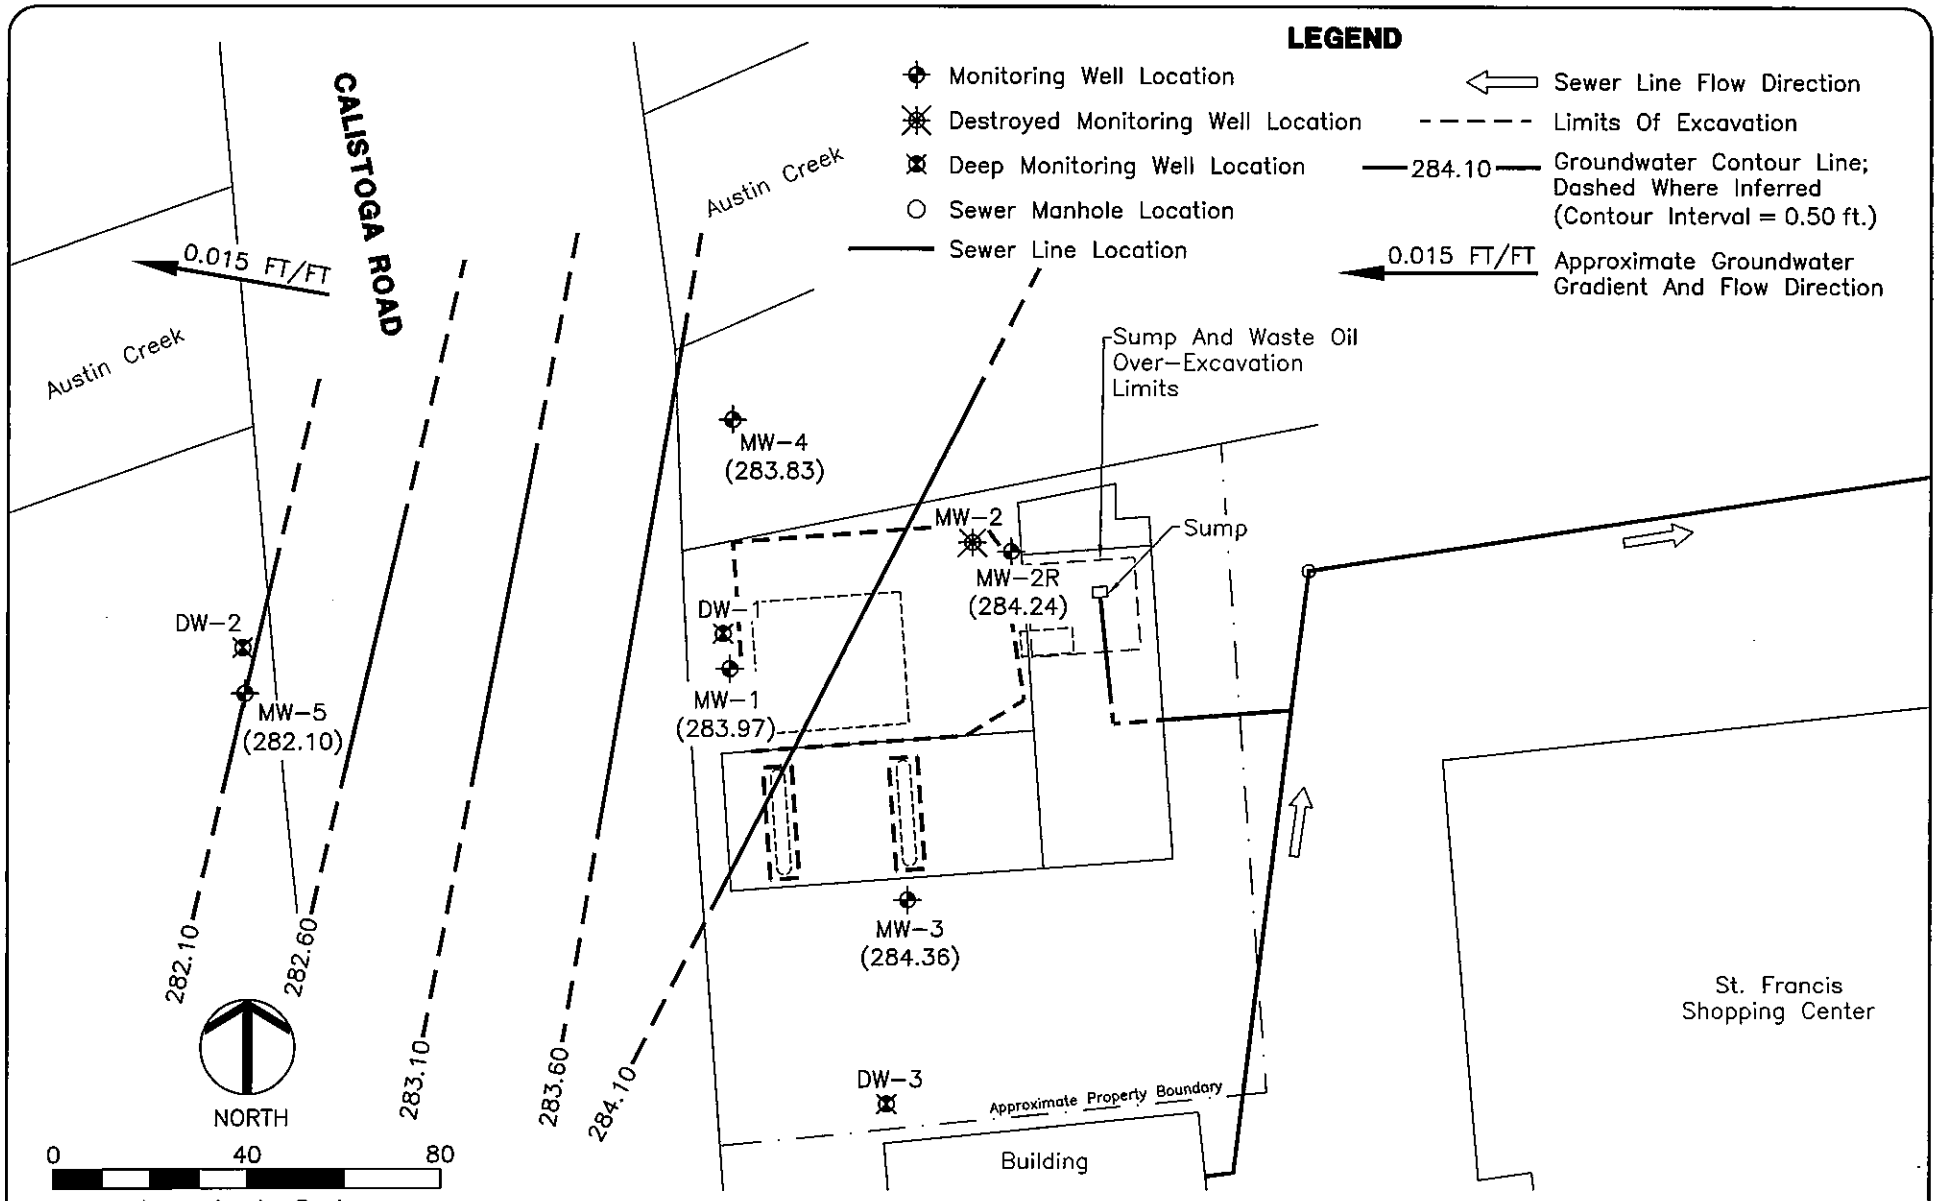

APEX ENVIROTECH, INC.


DRAWN BY: N. Rouillard
DATE: 11/1/12
REVISIONS

SHALLOW-ZONE GROUNDWATER CONTOUR MAP: SEPTEMBER 18, 2012

Former Dave's Pit Stop No. 1
164 Calistoga Road
Santa Rosa, California

FIGURE
3

PROJECT NUMBER:
ERA02.028

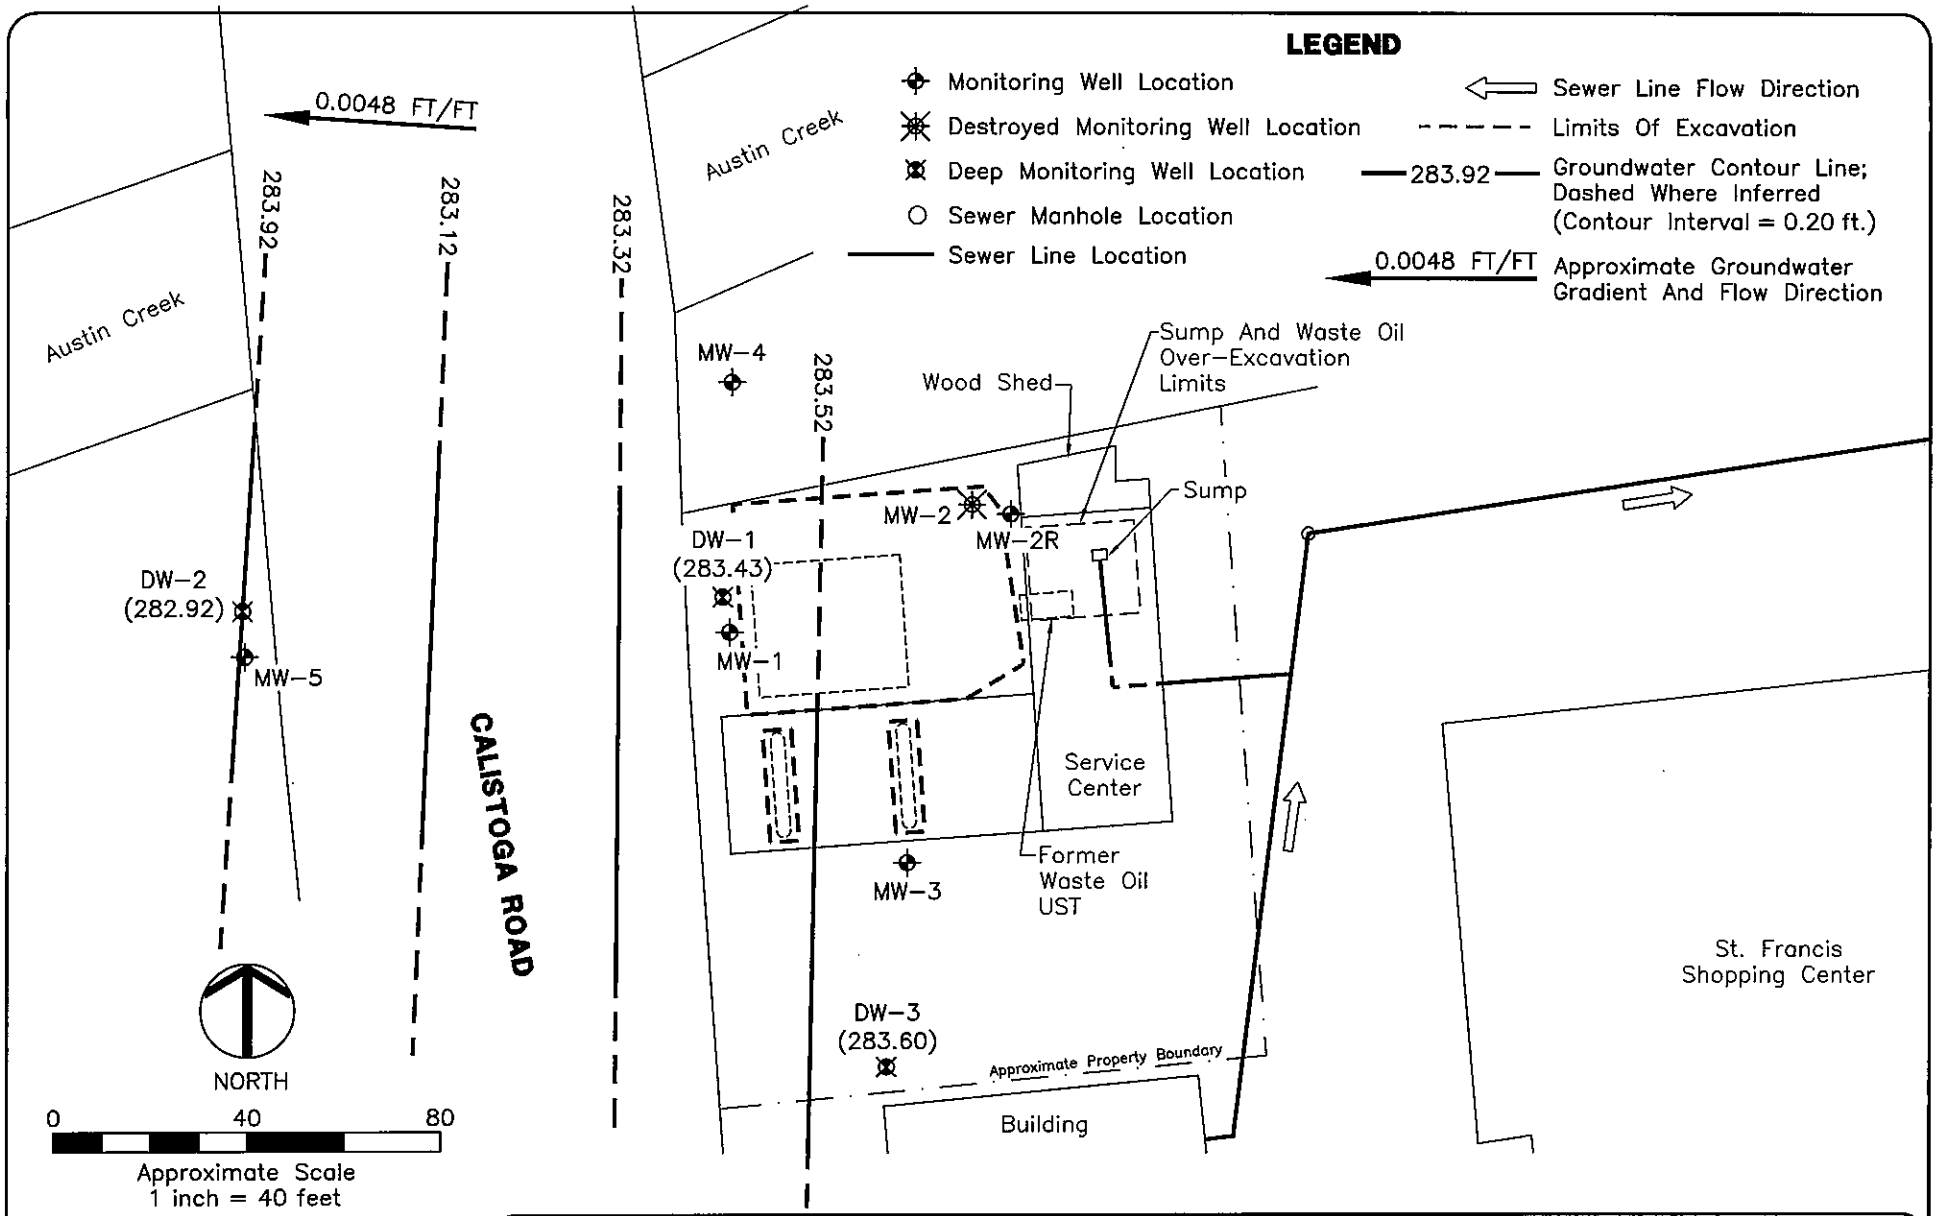

APEX ENVIROTECH, INC.


DRAWN BY:	N. Rouillard
DATE:	11/1/12
REVISIONS	

DEEP-ZONE GROUNDWATER CONTOUR MAP: SEPTEMBER 18, 2012

Former Dave's Pit Stop No. 1
164 Calistoga Road
Santa Rosa, California

FIGURE
4

PROJECT NUMBER:
ERA02.028

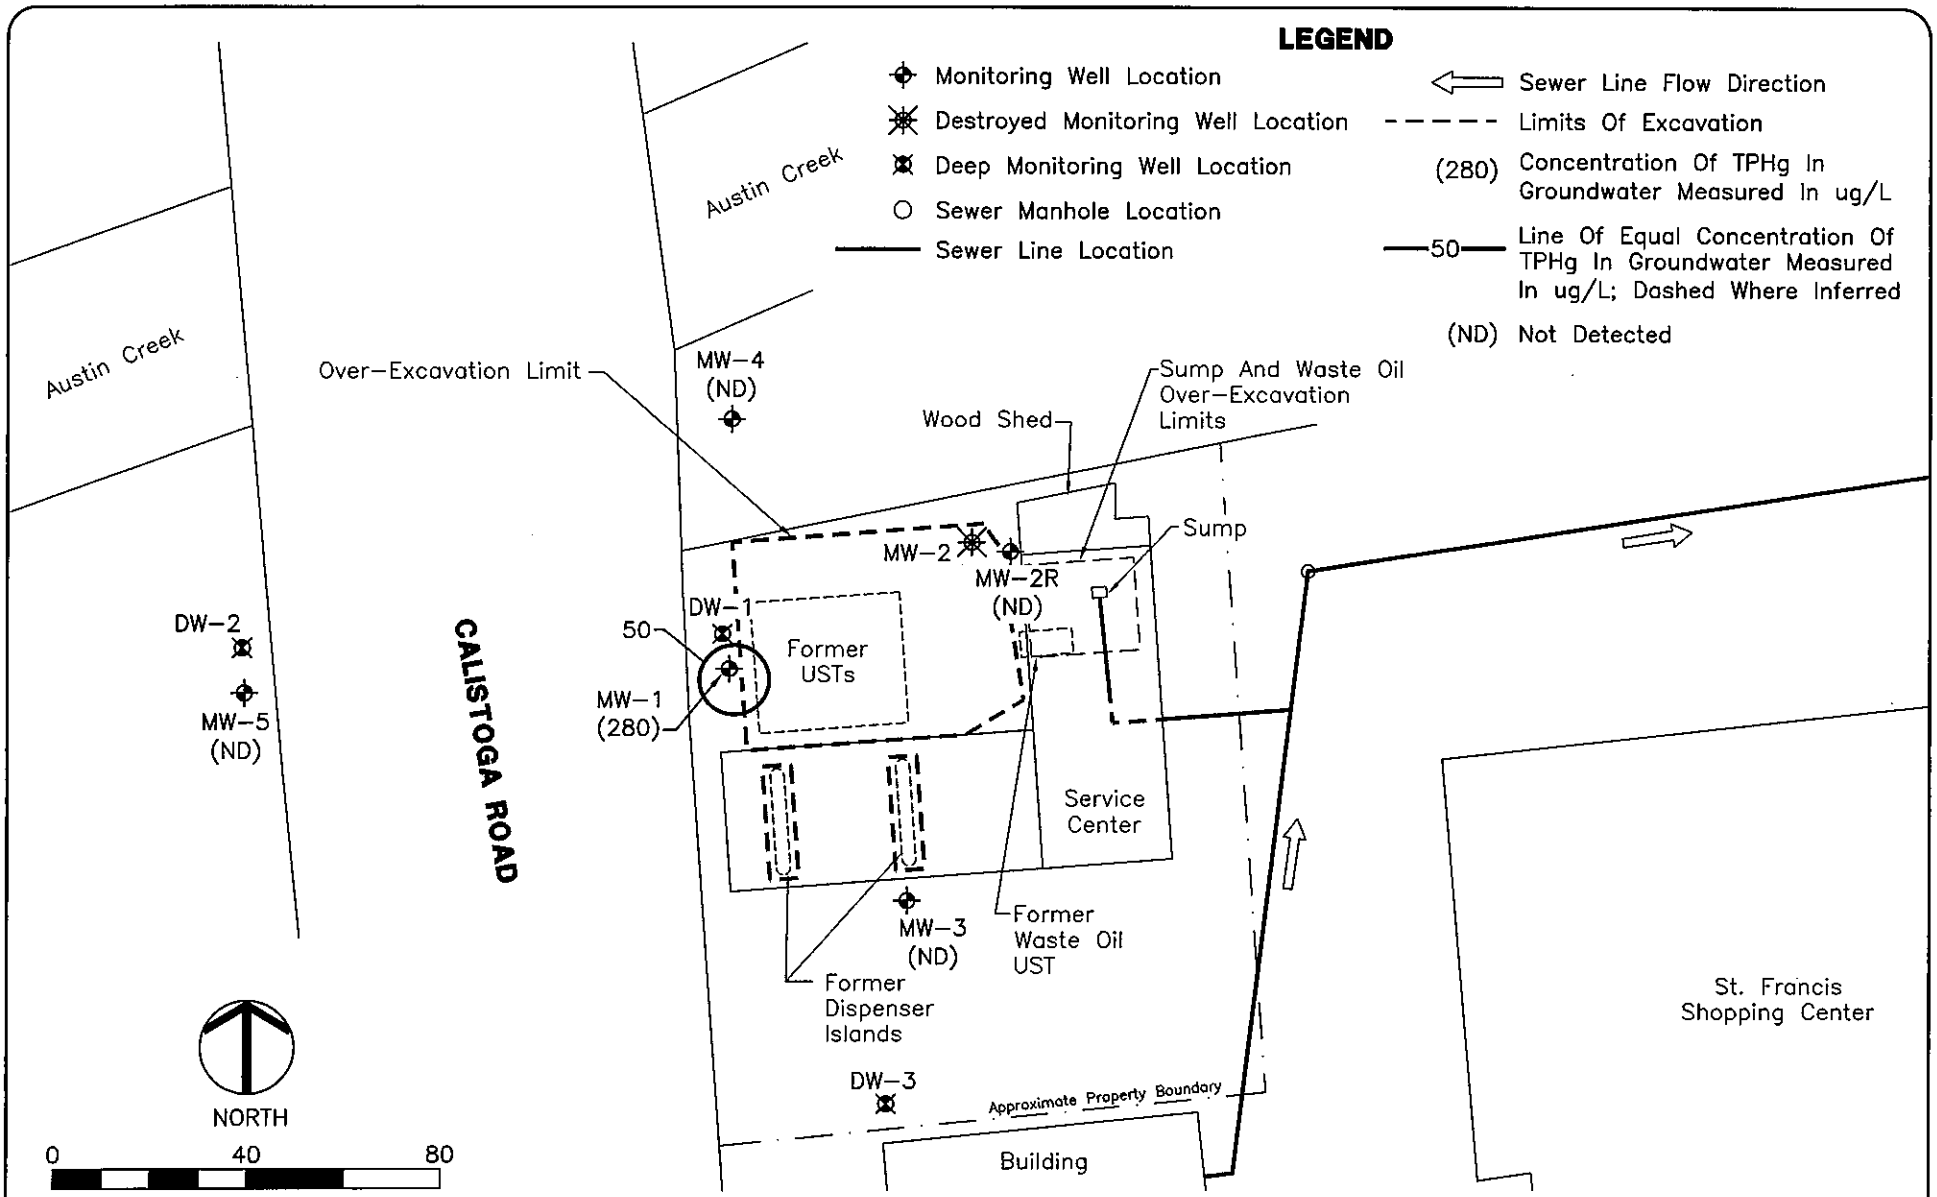

APEX ENVIROTECH, INC.


DRAWN BY: N. Rouillard
DATE: 11/1/12
REVISIONS

TPHg IN SHALLOW-ZONE GROUNDWATER ISOCONCENTRATION MAP: SEPTEMBER 18, 2011

Former Dave's Pit Stop No. 1
164 Calistoga Road
Santa Rosa, California

FIGURE
5

PROJECT NUMBER:
ERA02.028

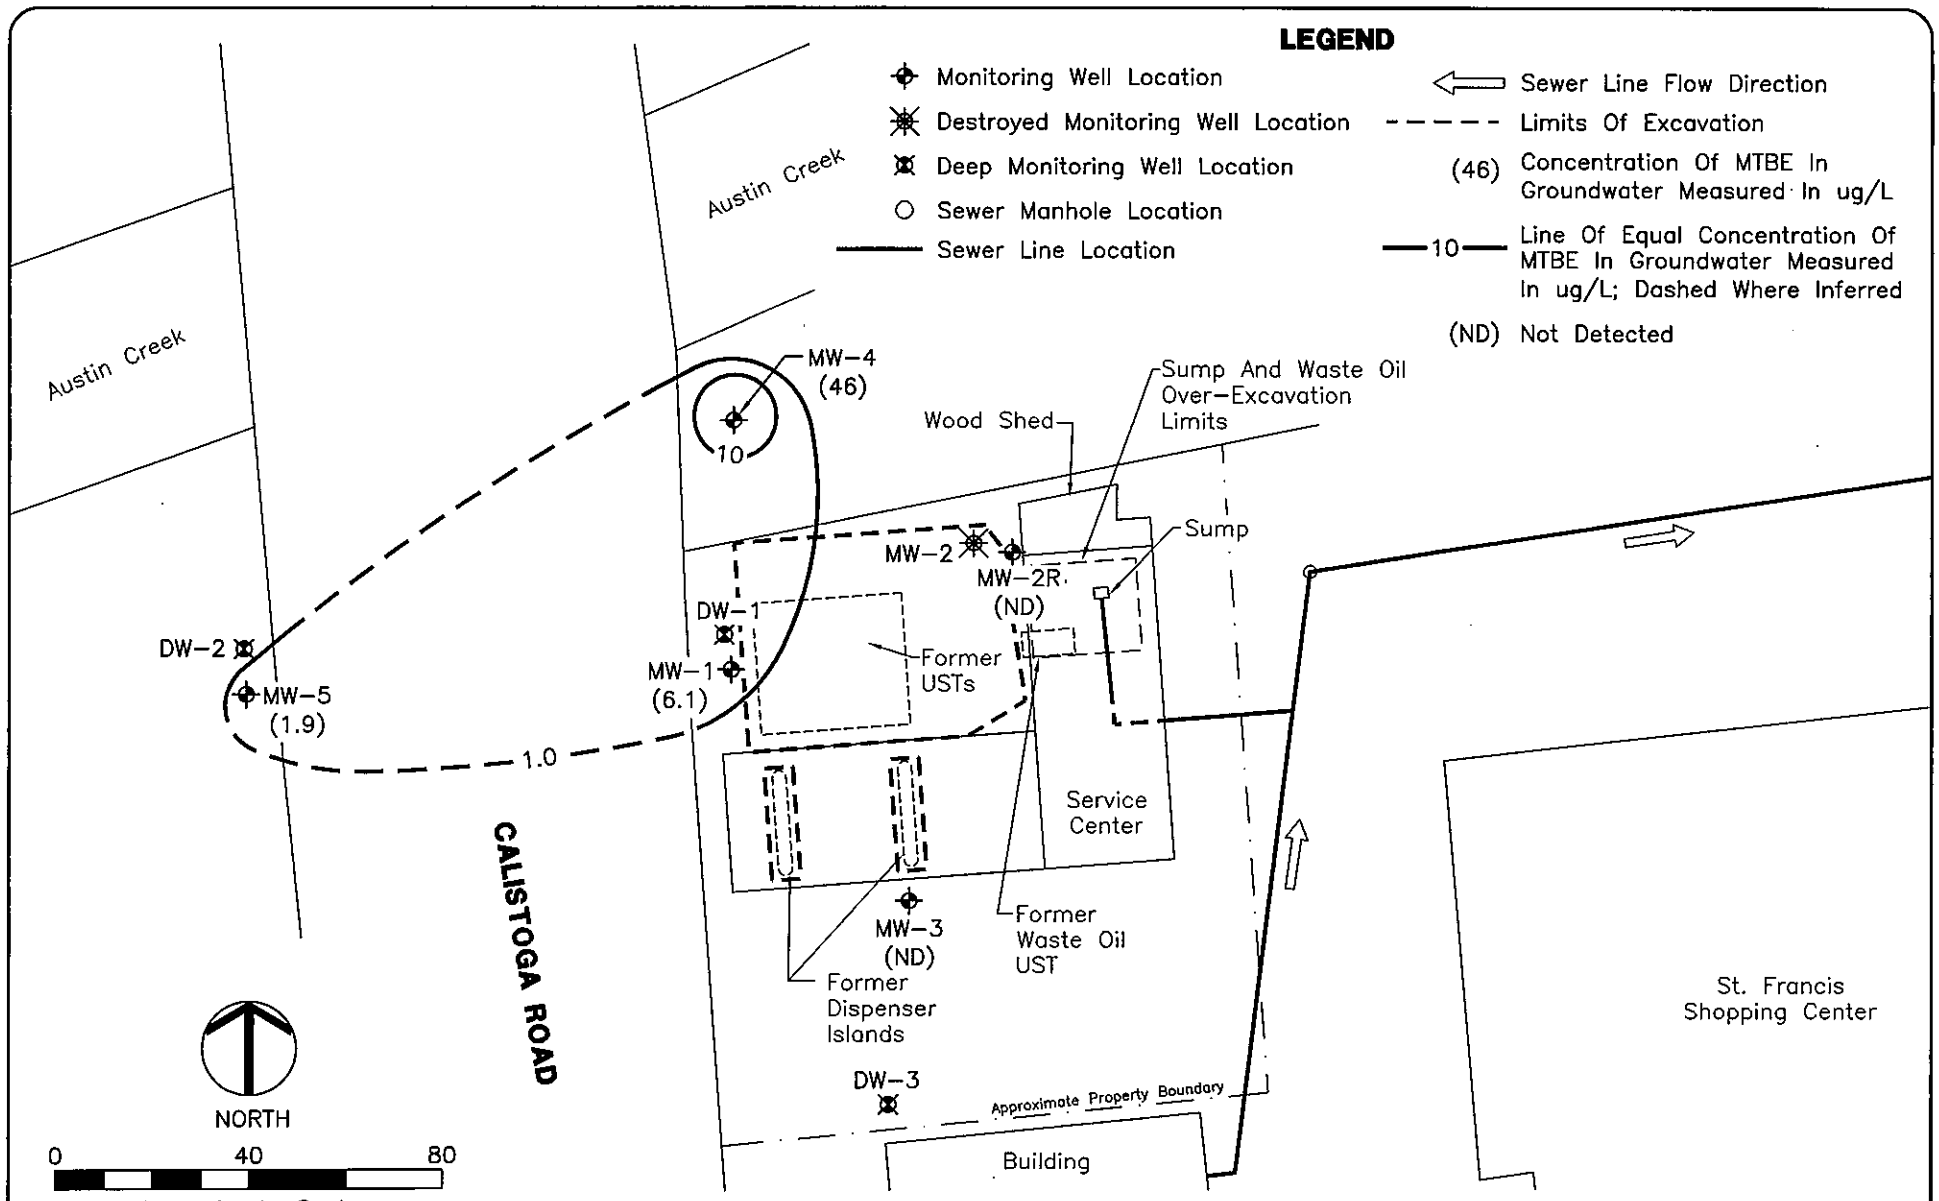

APEX ENVIROTECH, INC.


DRAWN BY: N. Rouillard
DATE: 11/1/12
REVISIONS

MTBE IN SHALLOW-ZONE GROUNDWATER ISOCONCENTRATION MAP: SEPTEMBER 18, 2012

Former Dave's Pit Stop No. 1
164 Calistoga Road
Santa Rosa, California

FIGURE
6

PROJECT NUMBER:
ERA02.028

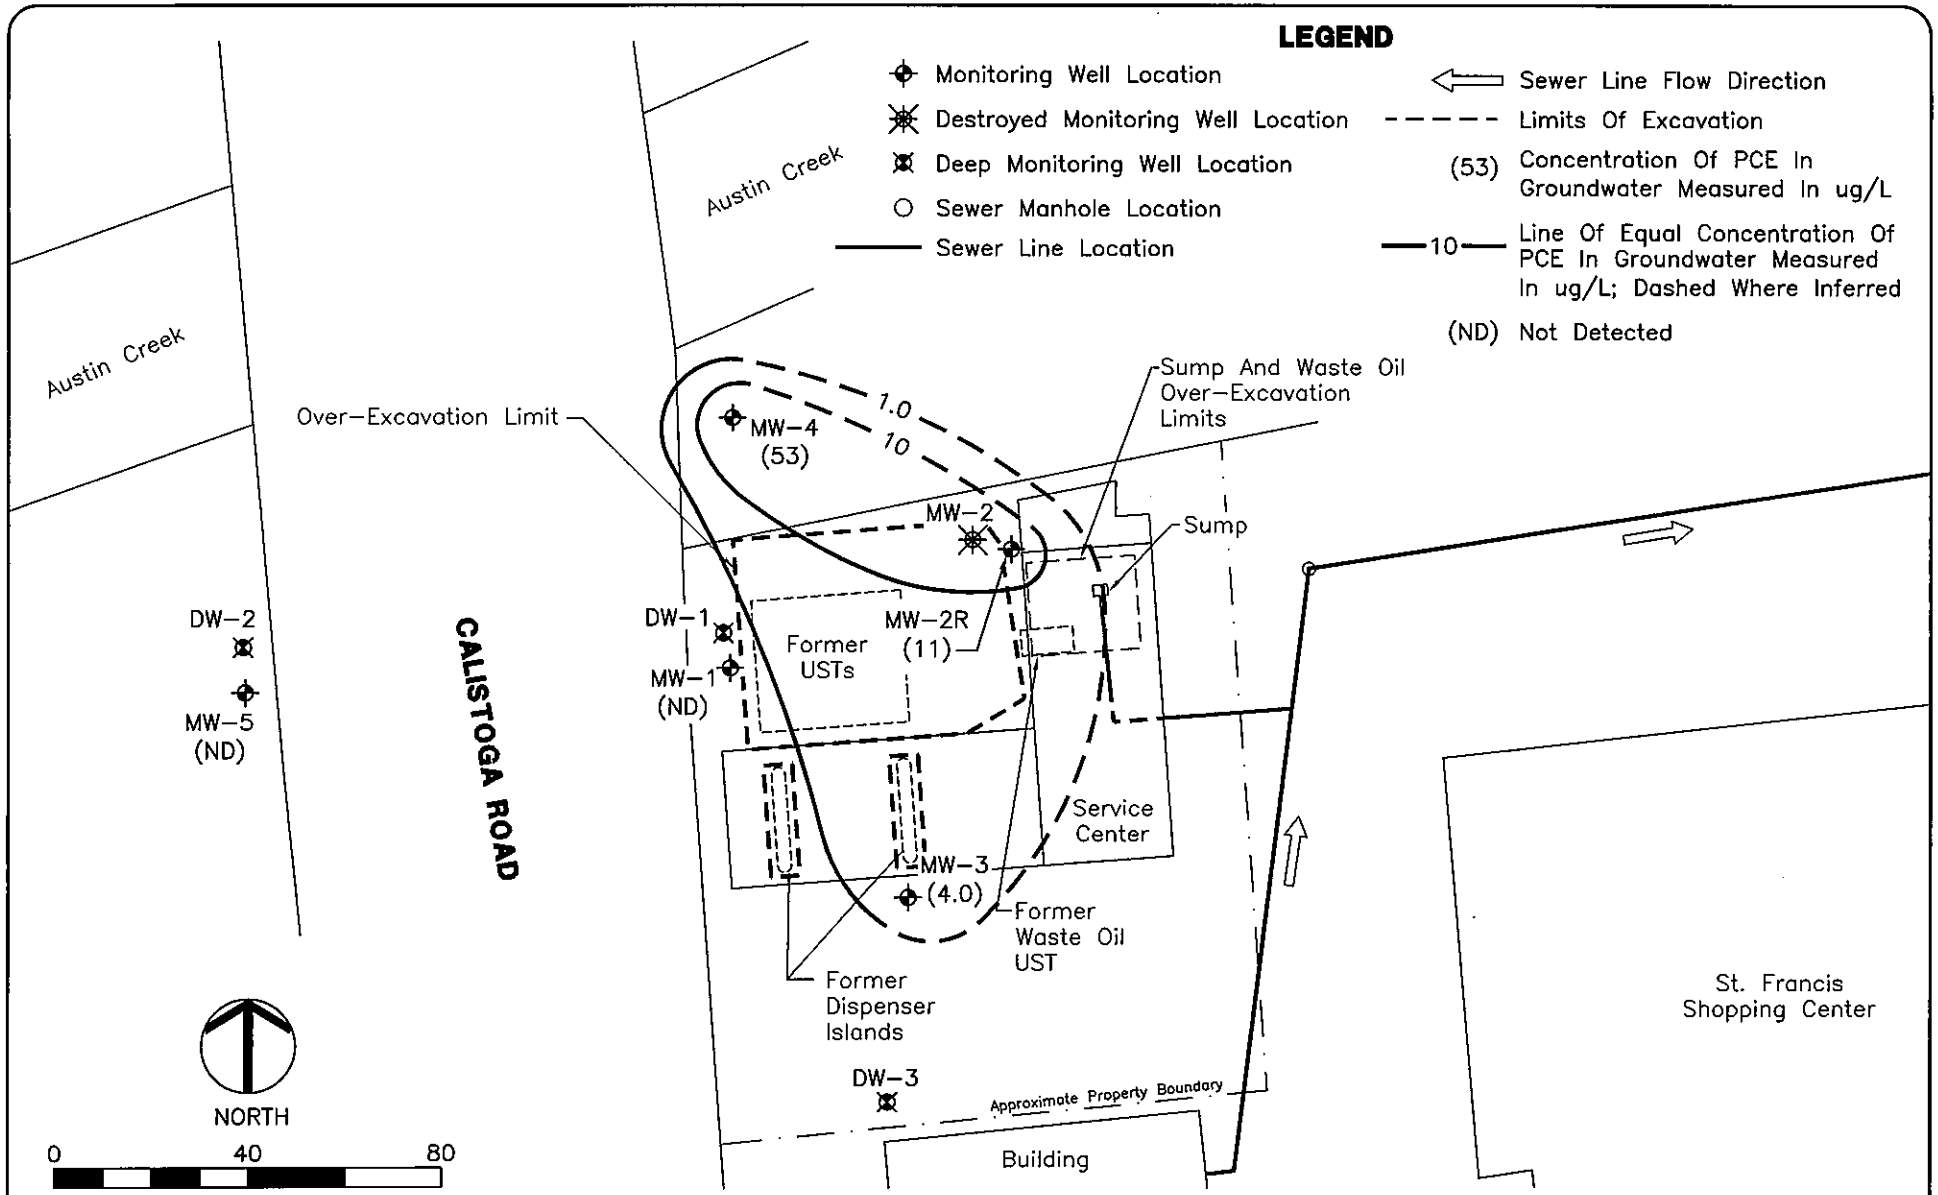

APEX ENVIROTECH, INC.


DRAWN BY: N. Rouillard
DATE: 11/1/12
REVISIONS

PCE IN SHALLOW-ZONE GROUNDWATER ISOCONCENTRATION MAP: SEPTEMBER 18, 2012

Former Dave's Pit Stop No. 1
164 Calistoga Road
Santa Rosa, California

FIGURE
7

PROJECT NUMBER:
ERA02.028

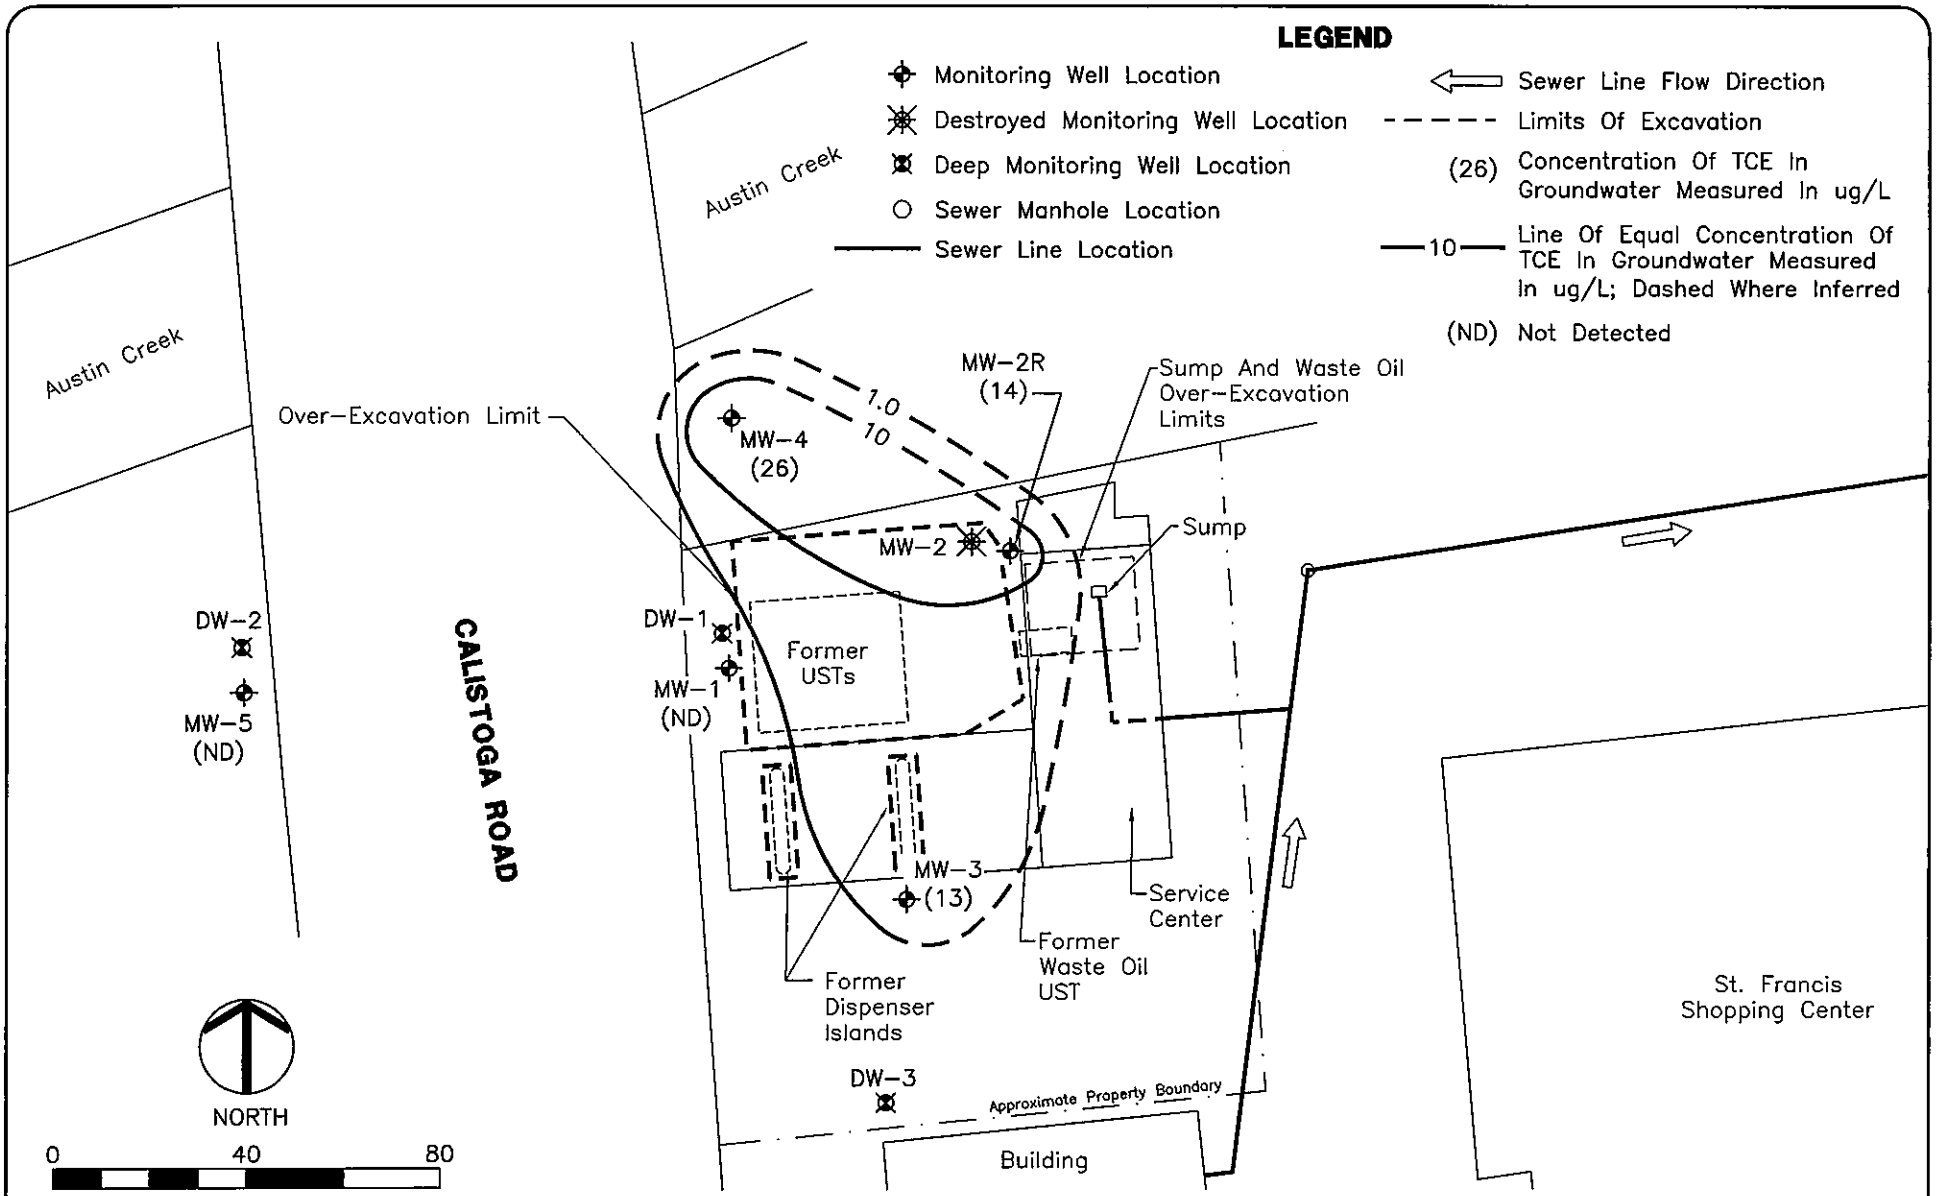

APEX ENVIROTECH, INC.


DRAWN BY: N. Rouillard
DATE: 11/2/12
REVISIONS

TCE IN SHALLOW-ZONE GROUNDWATER ISOCONCENTRATION MAP: SEPTEMBER 18, 2012

Former Dave's Pit Stop No. 1
164 Calistoga Road
Santa Rosa, California

FIGURE
8

PROJECT NUMBER:
ERA02.028

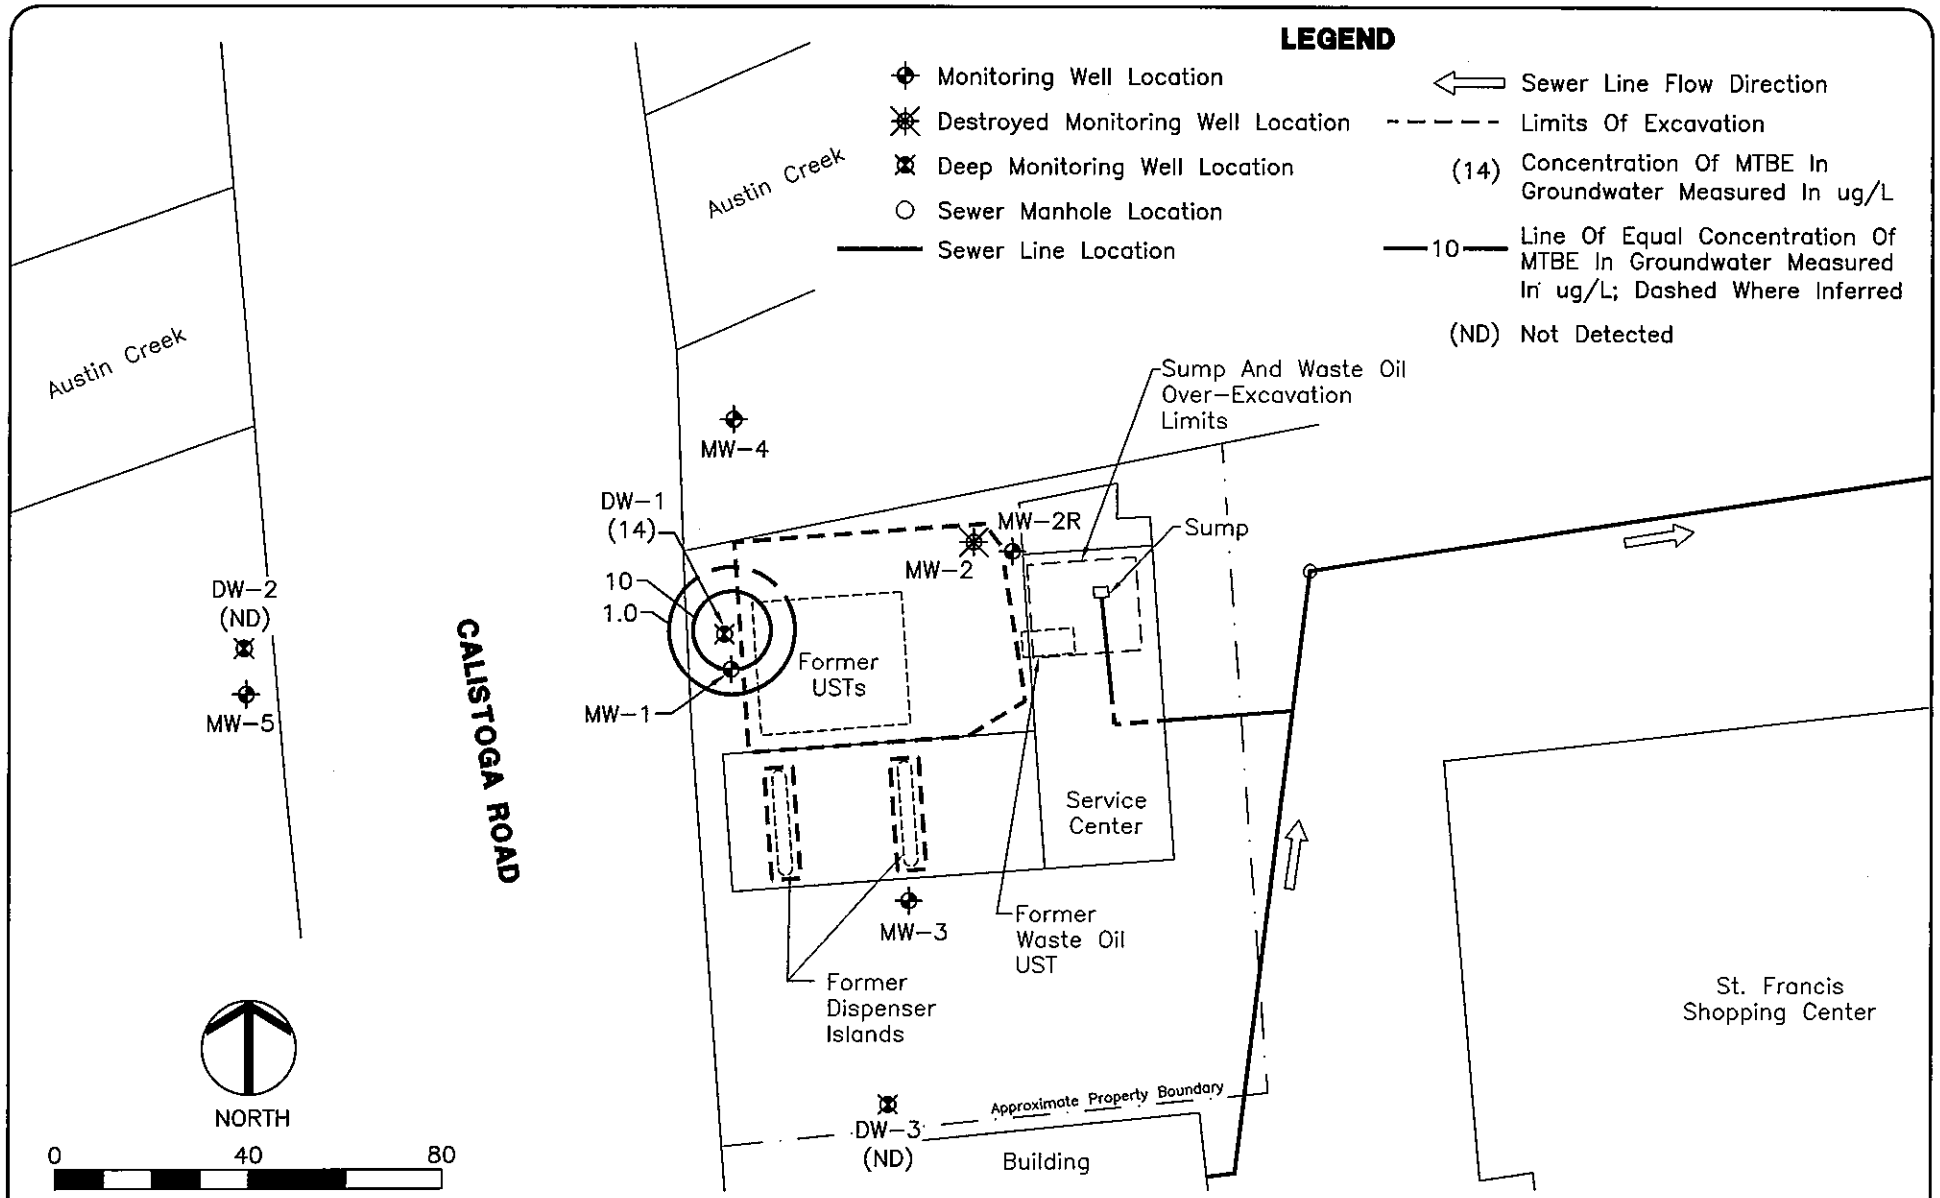

APEX ENVIROTECH, INC.

DRAWN BY: N. Rouillard
DATE: 11/1/12
REVISIONS

MTBE IN DEEP-ZONE GROUNDWATER ISOCONCENTRATION MAP: SEPTEMBER 18, 2012

Former Dave's Pit Stop No. 1
164 Calistoga Road
Santa Rosa, California

FIGURE
9

PROJECT NUMBER:
ERA02.028

STATE WATER RESOURCES CONTROL BOARD
GEOTRACKER

SANTA ROSA, CITY FIRE STATION NO. 6 (T0609700761) - (MAP)

SIGN UP FOR EMAI

205 CALISTOGA ROAD
SANTA ROSA, CA 95404
SONOMA COUNTY
LUST CLEANUP SITE (INFO)
COMPLETED - CASE CLOSED AS OF 9/23/2014 - DEFINITION
PRINTABLE CASE SUMMARY / CSM REPORT

CLEANUP OVERSIGHT AGENCIES
NORTH COAST RWQCB (REGION 1) *(LEAD)* - *CASE #:*
CASE MANAGER: *REGIONAL WATER BOARD SIT*

Summary | Case Reviews | Cleanup Action Report | Regulatory Activities | Environmental Data (ESI) | Site Maps / Documents | Community Involvement | *Related Cases*

Regulatory Profile

PRINTABLE CASE SUMM

CLEANUP STATUS - DEFINITIONS
COMPLETED - CASE CLOSED AS OF 9/23/2014 - CLEANUP STATUS HISTORY

POTENTIAL CONTAMINANTS OF CONCERN
BENZENE, GASOLINE, MTBE / TBA / OTHER FUEL OXYGENATES, TOLUENE, XYLENE

POTENTIAL MEDIA OF CONCERN
AQUIFER USED FOR DRINKING WATER SUPPLY

FILE LOCATION
REGIONAL BOARD

DESIGNATED GROUNDWATER BENEFICIAL USE(S) - DEFINITIONS
MUN, AGR, IND, PROC, FRSH, CUL, AQUA - Note: R1 BP- all gw same use

DWR GROUNDWATER SUB-BASIN NAME
Santa Rosa Valley - Rincon Valley (1-055.03)

CALWATER WATERSHED NAME
Russian River - Middle Russian River - Santa Rosa (114.22)

GROUNDWATER MONITORING FREQUENCY
OF WELLS MONITORED - SEMI-ANNUALLY : 6

Site History

No site history available

Copyright © 2026 State of California

EBA ENGINEERING

August 20, 2013

Ms. Kasey Ashley
North Coast Regional Water Quality Control Board
5550 Skylane Blvd., Ste. A
Santa Rosa, CA 95403

RE: 2nd QUARTER 2013 MONITORING AND SAMPLING REPORT
SANTA ROSA FIRE DEPARTMENT – FIRE STATION #6
205 CALISTOGA ROAD, SANTA ROSA, CALIFORNIA
EBA Project No. 12-1893 (31132)

Dear Ms. Ashley:


Please find enclosed the 2nd Quarter 2013 Monitoring and Sampling Report for the site located at 205 Calistoga Road, Santa Rosa, California (Location Map, Figure 1). Monitoring and sampling events are being performed to comply with requirements mandated by the North Coast Regional Water Quality Control Board (NCRWQCB) in their letter dated July 31, 2009. The previous monitoring event was performed in March 2009. It should be noted that EBA recommended limited Pump and Treat (P&T) remediation as part of EBA's February 2011 *Feasibility Study and Corrective Action Plan.* However, given the State Water Resources Control Board's (SWRCB's) Low Threat Closure Policy (LTCP), EBA recommended sampling the monitoring wells associated with the site prior to implementation of active remediation. This report presents the results from that sampling event and includes conclusions and recommendations pertaining to future remediation.

QUARTERLY MONITORING AND SAMPLING

On April 23, 2013, EBA personnel recorded groundwater level measurements and collected groundwater samples from monitoring wells MW-1 through MW-7. Groundwater elevations were then used to calculate groundwater flow direction and hydraulic gradient. During this sampling event, the groundwater flow direction was determined to be to west-southwest with a hydraulic gradient of approximately 0.02 feet per foot. Groundwater elevation data are illustrated on the Potentiometric Surface Map (Figure 3) and are summarized in Table 1.

Prior to sampling, the wells were purged of standing water to aid in collecting a sample that is representative of formation water. Field data sheets detailing the monitoring of groundwater pH, electrical conductivity and temperature during well purging are attached. Each monitoring well was purged until the water quality parameters had stabilized and a minimum of three well volumes was removed. Purge water was removed by EBA personnel and transported in a 110-gallon polyethylene tank to our warehouse where it was subsequently pumped through two 500-pound granular activated carbon (GAC) vessels arranged in series and discharged to the sanitary sewer under permit from the City of Santa Rosa (permit #SR-GW7010).

Groundwater samples were collected from each monitoring well with a single sample disposable bailer fitted with a bottom-emptying device to minimize water degassing. Properly labeled,

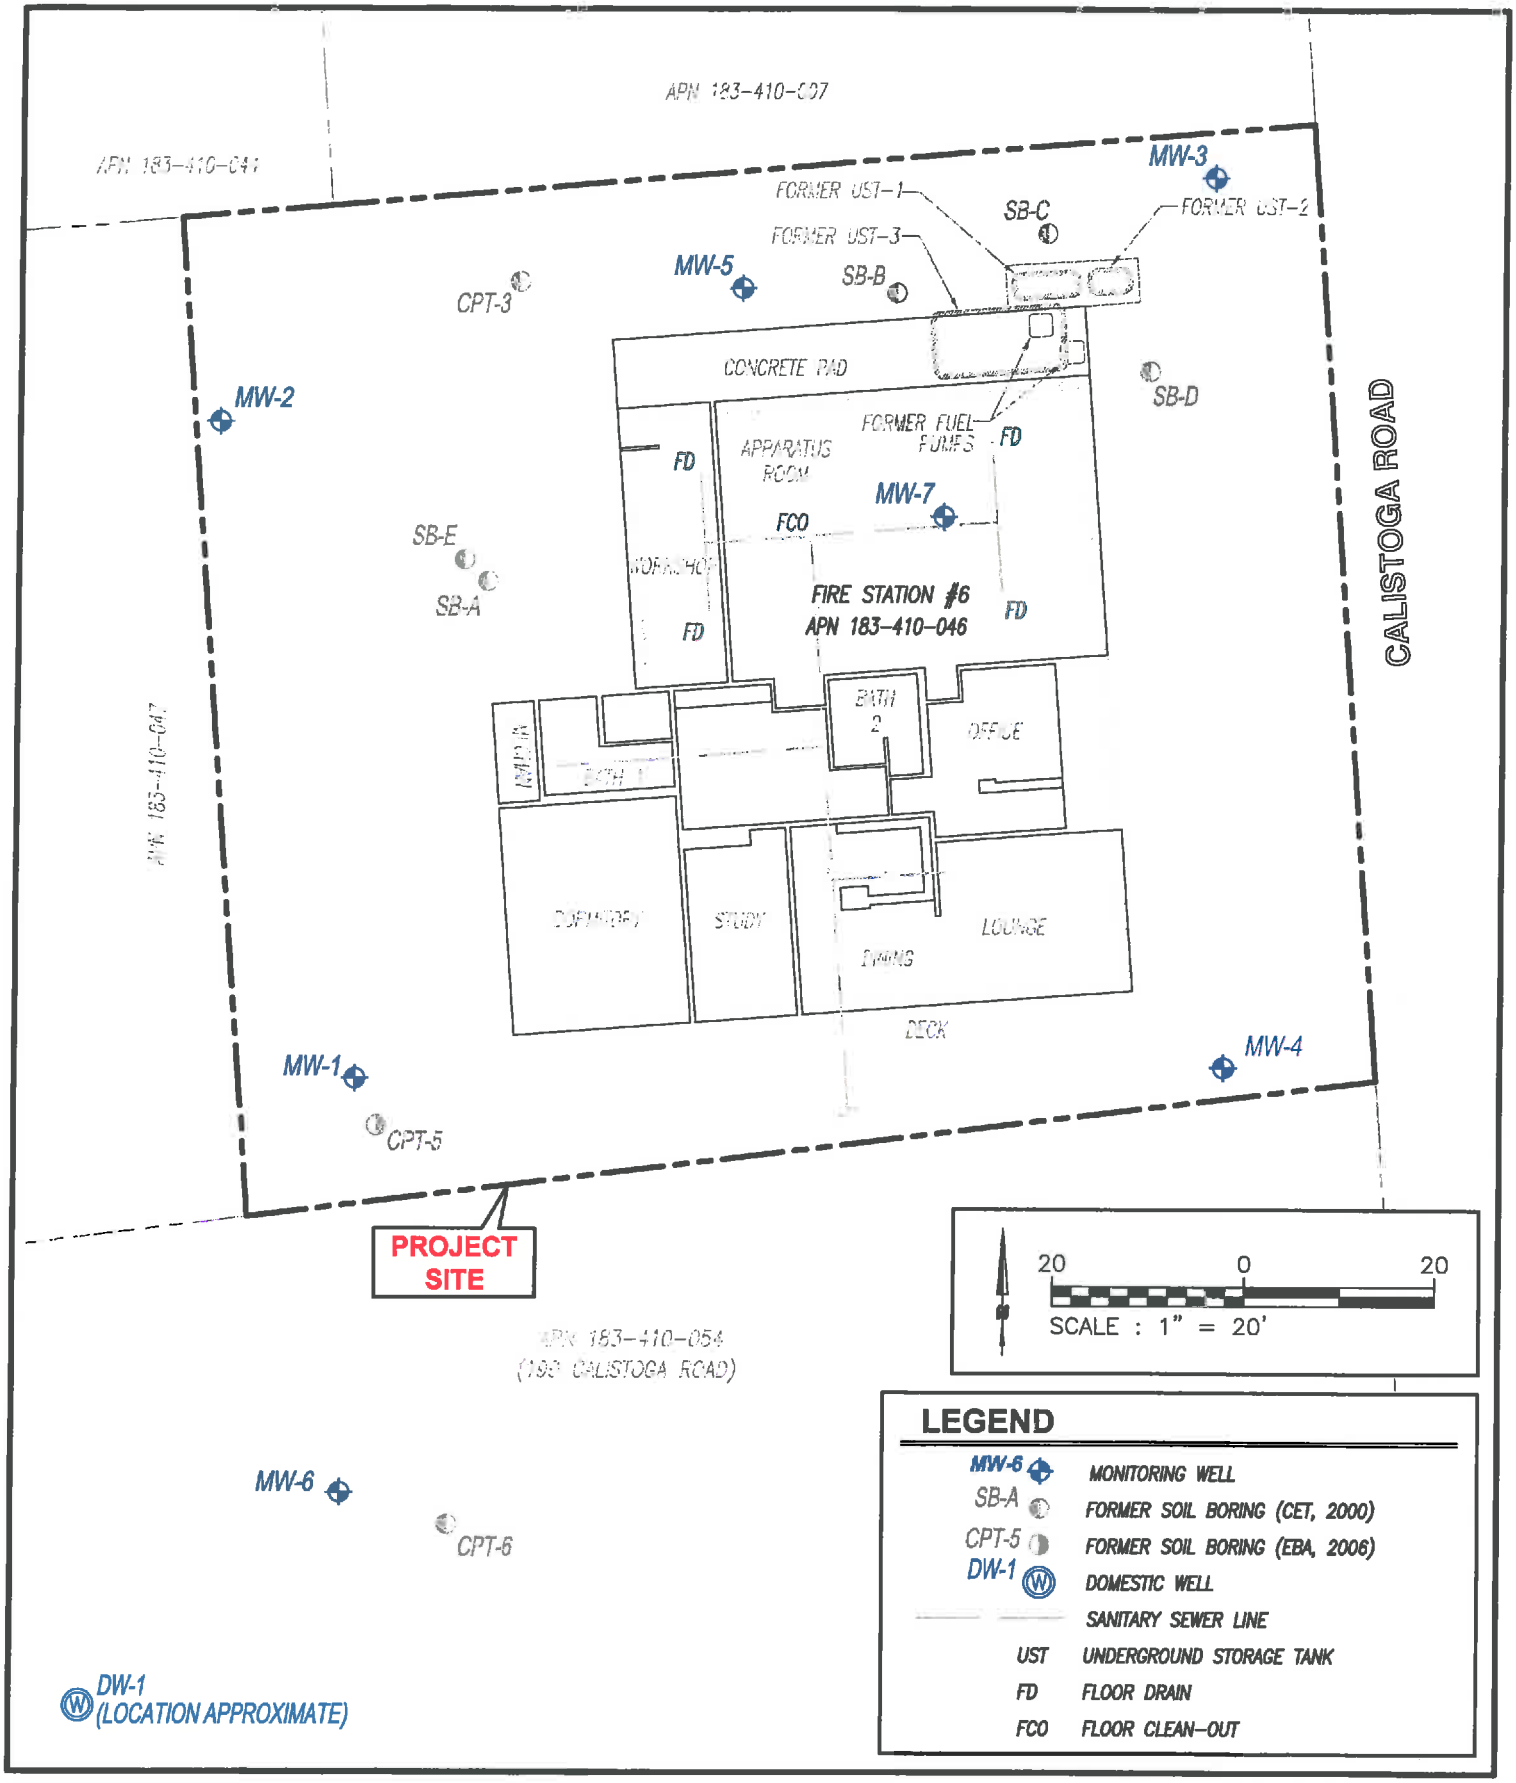


EBA ENGINEERING
825 SONOMA AVENUE
SUITE C
SANTA ROSA, CA 95404
TEL: (707) 544-0784

SITE MAP

CITY OF SANTA ROSA FIRE STATION #6
205 CALISTOGA ROAD
SANTA ROSA, CALIFORNIA

FIGURE
2
12-1893

Q:\1893\2013 - RAP\Site Map - (Rev1).dwg, Site Map, 4/29/2013 9:35:03 AM

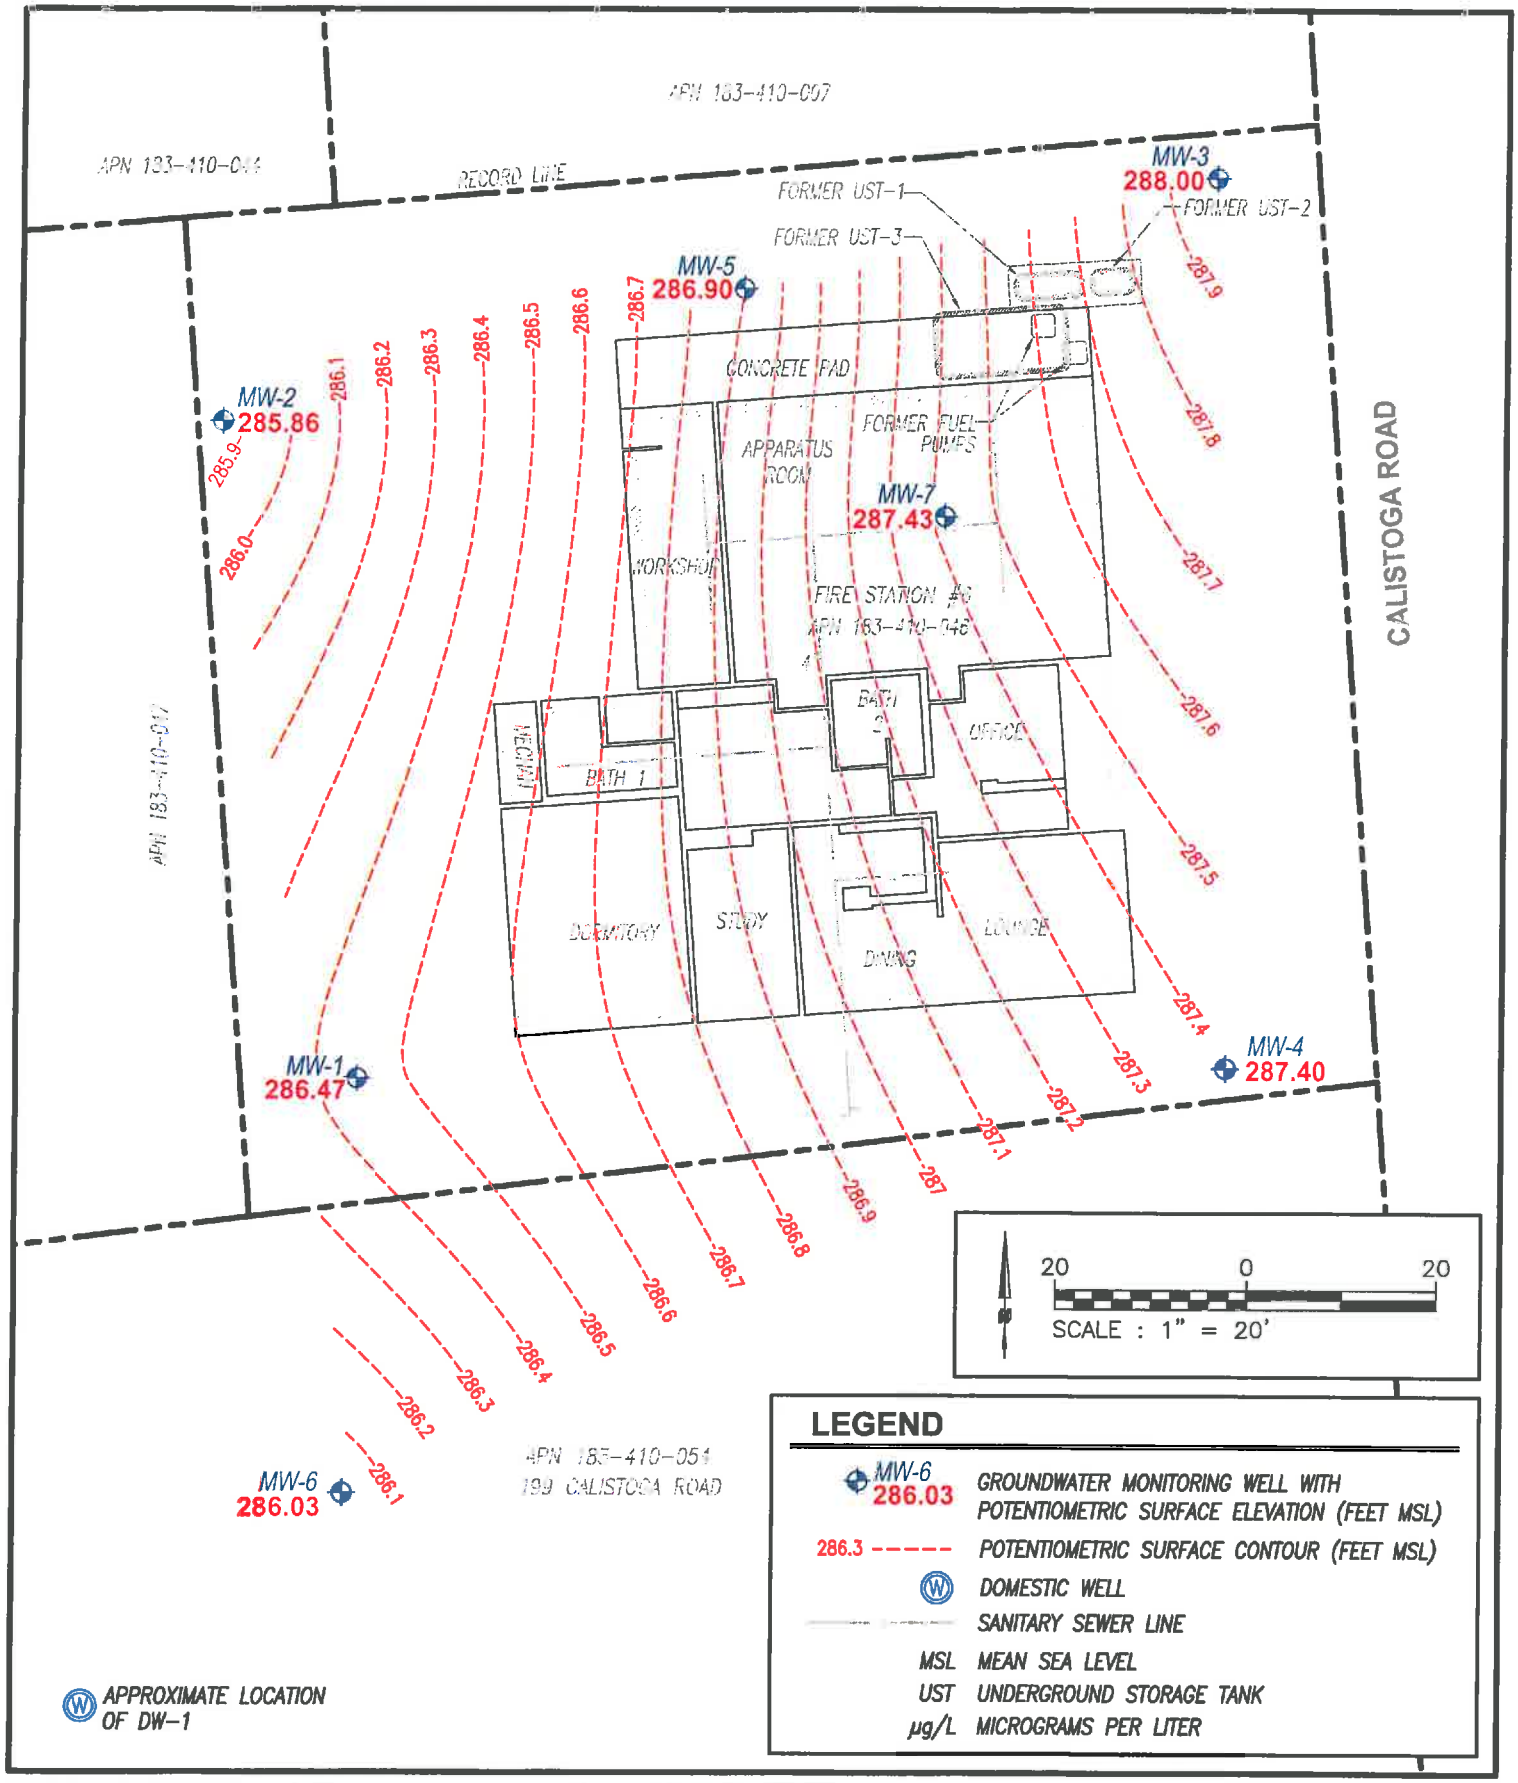


EBA ENGINEERING
825 SONOMA AVENUE
SUITE C
SANTA ROSA, CA 95404
TEL: (707) 544-0784

POTENTIOMETRIC SURFACE MAP
APRIL 23, 2013
CITY OF SANTA ROSA FIRE STATION #6
205 CALISTOGA ROAD
SANTA ROSA, CALIFORNIA

FIGURE
3
12-1893

Q:\1893\PSM - 2013.dwg, PSM - 2013-04-23, 4/29/2013 9:11:37 AM

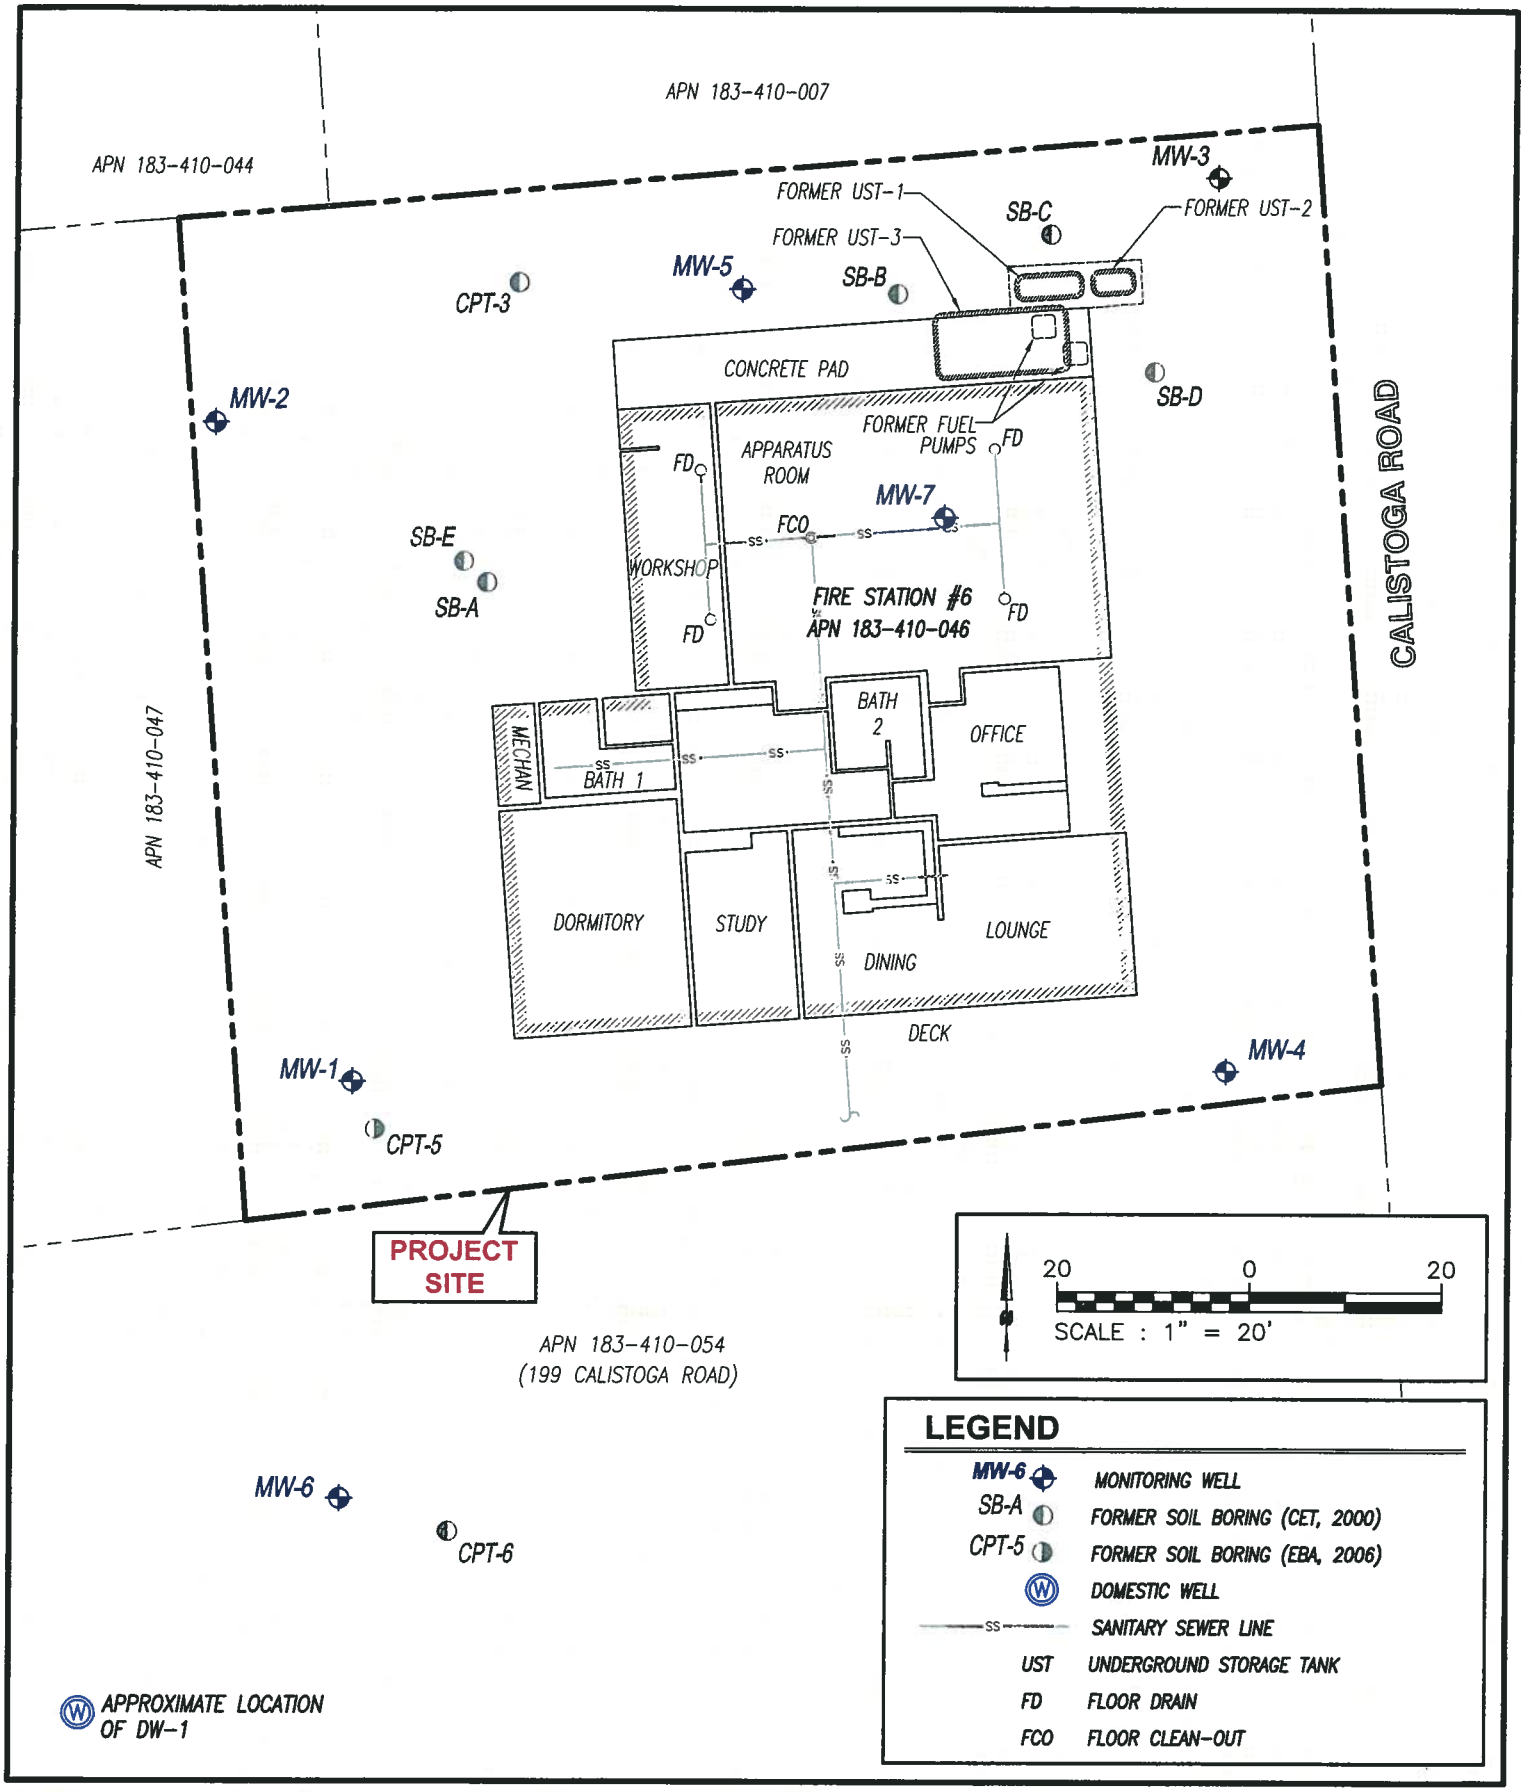

EBA ENGINEERING


SITE MAP

CITY OF SANTA ROSA FIRE STATION #6
205 CALISTOGA ROAD
SANTA ROSA, CALIFORNIA

FIGURE 2

09-1568

Q:\1568\FS CAP\Site Map.dwg, Site Map, 8/2/2010 2:35:52 PM

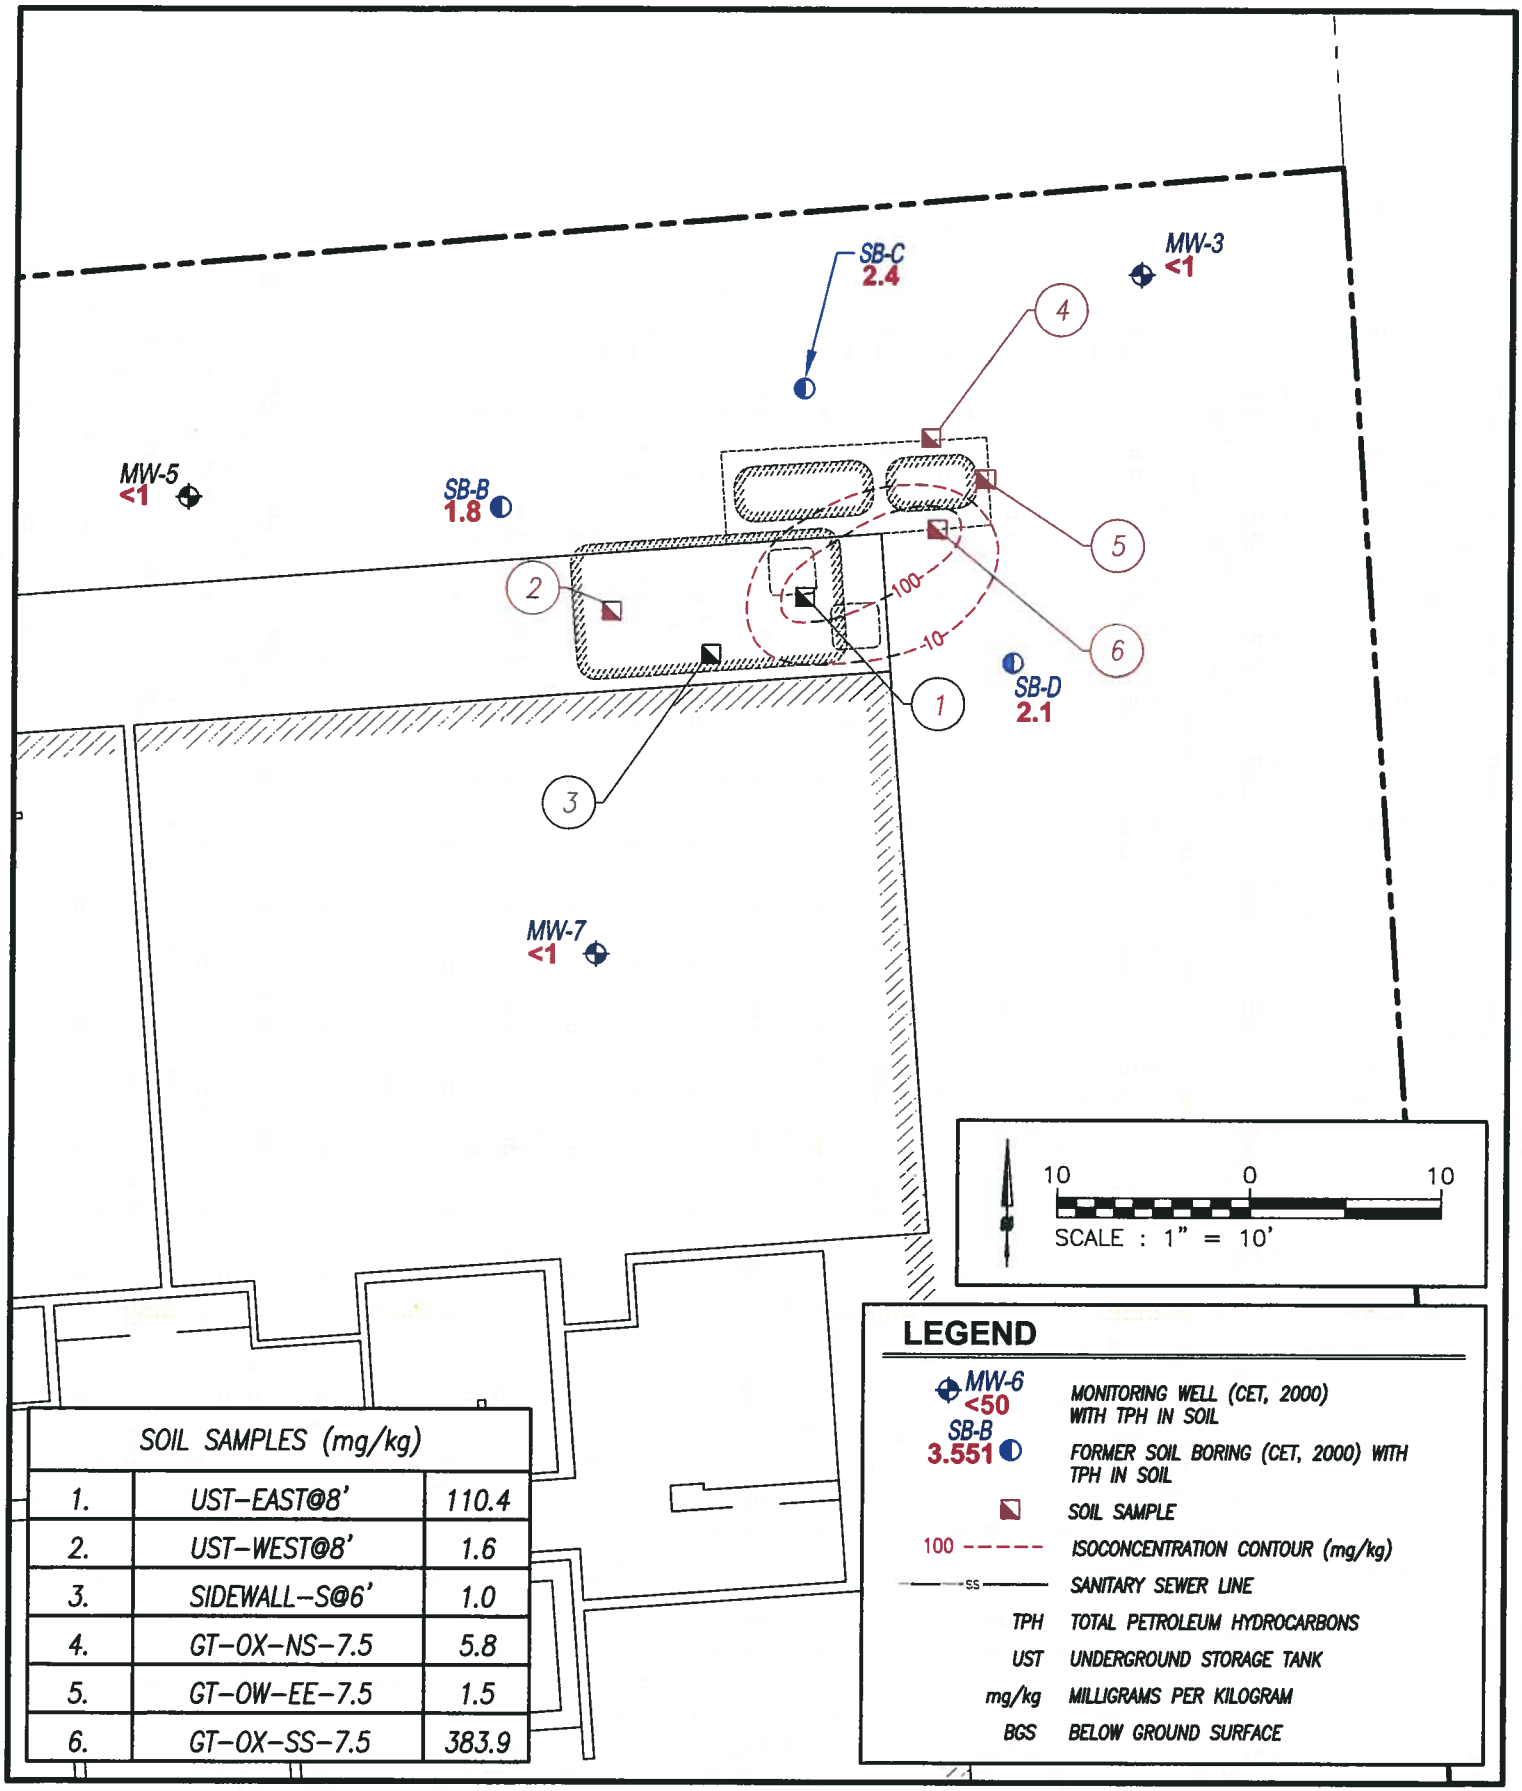

SOIL SAMPLES (mg/kg)		
1.	UST-EAST@8'	110.4
2.	UST-WEST@8'	1.6
3.	SIDEWALL-S@6'	1.0
4.	GT-OX-NS-7.5	5.8
5.	GT-OW-EE-7.5	1.5
6.	GT-OX-SS-7.5	383.9

LEGEND

MW-6 <50	MONITORING WELL (CET, 2000) WITH TPH IN SOIL
SB-B 3.551	FORMER SOIL BORING (CET, 2000) WITH TPH IN SOIL
	SOIL SAMPLE
100	ISOCONCENTRATION CONTOUR (mg/kg)
SS	SANITARY SEWER LINE
TPH	TOTAL PETROLEUM HYDROCARBONS
UST	UNDERGROUND STORAGE TANK
mg/kg	MILLIGRAMS PER KILOGRAM
BGS	BELOW GROUND SURFACE

EBA ENGINEERING


ISOCONCENTRATION MAP

TPH IN UNSATURATED SOIL (4' TO 8' BGS)

CITY OF SANTA ROSA FIRE STATION #6
205 CALISTOGA ROAD
SANTA ROSA, CALIFORNIA

FIGURE
3
09-1568

Q:\1568\FS CAP\Isocon 2009.dwg, 2009 - TPH SOIL 4 TO 8 FEET, 8/3/2010 8:33:26 AM

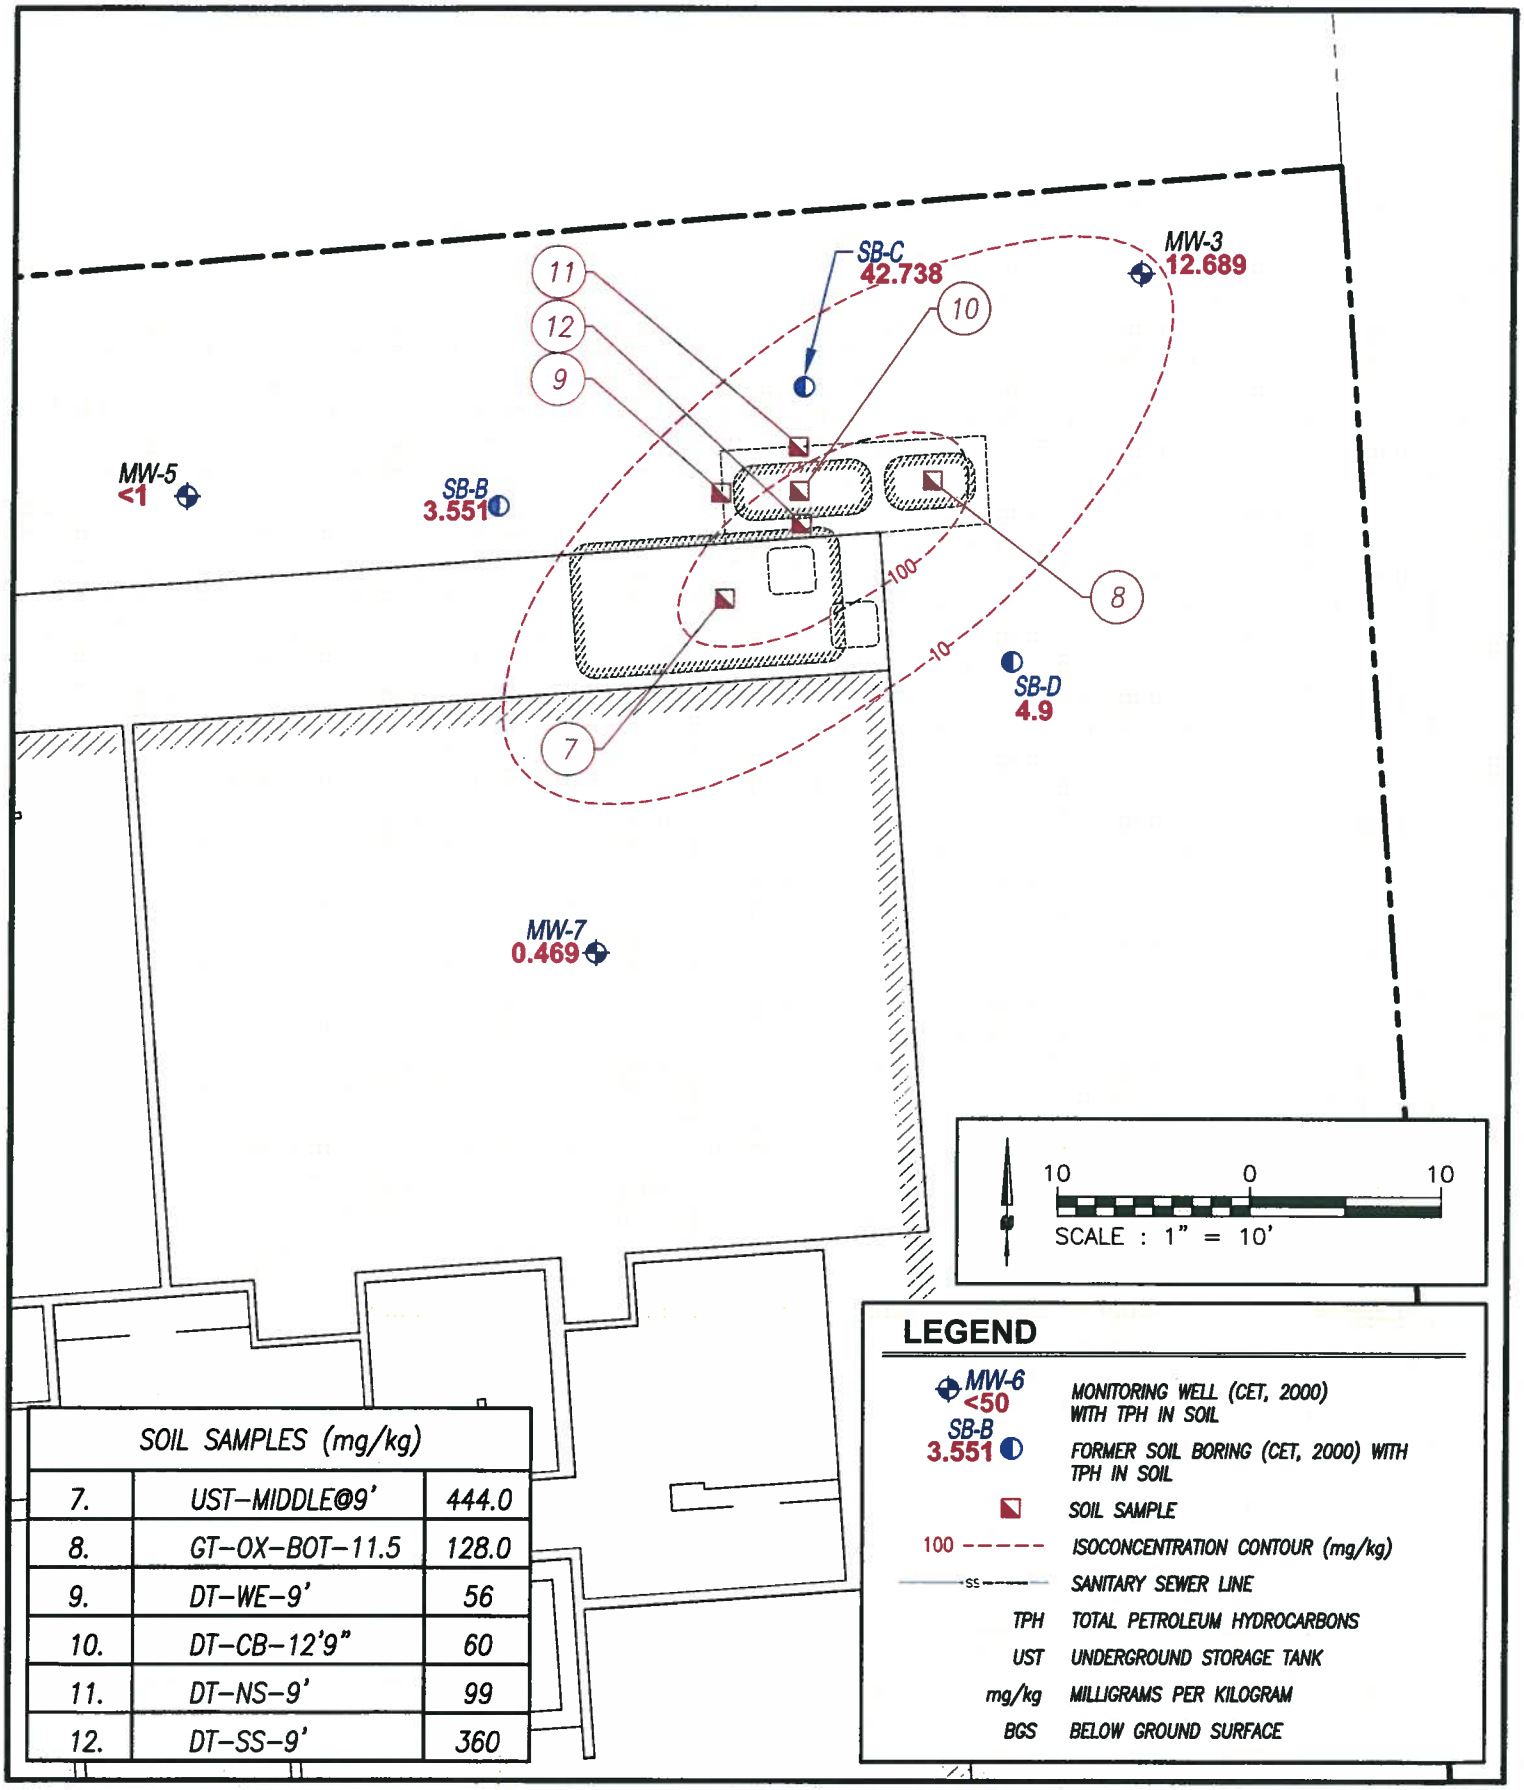

SOIL SAMPLES (mg/kg)		
7.	UST–MIDDLE@9'	444.0
8.	GT–OX–BOT–11.5	128.0
9.	DT–WE–9'	56
10.	DT–CB–12'9"	60
11.	DT–NS–9'	99
12.	DT–SS–9'	360

LEGEND

MW-6 <50	MONITORING WELL (CET, 2000) WITH TPH IN SOIL
SB-B 3.551	FORMER SOIL BORING (CET, 2000) WITH TPH IN SOIL
	SOIL SAMPLE
100	ISOCONCENTRATION CONTOUR (mg/kg)
SS	SANITARY SEWER LINE
TPH	TOTAL PETROLEUM HYDROCARBONS
UST	UNDERGROUND STORAGE TANK
mg/kg	MILLIGRAMS PER KILOGRAM
BGS	BELOW GROUND SURFACE

EBA ENGINEERING


ISOCONCENTRATION MAP

TPH IN SATURATED SOIL (8' TO 15' BGS)

CITY OF SANTA ROSA FIRE STATION #6
205 CALISTOGA ROAD
SANTA ROSA, CALIFORNIA

FIGURE
4
09–1568

Q:\1568\FS CAP\Isocon 2009.dwg, 2009 - TPH SOIL 8 TO 15 FEET, 8/3/2010 9:38:25 AM

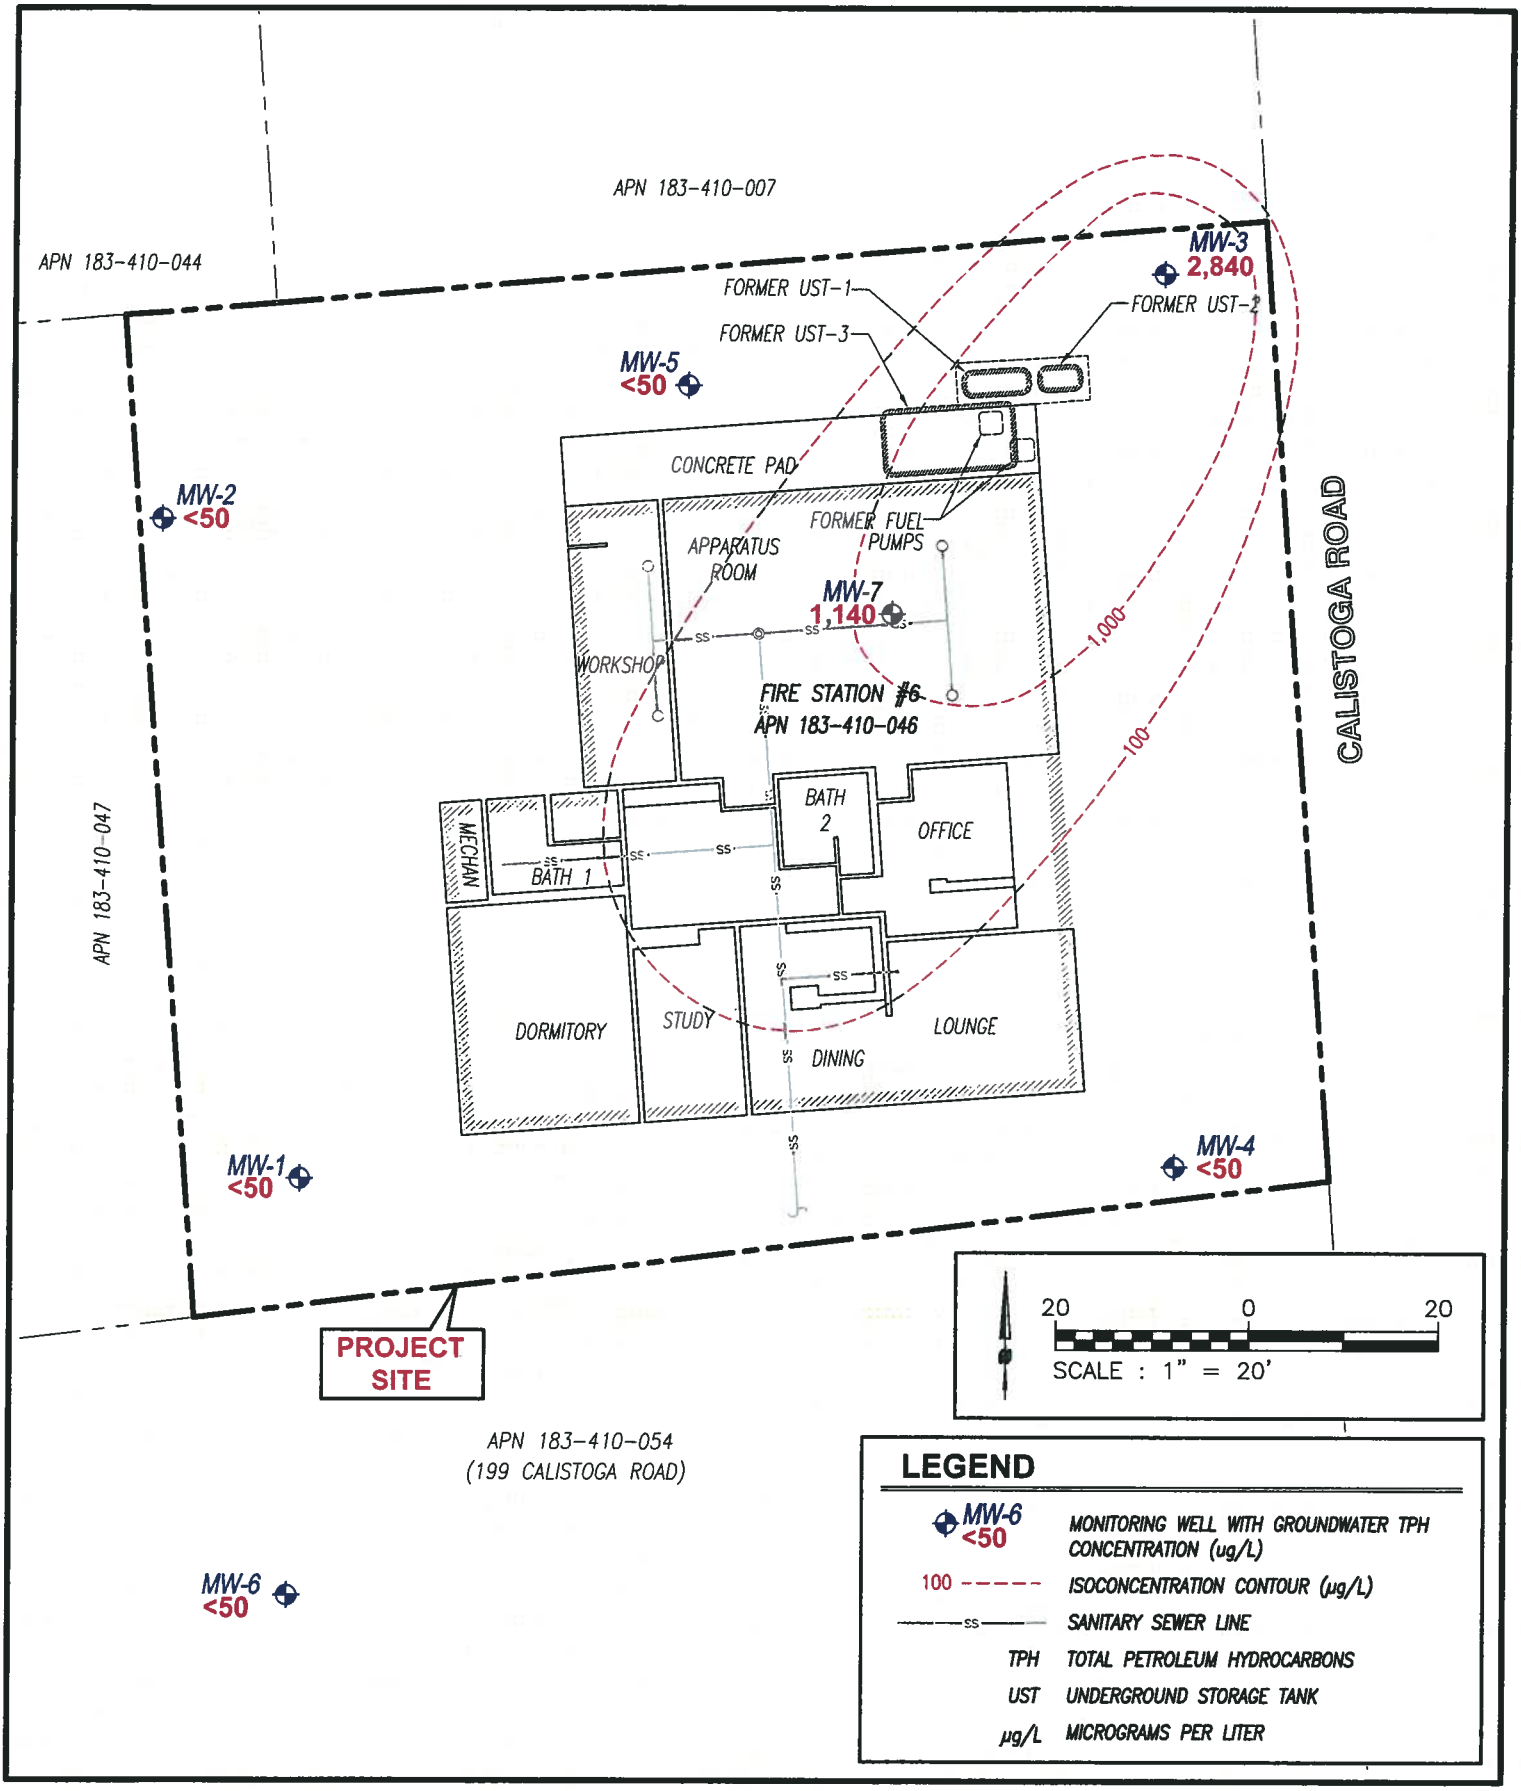


EBA ENGINEERING

ISOCONCENTRATION MAP
TPH IN GROUNDWATER
CITY OF SANTA ROSA FIRE STATION #6
205 CALISTOGA ROAD
SANTA ROSA, CALIFORNIA

FIGURE 5

09-1568

Q:\1568\FS CAP\Isocon 2009.dwg, 2009 - TPH GW, 8/3/2010 8:38:12 AM

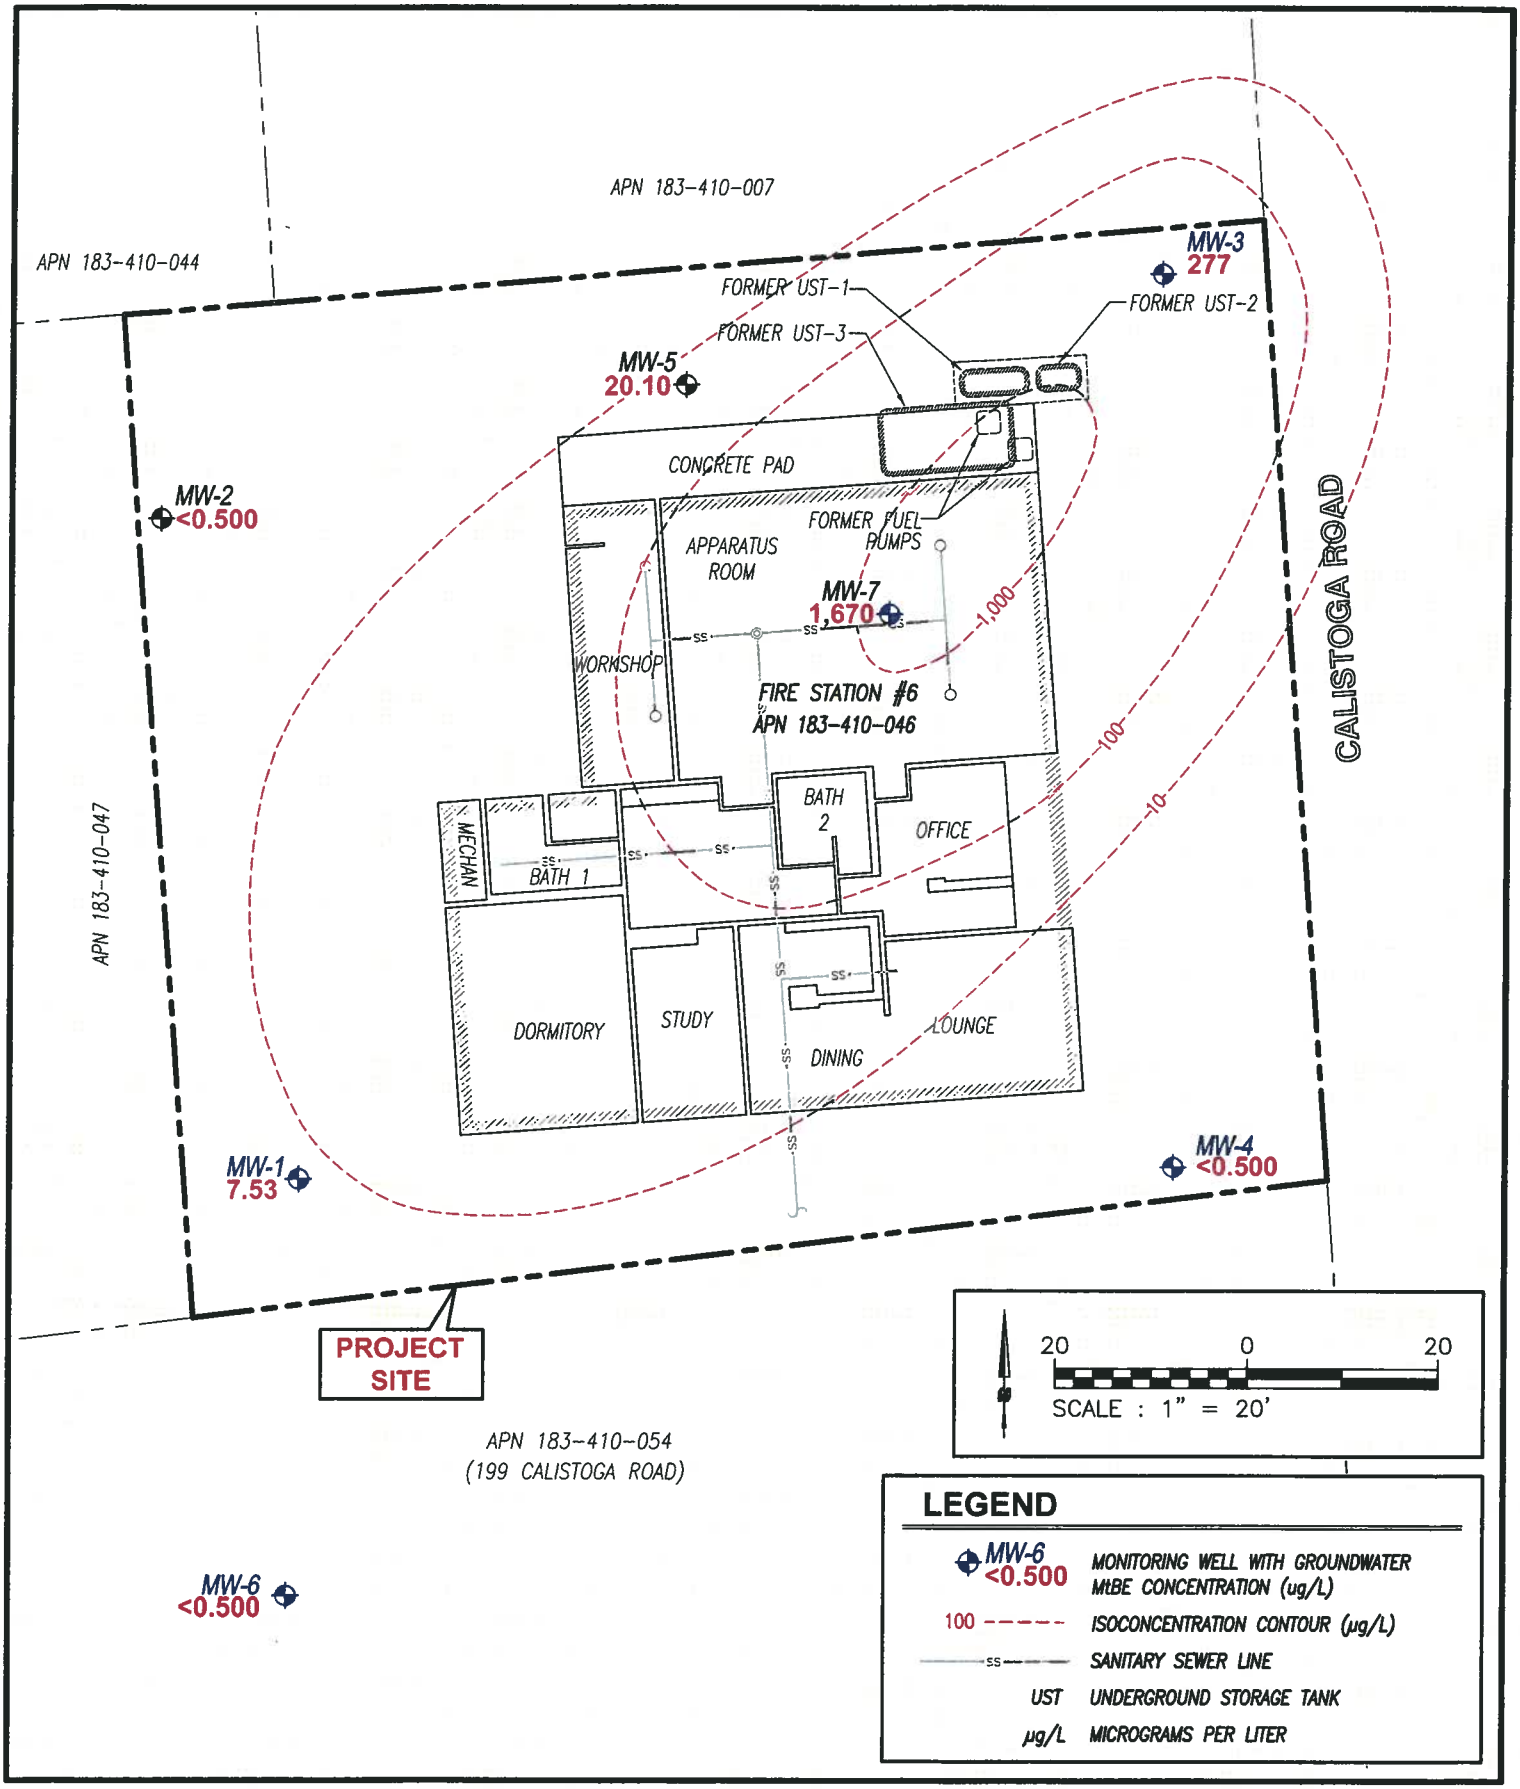

EBA ENGINEERING

ISOCONCENTRATION MAP
MtBE IN GROUNDWATER
CITY OF SANTA ROSA FIRE STATION #6
205 CALISTOGA ROAD
SANTA ROSA, CALIFORNIA

FIGURE
6
09-1568

Q:\1568\FS CAP\Isocon 2009.dwg, 2009 - MtBE GW, 8/3/2010 8:44:59 AM

TABLE 2
CUMULATIVE GROUNDWATER SAMPLE ANALYTICAL RESULTS
TPH-G, TPH-D, BTEX, AND FUEL OXYGENATES
Santa Rosa Fire Station #6
205 Calistoga Road, Santa Rosa, California

Well ID	Sample Date	GRO (µg/L)	DRO (µg/L)	Benzene (µg/L)	Toluene (µg/L)	Ethylbenzene (µg/L)	Total Xylenes (µg/L)	MtBE (µg/L)	DIPE (µg/L)	EtBE (µg/L)	tAME (µg/L)	tBA (µg/L)
MW-1	6/16/2000	<50	<50	<0.50	<0.50	<0.50	<0.50	90	NA	NA	NA	NA
	7/2/2001	<50	NA	<0.50	<0.50	<0.50	<0.50	190	NA	NA	NA	NA
	11/28/2001	<50	NA	<0.50	<0.50	<0.50	<0.50	170	NA	NA	NA	NA
	4/22/2002	<50	NA	<0.50	<0.50	<0.50	<0.50	28	NA	NA	NA	NA
	3/25/2005	<50	<50	<0.30	<0.30	<0.50	<0.50	4.9	<0.50	<0.50	<0.50	<10
	12/28/2005	<50	<50	<0.30	<0.30	<0.50	<0.50	57	<0.50	<0.50	<0.50	<10
	5/24/2006	<50	<50	<0.30	<0.30	<0.50	<0.50	60	<0.50	<0.50	<0.50	<10
	8/30/2006	<50	<50	<0.30	<0.30	<0.50	<0.50	42	<0.50	<0.50	<0.50	<10
	11/28/2006	<50	NA	<0.30	<0.30	<0.50	<0.50	86	<0.50	<0.50	1.3	<10
	12/13/2007	<50	NA	<0.30	<0.30	<0.50	<0.50	140	<0.50	<0.50	1.6	<10
	3/17/2009	<50	NA	<0.500	<0.500	<0.500	<0.500	7.53	<5.00	<5.00	<5.00	<10.0
	4/23/2013	<50	NA	<1.00	<1.00	<1.00	<1.00	75.3	<10.0	<10.0	<10.0	<20.0
MW-2	6/16/2000	<50	<50	<0.50	<0.50	<0.50	<0.50	120	NA	NA	NA	NA
	7/2/2001	<50	NA	<0.50	<0.50	<0.50	<0.50	74	NA	NA	NA	NA
	11/28/2001	<50	NA	<0.50	<0.50	<0.50	<0.50	<5.0	NA	NA	NA	NA
	4/22/2002	<50	NA	<0.50	<0.50	<0.50	<0.50	12	NA	NA	NA	NA
	3/25/2005	<50	<50	<0.30	<0.30	<0.50	<0.50	1.1	<0.50	<0.50	<0.50	<10
	12/28/2005	<50	<50	<0.30	<0.30	<0.50	<0.50	0.64	<0.50	<0.50	<0.50	<10
	5/24/2006	NA	NA	NA	NA	NA	NA	NA	NA	NA	NA	NA
	8/30/2006	<50	<50	<0.30	<0.30	<0.50	<0.50	87	<0.50	<0.50	<0.50	<10
	11/28/2006	<50	NA	<0.30	<0.30	<0.50	<0.50	2.3	<0.50	<0.50	<0.50	<10
	12/13/2007	<50	NA	<0.30	<0.30	<0.50	<0.50	8.3	<0.50	<0.50	<0.50	<10
	3/17/2009	<50	NA	<0.500	<0.500	<0.500	<0.500	0.520	<5.00	<5.00	<5.00	<10.0
	4/23/2013	<50	NA	<0.500	<0.500	<0.500	<0.500	<0.500	<5.00	<5.00	<5.00	<10.0
MW-3	6/16/2000	1,100	140	78	65	23	59	7,800	NA	NA	NA	NA
	7/2/2001	970	NA	19	2.6	5.1	<0.50	9,100	NA	NA	NA	NA
	11/28/2001	<250	NA	15	<1.0	<0.50	<0.50	7,400	NA	NA	NA	NA
	4/22/2002	300	NA	18	1.6	2.5	<1.0	3,300	NA	NA	NA	NA
	3/25/2005	3,100	590	100	41	110	140	2,500	<50	<50	<50	<1000
	12/28/2005	1,200	120	22	7.6	49	80	1,200	<2.5	<2.5	12	<50
	5/24/2006	1,100	140[A]	26	6.1	46	76	520	<0.50	<0.50	7.6	54
	8/30/2006	980	120[A]	13	1.9	35	41	530	<0.50	<0.50	5.5	<10
	11/28/2006	<50	290	6.8	1.4	22	27	280	<0.50	<0.50	4.6	<10
	12/13/2007	2,300	150[B]	37	12	120	250	400	<5.0	<5.0	<5.0	<100
	3/17/2009	2,840	241[C]	46.5	6.67	362	367	277	<25.0	<25.0	<25.0	188
	4/23/2013	1,230	181[C]	<5.00	<5.00	79.5	46.3	39.5	<50.0	<50.0	<50.0	<100
MW-4	6/16/2000	<50	<50	<0.50	<0.50	<0.50	<0.50	17	NA	NA	NA	NA
	7/2/2001	<50	NA	<0.50	<0.50	<0.50	<0.50	<5.0	NA	NA	NA	NA
	11/28/2001	<50	NA	<0.50	<0.50	<0.50	<0.50	<5.0	NA	NA	NA	NA
	4/22/2002	<50	NA	<0.50	<0.50	<0.50	<0.50	<5.0	NA	NA	NA	NA
	3/25/2005	<50	<50	<0.30	<0.30	<0.50	<0.50	0.58	<0.50	<0.50	<0.50	<10
	12/28/2005	<50	<50	<0.30	<0.30	<0.50	<0.50	<0.50	<0.50	<0.50	<0.50	<10
	5/24/2006	<50	<50	<0.30	<0.30	<0.50	<0.50	<0.50	<0.50	<0.50	<0.50	<10
	8/30/2006	<50	<50	<0.30	<0.30	<0.50	<0.50	<0.50	<0.50	<0.50	<0.50	<10
	11/28/2006	<50	NA	<0.30	<0.30	<0.50	<0.50	<0.50	<0.50	<0.50	<0.50	<10
	12/13/2007	<50	NA	<0.30	<0.30	<0.50	<0.50	<0.50	<0.50	<0.50	<0.50	<10
	3/17/2009	<50	NA	<0.500	<0.500	<0.500	<0.500	<0.500	<5.00	<5.00	<5.00	<10.0
	4/23/2013	<50	NA	<0.500	<0.500	<0.500	<0.500	<0.500	<5.00	<5.00	<5.00	<10.0
MW-5	5/24/2006	75	<50	<0.30	<0.30	1.5	0.68	110	<0.50	<0.50	<0.50	<10
	8/30/2006	<50	<50	<0.30	<0.30	<0.50	<0.50	750	<0.50	<0.50	3.0	29
	11/28/2006	<50	NA	<0.30	<0.30	<0.50	<0.50	78	<0.50	<0.50	<0.50	<10
	12/13/2007	<50	NA	<0.30	<0.30	1.4	1.0	120	<0.50	<0.50	1.2	<10
	3/17/2009	<50	NA	<0.500	<0.500	<0.500	<0.500	20.1	<5.00	<5.00	<5.00	<10.0
	4/23/2013	<50	NA	<0.500	<0.500	<0.500	<0.500	14.4	<5.00	<5.00	<5.00	<10.0
MW-6	5/24/2006	<50	<50	<0.30	<0.30	<0.50	<0.50	<0.50	<0.50	<0.50	<0.50	<10
	8/30/2006	<50	<50	<0.30	<0.30	<0.50	<0.50	<0.50	<0.50	<0.50	<0.50	<10
	11/28/2006	<50	NA	<0.30	<0.30	<0.50	<0.50	<0.50	<0.50	<0.50	<0.50	<10
	12/13/2007	<50	NA	<0.30	<0.30	<0.50	<0.50	<0.50	<0.50	<0.50	<0.50	<10
	3/17/2009	<50	NA	<0.500	<0.500	<0.500	<0.500	<0.500	<5.00	<5.00	<5.00	<10.0
	4/23/2013	<50	NA	<0.500	<0.500	<0.500	<0.500	<0.500	<5.00	<5.00	<5.00	<10.0

TABLE 2
CUMULATIVE GROUNDWATER SAMPLE ANALYTICAL RESULTS
TPH-G, TPH-D, BTEX, AND FUEL OXYGENATES
Santa Rosa Fire Station #6
205 Calistoga Road, Santa Rosa, California

Well ID	Sample Date	GRO (µg/L)	DRO (µg/L)	Benzene (µg/L)	Toluene (µg/L)	Ethylbenzene (µg/L)	Total Xylenes (µg/L)	MtBE (µg/L)	DIPE (µg/L)	EtBE (µg/L)	tAME (µg/L)	tBA (µg/L)
MW-7	12/13/2007	370	<50	13	1.2	3.1	4.0	5,300	<0.50	<0.50	28	<10
	3/17/2009	1,140	<50	28.9	<20.0	<20.0	<20.0	1,670	<200	<200	<200	1,398
	4/23/2013	776	NA	8.55	<2.50	2.81	<2.50	41.5	<25.0	<25.0	<25.0	362
DW-1	3/17/2009	<50	NA	<0.500	<0.500	<0.500	<0.500	<0.500	<5.00	<5.00	<5.00	<10.0
	5/8/2013	<50	NA	<0.500	<0.500	<0.500	<0.500	<0.500	<5.00	<5.00	<5.00	<10.0

µg/L = Micrograms per liter
GRO = Gasoline Range Organics
DRO = Diesel Range Organics
MtBE = Methyl tert-Butyl Ether
DIPE = Di-Isopropyl Ether
EtBE = Ethyl tert-Butyl Ether
tAME = tert-Amyl Methyl Ether
tBA = tert-Butyl Alcohol
NA = Not Analyzed
NS = Not Sampled
A = Analysis of this sample indicates the presence of hydrocarbons lower in molecular weight than diesel
B = Results in the diesel organics range are primarily due to overlap from a gasoline range product
C = Lighter hydrocarbon than diesel.

STATE WATER RESOURCES CONTROL BOARD
GEOTRACKER

SANTA ROSA CITY WATER STATION 7 (T10000009065) - (MAP)

SIGN UP FOR EMAI

5219 MONTE VERDE DR
SANTA ROSA, CA 95403
SONOMA COUNTY
LUST CLEANUP SITE (INFO)
COMPLETED - CASE CLOSED AS OF 12/14/2022 - DEFINITION
PRINTABLE CASE SUMMARY / CSM REPORT

CLEANUP OVERSIGHT AGENCIES
NORTH COAST RWQCB (REGION 1) *(LEAD)* - *CASE #:*
CASE MANAGER: *REGIONAL WATER BOARD SIT*

Summary | Case Reviews | Cleanup Action Report | Regulatory Activities | Environmental Data (ESI) | Site Maps / Documents | Community Involvement | Related Cases

Regulatory Profile

PRINTABLE CASE SUMM

CLEANUP STATUS - DEFINITIONS
COMPLETED - CASE CLOSED AS OF 12/14/2022 - CLEANUP STATUS HISTORY

POTENTIAL CONTAMINANTS OF CONCERN
NONE SPECIFIED

POTENTIAL MEDIA OF CONCERN
NONE SPECIFIED

FILE LOCATION

DESIGNATED GROUNDWATER BENEFICIAL USE(S) - DEFINITIONS
MUN, AGR, IND, PROC, FRSH, CUL, AQUA - Note: R1 BP- all gw same use

DWR GROUNDWATER SUB-BASIN NAME
Santa Rosa Valley - Rincon Valley (1-055.03)

CALWATER WATERSHED NAME
Russian River - Middle Russian River - Santa Rosa (114.22)

Site History

No site history available

Copyright © 2026 State of California

TRANS TECH CONSULTANTS
Civil Engineering, Geology and Environmental Compliance Services
License # 697833 (A-Haz)
Since 1987

REPORT OF FINDINGS

SITE INVESTIGATION AND SITE SENSITIVE RECEPTOR SURVEY

City of Santa Rosa Water Department
Water Pump Station Number 7
5219 Monte Verde Drive
Santa Rosa, California
NCRWQCB Case Number 1TSR426

Prepared for:

Mr. Cody Walker
California Regional Water Quality Control Board
North Coast Region
5550 Skylane Boulevard, Suite A
Santa Rosa, California 95403
Cody.walker@waterboards.ca.gov

Prepared by:
Trans Tech Consultants
930 Shiloh Road, Bldg. 44, Suite J
Windsor, California 95492

TTC Job No. 2979.01
October 22, 2020

Prepared by:



Bill Coset
Associate Geologist

Bill C. Wiggins, P.E.
Registered Civil Engineer

\\BLACK_SERVER\TransTech\projects\2979.01 City of Santa Rosa RFP for WPs\DWG\BASE_2979.01.dwg, SP-STA7, 10/21/2020 3:50:33 PM



LEGEND

APPROXIMATE LOCATION OF FORMER UNDERGROUND STORAGE TANK (UST) LOCATION

B-4 SOIL BORING LOCATIONS

APPROXIMATE LOCATION OF ELECTRIC EQUIPMENT, SITE CONSTRAINT

D SOIL CUTTINGS AND WASH WATER DRUMS

N

0 30'

APPROXIMATE SCALE

TRANS TECH CONSULTANTS
930 SHILOH RD., BLDG. 44, SUITE J
WINDSOR, CA 95492
PHONE: 707-837-8408 FAX: 707-837-7334

SITE PLAN WITH PROPOSED BORING LOCATIONS

PUMP STATION 7
5219 MONTE VISTA DRIVE
SANTA ROSA, CA

PLATE: 2

DRAWN BY:	DWG NAME:	APPR. BY:	JOB NUMBER:		DATE:
ML	2979.01	BCW	2979.01		10/21/20

TABLE 1

SOIL SAMPLE ANALYTICAL RESULTS -SITE INVESTIGATION

Pump Station 7
5219 Monte Vista Avenue
Santa Rosa, California

Soil Sample ID		Date	TPH as Diesel	TPH as Kerosene	TPH as Motor Oil	Benzene	Toluene	Ethylbenzene	Xylenes
Boring	Depth (ft bgs)		(mg/kg)	(mg/kg)	(mg/kg)	(µg/kg)	(µg/kg)	(µg/kg)	(µg/kg)
B-1 (1)	11.0	9/1/2020	<1.0	<1.0	<1.0				
B-1 (2)	11.0	9/1/2020				<0.0050	<0.0050	<0.0050	<0.0050
B-1 (1)	21.0	9/1/2020	<1.0	<1.0	<1.0	<0.0050	<0.0050	<0.0050	<0.0050
B-2 (1)	21.0	9/1/2020	<1.0	<1.0	<1.0	<0.0050	<0.0050	<0.0050	<0.0050
B-2 (1)	26.0	9/1/2020	<1.0	<1.0	<1.0	<0.0050	<0.0050	<0.0050	<0.0050
B-3 (1)	2.5	9/1/2020	<2.0	<2.0	**83**	<0.0050	<0.0050	<0.0050	<0.0050
B-4 (1)	11.0	9/1/2020	<1.0	<1.0	<1.0	<0.0050	<0.0050	<0.0050	<0.0050
B-4 (1)	16.0	9/1/2020	<1.0	<1.0	<1.0	<0.0050	<0.0050	<0.0050	<0.0050

Notes:
ft bgs - in feet below ground surface

TPH = Total Extractable Petroleum Hydrocarbons (TPH) quantified as:
Diesel (D) Range Organics (C10-C23)
Kerosene (K) Range Organics (C9-C18)
Motor Oil (MO) Range Organics (C18-C36)

mg/kg = milligrams per kilogram; µg/kg = micrograms per kilogram

< - Indicates concentrations below the analytical test method reporting limit.
Concentrations in **bold** numbers indicate above the reporting limit.

(1) - Sample to dense or coarse material to becollected pursuant to EPA Method 5035 using Encore samplers.
(2) - Sample collected pursuant to EPA Method 5035 using Encore samplers.

TABLE 2

GRAB GROUNDWATER SAMPLE ANALYTICAL RESULTS -SITE INVESTIGATION

Pump Station 7
5219 Monte Vista Avenue
Santa Rosa, California

Water Sample ID		Date Analyzed	TPH as Diesel	TPH as Kerosene	TPH as Motor Oil	Benzene	Toluene	Ethylbenzene	Xylenes
Boring	Depth (ft bgs)		(µg/L)	(µg/L)	(µg/L)	(µg/L)	(µg/L)	(µg/L)	(µg/L)
B-2 (1)	24.0	9/5/2020	**860**	**490**	<50	<0.5	<0.5	<0.5	<0.5
B-2 (2)	24.0	9/11/2020	<50		<50				
B-4 (1)	20.0	9/5/2020	<50	<250	<50	<0.5	<0.5	<0.5	<0.5
B-4 (2)	20.0	9/11/2020	<50		<50				

Notes:
ft bgs - in feet below ground surface

TPH = Total Extractable Petroleum Hydrocarbons (TPH) quantified as:
Diesel (D) Range Organics (C10-C23)
Kerosene (K) Range Organics (C9-C18)
Motor Oil (MO) Range Organics (C18-C36)

mg/kg = milligrams per kilogram; µg/kg = micrograms per kilogram

< - Indicates concentrations below the analytical test method reporting limit.
Concentrations in **bold** numbers indicate above the reporting limit.

(1) - Sample analyzed without Silica Gel clean-up
(2) - Sample analyzed after Silica Gel clean-up

APPENDIX I

USER QUESTIONNAIRE

USER QUESTIONNAIRE

In order to qualify for one of the *Landowner Liability Protections (LLPs)* offered by the Small Business Liability Relief and Brownfields Revitalization Act of 2001 (the "*Brownfields Amendments*"), the *User* must conduct the following inquiries required by 40 CFR 312.25, 312.28, 312.29, 312.30, and 312.31. These inquiries must also be conducted by EPA Brownfield Assessment and Characterization grantees. The *user* should provide the following information to the *environmental professional*. Failure to conduct these inquiries could result in a determination that "*all appropriate inquiries*" is not complete.

(1.) Environmental liens that are filed or recorded against the *property* (40 CFR 312.25).

Did a search of *recorded land title records* (or judicial records where appropriate, identify any environmental liens filed or recorded against the *property* under federal, tribal, state or local law?

ANS: No

(2.) Activity and use limitations that are in place on the *property* or that have been filed or recorded against the *property* (40 CFR 312.26(a)(1)(v) and vi)).

Did a search of *recorded land title records* identify any Activity or Use Limitations such as *engineering controls*, land use restrictions or *institutional controls* that are in place at the *property* and/or have been filed or recorded against the *property* under federal, tribal, state or local law?

ANS: Not Applicable - Public Right of Way

(3.) Specialized knowledge or experience of the person seeking to qualify for the LLP (40 CFR 312.28).

Do you have any specialized knowledge or experience related to the *property* or nearby properties? For example, are you involved in the same line of business as the current or former *occupants* of the *property* or an *adjoining property* so that you would have specialized knowledge of the chemicals and processes used by this type of business or property?

ANS: No

(4.) Relationship of the purchase price to the fair market value of the *property* if it were not contaminated (40 CFR 312.29).
Does the purchase price being paid for this *property* reasonably reflect the fair market value of the *property*? If you conclude that there is a difference, have you considered whether the lower purchase price is because contamination is known or believed to be present at the *property*?

ANS: Not Applicable - Public Right of Way

(5.) Commonly known or *reasonably ascertainable* information about the *property* (40 CFR 312.30).
Are you aware of commonly known or *reasonably ascertainable* information about the *property* that would help the *environmental professional* to identify conditions indicative of releases or threatened releases? For example,

(a.) Do you know the past uses of the *property*? ANS: Yes: Public Street (Right of Way)

(b.) Do you know of specific chemicals that are present or once were present at the p*roperty*? ANS: No

(c.) Do you know of spills or other chemical releases that have taken place at the *property*? ANS: No

(d.) Do you know of any environmental cleanups that have taken place at the *property*?

ANS: No

(6.) The degree of obviousness of the presence or likely presence of contamination at the *property*, and the ability to detect the contamination by appropriate investigation (40 CFR 312.31).
Based on your knowledge and experience related to the *property* are there any *obvious* indicators that point to the presence or likely presence of releases at the *property*?

ANS: No

Signed_____ Date 2/7/26

APPENDIX J

PROFESSIONAL QUALIFICATIONS

Kevin Coker, Senior Environmental Scientist Environmental Services

Qualifications	
Education	Sonoma State University, B.A., Environmental Studies & Planning/Hazardous Materials Management CEQA Practitioner Training Program, University of California, Davis
Registrations	California Registered Environmental Assessor OSHA 40 Hour Hazardous Waste Operations & Emergency Response Training Association of Environmental Professionals

Mr. Coker has over 25 years of experience in the field of environmental assessments and investigations, and various levels of property transfer and property development studies. Mr. Coker is experienced in many aspects of field investigations, including soil and groundwater investigations, *in-situ* remediation installation activities, underground storage tank (UST) removal and installation, over-excavation projects and other subsurface investigative and remedial projects, and regulatory permitting and compliance. Mr. Coker has performed over 300 Phase 1 Environmental Site Assessments (ESAs) in northern California, as well as CEQA- and NEPA-related environmental reviews. Mr. Coker is experienced in technical writing of Proposals/RFPs, work plans, summary reports and related technical documents.

At EBA Engineering, Mr. Coker is a Senior Environmental Scientist, responsible for a variety of projects including soil, groundwater and soil-vapor investigations, environmental assessments, property development and land-use permitting and associated studies, data evaluation and interpretation. Other responsibilities include the oversight of project budgets, client and regulatory agency interactions, site investigation activities and field and reporting programs.

Related Experience

- Phase I Environmental Site Assessments
- Phase II Environmental Site Investigations
- CEQA Initial Studies, Mitigated Negative Declarations/Negative Declarations
- NEPA Environmental Assessments
- Compliance monitoring including soil, groundwater, soil vapor and ambient air monitoring and sampling.
- Preparation of Work Plans for soil and groundwater investigations, hydrogeologic evaluations, corrective action plans, and closure documentation
- Oversee geologic and hydrogeologic investigations related to underground storage tanks and other chemical releases
- Field work, including environmental investigations requiring UST removal and over-excavations, soil and groundwater sampling and analysis, surface and storm water sampling and analysis

David Noren, Vice President
Environmental Services

Mr. Noren has over 30 years of experience in the field of environmental assessments and investigations. Prior experience includes technical and management services for a wide range of environmental, hydrogeologic, water rights assessment and reporting and solid waste landfill projects. The nature and scope of these projects have included field and management positions for property assessments, assessments of surface and subsurface geologic investigations, underground fuel storage tank investigations and remediation, hydrogeologic characterization investigations, remedial action design and implementation of soil, groundwater, and landfill gas corrective action programs and storm water management sampling and reporting.

At EBA Engineering, Mr. Noren is a Vice President of Environmental Services Division, and oversees a number of projects including site investigations and monitoring, environmental assessments, as well as providing technical support and management services for solid waste management projects. The management requirements include the oversight of project budgets, client interactions, site investigation activities and field and reporting programs.

Mr. Noren has experience in the application of numerous investigative and treatment methodologies in a wide range of geologic environments including performing the investigation and remediation of a diverse range of contaminated sites and municipal solid waste facilities.

Qualifications	
Education	University of San Francisco, San Francisco - M.S. Environmental Management University of California, Davis – B.S. Agricultural Science and Management
Registrations	California Registered Environmental Assessor OSHA 40 Hour Hazardous Waste Operations & Emergency Response Training OSHA 8 Hour Hazardous Waste Activities Management Training Supervisor Training in Hazardous Waste Operations
Affiliations	SRJC Ag Trust Foundation Sonoma County Farm Bureau Natural Resource Committee Santa Rosa Plain Groundwater Sustainability Agency Advisory Committee

Related Experience

- Perform Phase I Environmental Site Assessments
- Perform Phase II Environmental Site Investigations
- Perform compliance monitoring including groundwater, leachate, and landfill gas sampling and analysis.
- Landfill gas sampling at several active and closed waste facilities for compliance with Bay Area Air Quality Management District Rule 8, Regulation 34 and Title 27 of the California Code of Regulations. Data collected is for site regulatory compliance and modeling purposes.
- Preparation of Work Plans for soil and groundwater investigations, hydrogeologic evaluations, corrective action plans, and closure documentation
- Manage and oversee geologic and hydrogeologic investigations related to underground storage tanks
- Water rights assessment, registration and reporting
- Field work, including environmental investigations requiring exploratory drilling, vadose monitoring, groundwater monitoring well installation and sampling, soil and groundwater sampling and analysis, surface and storm water sampling and analysis