RECORD PLAN DATA

PROJECT START _____
PROJECT END _____
CONTRACTOR _____
Superintendent _____
UNDERGROUND CONTRACTOR _____
Superintendent _____
SEWER PIPE _____
WATER PIPE _____
WATER VALVES _____
FITTINGS, TEES, WYES _____
FIRE HYDRANTS _____
INSPECTOR _____
RECORD PLANS BY _____
OTHER _____

CITY OF SANTA ROSA

IMPROVEMENT PLANS FOR

Pavement Preventive Maintenance 2021

CONTRACT NO. C02357

GENERAL NOTES:

1. ALL WORKMANSHIP, MATERIALS, AND CONSTRUCTION SHALL CONFORM TO THE CITY OF SANTA ROSA STANDARD PLANS, THE CONSTRUCTION SPECIFICATIONS FOR PUBLIC IMPROVEMENTS, THE SPECIAL PROVISIONS FOR THIS PROJECT, AND THE 2018 STATE STANDARD SPECIFICATIONS AND STANDARD PLANS UNLESS OTHERWISE NOTED.

2. THE CONTRACTOR SHALL POSSESS THE CLASS(ES) OF LICENSE(S) AS SPECIFIED IN THE 'NOTICE TO CONTRACTORS' CONTAINED IN THE 'INVITATION FOR BIDS' FOR THIS PROJECT.

3. NO CONSTRUCTION SHALL COMMENCE UNTIL RECEIPT OF A WRITTEN NOTICE TO PROCEED SIGNED BY THE CITY OF SANTA ROSA'S SUPERVISING ENGINEER.

4. THE CONTRACTOR SHALL CALL UNDERGROUND SERVICE ALERT (U.S.A.) AT (800) 642-2444 AT LEAST 48 HOURS (2 WORKING DAYS) PRIOR TO ANY EXCAVATION, FOR MARKOUTS OF EXISTING UNDERGROUND FACILITIES.

5. ALL TRAFFIC CONTROL & PEDESTRIAN TRAFFIC CONTROL SHALL BE IN ACCORDANCE WITH THE CALIFORNIA MANUAL ON UNIFORM TRAFFIC CONTROL DEVICES (CAMUTCD). ALL SIGNS SHALL BE APPROPRIATELY CONSTRUCTED WITH REFLECTIVE MATERIAL ON A BACKING OF METAL, FABRIC OR OTHER DURABLE WEATHER RESISTANT MATERIAL (NO WOOD ALLOWED). SIGNS SHALL BE MAINTAINED THROUGHOUT CONSTRUCTION TO PROVIDE PROPER VISIBILITY PER SECTION 12 OF THE SPECIAL PROVISIONS. SIGNS SHALL BE COVERED OR REMOVED WHEN NOT REQUIRED.

6. CONTRACT PLANS HAVE BEEN DEVELOPED STRICTLY FOR STRIPING LAYOUT PURPOSES AND DO NOT INDICATE UNDERGROUND FACILITY LOCATIONS. CONTRACTOR SHALL BE RESPONSIBLE FOR LOCATING UNDERGROUND UTILITIES BY MEANS OF POTHOLING AT ALL LOCATIONS WHERE POTENTIAL UTILITY CONFLICTS MAY ARISE IN AREAS TO BE EXCAVATED.

7. THE CONTRACTOR SHALL BE RESPONSIBLE FOR ANY DAMAGES TO CITY OR OTHER UTILITIES CAUSED BY CONTRACTOR OPERATIONS PER SECTION 5-1.01 OF THE STANDARD SPECIFICATIONS.


8. WHERE EXCAVATION OCCURS WITHIN THE DRIP LINE OF STREET TREES THE CONTRACTOR SHALL HAND DIG TO PROTECT ROOTS AS DIRECTED BY THE ENGINEER. TREE ROOTS SHALL NOT BE PULLED BY EXCAVATING EQUIPMENT. ROOT PRUNING SHALL BE DONE ONLY WHEN DIRECTED BY THE ENGINEER.

9. EXISTING SHRUBBERY AND TREES SHALL BE REMOVED ONLY AT THE LOCATIONS SHOWN ON THE PLANS OR AS DIRECTED BY THE ENGINEER.

10. ALL LANDSCAPING AND IRRIGATION SYSTEMS DISTURBED BY THE CONTRACTOR SHALL BE REPAIRED OR REPLACED IN KIND, AS DIRECTED BY THE ENGINEER, AND PER SECTION 5-3.03 OF THE SPECIAL PROVISIONS.

11. THE CONTRACTOR SHALL BE RESPONSIBLE FOR OFF-SITE DISPOSAL OF ALL BITUMINOUS PAVEMENT, CONCRETE AND REINFORCEMENT, AND SPOILS, AS REQUIRED BY THE ENGINEER, AND PER SPECIAL PROVISIONS SECTIONS 124, MATERIAL RECYCLING.

12. PEDESTRIAN ACCESS SHALL BE MAINTAINED DURING CONSTRUCTION AND ALL WALKWAYS SHALL BE SAFE AND USABLE AT THE END OF WORKDAY OR AS DIRECTED BY THE ENGINEER.

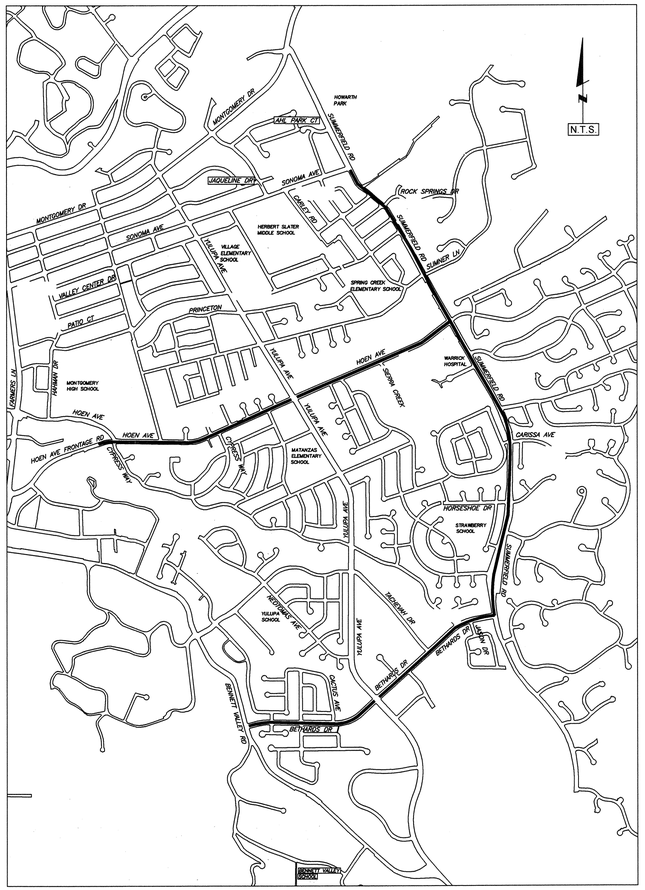

LOCATION MAP

STREETS TO BE SLURRY SEALED

INDEX OF SHEETS

SHEET NO.

1. COVER: LOCATION MAP & GENERAL NOTES
2. HOEN AVENUE FRONTAGE ROAD/HOEN AVENUE – CLASS II BIKE LANES
3. HOEN AVENUE – CLASS II BIKE LANES
4. HOEN AVENUE – CLASS II BIKE LANES
5. SUMMERFIELD ROAD – CLASS II BIKE LANES
6. SUMMERFIELD ROAD – CLASS II BIKE LANES
7. SUMMERFIELD ROAD – CLASS II BIKE LANES
8. BETHARDS DRIVE – CLASS II BIKE LANES
9. BETHARDS DRIVE – CLASS II BIKE LANES

REGISTERED PROFESSIONAL ENGINEER
ROBERT M. SPRINKLE
No. 2403
EXP. 6-30-21
TRAFFIC
STATE OF CALIFORNIA

DEPARTMENT	SIGNATURE	DATE
Design/Construction		3/26/21
Survey	N/A	
Field Services		3/26/21
Utility Operations	N/A	
Traffic		3/26/21

NO.	DATE	REVISION	BY


SCALE: 1"=40'
DWN BY: SE
DATE: FEB 2021
CHK BY: MAV


APPROVED: Director Of Public Works
Date 4/14/21
By JASON NUTT


City of Santa Rosa
PAVEMENT PREVENTIVE MAINTENANCE 2021

COVER

CONTRACT NO. C02357
SHEET 1 OF 9
FILE NO. 2021-0009

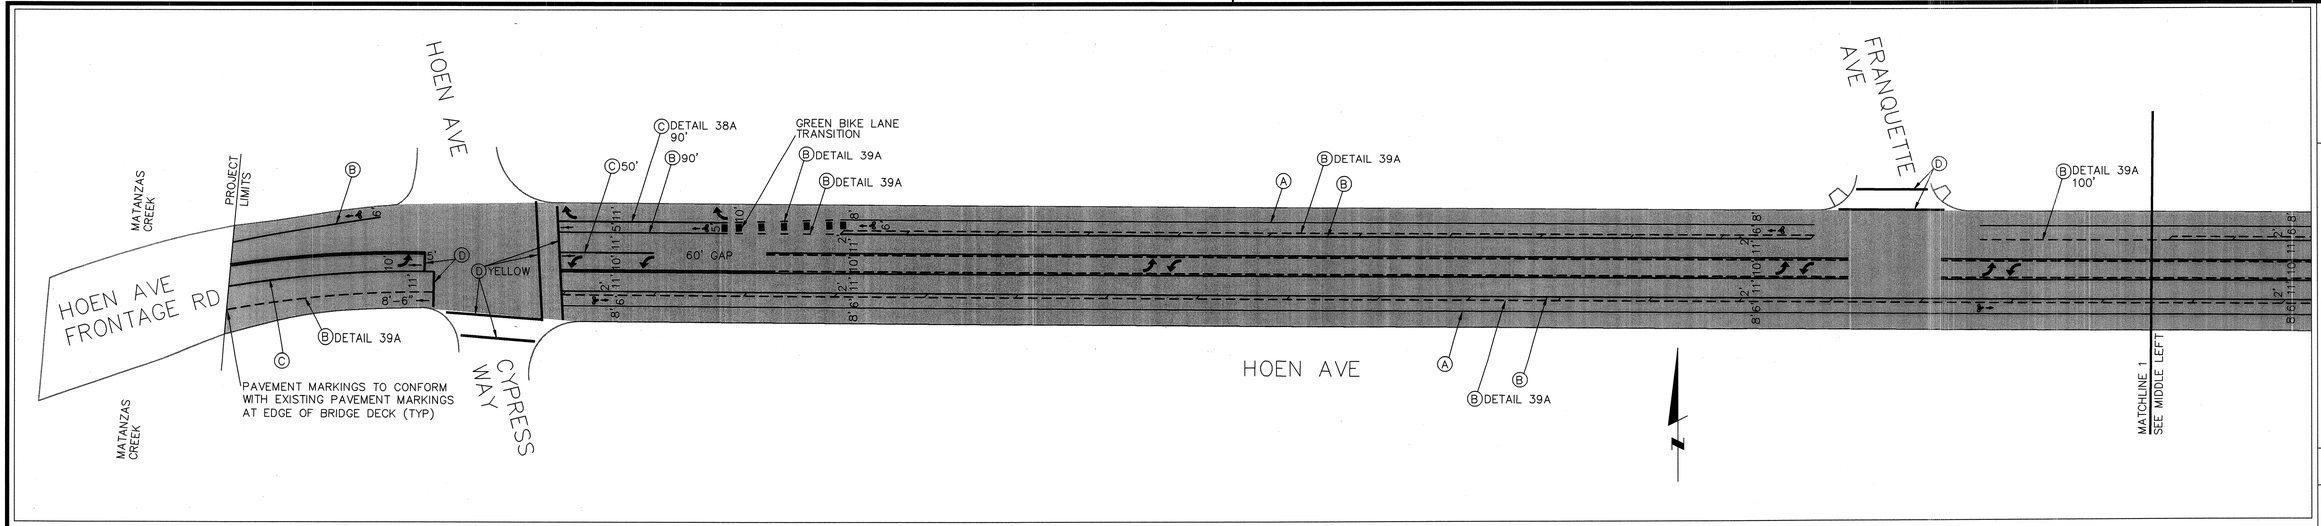


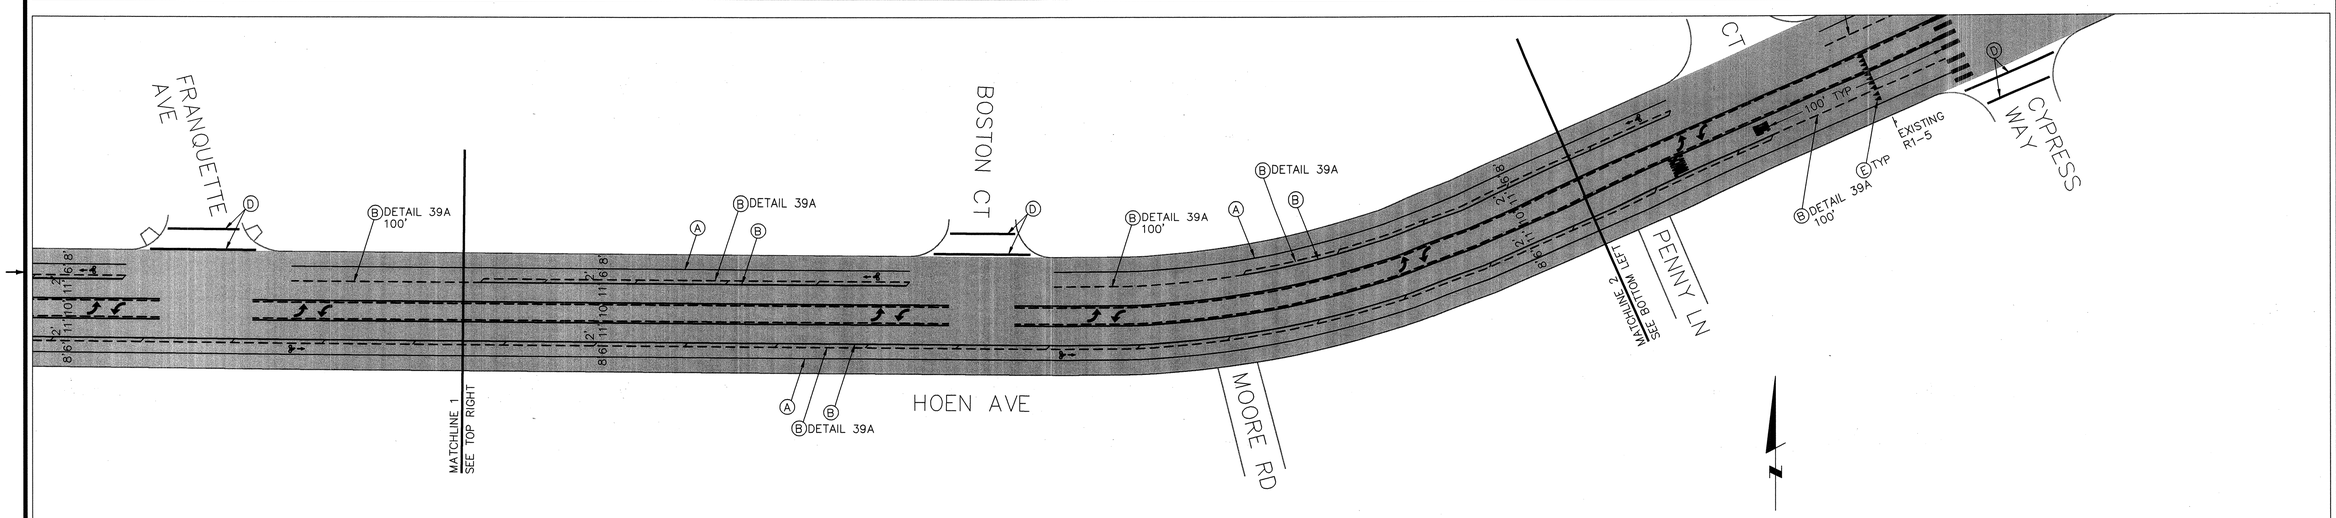

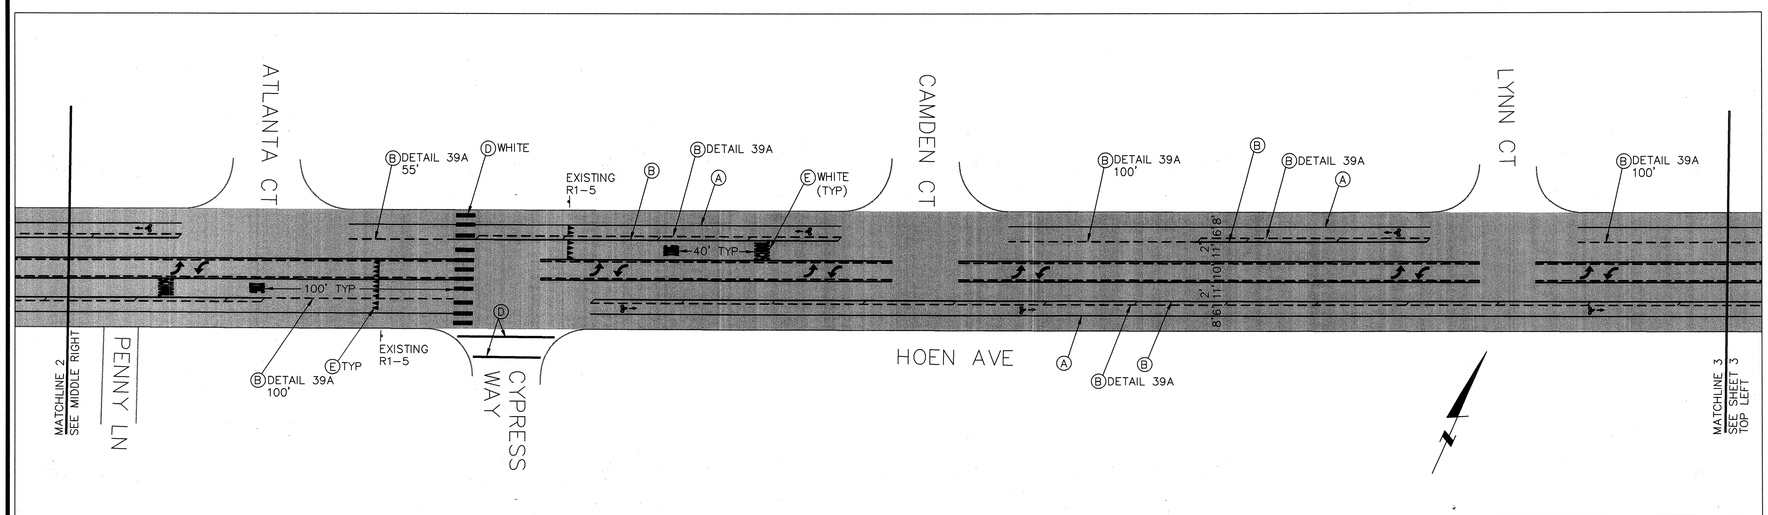

LEGEND

- = INSTALL THERMOPLASTIC TYPE I & TYPE IV ARROW PER C.S.P. A24A TYP.
- = INSTALL THERMOPLASTIC BIKE LOOP DETECTOR SYMBOL (LEFT FACING) PER C.S.P. A24C TYP.
- = INSTALL THERMOPLASTIC BIKE LANE SYMBOL (LEFT FACING) & ARROW PER C.S.P. A24A, A24C TYP.
- = INSTALL DOUBLE YELLOW CENTERLINE PER 2010 C.S.P. A20A, DET. 22 TYP.
- = INSTALL 2-WAY LEFT TURN LANE PER 2010 C.S.P. A20B DETAIL 32 TYP.
- (A) = INSTALL 4" THERMOPLASTIC RIGHT EDGELINE PER 2010 C.S.P. A20B, DETAIL 27B TYP.
- (B) = INSTALL 6" THERMOPLASTIC BIKE LANE LINE PER C.S.P. A20D, DETAIL 39 TYP. (UNLESS NOTED)
- (C) = INSTALL 8" THERMOPLASTIC CHANNELIZING LINE PER C.S.P. A20D, DETAIL 38 TYP. (UNLESS NOTED)
- (D) = INSTALL 12" THERMOPLASTIC CROSSWALK OR LIMIT LINE (WHITE UNLESS NOTED) PER C.S.P. A24E TYP.
- (E) = INSTALL THERMOPLASTIC PAVEMENT MARKING (WHITE UNLESS NOTED) PER C.S.P. A24C, A24D, A24E TYP.
- = REMOVE EXISTING PAVEMENT MARKINGS (INSTALL PER PLANS IF NOTED)
- = SLURRY LIMITS

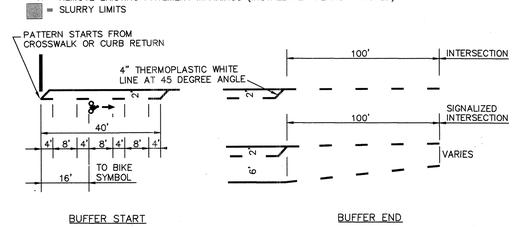

BUFFER DETAILS
NOT TO SCALE

REGISTERED PROFESSIONAL ENGINEER
ROBERT M. SPRINKLE
No. 2403
EXP. 6-30-21
TRAFFIC
STATE OF CALIFORNIA

City of Santa Rosa

NO.	DATE	REVISION	BY

DATE: FEB 2021
CHK BY: MAV
SCALE: 1"=40'
DWN BY: SE

City of Santa Rosa

PAVEMENT PREVENTIVE MAINTENANCE 2021

HOEN AVENUE
CLASS II BIKE LANES

CONTRACT NO.
C02357

SHEET 2 OF 9

FILE NO.2021-0009

LYNN CT

SHEPARD CT

HILLIARD CT

YULUPA AVE

WOODWARD DR

HOEN AVE

YULUPA AVE

MATCHLINE 3
SEE SHEET 2
BOTTOM RIGHT

MATCHLINE 4
SEE MIDDLE LEFT

(B)DETAIL 39A
100'

(B)DETAIL 39A

(3)24" TYPE Q (CA)
OBJECT MARKERS

CENTER 8' WIDE
BUMPER BLOCK
MEDIAN IN 10' LANE

35'+/-

15'

20'

60' GAP

GREEN BIKE LANE
TRANSITION

CONTRACTOR SHALL MAINTAIN EXISTING
SIGNS/POLE AND PROTECT IN PLACE AS
NECESSARY FOR CONTRACT DURATION

(B)DETAIL 39A
60'

(C)155'

(B)160'

(C)DETAIL 38A
160'

REMOVE 8" LINE

(D)YELLOW

(C)DETAIL 38A
140'

(B)140'

(C)140'

(REFERENCE)
END OF RED CURB

(A)(3)45 DEGREE LINES
WITH 12' SPACING (TYP)

MATCHLINE 4
SEE TOP RIGHT

TAHOE DR

MARIPOSA DR

ARROYO SIERRA CIR

ARROYO SIERRA DR

MATCHLINE 5
SEE BOTTOM LEFT

MATCHLINE 5
SEE MIDDLE RIGHT

SIERRA CREEK LN


EXISTING
R1-5

(E)(TYP)

MATCHLINE 6
SEE SHEET 4
TOP LEFT

LEGEND

- = INSTALL THERMOPLASTIC TYPE I & TYPE IV ARROW PER C.S.P. A24A TYP.
- = INSTALL THERMOPLASTIC BIKE LOOP DETECTOR SYMBOL (LEFT FACING) PER C.S.P. A24C TYP.
- = INSTALL THERMOPLASTIC BIKE LANE SYMBOL (LEFT FACING) & ARROW PER C.S.P. A24A, A24C TYP.
- = INSTALL DOUBLE YELLOW CENTERLINE PER 2010 C.S.P. A20A, DET. 22 TYP.
- = INSTALL 2-WAY LEFT TURN LANE PER 2010 C.S.P. A20B DETAIL 32 TYP.
- (A) = INSTALL 4" THERMOPLASTIC RIGHT EDGELINE PER 2010 C.S.P. A20B, DETAIL 27B TYP.
- (B) = INSTALL 6" THERMOPLASTIC BIKE LANE LINE PER C.S.P. A20D, DETAIL 39 TYP. (UNLESS NOTED)
- (C) = INSTALL 8" THERMOPLASTIC CHANNELIZING LINE PER C.S.P. A20D, DETAIL 38 TYP. (UNLESS NOTED)
- (D) = INSTALL 12" THERMOPLASTIC CROSSWALK OR LIMIT LINE (WHITE UNLESS NOTED) PER C.S.P. A24E TYP.
- (E) = INSTALL THERMOPLASTIC PAVEMENT MARKING (WHITE UNLESS NOTED) PER C.S.P. A24C, A24D, A24E TYP.
- = REMOVE EXISTING PAVEMENT MARKINGS (INSTALL PER PLANS IF NOTED)
- = SLURRY LIMITS

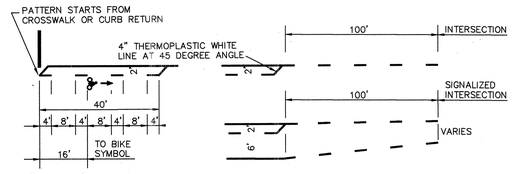

BUFFER DETAILS
NOT TO SCALE

REGISTERED PROFESSIONAL ENGINEER
ROBERT M. SPRINKLE
No. 2403
EXP. 6-30-21
TRAFFIC
STATE OF CALIFORNIA

City of Santa Rosa

NO.	DATE	REVISION	BY

DATE: FEB 2021
CHK BY: MAV
SCALE: 1"=40'
DWN BY: SE


City of Santa Rosa
PAVEMENT PREVENTIVE MAINTENANCE 2021

HOEN AVENUE
CLASS II BIKE LANES

CONTRACT NO.
C02357


SHEET 3 OF 9

FILE NO. 2021-0009

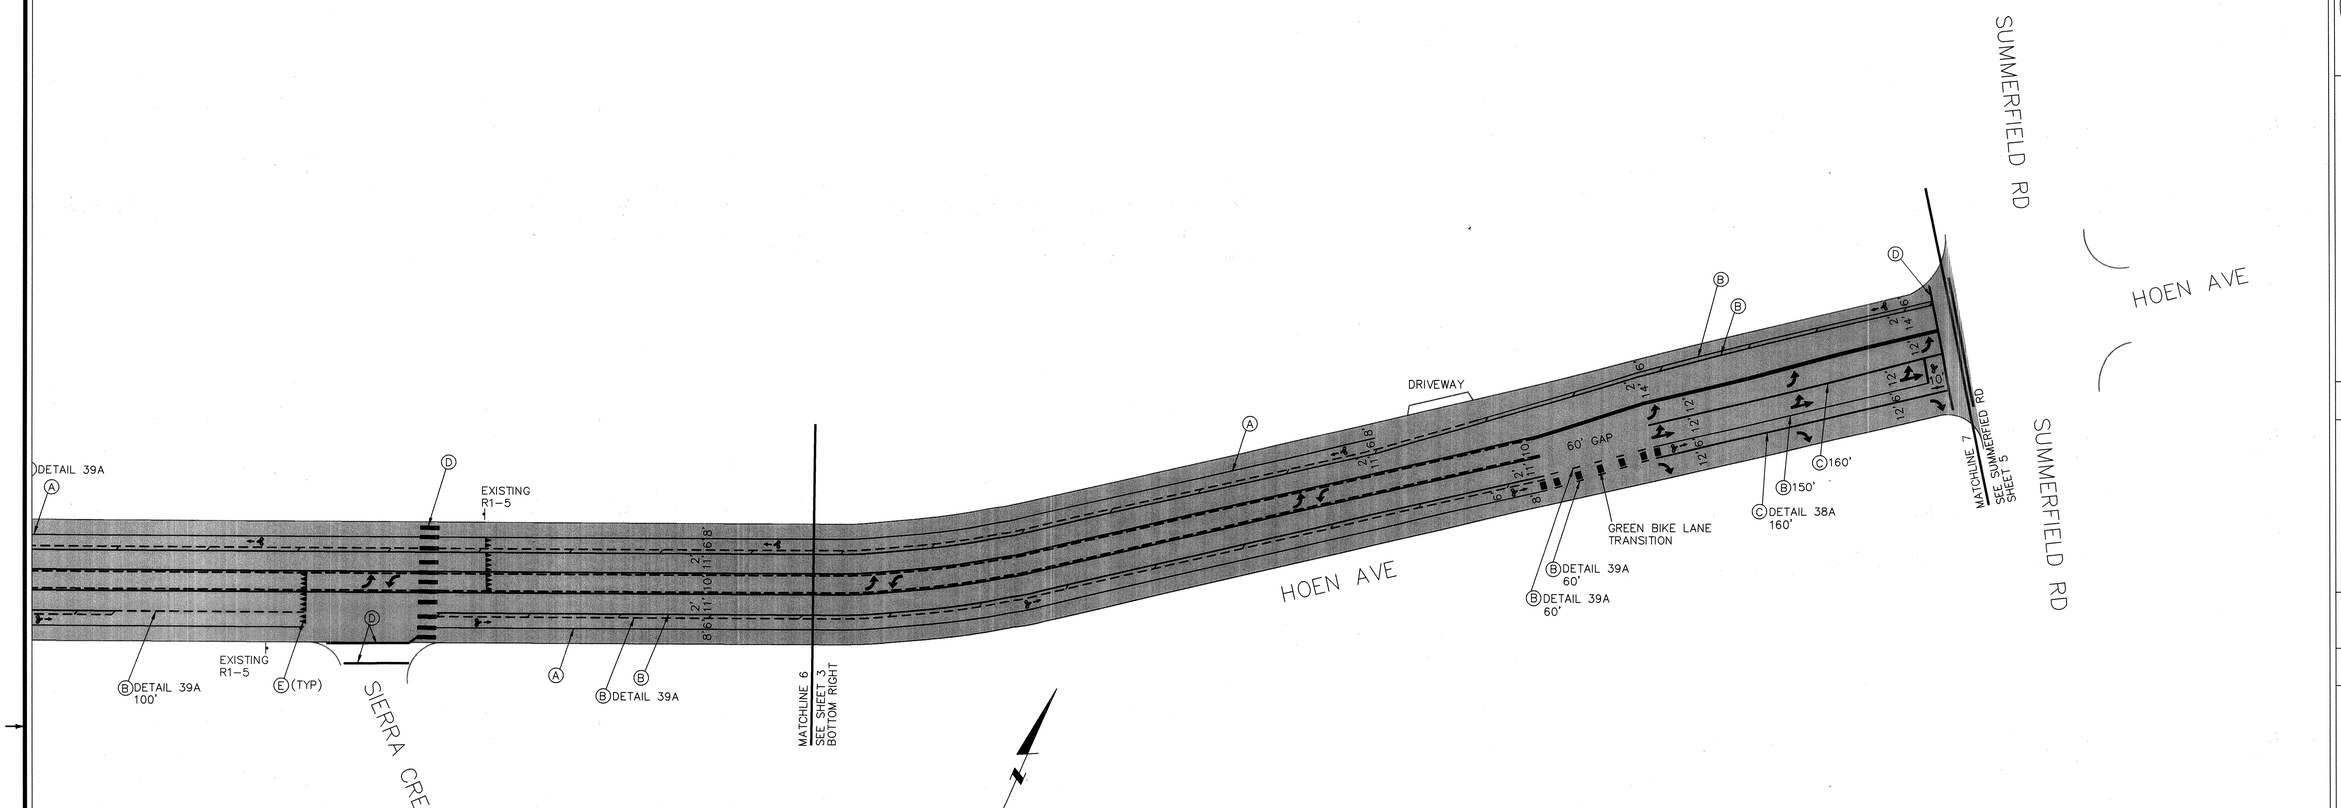

LEGEND

- = INSTALL THERMOPLASTIC TYPE I & TYPE IV ARROW PER C.S.P. A24A TYP.
- = INSTALL THERMOPLASTIC BIKE LOOP DETECTOR SYMBOL (LEFT FACING) PER C.S.P. A24C TYP.
- = INSTALL THERMOPLASTIC BIKE LANE SYMBOL (LEFT FACING) & ARROW PER C.S.P. A24A, A24C TYP.
- = INSTALL DOUBLE YELLOW CENTERLINE PER 2010 C.S.P. A20A, DET. 22 TYP.
- = INSTALL 2-WAY LEFT TURN LANE PER 2010 C.S.P. A20B DETAIL 32 TYP.
- (A) = INSTALL 4" THERMOPLASTIC RIGHT EDGELINE PER 2010 C.S.P. A20B, DETAIL 27B TYP.
- (B) = INSTALL 6" THERMOPLASTIC BIKE LANE LINE PER C.S.P. A20D, DETAIL 39 TYP. (UNLESS NOTED)
- (C) = INSTALL 8" THERMOPLASTIC CHANNELIZING LINE PER C.S.P. A20D, DETAIL 38 TYP. (UNLESS NOTED)
- (D) = INSTALL 12" THERMOPLASTIC CROSSWALK OR LIMIT LINE (WHITE UNLESS NOTED) PER C.S.P. A24E TYP.
- (E) = INSTALL THERMOPLASTIC PAVEMENT MARKING (WHITE UNLESS NOTED) PER C.S.P. A24C, A24D, A24E TYP.
- = REMOVE EXISTING PAVEMENT MARKINGS (INSTALL PER PLANS IF NOTED)
- = SLURRY LIMITS

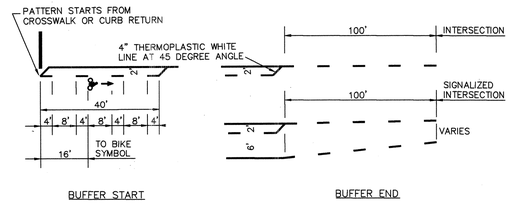

BUFFER START

BUFFER END

BUFFER DETAILS
NOT TO SCALE

REGISTERED PROFESSIONAL ENGINEER
ROBERT M. SPRINKLE
No. 2403
EXP. 6-30-21
TRAFFIC
STATE OF CALIFORNIA

City of Santa Rosa

NO.	DATE	REVISION	BY

DATE: FEB 2021
CHK BY: MAV
SCALE: 1"=40'
DWN BY: SE

City of Santa Rosa


PAVEMENT PREVENTIVE MAINTENANCE 2021


HOEN AVENUE
CLASS II BIKE LANES


CONTRACT NO.
C02357

SHEET 4 OF 9

FILE NO. 2021-0009

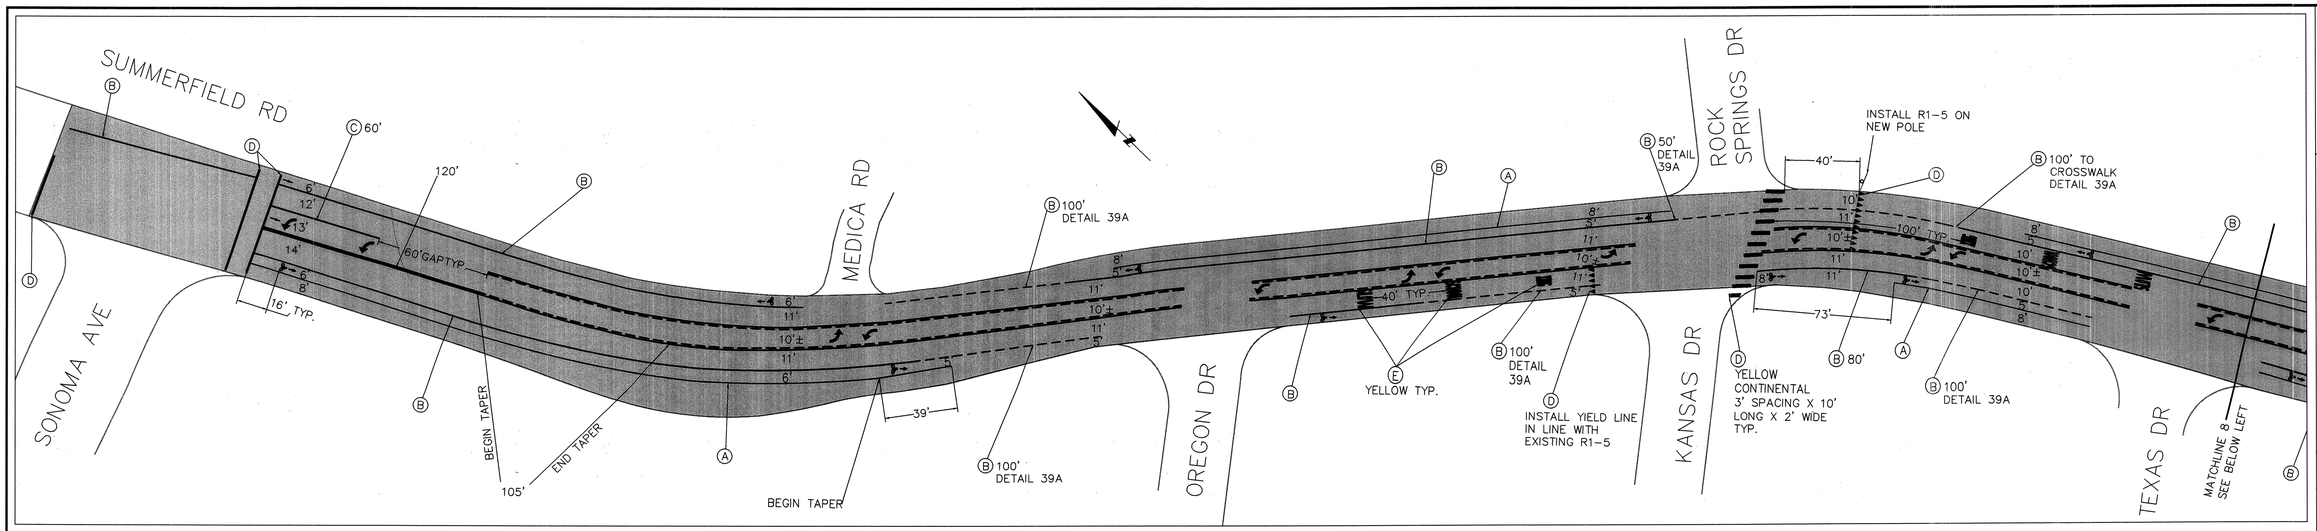

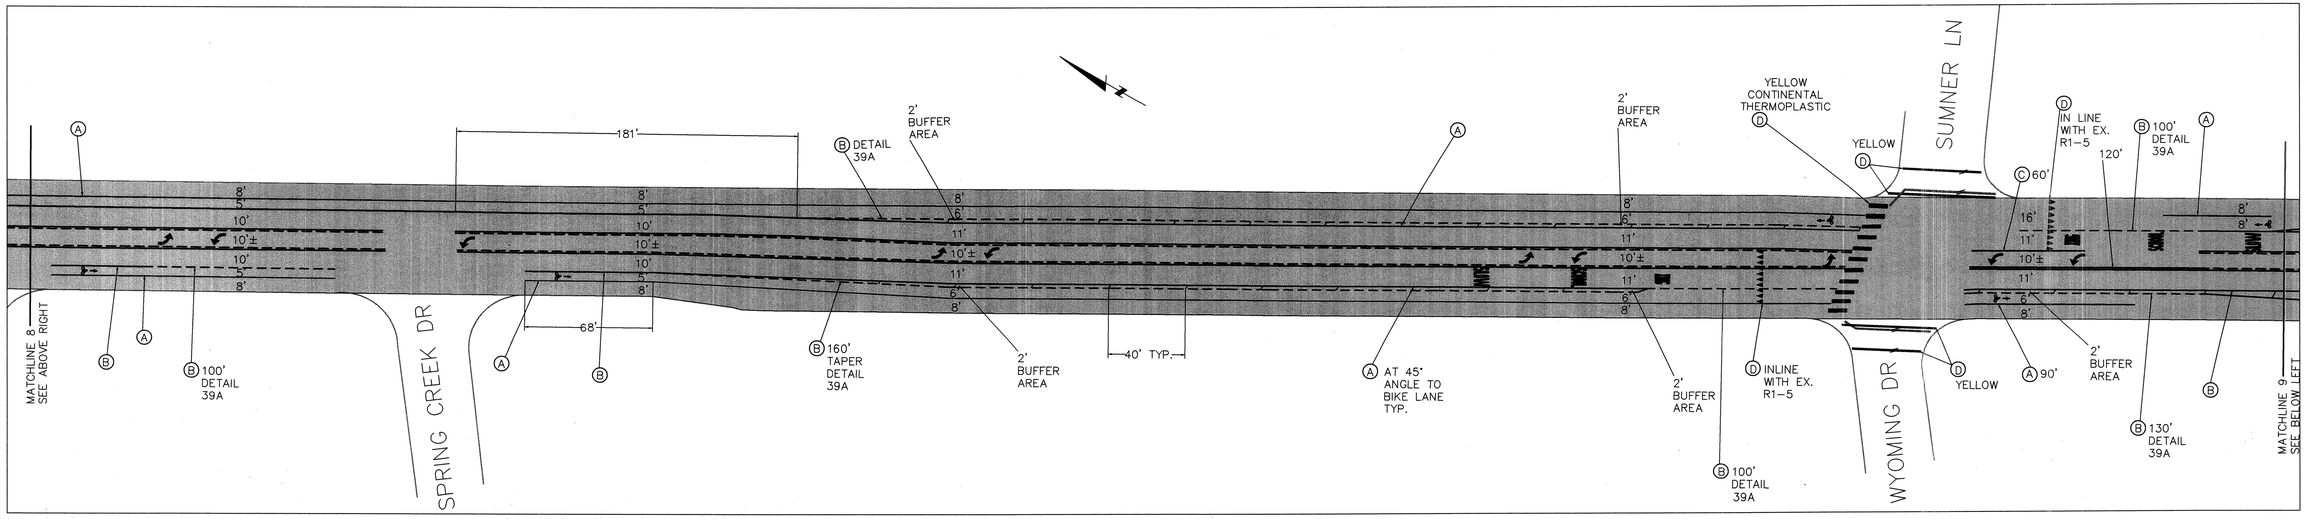

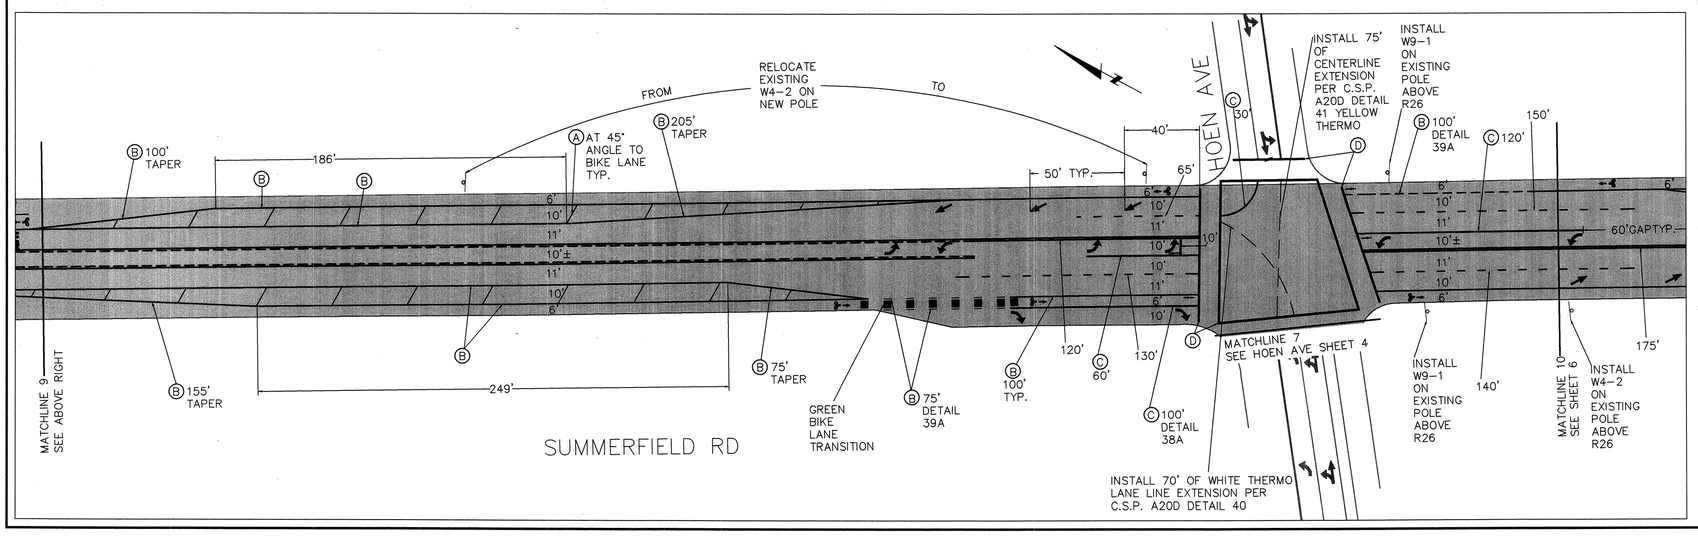

LEGEND

- = INSTALL THERMOPLASTIC ARROW PER C.S.P. A24A TYP.
- = INSTALL THERMOPLASTIC BIKE LOOP DETECTOR SYMBOL PER C.S.P. A24C TYP.
- = INSTALL THERMOPLASTIC BIKE LANE SYMBOL (LEFT) AND ARROW PER C.S.P. A24A, A24C TYP.
- = INSTALL THERMOPLASTIC PAVEMENT MARKING PER C.S.P. A20A DETAIL 12 TYP.
- = INSTALL DOUBLE YELLOW CENTERLINE PER 2010 C.S.P. A20A, DETAIL 22 TYP.
- = INSTALL 2-WAY LEFT TURN LANE PER 2010 C.S.P. A20B DETAIL 32 TYP.
- (A) = INSTALL 4" THERMOPLASTIC EDGELINE PER 2010 C.S.P. A20B, DETAIL 27B TYP.
- (B) = INSTALL 6" THERMOPLASTIC BIKE LANE LINE PER C.S.P. A20D, DETAIL 39 UNLESS OTHERWISE NOTED.
- (C) = INSTALL 8" THERMOPLASTIC CHANNELIZING LINE PER C.S.P. A20D, DETAIL 38 UNLESS OTHERWISE NOTED.
- (D) = INSTALL THERMOPLASTIC CROSSWALK, YIELD LINE OR LIMIT LINE PER C.S.P. A24E, A24F TYP.
- (E) = INSTALL THERMOPLASTIC PAVEMENT MARKING PER C.S.P. A24C, A24D, A24E TYP.
- = INSTALL SIGN
- = REMOVE EXISTING PAVEMENT MARKINGS (OUTSIDE OF SLURRY LIMITS) & REPLACE PER PLAN
- = SLURRY LIMITS

REGISTERED PROFESSIONAL ENGINEER
ROBERT M. SPRINKLE
No. 2403
Exp. 6-30-21
TRAFFIC
STATE OF CALIFORNIA

City of Santa Rosa

NO.	DATE	REVISION	BY

DATE: FEB2021
CHK BY: MAV
SCALE: 1:40
DWN BY: ATO

City of Santa Rosa


PAVEMENT PREVENTIVE MAINTENANCE 2021


SUMMERFIELD ROAD
CLASS II BIKE LANES


CONTRACT NO. C02357

SHEET 5 OF 9

FILE NO. 2021-0009

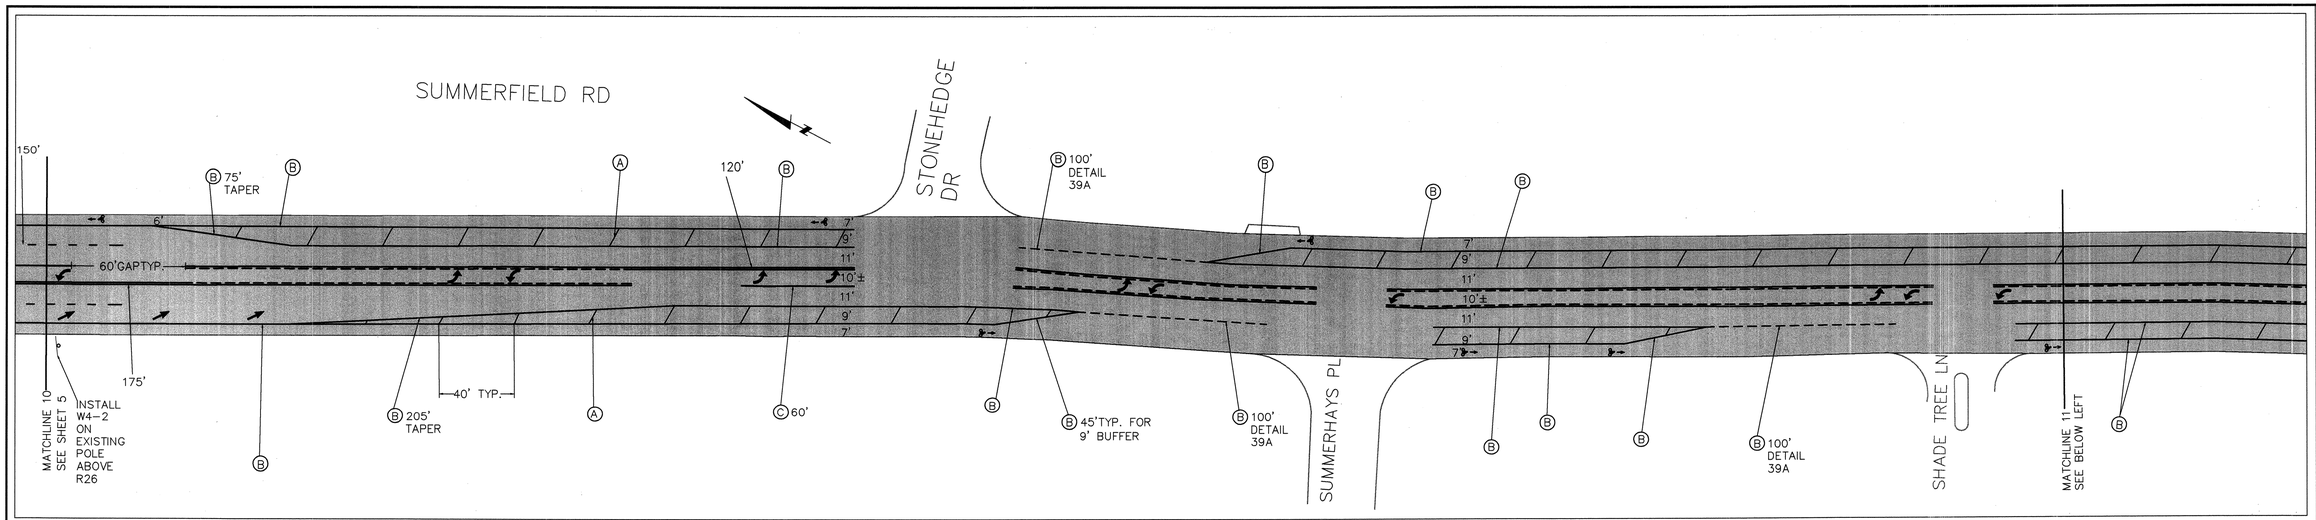

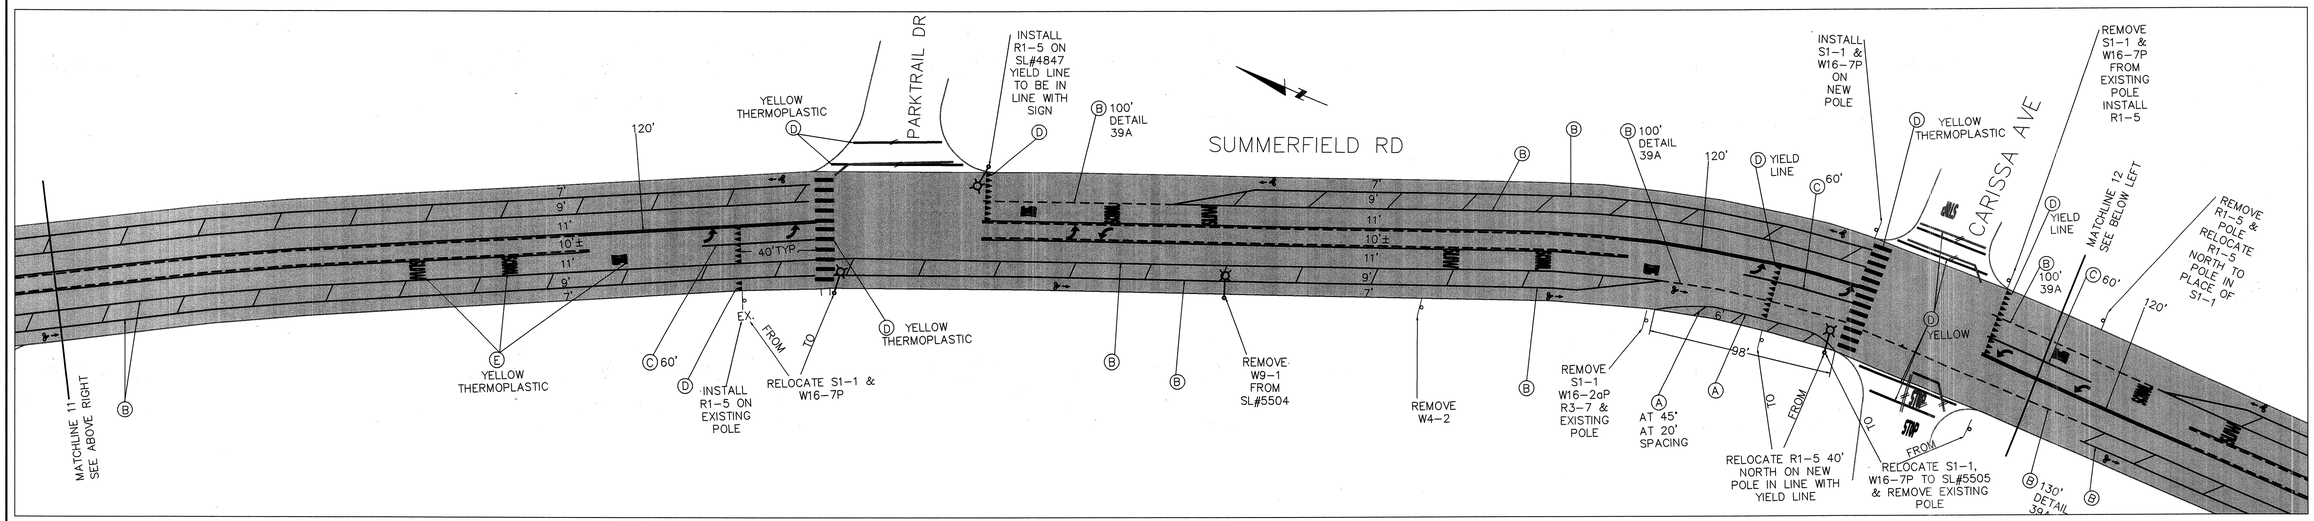

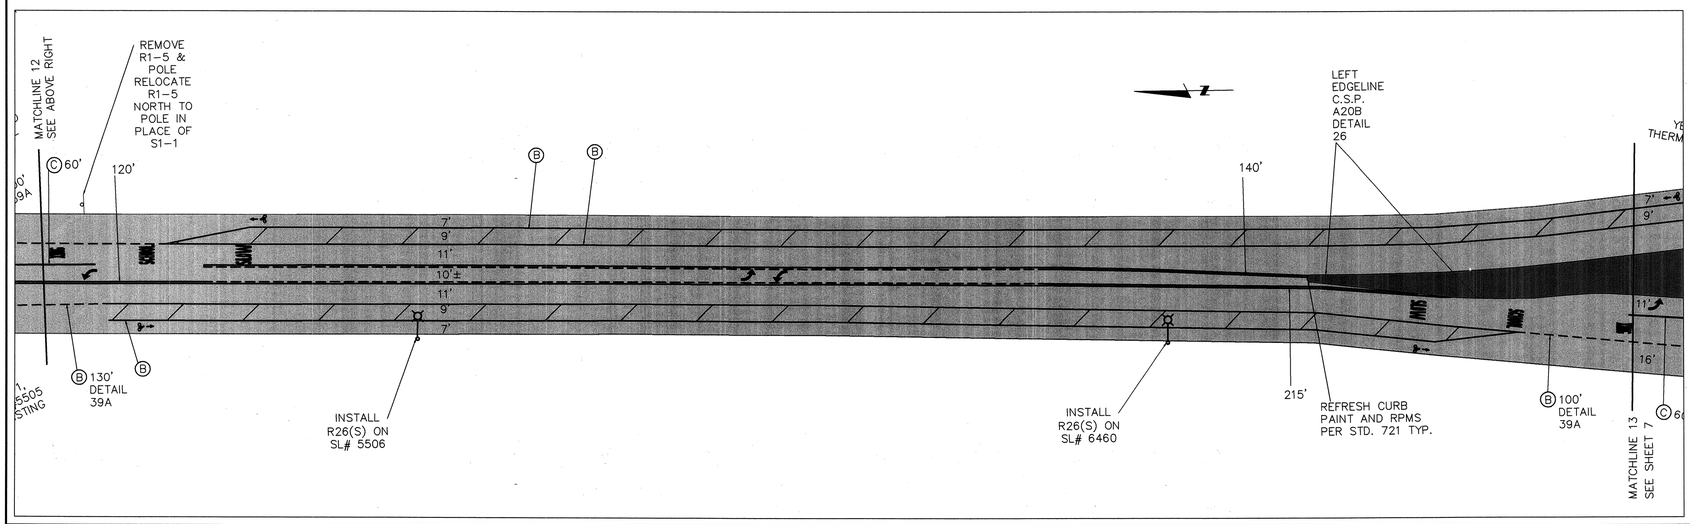

LEGEND

- = INSTALL THERMOPLASTIC ARROW PER C.S.P. A24A TYP.
- = INSTALL THERMOPLASTIC BIKE LOOP DETECTOR SYMBOL PER C.S.P. A24C TYP.
- = INSTALL THERMOPLASTIC BIKE LANE SYMBOL (LEFT) AND ARROW PER C.S.P. A24A, A24C TYP.
- = INSTALL THERMOPLASTIC PAVEMENT MARKING PER C.S.P. A20A DETAIL 12 TYP.
- = INSTALL DOUBLE YELLOW CENTERLINE PER 2010 C.S.P. A20A, DETAIL 22 TYP.
- = INSTALL 2-WAY LEFT TURN LANE PER 2010 C.S.P. A20B DETAIL 32 TYP.
- (A) = INSTALL 4" THERMOPLASTIC EDGELINE PER 2010 C.S.P. A20B, DETAIL 27B TYP.
- (B) = INSTALL 6" THERMOPLASTIC BIKE LANE LINE PER C.S.P. A20D, DETAIL 39 UNLESS OTHERWISE NOTED.
- (C) = INSTALL 8" THERMOPLASTIC CHANNELIZING LINE PER C.S.P. A20D, DETAIL 38 UNLESS OTHERWISE NOTED.
- (D) = INSTALL THERMOPLASTIC CROSSWALK, YIELD LINE OR LIMIT LINE PER C.S.P. A24E, A24F TYP.
- (E) = INSTALL THERMOPLASTIC PAVEMENT MARKING PER C.S.P. A24C, A24D, A24E TYP.
- = INSTALL SIGN
- = REMOVE EXISTING PAVEMENT MARKINGS (OUTSIDE OF SLURRY LIMITS) & REPLACE PER PLAN
- = SLURRY LIMITS

REGISTERED PROFESSIONAL ENGINEER
ROBERT M. SPRINKLE
No. 2403
Exp. 6-30-21
TRAFFIC
STATE OF CALIFORNIA

City of Santa Rosa


NO.	DATE	REVISION	BY


DATE: FEB2021
CHK BY: MAV
SCALE: 1:40
DWN BY: ATO

City of Santa Rosa
PAVEMENT PREVENTIVE MAINTENANCE 2021

SUMMERFIELD ROAD
CLASS II BIKE LANES

CONTRACT NO. C02357
SHEET 6 OF 9
FILE NO. 2021-0009

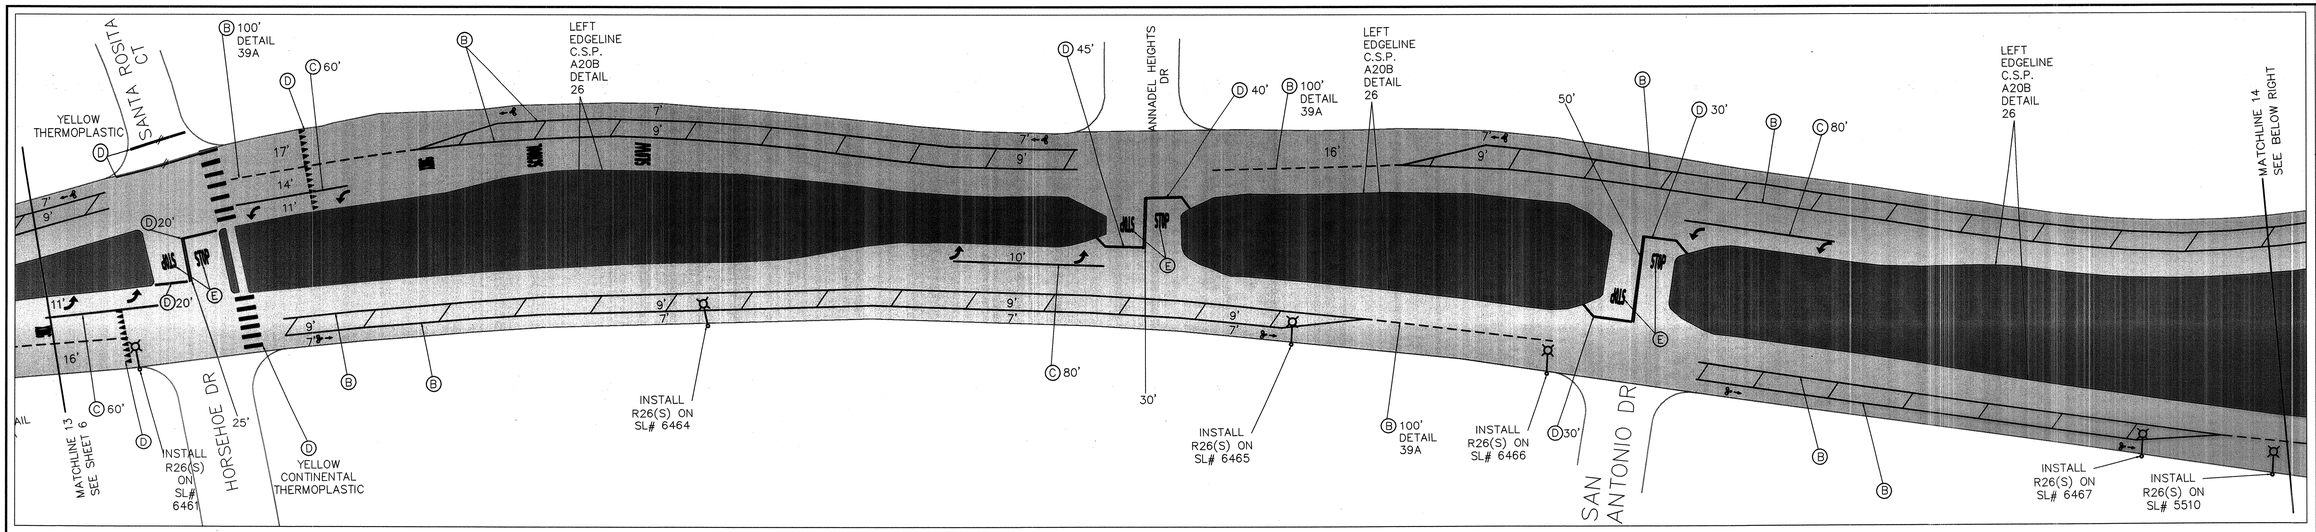

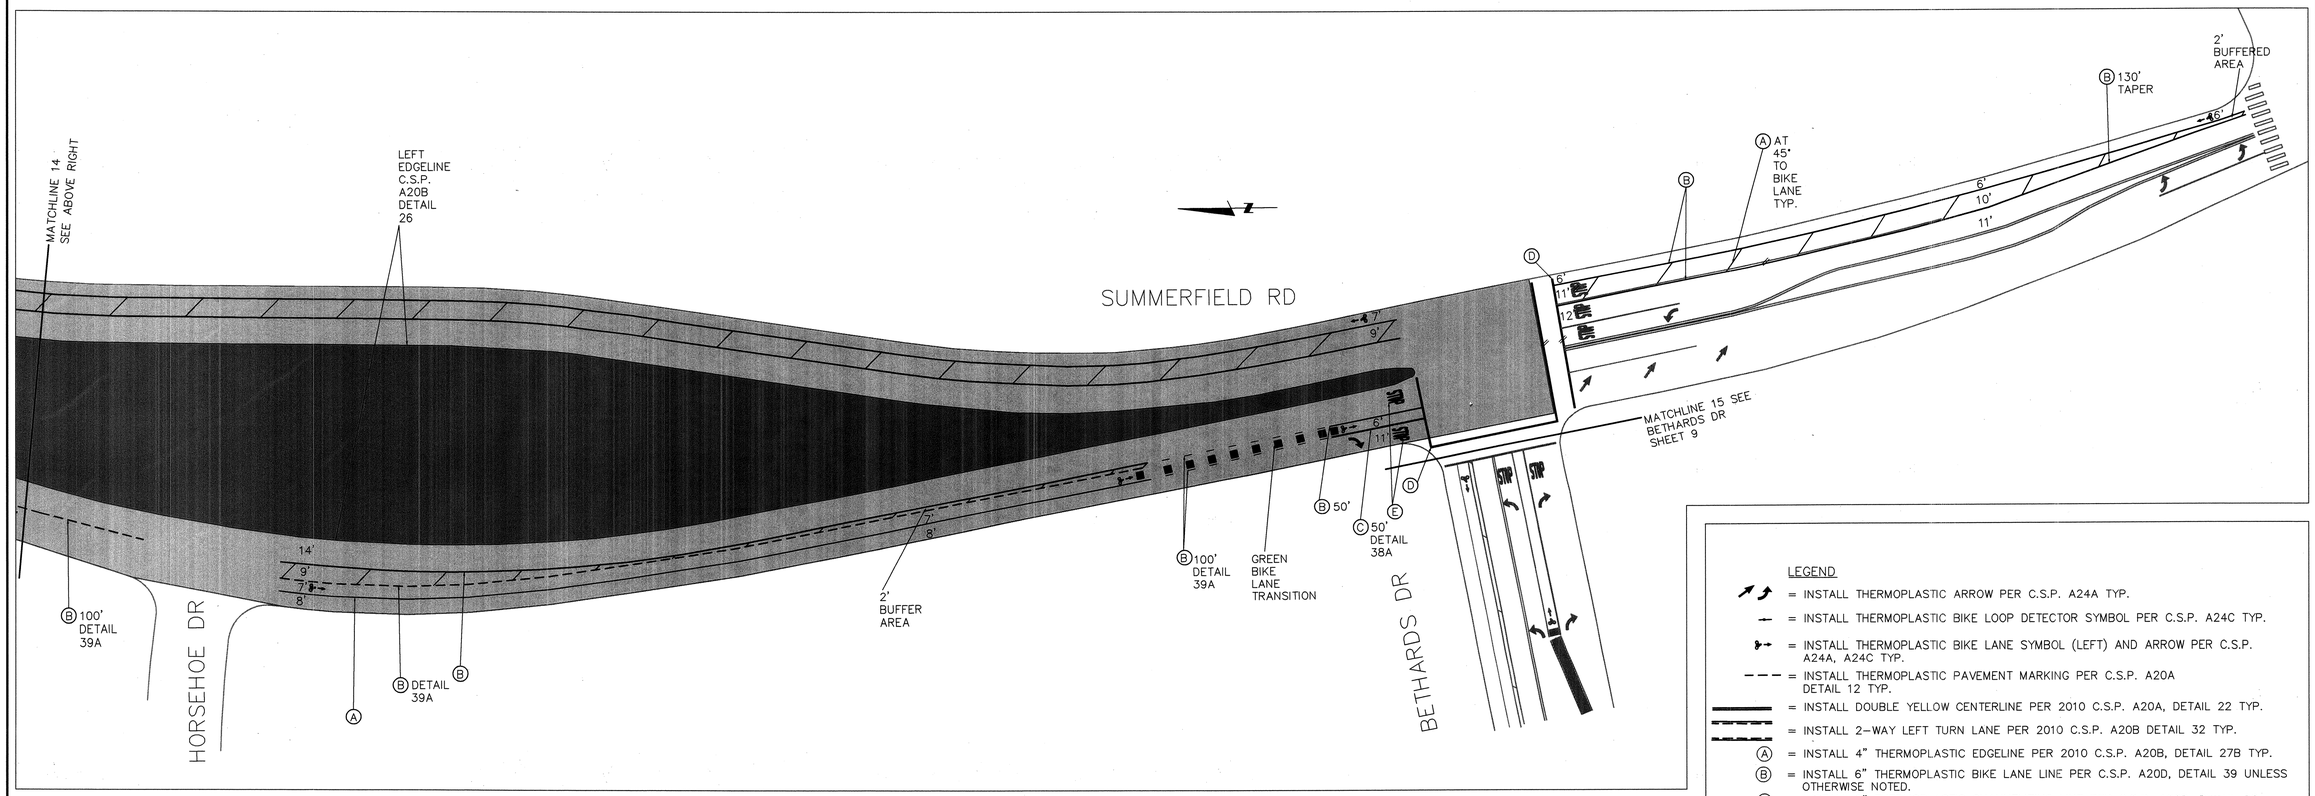

LEGEND

- = INSTALL THERMOPLASTIC ARROW PER C.S.P. A24A TYP.
- = INSTALL THERMOPLASTIC BIKE LOOP DETECTOR SYMBOL PER C.S.P. A24C TYP.
- = INSTALL THERMOPLASTIC BIKE LANE SYMBOL (LEFT) AND ARROW PER C.S.P. A24A, A24C TYP.
- = INSTALL THERMOPLASTIC PAVEMENT MARKING PER C.S.P. A20A DETAIL 12 TYP.
- = INSTALL DOUBLE YELLOW CENTERLINE PER 2010 C.S.P. A20A, DETAIL 22 TYP.
- = INSTALL 2-WAY LEFT TURN LANE PER 2010 C.S.P. A20B DETAIL 32 TYP.
- (A) = INSTALL 4" THERMOPLASTIC EDGELINE PER 2010 C.S.P. A20B, DETAIL 27B TYP.
- (B) = INSTALL 6" THERMOPLASTIC BIKE LANE LINE PER C.S.P. A20D, DETAIL 39 UNLESS OTHERWISE NOTED.
- (C) = INSTALL 8" THERMOPLASTIC CHANNELIZING LINE PER C.S.P. A20D, DETAIL 38 UNLESS OTHERWISE NOTED.
- (D) = INSTALL THERMOPLASTIC CROSSWALK, YIELD LINE OR LIMIT LINE PER C.S.P. A24E, A24F TYP.
- (E) = INSTALL THERMOPLASTIC PAVEMENT MARKING PER C.S.P. A24C, A24D, A24E TYP.
- = INSTALL SIGN
- = REMOVE EXISTING PAVEMENT MARKINGS (OUTSIDE OF SLURRY LIMITS) & REPLACE PER PLAN
- = SLURRY LIMITS

REGISTERED PROFESSIONAL ENGINEER
ROBERT M. SPRINKLE
No. 2403
Exp. 6-30-21
TRAFFIC
STATE OF CALIFORNIA

City of Santa Rosa

NO.	DATE	REVISION	BY

DATE: FEB2021 CHK BY: MAV
SCALE: 1:40 DWN BY: ATO


City of Santa Rosa
PAVEMENT PREVENTIVE MAINTENANCE 2021


SUMMERFIELD ROAD
CLASS II BIKE LANES


CONTRACT NO. C02357

SHEET 7 OF 9

FILE NO. 2021-0009

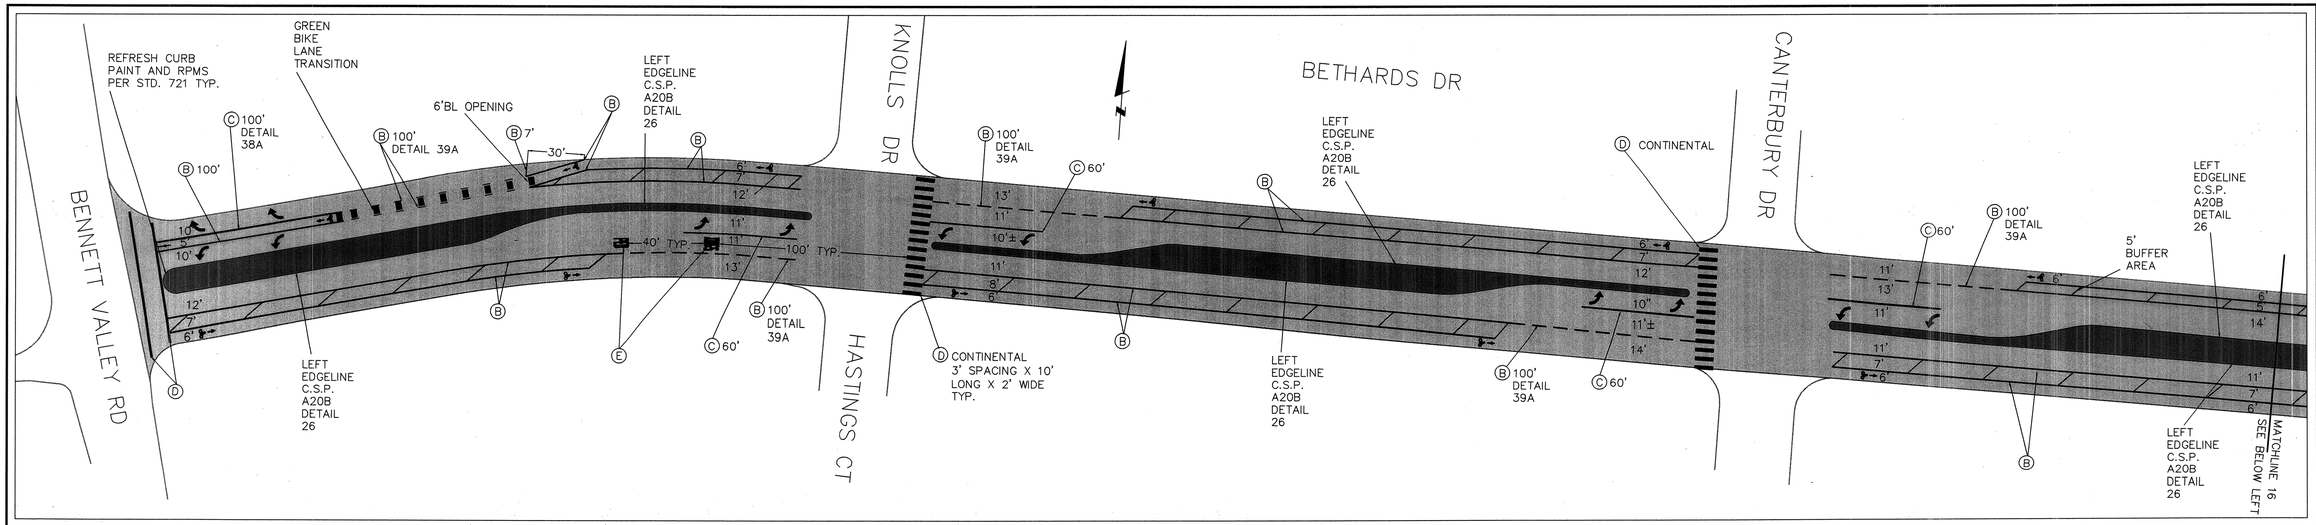


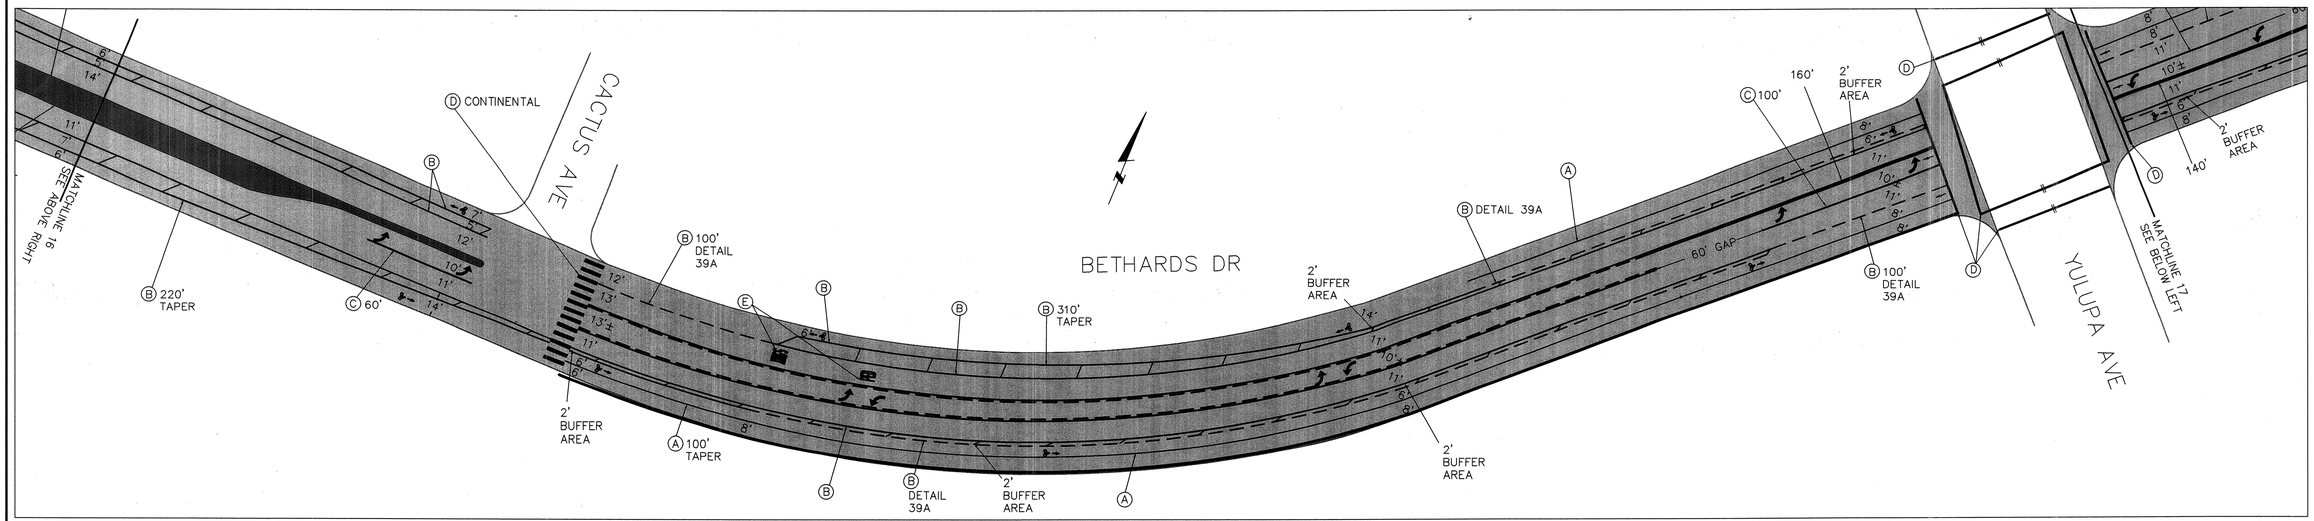

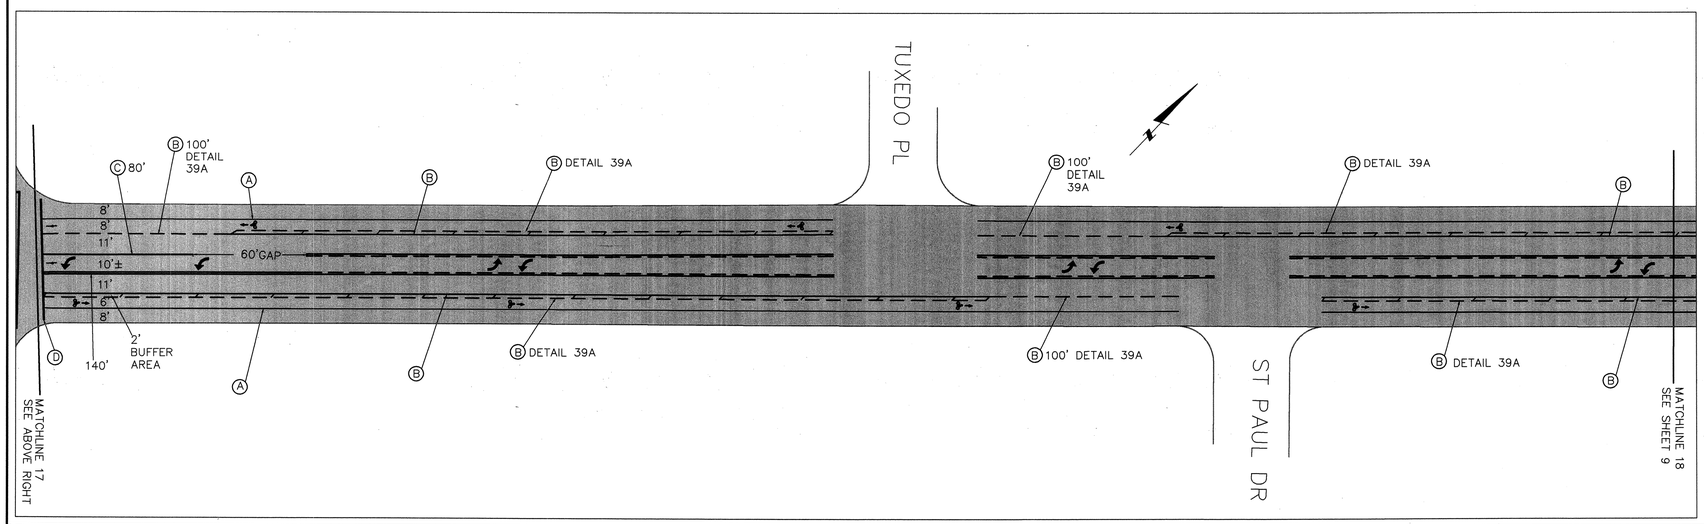

LEGEND

- = INSTALL THERMOPLASTIC ARROW PER C.S.P. A24A TYP.
- = INSTALL THERMOPLASTIC BIKE LOOP DETECTOR SYMBOL PER C.S.P. A24C TYP.
- = INSTALL THERMOPLASTIC BIKE LANE SYMBOL (LEFT) AND ARROW PER C.S.P. A24A, A24C TYP.
- = INSTALL DOUBLE YELLOW CENTERLINE PER 2010 C.S.P. A20A, DETAIL 22 TYP.
- = INSTALL 2-WAY LEFT TURN LANE PER 2010 C.S.P. A20B DETAIL 32 TYP.
- = INSTALL GREEN BIKE LANE MARKINGS PER CONTRACT SPECIFICATIONS
- (A) = INSTALL 4" THERMOPLASTIC RIGHT EDGELINE PER 2010 C.S.P. A20B, DETAIL 27B TYP.
- (B) = INSTALL 6" THERMOPLASTIC BIKE LANE LINE PER C.S.P. A20D, DETAIL 39 UNLESS OTHERWISE NOTED
- (C) = INSTALL 8" THERMOPLASTIC CHANNELIZING LINE PER C.S.P. A20D, DETAIL 38 UNLESS OTHERWISE NOTED
- (D) = INSTALL 12" THERMOPLASTIC CROSSWALK OR LIMIT LINE PER C.S.P. A24E, A24F TYP.
- (E) = INSTALL THERMOPLASTIC PAVEMENT MARKING PER C.S.P. A24C, A24D, A24E TYP.
- = REMOVE EXISTING PAVEMENT MARKINGS (OUTSIDE OF SLURRY LIMITS) & REPLACE PER PLAN
- = SLURRY LIMITS

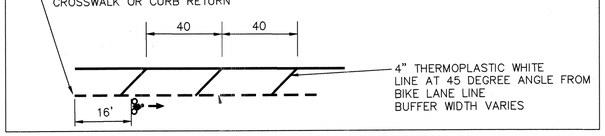

REGISTERED PROFESSIONAL ENGINEER
ROBERT M. SPRINKLE
No. 2403
Exp. 6-30-21
TRAFFIC
STATE OF CALIFORNIA

City of Santa Rosa

NO.	DATE	REVISION	BY

DATE: FEB2021 CHK BY: MAV
SCALE: 1"=40' DWN BY: ATO

City of Santa Rosa


PAVEMENT PREVENTIVE MAINTENANCE 2021


BETHARDS DRIVE
CLASS II BIKE LANES

CONTRACT NO. C02357

SHEET 8 OF 9


FILE NO. 2021-0009

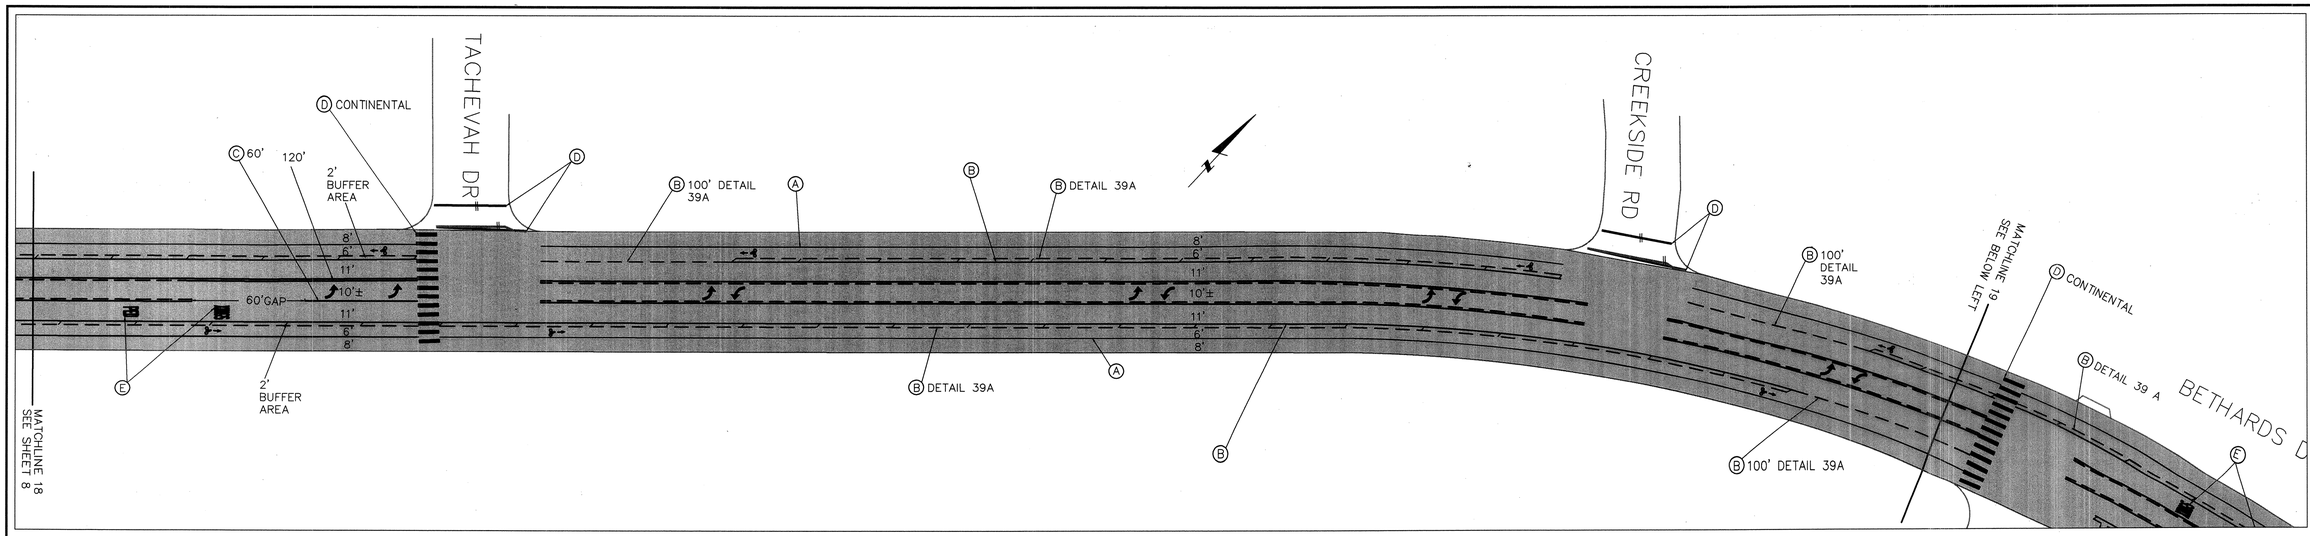

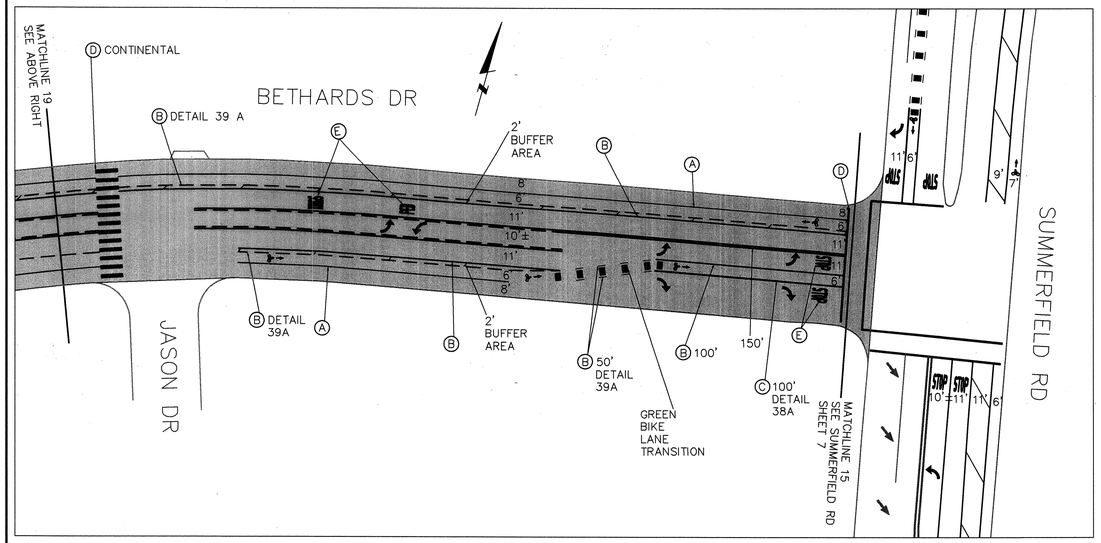

LEGEND

- = INSTALL THERMOPLASTIC ARROW PER C.S.P. A24A TYP.
- = INSTALL THERMOPLASTIC BIKE LOOP DETECTOR SYMBOL PER C.S.P. A24C TYP.
- = INSTALL THERMOPLASTIC BIKE LANE SYMBOL (LEFT) AND ARROW PER C.S.P. A24A, A24C TYP.
- = INSTALL DOUBLE YELLOW CENTERLINE PER 2010 C.S.P. A20A, DETAIL 22 TYP.
- = INSTALL 2-WAY LEFT TURN LANE PER 2010 C.S.P. A20B DETAIL 32 TYP.
- = INSTALL GREEN BIKE LANE MARKINGS PER CONTRACT SPECIFICATIONS
- (A) = INSTALL 4" THERMOPLASTIC RIGHT EDGELINE PER 2010 C.S.P. A20B, DETAIL 27B TYP.
- (B) = INSTALL 6" THERMOPLASTIC BIKE LANE LINE PER C.S.P. A20D, DETAIL 39 UNLESS OTHERWISE NOTED
- (C) = INSTALL 8" THERMOPLASTIC CHANNELIZING LINE PER C.S.P. A20D, DETAIL 38 UNLESS OTHERWISE NOTED
- (D) = INSTALL 12" THERMOPLASTIC CROSSWALK OR LIMIT LINE PER C.S.P. A24E, A24F TYP.
- (E) = INSTALL THERMOPLASTIC PAVEMENT MARKING PER C.S.P. A24C, A24D, A24E TYP.
- = REMOVE EXISTING PAVEMENT MARKINGS (OUTSIDE OF SLURRY LIMITS) & REPLACE PER PLAN
- = SLURRY LIMITS

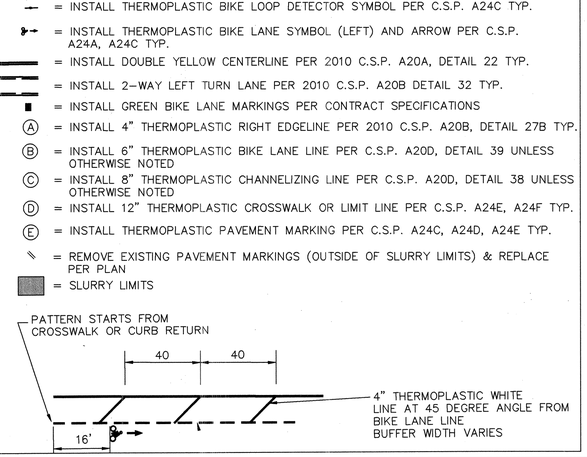

REGISTERED PROFESSIONAL ENGINEER
ROBERT M. SPRINKLE
No. 2403
Exp. 6-30-21
TRAFFIC
STATE OF CALIFORNIA

City of Santa Rosa

NO.	DATE	REVISION	BY

DATE: FEB2021
CHK BY: MAV
SCALE: 1"=40'
DWN BY: ATO

City of Santa Rosa

PAVEMENT PREVENTIVE MAINTENANCE 2021

BETHARDS DRIVE
CLASS II BIKE LANES

CONTRACT NO. C02357

SHEET 9 OF 9

FILE NO. 2021-0009